
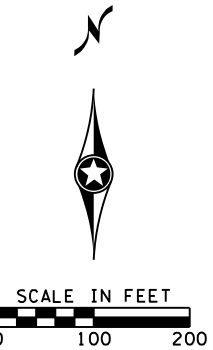


PLOTTED/REVISED: 5/4/2021 2:23:33 PM

PATH & FILENAME: K:\07319-000\Cad\Plan\07319-000_gld.dgn

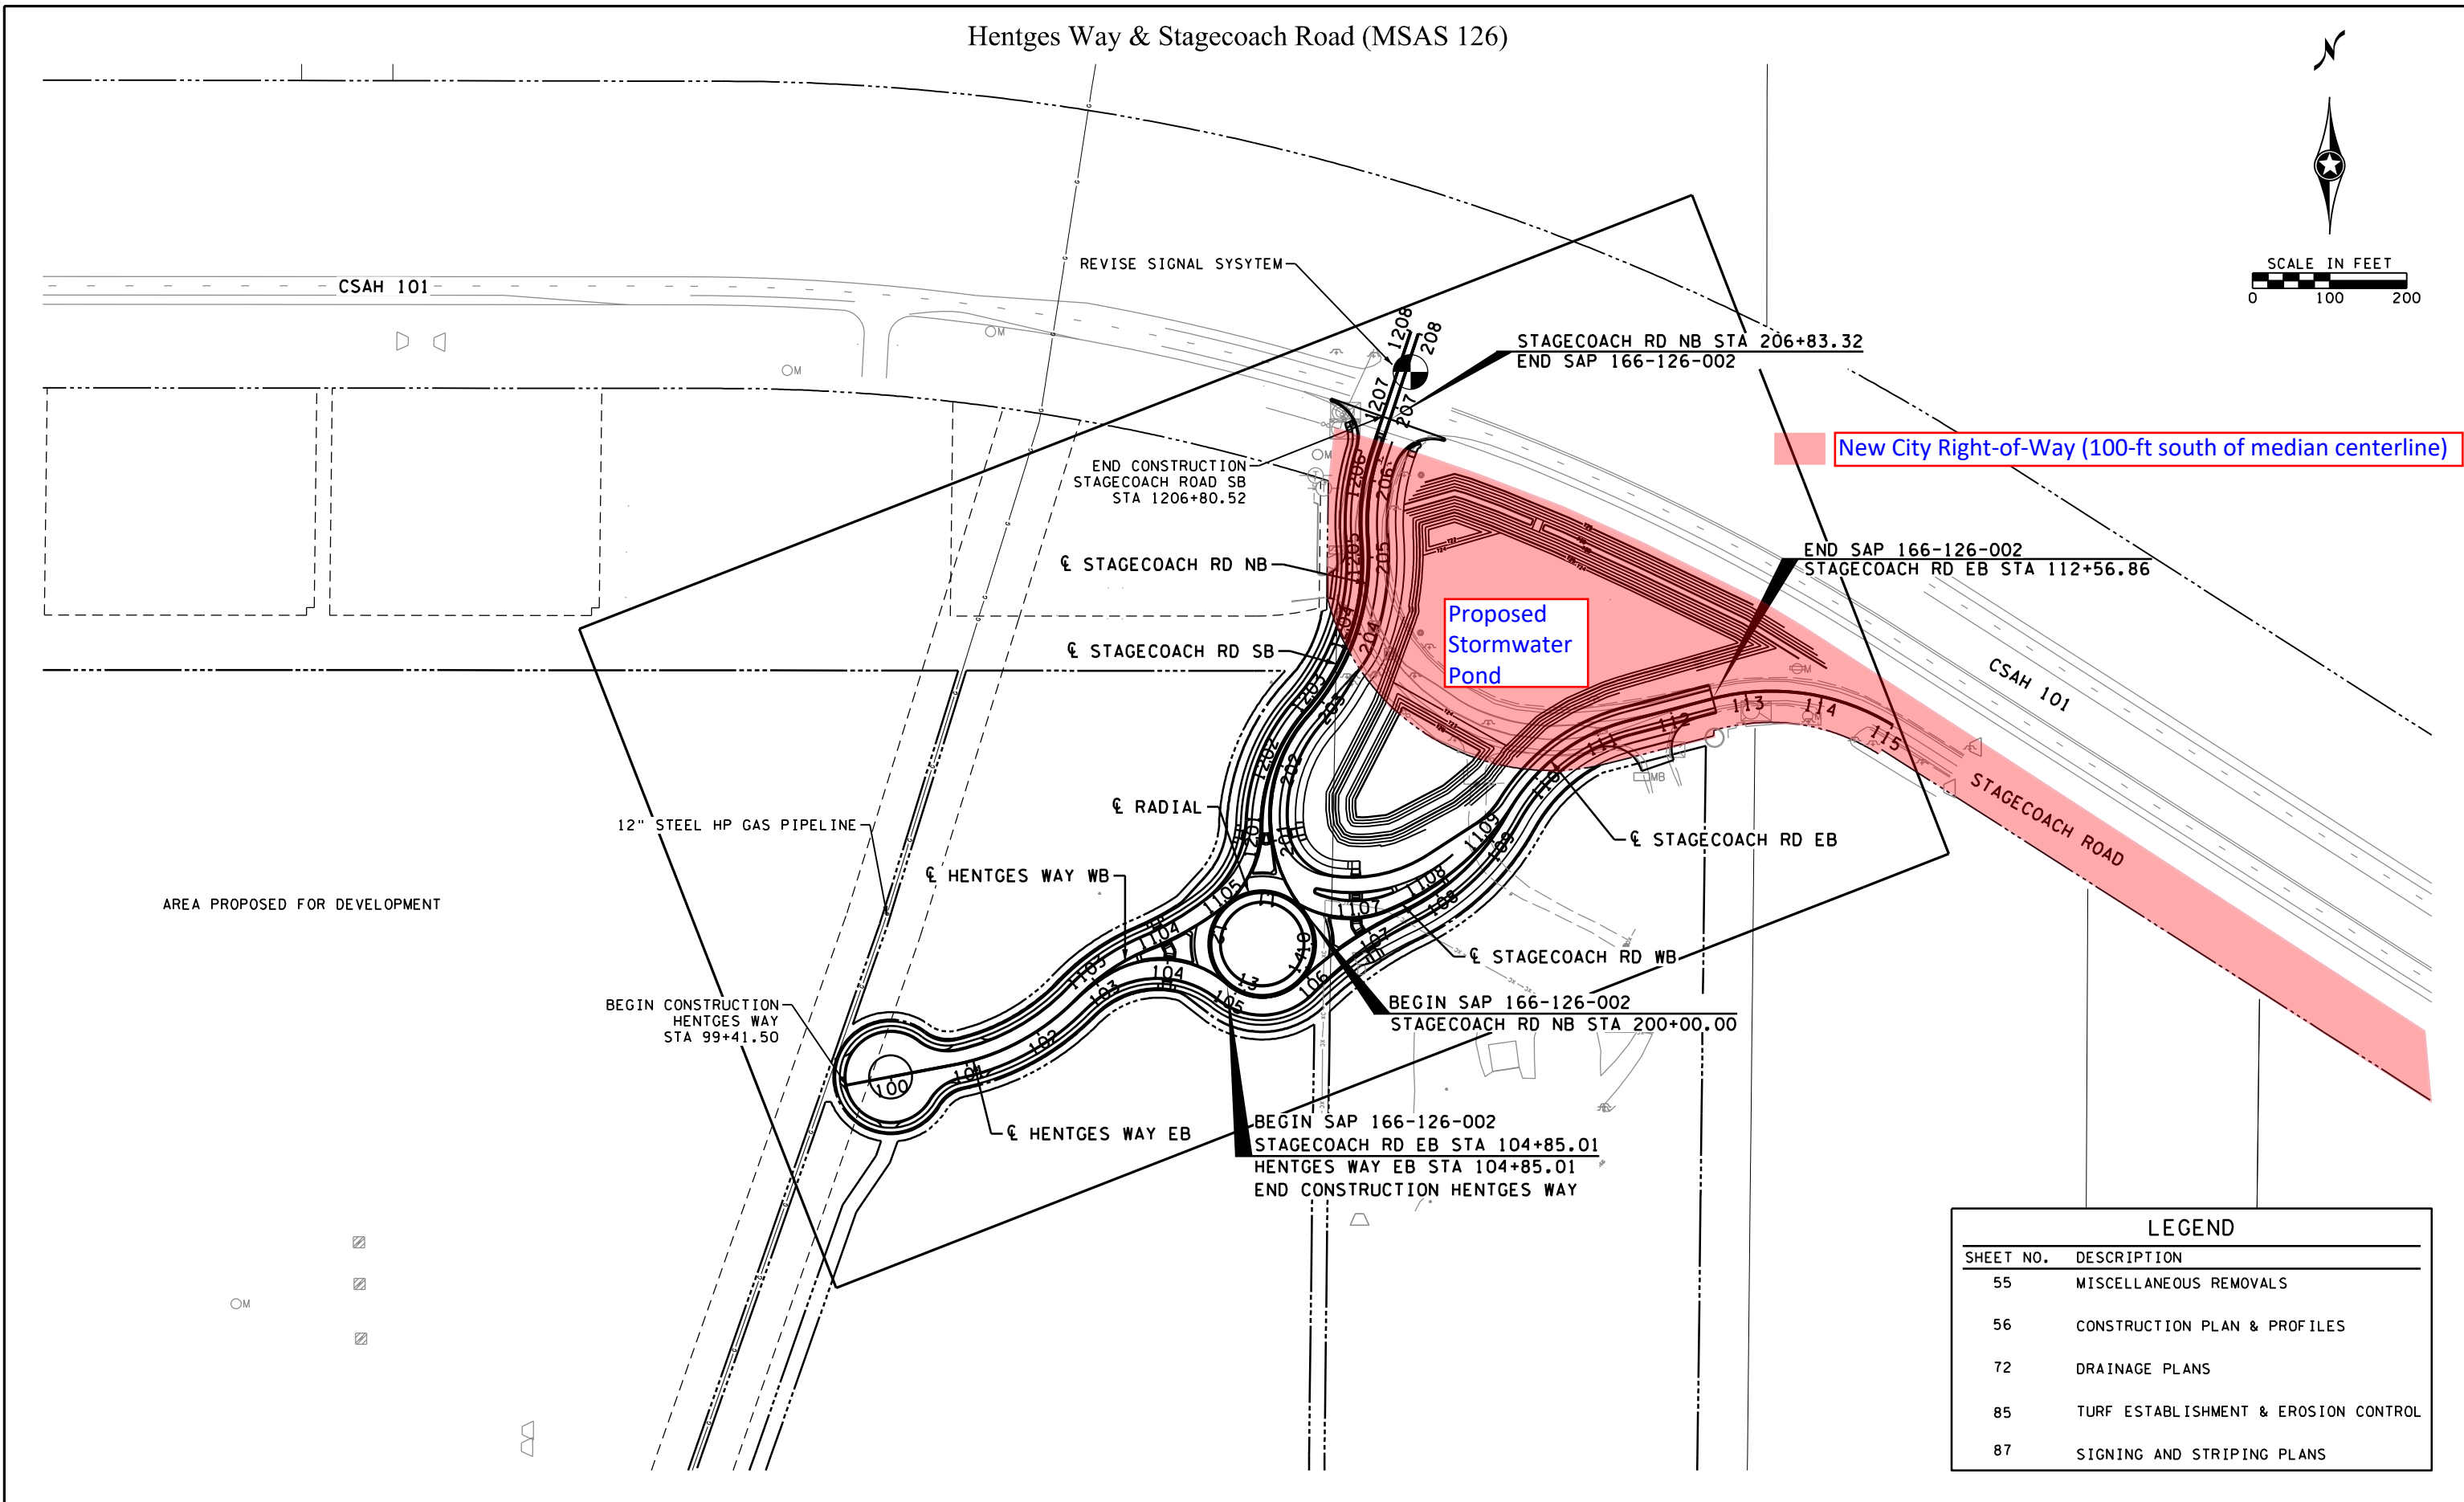

LEGEND	
SHEET NO.	DESCRIPTION
55	MISCELLANEOUS REMOVALS
56	CONSTRUCTION PLAN & PROFILES
72	DRAINAGE PLANS
85	TURF ESTABLISHMENT & EROSION CONTROL
87	SIGNING AND STRIPING PLANS

NO.	DATE	BY	CHK	REVISIONS

Design By:	AJP	I HEREBY CERTIFY THAT THIS PLAN, SPECIFICATION, OR REPORT WAS PREPARED BY OR UNDER MY DIRECT SUPERVISION AND THAT I AM A DULY LICENSED PROFESSIONAL ENGINEER UNDER THE LAWS OF THE STATE OF MINNESOTA.
Plan By:	AJF	
Checked By:	AJP	
Approved By:	AJP	
PRINT NAME:	ANDREW J. LOWMAN, PE	
DATE:	5/4/2021	LICENSE # 44200



Stagecoach Road
Improvements

SHAKOPEE, MINNESOTA

GENERAL LAYOUT
SAP 166-126-002

SHEET
2
OF
106
SHEETS