


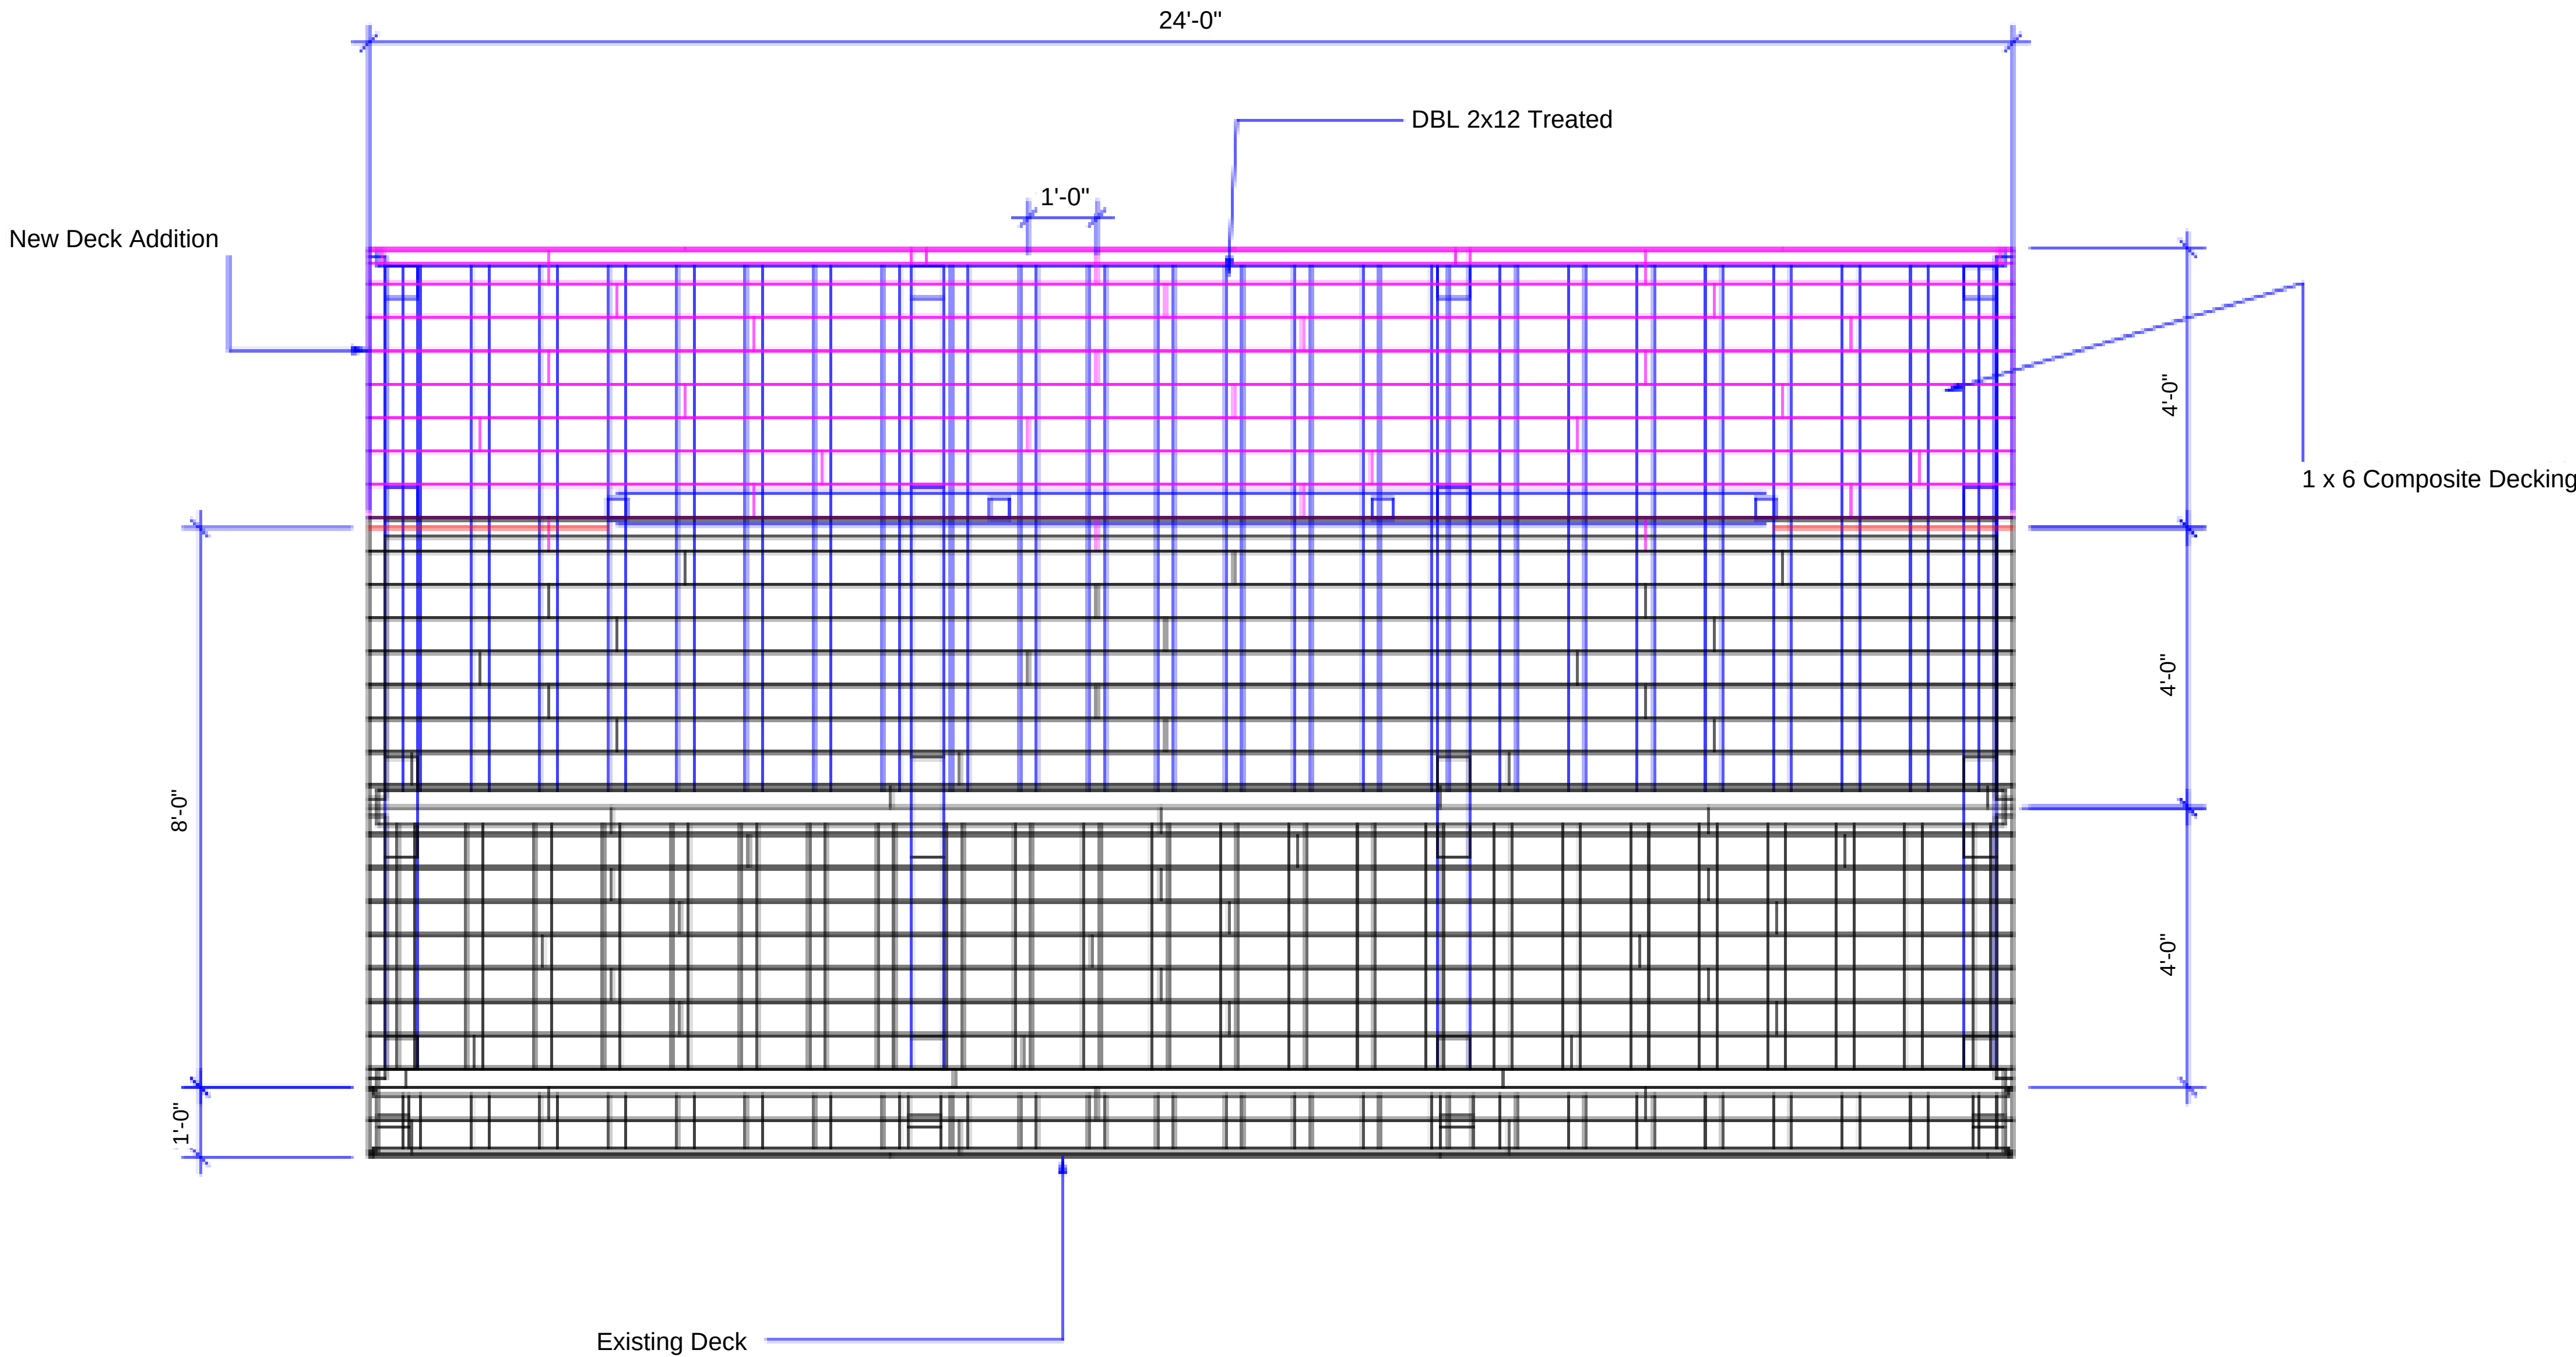

GENERAL NOTES

All Joist and Beams are Dbl Treated 2x12's

No.	REVISION/ISSUE	DATE

ORIENTATION	STAMP

ALL DRAWINGS ARE THE PROPERTY OF THE DESIGNER
AND THEY ARE NOT TO BE REPRODUCED IN WHOLE OR IN
PART WITHOUT THE WRITTEN CONSENT OF THE DESIGNER

CONTRACTOR TO CHECK AND VERIFY ALL DIMENSIONS
BEFORE COMMENCING WORK AND TO REPORT ANY
DISCREPANCIES TO THE DESIGNER



RIC INC.
160 Market Street S.
Shakopee, MN 55379
952-736-5930




PROJECT NAME:
1st Base Deck Addition
1490 Adam's St South
Shakopee

CLIENT:
Schelper Stadium

DRAWING:
FLOOR PLAN
DRAWING SUB NAME

SCALE: 1/4" = 1'-0" DATE: FEB. 2019

DRAWN BY: #DRAWN BY	A1
CHECKED BY: #CHECKED BY	
APPROVED BY: #APPROVED BY	

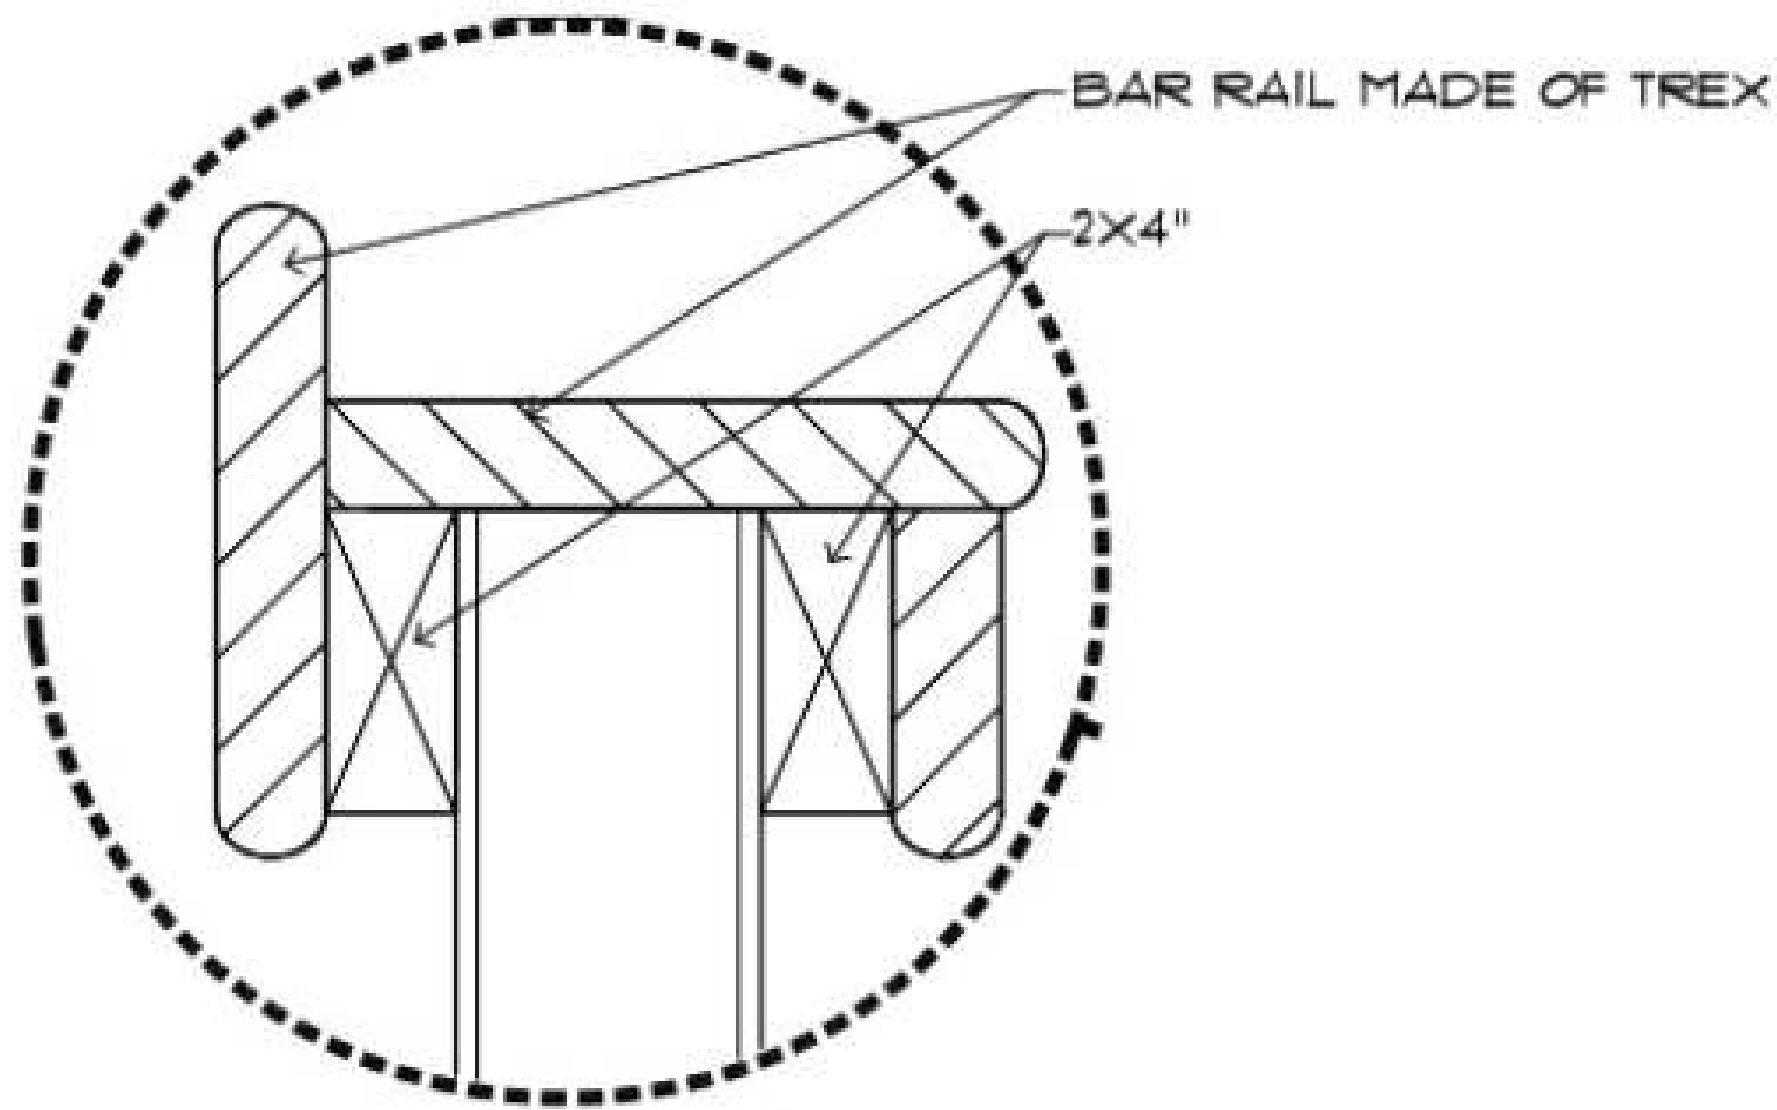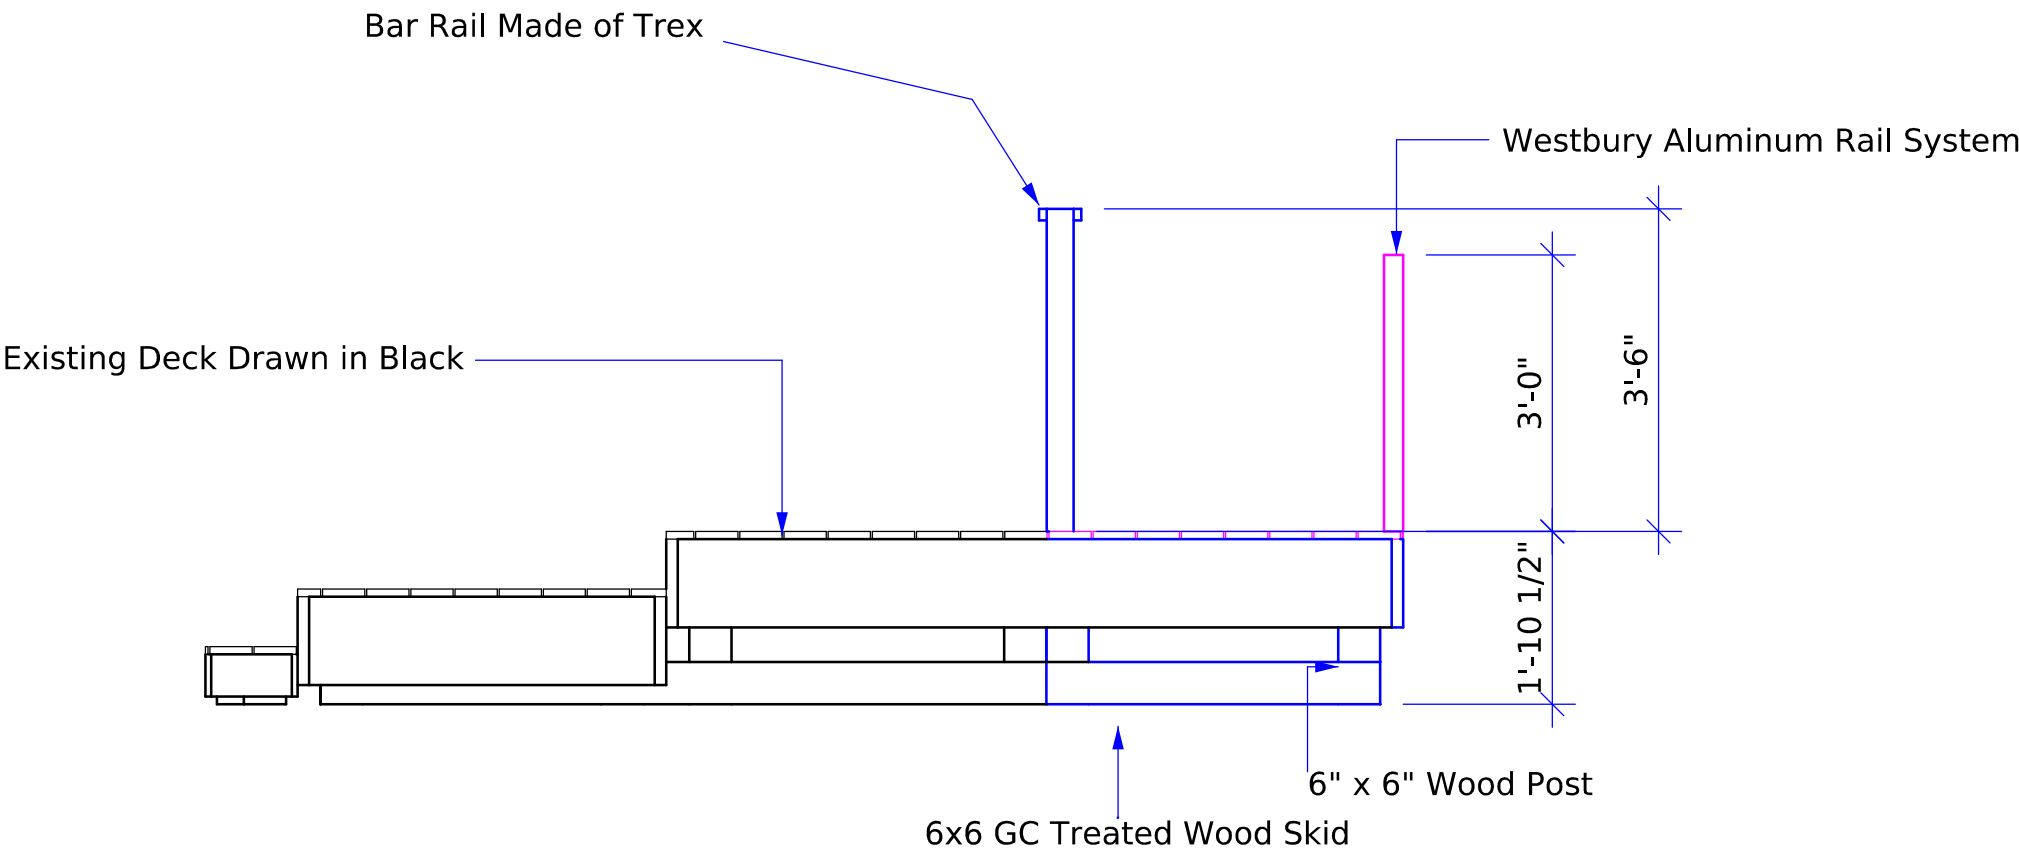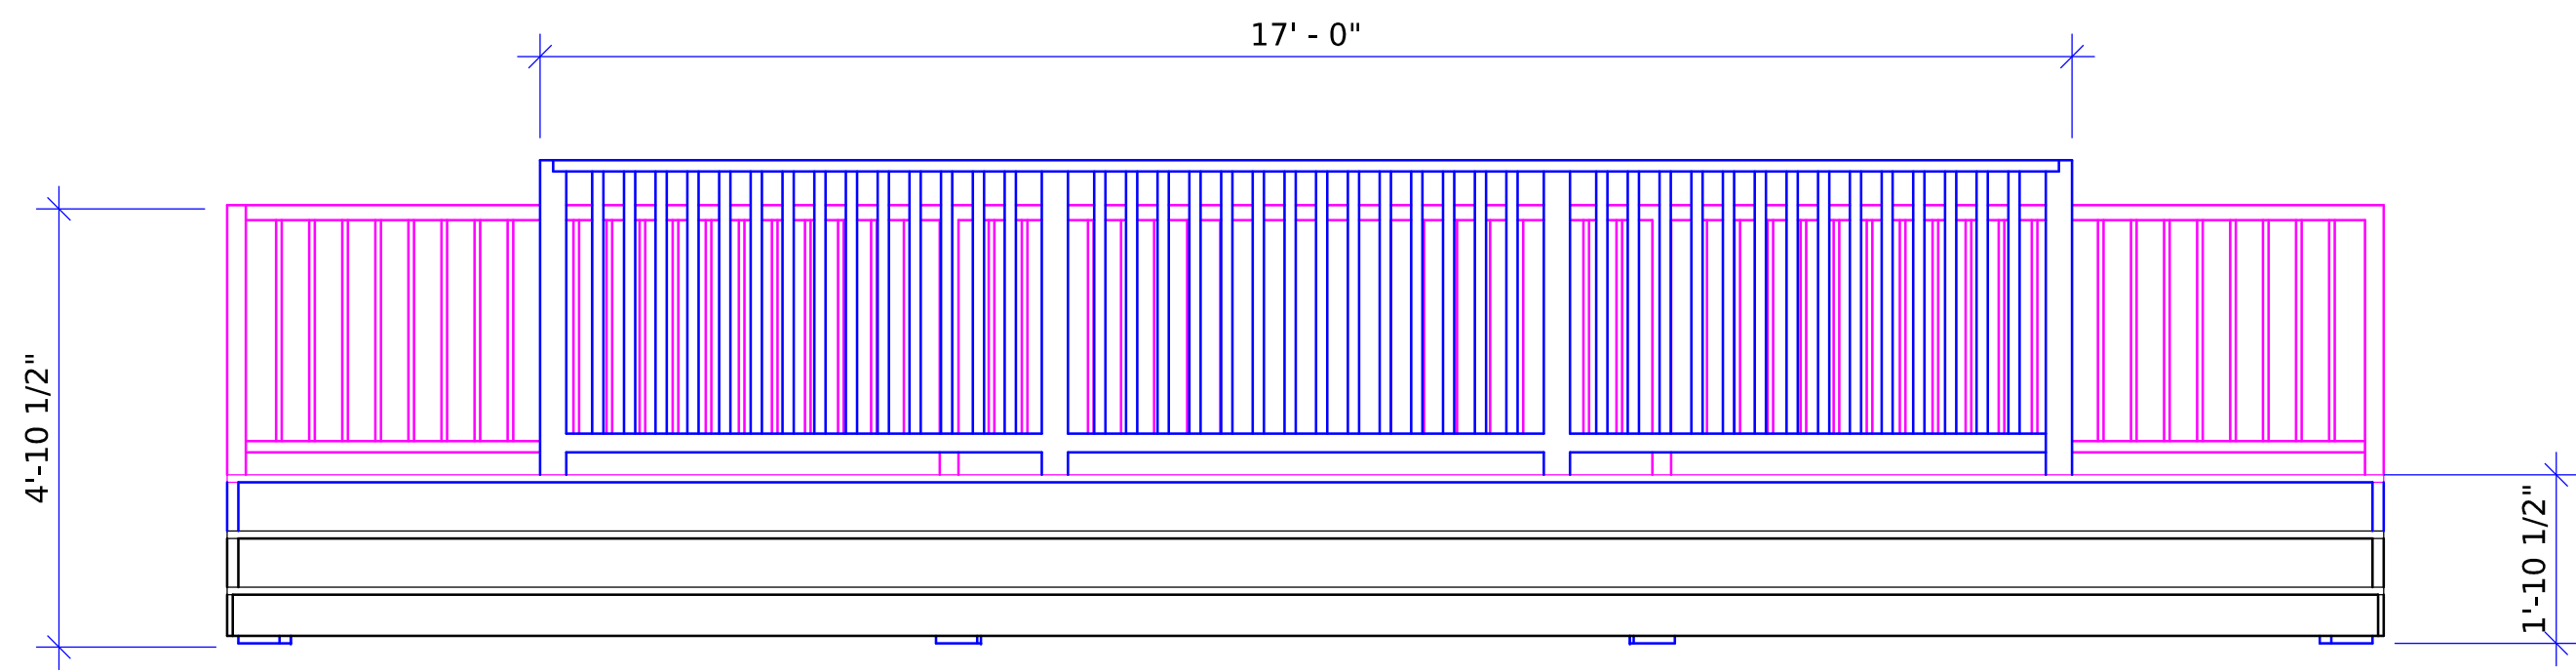

GENERAL NOTES

No.	REVISION/ISSUE	DATE

ORIENTATION	STAMP

ALL DRAWINGS ARE THE PROPERTY OF THE DESIGNER
AND THEY ARE NOT TO BE REPRODUCED IN WHOLE OR IN
PART WITHOUT THE WRITTEN CONSENT OF THE DESIGNER

CONTRACTOR TO CHECK AND VERIFY ALL DIMENSIONS
BEFORE COMMENCING WORK AND TO REPORT ANY
DISCREPANCIES TO THE DESIGNER



RIC INC.
160 Market Street S.
Shakopee, MN 55379
952-736-5930

PROJECT NAME:
1st Base Deck Addition
1490 Adam's St South
Shakopee

CLIENT:
Schelper Stadium

DRAWING:
ELEVATIONS
DRAWING SUB NAME

SCALE: 1/2" = 1'-0" DATE: FEB. 2019

DRAWN BY: #DRAWN BY	A2
CHECKED BY: #CHECKED BY	
APPROVED BY: #APPROVED BY	