

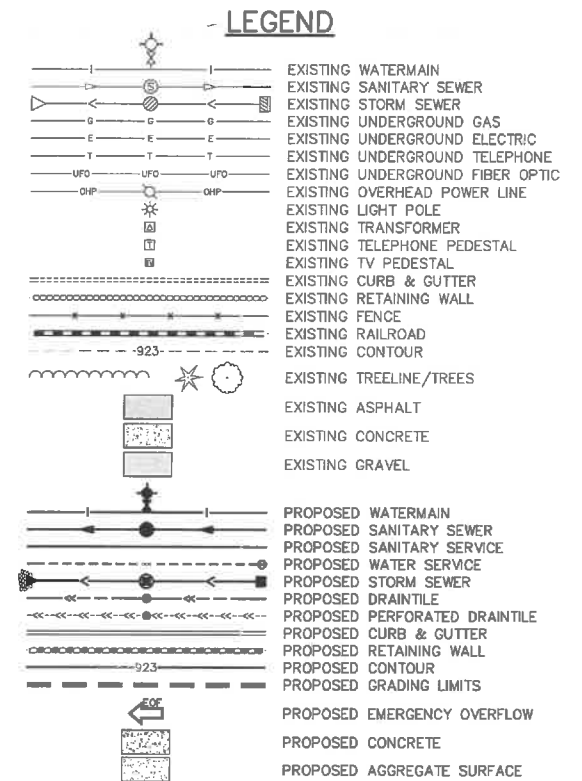


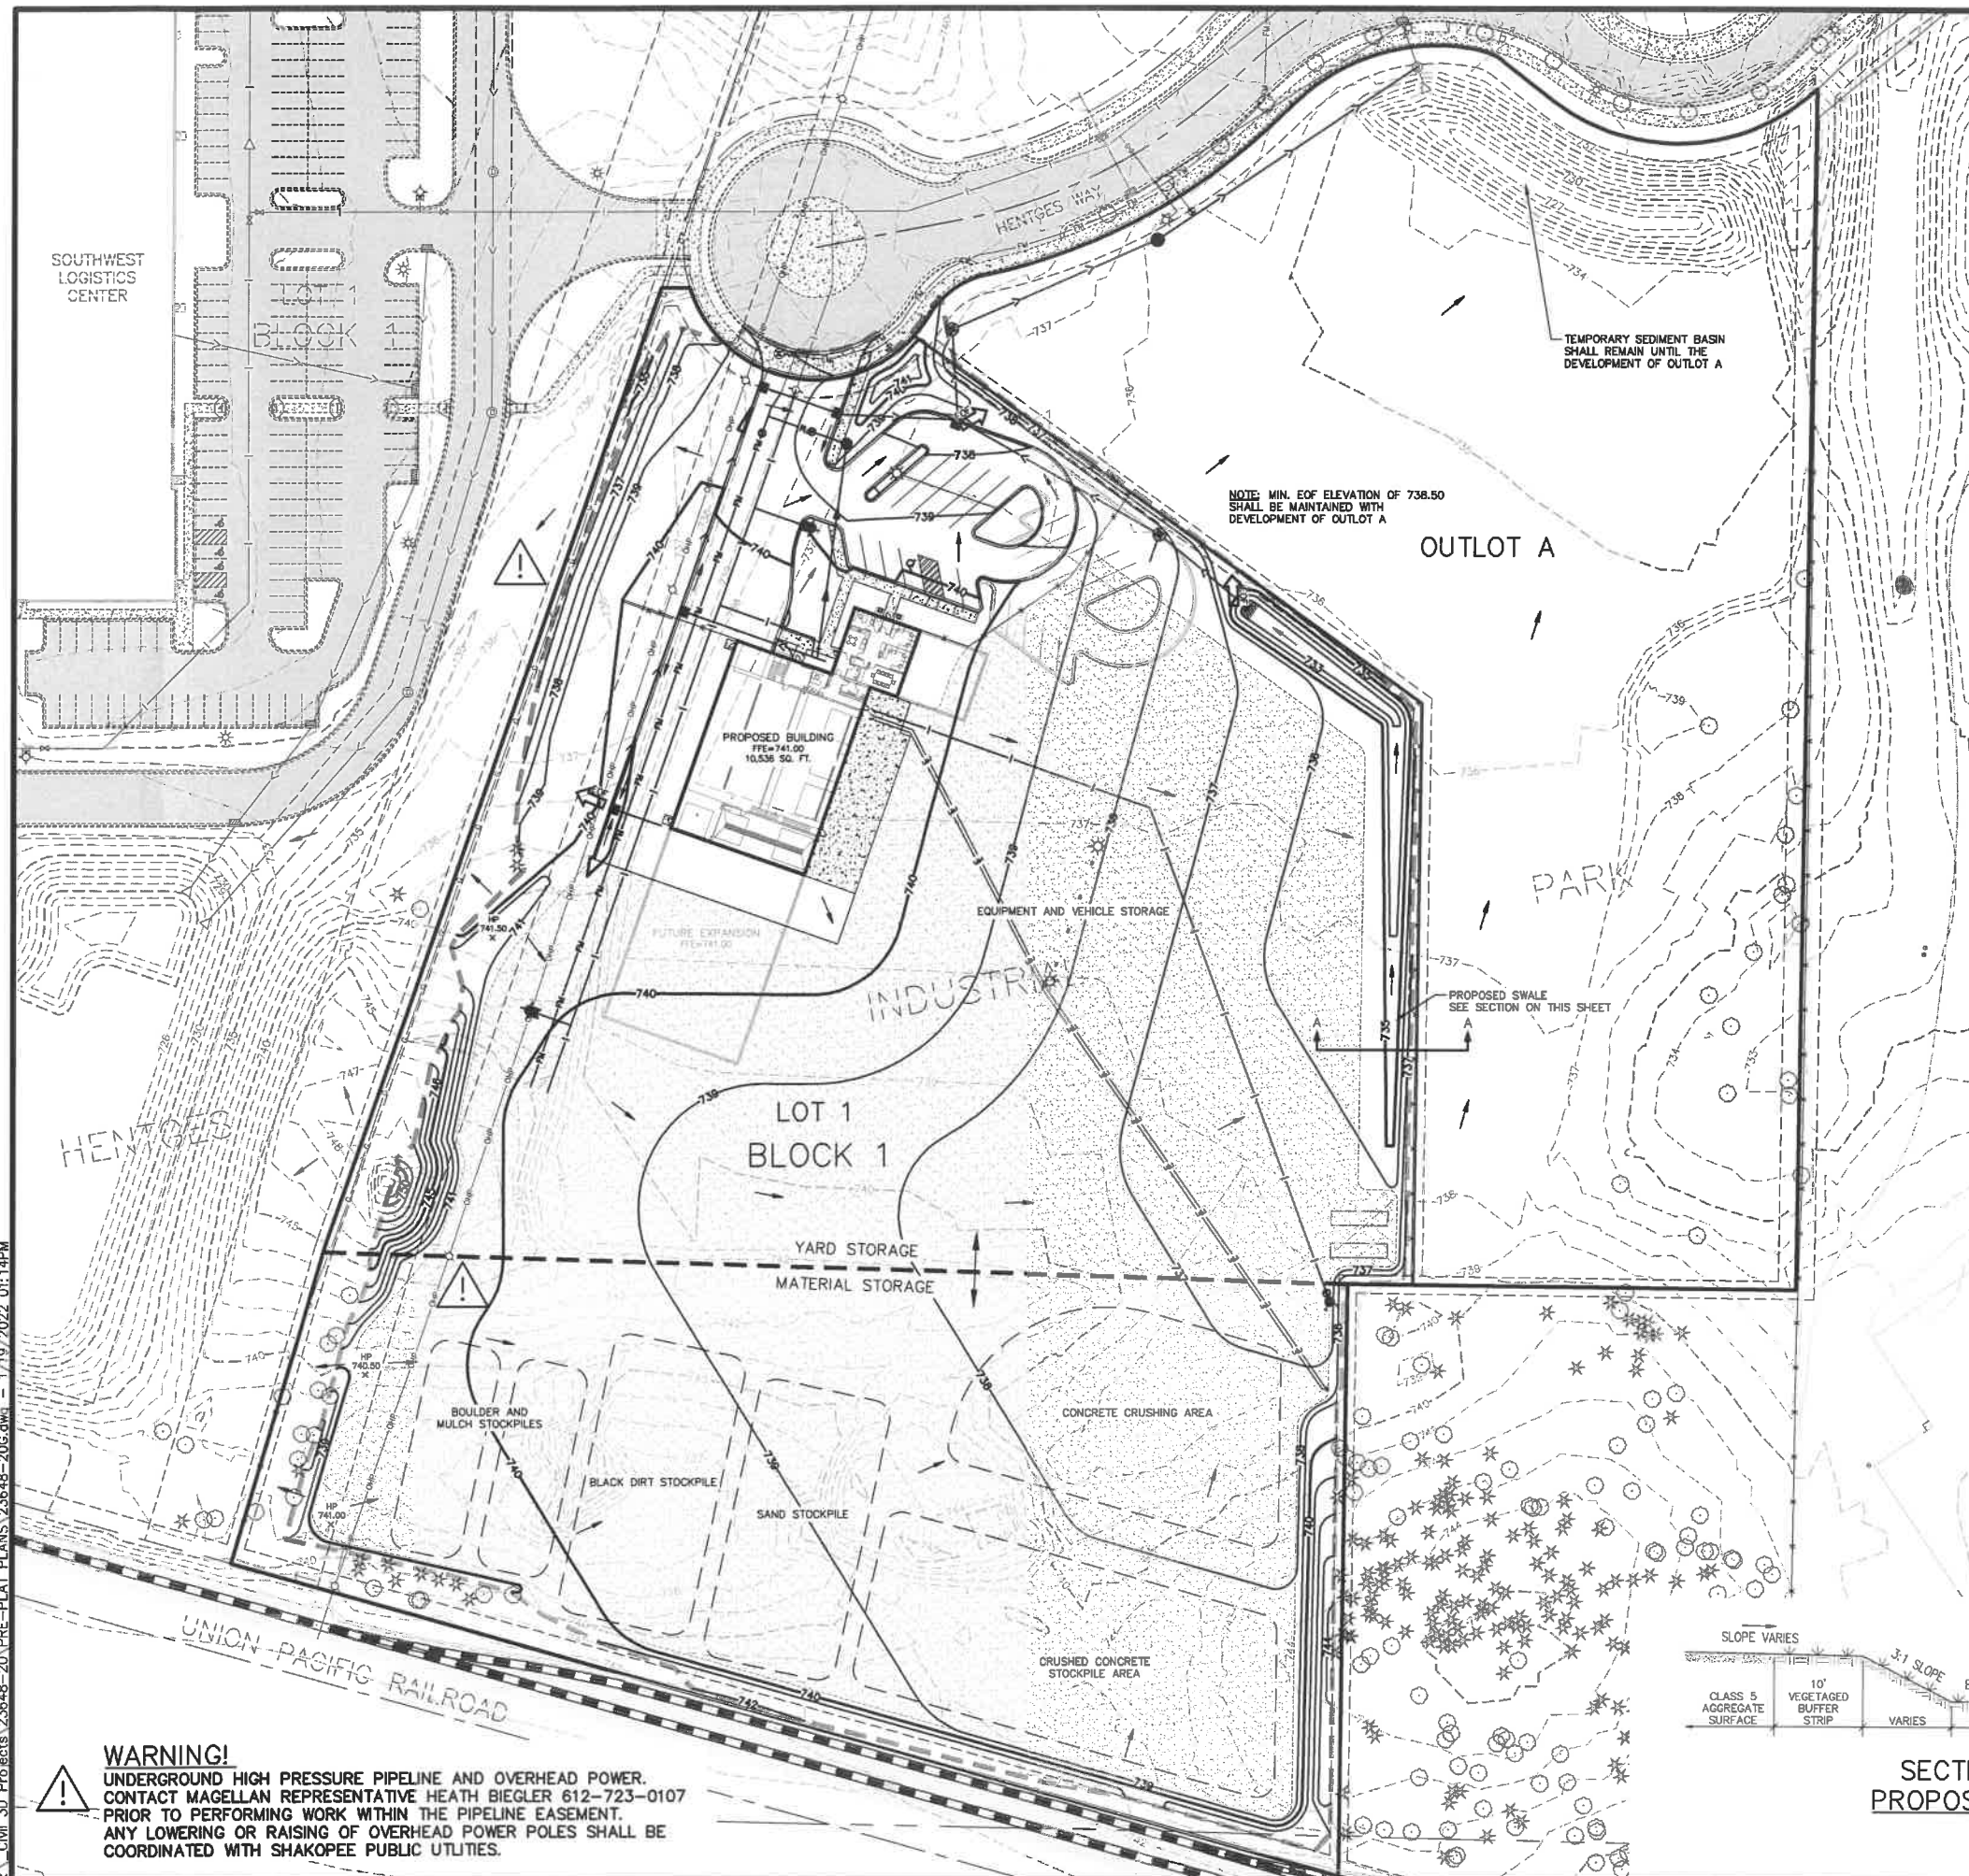

STANDARD GRADING NOTES:

 

James R. Hill, Inc.
PLANNERS / ENGINEERS / SURVEYORS
2999 W. CT. RD. 42, SUITE 100, BURNSVILLE, MN 55306
PHONE: (952)890-6044 FAX: (952)890-6744

R. L. Oakley, Jr.

S.M.H. NORTH MAINTENANCE FACILITY
SHAKOPEE, MINNESOTA

GRADING & DRAINAGE PLAN

FOR

HENTGES DEVELOPMENT, LLC
650 QUAKER AVENUE, JORDAN, MN 55352

DRAWN BY
JSO

DATE
01/19/2021

REVISIONS

CAD FILE
23648-20G

PROJECT NO.
23648-20

5