



Filename: MIDAS SHAKOPEE\MIDAS SHAKOPEE-A3

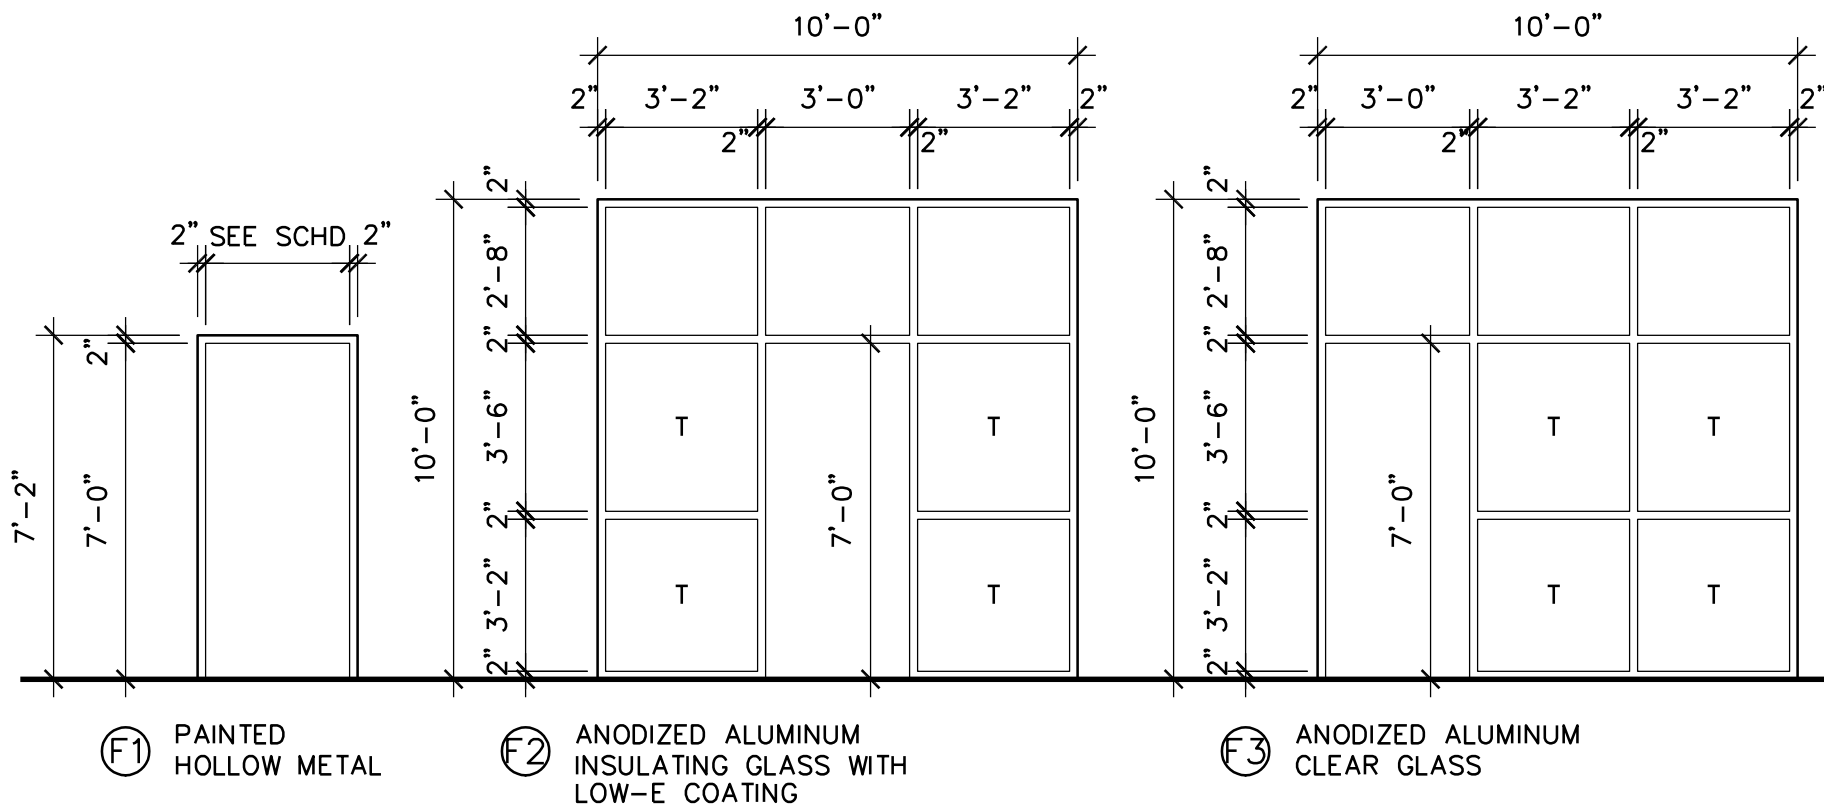

10 DOOR FRAME TYPES
A3 SCALE: 1/4" = 1'-0" T = TEMPERED GLASS

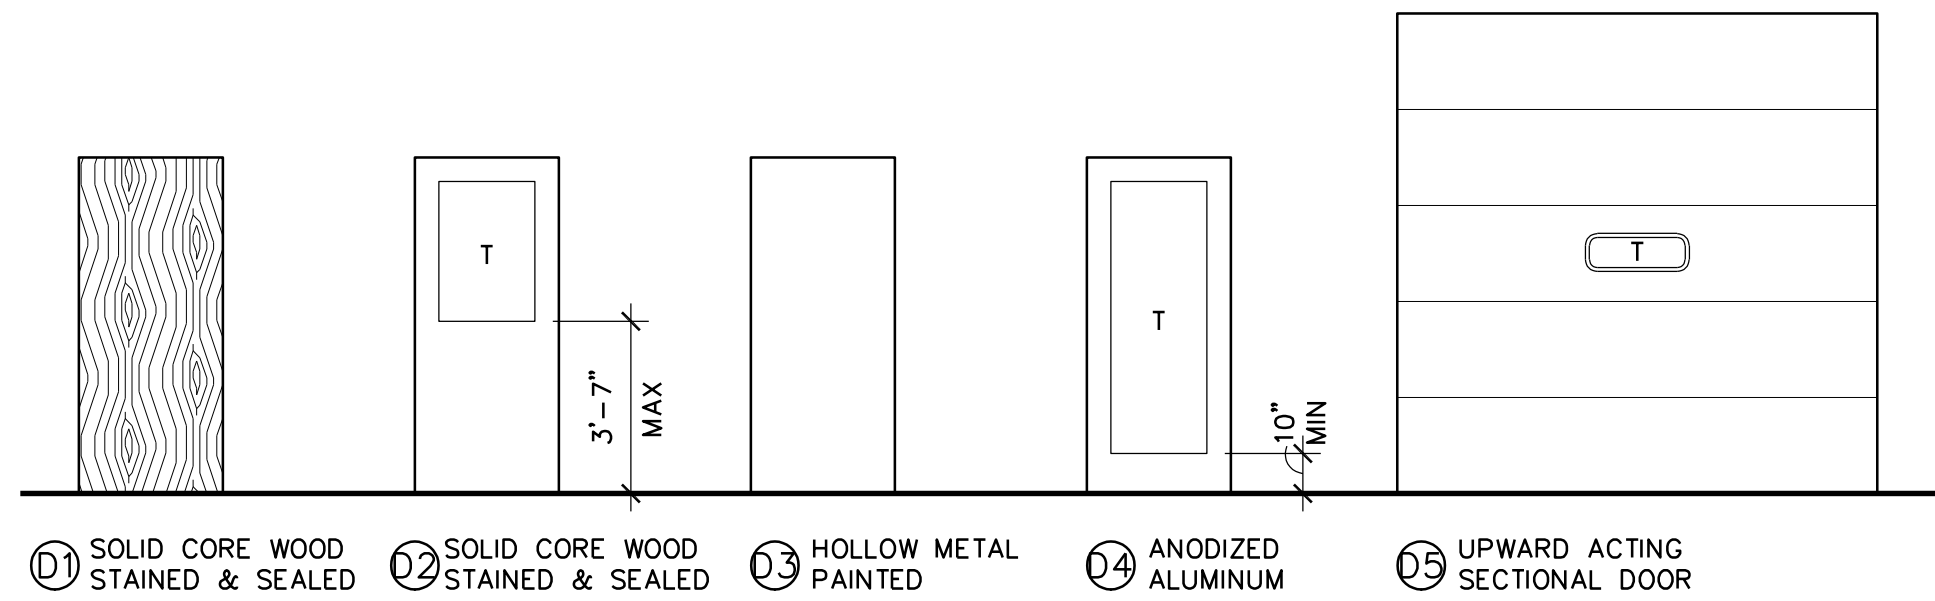

9 DOOR TYPES
A3 SCALE: 1/4" = 1'-0" T = TEMPERED GLASS

GRAB BARS

GRAB BARS SHALL BE 1 1/4"-2" IN DIAMETER. THE SPACE BETWEEN THE GRAB BAR AND THE WALL SHALL BE 1 1/2" A 1 1/2" MINIMUM CLEARANCE SHALL BE PROVIDED BELOW AND AT END OF THE GRAB BAR. A 12" MINIMUM CLEARANCE SHALL BE PROVIDED ABOVE THE GRAB BAR EXCEPT AT SHOWER CONTROLS. GRAB BARS SHALL NOT ROTATE IN THEIR FITTING AND SHALL CONTROLS. GRAB BARS SUPPORT 250 POUNDS MINIMUM.

FLUSH CONTROLS

FLUSH CONTROLS SHALL BE HAND OPERATED OR AUTOMATIC. HAND OPERATED CONTROLS SHALL COMPLY WITH REQUIREMENTS FOR ACCESSIBLE OPERABLE PARTS. FLUSH CONTROLS SHALL BE LOCATED ON THE OPEN SIDE OF THE WATER CLOSET, EXCEPT IN AMBULATORY ACCESSIBLE COMPARTMENTS WHERE CONTROLS ARE PERMITTED ON EITHER SIDE OF THE WATER CLOSET.

ACCESSORIES


ALL WALL-MOUNTED DISPENSERS, WASTE DISPOSAL CONTAINERS, OR SIMILAR TOILET ACCESSORIES SHALL BE MOUNTED SO THAT THE OPERABLE PORTIONS OF SUCH ACCESSORIES COMPLY WITH AN UNOBSTRUCTED FRONT OR SIDE REACH. THE MAXIMUM UNOBSTRUCTED REACH RANGE IS BETWEEN 15" AND 48" ABOVE THE FINISHED FLOOR. OBSTRUCTIONS PROTRUDING 20-25 FROM A WALL SHALL LIMIT THE HIGH REACH TO 44" MAXIMUM ABOVE THE FINISHED FLOOR.

INTERIOR FINISHES

FLOORS IN TOILET, SHOWER, AND BATHING ROOMS ACCESSIBLE TO THE PUBLIC SHALL HAVE A SMOOTH, HARD NON-ABSORBENT SURFACE SUCH AS CERAMIC TILE AND SHALL EXTEND UP THE WALLS AT LEAST 4" (IBC 1210.2.1) WALLS WITHIN 2 FEET OF URINALS AND WATER CLOSETS SHALL HAVE A SMOOTH, HARD NON-ABSORBENT SURFACE, TO 4 FEET A.F.F. (IBC 1210.2.2) SHOWER COMPARTMENT AND BATHTUB WALLS WITH SHOWER HEADS SHALL HAVE A SMOOTH, HARD NON-ABSORBENT SURFACE SUCH AS CERAMIC TILE TO 70" ABOVE THE DRAIN. (IBC 1210.2.3)

SIGNAGE

IDENTIFICATION SIGNAGE SHALL BE PROVIDED AT TOILET ROOMS. THE SIGNAGE SHALL INCLUDE TACTILE LETTERS INDICATING THE NAME OF THE SPACE, THE INTERNATIONAL SYMBOL OF ACCESSIBILITY, AND BRAILLE CHARACTERS ACCORDING TO CHAPTER 703. MOUNT THE SIGN CENTERED AT 9" FROM THE LATCH SIDE OF THE DOOR AND MOUNT THE SIGN 48"-60" ABOVE THE FINISHED FLOOR.

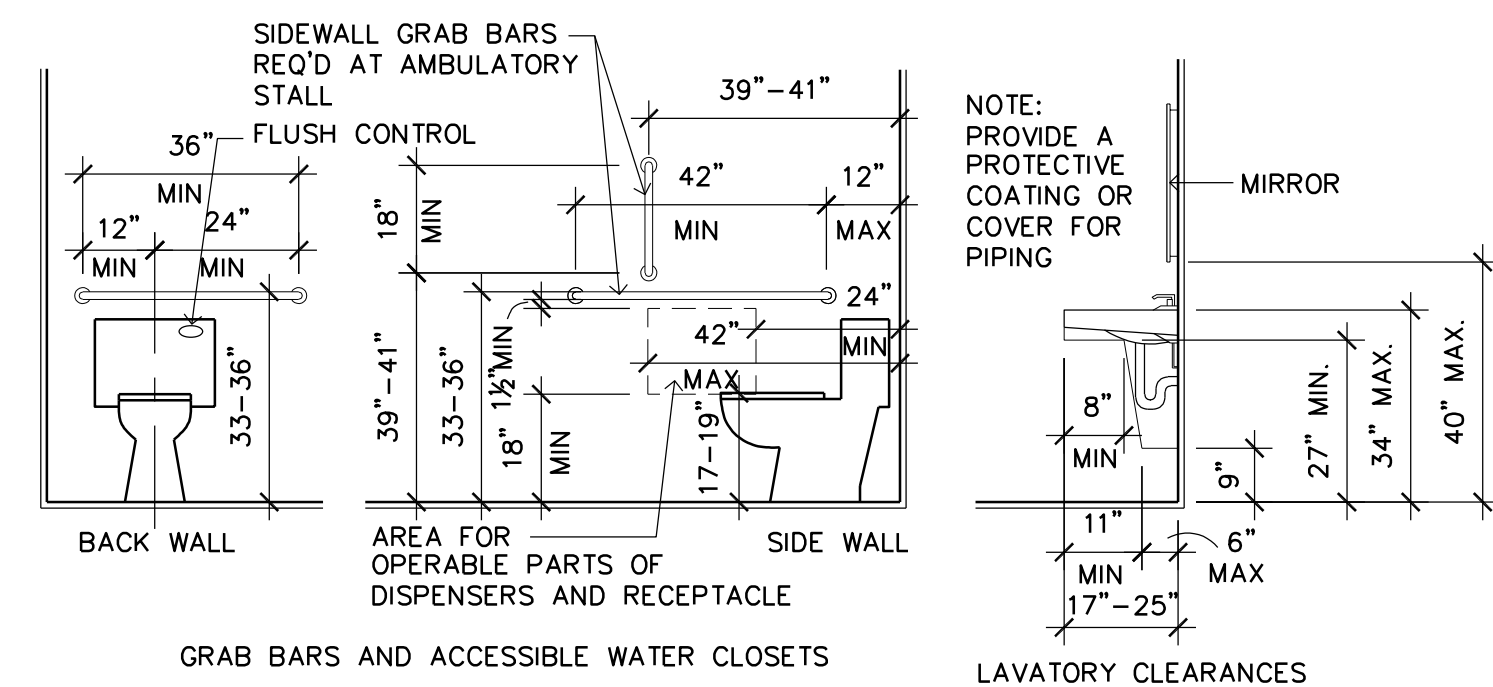

6 RESTROOM DETAILS & NOTES
A3 SCALE: 3/8" = 1'-0"

RM#	DESCRIPTION	FLOOR	BASE	N.WALL	E.WALL	S.WALL	W.WALL	CLG.	HGHT	REMARKS
101	WAITING	C.T.	C.T.	PT/GYP	PT/GYP	PT/GYP	PT/GYP	ACT	10'-2"	-
102	OWNER	C.T.	C.T.	PT/GYP	PT/GYP	PT/GYP	PT/GYP	ACT	10'-2"	-
103	TECH	CONC	VINYL	FRP	-	SEE PLAN FOR LOCATION	ACT	8'-0"	-	-
104	CUSTOMER	C.T.	C.T.	CT/WST	-	SEE PLAN FOR LOCATION	ACT	8'-0"	-	-
105	BREAK ROOM	CONC	VINYL	PT/GYP	PT/GYP	PT/GYP	PT/GYP	OPEN	VARIES	-
106	SHOP	CONC	-	PT/BLK	PT/BLK	PT/BLK	PT/BLK	OPEN	VARIES	-
107	SHOP	CONC	VINYL	PLYWOOD	PLYWOOD	PLYWOOD	PLYWOOD	PT/GYP	12'-0"	-


ABBREVIATIONS:

CONC = SEALED CONCRETE
C.T. = CERAMIC TILE
CT/WST = CERAMIC TILE WAINSCOT TO 5'-0" A.F.F.
FRP = FIBER REINFORCED PLASTIC PANELING TO 5'-0" A.F.F.
PT/BLK = PAINTED MASONRY BLOCK
PT/GYP = PAINTED GYPSUM BOARD
ACT = ACOUSTICAL CEILING TILE


DR #	DOOR SIZE	THICK	DOOR	FRAME	REMARKS
101A	3'-0"x7'-0"	1-3/4"	D4	F2	INSULATING GLASS
101B	3'-0"x7'-0"	1-3/4"	D4	F3	-
102	3'-0"x7'-0"	1-3/4"	D2	F1	-
103	3'-0"x7'-0"	1-3/4"	D3	F1	-
104	3'-0"x7'-0"	1-3/4"	D1	F1	-
106A	10'-0"x10'-0"	2"	D5	-	INSULATED
106B	10'-0"x10'-0"	2"	D5	-	INSULATED
106C	12'-0"x12'-0"	2"	D5	-	INSULATED
106D	12'-0"x12'-0"	2"	D5	-	INSULATED
106E	10'-0"x10'-0"	2"	D5	-	INSULATED
106F	10'-0"x10'-0"	2"	D5	-	INSULATED
107A	10'-0"x10'-0"	2"	D5	-	INSULATED
107B	10'-0"x10'-0"	2"	D5	-	INSULATED
107C	3'-0"x7'-0"	1-3/4"	D3	F1	INSULATED

NOTES:


- ALL DOOR HARDWARE TO BE SPECIFIED & PROVIDED BY CONTRACTOR
- ALL EXIT HARDWARE SHALL NOT REQUIRE TIGHT GRASPING, PINCHING, OR TWISTING OF THE WRIST. MOUNT HARDWARE BETWEEN 34"-48" (ANSI A117.1-404.2.6)
- THE MAIN EXIT IS ALLOWED TO HAVE A KEYED LOCK PROVIDED THAT THE LOCKING DEVICE IS READILY DISTINGUISHABLE AS LOCKED AND A SIGN WITH 1" CONTRASTING LETTERS IS POSTED ON THE EGRESS SIDE STATING: "THIS DOOR TO REMAIN UNLOCKED WHEN BUILDING IS OCCUPIED". (IBC 1010.1.9.4)

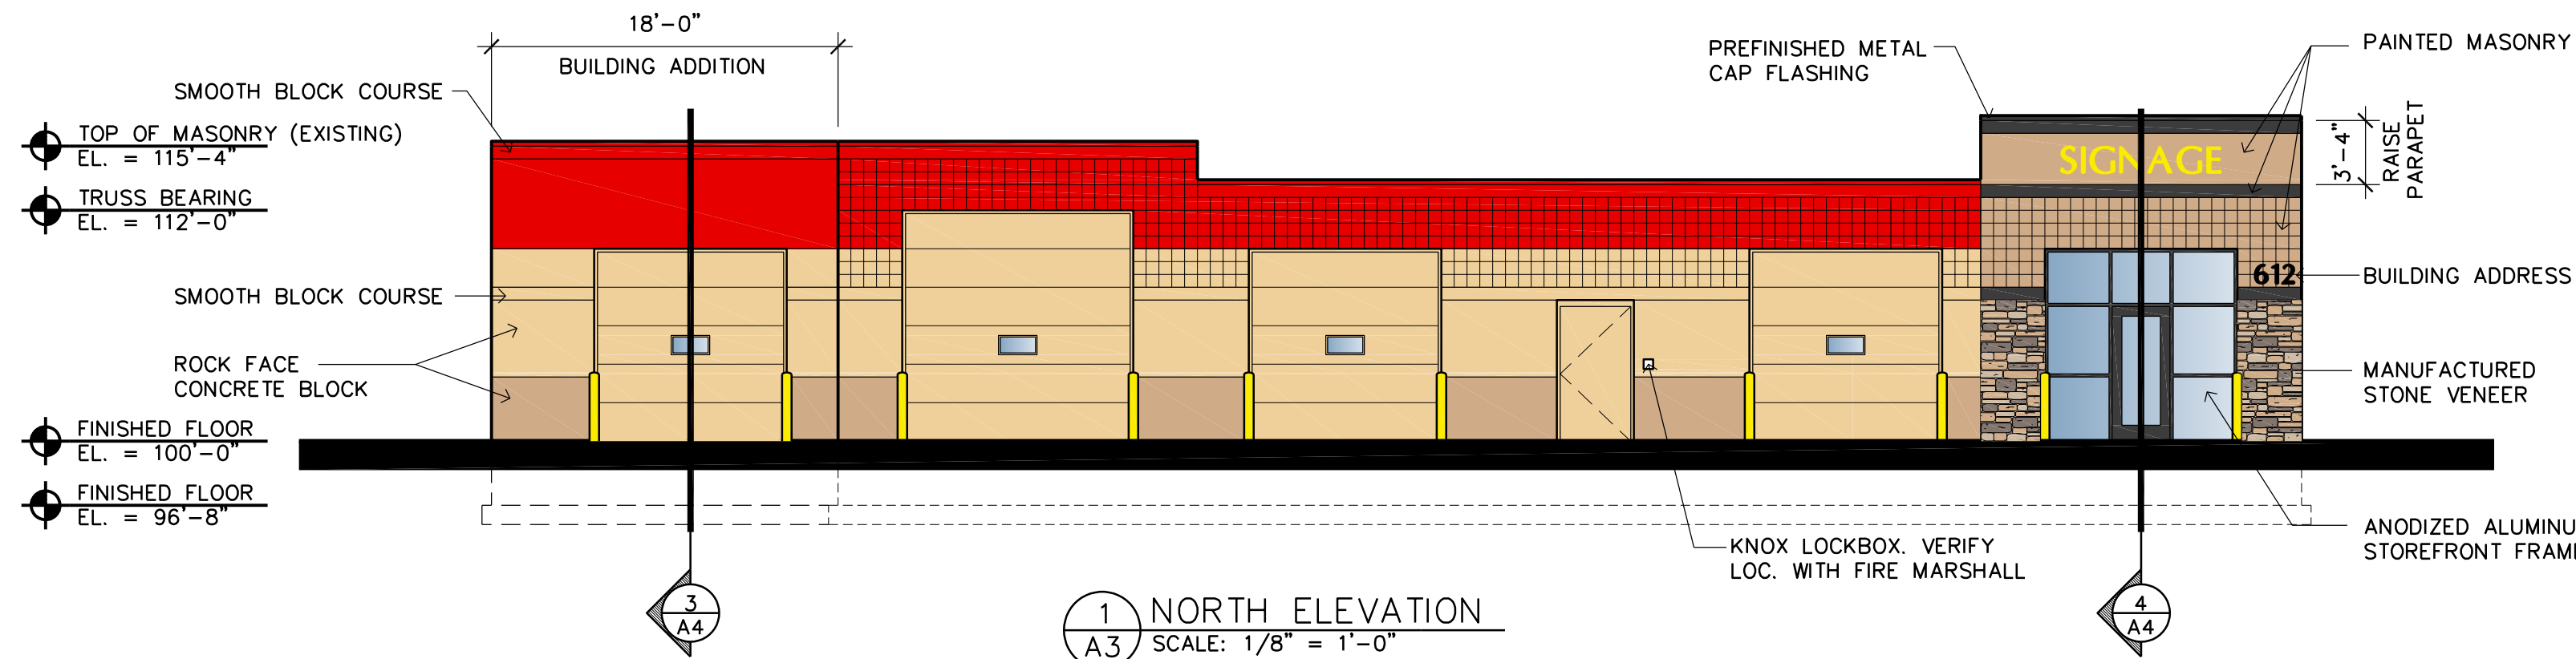


1 NORTH ELEVATION
A3 SCALE: 1/8" = 1'-0"

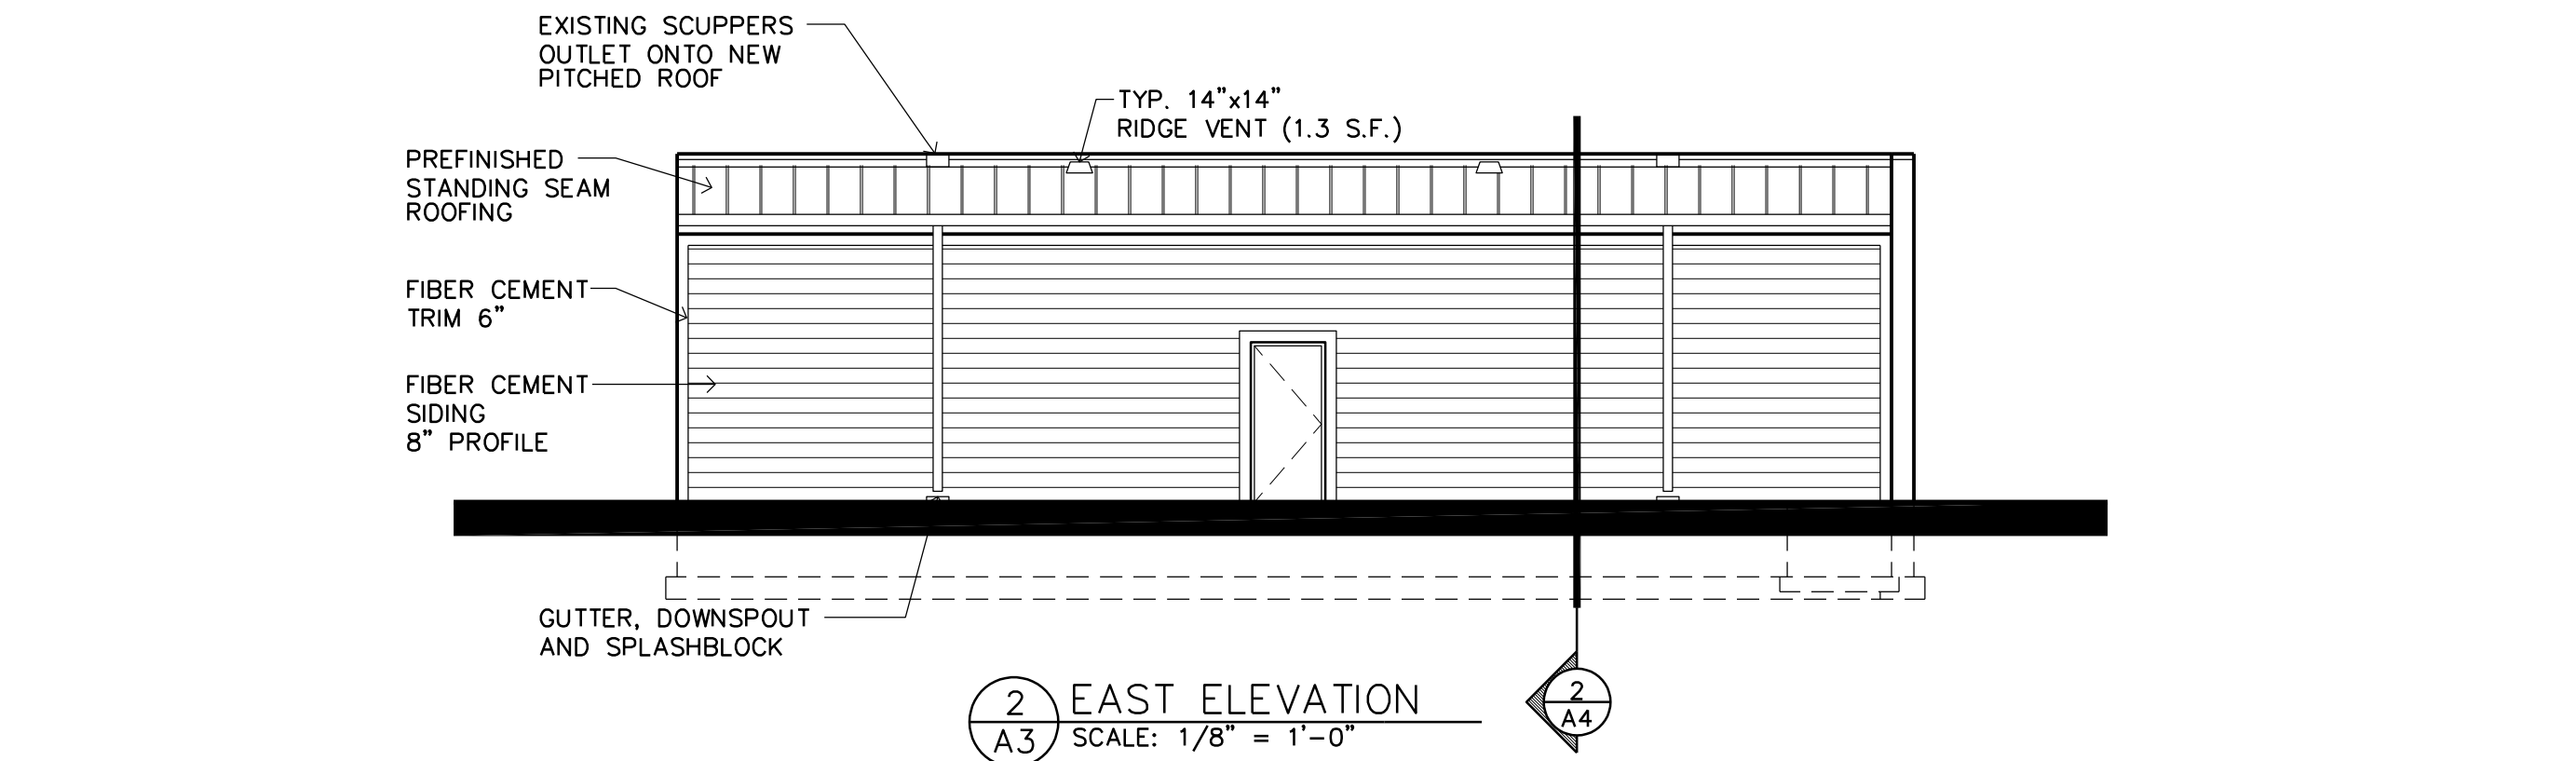


2 EAST ELEVATION
A3 SCALE: 1/8" = 1'-0"

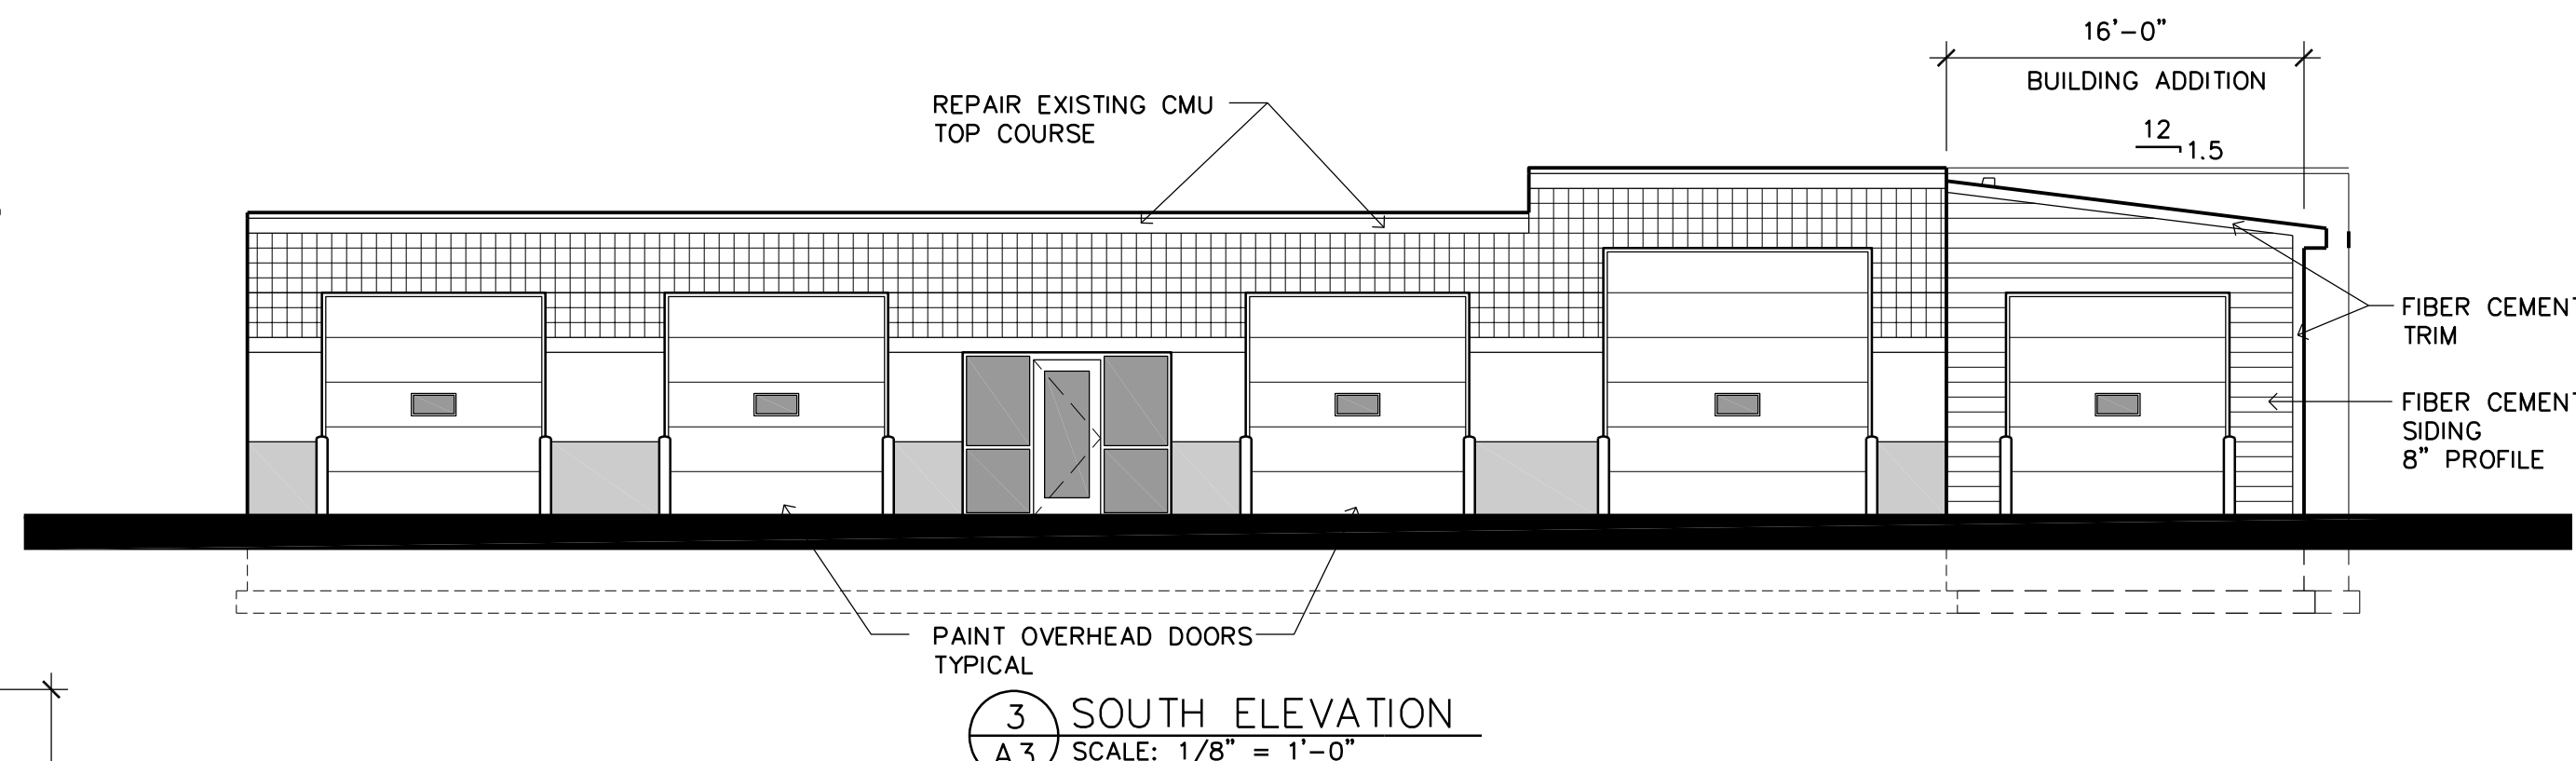

3 SOUTH ELEVATION
A3 SCALE: 1/8" = 1'-0"

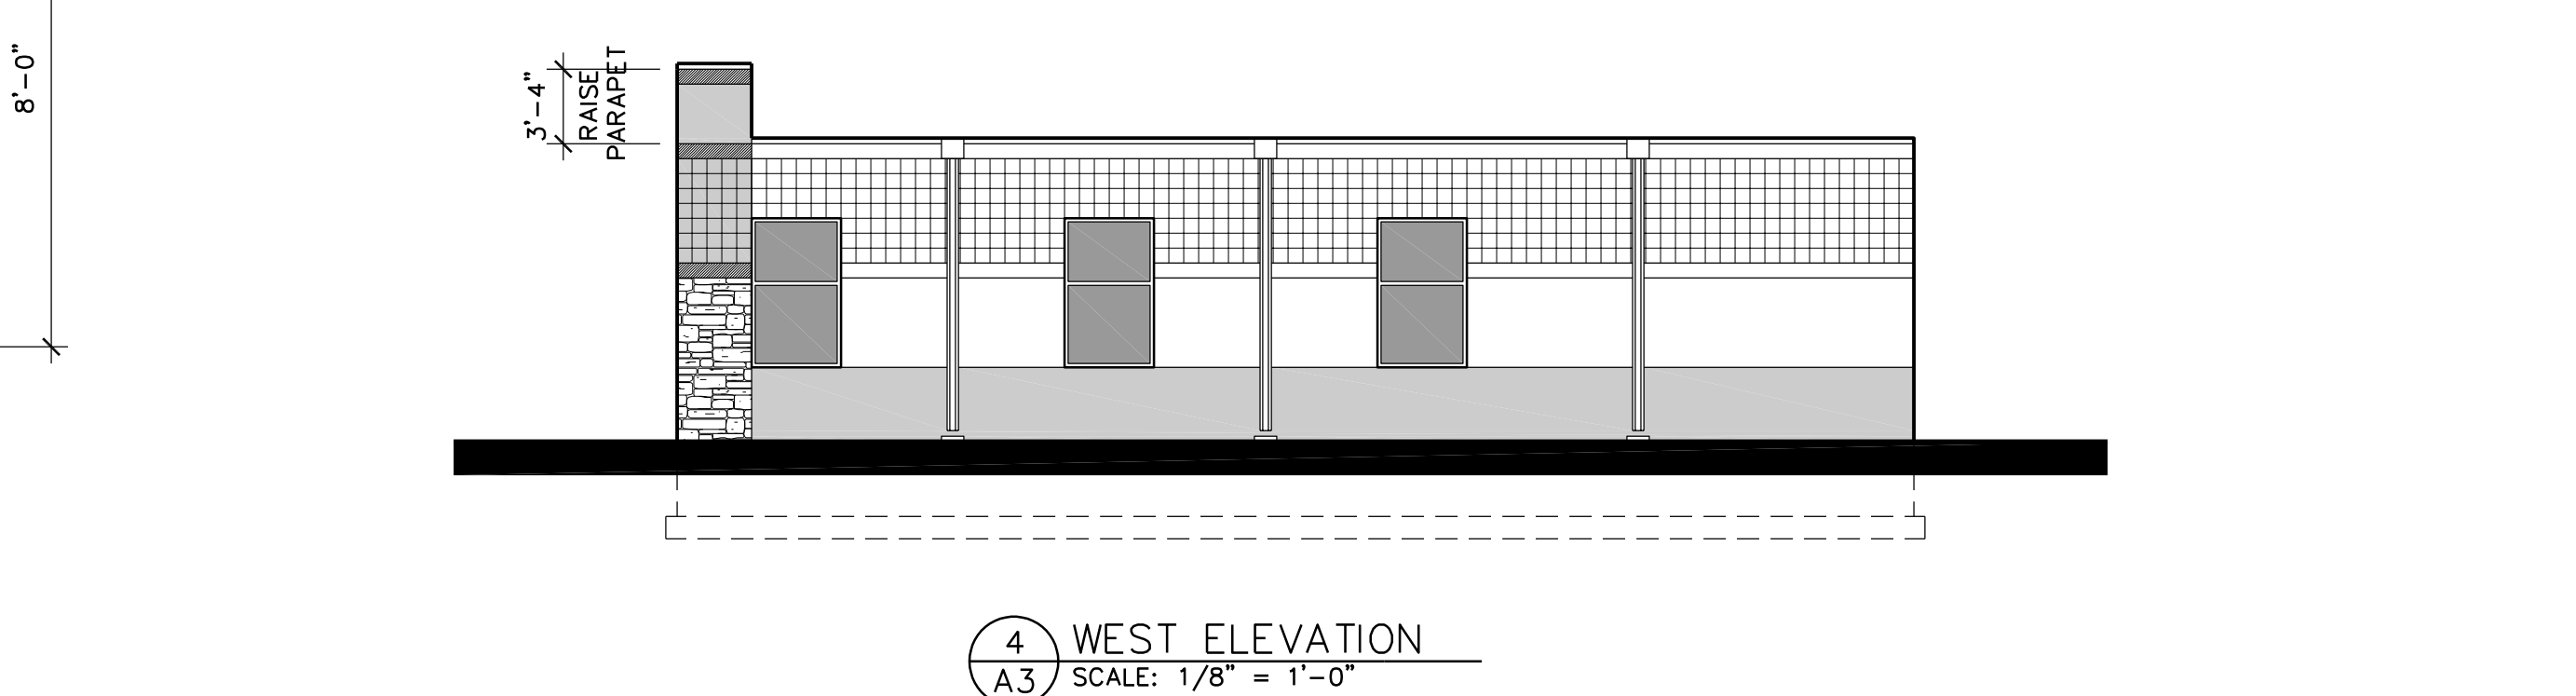

4 WEST ELEVATION
A3 SCALE: 1/8" = 1'-0"

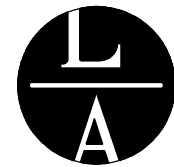

LAMPERT ARCHITECTS

420 Summit Avenue
St. Paul, MN 55102
Phone: 763.755.1211 Fax: 763.757.2849
lampert@lampert-arch.com

ARCHITECT CERTIFICATION:

I HEREBY CERTIFY THAT THIS PLAN, SPECIFICATION OR REPORT WAS PREPARED BY ME OR UNDER MY DIRECT SUPERVISION AND THAT I AM A DULY LICENSED ARCHITECT UNDER THE LAWS OF THE STATE OF MINNESOTA.

SIGNATURE
LEONARD LAMPERT
PRINT NAME
13669
LICENSE NO.
1/10/22
DATE



6550 York Ave S, Suite 202
Edina, MN 55435
Ph: 612-655-7450

MIDAS
612 1st Avenue E, Shakopee, Minnesota

Copyright 2021
Leonard Lampert Architects Inc.
Project Designer: JAMES B
Drawn By: JRB
Checked By: LL
Revisions

1/10/22	ISSUE FOR PERMIT

BUILDING ELEVATIONS DETAILS SCHEDULES

Sheet Number

A3

Project No. 210923-1