


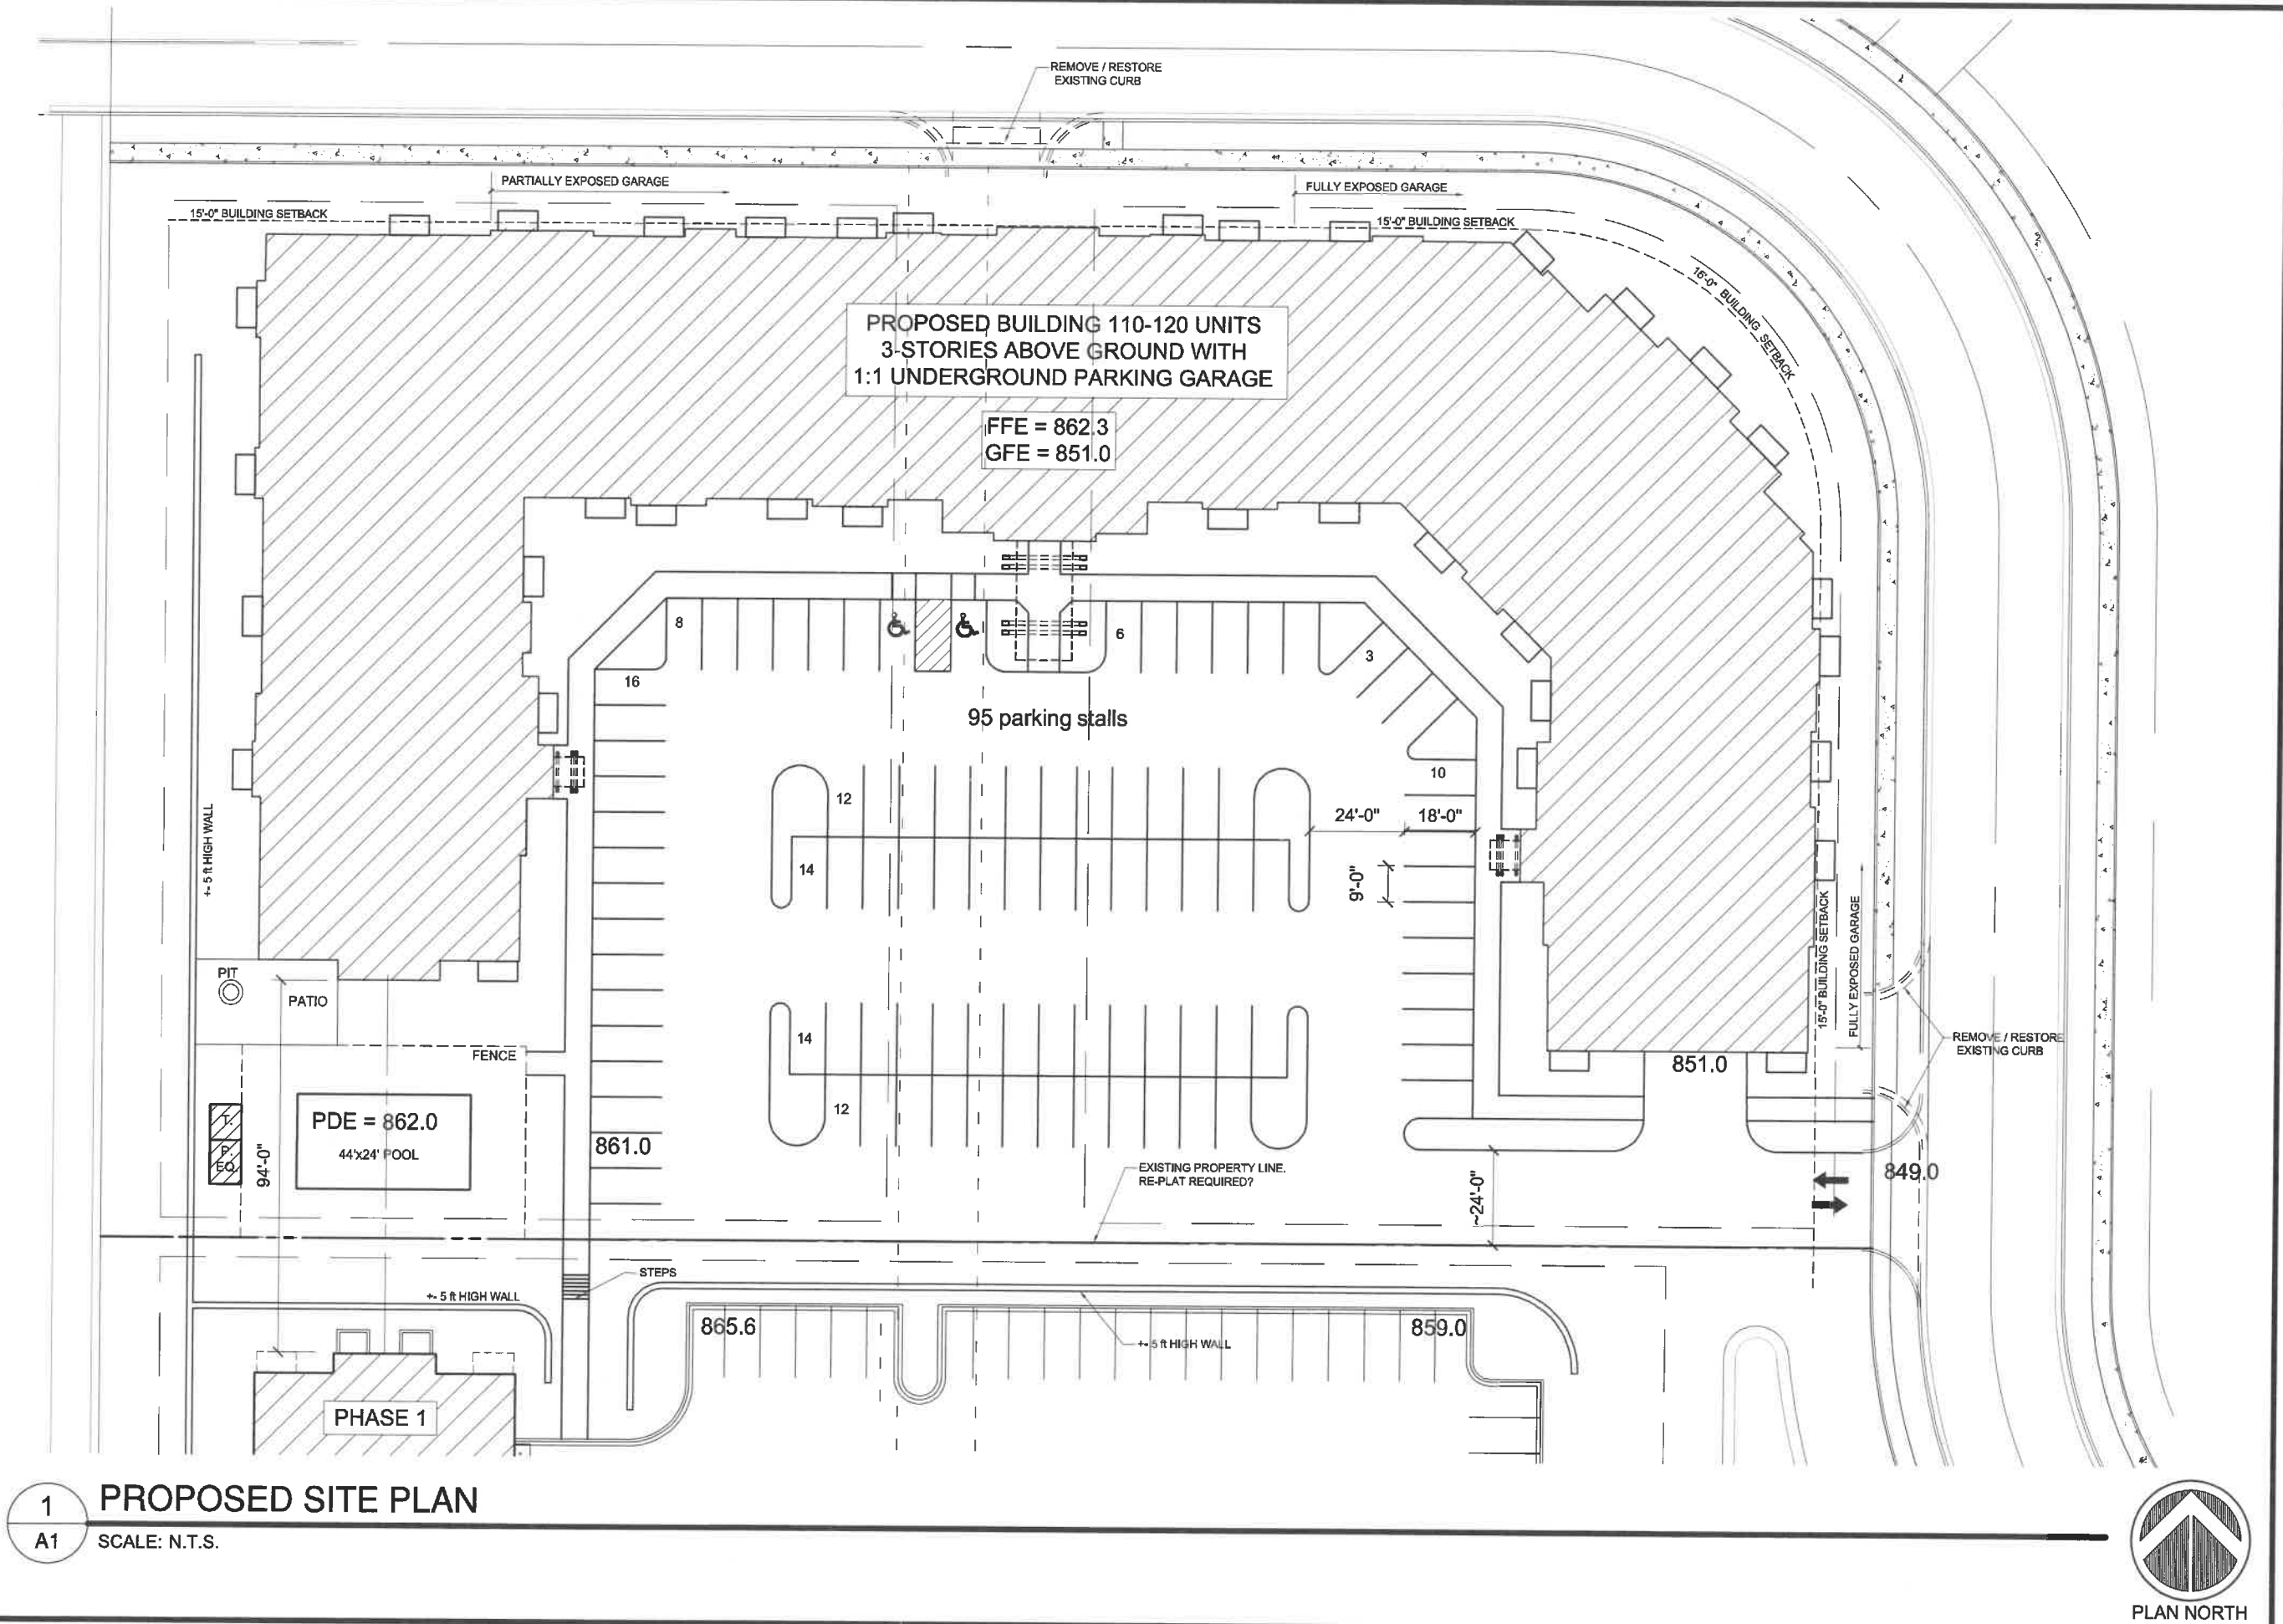

1 PROPOSED SITE PLAN
A1 SCALE: N.T.S.

ARASAN APARTMENTS II

New Apartment Complex:
Shakopee, MN

h m a
ARCHITECTS

700 W. St. Germain Street | Suite 200 | St. Cloud, MN 56301
T: 320.251.9155 | F: 320.251.4919 | hma@hma-arch.com

PROPOSED SITE PLAN

A1


Revision:

Date: 3/1/2022

Drawn by: DAS

Project No: 2155

PRELIMINARY - NOT FOR CONSTRUCTION

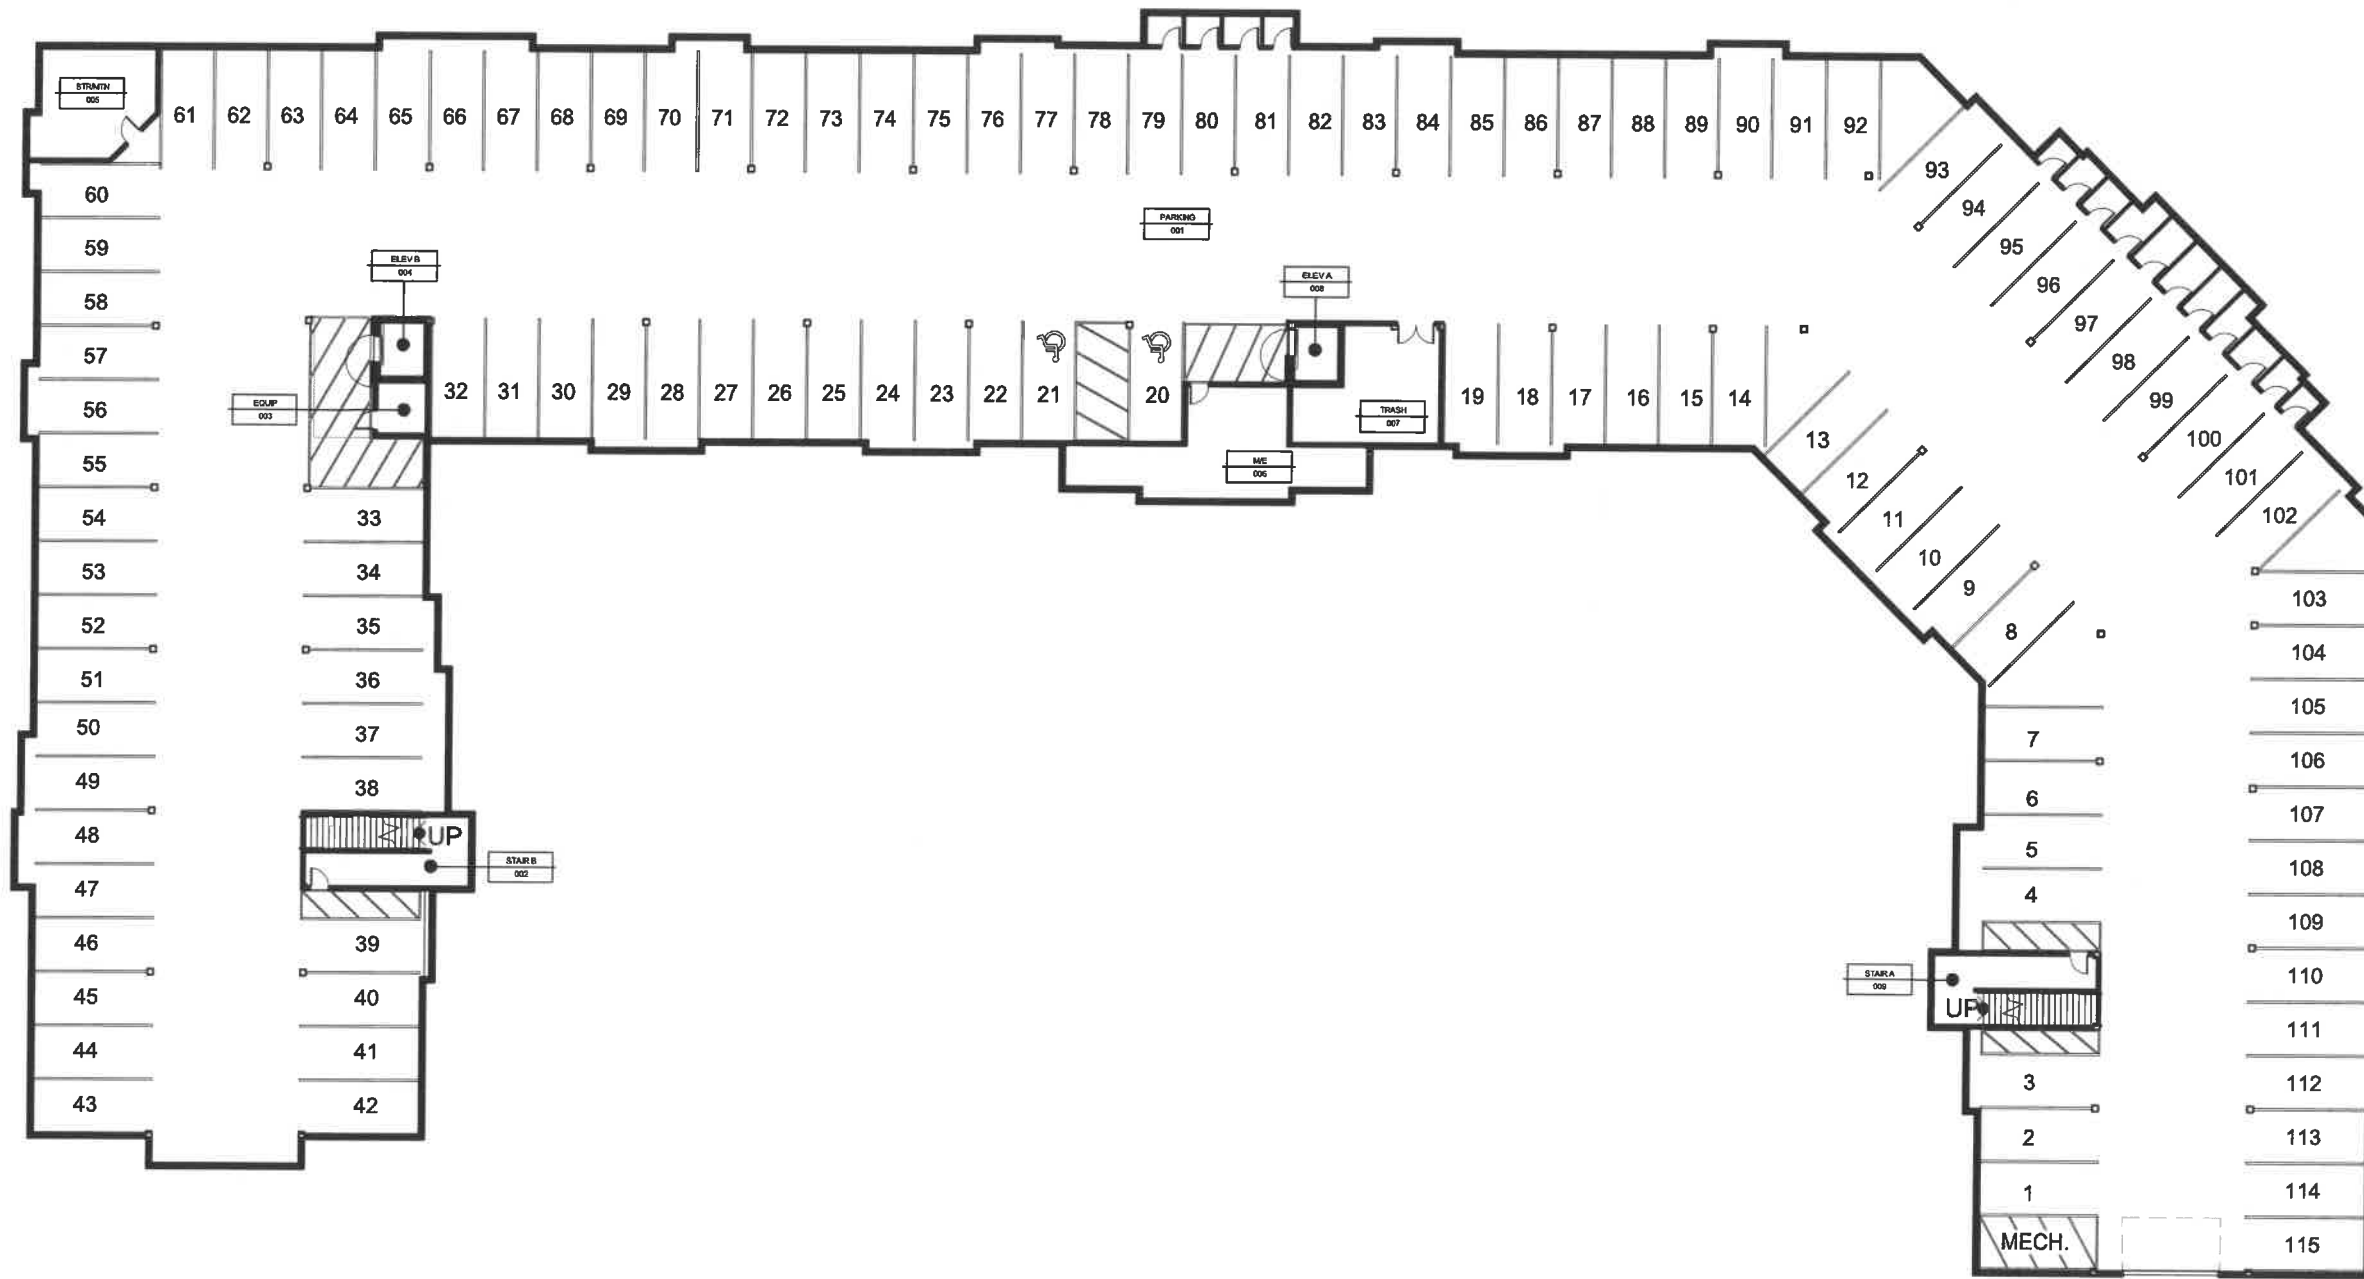

1 OVERALL PARKING FLOOR (43,343 SF)
 A2 SCALE: N.T.S.



ARASAN APARTMENTS II

New Apartment Complex:
 Shakopee, MN




700 W. St. Germain Street | Suite 200 | St. Cloud, MN 56301
 T: 320.251.9155 | F: 320.251.4818 | hma@hma-arch.com

PARKING FLOOR
 PLAN

A2

PRELIMINARY - NOT FOR CONSTRUCTION

Project No: 2155 Drawn by: TL Date: 3/1/2022 Revision:

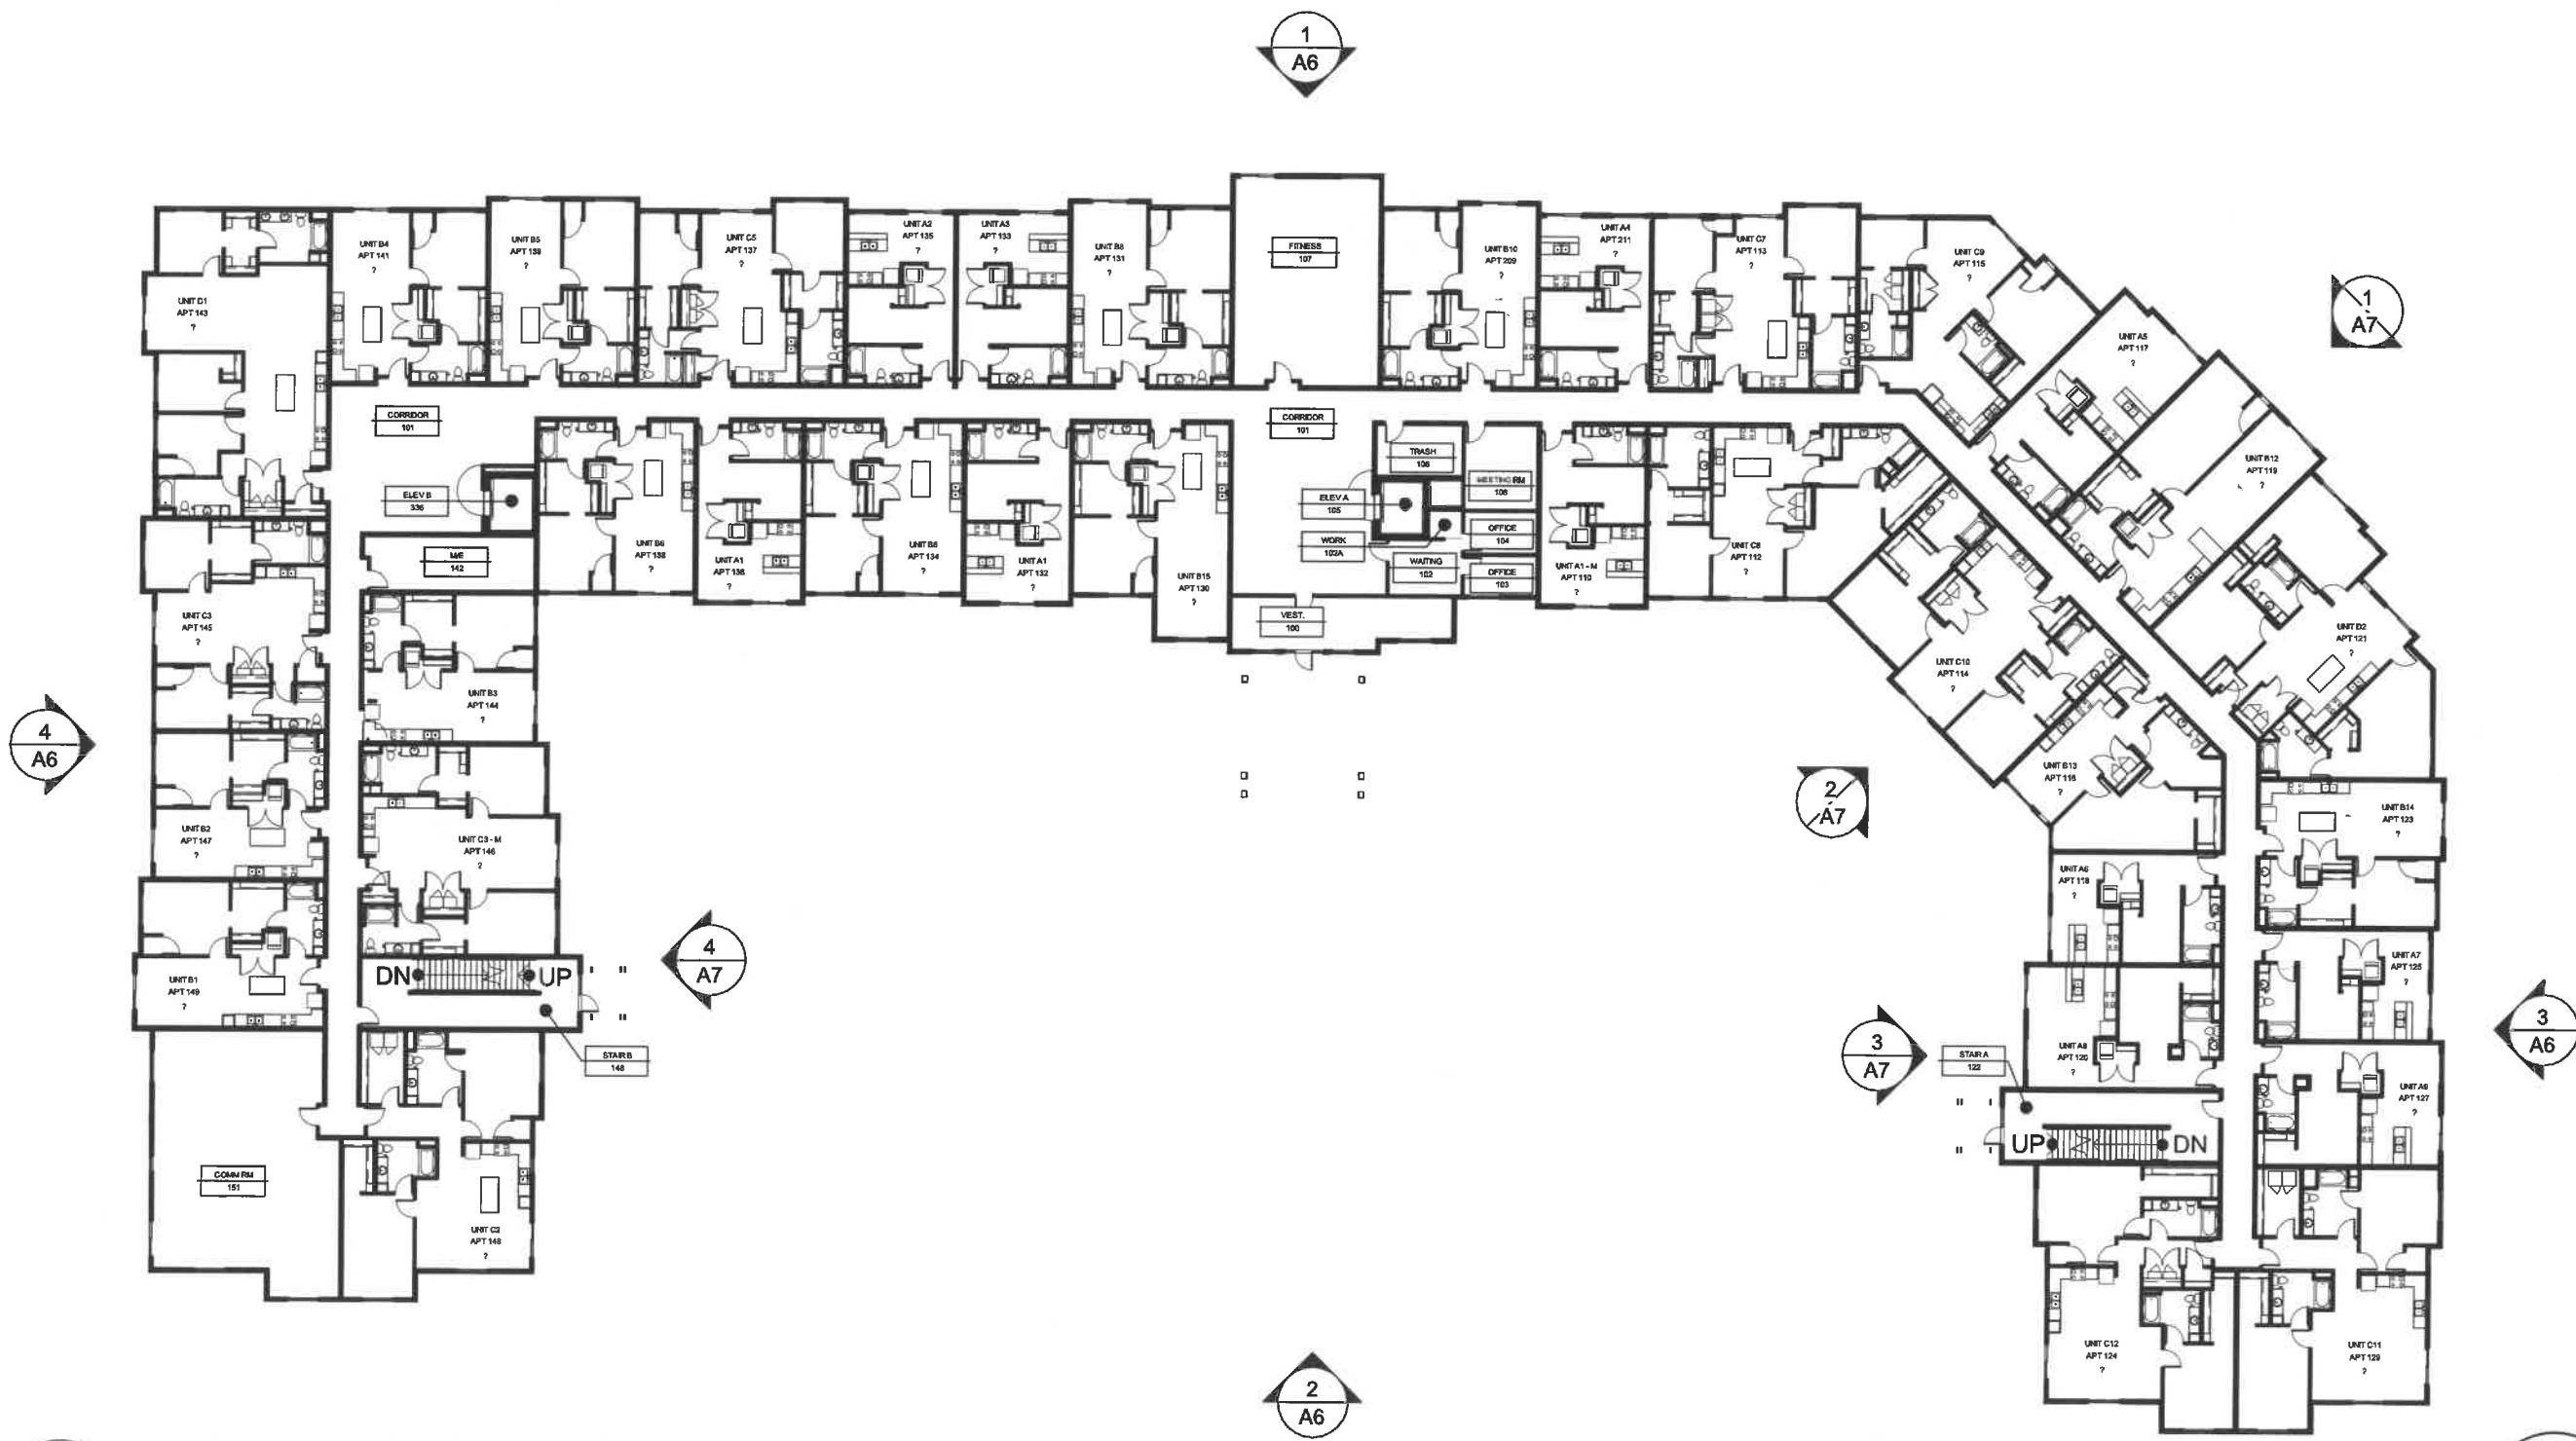

1 OVERALL FIRST FLOOR (43,022 SF)
A3 SCALE: N.T.S.




ARASAN APARTMENTS II
New Apartment Complex:
Shakopee, MN

h m a
ARCHITECTS
700 W. St. Germain Street | Suite 200 | St. Cloud, MN 56301
T: 320.251.9155 | F: 320.251.4919 | hma@hma-arch.com

FIRST FLOOR PLAN
A3

Project No: 2155 | Drawn by: TL | Date: 3/1/2022 | Revision:

PRELIMINARY - NOT FOR CONSTRUCTION

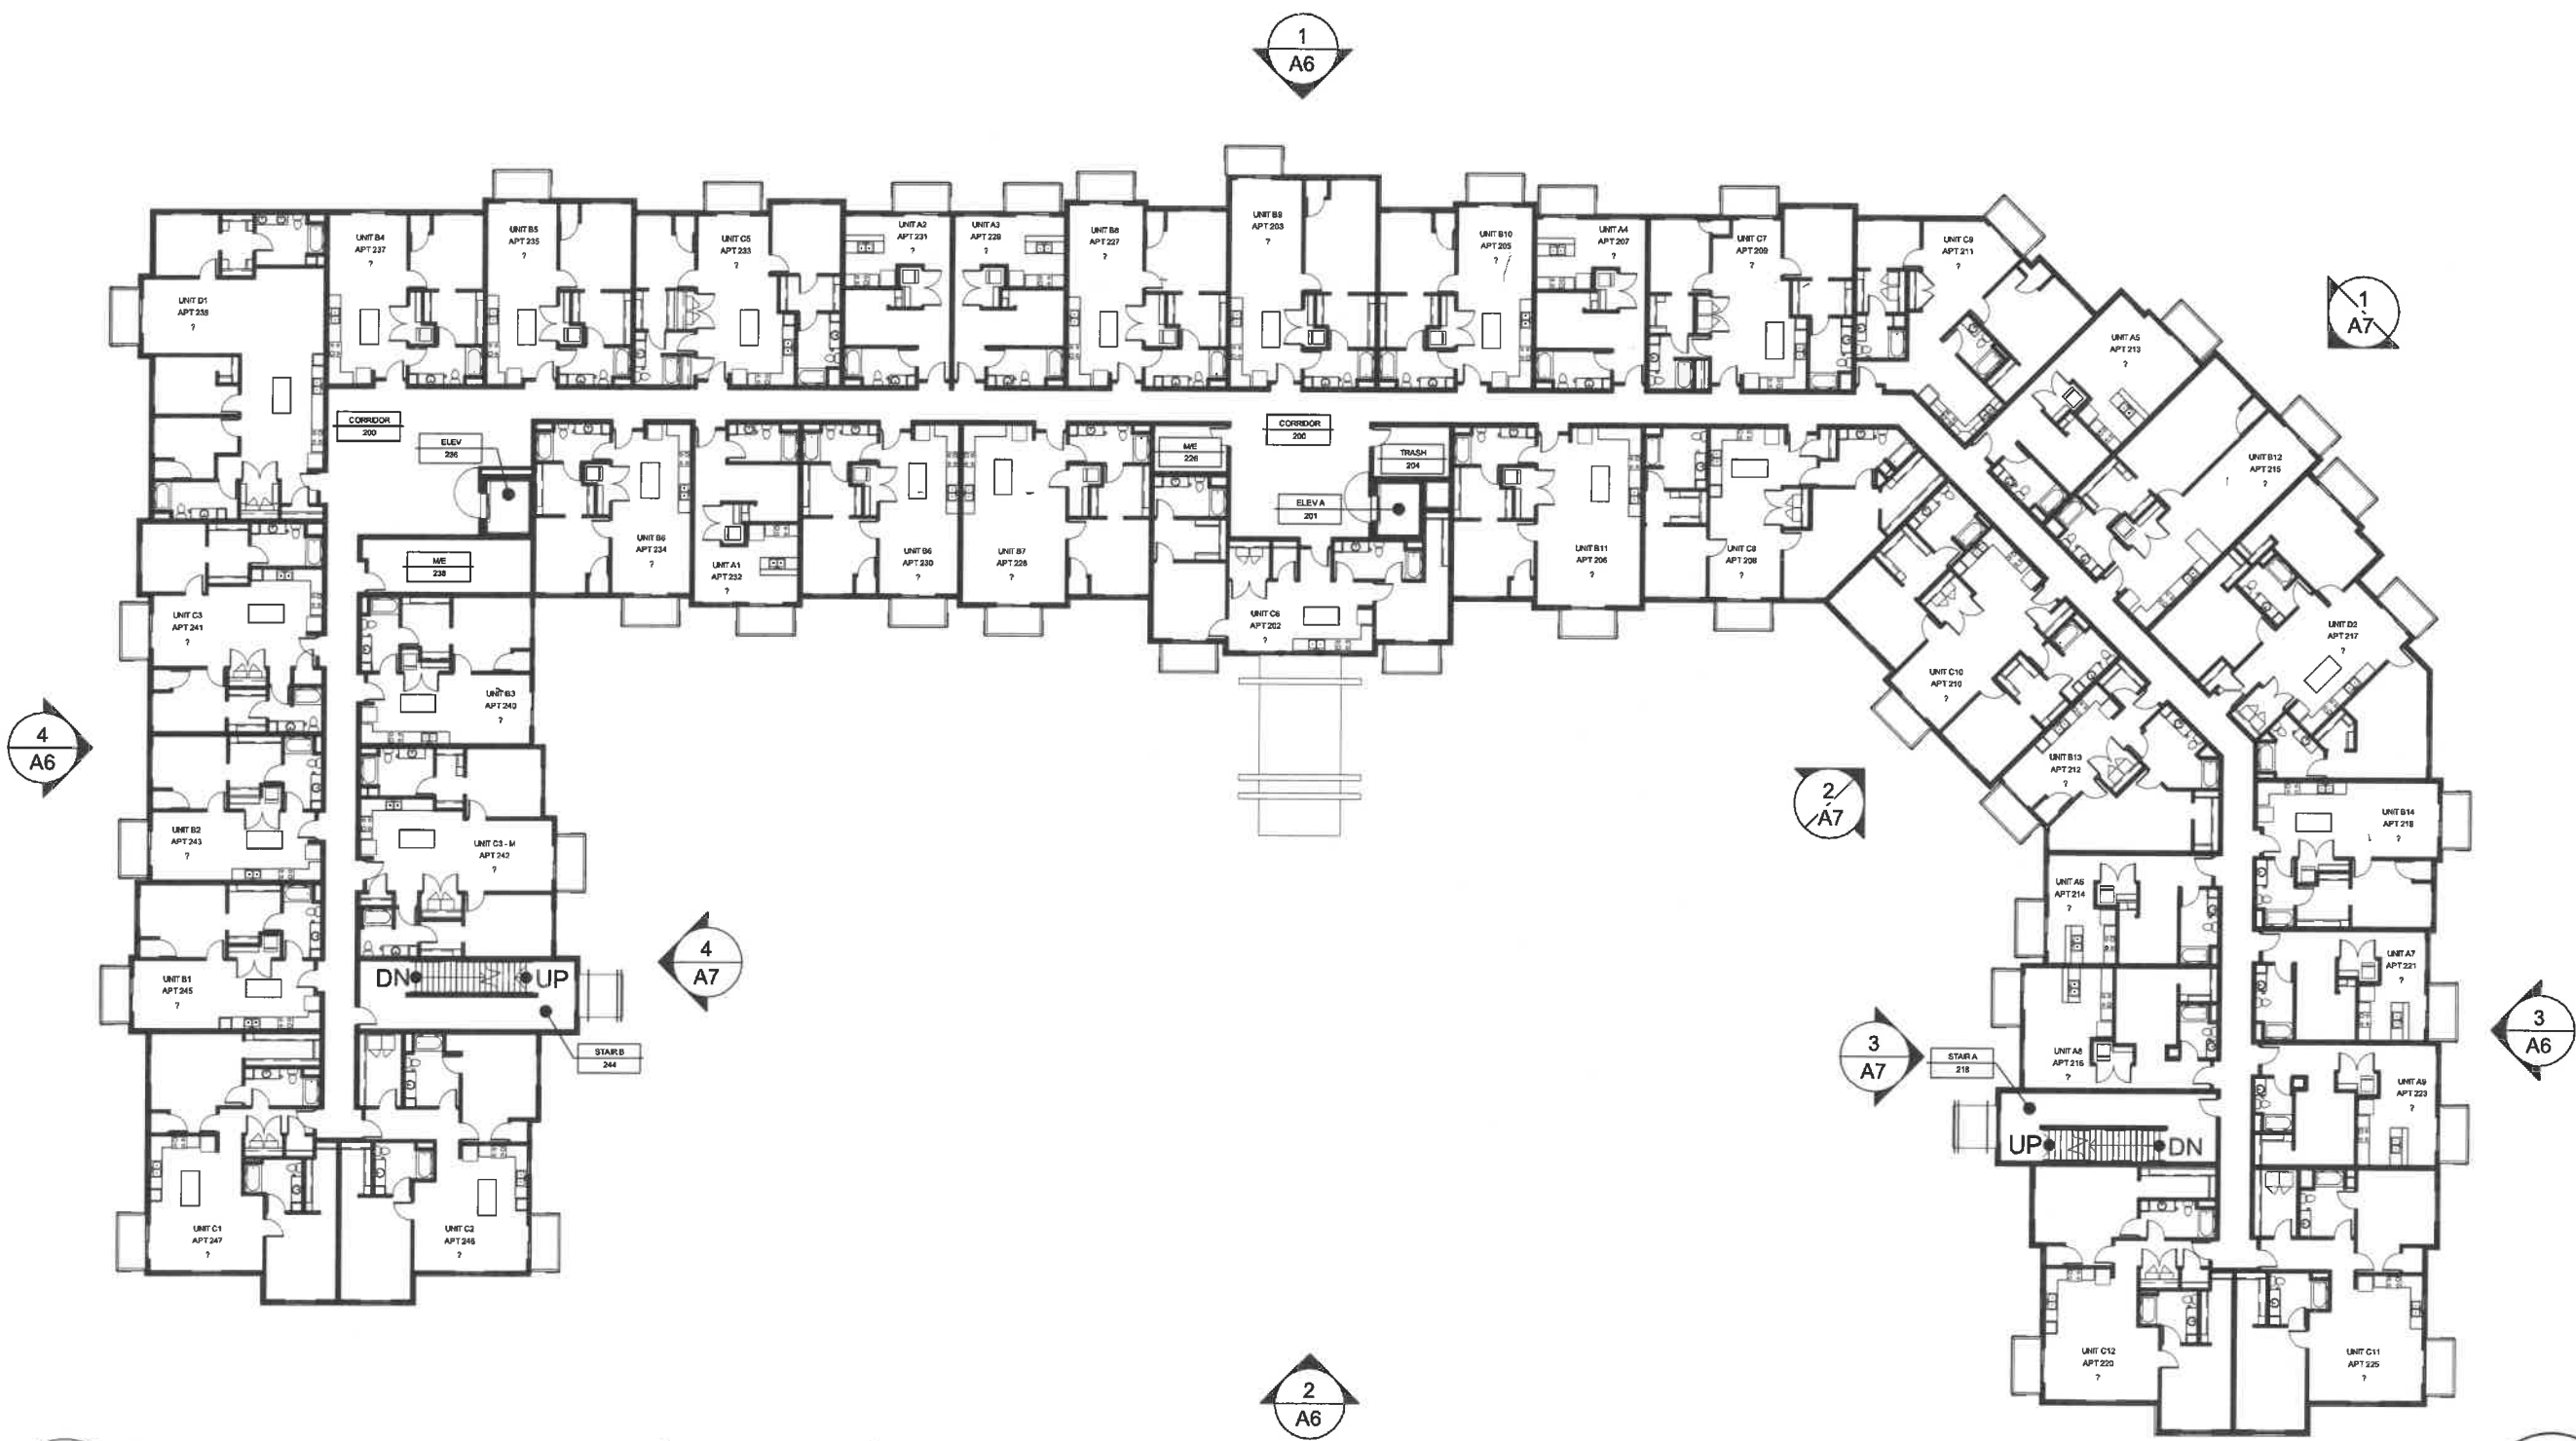

1
A4 OVERALL SECOND FLOOR (43,022 SF)
SCALE: N.T.S.



ARASAN APARTMENTS II

New Apartment Complex:
Shakopee, MN



SECOND FLOOR PLAN

A4

Project No: 2155
Drawn by: TL
Date: 3/1/2022
Revision:

PRELIMINARY - NOT FOR CONSTRUCTION



**New Apartment Complex:
Shakopee, MN**

Project No: 2155

Drawn by: TL

Date: 3/1/2022

Revision:

Project No. 2153 Drawn by: J.L.


PRELIMINARY - NOT FOR CONSTRUCTION

A5

THIRD FLOOR PLAN


hmd ARCHITECTS

700 W. St. Germain Street | Suite 200 | St. Cloud, MN 56301
T: 320.251.9155 | F: 320.251.4919 | hma@hma-archs.com

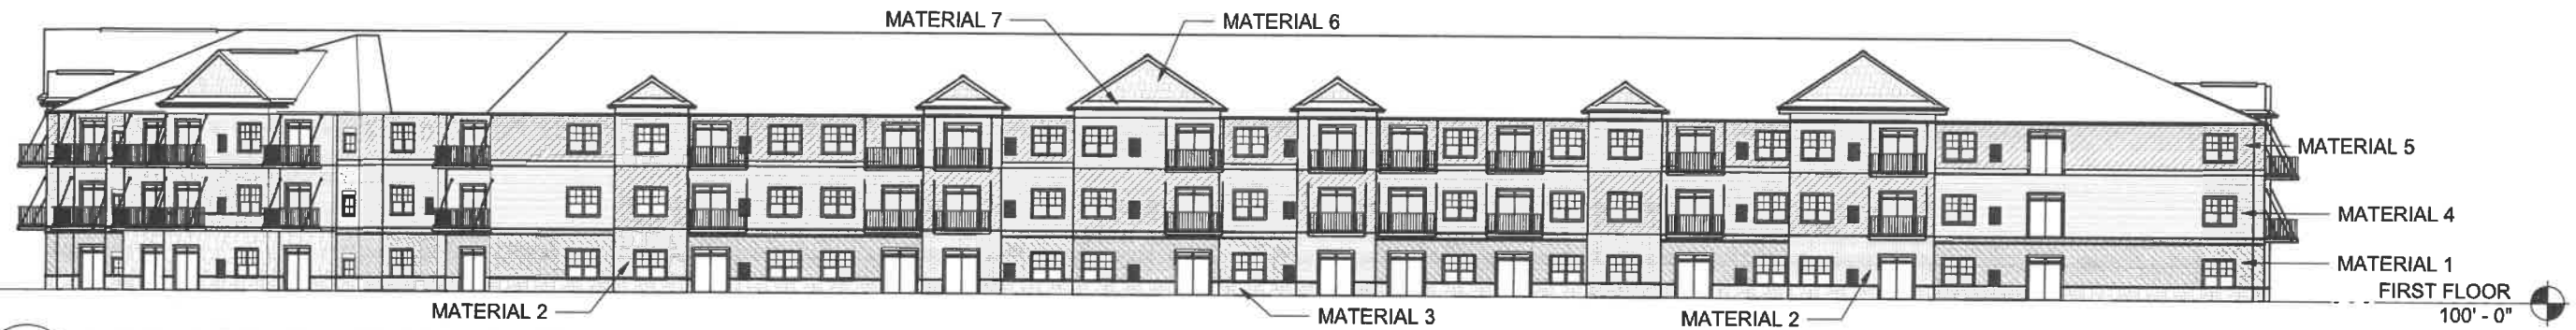


1 NORTH ELEVATION - OVERALL

A6 SCALE: N.T.S.

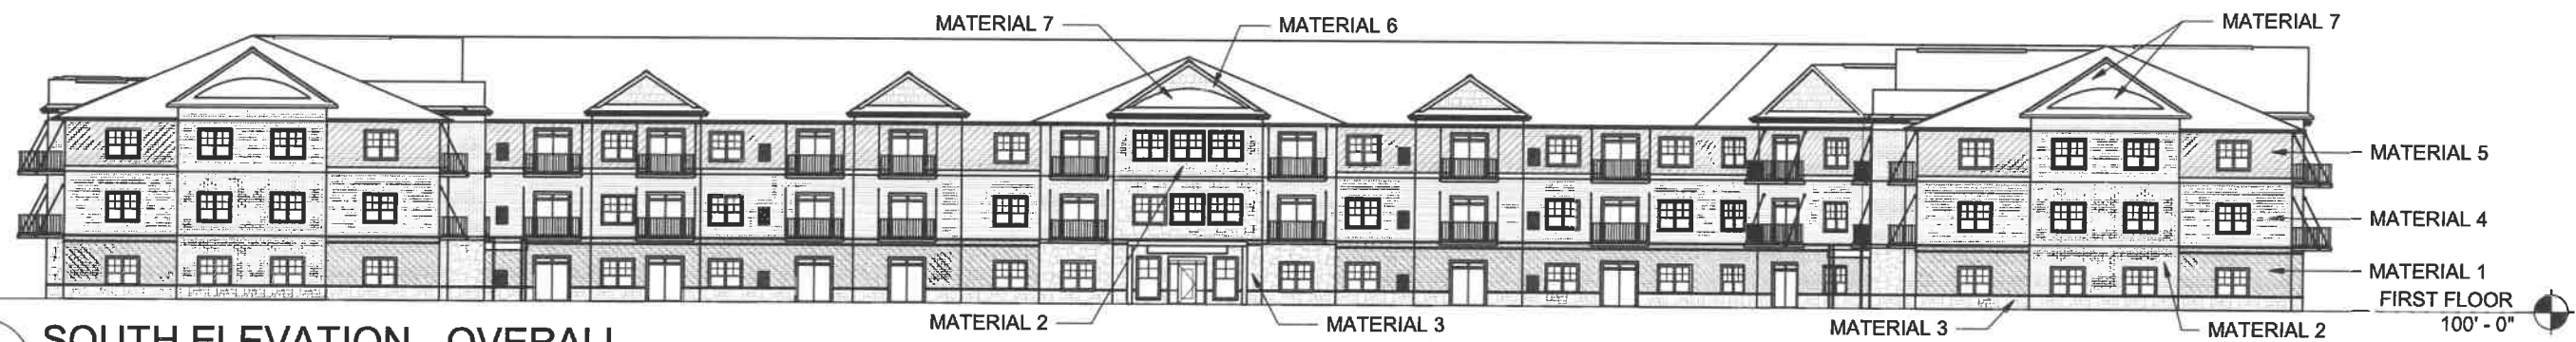

2 SOUTH ELEVATION - OVERALL

A6 SCALE: N.T.S.

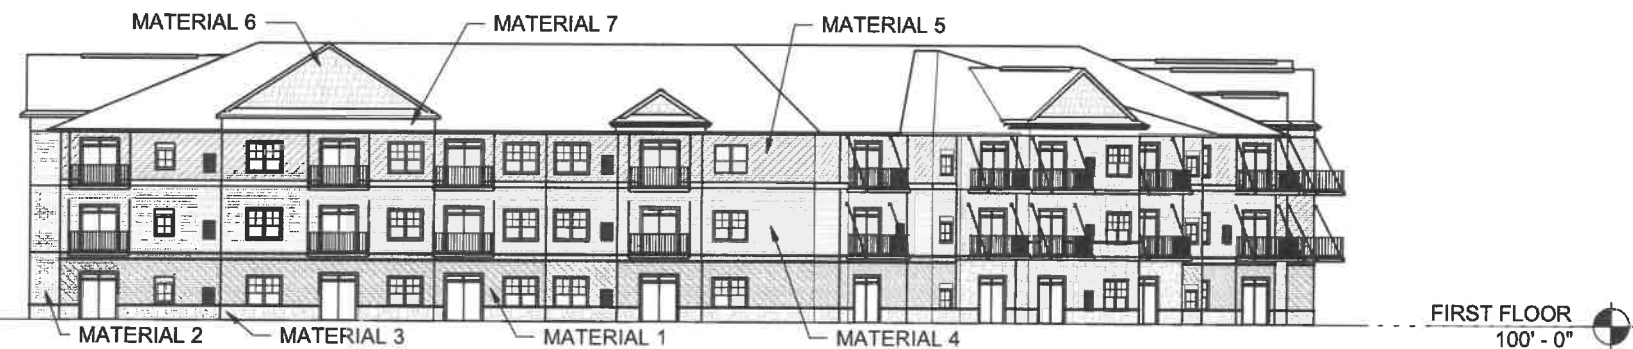

3 EAST WING - EAST ELEVATION OVERALL




A6 SCALE: N.T.S.



4 WEST WING - WEST ELEVATION OVERALL

A6 SCALE: N.T.S.

EXTERIOR MATERIALS:

   -  MATERIAL 1 - LGIHT TAN BRICK
-  MATERIAL 2 - BROWN BRICK
-  MATERIAL 3 - STONE - ASHLAR
-  MATERIAL 4 - LIGHT TAN 6" LAP SIDING
-  MATERIAL 5 - DARK TAN 6" LAP SIDING
-  MATERIAL 6 - TAN SHAKE SIDING
-  MATERIAL 7 - FLAT WHITE SIDING

ARASAN APARTMENTS II
 New Apartment Complex:
 Shakopee, MN

hma
 ARCHITECTS
 700 W. St. German Street | Suite 200 | St. Cloud, MN 56301
 T: 320.251.9155 | F: 320.251.4919 | hma@hma-arch.com

EXTERIOR
 ELEVATIONS

A6



Revision:

Date: 3/1/2022


Drawn by: TL

Project No: 2155

PRELIMINARY - NOT FOR CONSTRUCTION

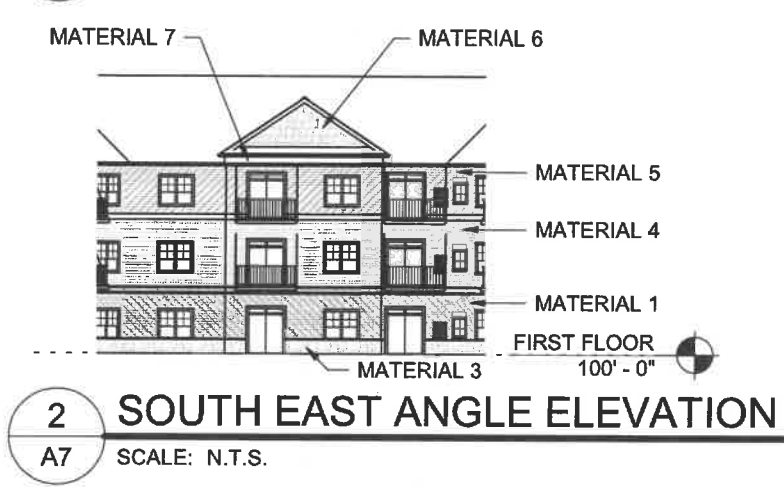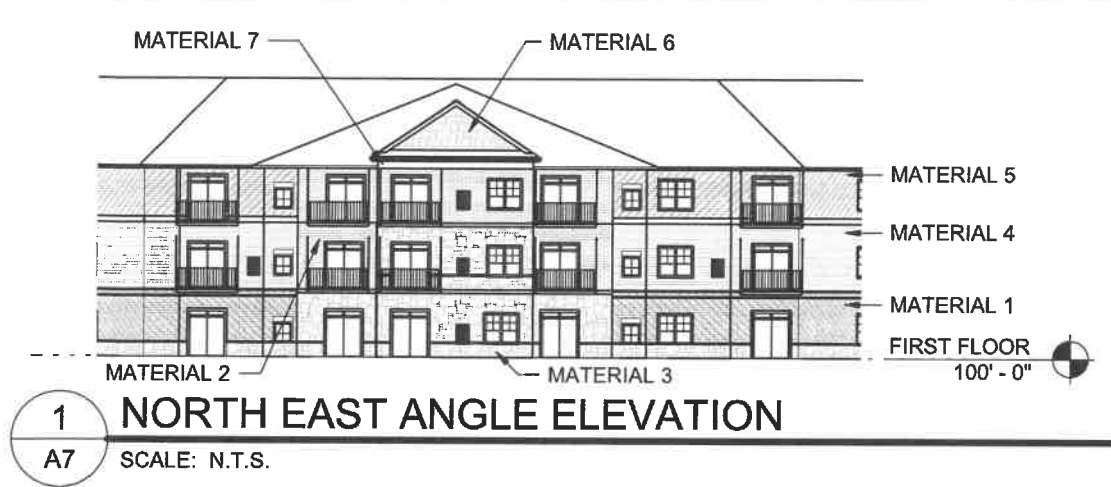

EXTERIOR MATERIALS:

 -  MATERIAL 1 - LGIHT TAN BRICK
-  MATERIAL 2 - BROWN BRICK
-  MATERIAL 3 - STONE - ASHLAR
-  MATERIAL 4 - LIGHT TAN 6" LAP SIDING
-  MATERIAL 5 - DARK TAN 6" LAP SIDING
-  MATERIAL 6 - TAN SHAKE SIDING
-  MATERIAL 7 - FLAT WHITE SIDING

ARASAN APARTMENTS II

New Apartment Complex:
Shakopee, MN

h m a
ARCHITECTS

EXTERIOR
ELEVATIONS

A7

700 W. St. Germain Street | Suite 200 | St. Cloud, MN 56301
T: 320.251.9155 | F: 320.251.4819 | hma@hma-arch.com

Project No: 2155

Drawn by: TL

Date: 3/1/2022

Revision:

PRELIMINARY - NOT FOR CONSTRUCTION