

WINDERMERE NEIGHBORHOOD PARK

CITY OF SHAKOPEE
SHAKOPEE, MINNESOTA 55379

CONFLUENCE

SHEET INDEX

Sheet No. Sheet Title		DATE: 03/04/2022 ISSUE FOR 30% REVIEW				
LS000	COVER SHEET	☒				
02	STATEMENT OF EST. QUANTITIES					
LS001	EXISTING CONDITIONS	☒				
LS100	OVERALL LAYOUT	☒				
LS101	NATURE TRAIL AREA ENLARGEMENT	☒				
LS102	EAST TRAIL ENLARGEMENT	☒				
LS103	PLAYGROUND AREA ENLARGEMENT	☒				
LS104	VIEW HILL ENLARGEMENT	☒				
LS105	SITE ENLARGEMENT	☒				
LG100	GRADING OVERVIEW & EROSION CONTROL PLAN	☒				
LG101	EROSION CONTROL NOTES & DETAILS					
LP100	PLANTING NOTES & SCHEDULE	☒				
LP101	OVERALL PLANTING PLAN					
LP102	PLANTING PLAN ENLARGEMENT					
LP103	PLANTING PLAN ENLARGEMENT					
LP500	PLANTING DETAILS	☒				
LP501	TREE PRESERVATION DETAIL	☒				
LS500	SITE DETAILS	☒				
LS501	SITE DETAILS	☒				
LS502	SITE DETAILS	☒				
LS503	SITE DETAILS	☒				
LS504	SITE DETAILS	☒				
LS505	SITE DETAILS	☒				

SHEET LEGEND KEY:
☐ Indicates included sheet
☒ Indicates included and revised sheet (post-bid issue)



LANDSCAPE ARCHITECT
CONFLUENCE
530 N THIRD STREET, SUITE 120
MINNEAPOLIS, MN 55401
PH: (612) 333-3702
www.thinkconfluence.com
CONTACT: BRAD ALDRICH

CERTIFICATIONS AND APPROVALS

I HEREBY CERTIFY THAT THIS PLAN, SPECIFICATION, OR REPORT WAS PREPARED BY ME OR UNDER MY DIRECT SUPERVISION, AND THAT I AM A DULY LICENSED LANDSCAPE ARCHITECT UNDER THE LAWS OF THE STATE OF MINNESOTA.

45630 - LIC. NUMBER

DATE: 04-30-2021

excavation information is ready.

811

811 is another telephone number available to contact GSOC. With 811 being so close in numeric proximity to 911, you will first be instructed to make sure this is not an emergency for which 911 is applicable and that you are in fact trying to contact GSOC. When your locate ticket is complete, you will be given a ticket number. Keep this ticket number to track which facility operators have responded to your one-call request.

GSOC offers excavators several convenient options for providing information to process locate tickets:

E-Ticket: www.gopherstateonecall.org/submit

Telephone: Locates - 651-454-0002 or 800-252-1166 OR Emergency Locates - 866-540-3637

GSOC can be contacted between 6 am and 6 pm, Monday through Friday, April through October, and 7 am and 5 pm November through March to process excavation, meet and non-excavation locate requests. Emergency locate requests may be submitted 24 hours a day. Before contacting GSOC, make sure all

GSOC up to 14 calendar days prior to beginning excavation to provide facility operators additional time to mark the area of proposed excavation.

Methods of Providing Information for Locate Requests

GSOC asks for your help when you are processing your locate requests during the busy digging season of April through October. If at all possible, avoid using the telephone to contact GSOC between the peak calling hours of 7 am and 11 am, Monday and Tuesday. Please use our E-Ticket system to submit your tickets, which can be submitted 24/7. Note: Emergency calls are exempt from this request and are always accepted.

All Minnesota excavators, including homeowners and farmers, are responsible for notifying GSOC of their proposed excavations so facility operators with underground facilities near the excavation site can be informed of pending excavation.

GSOC reminds you that anyone excavating in Minnesota must have their own one-call ticket. If you are a sub-contractor and you are excavating, protect yourself and your company by obtaining your own one-call ticket. The general contractor's ticket does not apply to subcontractors. You must contact GSOC to provide information necessary to complete a locate ticket at least two (2) business days (not including weekends and holidays) before excavating. You may contact

ISSUED FOR

BID


03/04/2022

COVERSHEET

CITY OF SHAKOPEE PROJECT # PR-20-003

L000

COPYRIGHT © 2020 BY CONFLUENCE. ALL RIGHTS RESERVED. THIS DRAWING IS PROVIDED AS AN INSTRUMENT OF SERVICE BY CONFLUENCE, AND IS INTENDED FOR USE ON THIS PROJECT ONLY. ANY REPRODUCTION, USE OR DISCLOSURE OF INFORMATION CONTAINED HEREIN WITHOUT PRIOR, WRITTEN CONSENT OF CONFLUENCE IS STRICTLY PROHIBITED.

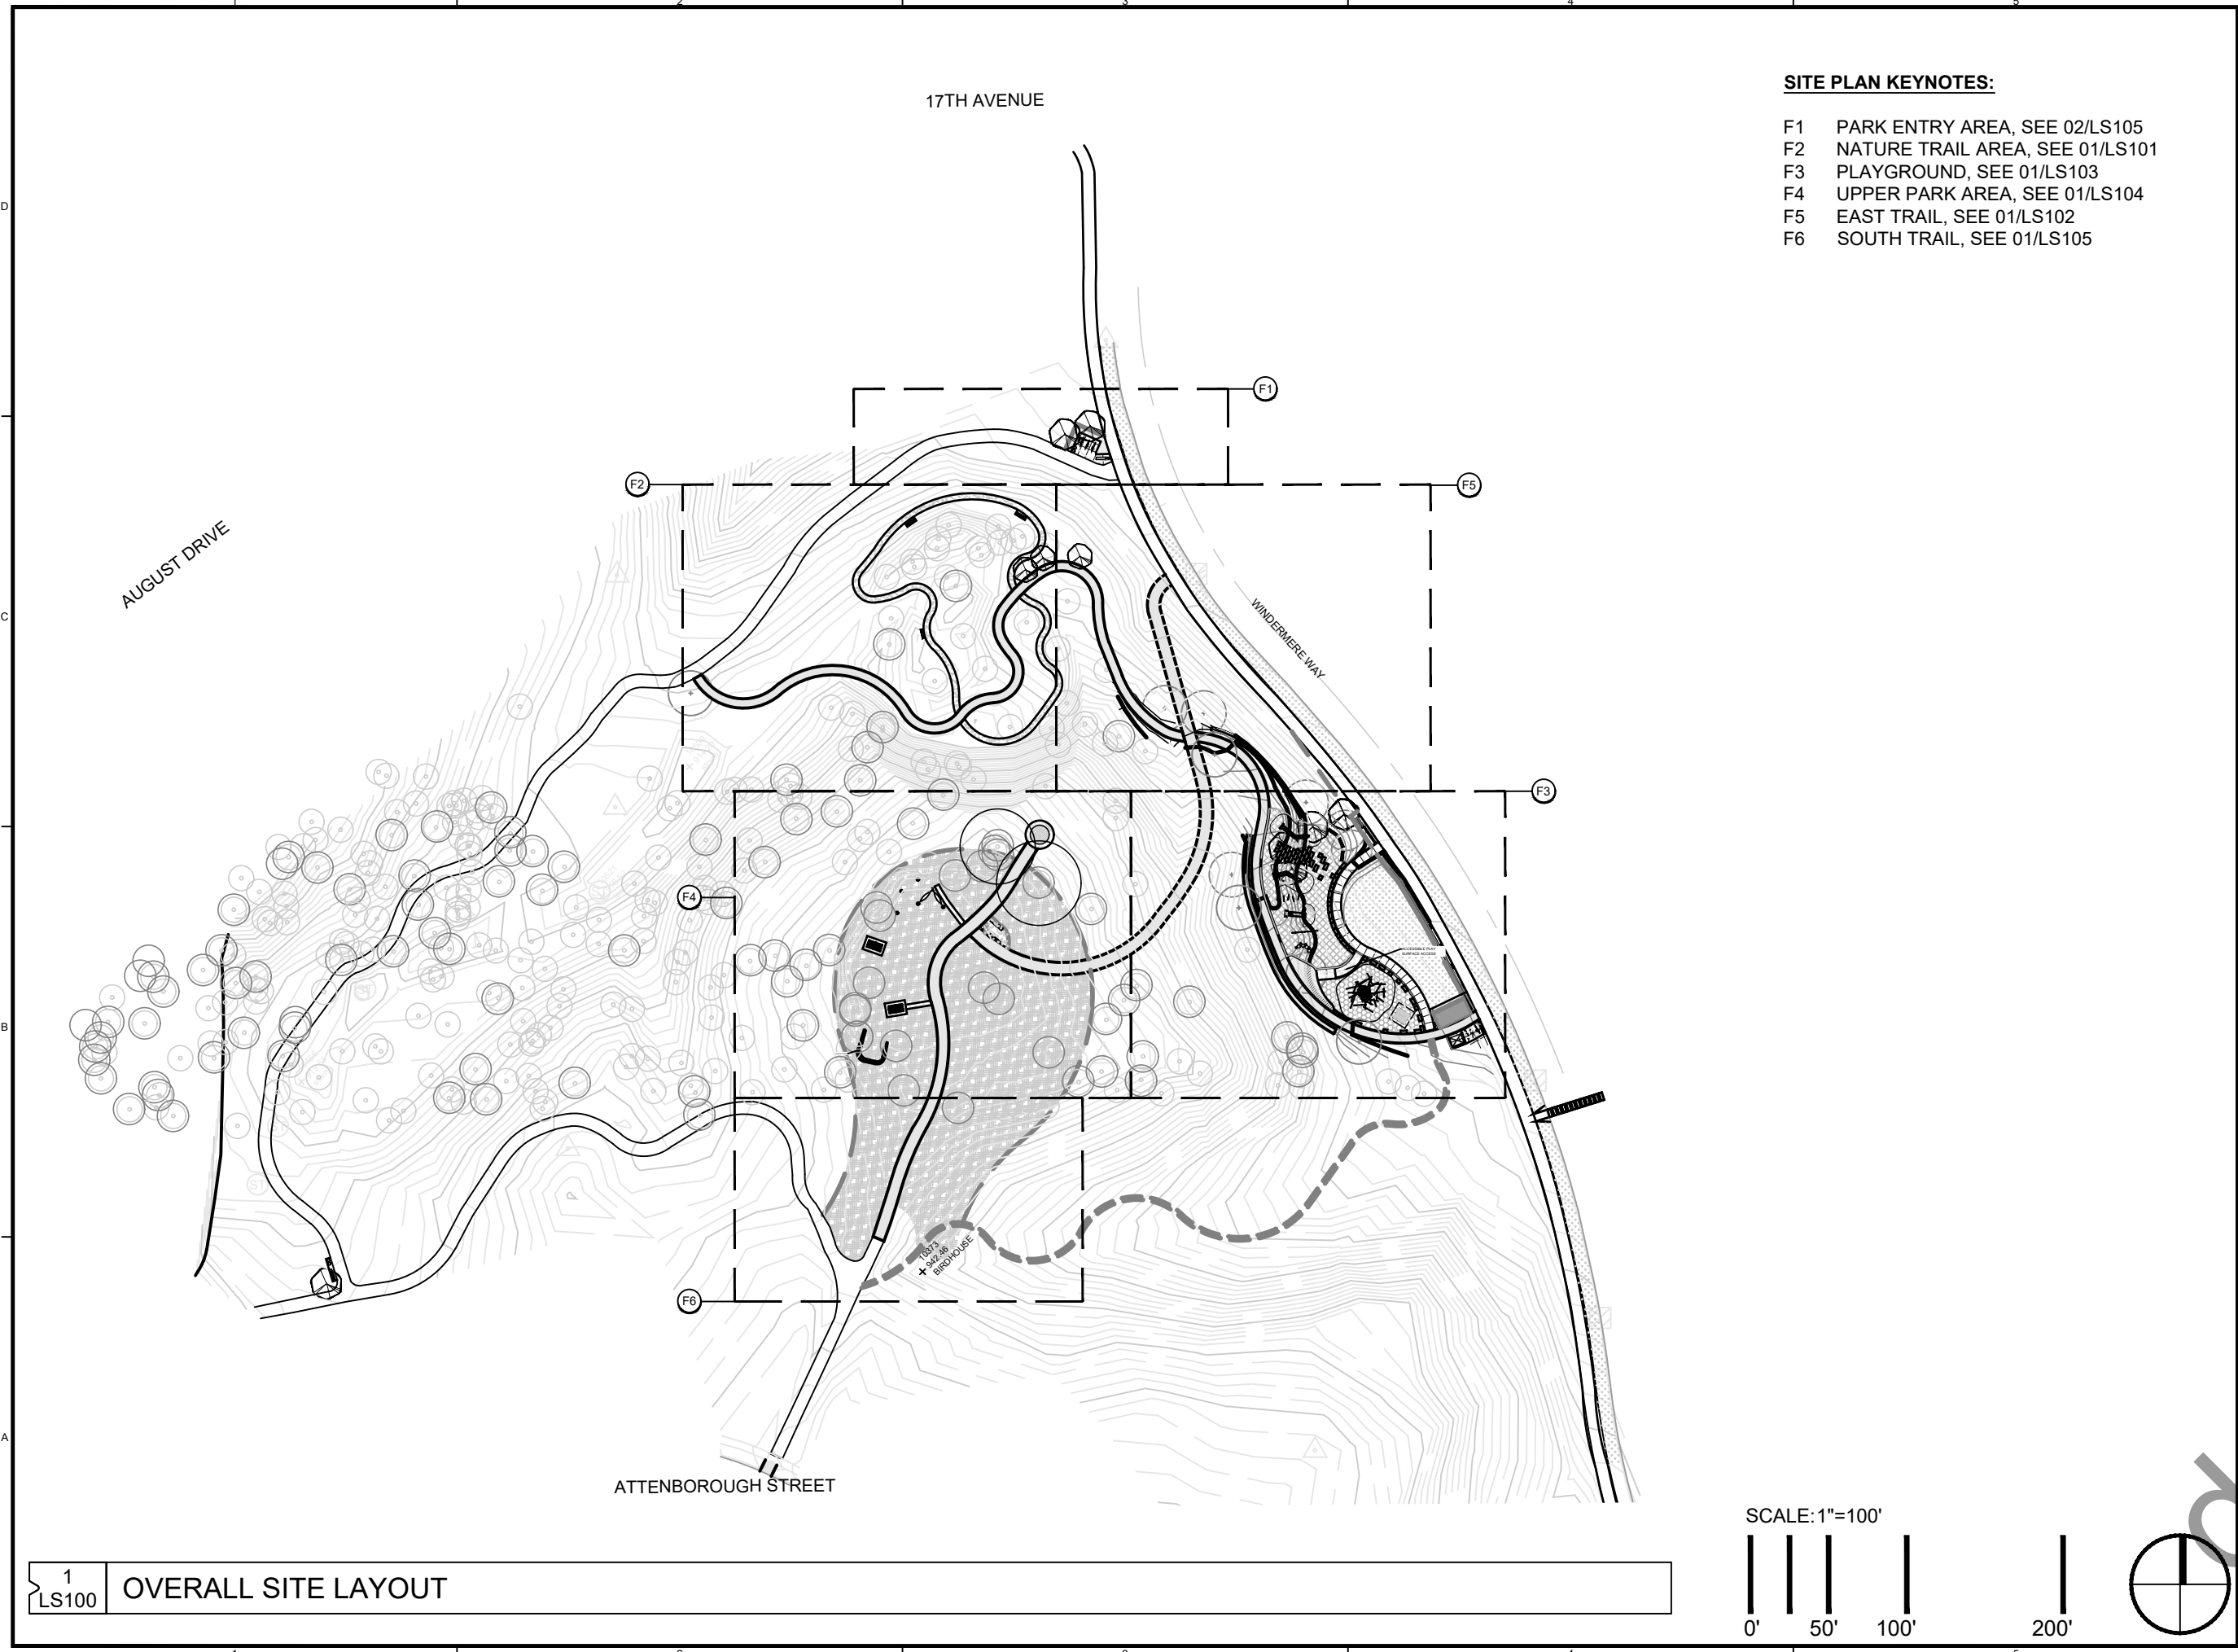

- SITE PLAN KEYNOTES:**
- F1 PARK ENTRY AREA, SEE 02/LS105
 - F2 NATURE TRAIL AREA, SEE 01/LS101
 - F3 PLAYGROUND, SEE 01/LS103
 - F4 UPPER PARK AREA, SEE 01/LS104
 - F5 EAST TRAIL, SEE 01/LS102
 - F6 SOUTH TRAIL, SEE 01/LS105

CONFLUENCE

LANDSCAPE ARCHITECT
CONFLUENCE
530 N THIRD STREET, SUITE 120
MINNEAPOLIS, MN 55401
PH: (612) 333-3702
www.thinkconfluence.com

SHAKOPEE

THE SCALE INDICATED IS FOR 11"x17" DRAWING SHEETS

CERTIFICATIONS AND APPROVALS

I HEREBY CERTIFY THAT THIS PLAN, SPECIFICATION, OR REPORT WAS PREPARED BY ME OR UNDER MY DIRECT SUPERVISION, AND THAT I AM A DULY LICENSED LANDSCAPE ARCHITECT UNDER THE LAWS OF THE STATE OF MINNESOTA.

LANDSCAPE ARCHITECT: BRAD ALDRICH
45630 - LIC. NUMBER
DATE: XX-XX-2022

WINDERMERE
NEIGHBORHOOD PARK
CITY OF SHAKOPEE
Shakopee, Minnesota


ISSUE SCHEDULE		
ISSUE	DATE	DESCRIPTION

ISSUED FOR
30% REVIEW
03/04/2022

COPYRIGHT © 2022 BY CONFLUENCE. ALL RIGHTS RESERVED. THIS DRAWING IS PROVIDED AS AN INSTRUMENT OF SERVICE BY CONFLUENCE, AND IS INTENDED FOR USE ON THIS PROJECT ONLY. ANY REPRODUCTION, USE OR DISCLOSURE OF INFORMATION CONTAINED HEREIN WITHOUT PRIOR WRITTEN CONSENT OF CONFLUENCE IS STRICTLY PROHIBITED.

OVERALL SITE
LAYOUT
CITY OF SHAKOPEE PROJECT # PR-20-003

LS100

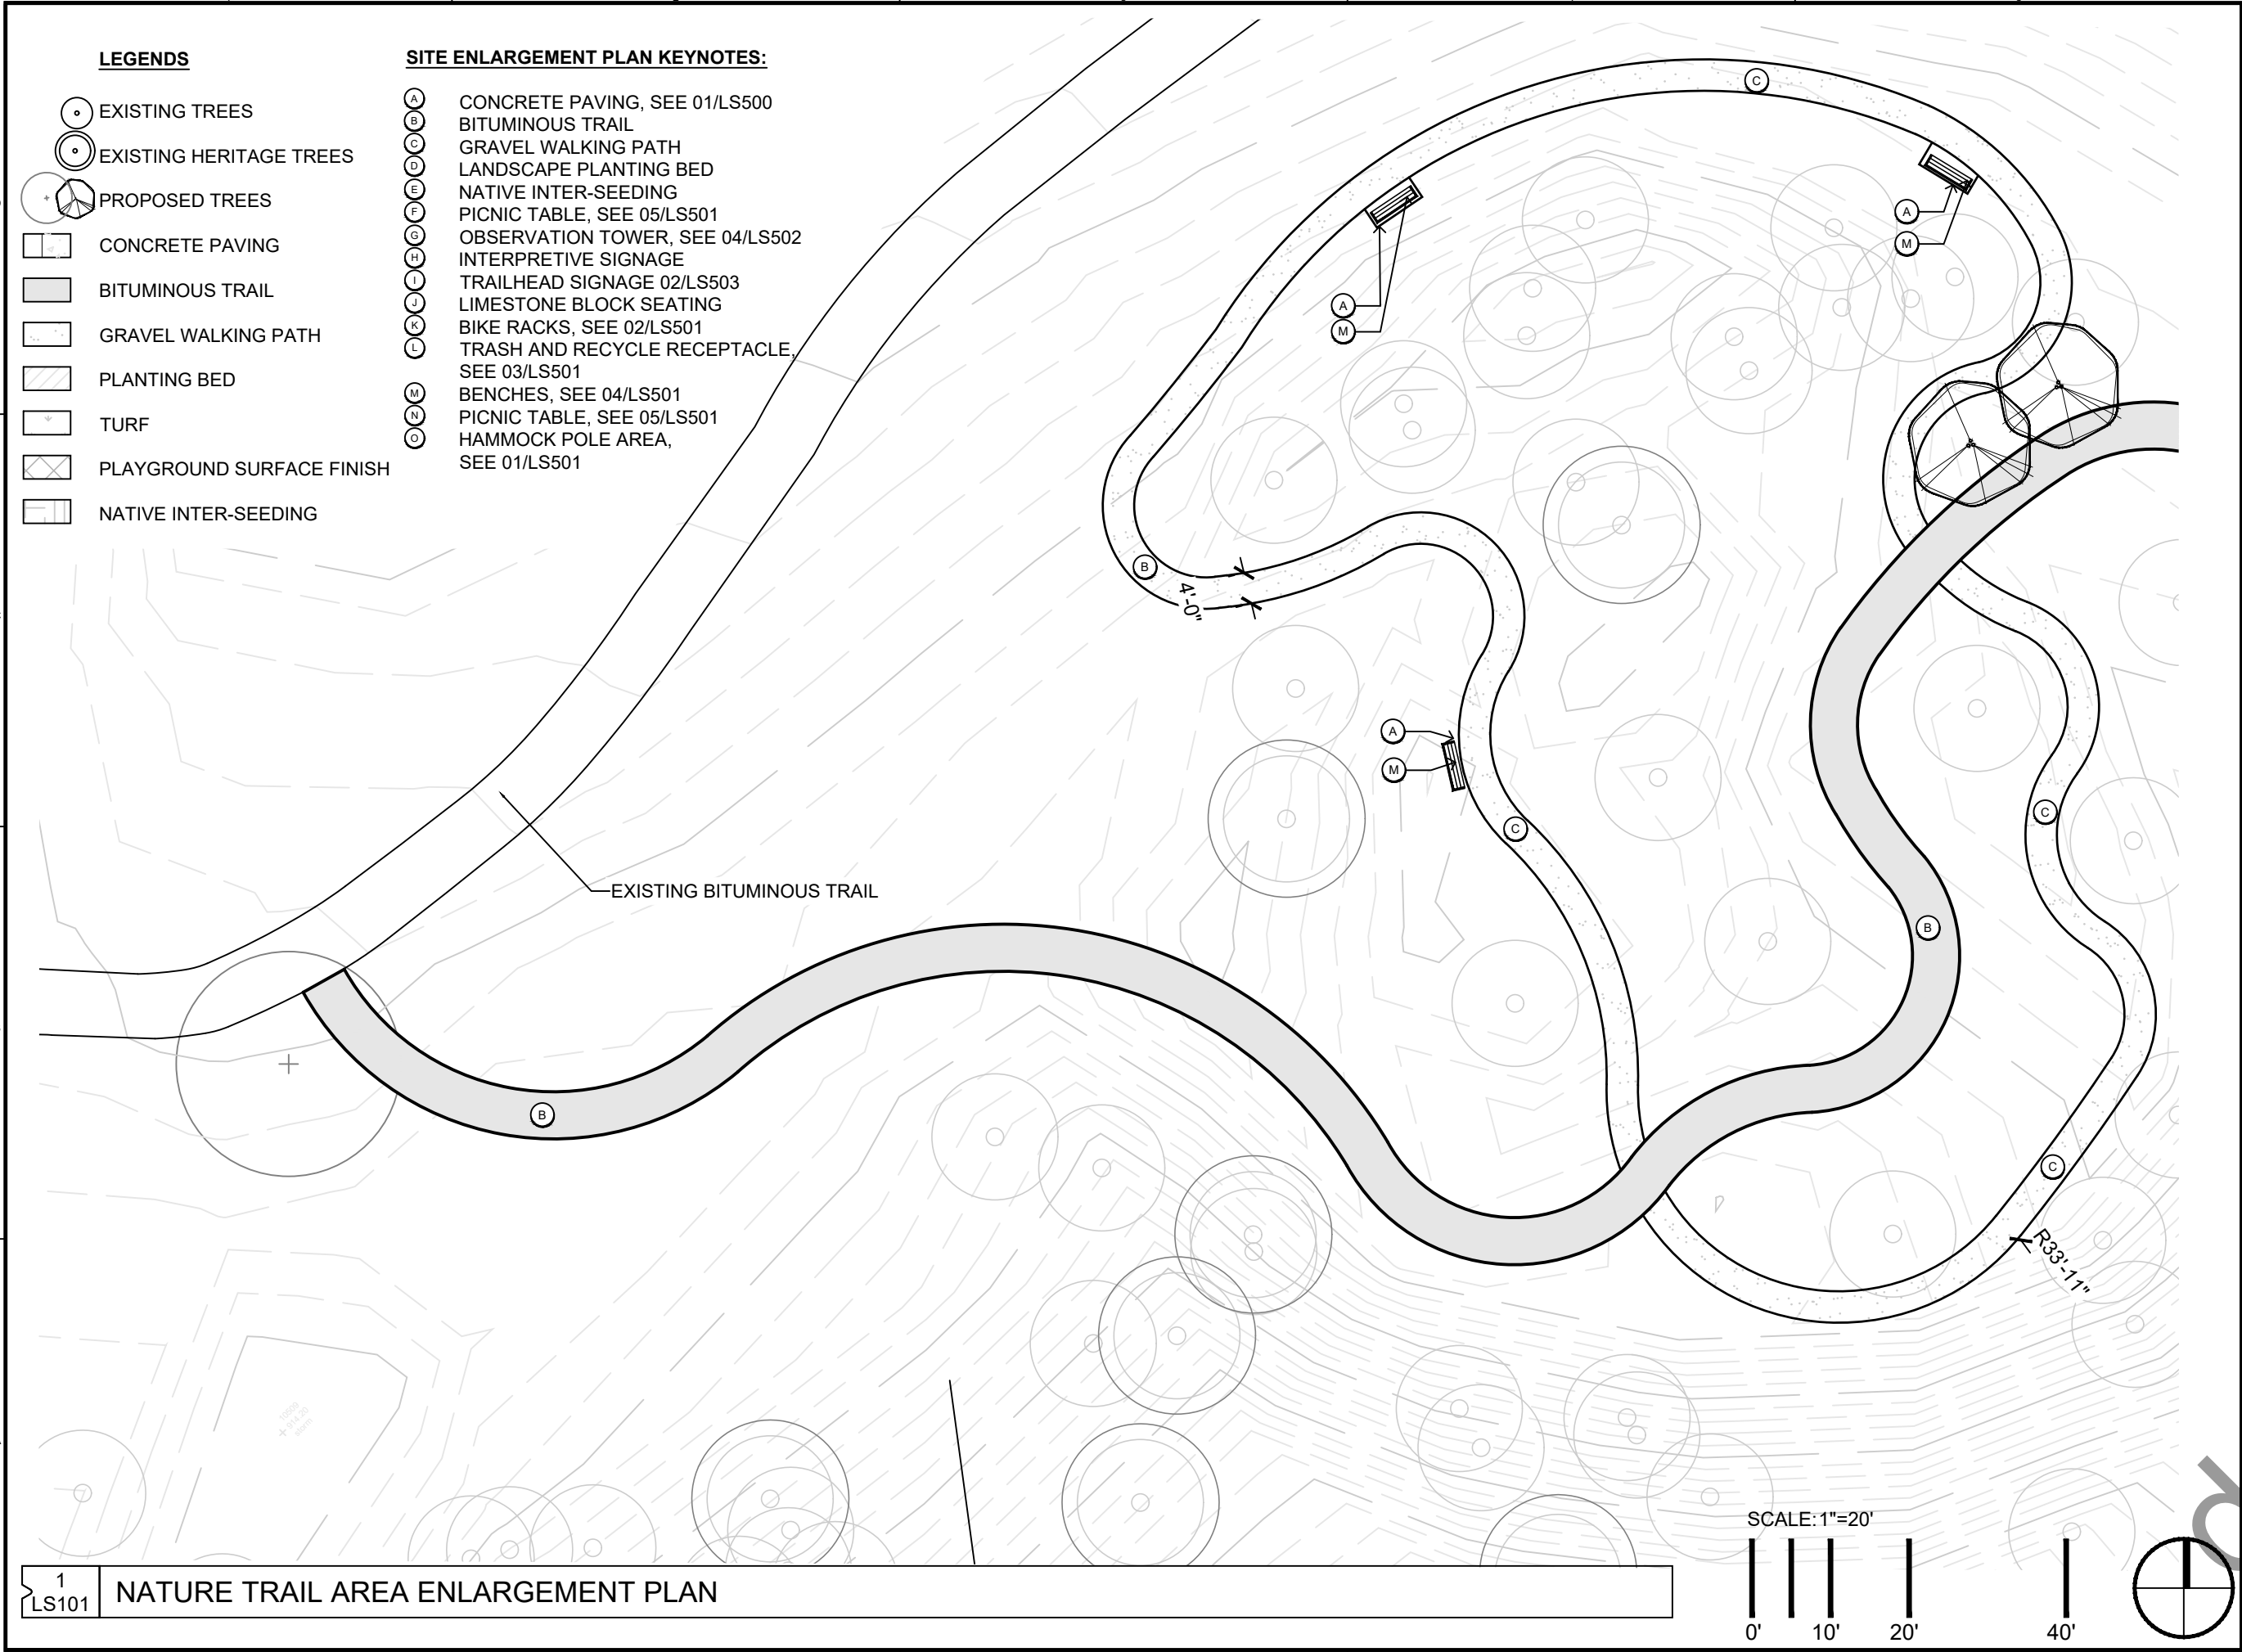

LEGENDS

- EXISTING TREES
- EXISTING HERITAGE TREES
- PROPOSED TREES
- CONCRETE PAVING
- BITUMINOUS TRAIL
- GRAVEL WALKING PATH
- PLANTING BED
- TURF
- PLAYGROUND SURFACE FINISH
- NATIVE INTER-SEEDING

SITE ENLARGEMENT PLAN KEYNOTES:

- CONCRETE PAVING, SEE 01/LS500
- BITUMINOUS TRAIL
- GRAVEL WALKING PATH
- LANDSCAPE PLANTING BED
- NATIVE INTER-SEEDING
- PICNIC TABLE, SEE 05/LS501
- OBSERVATION TOWER, SEE 04/LS502
- INTERPRETIVE SIGNAGE
- TRAILHEAD SIGNAGE 02/LS503
- LIMESTONE BLOCK SEATING
- BIKE RACKS, SEE 02/LS501
- TRASH AND RECYCLE RECEPTACLE, SEE 03/LS501
- BENCHES, SEE 04/LS501
- PICNIC TABLE, SEE 05/LS501
- HAMMOCK POLE AREA, SEE 01/LS501

CONFLUENCE

LANDSCAPE ARCHITECT
CONFLUENCE
530 N THIRD STREET, SUITE 120
MINNEAPOLIS, MN 55401
PH: (612) 333-3702
www.thinkconfluence.com



THE SCALE INDICATED IS FOR 11"x17" DRAWING SHEETS

CERTIFICATIONS AND APPROVALS

I HEREBY CERTIFY THAT THIS PLAN, SPECIFICATION, OR REPORT WAS PREPARED BY ME OR UNDER MY DIRECT SUPERVISION, AND THAT I AM A DULY LICENSED LANDSCAPE ARCHITECT UNDER THE LAWS OF THE STATE OF MINNESOTA.

LANDSCAPE ARCHITECT: BRAD ALDRICH

45630 - LIC. NUMBER

DATE: XX-XX-2022

WINDERMERE
NEIGHBORHOOD PARK
CITY OF SHAKOPEE
Shakopee, Minnesota

ISSUE SCHEDULE

ISSUE	DATE	DESCRIPTION

ISSUED FOR

30% REVIEW

03/04/2022

COPYRIGHT © 2022 BY CONFLUENCE
ALL RIGHTS RESERVED. THIS DRAWING IS PROVIDED AS AN INSTRUMENT OF SERVICE BY CONFLUENCE, AND IS INTENDED FOR USE ON THIS PROJECT ONLY. ANY REPRODUCTION, USE OR DISCLOSURE OF INFORMATION CONTAINED HEREIN WITHOUT PRIOR WRITTEN CONSENT OF CONFLUENCE IS STRICTLY PROHIBITED.


NATURE TRAIL AREA
ENLARGEMENT PLAN

CITY OF SHAKOPEE PROJECT # PR-20-003

LS101

SCALE: 1"=20'



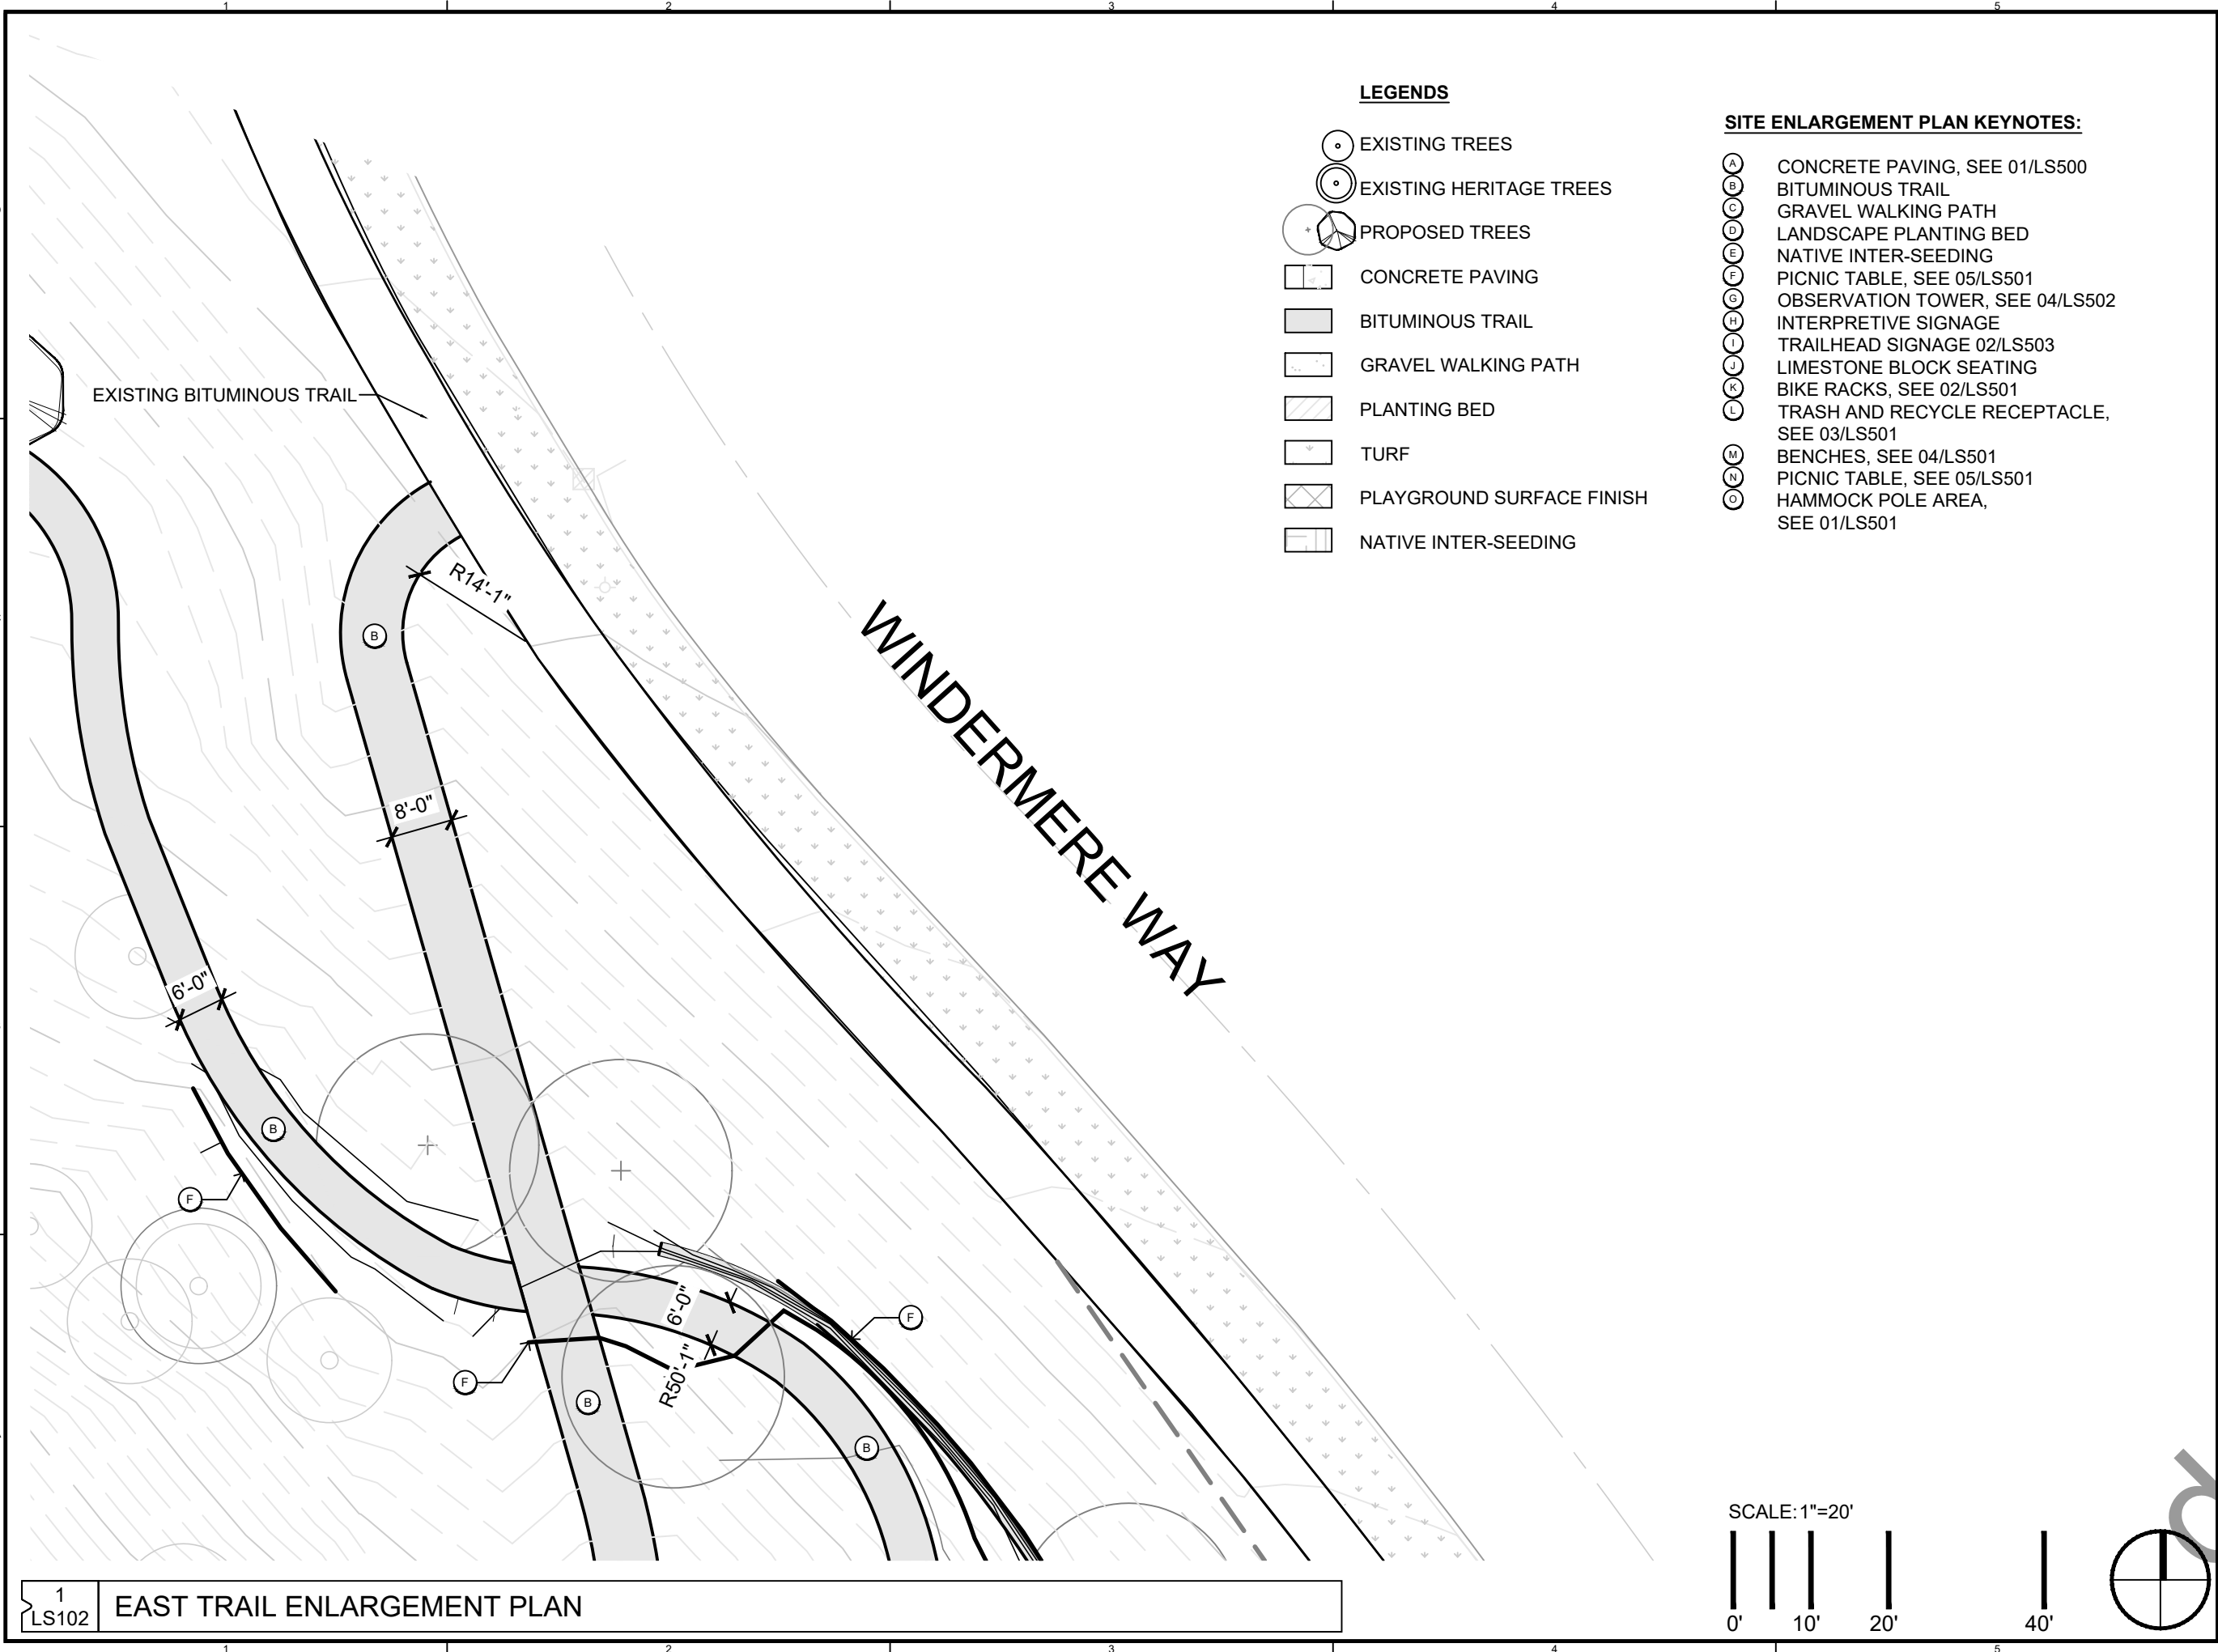

LEGENDS

- EXISTING TREES
- EXISTING HERITAGE TREES
- PROPOSED TREES
- CONCRETE PAVING
- BITUMINOUS TRAIL
- GRAVEL WALKING PATH
- PLANTING BED
- TURF
- PLAYGROUND SURFACE FINISH
- NATIVE INTER-SEEDING

SITE ENLARGEMENT PLAN KEYNOTES:

- CONCRETE PAVING, SEE 01/LS500
- BITUMINOUS TRAIL
- GRAVEL WALKING PATH
- LANDSCAPE PLANTING BED
- NATIVE INTER-SEEDING
- PICNIC TABLE, SEE 05/LS501
- OBSERVATION TOWER, SEE 04/LS502
- INTERPRETIVE SIGNAGE
- TRAILHEAD SIGNAGE 02/LS503
- LIMESTONE BLOCK SEATING
- BIKE RACKS, SEE 02/LS501
- TRASH AND RECYCLE RECEPTACLE, SEE 03/LS501
- BENCHES, SEE 04/LS501
- PICNIC TABLE, SEE 05/LS501
- HAMMOCK POLE AREA, SEE 01/LS501

CONFLUENCE

LANDSCAPE ARCHITECT
CONFLUENCE
530 N THIRD STREET, SUITE 120
MINNEAPOLIS, MN 55401
PH: (612) 333-3702
www.thinkconfluence.com



THE SCALE INDICATED IS FOR 11"x17" DRAWING SHEETS

CERTIFICATIONS AND APPROVALS

I HEREBY CERTIFY THAT THIS PLAN, SPECIFICATION, OR REPORT WAS PREPARED BY ME OR UNDER MY DIRECT SUPERVISION, AND THAT I AM A DULY LICENSED LANDSCAPE ARCHITECT UNDER THE LAWS OF THE STATE OF MINNESOTA.

LANDSCAPE ARCHITECT: BRAD ALDRICH

45630 - LIC. NUMBER

DATE: XX-XX-2022

WINDERMERE
NEIGHBORHOOD PARK
CITY OF SHAKOPEE
Shakopee, Minnesota

ISSUE SCHEDULE

ISSUE	DATE	DESCRIPTION

ISSUED FOR

30% REVIEW


03/04/2022

COPYRIGHT © 2022 BY CONFLUENCE
ALL RIGHTS RESERVED. THIS DRAWING IS PROVIDED AS AN INSTRUMENT OF SERVICE BY CONFLUENCE, AND IS INTENDED FOR USE ON THIS PROJECT ONLY. ANY REPRODUCTION, USE OR DISCLOSURE OF INFORMATION CONTAINED HEREIN WITHOUT PRIOR WRITTEN CONSENT OF CONFLUENCE IS STRICTLY PROHIBITED.

EAST TRAIL
ENLARGEMENT PLAN

CITY OF SHAKOPEE PROJECT # PR-20-003

LS102

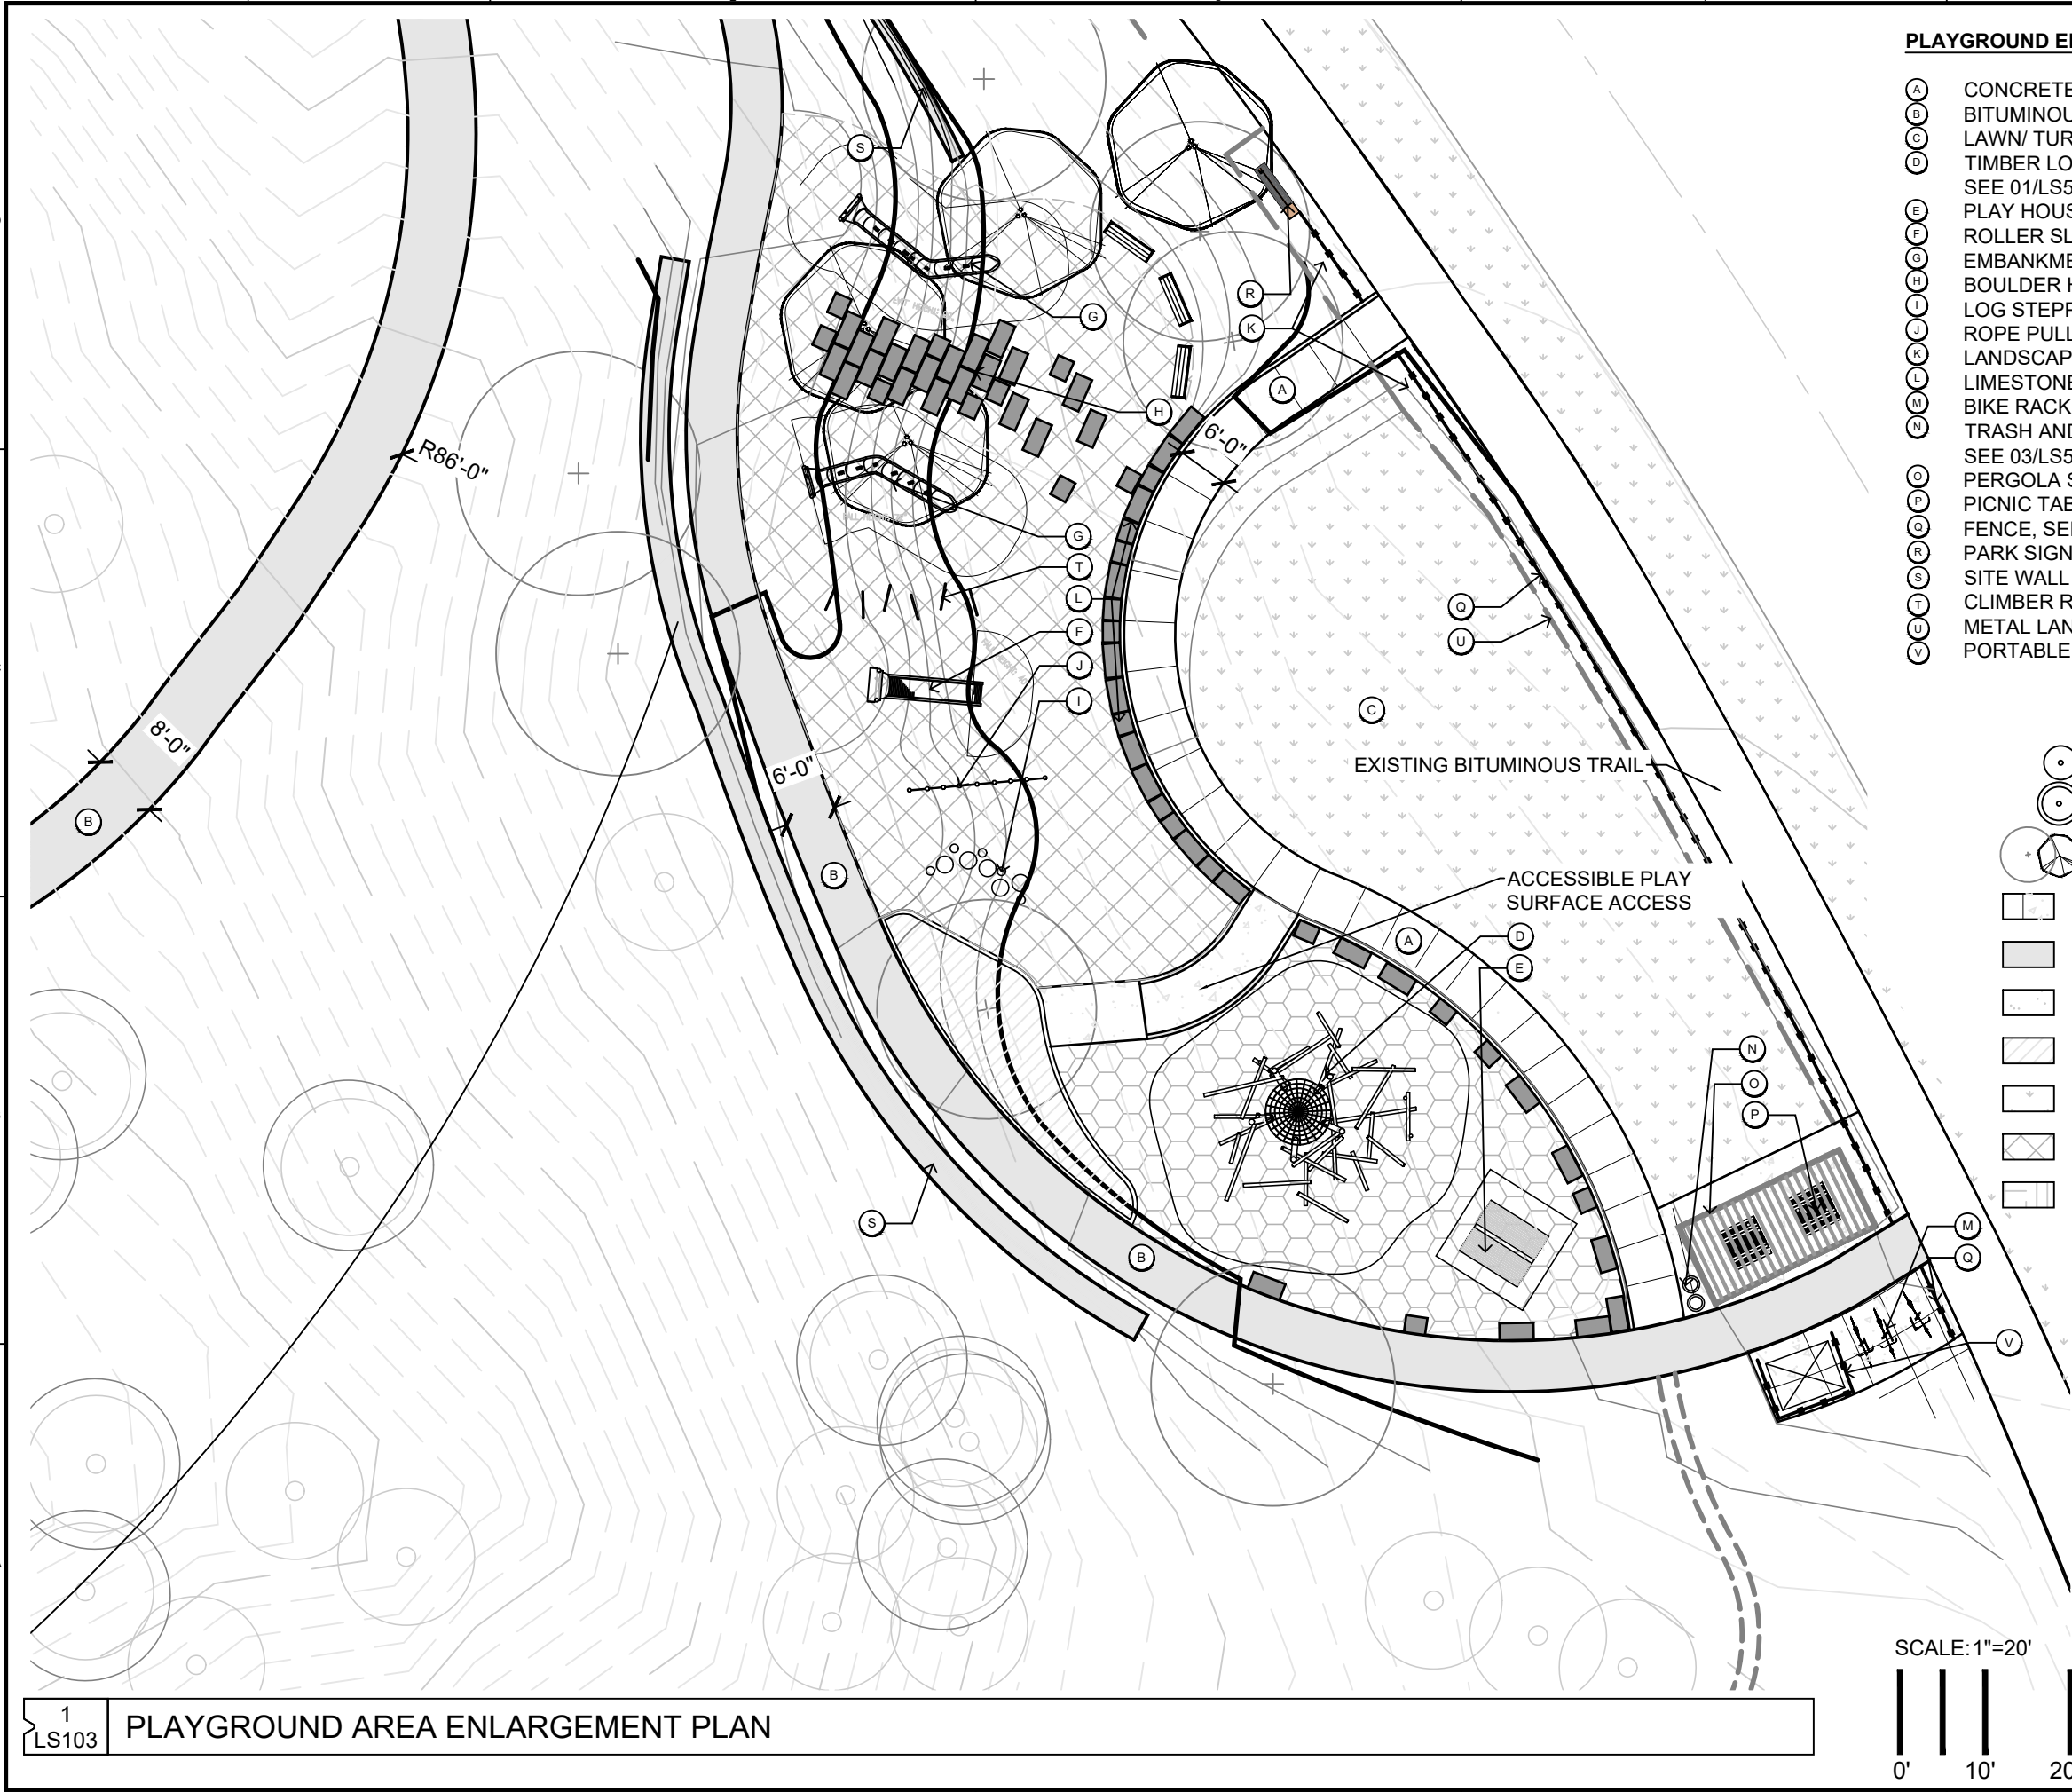

PLAYGROUND ENLARGEMENT PLAN KEYNOTES:

- (A) CONCRETE WALK
- (B) BITUMINOUS TRAIL
- (C) LAWN/ TURF
- (D) TIMBER LOG CLIMBING STACK, SEE 01/LS504
- (E) PLAY HOUSE, SEE 02/LS504
- (F) ROLLER SLIDE
- (G) EMBANKMENT SLIDE
- (H) BOULDER HILL CLIMB
- (I) LOG STEPPERS
- (J) ROPE PULL CLIMBER
- (K) LANDSCAPE PLANTING BED
- (L) LIMESTONE BLOCK SEAT WALL
- (M) BIKE RACK, SEE 02/LS501
- (N) TRASH AND RECYCLE RECEPTACLE, SEE 03/LS501
- (O) PERGOLA SHELTER, SEE 01/LS502
- (P) PICNIC TABLE, SEE 05/LS501
- (Q) FENCE, SEE 02/LS502
- (R) PARK SIGNAGE, SEE 01/LS503
- (S) SITE WALL - BIG BLOCK
- (T) CLIMBER RINGS
- (U) METAL LANDSCAPE EDGING
- (V) PORTABLE RESTROOM SCREEN

LEGENDS

- (Symbol) EXISTING TREES
- (Symbol) EXISTING HERITAGE TREES
- (Symbol) PROPOSED TREES
- (Symbol) CONCRETE PAVING
- (Symbol) BITUMINOUS TRAIL
- (Symbol) GRAVEL WALKING PATH
- (Symbol) PLANTING BED
- (Symbol) TURF
- (Symbol) PLAYGROUND SURFACE FINISH
- (Symbol) NATIVE INTER-SEEDING

CONFLUENCE

LANDSCAPE ARCHITECT
CONFLUENCE
530 N THIRD STREET, SUITE 120
MINNEAPOLIS, MN 55401
PH: (612) 333-3702
www.thinkconfluence.com



THE SCALE INDICATED IS FOR 11"x17" DRAWING SHEETS

CERTIFICATIONS AND APPROVALS

I HEREBY CERTIFY THAT THIS PLAN, SPECIFICATION, OR REPORT WAS PREPARED BY ME OR UNDER MY DIRECT SUPERVISION, AND THAT I AM A DULY LICENSED LANDSCAPE ARCHITECT UNDER THE LAWS OF THE STATE OF MINNESOTA.

LANDSCAPE ARCHITECT: BRAD ALDRICH

45630 - LIC. NUMBER

DATE: XX-XX-2022

WINDERMERE
NEIGHBORHOOD PARK
CITY OF SHAKOPEE
Shakopee, Minnesota

ISSUE SCHEDULE

ISSUE	DATE	DESCRIPTION

ISSUED FOR
30% REVIEW
03/04/2022

COPYRIGHT © 2022 BY CONFLUENCE
ALL RIGHTS RESERVED. THIS DRAWING IS PROVIDED AS AN INSTRUMENT OF SERVICE BY CONFLUENCE, AND IS INTENDED FOR USE ON THIS PROJECT ONLY. ANY REPRODUCTION, USE OR DISCLOSURE OF INFORMATION CONTAINED HEREIN WITHOUT PRIOR WRITTEN CONSENT OF CONFLUENCE IS STRICTLY PROHIBITED.

PLAYGROUND AREA
ENLARGEMENT PLAN

CITY OF SHAKOPEE PROJECT # PR-20-003

LS103

SCALE: 1"=20'



SITE ENLARGEMENT PLAN KEYNOTES:


- (A) CONCRETE PAVING, SEE 01/LS500
(B) BITUMINOUS TRAIL
(C) GRAVEL WALKING PATH
(D) LANDSCAPE PLANTING BED
(E) NATIVE INTER-SEEDING
(F) PICNIC TABLE, SEE 05/LS501
(G) OBSERVATION TOWER, SEE 04/LS502
(H) INTERPRETIVE SIGNAGE
(I) TRAILHEAD SIGNAGE 02/LS503
(J) LIMESTONE BLOCK SEATING
(K) BIKE RACKS, SEE 02/LS501
(L) TRASH AND RECYCLE RECEPTACLE, SEE 03/LS501
(M) BENCHES, SEE 04/LS501
(N) PICNIC TABLE, SEE 05/LS501
(O) HAMMOCK POLE AREA, SEE 01/LS501

LEGENDS

- (●) EXISTING TREES
(⊙) EXISTING HERITAGE TREES
(+/-) PROPOSED TREES
[Pattern] CONCRETE PAVING
[Pattern] BITUMINOUS TRAIL
[Pattern] GRAVEL WALKING PATH
[Pattern] PLANTING BED
[Pattern] TURF
[Pattern] PLAYGROUND SURFACE FINISH
[Pattern] NATIVE INTER-SEEDING

EXISTING WALL

SCALE 1"=20'

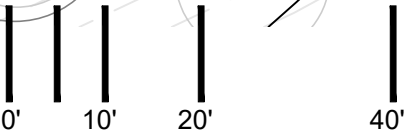

CONFLUENCE

LANDSCAPE ARCHITECT
CONFLUENCE
530 N THIRD STREET, SUITE 120
MINNEAPOLIS, MN 55401
PH: (612) 333-3702
www.thinkconfluence.com



THE SCALE INDICATED IS FOR 11"x17" DRAWING SHEETS

CERTIFICATIONS AND APPROVALS

I HEREBY CERTIFY THAT THIS PLAN, SPECIFICATION, OR REPORT WAS PREPARED BY ME OR UNDER MY DIRECT SUPERVISION, AND THAT I AM A DULY LICENSED LANDSCAPE ARCHITECT UNDER THE LAWS OF THE STATE OF MINNESOTA.

LANDSCAPE ARCHITECT: BRAD ALDRICH

45630 - LIC. NUMBER

DATE: XX-XX-2022

WINDERMERE
NEIGHBORHOOD PARK
CITY OF SHAKOPEE
Shakopee, Minnesota

ISSUE SCHEDULE

ISSUE	DATE	DESCRIPTION

ISSUED FOR

30% REVIEW


03/04/2022

COPYRIGHT © 2022 BY CONFLUENCE
ALL RIGHTS RESERVED. THIS DRAWING IS PROVIDED AS AN INSTRUMENT OF SERVICE BY CONFLUENCE, AND IS INTENDED FOR USE ON THIS PROJECT ONLY. ANY REPRODUCTION, USE OR DISCLOSURE OF INFORMATION CONTAINED HEREIN WITHOUT PRIOR WRITTEN CONSENT OF CONFLUENCE IS STRICTLY PROHIBITED.


VIEW HILL
ENLARGEMENT PLAN

CITY OF SHAKOPEE PROJECT # PR-20-003

LS104

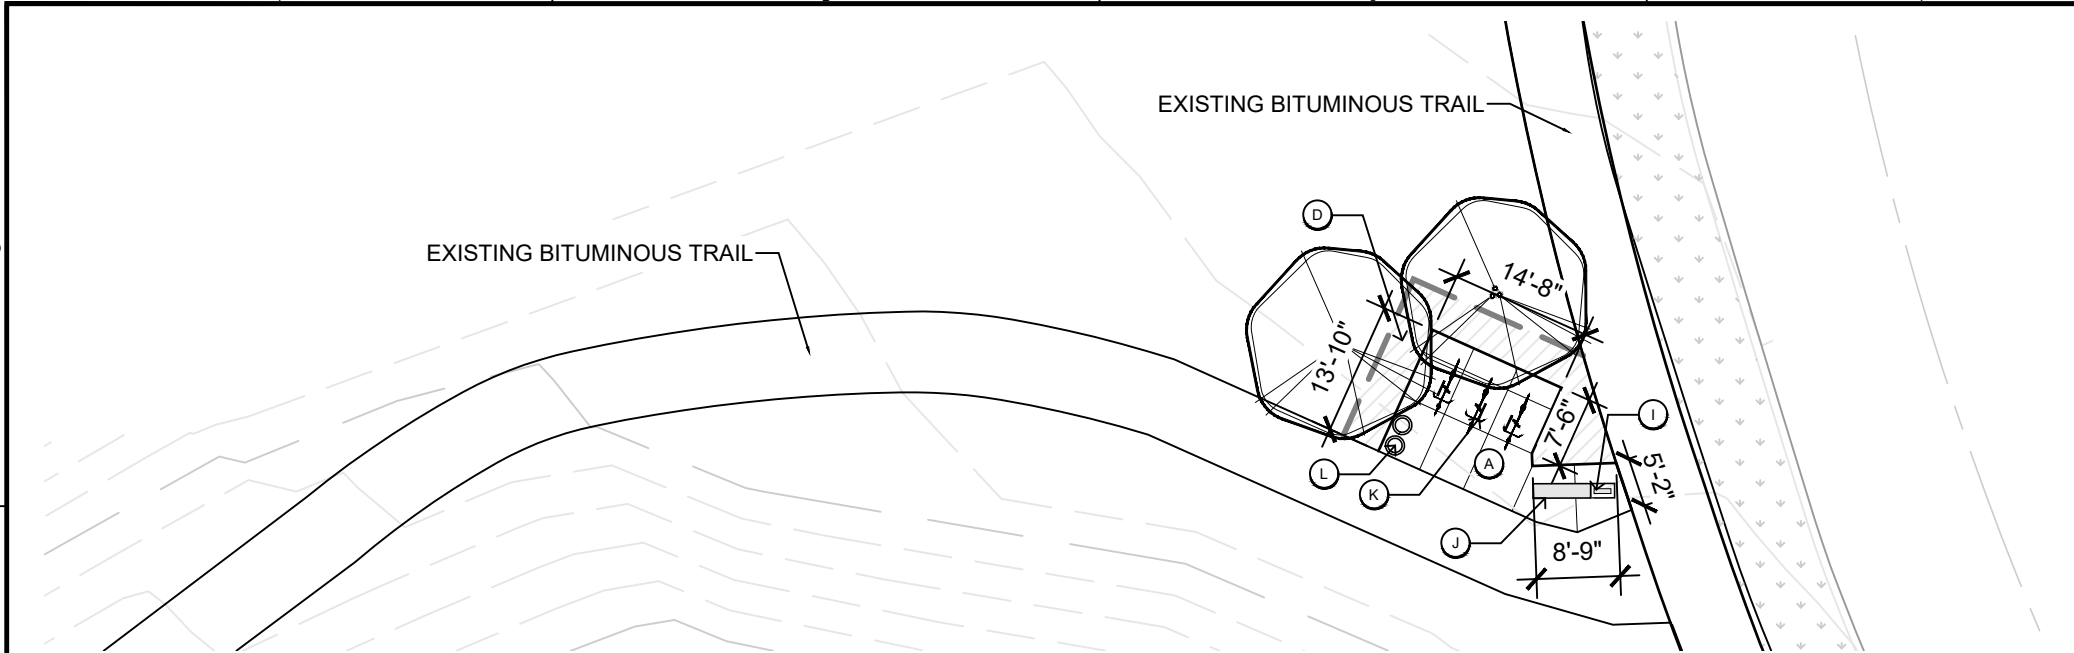


1
LS105 SITE ENLARGEMENT PLAN - ENTRY AREA

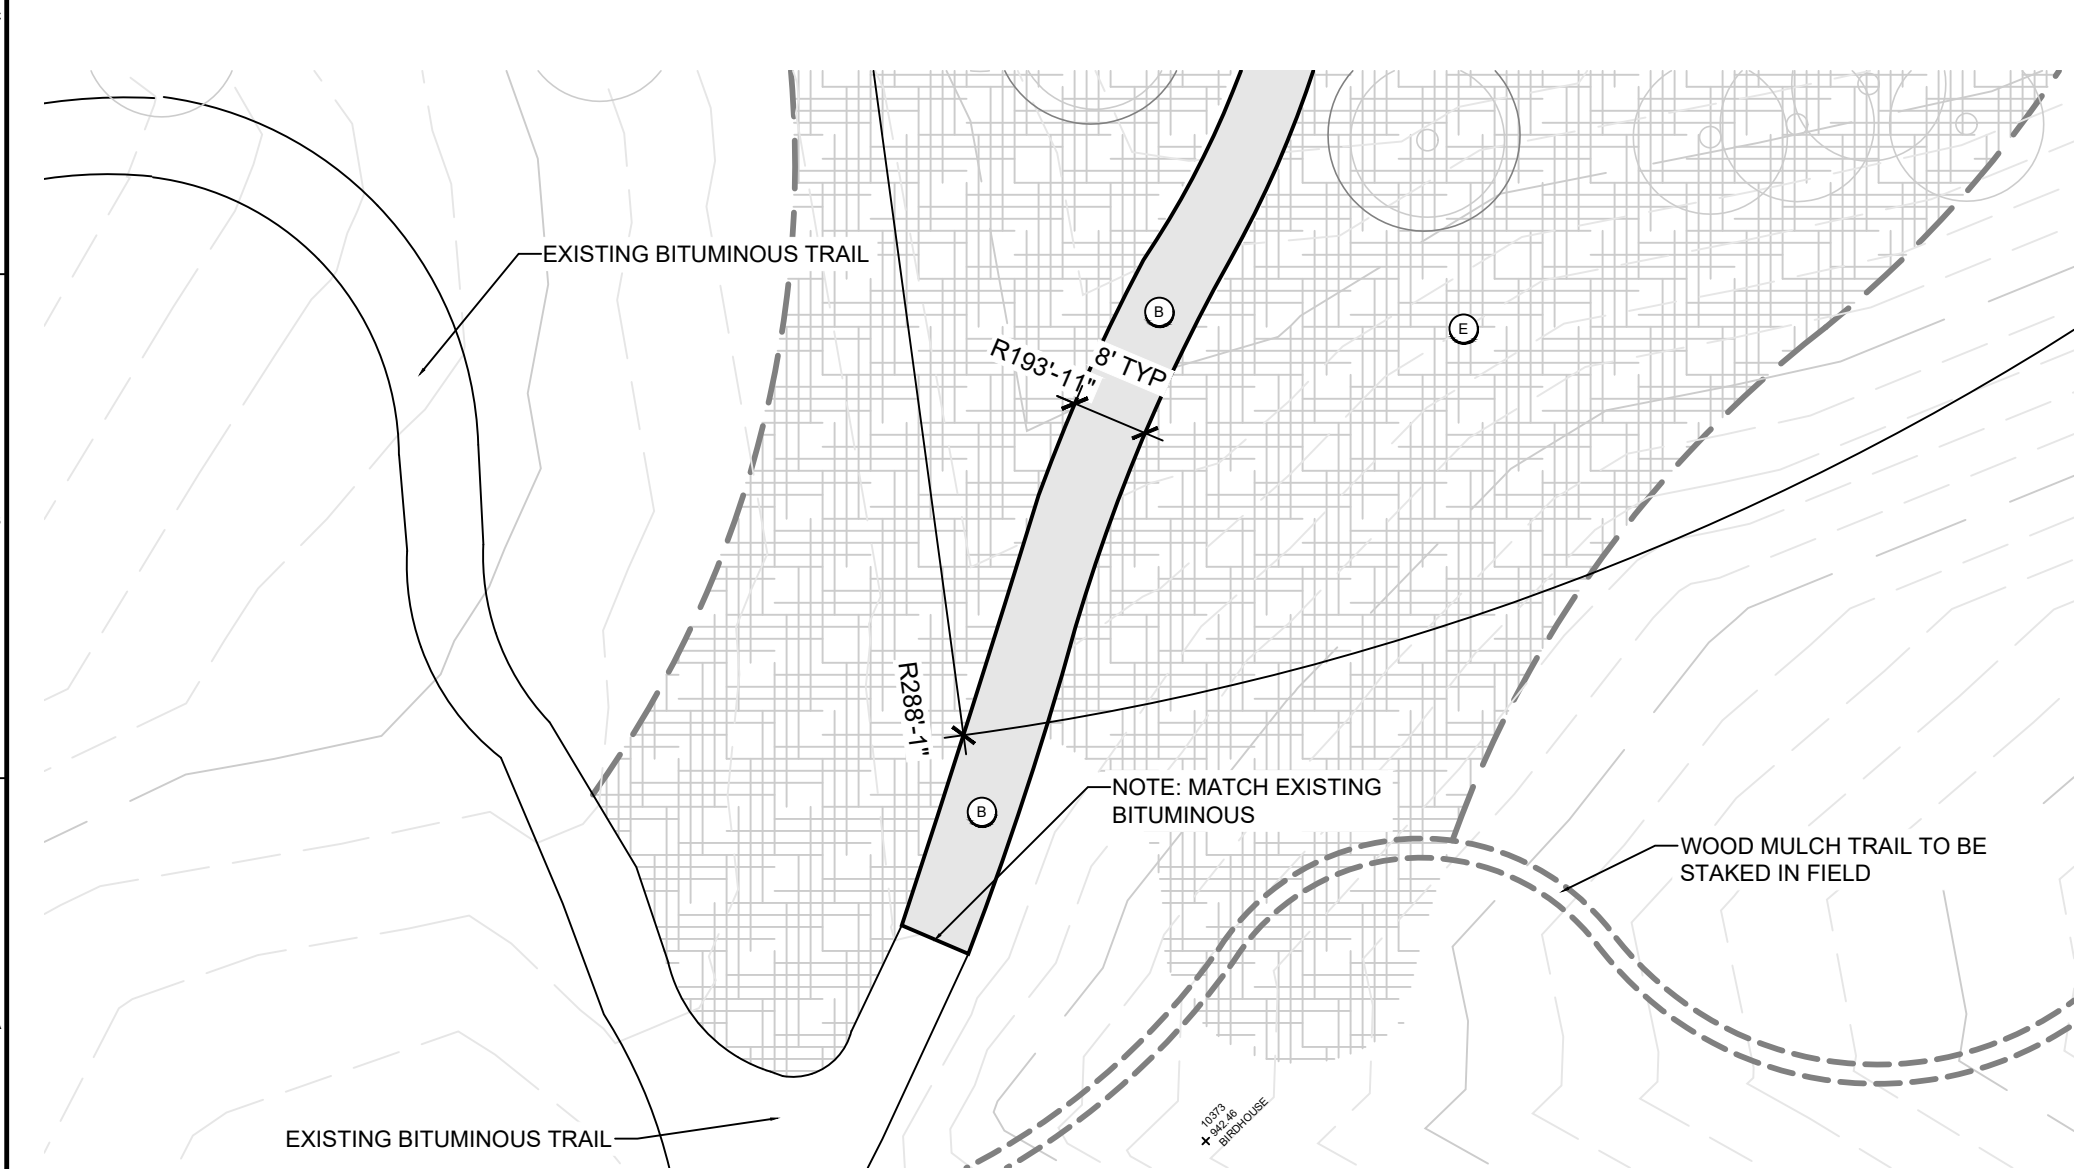

1
LS105 SITE ENLARGEMENT PLAN - SOUTH TRAIL

- SITE ENLARGEMENT PLAN KEYNOTES:**
- (A) CONCRETE PAVING, SEE 01/LS500
 - (B) BITUMINOUS TRAIL
 - (C) GRAVEL WALKING PATH
 - (D) LANDSCAPE PLANTING BED
 - (E) NATIVE INTER-SEEDING
 - (F) PICNIC TABLE, SEE 05/LS501
 - (G) OBSERVATION TOWER, SEE 04/LS502
 - (H) INTERPRETIVE SIGNAGE
 - (I) TRAILHEAD SIGNAGE 02/LS503
 - (J) LIMESTONE BLOCK SEATING
 - (K) BIKE RACKS, SEE 02/LS501
 - (L) TRASH AND RECYCLE RECEPTACLE, SEE 03/LS501
 - (M) BENCHES, SEE 04/LS501
 - (N) PICNIC TABLE, SEE 05/LS501
 - (O) HAMMOCK POLE AREA, SEE 01/LS501

- LEGENDS**
- EXISTING TREES
 - EXISTING HERITAGE TREES
 - PROPOSED TREES
 - CONCRETE PAVING
 - BITUMINOUS TRAIL
 - GRAVEL WALKING PATH
 - PLANTING BED
 - TURF
 - PLAYGROUND SURFACE FINISH
 - NATIVE INTER-SEEDING

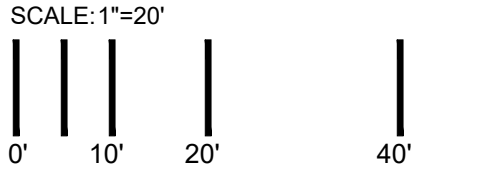

ISSUE	DATE	DESCRIPTION


DRAINTILE NOTES:

1. SEE CITY STANDARD TYPICAL CLEANOUT DETAIL 01 ON SHEET 19. CLEANOUTS TO BE LOCATED AT ALL ENDS OF DRAINTILE AND AT CONNECTION / JOINT POINTS (PER PLAN)
2. SLOPE DRAINTILE TOWARD FLUME AWAY FROM PLAY AREA (MIN. 5% OUTSIDE OF PLAY CONTAINER, MIN. 2% INSIDE PLAY CONTAINER)
3. SEE KEYNOTE E7 FOR OUTLET FLUME PRODUCT

4" PERFORATED OR SOLID HDPE PIPE;
SEE PLAN FOR LAYOUT; PERFORATED
PIPE TO HAVE FABRIC SOCK

WOOD FIBER PLAYGROUND SURFACE
MATERIAL - BY OTHERS


1/4" - WASHED PEA GRAVEL

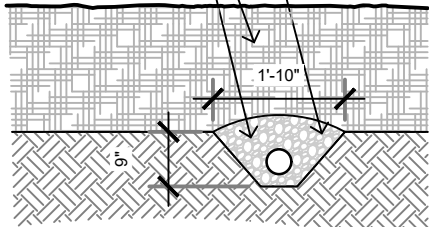

06
LS501 DRAINTILE DETAIL AT PLAYGROUND 38" x 1'-0"

PICNIC TABLE NOTES:


ANOVA PICNIC TABLE
MODEL: 8' RECTANGULAR EXPANDED STEEL ADA TABLE
F1112
SIZE: 96"
SEAT COLOR: TEXTURED BRONZE
TABLE TOP COLOR: TEXTURED BRONZE
FRAME COLOR: TEXTURED PEWTER
QTY: 1
MOUNTING: SURFACE MOUNT

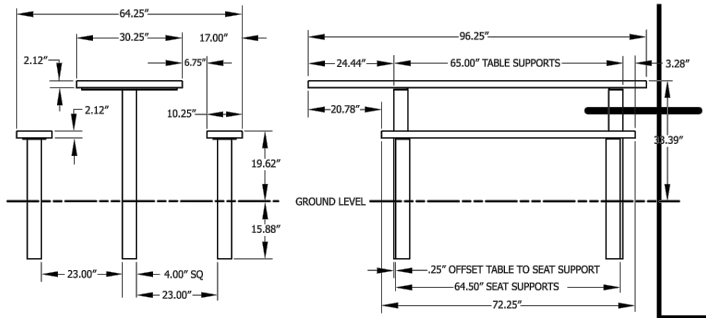

05
LS501 PARK PICNIC TABLE NTS


BENCH NOTES:

ANOVA FURNISHINGS
MODEL: AIRI LEAF 6' CONTOUR BENCH/ AE2680LF
SEAT COLOR: TEXTURED BRONZE
FRAME COLOR: TEXTURED PEWTER
PATTERN: LEAF
QTY: 4
MOUNTING: SURFACE MOUNT

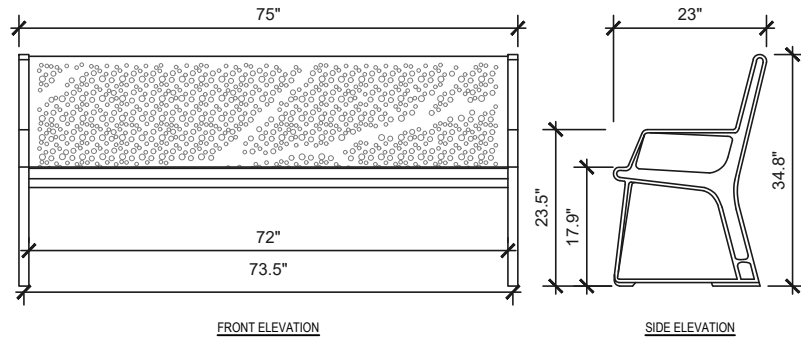


04
LS501 PARK BENCH NTS


PROVIDE SHOP DRAWINGS FOR APPROVAL
PRIOR TO ORDERING AND INSTALLATION

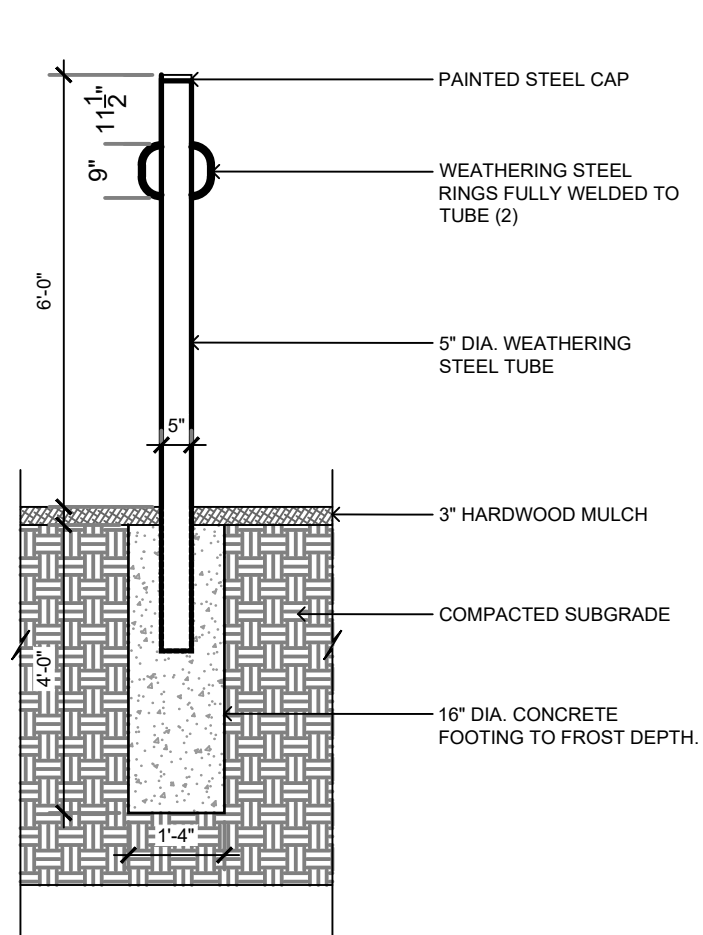



01
LS501 HAMMOCK POLE DETAIL 38" x 1'-0"

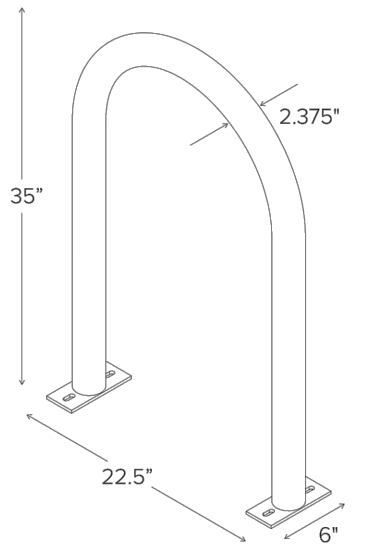

IN-GROUND MOUNT

 


SURFACE MOUNT

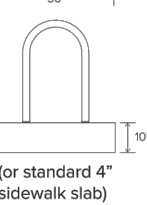 

02
LS501 BIKE RACK DETAIL NTS

TRASH RECEPTACLE NOTES:

ANOVA FURNISHINGS
MODEL: AIRI LEAF 45-GAL TRASH RECEPTACLE WITH SIDE DOOR &
CURVED TOP AE2645CBT-LF
BODY COLOR: TEXTURED BRONZE
FRAME COLOR: TEXTURED PEWTER
QTY: 1
MOUNTING: SURFACE MOUNT
ACCESSORIES: BLACK PLASTIC LINER

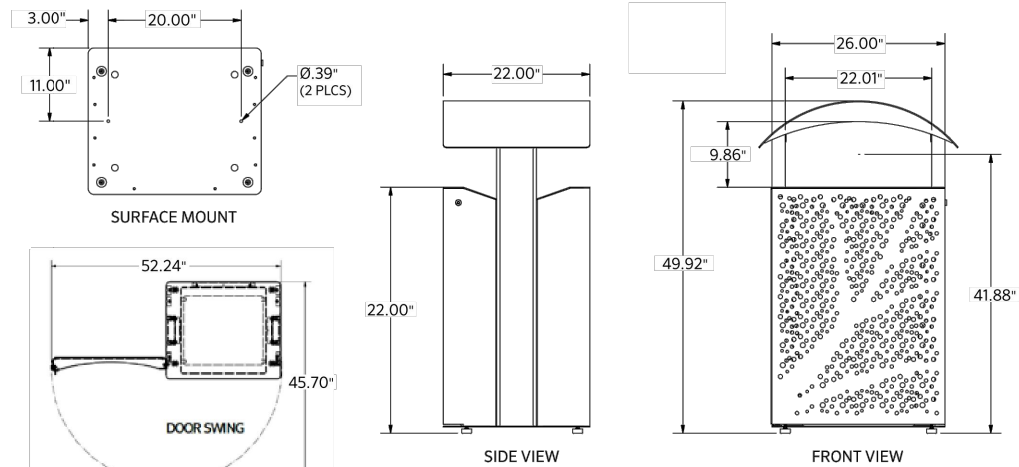

SHIPPING INFORMATION

Unit Weight	Unit Shipping Wt. UPS (1-4) Units	Unit Shipping Wt. Truck (1+ Units)	Unit Ship Size w/ Pallet	Max Units Per Pallet	Pallet Size/Wt. (32" X 48")	Total No. Pkgs.	Shipping Class
200 lbs.	N/A	209 lbs./unit	46.44 cu. ft.	1	50 lbs.	1	150

03
LS501 TRASH RECEPTACLE NTS

CONFLUENCE

LANDSCAPE ARCHITECT
CONFLUENCE
530 N THIRD STREET, SUITE 120
MINNEAPOLIS, MN 55401
PH: (612) 333-3702
www.thinkconfluence.com



THE SCALE INDICATED IS FOR 11"x17" DRAWING SHEETS

CERTIFICATIONS AND APPROVALS

I HEREBY CERTIFY THAT THIS PLAN, SPECIFICATION, OR REPORT WAS PREPARED BY ME OR UNDER MY DIRECT SUPERVISION, AND THAT I AM A DULY LICENSED LANDSCAPE ARCHITECT UNDER THE LAWS OF THE STATE OF MINNESOTA.

LANDSCAPE ARCHITECT: BRAD ALDRICH

45630 - LIC. NUMBER

DATE: XX-XX-2022

**WINDERMERE
NEIGHBORHOOD PARK**
CITY OF SHAKOPEE
Shakopee, Minnesota

ISSUE SCHEDULE

ISSUE	DATE	DESCRIPTION

ISSUED FOR

30% REVIEW


03/04/2022

COPYRIGHT © 2022 BY CONFLUENCE
ALL RIGHTS RESERVED. THIS DRAWING IS PROVIDED AS AN INSTRUMENT OF SERVICE BY CONFLUENCE, AND IS INTENDED FOR USE ON THIS PROJECT ONLY. ANY REPRODUCTION, USE OR DISCLOSURE OF INFORMATION CONTAINED HEREIN WITHOUT PRIOR WRITTEN CONSENT OF CONFLUENCE IS STRICTLY PROHIBITED.

SITE DETAILS

CITY OF SHAKOPEE PROJECT # PR-20-003

LS501

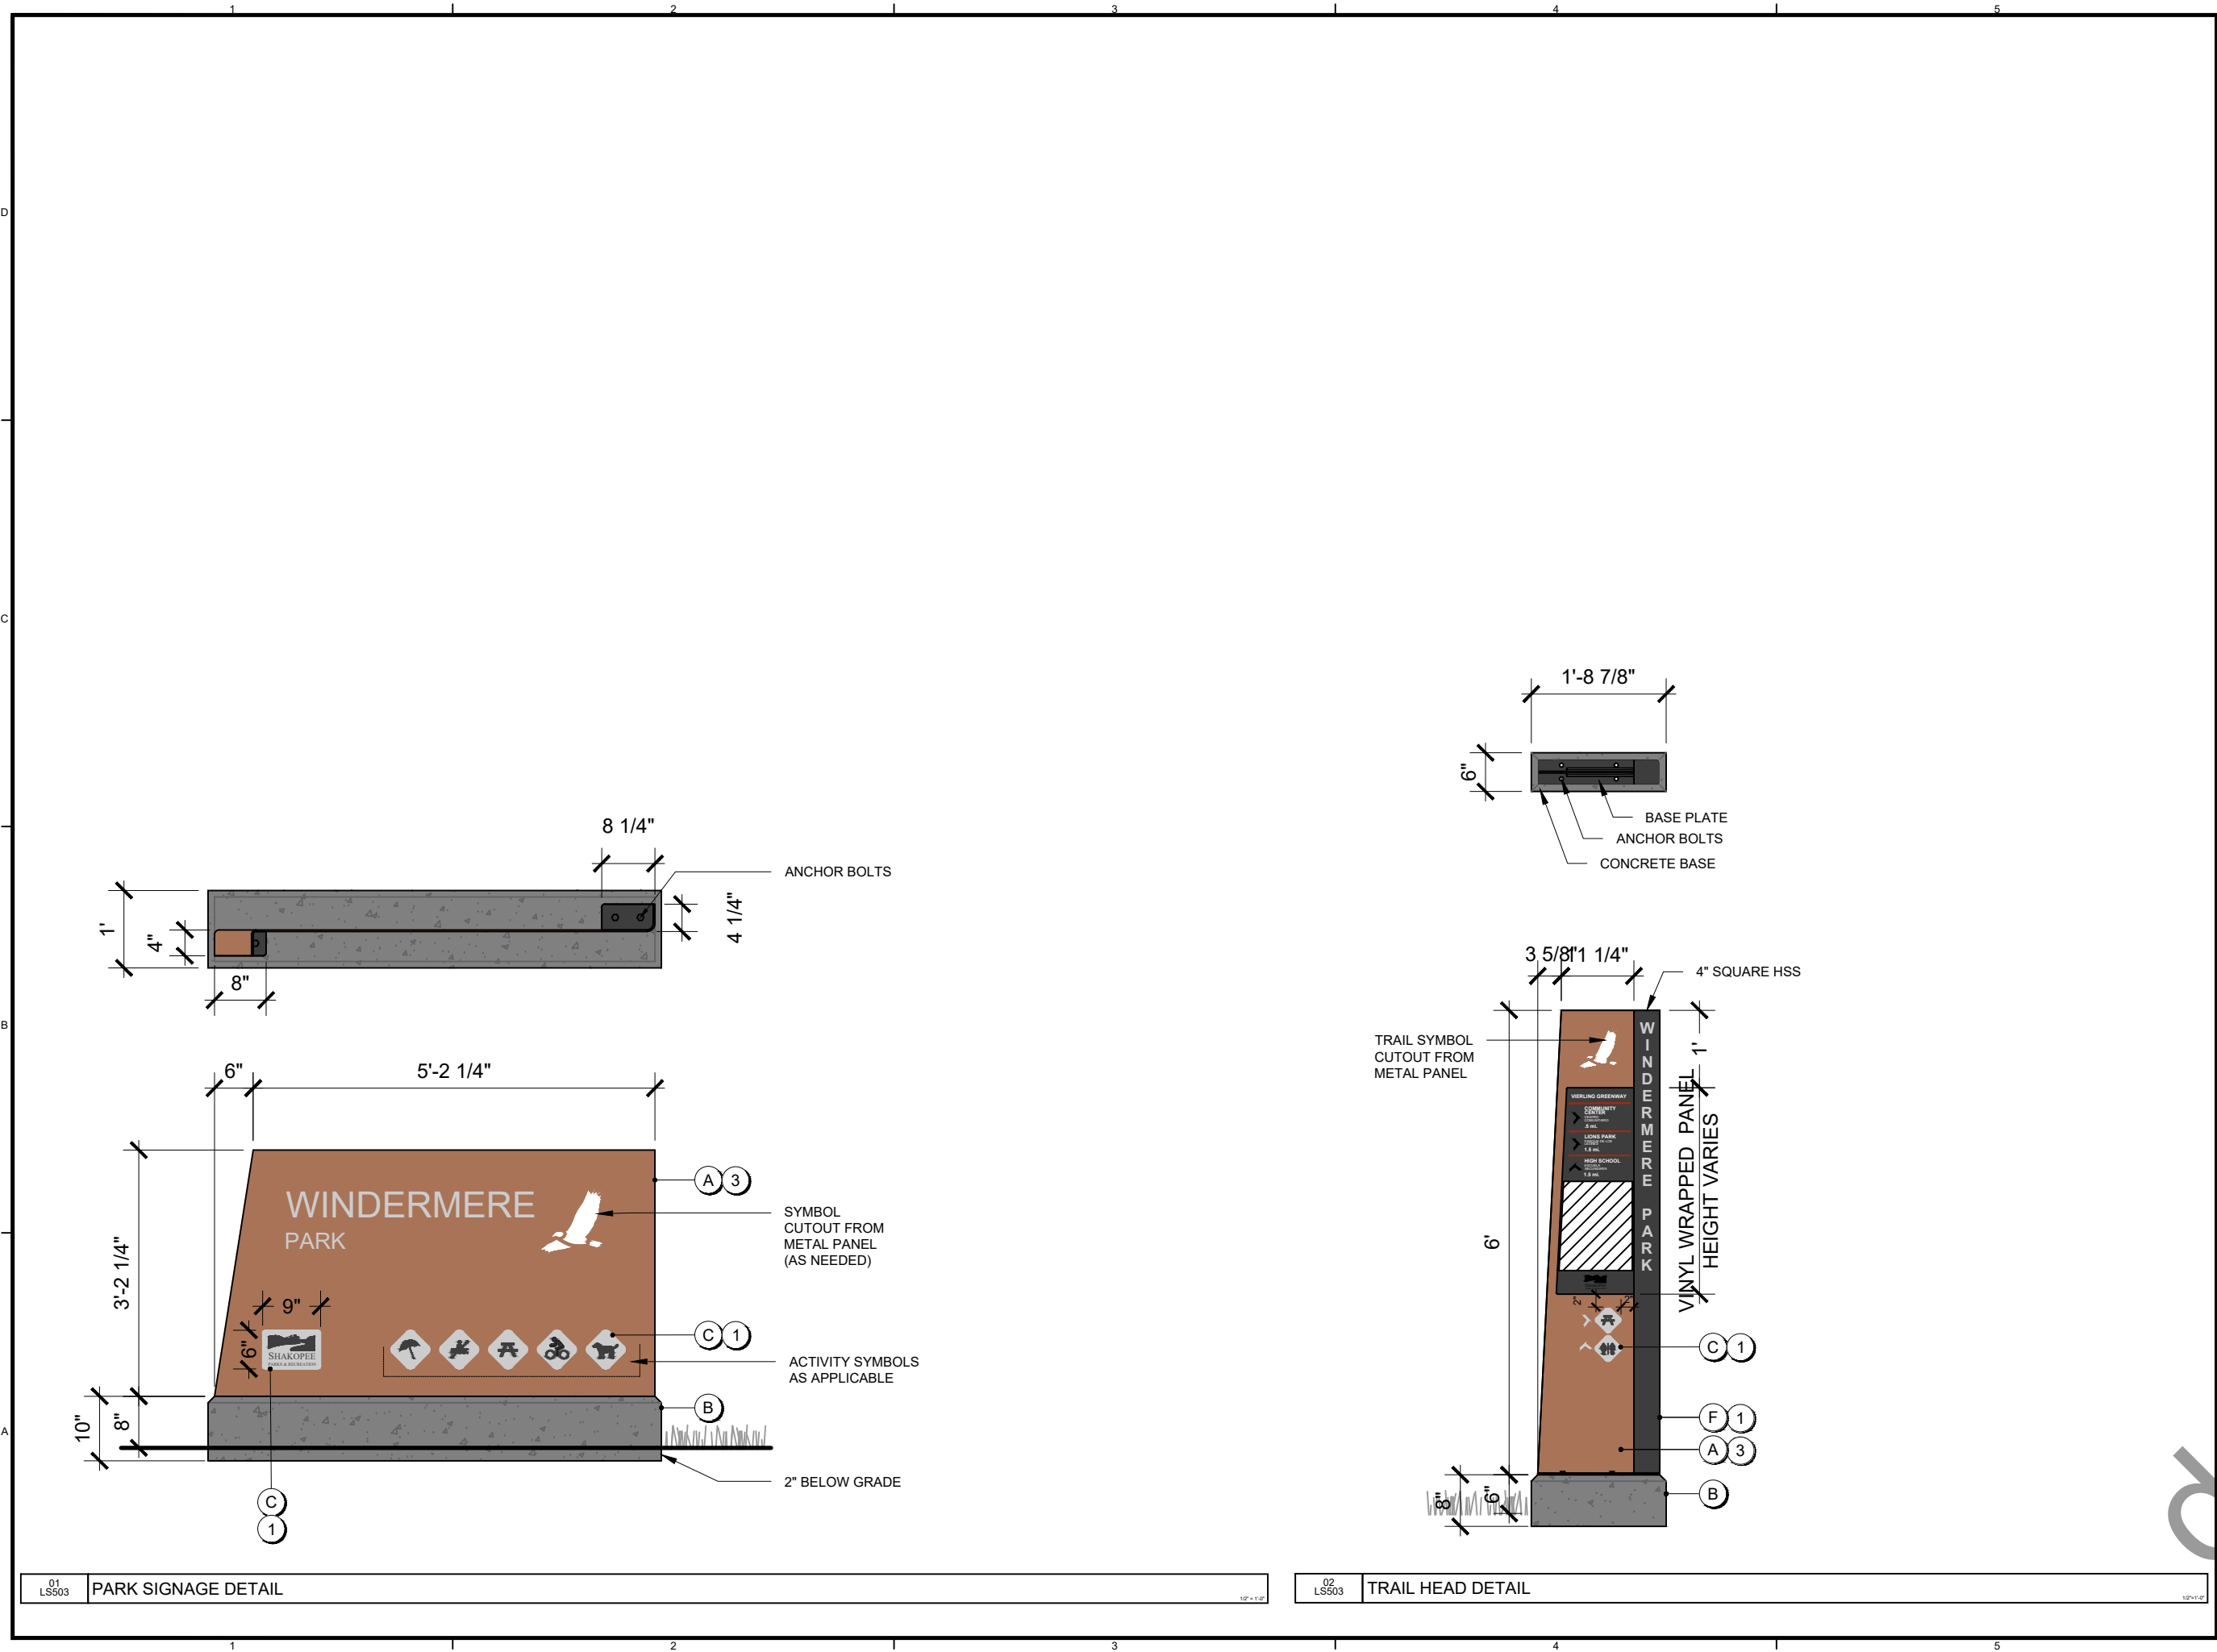

CERTIFICATIONS AND APPROVALS

I HEREBY CERTIFY THAT THIS PLAN, SPECIFICATION, OR REPORT WAS PREPARED BY ME OR UNDER MY DIRECT SUPERVISION, AND THAT I AM A DULY LICENSED LANDSCAPE ARCHITECT UNDER THE LAWS OF THE STATE OF MINNESOTA.

LANDSCAPE ARCHITECT: BRAD ALDRICH
45630 - LIC. NUMBER
DATE: XX-XX-2022

WINDERMERE
NEIGHBORHOOD PARK
CITY OF SHAKOPEE
Shakopee, Minnesota

ISSUE SCHEDULE		
ISSUE	DATE	DESCRIPTION

ISSUED FOR
30% REVIEW
03/04/2022

COPYRIGHT © 2020 BY CONFLUENCE
ALL RIGHTS RESERVED. THIS DRAWING IS PROVIDED AS AN INSTRUMENT OF SERVICE BY CONFLUENCE, AND IS INTENDED FOR USE ON THIS PROJECT ONLY. ANY REPRODUCTION, USE OR DISCLOSURE OF INFORMATION CONTAINED HEREIN WITHOUT PRIOR WRITTEN CONSENT OF CONFLUENCE IS STRICTLY PROHIBITED.