


File Location: N:\2020\20522_Canterbury Amphitheater\20522_WORKING\AUTOCAD\SHEETS\20522_LS001 OVERALL LAYOUT / SAVE DATE: 6/29/2022 11:33 AM BY: jayrell / PLOT DATE: 6/29/2022 2:35 PM BY: Jake Coyne

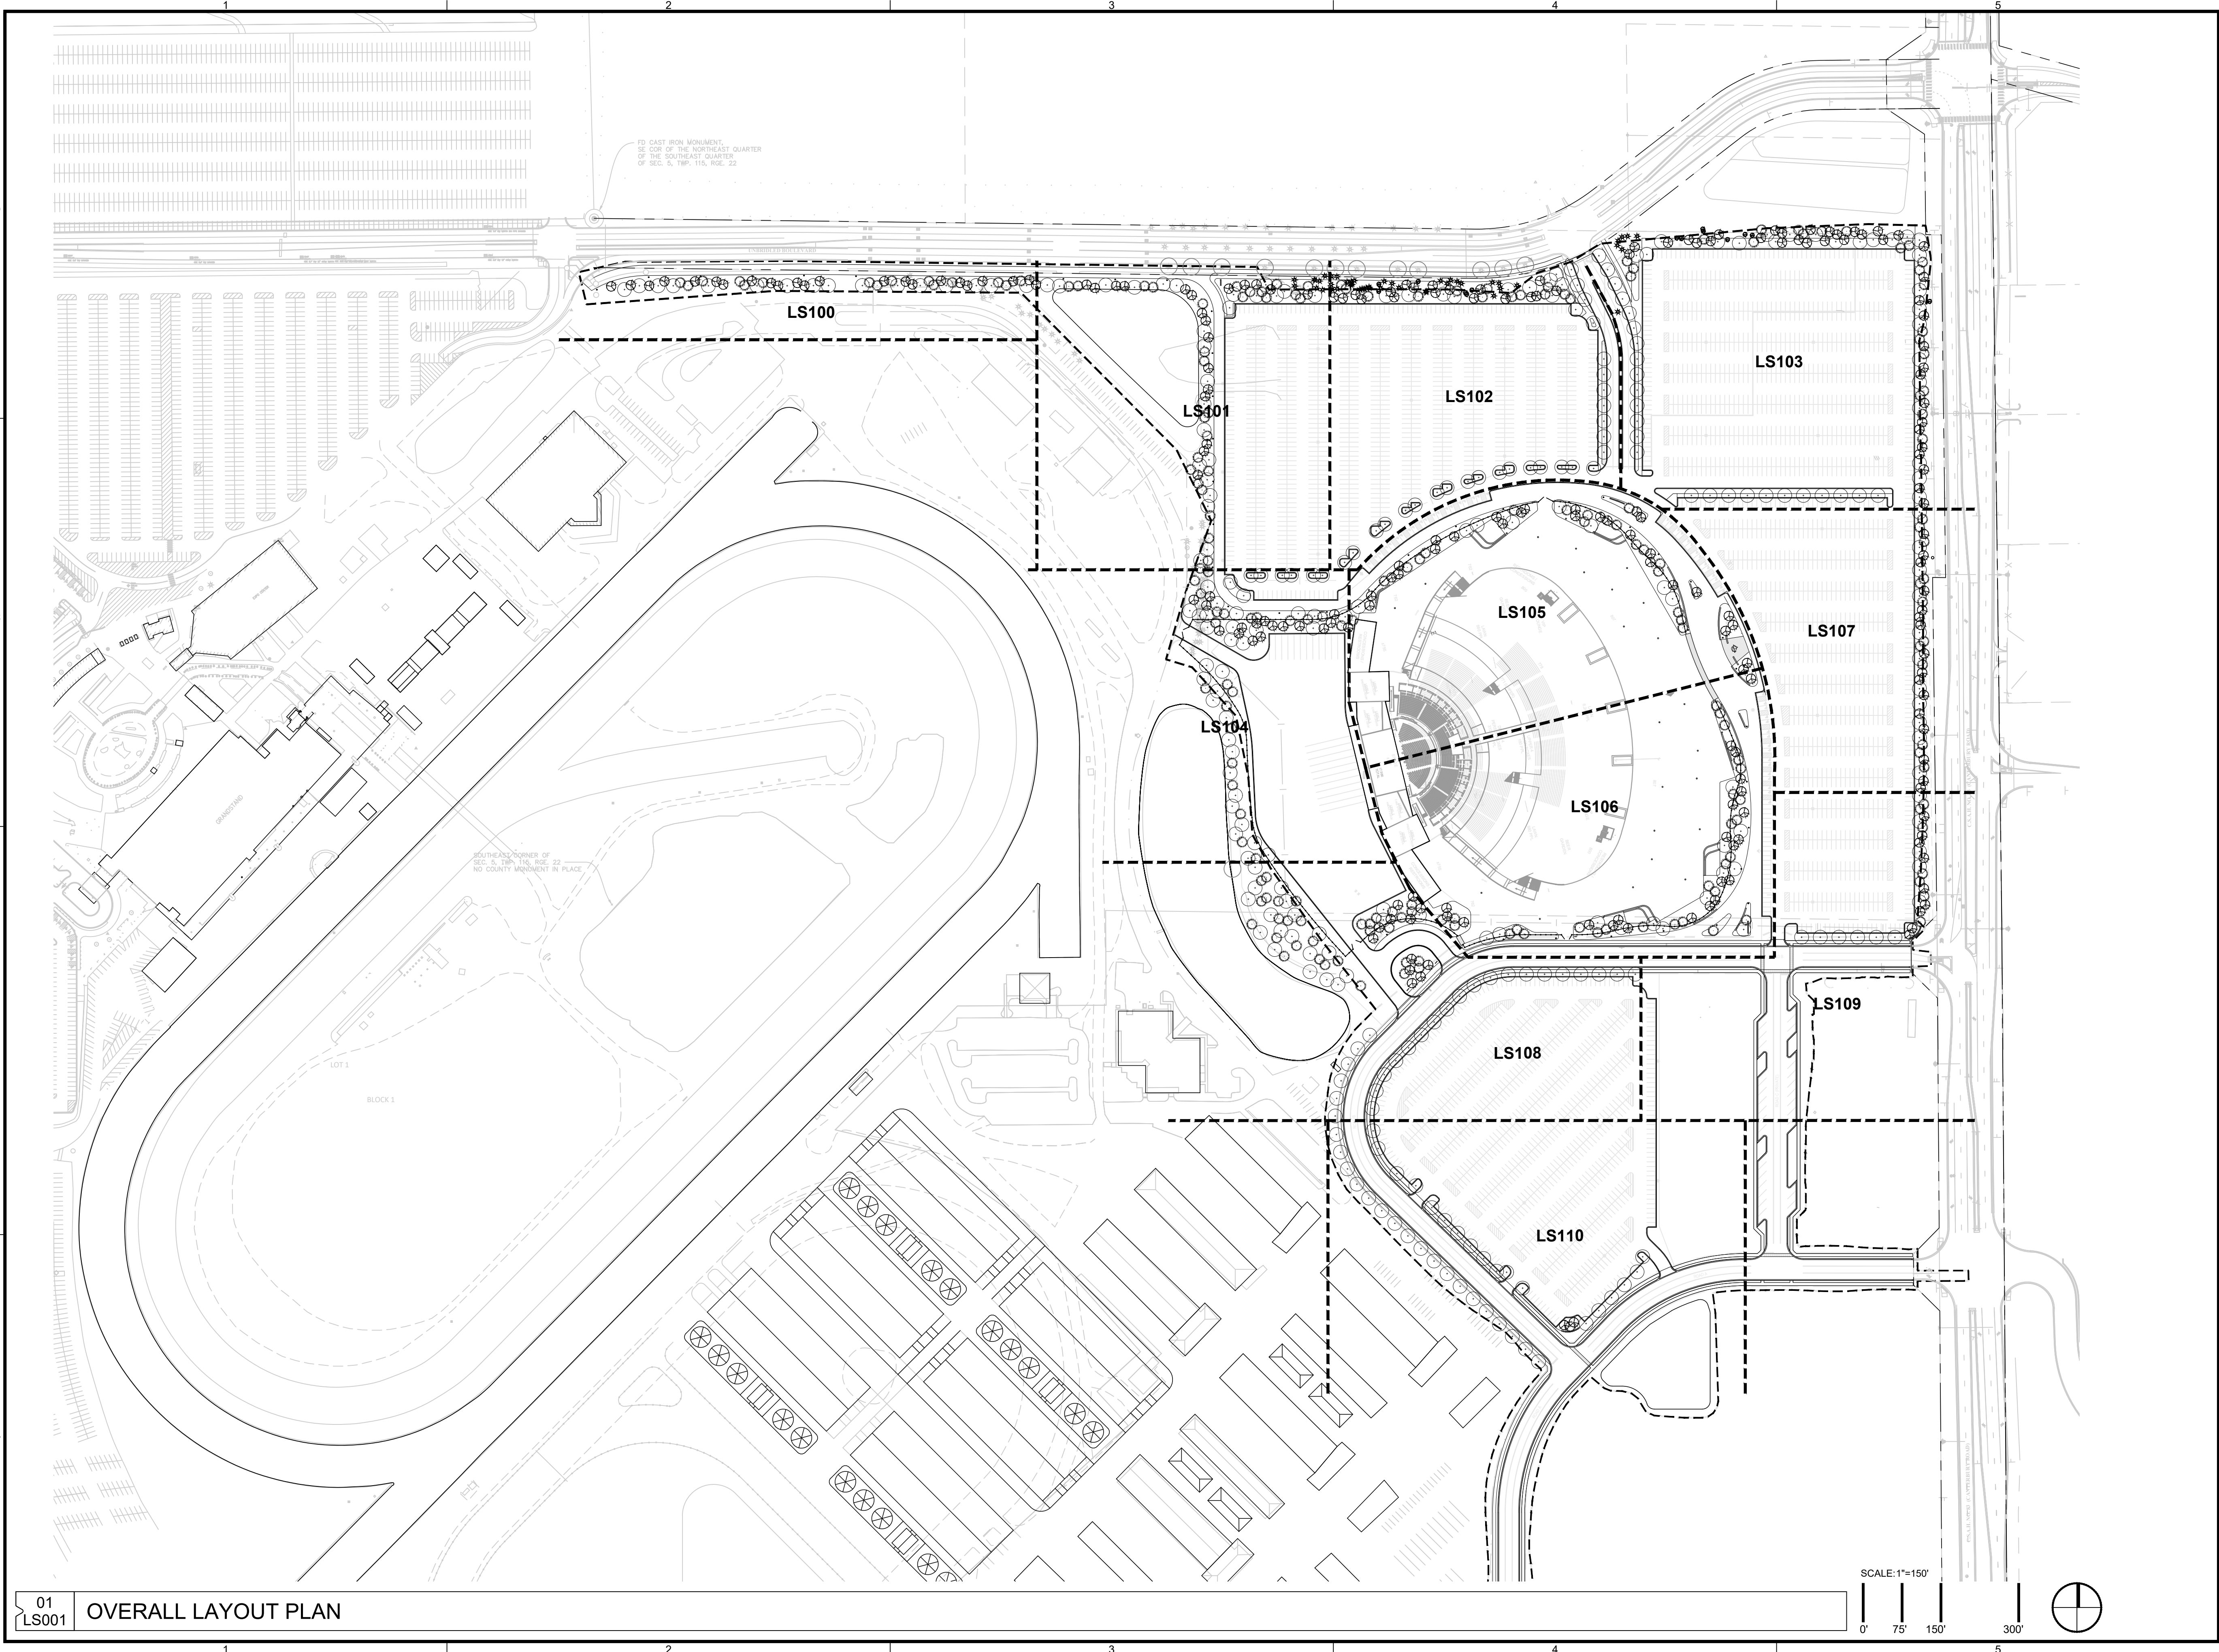

CONFLUENCE

LANDSCAPE ARCHITECT
CONFLUENCE
530 N THIRD STREET, SUITE 120
MINNEAPOLIS, MN 55401
PH: (612) 333-3702
www.thinkconfluence.com

ARCHITECT
SHEA
10 S 8TH ST
MINNEAPOLIS, MN 55402
PH: (612) 339-2257

CIVIL ENGINEER
STANTEC
1800 PIONEER CREEK CENTER
MAPLE PLAIN, MN 55359
PH: (763) 479-4200

THE SCALE INDICATED IS FOR 22"x34" DRAWING SHEETS.
11"x17" SHEETS ARE HALF THE INDICATED SCALE

SHAKOPEE AMPHITHEATER

CITY OF SHAKOPEE, MINNESOTA

ISSUE SCHEDULE

ISSUE	DATE	DESCRIPTION
1	00/00/20	ISSUE OR REVISION DESCRIPTION

ISSUED FOR
CITY PUD
SUBMITTAL

NOT FOR
CONSTRUCTION

COPYRIGHT © 2022 BY CONFLUENCE
ALL RIGHTS RESERVED. THIS DRAWING IS PROVIDED AS AN
INSTRUMENT OF SERVICE BY CONFLUENCE, AND IS INTENDED
FOR USE ON THIS PROJECT ONLY. ANY REPRODUCTION, USE OR
DISCLOSURE OF INFORMATION CONTAINED HEREIN WITHOUT
PRIOR WRITTEN CONSENT OF CONFLUENCE IS STRICTLY
PROHIBITED.

OVERALL LAYOUT PLAN

CONFLUENCE PROJECT # 20522

LS001

File Location: N:\2020\20522_Canterbury Amphitheater\20522_WORKING\AUTOCAD\SHEETS\LS100 / SAVE DATE: 6/29/2022 6:41 PM BY: jcoyell / PLOT DATE: 6/29/2022 6:45 PM BY: Jake Coyell

NOTES

1. REFER TO CIVIL FOR GRADING, STORMWATER, AND UTILITY PLANS.
2. REFER TO CIVIL FOR CONCRETE AND BITUMINOUS SURFACING.
3. REFER TO CIVIL FOR STEP, RAMPS, AND WALL DETAILING.

KEYNOTES

HARDSCAPE

- (H1) CONCRETE SIDEWALK
- (H2) DECORATIVE PAVING
- (H3) SEAT WALL FEATURE
- (H4) RETAINING WALL
- (H5) STAIRS W/ HANDRAILS
- (H6) SLOPED WALKWAY (NO HANDRAILS)


LANDSCAPE

- (L1) TURF
- (L2) ARTIFICIAL TURF
- (L3) PLANT BED AREA
- (L4) NATIVE SEEDING AREA
- (L5) BERMED AREA
- (L6) SITE FURNISHINGS (TBD)
- (L7) PERIMETER FENCE GATE
- (L8) PERIMETER FENCE (8'-10' HT)
- (L9) WASTE AND RECYCLING RECEPTACLES,
- (L10) BIKE RACKS, LOCATION TBD
- (L11) SIGNAGE / WAYFINDING

ELECTRICAL

- (E1) PEDESTRIAN LIGHTING 1 (16' HT)
- (E2) PEDESTRIAN LIGHTING 2 (19' HT)

TREE LEGEND

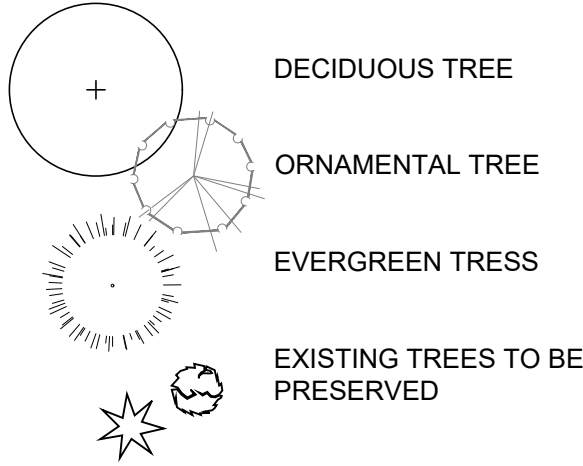

UNBRIDLED BOULEVARD

PEDESTRIAN WALK CONNECTION

TREE SCREENING, TO BE
COORDINATED WITH CITY

TREE SCREENING, TO BE
COORDINATED WITH CITY

SCALE: 1"=30'



01
LS100 LANDSCAPE SITE PLAN

CONFLUENCE

LANDSCAPE ARCHITECT
CONFLUENCE
530 N THIRD STREET, SUITE 120
MINNEAPOLIS, MN 55401
PH: (612) 333-3702
www.thinkconfluence.com

ARCHITECT
SHEA
10 S 8TH ST
MINNEAPOLIS, MN 55402
PH: (612) 339-2257

CIVIL ENGINEER
STANTEC
1800 PIONEER CREEK CENTER
MAPLE PLAIN, MN 55359
PH: (763) 479-4200

THE SCALE INDICATED IS FOR 22"x34" DRAWING SHEETS.
11"x17" SHEETS ARE HALF THE INDICATED SCALE

SHAKOPEE AMPHITHEATER
CITY OF SHAKOPEE, MINNESOTA

ISSUE SCHEDULE

ISSUE	DATE	DESCRIPTION
1	00/00/20	ISSUE OR REVISION DESCRIPTION

ISSUED FOR
CITY PUD
SUBMITTAL

NOT FOR
CONSTRUCTION


COPYRIGHT © 2022 BY CONFLUENCE
ALL RIGHTS RESERVED. THIS DRAWING IS PROVIDED AS AN
INSTRUMENT OF SERVICE BY CONFLUENCE, AND IS INTENDED
FOR USE ON THIS PROJECT ONLY. ANY REPRODUCTION, USE OR
DISCLOSURE OF INFORMATION CONTAINED HEREIN WITHOUT
PRIOR WRITTEN CONSENT OF CONFLUENCE IS STRICTLY
PROHIBITED.

LANDSCAPE SITE
PLAN

CONFLUENCE PROJECT # 20522

LS100

File Location: N:\2020\20522_Canterbury Amphitheater\20522_WORKING\AUTOCAD\SHEETS\20522_LS101 / SAVE DATE: 6/29/2022 6:41 PM BY: jcoyell / PLOT DATE: 6/29/2022 6:45 PM BY: Jake Coyell

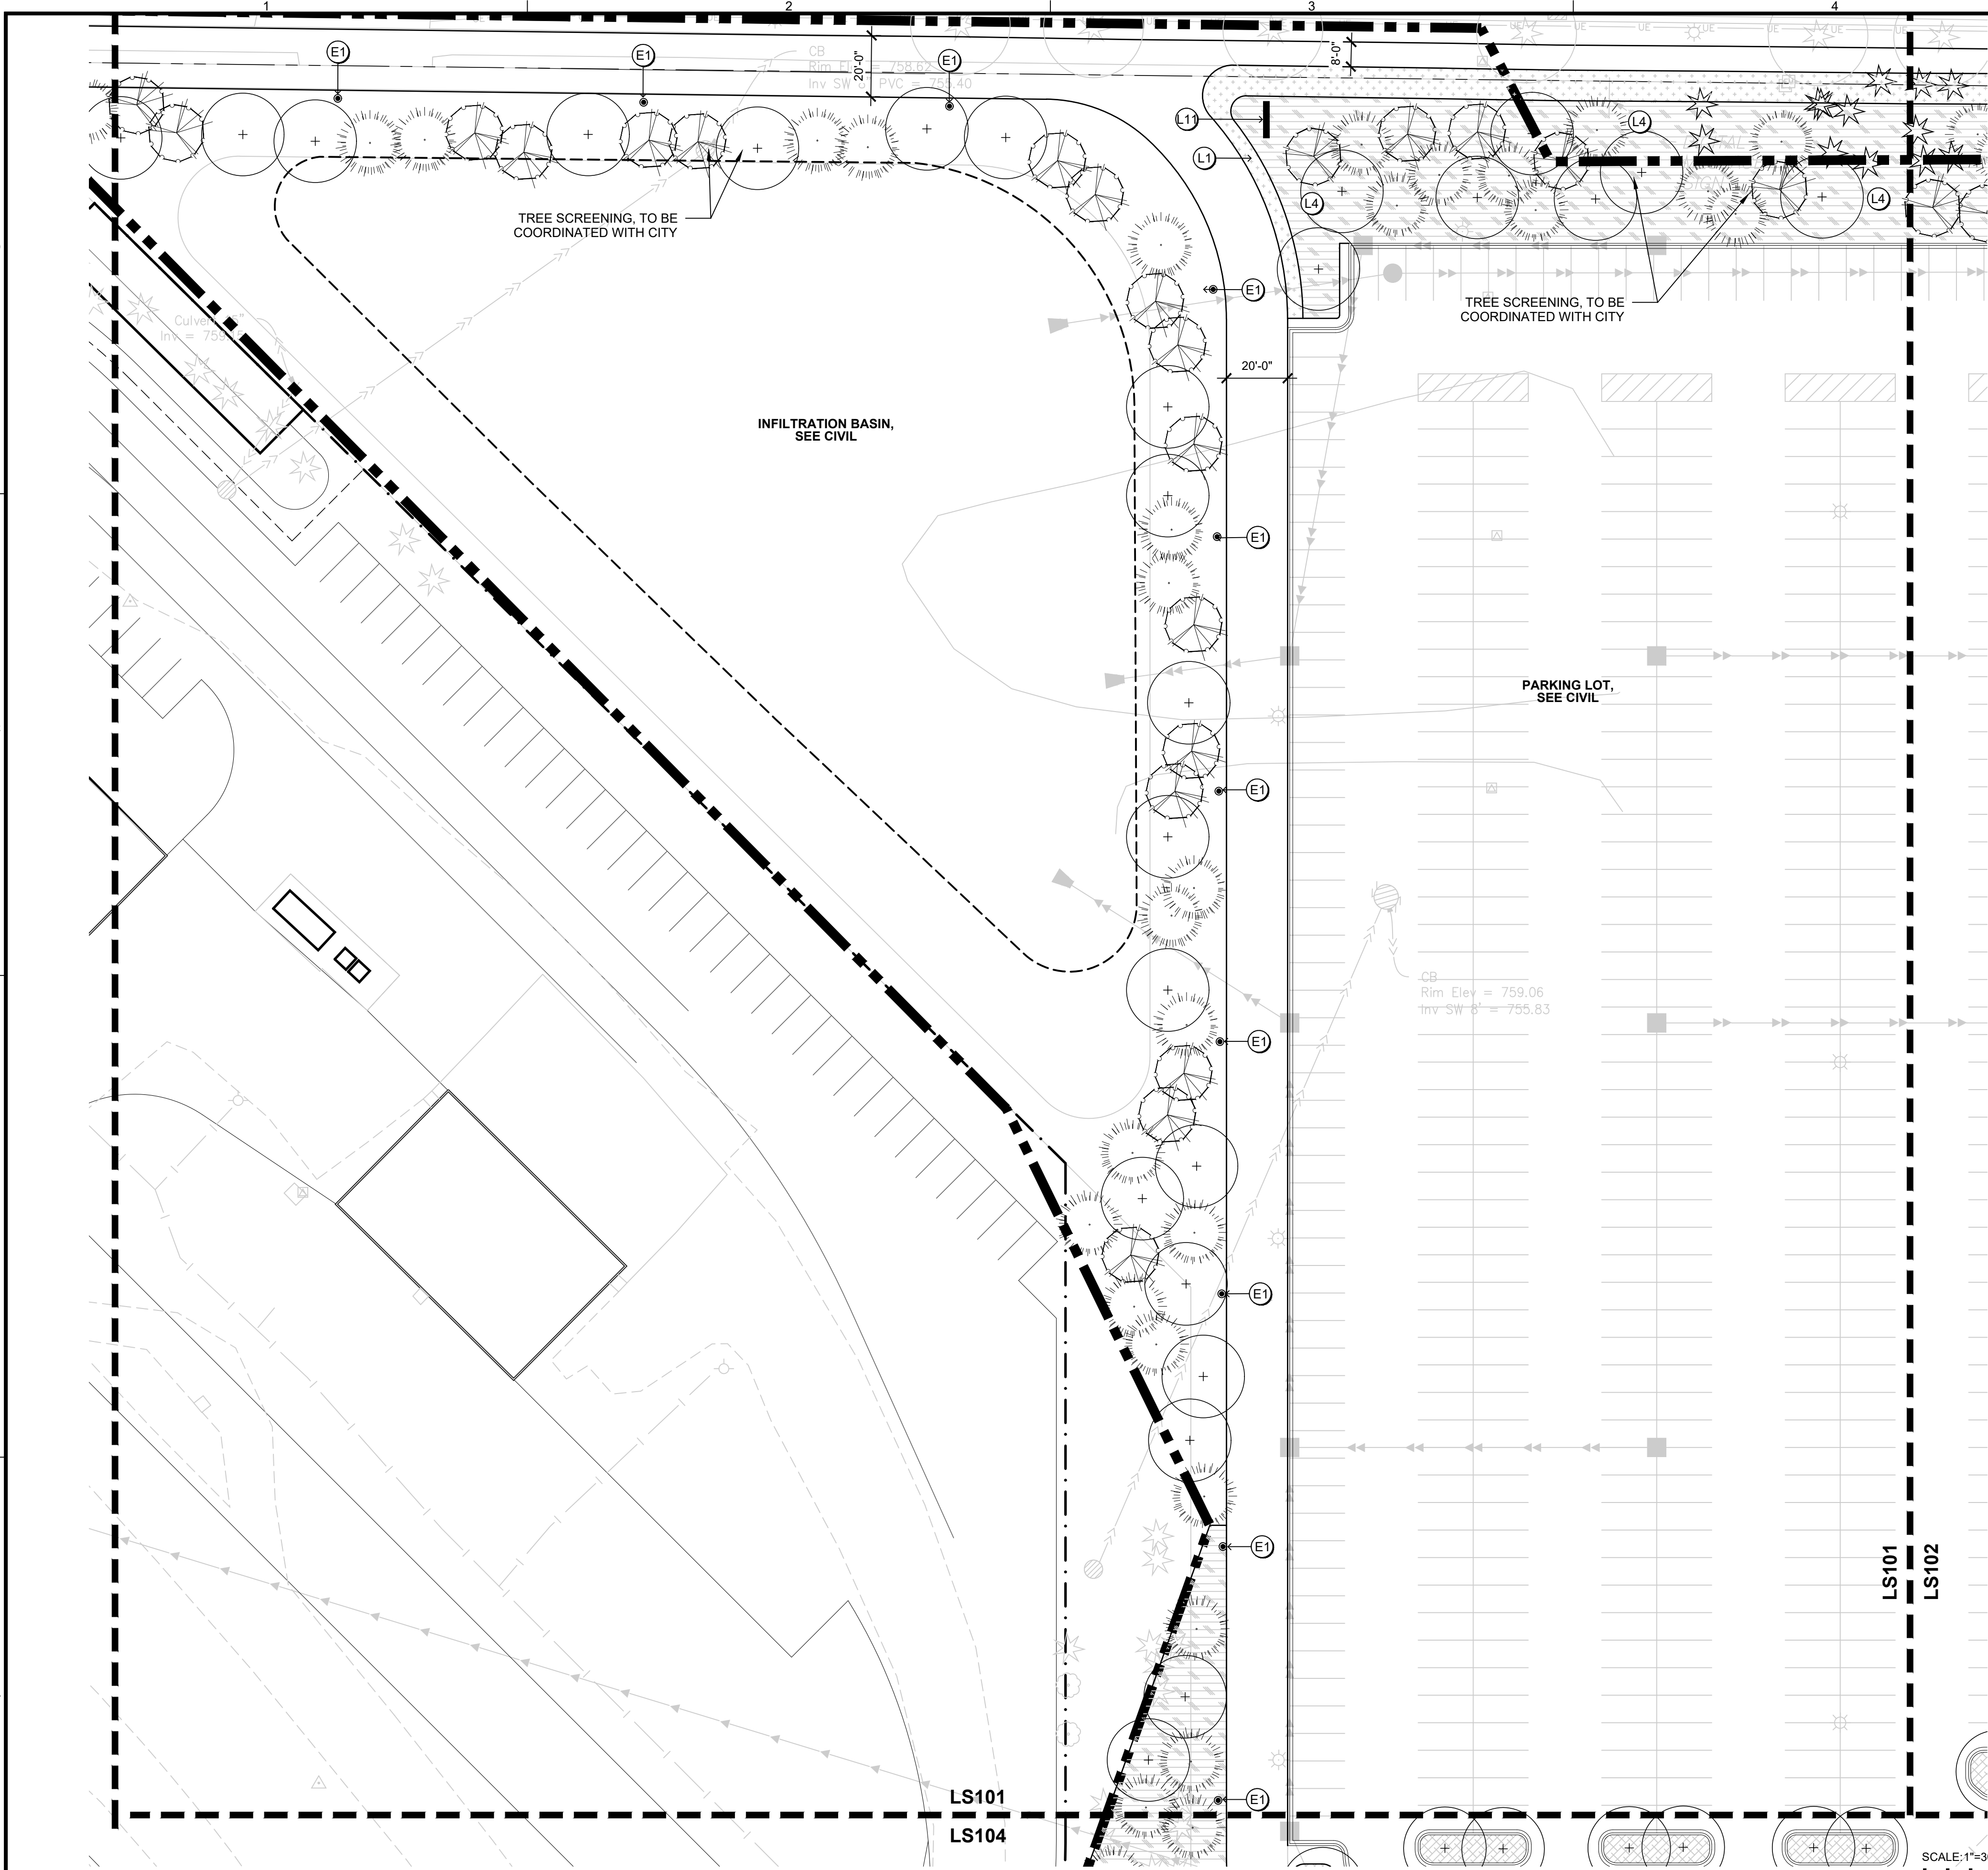

NOTES

1. REFER TO CIVIL FOR GRADING, STORMWATER, AND UTILITY PLANS.
2. REFER TO CIVIL FOR CONCRETE AND BITUMINOUS SURFACING.
3. REFER TO CIVIL FOR STEP, RAMPS, AND WALL DETAILING.

KEYNOTES

HARDSCAPE

- (H1) CONCRETE SIDEWALK
- (H2) DECORATIVE PAVING
- (H3) SEAT WALL FEATURE
- (H4) RETAINING WALL
- (H5) STAIRS W/ HANDRAILS
- (H6) SLOPED WALKWAY (NO HANDRAILS)

LANDSCAPE

- (L1) TURF
- (L2) ARTIFICIAL TURF
- (L3) PLANT BED AREA
- (L4) NATIVE SEEDING AREA
- (L5) BERMED AREA
- (L6) SITE FURNISHINGS (TBD)
- (L7) PERIMETER FENCE GATE
- (L8) PERIMETER FENCE (8'-10' HT)
- (L9) WASTE AND RECYCLING RECEPTACLES
- (L10) BIKE RACKS, LOCATION TBD
- (L11) SIGNAGE / WAYFINDING


ELECTRICAL

- (E1) PEDESTRIAN LIGHTING 1 (16' HT)
- (E2) PEDESTRIAN LIGHTING 2 (19' HT)

TREE LEGEND

- DECIDUOUS TREE
- ORNAMENTAL TREE
- EVERGREEN TRESS
- EXISTING TREES TO BE PRESERVED

SCALE: 1"=30'

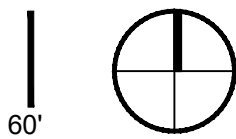

CONFLUENCE

LANDSCAPE ARCHITECT
CONFLUENCE
530 N THIRD STREET, SUITE 120
MINNEAPOLIS, MN 55401
PH: (612) 333-3702
www.thinkconfluence.com

ARCHITECT
SHEA
10 S 8TH ST
MINNEAPOLIS, MN 55402
PH: (612) 339-2257

CIVIL ENGINEER
STANTEC
1800 PIONEER CREEK CENTER
MAPLE PLAIN, MN 55359
PH: (763) 479-4200

THE SCALE INDICATED IS FOR 22"x34" DRAWING SHEETS.
11"x17" SHEETS ARE HALF THE INDICATED SCALE

SHAKOPEE AMPHITHEATER
CITY OF SHAKOPEE, MINNESOTA

ISSUE SCHEDULE

ISSUE	DATE	DESCRIPTION
1	00/00/20	ISSUE OR REVISION DESCRIPTION

ISSUED FOR
CITY PUD
SUBMITTAL

NOT FOR
CONSTRUCTION

COPYRIGHT © 2022 BY CONFLUENCE
ALL RIGHTS RESERVED. THIS DRAWING IS PROVIDED AS AN
INSTRUMENT OF SERVICE BY CONFLUENCE, AND IS INTENDED
FOR USE ON THIS PROJECT ONLY. ANY REPRODUCTION, USE OR
DISCLOSURE OF INFORMATION CONTAINED HEREIN WITHOUT
PRIOR WRITTEN CONSENT OF CONFLUENCE IS STRICTLY
PROHIBITED.

LANDSCAPE SITE
PLAN


CONFLUENCE PROJECT # 20522

LS101

01
LS101

LANDSCAPE SITE PLAN

File Location: N:\2020\20522_Canterbury Amphitheater\20522_WORKING\AUTOCAD\SHEETS\20522.LS101 / SAVE DATE: 6/29/2022 6:41 PM BY: jcoyell / PLOT DATE: 6/29/2022 6:45 PM BY: Jake Coyell

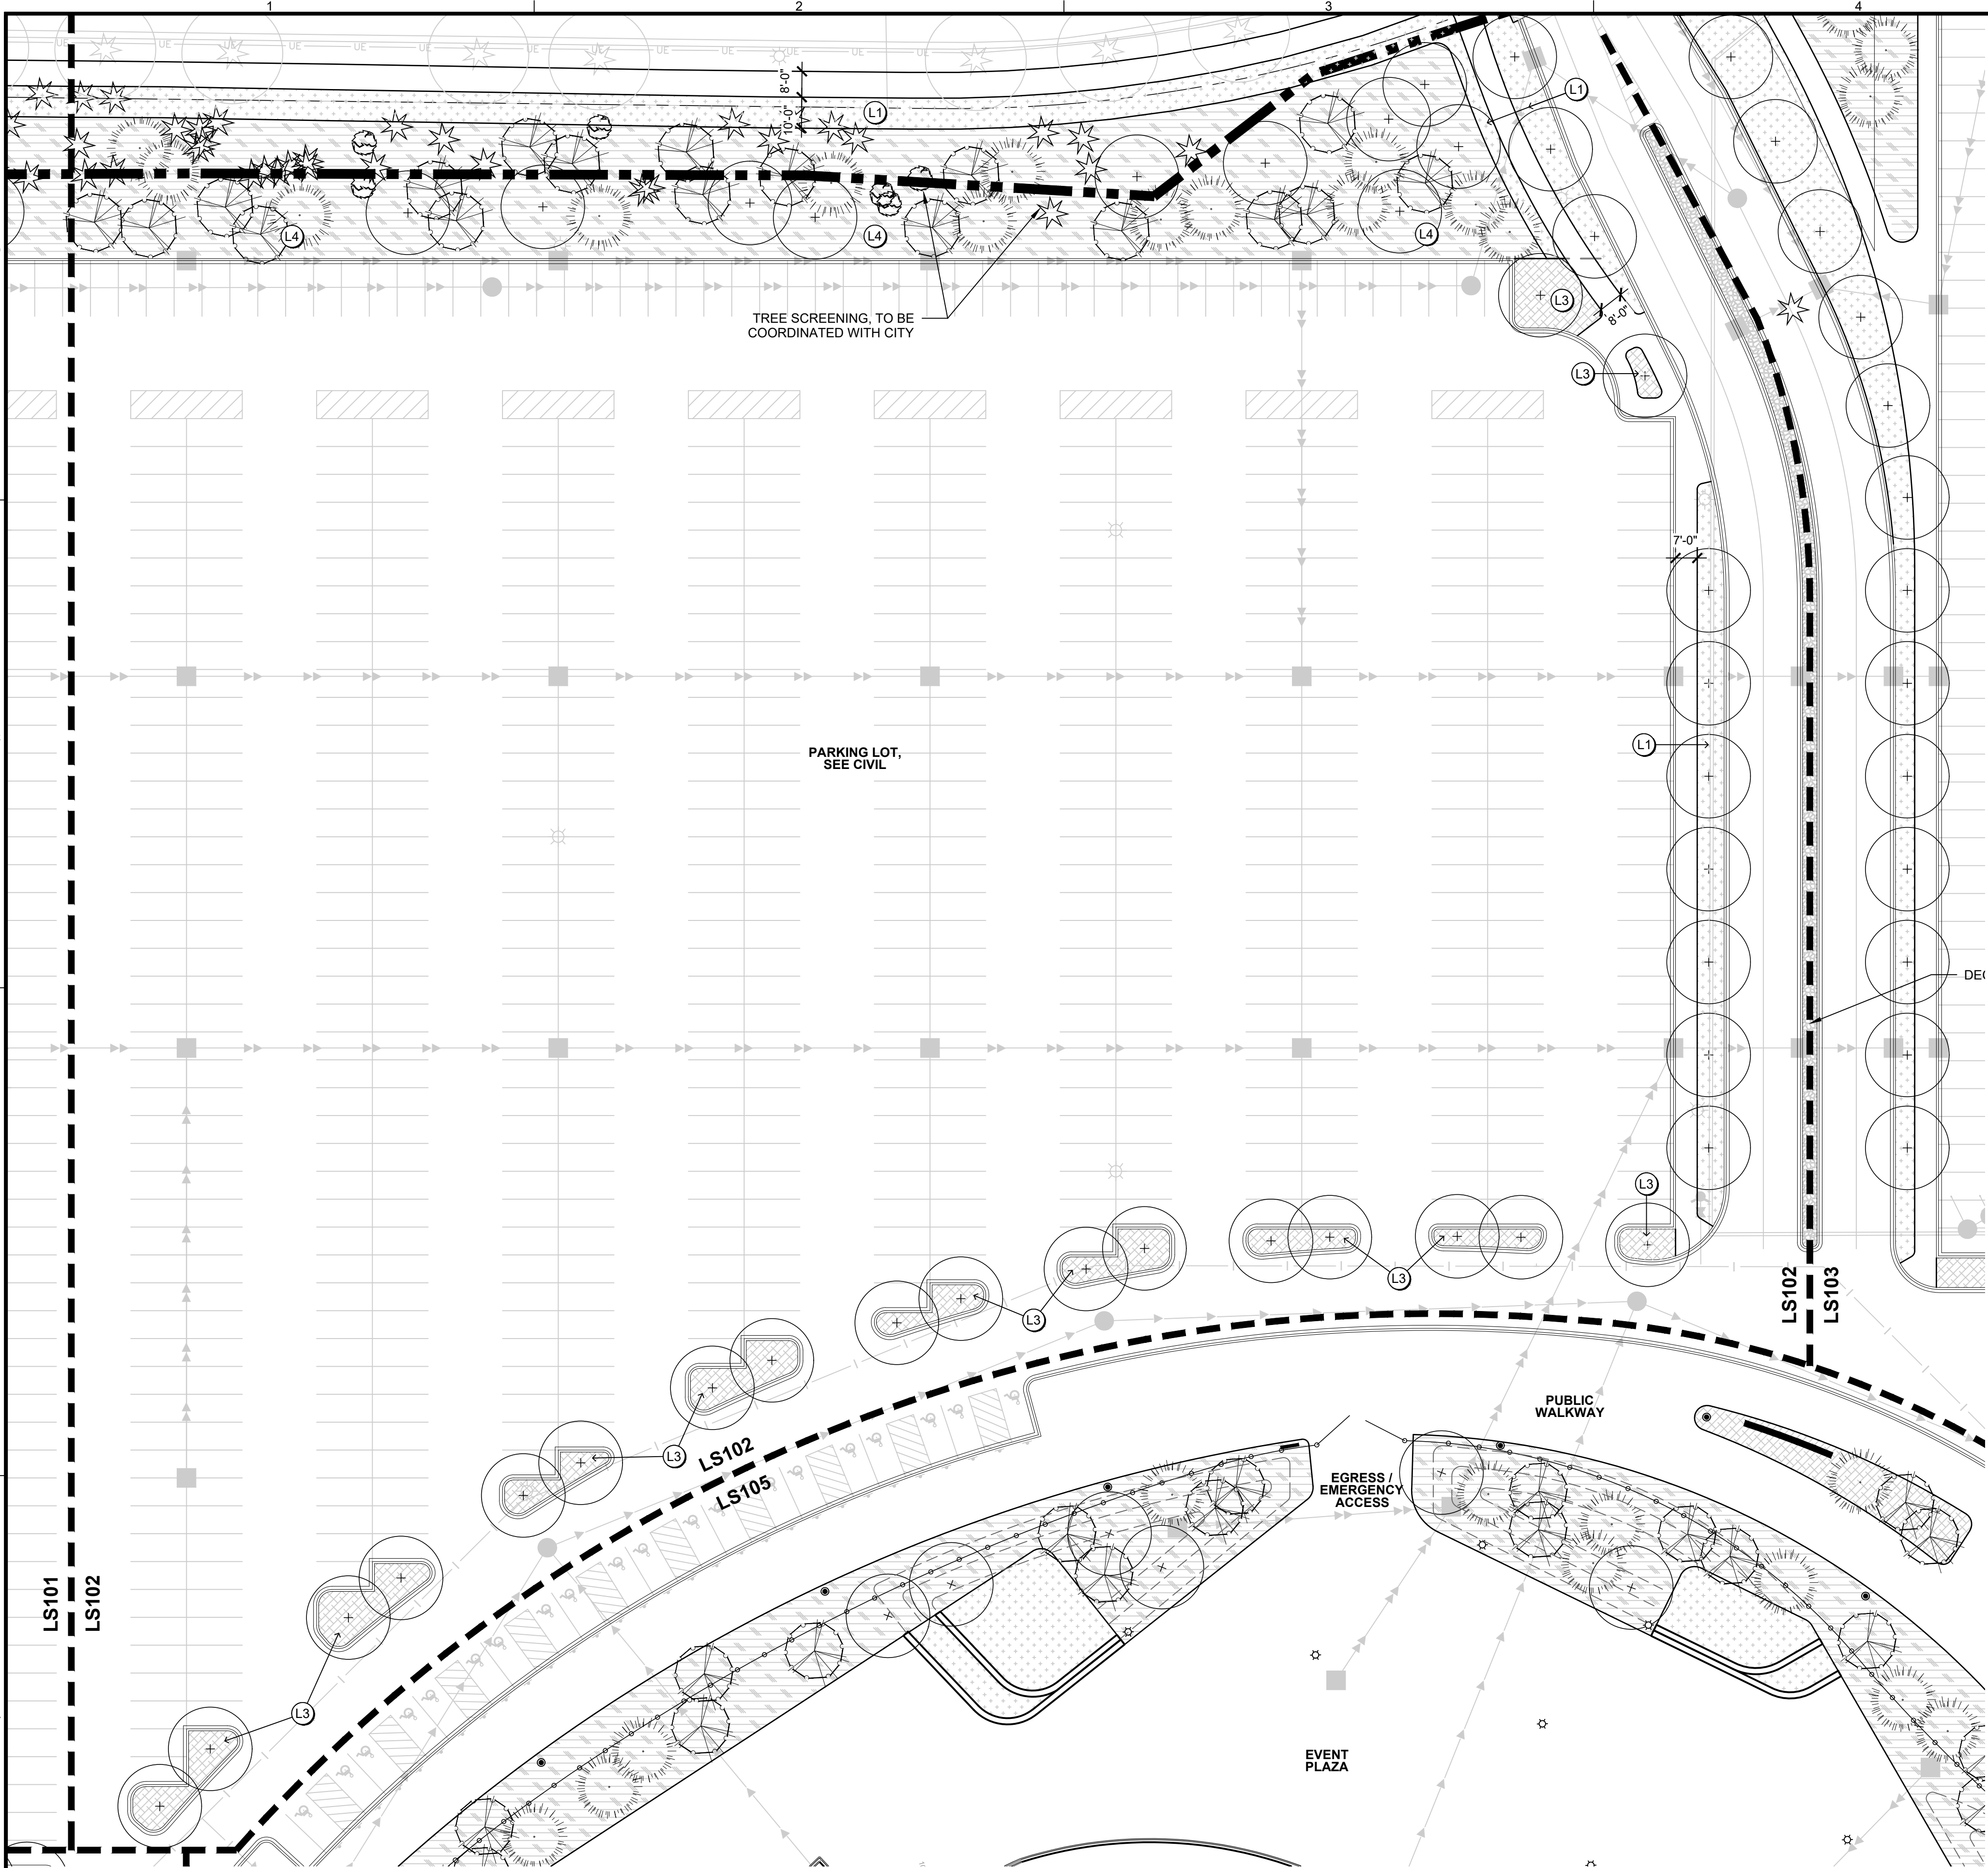

- NOTES**
1. REFER TO CIVIL FOR GRADING, STORMWATER, AND UTILITY PLANS.
 2. REFER TO CIVIL FOR CONCRETE AND BITUMINOUS SURFACING.
 3. REFER TO CIVIL FOR STEP, RAMPS, AND WALL DETAILING.

- KEYNOTES**
- HARDSCAPE**
- H1 CONCRETE SIDEWALK
 - H2 DECORATIVE PAVING
 - H3 SEAT WALL FEATURE
 - H4 RETAINING WALL
 - H5 STAIRS W/ HANDRAILS
 - H6 SLOPED WALKWAY (NO HANDRAILS)

- LANDSCAPE**
- L1 TURF
 - L2 ARTIFICIAL TURF
 - L3 PLANT BED AREA
 - L4 NATIVE SEEDING AREA
 - L5 BERMED AREA
 - L6 SITE FURNISHINGS (TBD)
 - L7 PERIMETER FENCE GATE
 - L8 PERIMETER FENCE (8'-10' HT)
 - L9 WASTE AND RECYCLING RECEPTACLES
 - L10 BIKE RACKS, LOCATION TBD
 - L11 SIGNAGE / WAYFINDING

- ELECTRICAL**
- E1 PEDESTRIAN LIGHTING 1 (16' HT)
 - E2 PEDESTRIAN LIGHTING 2 (19' HT)

TREE LEGEND

- DECIDUOUS TREE
- ORNAMENTAL TREE
- EVERGREEN TRESS
- EXISTING TREES TO BE PRESERVED

CONFLUENCE

LANDSCAPE ARCHITECT
CONFLUENCE
530 N THIRD STREET, SUITE 120
MINNEAPOLIS, MN 55401
PH: (612) 333-3702
www.thinkconfluence.com

ARCHITECT
SHEA
10 S 8TH ST
MINNEAPOLIS, MN 55402
PH: (612) 339-2257

CIVIL ENGINEER
STANTEC
1800 PIONEER CREEK CENTER
MAPLE PLAIN, MN 55359
PH: (763) 479-4200

THE SCALE INDICATED IS FOR 22"x34" DRAWING SHEETS.
11"x17" SHEETS ARE HALF THE INDICATED SCALE

SHAKOPEE AMPHITHEATER
CITY OF SHAKOPEE, MINNESOTA

ISSUE SCHEDULE

ISSUE	DATE	DESCRIPTION
1	00/00/20	ISSUE OR REVISION DESCRIPTION

ISSUED FOR
CITY PUD
SUBMITTAL

NOT FOR
CONSTRUCTION

COPYRIGHT © 2022 BY CONFLUENCE
ALL RIGHTS RESERVED. THIS DRAWING IS PROVIDED AS AN
INSTRUMENT OF SERVICE BY CONFLUENCE, AND IS INTENDED
FOR USE ON THIS PROJECT ONLY. ANY REPRODUCTION, USE OR
DISCLOSURE OF INFORMATION CONTAINED HEREIN WITHOUT
PRIOR WRITTEN CONSENT OF CONFLUENCE IS STRICTLY
PROHIBITED.


LANDSCAPE SITE
PLAN

CONFLUENCE PROJECT # 20522


LS102

01
LS102 LANDSCAPE SITE PLAN

SCALE: 1"=30'

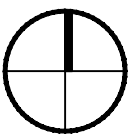

File Location: N:\2020\20522_Canterbury Amphitheater\20522_WORKING\AUTOCAD\SHEETS\20522_LS100 / PLOT DATE: 6/29/2022 6:45 PM BY: Jake Coyell / SAVE DATE: 6/29/2022 6:41 PM BY: jcoyell / PLOT DATE: 6/29/2022 6:45 PM BY: Jake Coyell

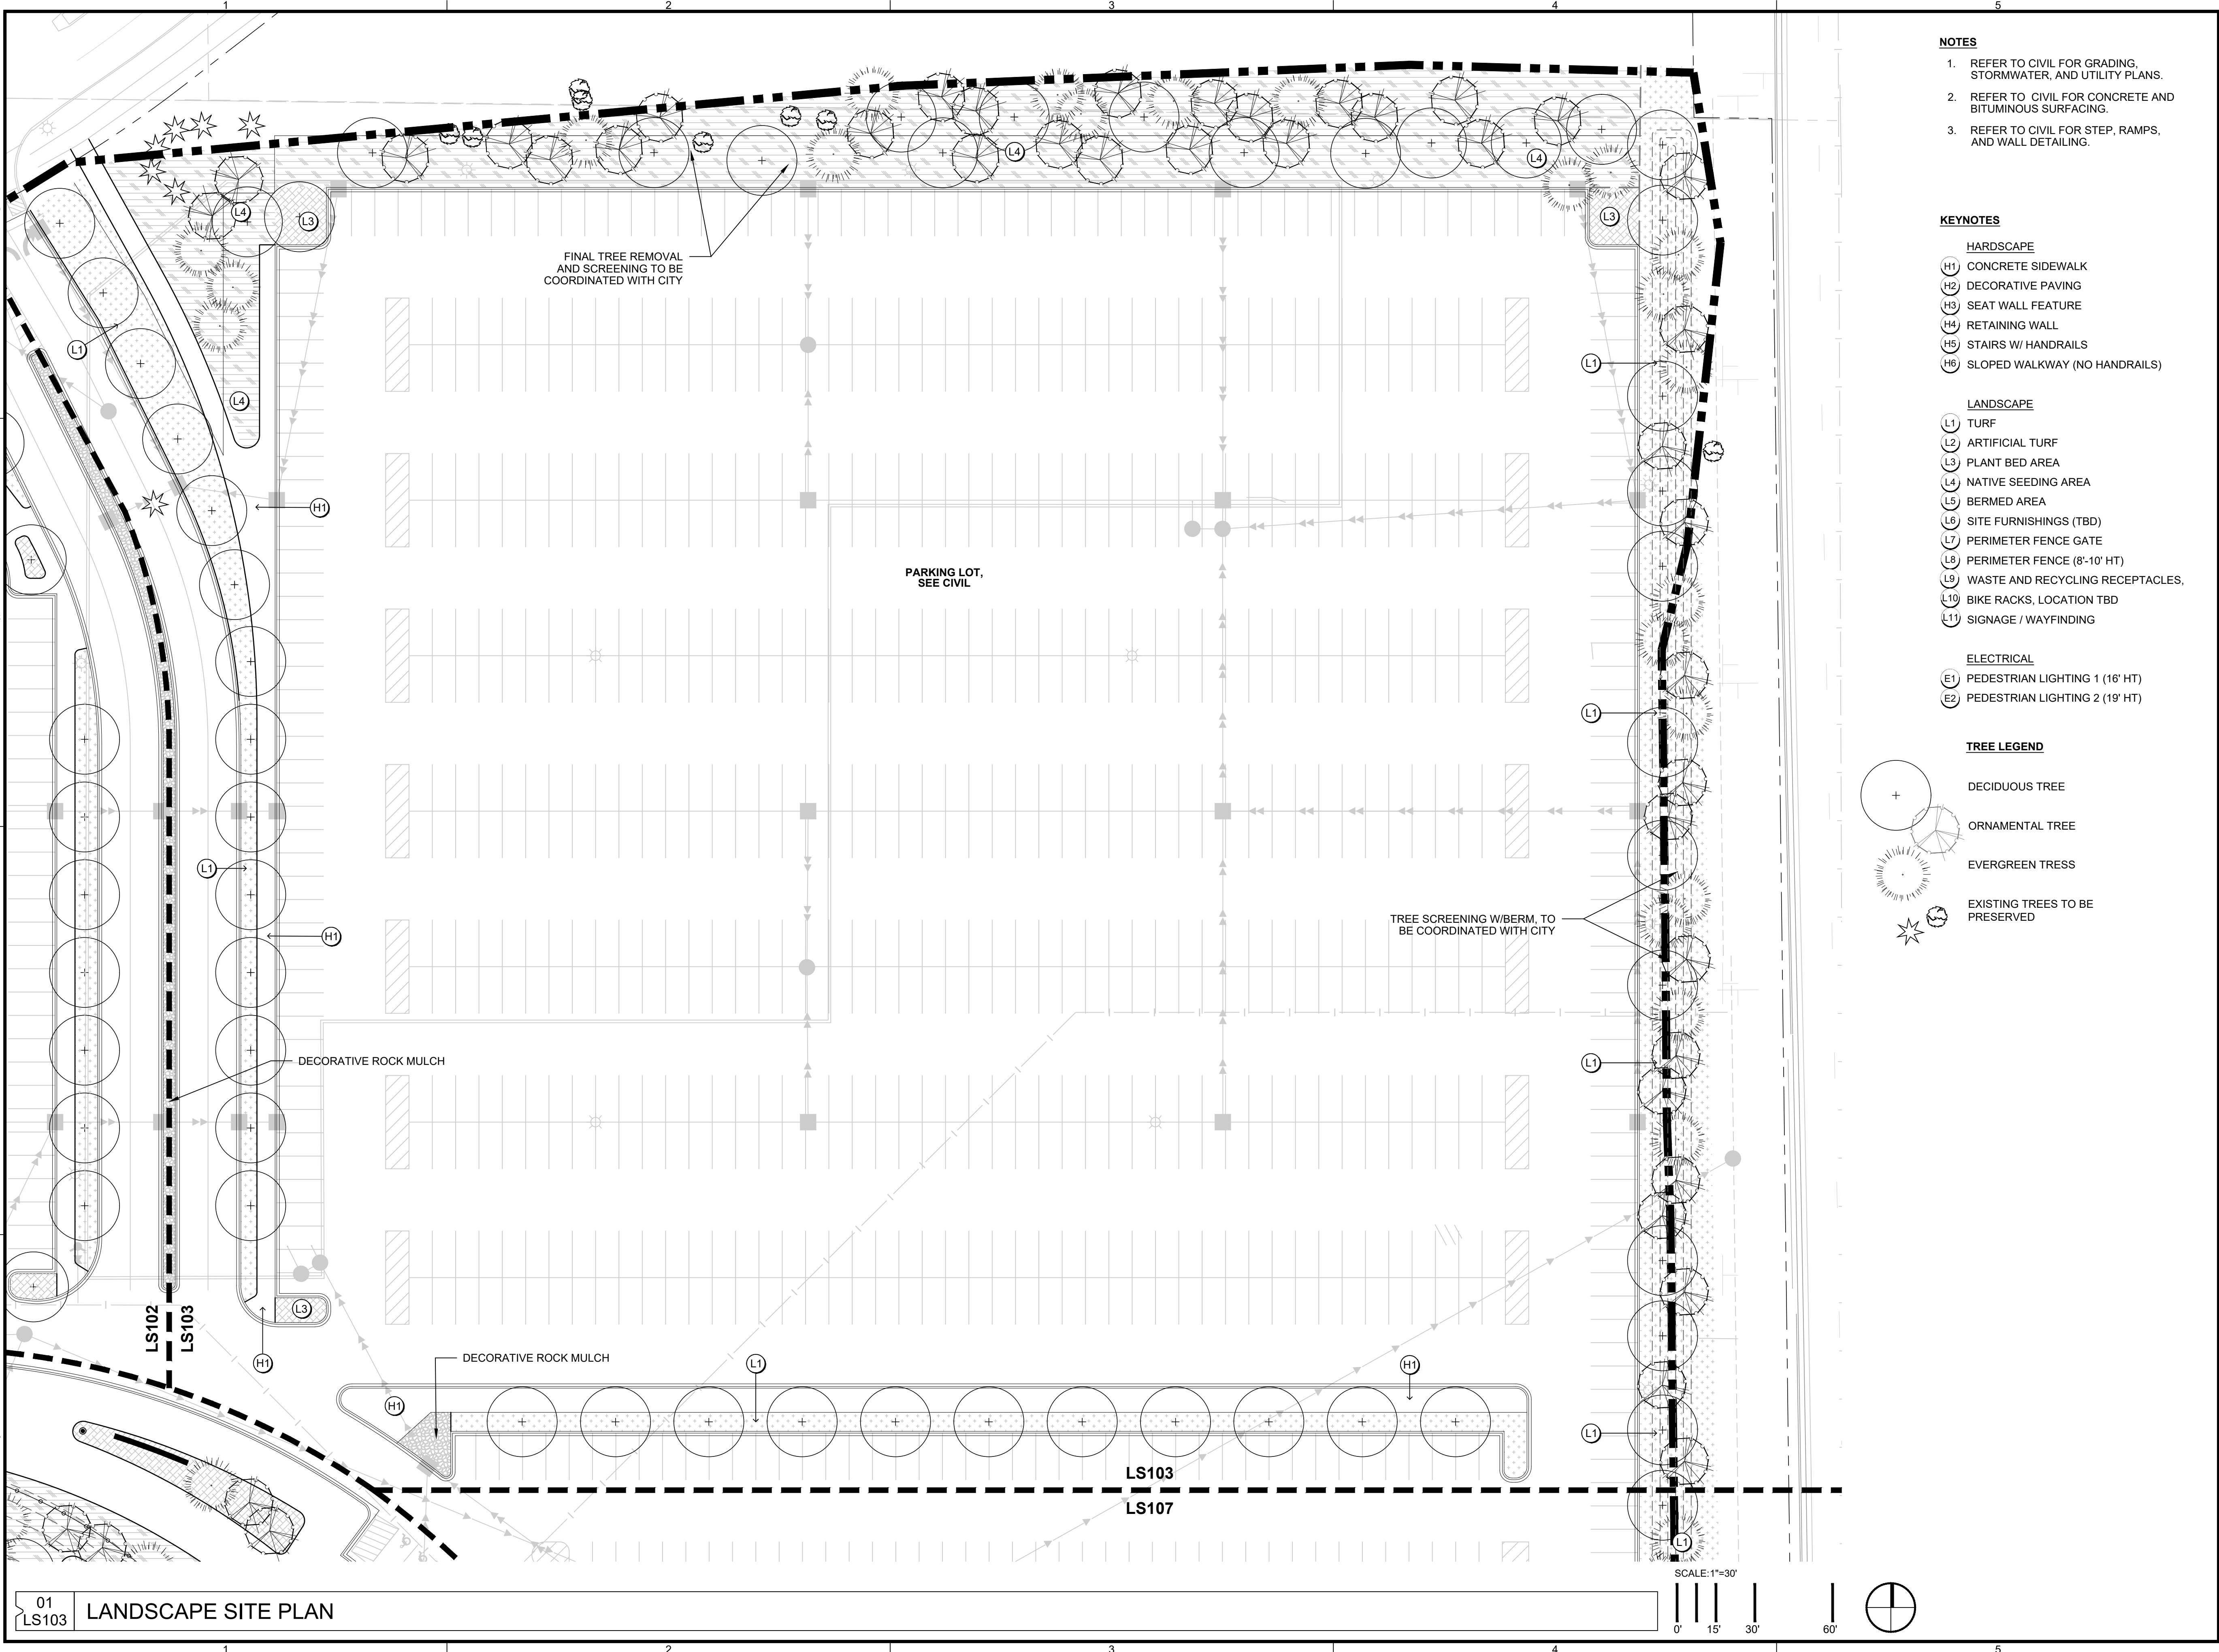

NOTES

- REFER TO CIVIL FOR GRADING, STORMWATER, AND UTILITY PLANS.
- REFER TO CIVIL FOR CONCRETE AND BITUMINOUS SURFACING.
- REFER TO CIVIL FOR STEP, RAMPS, AND WALL DETAILING.

KEYNOTES

HARDSCAPE

- (H1) CONCRETE SIDEWALK
- (H2) DECORATIVE PAVING
- (H3) SEAT WALL FEATURE
- (H4) RETAINING WALL
- (H5) STAIRS W/ HANDRAILS
- (H6) SLOPED WALKWAY (NO HANDRAILS)

LANDSCAPE

- (L1) TURF
- (L2) ARTIFICIAL TURF
- (L3) PLANT BED AREA
- (L4) NATIVE SEEDING AREA
- (L5) BERMED AREA
- (L6) SITE FURNISHINGS (TBD)
- (L7) PERIMETER FENCE GATE
- (L8) PERIMETER FENCE (8'-10' HT)
- (L9) WASTE AND RECYCLING RECEPTACLES
- (L10) BIKE RACKS, LOCATION TBD
- (L11) SIGNAGE / WAYFINDING

ELECTRICAL

- (E1) PEDESTRIAN LIGHTING 1 (16' HT)
- (E2) PEDESTRIAN LIGHTING 2 (19' HT)

TREE LEGEND

- DECIDUOUS TREE
- ORNAMENTAL TREE
- EVERGREEN TRESS
- EXISTING TREES TO BE PRESERVED

CONFLUENCE

LANDSCAPE ARCHITECT
CONFLUENCE
530 N THIRD STREET, SUITE 120
MINNEAPOLIS, MN 55401
PH: (612) 333-3702
www.thinkconfluence.com

ARCHITECT
SHEA
10 S 8TH ST
MINNEAPOLIS, MN 55402
PH: (612) 339-2257

CIVIL ENGINEER
STANTEC
1800 PIONEER CREEK CENTER
MAPLE PLAIN, MN 55359
PH: (763) 479-4200

THE SCALE INDICATED IS FOR 22"x34" DRAWING SHEETS.
11"x17" SHEETS ARE HALF THE INDICATED SCALE

SHAKOPEE AMPHITHEATER
CITY OF SHAKOPEE, MINNESOTA

ISSUE SCHEDULE

ISSUE	DATE	DESCRIPTION
1	00/00/20	ISSUE OR REVISION DESCRIPTION

ISSUED FOR
CITY PUD
SUBMITTAL

NOT FOR
CONSTRUCTION

COPYRIGHT © 2022 BY CONFLUENCE
ALL RIGHTS RESERVED. THIS DRAWING IS PROVIDED AS AN
INSTRUMENT OF SERVICE BY CONFLUENCE, AND IS INTENDED
FOR USE ON THIS PROJECT ONLY. ANY REPRODUCTION, USE OR
DISCLOSURE OF INFORMATION CONTAINED HEREIN WITHOUT
PRIOR WRITTEN CONSENT OF CONFLUENCE IS STRICTLY
PROHIBITED.

LANDSCAPE SITE
PLAN

CONFLUENCE PROJECT # 20522

LS103

File Location: N:\2020\20522_Canterbury Amphitheater\20522_WORKING\AUTOCAD\SHEETS\20522_LS100 / PLOT DATE: 6/29/2022 6:41 PM BY: jcoyell / PLOT DATE: 6/29/2022 6:45 PM BY: Jake Coyell

01
LS104 LANDSCAPE SITE PLAN



NOTES

1. REFER TO CIVIL FOR GRADING, STORMWATER, AND UTILITY PLANS.
2. REFER TO CIVIL FOR CONCRETE AND BITUMINOUS SURFACING.
3. REFER TO CIVIL FOR STEP, RAMPS, AND WALL DETAILING.

KEYNOTES

HARDSCAPE

- (H1) CONCRETE SIDEWALK
- (H2) DECORATIVE PAVING
- (H3) SEAT WALL FEATURE
- (H4) RETAINING WALL
- (H5) STAIRS W/ HANDRAILS
- (H6) SLOPED WALKWAY (NO HANDRAILS)

LANDSCAPE

- (L1) TURF
- (L2) ARTIFICIAL TURF
- (L3) PLANT BED AREA
- (L4) NATIVE SEEDING AREA
- (L5) BERMED AREA
- (L6) SITE FURNISHINGS (TBD)
- (L7) PERIMETER FENCE GATE
- (L8) PERIMETER FENCE (8'-10' HT)
- (L9) WASTE AND RECYCLING RECEPTACLES
- (L10) BIKE RACKS, LOCATION TBD
- (L11) SIGNAGE / WAYFINDING

ELECTRICAL

- (E1) PEDESTRIAN LIGHTING 1 (16' HT)
- (E2) PEDESTRIAN LIGHTING 2 (19' HT)

TREE LEGEND

- (+) DECIDUOUS TREE
- (*) ORNAMENTAL TREE
- (*) EVERGREEN TRESS
- (*) EXISTING TREES TO BE PRESERVED

CONFLUENCE

LANDSCAPE ARCHITECT
CONFLUENCE
530 N THIRD STREET, SUITE 120
MINNEAPOLIS, MN 55401
PH: (612) 333-3702
www.thinkconfluence.com

ARCHITECT
SHEA
10 S 8TH ST
MINNEAPOLIS, MN 55402
PH: (612) 339-2257

CIVIL ENGINEER
STANTEC
1800 PIONEER CREEK CENTER
MAPLE PLAIN, MN 55359
PH: (763) 479-4200

THE SCALE INDICATED IS FOR 22"x34" DRAWING SHEETS.
11"x17" SHEETS ARE HALF THE INDICATED SCALE.

SHAKOPEE AMPHITHEATER
CITY OF SHAKOPEE, MINNESOTA

ISSUE SCHEDULE

ISSUE	DATE	DESCRIPTION
1	00/00/20	ISSUE OR REVISION DESCRIPTION

ISSUED FOR
CITY PUD
SUBMITTAL

NOT FOR
CONSTRUCTION


COPYRIGHT © 2022 BY CONFLUENCE
ALL RIGHTS RESERVED. THIS DRAWING IS PROVIDED AS AN
INSTRUMENT OF SERVICE BY CONFLUENCE, AND IS INTENDED
FOR USE ON THIS PROJECT ONLY. ANY REPRODUCTION, USE OR
DISCLOSURE OF INFORMATION CONTAINED HEREIN WITHOUT
PRIOR WRITTEN CONSENT OF CONFLUENCE IS STRICTLY
PROHIBITED.

LANDSCAPE SITE
PLAN

CONFLUENCE PROJECT # 20522

LS104

File Location: N:\2020\20522_Canterbury Amphitheater\20522_WORKING\AUTOCAD\SHEETS\20522_LS1001_SAVE DATE: 6/29/2022 6:41 PM BY: jcoyell / PLOT DATE: 6/29/2022 6:46 PM BY: Jake Coyell

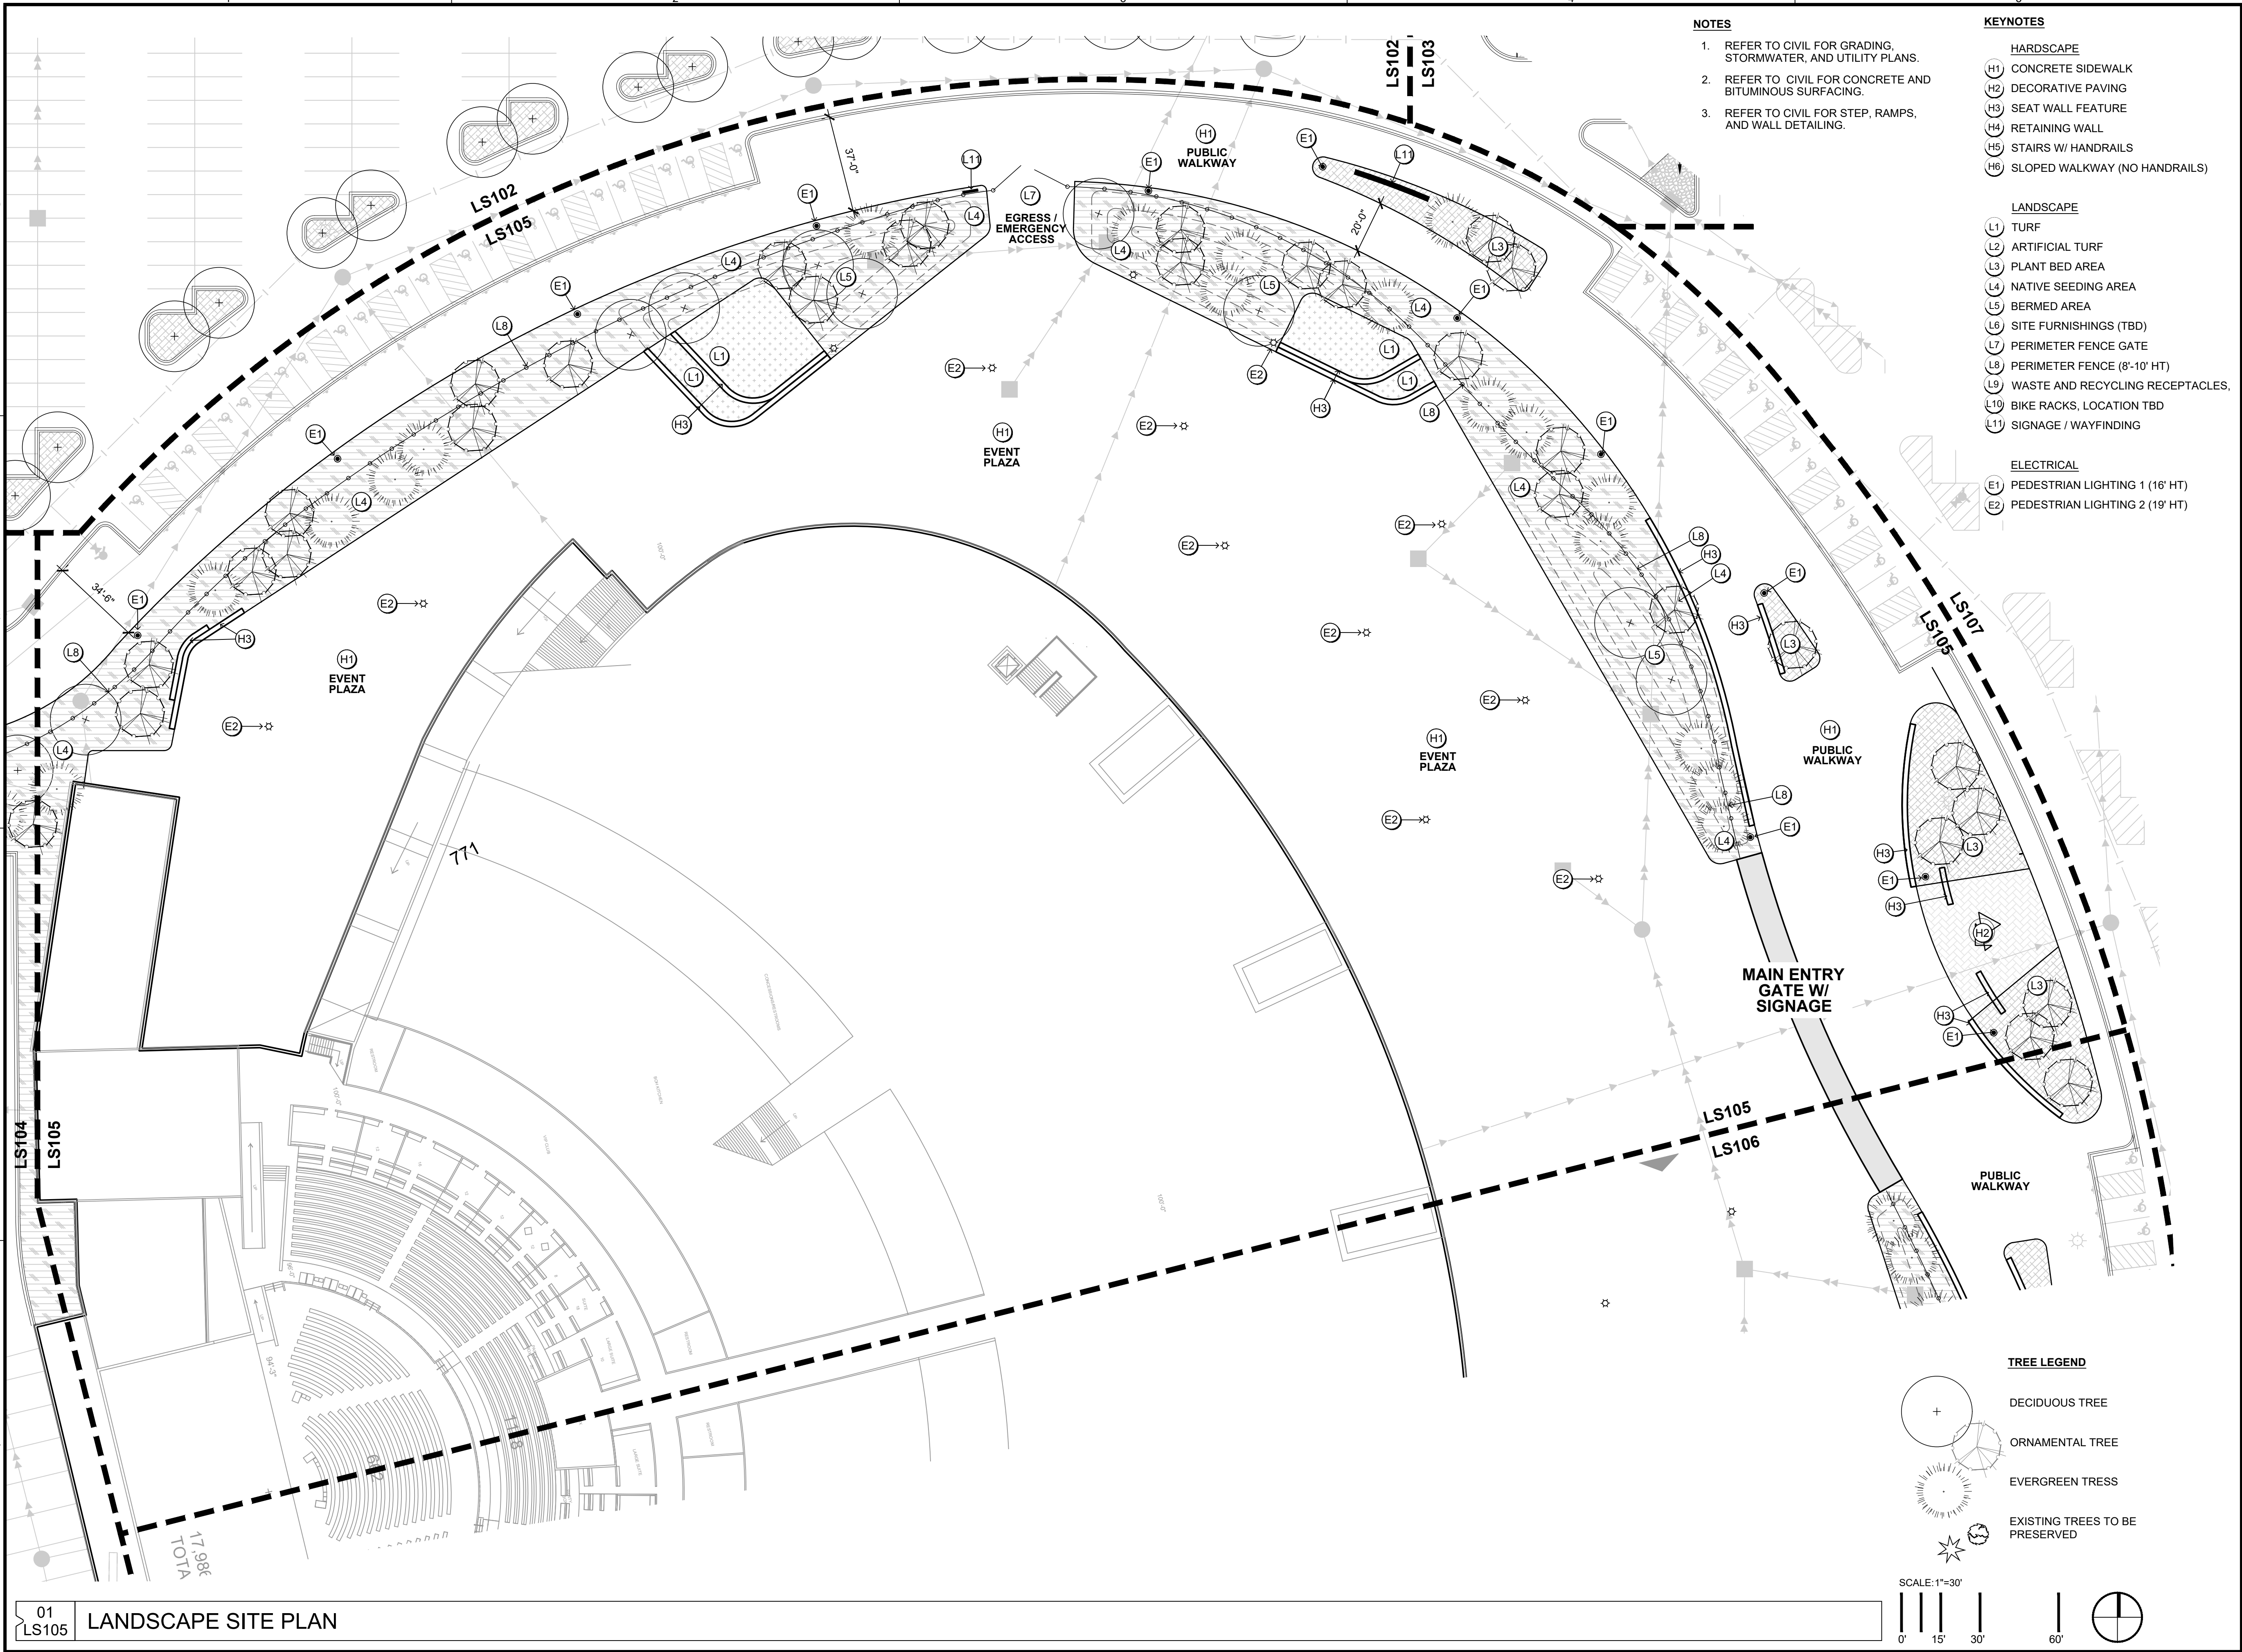

NOTES

1. REFER TO CIVIL FOR GRADING, STORMWATER, AND UTILITY PLANS.
2. REFER TO CIVIL FOR CONCRETE AND BITUMINOUS SURFACING.
3. REFER TO CIVIL FOR STEP, RAMPS, AND WALL DETAILING.

KEYNOTES

HARDSCAPE

- H1 CONCRETE SIDEWALK
- H2 DECORATIVE PAVING
- H3 SEAT WALL FEATURE
- H4 RETAINING WALL
- H5 STAIRS W/ HANDRAILS
- H6 SLOPED WALKWAY (NO HANDRAILS)

LANDSCAPE

- L1 TURF
- L2 ARTIFICIAL TURF
- L3 PLANT BED AREA
- L4 NATIVE SEEDING AREA
- L5 BERMED AREA
- L6 SITE FURNISHINGS (TBD)
- L7 PERIMETER FENCE GATE
- L8 PERIMETER FENCE (8'-10' HT)
- L9 WASTE AND RECYCLING RECEPTACLES,
- L10 BIKE RACKS, LOCATION TBD
- L11 SIGNAGE / WAYFINDING


ELECTRICAL

- E1 PEDESTRIAN LIGHTING 1 (16' HT)
- E2 PEDESTRIAN LIGHTING 2 (19' HT)

TREE LEGEND

- DECIDUOUS TREE
- ORNAMENTAL TREE
- EVERGREEN TRESS
- EXISTING TREES TO BE PRESERVED

SCALE: 1"=30'

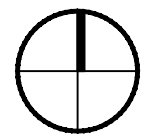

CONFLUENCE

LANDSCAPE ARCHITECT
CONFLUENCE
530 N THIRD STREET, SUITE 120
MINNEAPOLIS, MN 55401
PH: (612) 333-3702
www.thinkconfluence.com

ARCHITECT
SHEA
10 S 8TH ST
MINNEAPOLIS, MN 55402
PH: (612) 339-2257

CIVIL ENGINEER
STANTEC
1800 PIONEER CREEK CENTER
MAPLE PLAIN, MN 55359
PH: (763) 479-4200

THE SCALE INDICATED IS FOR 22"x34" DRAWING SHEETS.
11"x17" SHEETS ARE HALF THE INDICATED SCALE.

SHAKOPEE AMPHITHEATER

CITY OF SHAKOPEE, MINNESOTA

ISSUE SCHEDULE

ISSUE	DATE	DESCRIPTION
1	00/00/20	(ISSUE OR REVISION DESCRIPTION)

ISSUED FOR
CITY PUD
SUBMITTAL

NOT FOR
CONSTRUCTION


COPYRIGHT © 2022 BY CONFLUENCE
ALL RIGHTS RESERVED. THIS DRAWING IS PROVIDED AS AN INSTRUMENT OF SERVICE BY CONFLUENCE, AND IS INTENDED FOR USE ON THIS PROJECT ONLY. ANY REPRODUCTION, USE OR DISCLOSURE OF INFORMATION CONTAINED HEREIN WITHOUT PRIOR WRITTEN CONSENT OF CONFLUENCE IS STRICTLY PROHIBITED.

LANDSCAPE SITE PLAN

CONFLUENCE PROJECT # 20522

LS105

File Location: N:\2020\20522_Canterbury Amphitheater\20522_WORKING\AUTOCAD\SHEETS\20522_LS1001 SAVE DATE: 6/29/2022 6:41 PM BY: jcoyell / PLOT DATE: 6/29/2022 6:46 PM BY: Jake Coyell

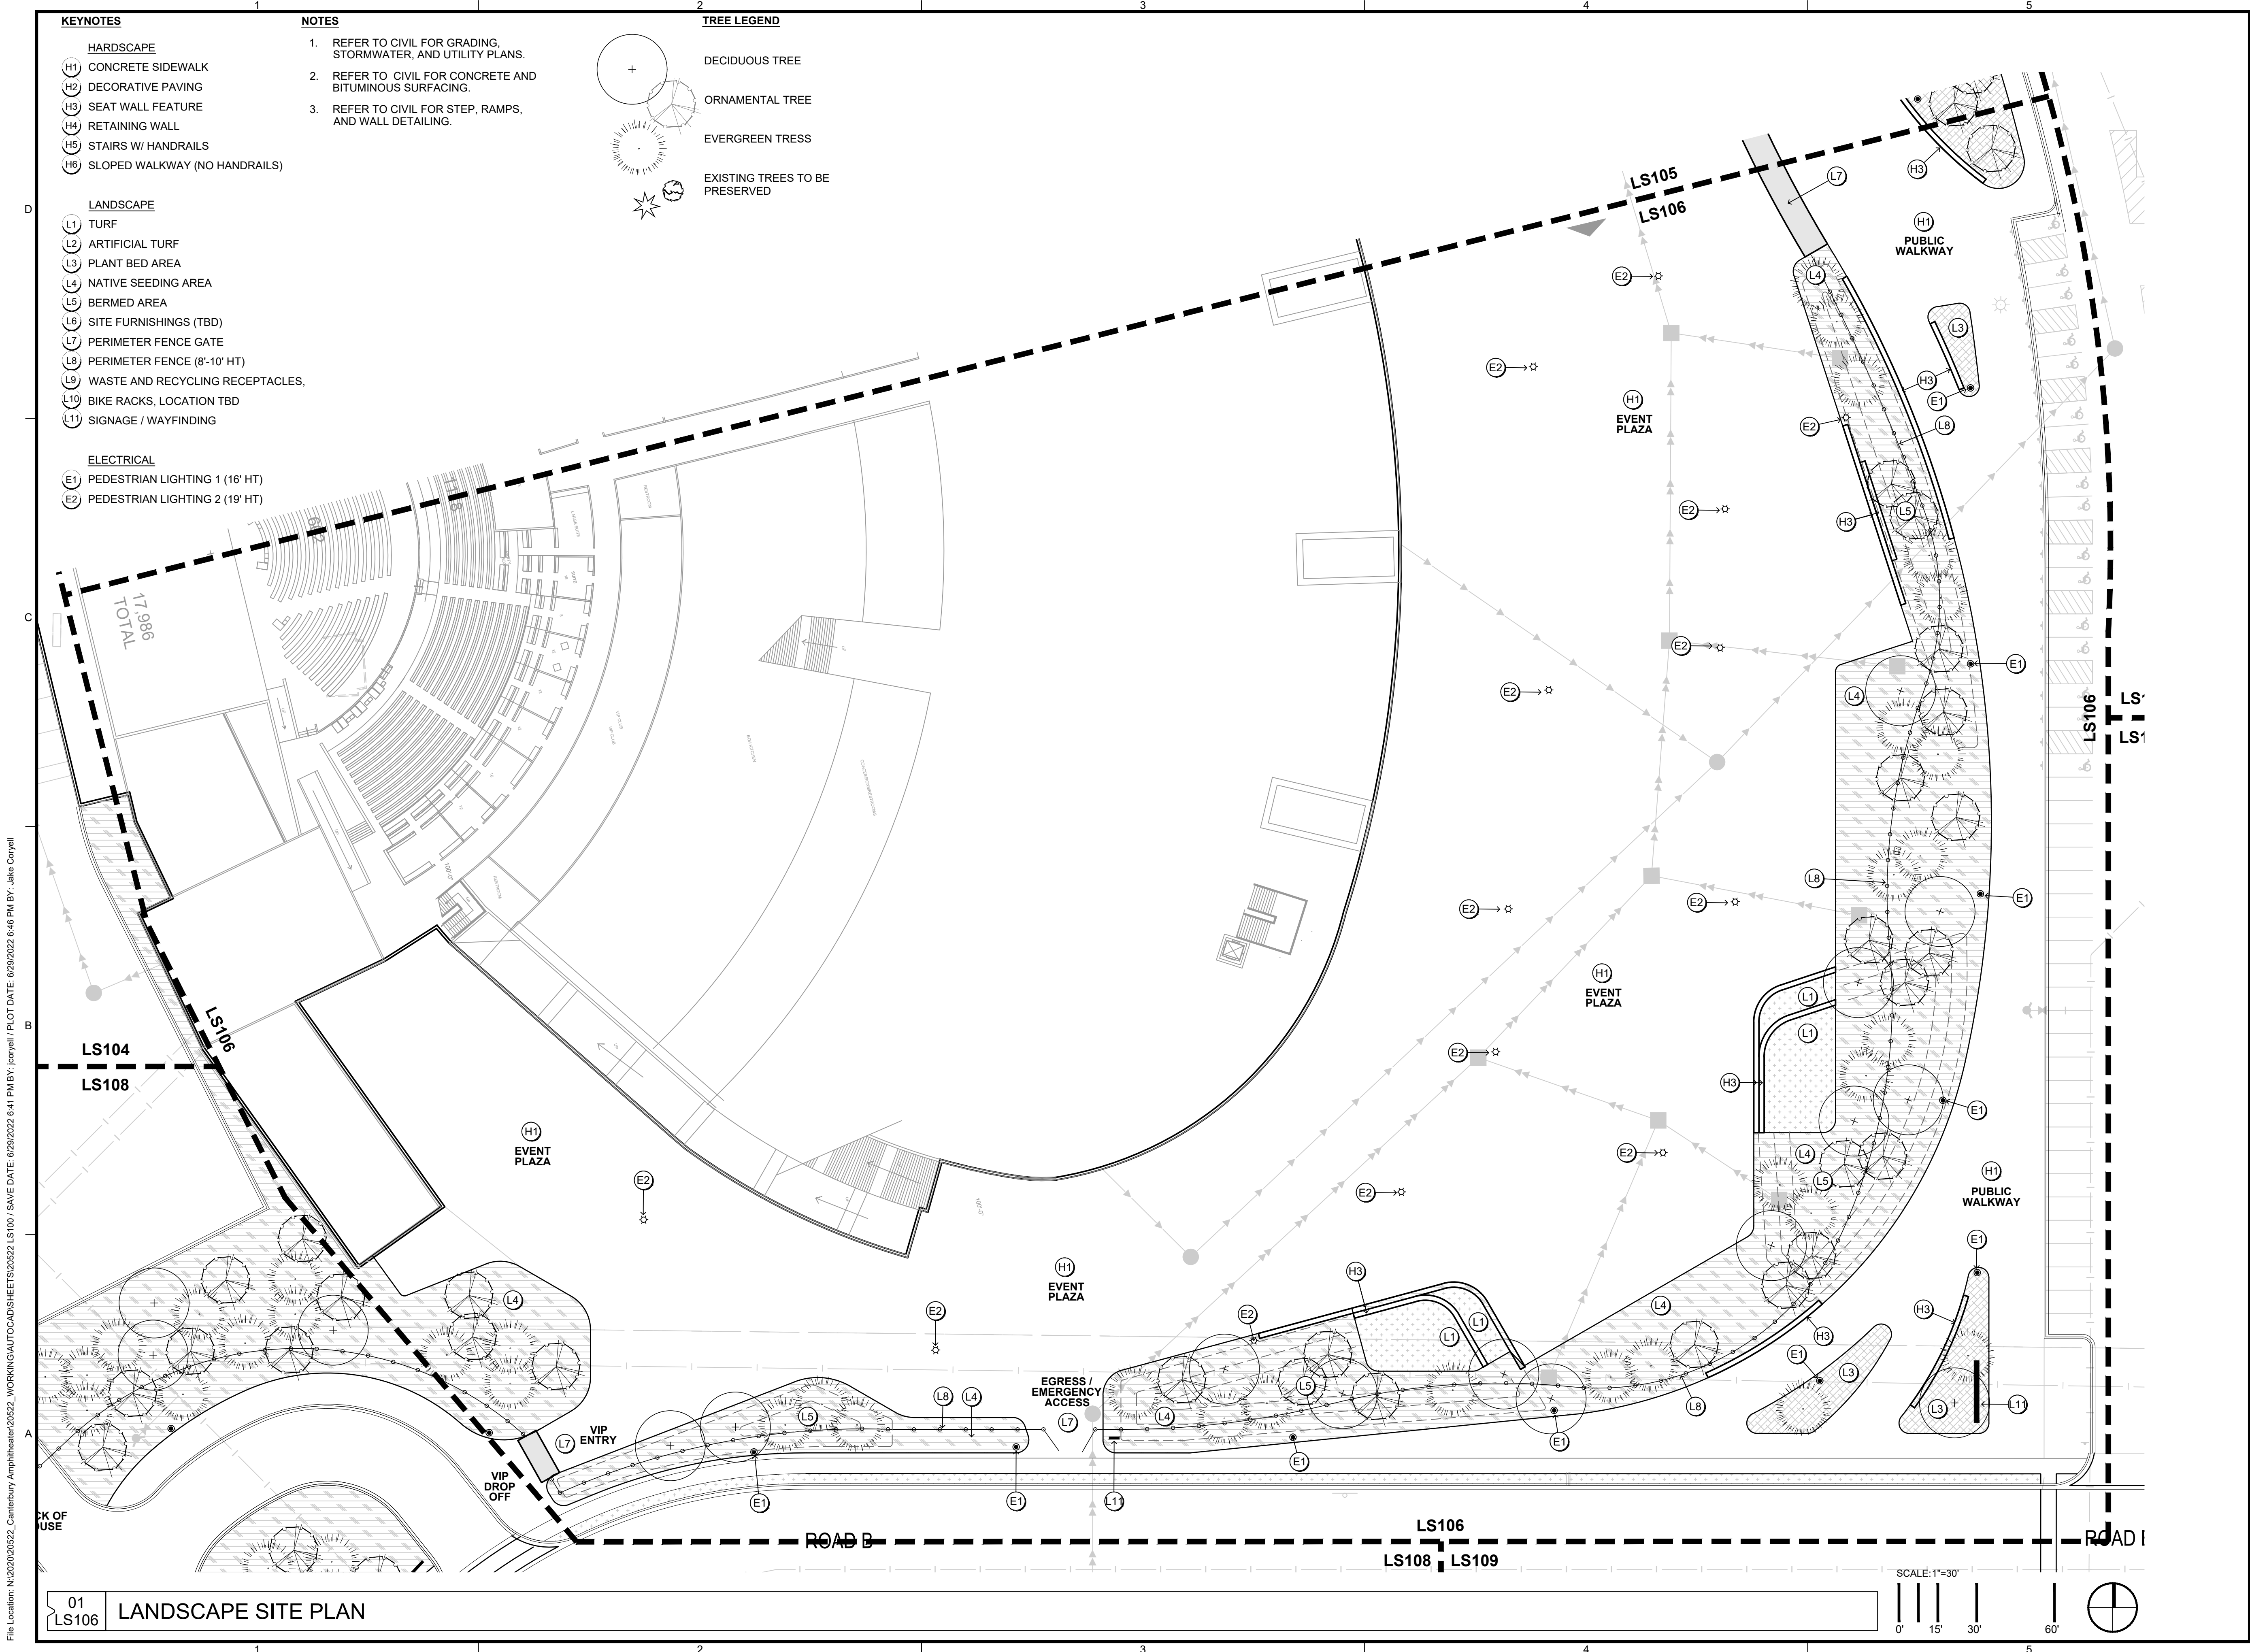

KEYNOTES

HARDSCAPE

- (H1) CONCRETE SIDEWALK
- (H2) DECORATIVE PAVING
- (H3) SEAT WALL FEATURE
- (H4) RETAINING WALL
- (H5) STAIRS W/ HANDRAILS
- (H6) SLOPED WALKWAY (NO HANDRAILS)

LANDSCAPE

- (L1) TURF
- (L2) ARTIFICIAL TURF
- (L3) PLANT BED AREA
- (L4) NATIVE SEEDING AREA
- (L5) BERMED AREA
- (L6) SITE FURNISHINGS (TBD)
- (L7) PERIMETER FENCE GATE
- (L8) PERIMETER FENCE (8'-10' HT)
- (L9) WASTE AND RECYCLING RECEPTACLES,
- (L10) BIKE RACKS, LOCATION TBD
- (L11) SIGNAGE / WAYFINDING

ELECTRICAL

- (E1) PEDESTRIAN LIGHTING 1 (16' HT)
- (E2) PEDESTRIAN LIGHTING 2 (19' HT)

NOTES

1. REFER TO CIVIL FOR GRADING, STORMWATER, AND UTILITY PLANS.
2. REFER TO CIVIL FOR CONCRETE AND BITUMINOUS SURFACING.
3. REFER TO CIVIL FOR STEP, RAMPS, AND WALL DETAILING.

TREE LEGEND

- DECIDUOUS TREE
- ORNAMENTAL TREE
- EVERGREEN TRESS
- EXISTING TREES TO BE PRESERVED

CONFLUENCE

LANDSCAPE ARCHITECT
CONFLUENCE
530 N THIRD STREET, SUITE 120
MINNEAPOLIS, MN 55401
PH: (612) 333-3702
www.thinkconfluence.com

ARCHITECT
SHEA
10 S 8TH ST
MINNEAPOLIS, MN 55402
PH: (612) 339-2257

CIVIL ENGINEER
STANTEC
1800 PIONEER CREEK CENTER
MAPLE PLAIN, MN 55359
PH: (763) 479-4200

THE SCALE INDICATED IS FOR 22"x34" DRAWING SHEETS.
11"x17" SHEETS ARE HALF THE INDICATED SCALE.

SHAKOPEE AMPHITHEATER
CITY OF SHAKOPEE, MINNESOTA

ISSUE SCHEDULE

ISSUE	DATE	DESCRIPTION
1	00/00/20	ISSUE OR REVISION DESCRIPTION

ISSUED FOR
CITY PUD
SUBMITTAL

NOT FOR
CONSTRUCTION

COPYRIGHT © 2022 BY CONFLUENCE
ALL RIGHTS RESERVED. THIS DRAWING IS PROVIDED AS AN
INSTRUMENT OF SERVICE BY CONFLUENCE, AND IS INTENDED
FOR USE ON THIS PROJECT ONLY. ANY REPRODUCTION, USE OR
DISCLOSURE OF INFORMATION CONTAINED HEREIN WITHOUT
PRIOR WRITTEN CONSENT OF CONFLUENCE IS STRICTLY
PROHIBITED.

LANDSCAPE SITE
PLAN

CONFLUENCE PROJECT # 20522

LS106


ISSUE SCHEDULE		
ISSUE	DATE	DESCRIPTION
1	00/00/20	ISSUE OR REVISION DESCRIPTION

COPYRIGHT © 2022 BY CONFLUENCE
 ALL RIGHTS RESERVED. THIS DRAWING IS PROVIDED AS AN
 INSTRUMENT OF SERVICE BY CONFLUENCE, AND IS INTENDED
 FOR USE ON THIS PROJECT ONLY. ANY REPRODUCTION, USE OR
 DISCLOSURE OF INFORMATION CONTAINED HEREIN WITHOUT
 PRIOR WRITTEN CONSENT OF CONFLUENCE IS STRICTLY
 PROHIBITED.


CONFLUENCE PROJECT # 20522

01
S107

File Location: N:\2020\20522_Canterbury Amphitheater\20522_WORKING\AUTOCAD\SHEETS\20522_LS100 / SAVE DATE: 6/29/2022 6:41 PM BY: jcoyell / PLOT DATE: 6/29/2022 6:46 PM BY: Jake Coyell

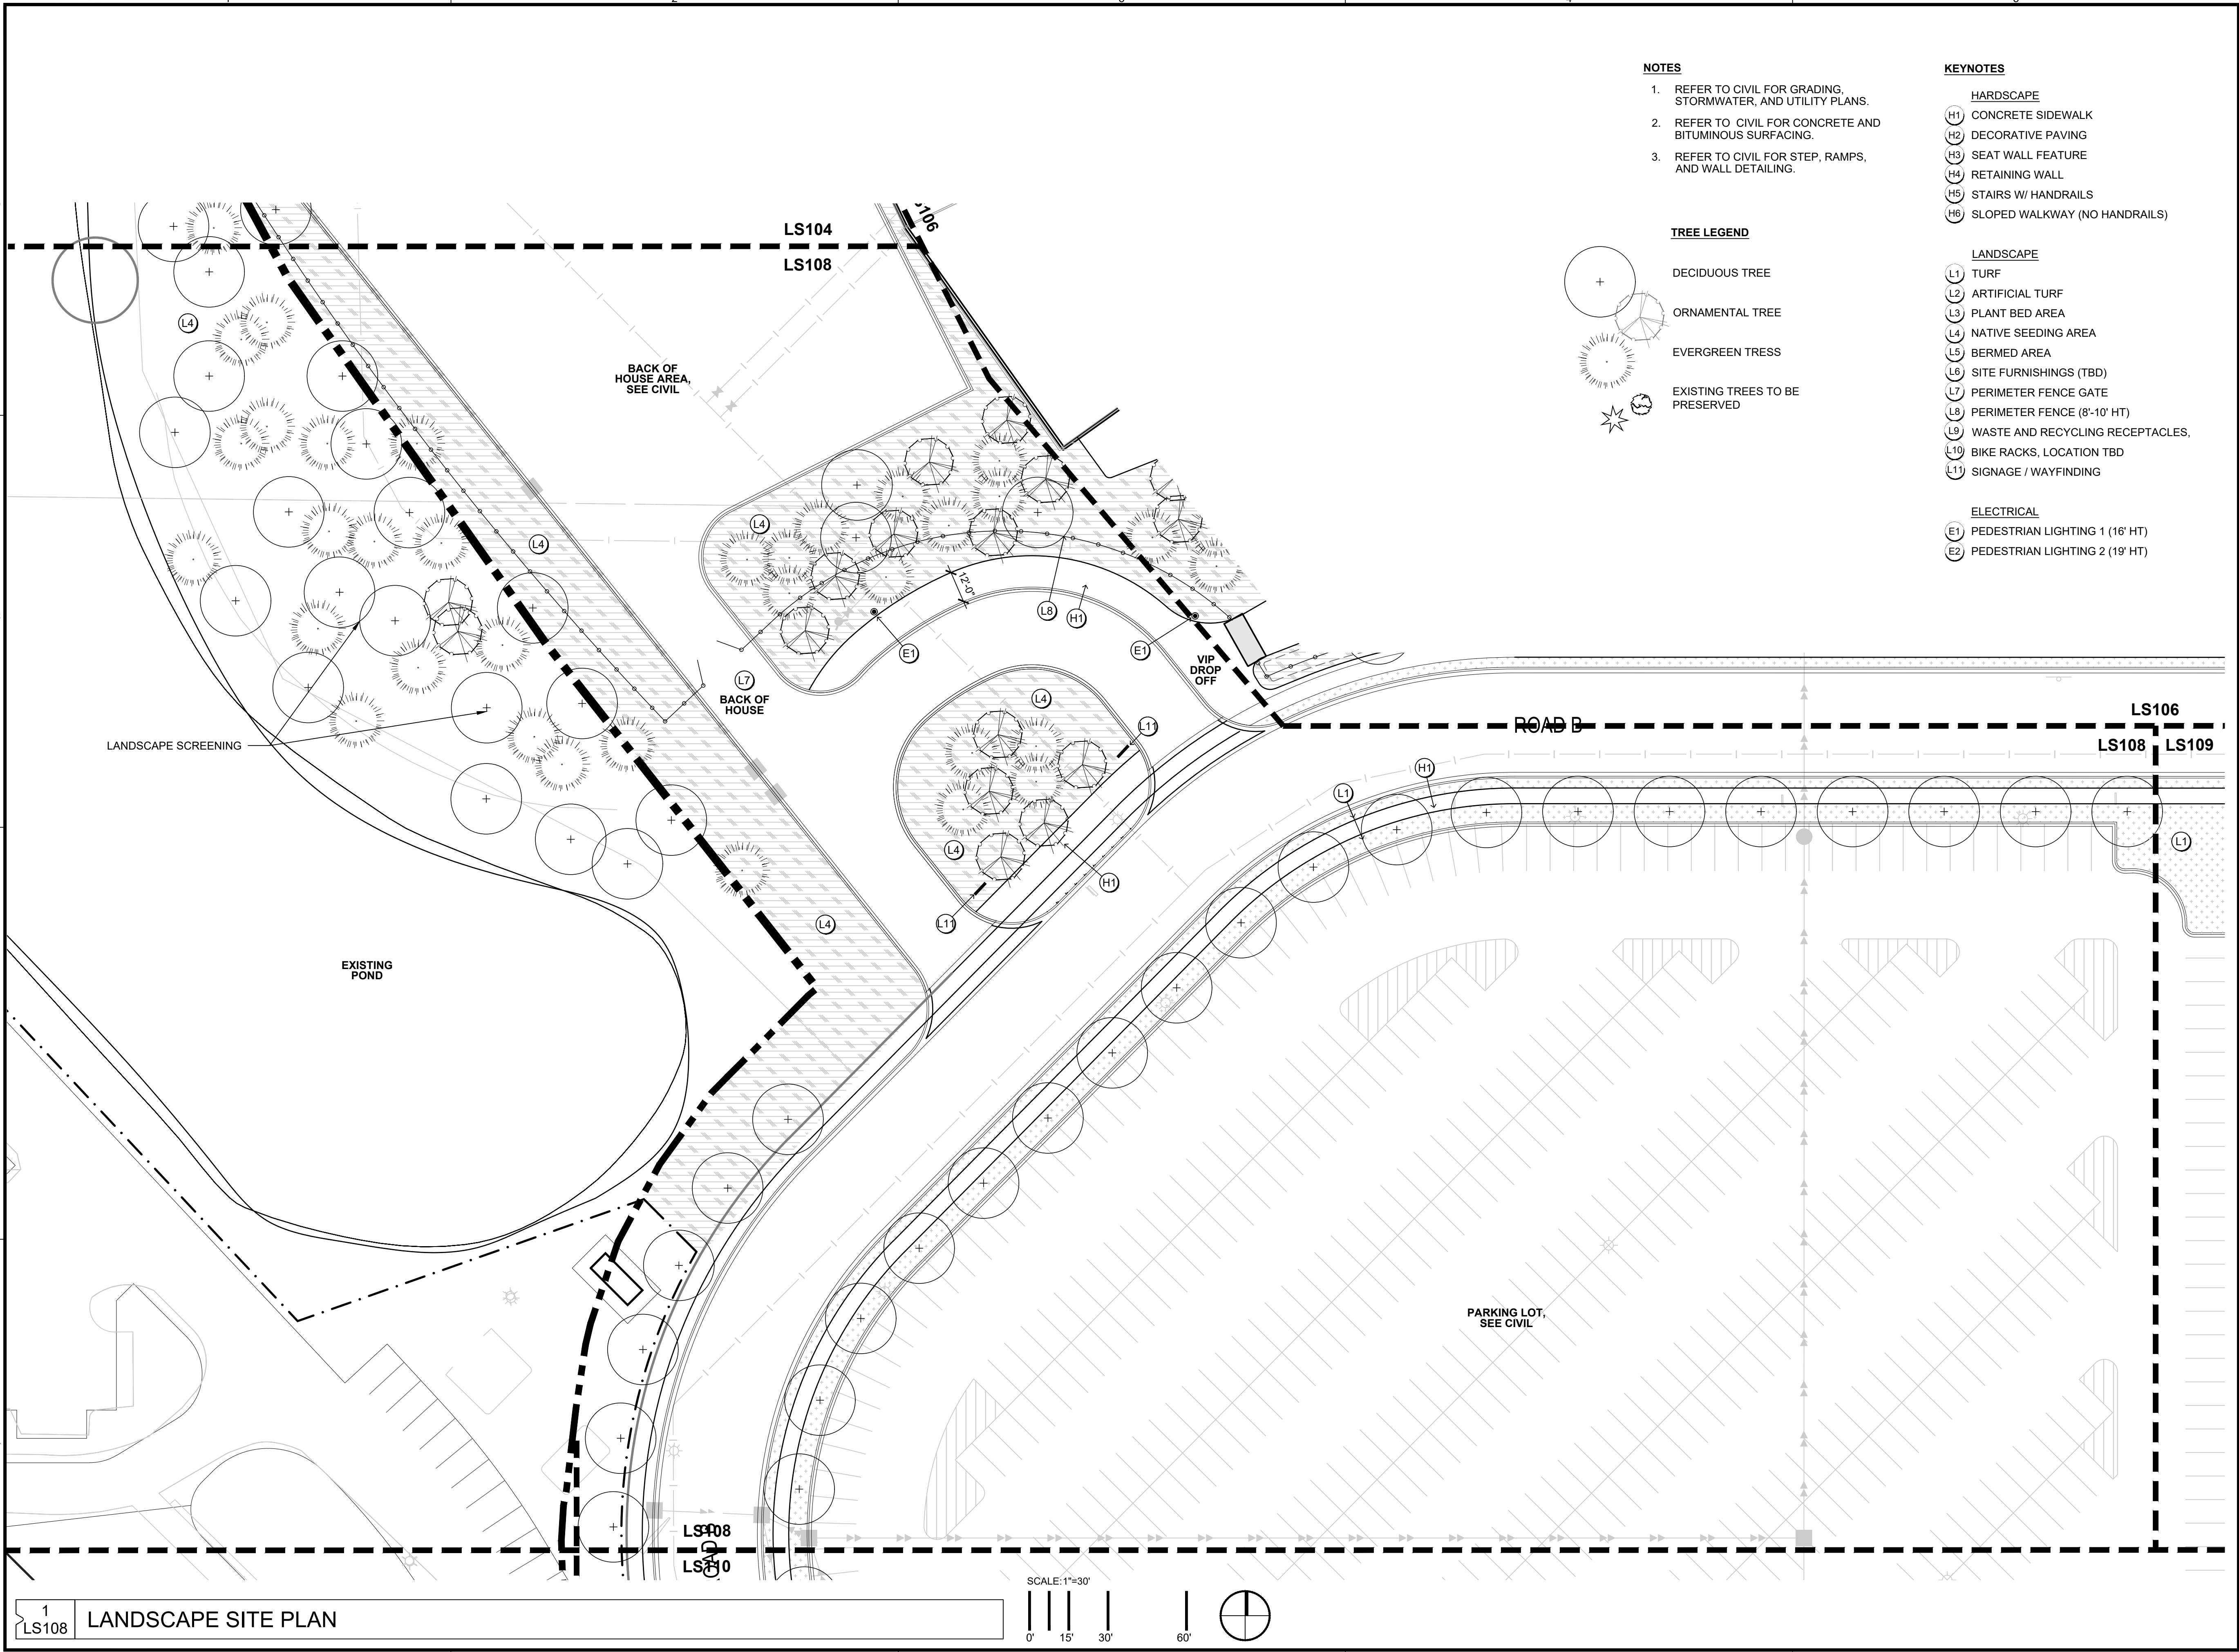


1 LANDSCAPE SITE PLAN

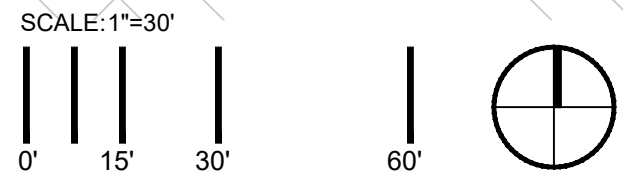

NOTES

1. REFER TO CIVIL FOR GRADING, STORMWATER, AND UTILITY PLANS.
2. REFER TO CIVIL FOR CONCRETE AND BITUMINOUS SURFACING.
3. REFER TO CIVIL FOR STEP, RAMPS, AND WALL DETAILING.

TREE LEGEND

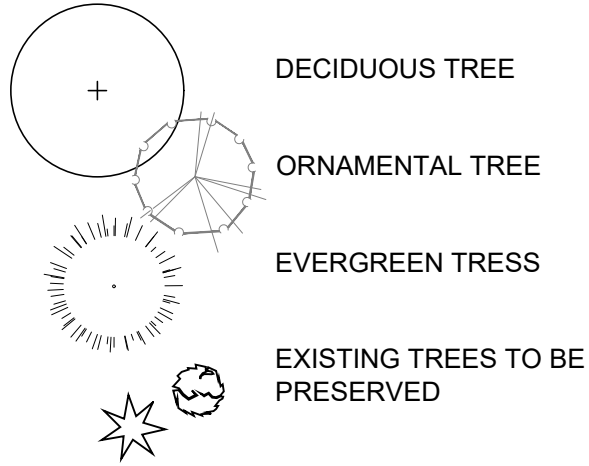

KEYNOTES

- HARDSCAPE
- H1 CONCRETE SIDEWALK
 - H2 DECORATIVE PAVING
 - H3 SEAT WALL FEATURE
 - H4 RETAINING WALL
 - H5 STAIRS W/ HANDRAILS
 - H6 SLOPED WALKWAY (NO HANDRAILS)

- LANDSCAPE
- L1 TURF
 - L2 ARTIFICIAL TURF
 - L3 PLANT BED AREA
 - L4 NATIVE SEEDING AREA
 - L5 BERMED AREA
 - L6 SITE FURNISHINGS (TBD)
 - L7 PERIMETER FENCE GATE
 - L8 PERIMETER FENCE (8'-10' HT)
 - L9 WASTE AND RECYCLING RECEPTACLES
 - L10 BIKE RACKS, LOCATION TBD
 - L11 SIGNAGE / WAYFINDING

ELECTRICAL

- E1 PEDESTRIAN LIGHTING 1 (16' HT)
- E2 PEDESTRIAN LIGHTING 2 (19' HT)

CONFLUENCE

LANDSCAPE ARCHITECT
CONFLUENCE
530 N THIRD STREET, SUITE 120
MINNEAPOLIS, MN 55401
PH: (612) 333-3702
www.thinkconfluence.com

ARCHITECT
SHEA
10 S 8TH ST
MINNEAPOLIS, MN 55402
PH: (612) 339-2257

CIVIL ENGINEER
STANTEC
1800 PIONEER CREEK CENTER
MAPLE PLAIN, MN 55359
PH: (763) 479-4200

THE SCALE INDICATED IS FOR 22"x34" DRAWING SHEETS.
11"x17" SHEETS ARE HALF THE INDICATED SCALE.

SHAKOPEE AMPHITHEATER
CITY OF SHAKOPEE, MINNESOTA

ISSUE SCHEDULE

ISSUE	DATE	DESCRIPTION
1	00/00/20	ISSUE OR REVISION DESCRIPTION

ISSUED FOR
CITY PUD
SUBMITTAL

NOT FOR
CONSTRUCTION


COPYRIGHT © 2022 BY CONFLUENCE
ALL RIGHTS RESERVED. THIS DRAWING IS PROVIDED AS AN
INSTRUMENT OF SERVICE BY CONFLUENCE, AND IS INTENDED
FOR USE ON THIS PROJECT ONLY. ANY REPRODUCTION, USE OR
DISCLOSURE OF INFORMATION CONTAINED HEREIN WITHOUT
PRIOR WRITTEN CONSENT OF CONFLUENCE IS STRICTLY
PROHIBITED.

LANDSCAPE SITE
PLAN

CONFLUENCE PROJECT # 20522

LS108

File Location: N:\2020\20522_Canterbury Amphitheater\20522_WORKING\AUTOCAD\SHEETS\20522.LS100 / SAVE DATE: 6/29/2022 6:41 PM BY: jcoyell / PLOT DATE: 6/29/2022 6:46 PM BY: Jake Coyell

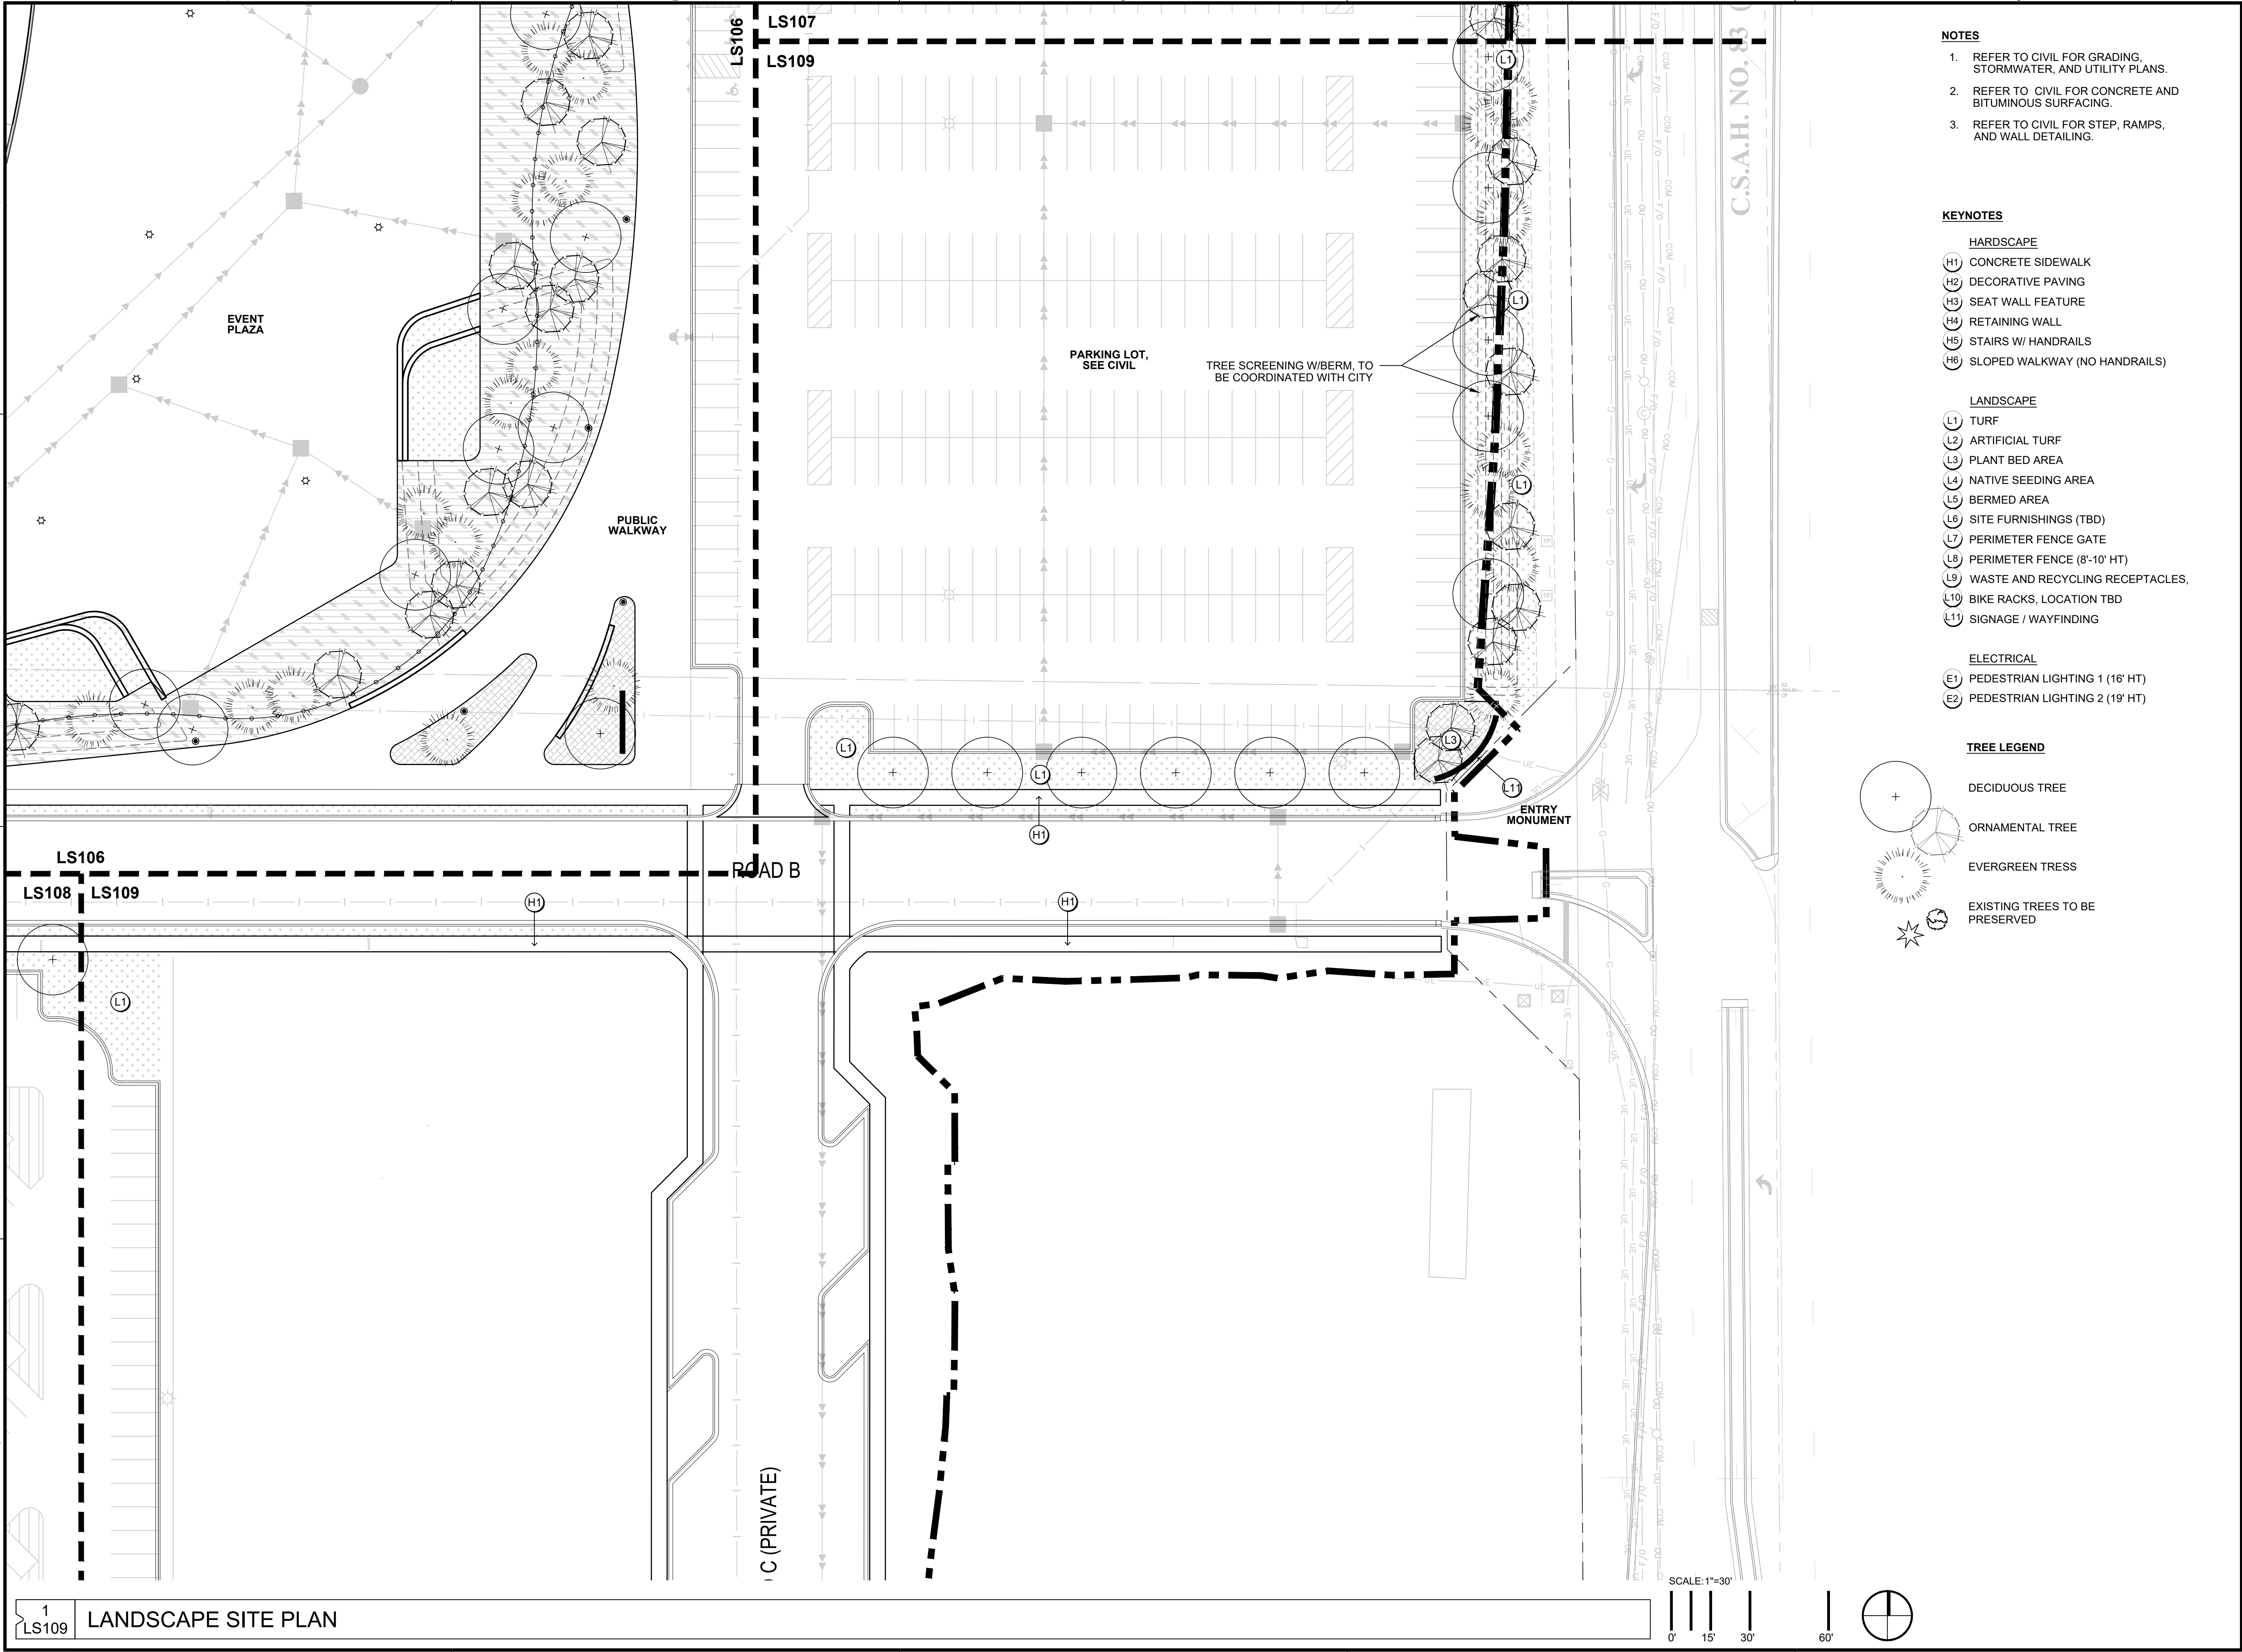

NOTES

1. REFER TO CIVIL FOR GRADING, STORMWATER, AND UTILITY PLANS.
2. REFER TO CIVIL FOR CONCRETE AND BITUMINOUS SURFACING.
3. REFER TO CIVIL FOR STEP, RAMPS, AND WALL DETAILING.

KEYNOTES

HARDSCAPE

- (H1) CONCRETE SIDEWALK
- (H2) DECORATIVE PAVING
- (H3) SEAT WALL FEATURE
- (H4) RETAINING WALL
- (H5) STAIRS W/ HANDRAILS
- (H6) SLOPED WALKWAY (NO HANDRAILS)

LANDSCAPE

- (L1) TURF
- (L2) ARTIFICIAL TURF
- (L3) PLANT BED AREA
- (L4) NATIVE SEEDING AREA
- (L5) BERMED AREA
- (L6) SITE FURNISHINGS (TBD)
- (L7) PERIMETER FENCE GATE
- (L8) PERIMETER FENCE (8'-10' HT)
- (L9) WASTE AND RECYCLING RECEPTACLES,
- (L10) BIKE RACKS, LOCATION TBD
- (L11) SIGNAGE / WAYFINDING

ELECTRICAL

- (E1) PEDESTRIAN LIGHTING 1 (16' HT)
- (E2) PEDESTRIAN LIGHTING 2 (19' HT)

TREE LEGEND

- (+) DECIDUOUS TREE
- (*) ORNAMENTAL TREE
- (x) EVERGREEN TRESS
- (*) EXISTING TREES TO BE PRESERVED

CONFLUENCE

LANDSCAPE ARCHITECT
CONFLUENCE
530 N THIRD STREET, SUITE 120
MINNEAPOLIS, MN 55401
PH: (612) 333-3702
www.thinkconfluence.com

ARCHITECT
SHEA
10 S 8TH ST
MINNEAPOLIS, MN 55402
PH: (612) 339-2257

CIVIL ENGINEER
STANTEC
1800 PIONEER CREEK CENTER
MAPLE PLAIN, MN 55359
PH: (763) 479-4200

THE SCALE INDICATED IS FOR 22"x34" DRAWING SHEETS.
11"x17" SHEETS ARE HALF THE INDICATED SCALE

SHAKOPEE AMPHITHEATER
CITY OF SHAKOPEE, MINNESOTA

ISSUE SCHEDULE

ISSUE	DATE	DESCRIPTION
1	0000/00	ISSUE OR REVISION DESCRIPTION

ISSUED FOR
CITY PUD
SUBMITTAL

NOT FOR
CONSTRUCTION


COPYRIGHT © 2022 BY CONFLUENCE
ALL RIGHTS RESERVED. THIS DRAWING IS PROVIDED AS AN
INSTRUMENT OF SERVICE BY CONFLUENCE, AND IS INTENDED
FOR USE ON THIS PROJECT ONLY. ANY REPRODUCTION, USE OR
DISCLOSURE OF INFORMATION CONTAINED HEREIN WITHOUT
PRIOR WRITTEN CONSENT OF CONFLUENCE IS STRICTLY
PROHIBITED.

LANDSCAPE SITE
PLAN

CONFLUENCE PROJECT # 20522

LS109

File Location: N:\2020\20522_Canterbury Amphitheater\20522_WORKING\AUTOCAD\SHEETS\20522.LS100 / SAVE DATE: 6/29/2022 6:41 PM BY: jcoyell / PLOT DATE: 6/29/2022 6:46 PM BY: Jake Coyell

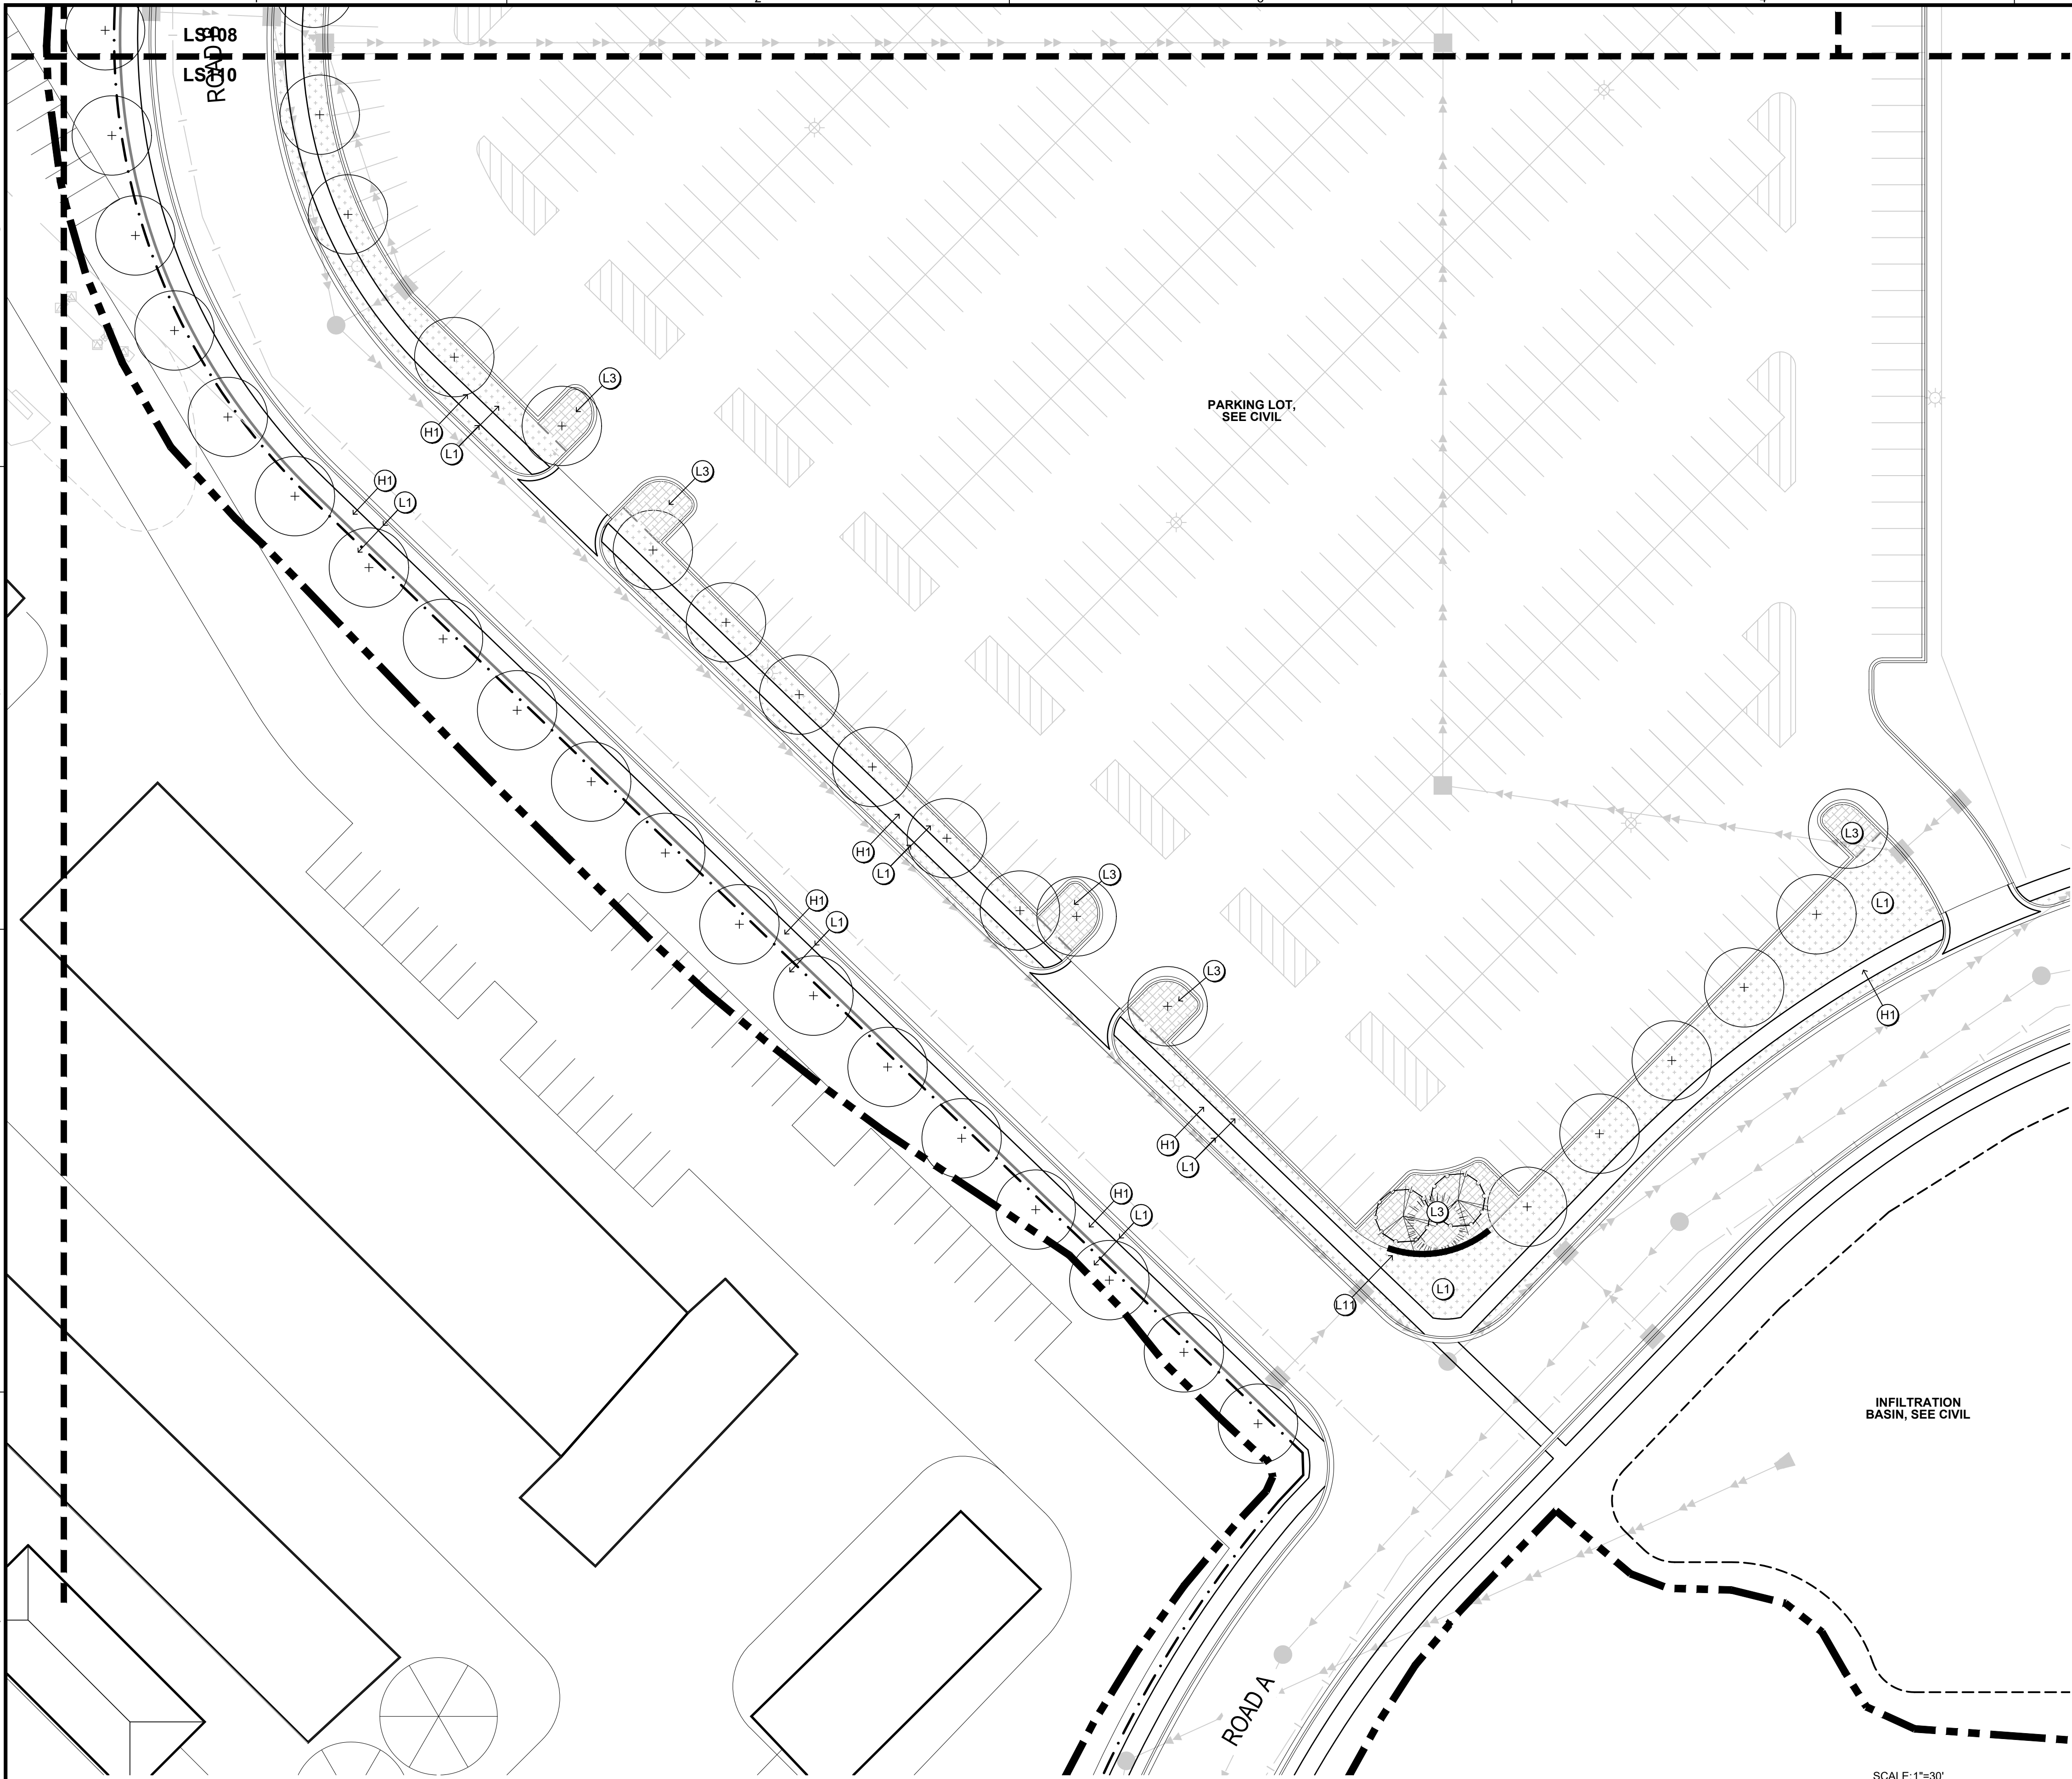

1
LS110 LANDSCAPE SITE PLAN

- NOTES**
1. REFER TO CIVIL FOR GRADING, STORMWATER, AND UTILITY PLANS.
 2. REFER TO CIVIL FOR CONCRETE AND BITUMINOUS SURFACING.
 3. REFER TO CIVIL FOR STEP, RAMPS, AND WALL DETAILING.

- KEYNOTES**
- HARDSCAPE**
- (H1) CONCRETE SIDEWALK
 - (H2) DECORATIVE PAVING
 - (H3) SEAT WALL FEATURE
 - (H4) RETAINING WALL
 - (H5) STAIRS W/ HANDRAILS
 - (H6) SLOPED WALKWAY (NO HANDRAILS)

- LANDSCAPE**
- (L1) TURF
 - (L2) ARTIFICIAL TURF
 - (L3) PLANT BED AREA
 - (L4) NATIVE SEEDING AREA
 - (L5) BERMED AREA
 - (L6) SITE FURNISHINGS (TBD)
 - (L7) PERIMETER FENCE GATE
 - (L8) PERIMETER FENCE (8'-10' HT)
 - (L9) WASTE AND RECYCLING RECEPTACLES,
 - (L10) BIKE RACKS, LOCATION TBD
 - (L11) SIGNAGE / WAYFINDING

- ELECTRICAL**
- (E1) PEDESTRIAN LIGHTING 1 (16' HT)
 - (E2) PEDESTRIAN LIGHTING 2 (19' HT)

- TREE LEGEND**
- DECIDUOUS TREE
 - ORNAMENTAL TREE
 - EVERGREEN TRESS
 - EXISTING TREES TO BE PRESERVED

CONFLUENCE

LANDSCAPE ARCHITECT
CONFLUENCE
530 N THIRD STREET, SUITE 120
MINNEAPOLIS, MN 55401
PH: (612) 333-3702
www.thinkconfluence.com

ARCHITECT
SHEA
10 S 8TH ST
MINNEAPOLIS, MN 55402
PH: (612) 339-2257

CIVIL ENGINEER
STANTEC
1800 PIONEER CREEK CENTER
MAPLE PLAIN, MN 55359
PH: (763) 479-4200

THE SCALE INDICATED IS FOR 22"x34" DRAWING SHEETS.
11"x17" SHEETS ARE HALF THE INDICATED SCALE

SHAKOPEE AMPHITHEATER

CITY OF SHAKOPEE, MINNESOTA

ISSUE SCHEDULE		
ISSUE	DATE	DESCRIPTION
1	00/00/20	ISSUE OR REVISION DESCRIPTION

ISSUED FOR
CITY PUD
SUBMITTAL

NOT FOR
CONSTRUCTION

COPYRIGHT © 2022 BY CONFLUENCE
ALL RIGHTS RESERVED. THIS DRAWING IS PROVIDED AS AN INSTRUMENT OF SERVICE BY CONFLUENCE, AND IS INTENDED FOR USE ON THIS PROJECT ONLY. ANY REPRODUCTION, USE OR DISCLOSURE OF INFORMATION CONTAINED HEREIN WITHOUT PRIOR WRITTEN CONSENT OF CONFLUENCE IS STRICTLY PROHIBITED.

LANDSCAPE SITE
PLAN

CONFLUENCE PROJECT # 20522

LS110

File Location: N:\2020\20522_Canterbury Amphitheater\20522_WORKING\AUTOCAD\SHEETS\LP500 LANDSCAPE PLANTING NOTES / SAVE DATE: 6/29/2022 6:33 PM BY: jcoyell / PLOT DATE: 6/29/2022 7:51 PM BY: Jake Coyell

LANDSCAPE PLANTING NOTES:

1. THE CONTRACTOR SHALL NOTIFY THE 811 ONE CALL CENTER TO REQUEST THE LOCATION OF ALL UTILITIES WITHIN THE CONSTRUCTION AREA PRIOR TO ANY CONSTRUCTION. CONTRACTOR IS RESPONSIBLE FOR LOCATING ALL PRIVATE UTILITIES NOT COVERED BY 811 ONE CALL. NOTIFY THE LANDSCAPE ARCHITECT OF ANY DISCREPANCIES. CONTRACTOR AGREES TO BE FULLY RESPONSIBLE FOR ANY AND ALL DAMAGES CAUSED BY FAILURE TO LOCATE AND PROTECT UTILITIES. REPORT ANY DAMAGE TO EXISTING UTILITIES PRIOR TO REPAIR. DAMAGE TO UTILITIES AND STRUCTURES SHALL BE REPAIRED BY THE CONTRACTOR TO THE SATISFACTION OF THE OWNER OF THE UTILITY.
2. THE CONTRACTOR SHALL CONSTRUCT ALL ITEMS WITHIN THIS CONTRACT IN ACCORDANCE WITH ALL STATE AND LOCAL CODES, REGULATIONS AND ENGINEERING STANDARDS. CONTRACTOR TO COORDINATE ALL WORK WITHIN THE PUBLIC RIGHT OF WAY OR STREETS WITH THE APPROPRIATE JURISDICTIONS.
3. PLANT QUANTITIES IN PLANT SCHEDULE ARE FOR CONVENIENCE ONLY AND ARE NOT GUARANTEED. QUANTITIES ON PLAN WILL PREVAIL IF DISCREPANCIES OCCUR.
4. PER CITY OF GOLDEN VALLEY REQUIREMENTS, PLANTS MUST BE PROCURED AT CONTAINER OR HEIGHT SIZING AS SHOWN IN PLANT SCHEDULES AT MINIMUM:

4.1. SHRUBS: 5 GAL. MIN.

4.2. PERENNIALS AND GRASSES: 2 GAL. MIN.
5. THE CONTRACTOR SHALL SHOW PROOF OF PROCUREMENT, SOURCES, QUANTITIES AND VARIETIES FOR ALL SHRUBS, PERENNIALS, ORNAMENTAL GRASSES, AND ANNUALS WITHIN 21 DAYS FOLLOWING THE AWARD OF CONTRACT. TIMELY PROCUREMENT OF ALL PLANT MATERIAL IS ESSENTIAL TO THE SUCCESSFUL COMPLETION AND INITIAL ACCEPTANCE OF THE PROJECT.
6. SUBSTITUTIONS SHALL ONLY BE ALLOWED WHEN THE CONTRACTOR HAS EXHAUSTED ALL SOURCES FOR THE SPECIFIED MATERIAL, AND HAS PROVEN THAT THE SPECIFIED MATERIAL IS NOT AVAILABLE. THE CONTRACTOR MUST PROVIDE NAME, VARIETY, AND QUANTITY OF SUBSTITUTION TO THE LANDSCAPE ARCHITECT FOR APPROVAL PRIOR TO TAGGING OR PLANTING. SUBSTITUTIONS SHALL BE NEAREST EQUIVALENT SIZE OF VARIETY OF PLANT HAVING SAME ESSENTIAL CHARACTERISTICS.
7. ALL PLANT MATERIAL SHALL BE NURSERY GROWN, SOUND, HEALTHY, VIGOROUS AND FREE FROM INSECTS, DISEASE AND INJURIES, WITH HABIT OF GROWTH THAT IS NORMAL FOR THE SPECIES. SIZES SHALL BE EQUAL TO OR EXCEEDING SIZES INDICATED ON THE PLANT LIST. KIND, SIZE AND QUALITY OF PLANT MATERIAL SHALL CONFORM TO THE AMERICAN STANDARD FOR NURSERY STOCK (ANSI Z60.1), MOST RECENT EDITION.
8. ALL PLANT MATERIAL SHALL BE FREE OF NEONICOTINOID TREATMENT, OR ANY OTHER INSECTICIDE RELATED CHEMICAL.
9. STAKE OR PLACE ALL PLANTS IN FIELD AS INDICATED ON THE DRAWINGS OR AS DIRECTED BY THE LANDSCAPE ARCHITECT FOR APPROVAL BY LANDSCAPE ARCHITECT PRIOR TO PLANTING. CONTRACTOR TO STAKE UTILITY EASEMENTS TO ENSURE TREES ARE NOT PLACED WITHIN EASEMENTS.
10. SOD/SEED ALL DISTURBED AREAS AND AREAS NOTED ON PLANTING PLAN WITHIN CONTRACT LIMITS, NOT COVERED BY PAVING, OR PLANTING BEDS, UNLESS OTHERWISE NOTED.
11. CONTRACTOR SHALL PLACE SHREDDED HARDWOOD MULCH AROUND ALL TREES AND IN ALL PLANTING BEDS TO A DEPTH OF 3" AND AT A 3'-0" RADIUS CENTERED AROUND TREE TRUNKS.
12. THE CONTRACTOR SHALL REPORT SUBSURFACE SOIL OR DRAINAGE PROBLEMS TO THE LANDSCAPE ARCHITECT.
13. SEE SPECIFICATIONS FOR PLANT MAINTENANCE AND WARRANTY REQUIREMENTS.

TREE REMOVAL / REPLACEMENTS:

Tree Removal / Replacement Calculations						
Total Trees Surveyed	Inches	Percent				
Total Removed DBH	2869	67%		Totals		
Total Preserved DBH	1389	33%		447	inches (removed)	
Total DBH existing in area	4258	100%		224	Tree (required replacement)	

ANTICIPATED TREE REQUIREMENTS:

ANTICIPATED SITE AREA TREE CALCULATIONS:
±200 TREES TO BE PROVIDED

ANTICIPATED PARKING LOT TREE CALCULATIONS:
DENSE PARKING LOT PERIMETER PLANTING IN LIEU OF PARKING LOT ISLAND TREES.TBD WITH CITY.

ANTICIPATED STREET TREES CALCULATIONS:
NORTH ENTRY ROAD FROM UNBRIDLED BLVD = ±23 TREES
ROAD ALONG SOUTHSIDE OF AMPHITHEATER = ±97 TREES
SOUTH ROAD CONNECTION (CANTERBURY RD TO 12TH AVE) = ±94 TREES

CURRENT TOTAL TREES PROVIDED ON PLANS = 700 TREES

ANTICIPATED PLANT SPECIES LIST

ANTICIPATED DECIDUOUS TREES

COMMON NAME	SCIENTIFIC NAME	SIZE
Autumn Blaze Maple	<i>Acer x freemanii</i> 'Jeffersed' TM	2.5"
River Birch	<i>Betula nigra</i> (Single Trunk)	2.5"
Prairie Dream Birch	<i>Betula papyrifera</i> 'Varen'	2.5"
Common Hackberry	<i>Celtis occidentalis</i>	2.5"
Kentucky Coffeetree	<i>Gymnocladus dioica</i> 'Espresso'	2.5"
Prairie Gold Aspen	<i>Populus tremuloides</i> 'NE Arb'	2.5"
Summer Shimmer Quaking Aspen	<i>Populus tremuloides</i> 'Select Klaus' TM	2.5"
Swamp White Oak	<i>Quercus bicolor</i>	2.5"
Northern Pin Oak	<i>Quercus ellipsoidalis</i>	2.5"
Red Oak	<i>Quercus rubra</i>	2.5"
American Linden	<i>Tilia americana</i> 'Sentry'	2.5"
Princeton American Elm	<i>Ulmus americana</i> 'Princeton'	2.5"

ANTICIPATED EVERGREEN TREES

COMMON NAME	SCIENTIFIC NAME	SIZE
Eastern Red Cedar	<i>Juniperus virginiana</i>	8' B&B
Black Hills Spruce	<i>Picea glauca</i> 'Densata'	8' B&B
Swiss Stone	<i>Pinus cembra</i>	8' B&B
Ponderosa Pine	<i>Pinus ponderosa</i>	8' B&B
White Pine	<i>Pinus strobus</i>	8' B&B

ANTICIPATED ORNAMENTAL TREES

COMMON NAME	SCIENTIFIC NAME	SIZE
Autumn Brilliance Serviceberry	<i>Amelanchier x grandiflora</i> 'Autumn Brilliance'	2.5"
Thornless Cockspur Hawthorn	<i>Crataegus crus-galli</i> var. <i>inermis</i>	2.5"
Japanese Tree Lilac	<i>Syringa reticulata</i>	2.5"

ANTICIPATED SHRUBS

COMMON NAME	SCIENTIFIC NAME	SIZE
Bud's Yellow Dogwood	<i>Cornus sericea</i> 'Bailadeline' (PPAF)	5 GALLON
Arctic Fire Dogwood	<i>Cornus stolonifera</i> 'Farrow'	5 GALLON
Northern Gold Forsythia	<i>Forsythia x 'Northern Gold'</i>	5 GALLON
Gro-low Fragrant Sumac	<i>Rhus aromatica</i> 'Gro-low'	5 GALLON
Staghorn Sumac	<i>Rhus typhina</i>	5 GALLON
Common Lilac	<i>Syringa vulgaris</i>	5 GALLON

ANTICIPATED PERENNIALS

COMMON NAME	SCIENTIFIC NAME	SIZE
Korean Feather Reed Grass	<i>Calamagrostis brachytricha</i>	2 GALLON
Purple Coneflower	<i>Echinacea purpurea</i>	2 GALLON
Shenandoah Switch Grass	<i>Panicum virgatum</i> 'Shenandoah'	2 GALLON
May night Salvia	<i>Salvia nemerosa</i> 'May Night'	2 GALLON
Schizachyrium Blue Heaven Little Blue Stem	<i>Schizachyrium scorparium</i> 'Miniblu A'	2 GALLON

LANDSCAPE ARCHITECT
CONFLUENCE
530 N THIRD STREET, SUITE 120
MINNEAPOLIS, MN 55401
PH: (612) 333-3702
www.thinkconfluence.com

ARCHITECT
SHEA
10 S 8TH ST
MINNEAPOLIS, MN 55402
PH: (612) 339-2257

CIVIL ENGINEER
STANTEC
1800 PIONEER CREEK CENTER
MAPLE PLAIN, MN 55359
PH: (763) 479-4200

THE SCALE INDICATED IS FOR 22"x34" DRAWING SHEETS.
11"x17" SHEETS ARE HALF THE INDICATED SCALE

SHAKOPEE AMPHITHEATER
CITY OF SHAKOPEE, MINNESOTA

ISSUE SCHEDULE

ISSUE	DATE	DESCRIPTION
1	00/00/20	ISSUE OR REVISION DESCRIPTION

ISSUED FOR
CITY PUD
SUBMITTAL

NOT FOR
CONSTRUCTION

COPYRIGHT © 2022 BY CONFLUENCE
ALL RIGHTS RESERVED. THIS DRAWING IS PROVIDED AS AN INSTRUMENT OF SERVICE BY CONFLUENCE, AND IS INTENDED FOR USE ON THIS PROJECT ONLY. ANY REPRODUCTION, USE OR DISCLOSURE OF INFORMATION CONTAINED HEREIN WITHOUT PRIOR WRITTEN CONSENT OF CONFLUENCE IS STRICTLY PROHIBITED.

LANDSCAPE
PLANTING NOTES

CONFLUENCE PROJECT # 20522

LP500

THE SCALE INDICATED IS FOR 22"x34" DRAWING SHEETS.
11"x17" SHEETS ARE HALF THE INDICATED SCALE

SHAKOPEE AMPHITHEATER
CITY OF SHAKOPEE, MINNESOTA

ISSUE SCHEDULE

SUE	DATE	DESCRIPTION
1	00/00/20	ISSUE OR REVISION DESCRIPTION

ISSUED FOR
CITY PUD
SUBMITTAL


NOT FOR
CONSTRUCTION

COPYRIGHT © 2022 BY CONFLUENCE
 ALL RIGHTS RESERVED. THIS DRAWING IS PROVIDED AS AN
 INSTRUMENT OF SERVICE BY CONFLUENCE, AND IS INTENDED
 FOR USE ON THIS PROJECT ONLY. ANY REPRODUCTION, USE OR
 DISCLOSURE OF INFORMATION CONTAINED HEREIN WITHOUT
 PRIOR WRITTEN CONSENT OF CONFLUENCE IS STRICTLY
 PROHIBITED.


LANDSCAPE PLANTING DETAILS

CONFLUENCE PROJECT # 20522



LP501

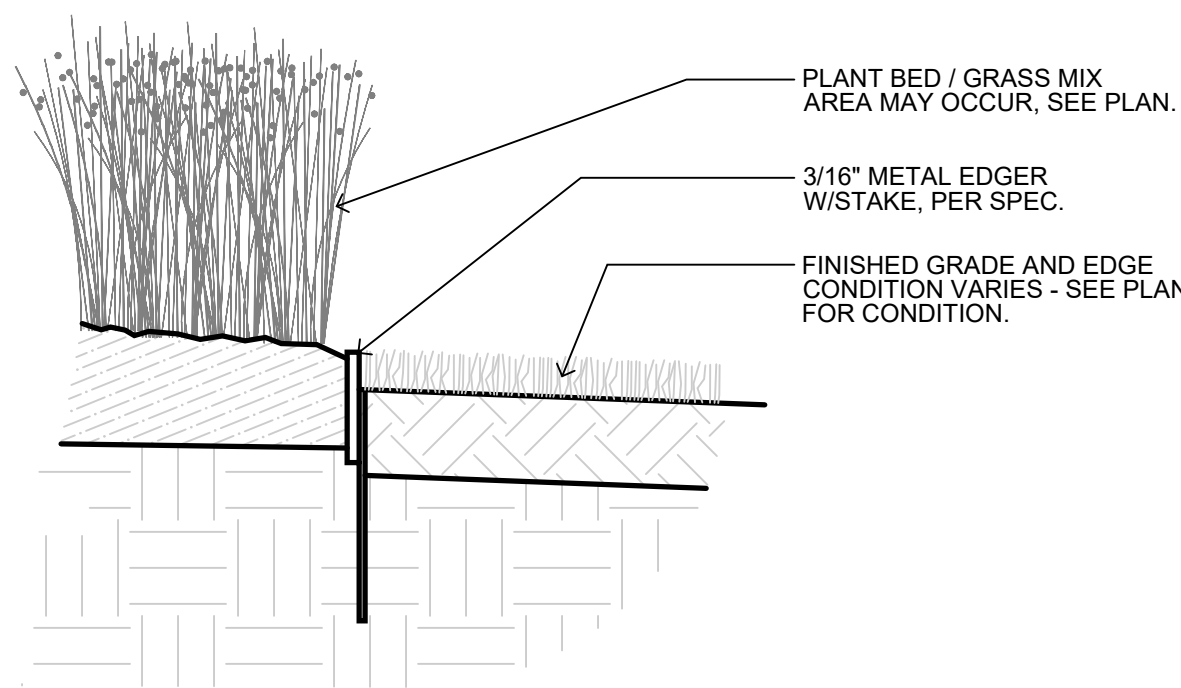

03 LP500	TURF @ PLANT BED	1'-1/2" - 1'-0"
-------------	------------------	-----------------

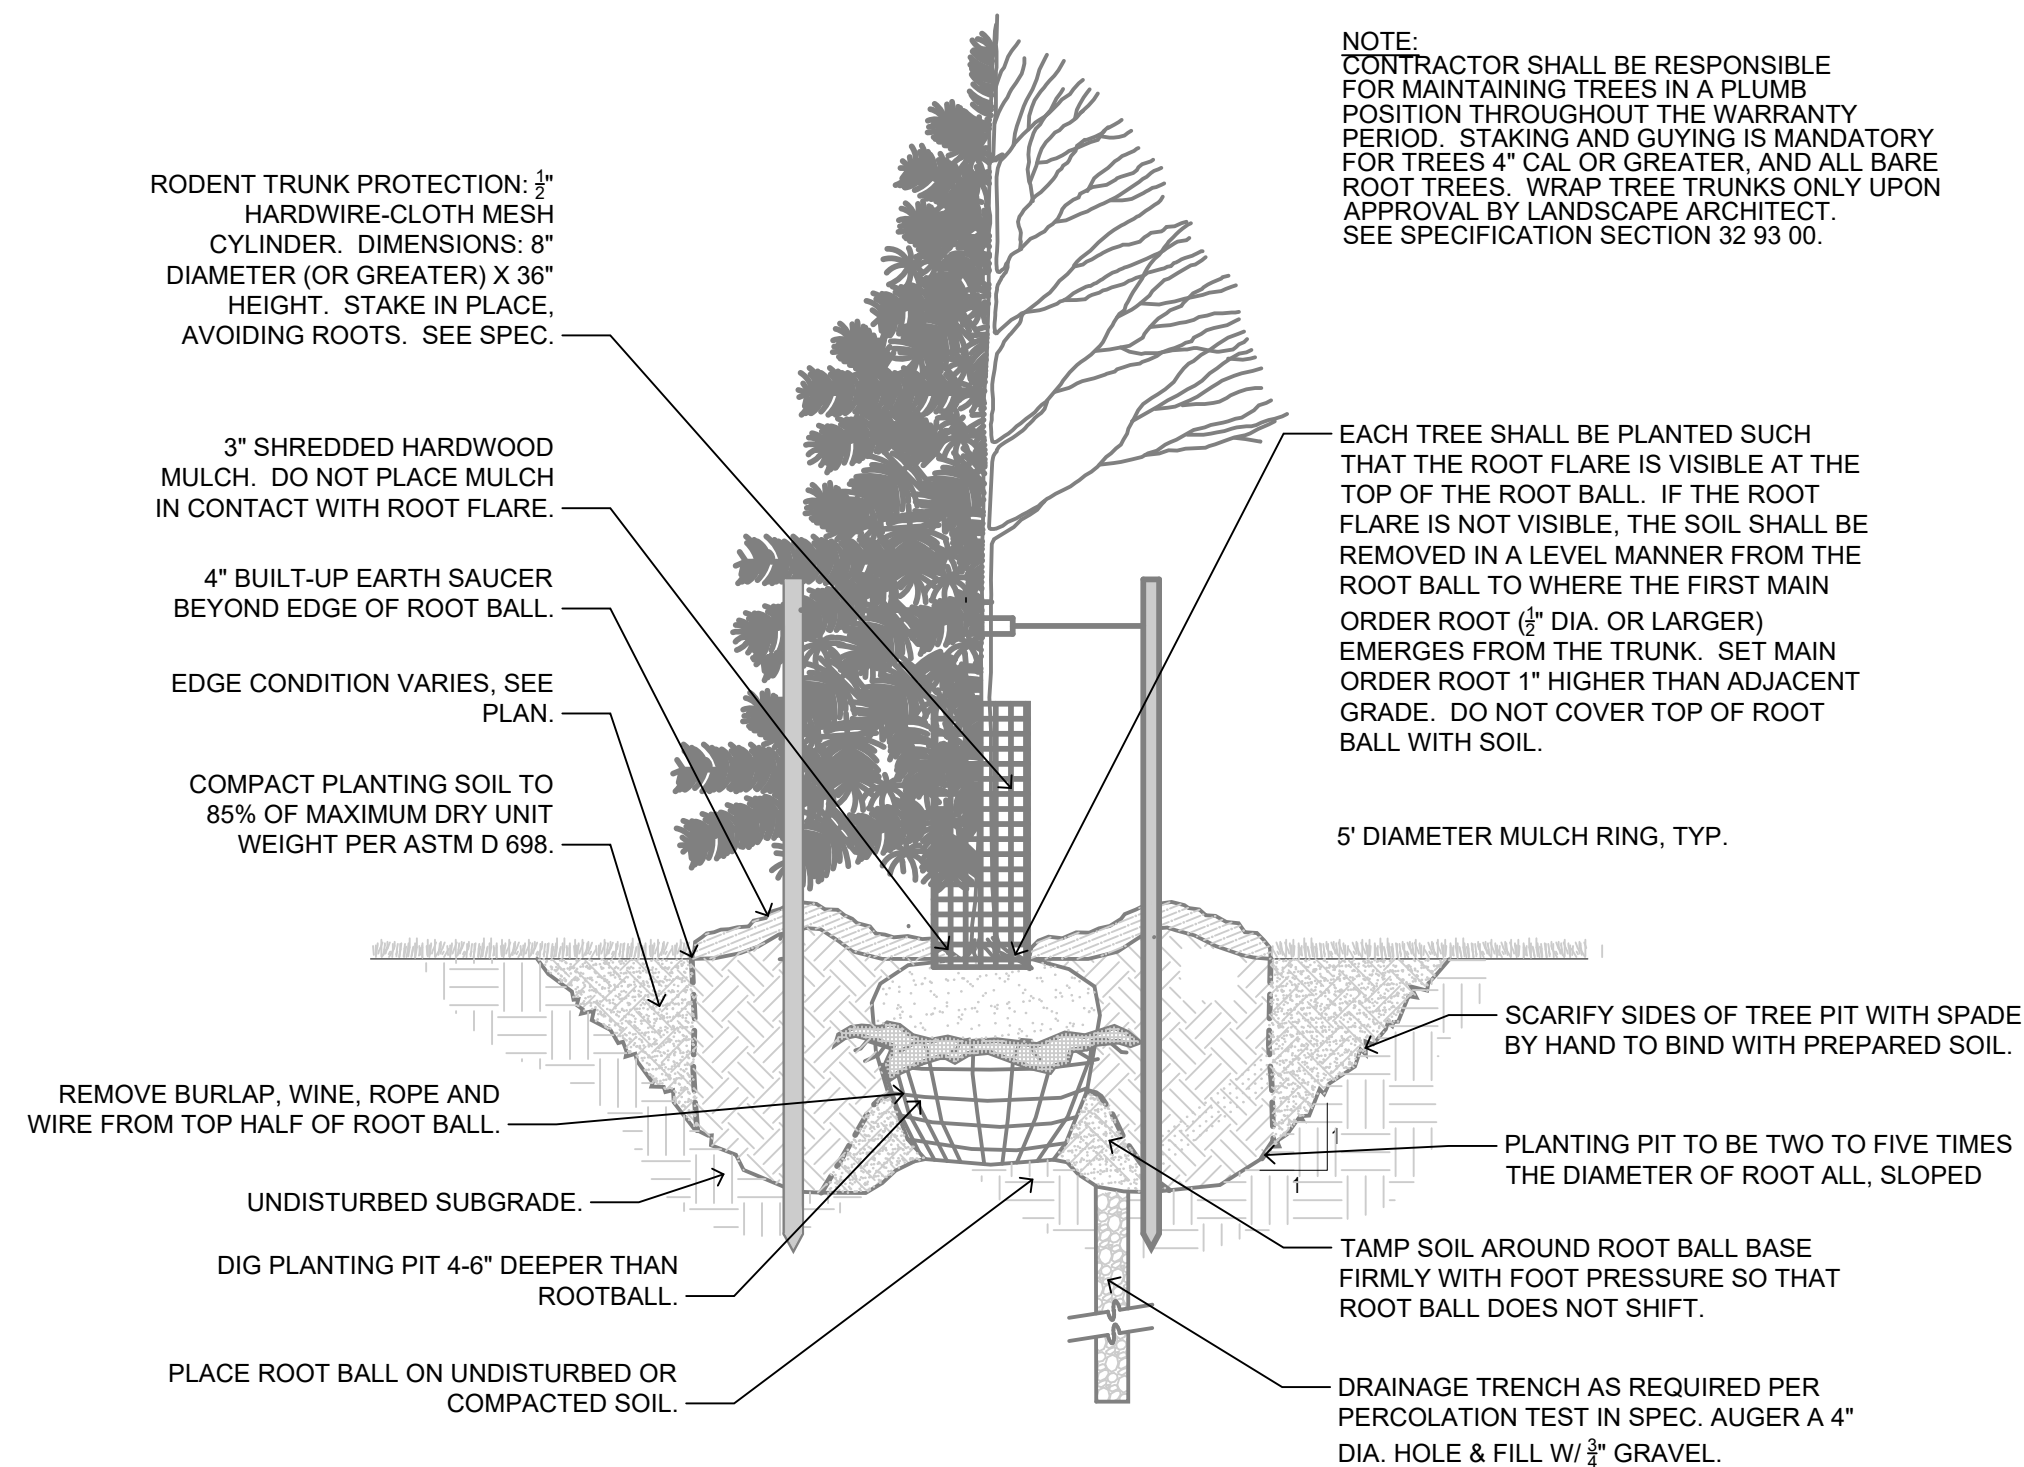


01 LP500	TREE PLANTING DETAIL, TYP	N.T.S.
-------------	---------------------------	--------

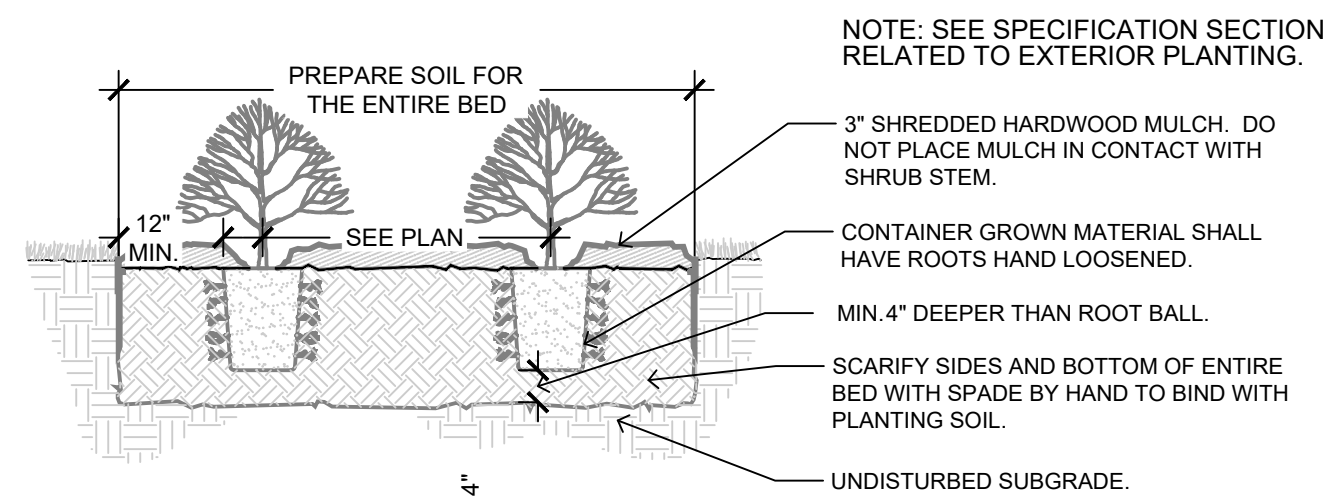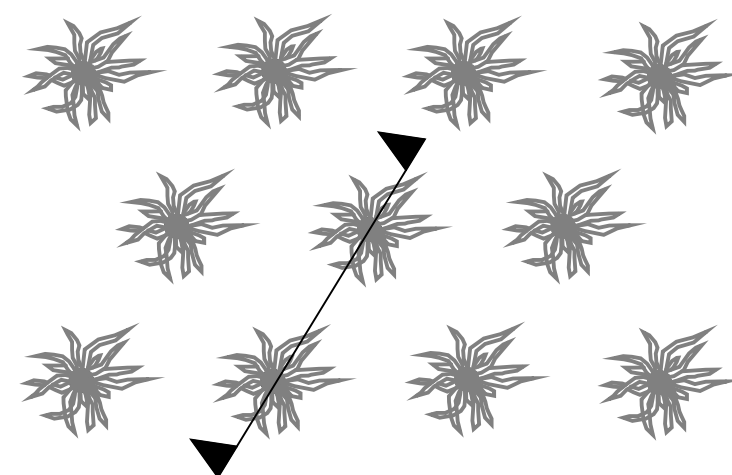

02 LP500	PLANTING DETAIL, TYP	N.T.S
-------------	----------------------	-------

File Location: N:\2020\20522_Cannery Amphitheater\20522_WORKING\AUTOCAD\SHEETS\20522_LL100 LANDSCAPE LIGHTING INTENT / SAVE DATE: 6/29/2022 7:28 PM BY: jcoyell / PLOT DATE: 6/29/2022 7:35 PM BY: Jake Coyell

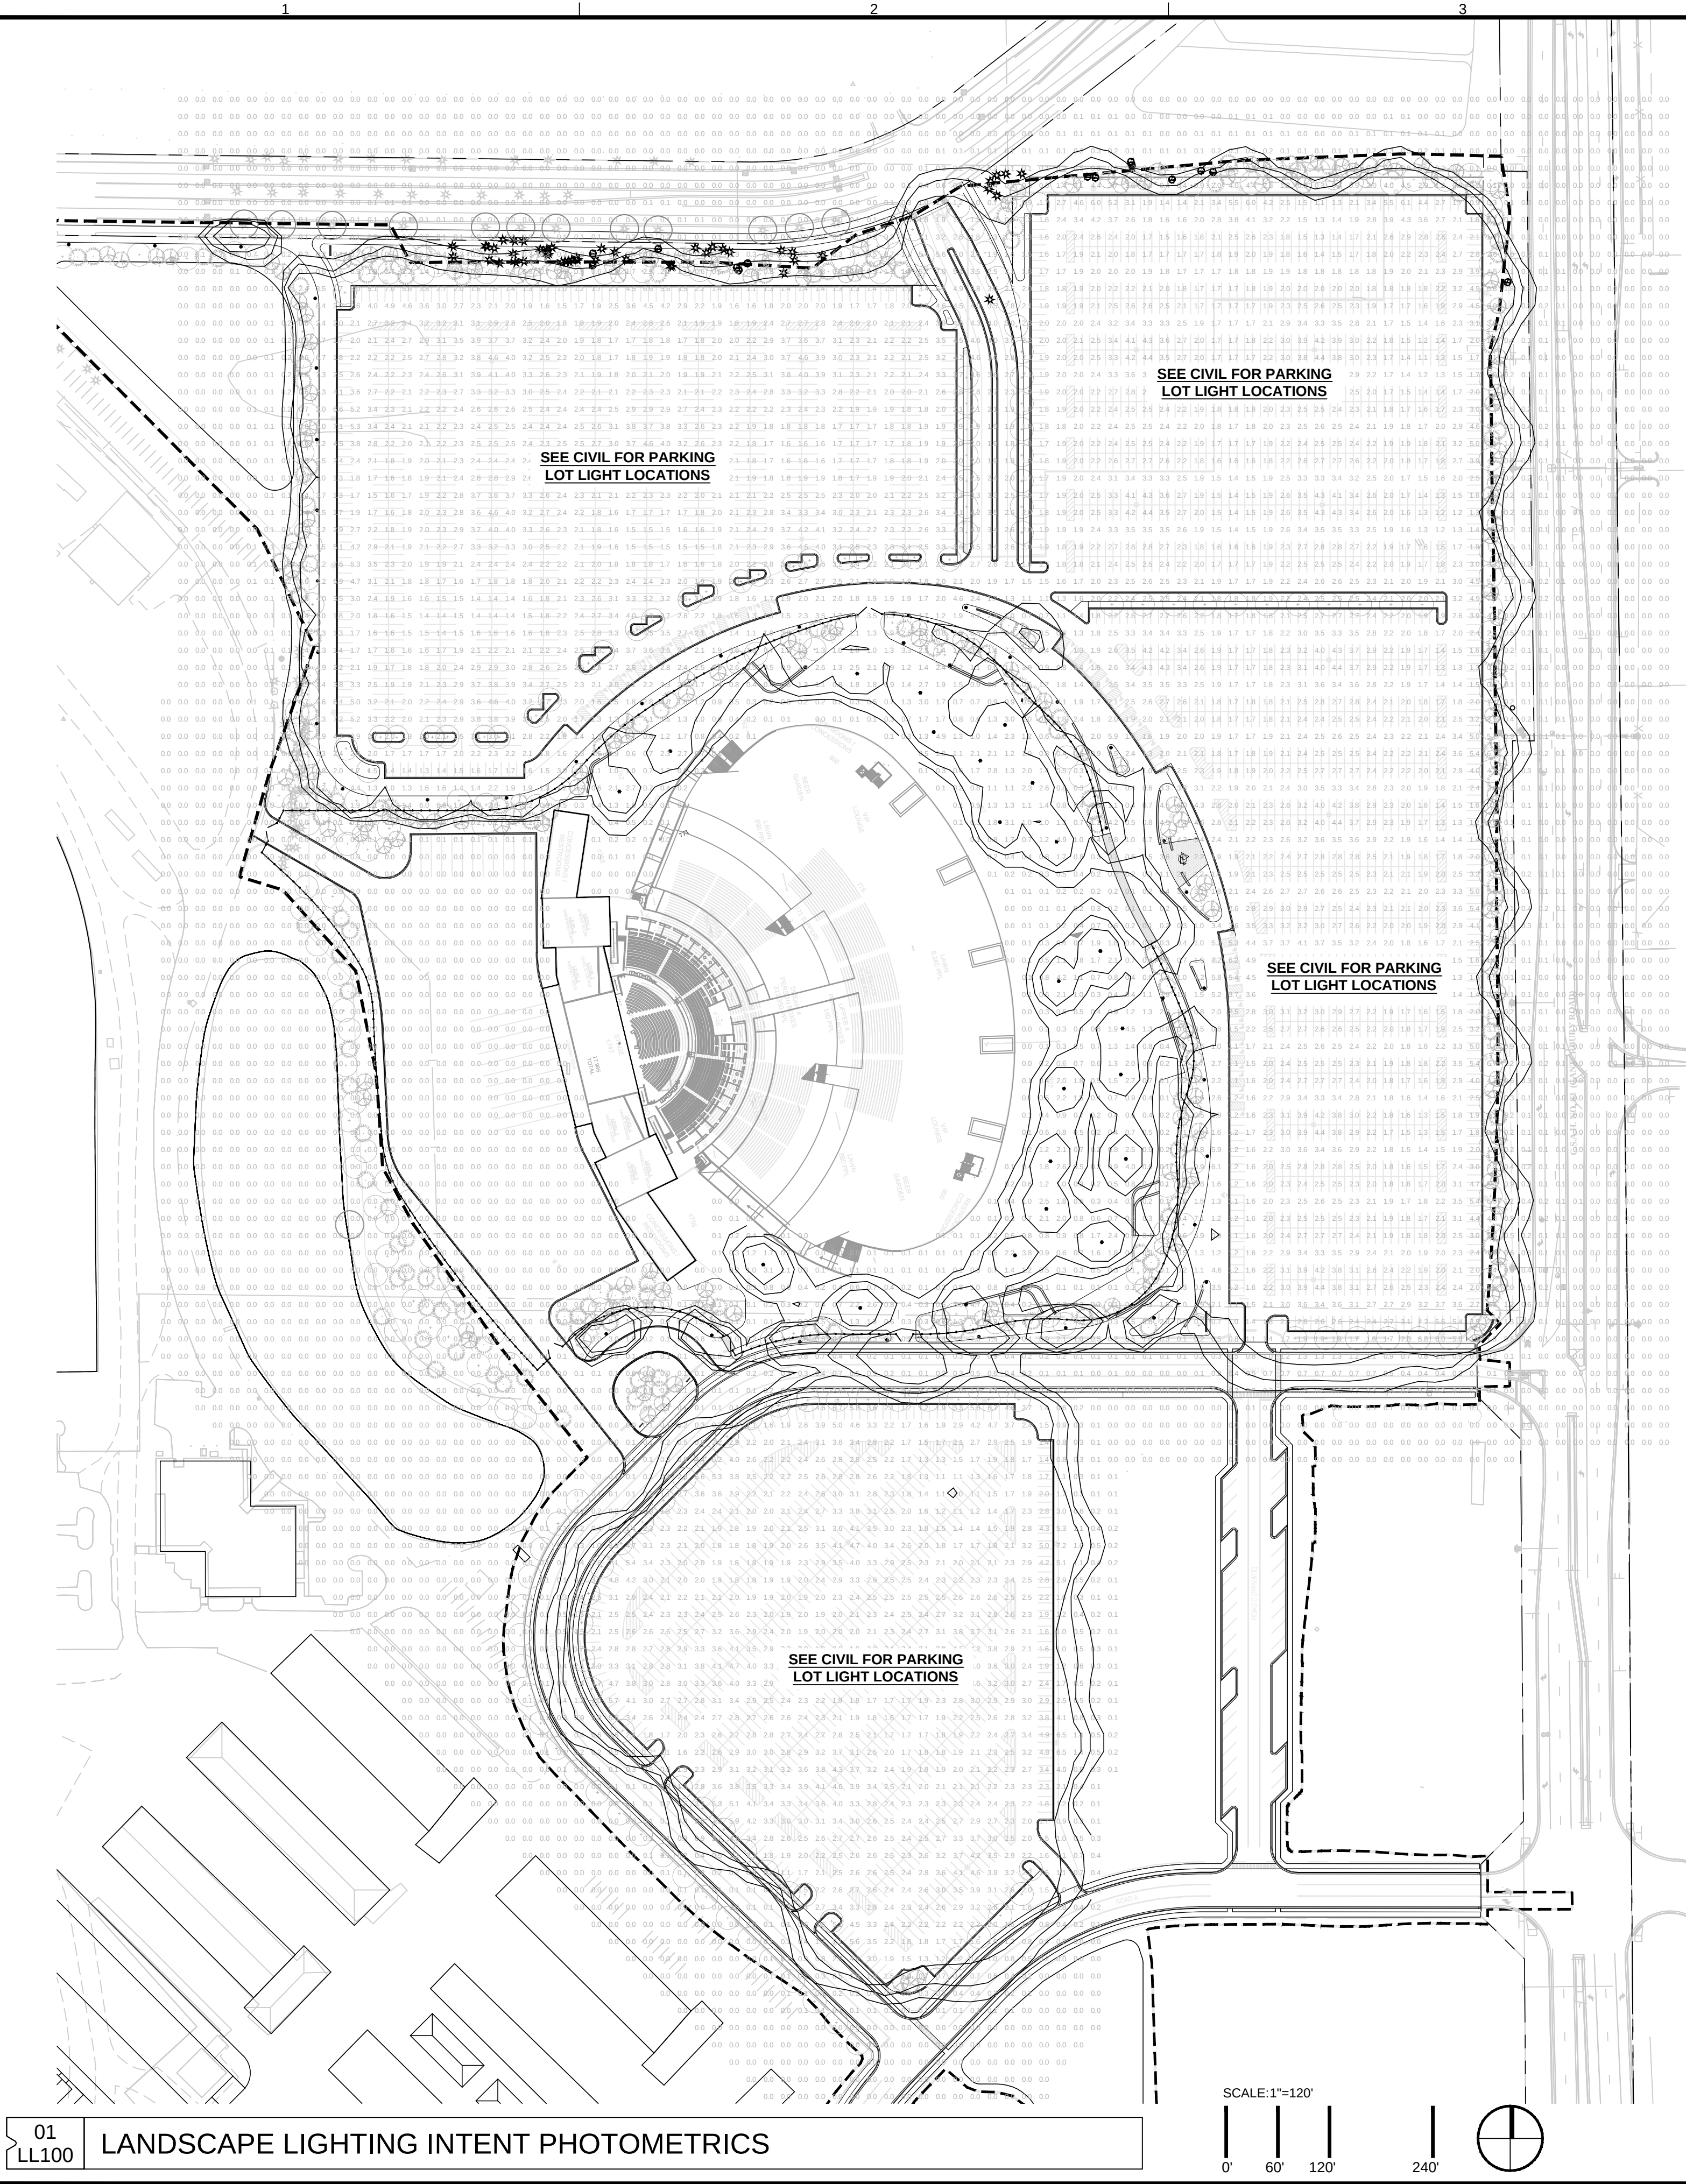

THE SCALE INDICATED IS FOR 22"x34" DRAWING SHEETS.
11"x17" SHEETS ARE HALF THE INDICATED SCALE

SHAKOPEE AMPHITHEATER
CITY OF SHAKOPEE, MINNESOTA

ISSUE SCHEDULE

ISSUE	DATE	DESCRIPTION
1	0000/20	ISSUE OR REVISION DESCRIPTION

ISSUED FOR
CITY PUD
SUBMITTAL

NOT FOR
CONSTRUCTION

COPYRIGHT © 2022 BY CONFLUENCE
ALL RIGHTS RESERVED. THIS DRAWING IS PROVIDED AS AN
INSTRUMENT OF SERVICE BY CONFLUENCE, AND IS INTENDED
FOR USE ON THIS PROJECT ONLY. ANY REPRODUCTION, USE OR
DISCLOSURE OF INFORMATION CONTAINED HEREIN WITHOUT
PRIOR WRITTEN CONSENT OF CONFLUENCE IS STRICTLY
PROHIBITED.


LANDSCAPE
LIGHTING INTENT

CONFLUENCE PROJECT # 20522

LL100



PEDESTRIAN LIGHTING 2 INTENT - CLUSTER RAGNI KORNER FIXTURE OR APPROVED EQUAL

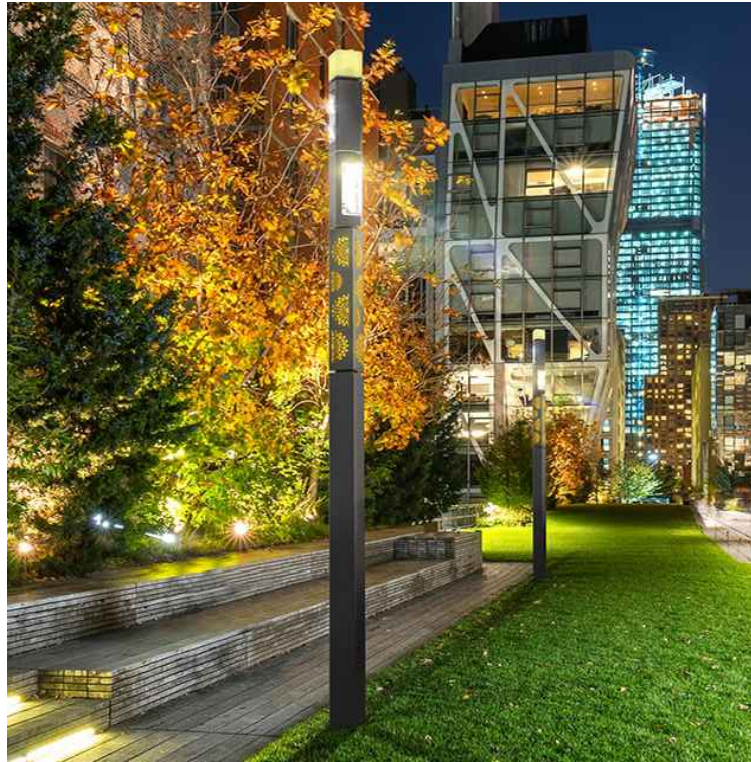

PEDESTRIAN LIGHTING 1 INTENT - PATHWAY LIGHTING GARDCO OR APPROVED EQUAL

