




LEFT ELEVATION
SCALE: 1/8"=1'-0"

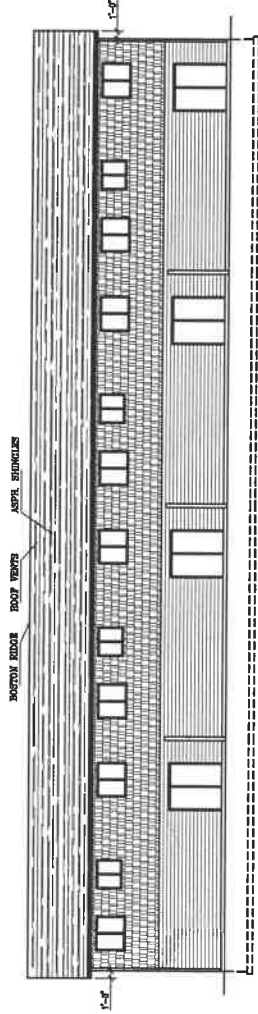

REAR ELEVATION
SCALE: 1/8"=1'-0"

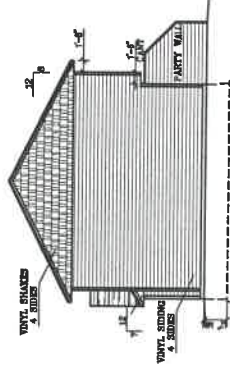


RIGHT ELEVATION
SCALE: 1/8"=1'-0"

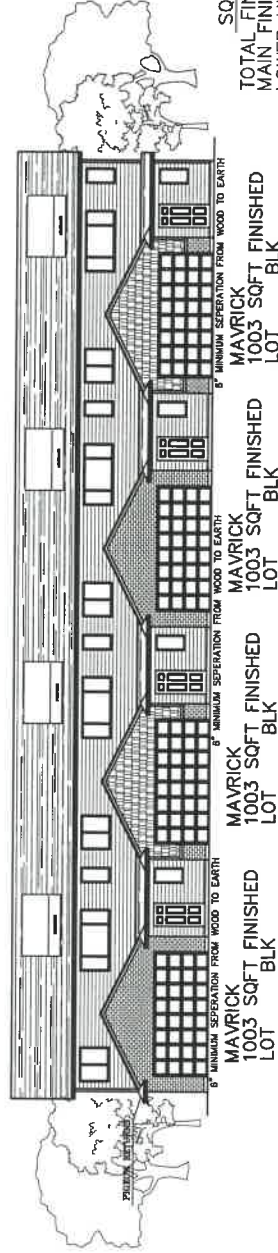

FRONT ELEVATION
SCALE: 1/8"=1'-0"

SQUARE FOOTAGE
TOTAL FINISHED SQ. FT. 1003 PER UNIT
MAIN FINISHED SQ. FT. 865 PER UNIT
LOWER UNFINISHED SQ. FT. 138 PER UNIT

 

M.W. JOHNSON CONSTRUCTION
INC.
J. M. JOHNSON, President
J. M. JOHNSON, Vice President
PHONE NO. (862) 862-5500
FAX NO. (862) 862-7000

ELEVATIONS


SQ. FT. TOTAL
MAVRICK
DATE: 02/11/04
SCALE: 1/8"=1'-0"

1
OF 6


Shingle Color - Oakwood
Window Color - White
Siding Color - Wicker
Shakes - Wicker
Soffit Color - White
Facia Color - White

Exterior Brick - Desert Common Scotty
Front Door Color - Heartwood
Trim Color - Match Siding
Garage Door Color - Match Siding
Trim Color - Same as Garage Door


Exterior A.

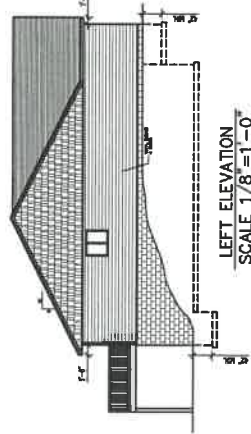


LEFT ELEVATION
SCALE 1/8"=1'-0"

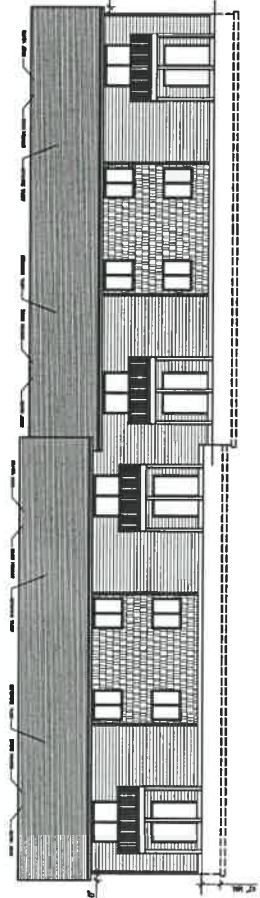

REAR ELEVATION
SCALE 1/8"=1'-0"

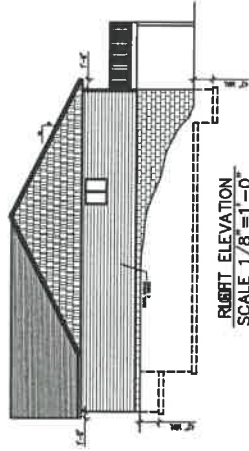

RIGHT ELEVATION
SCALE 1/8"=1'-0"

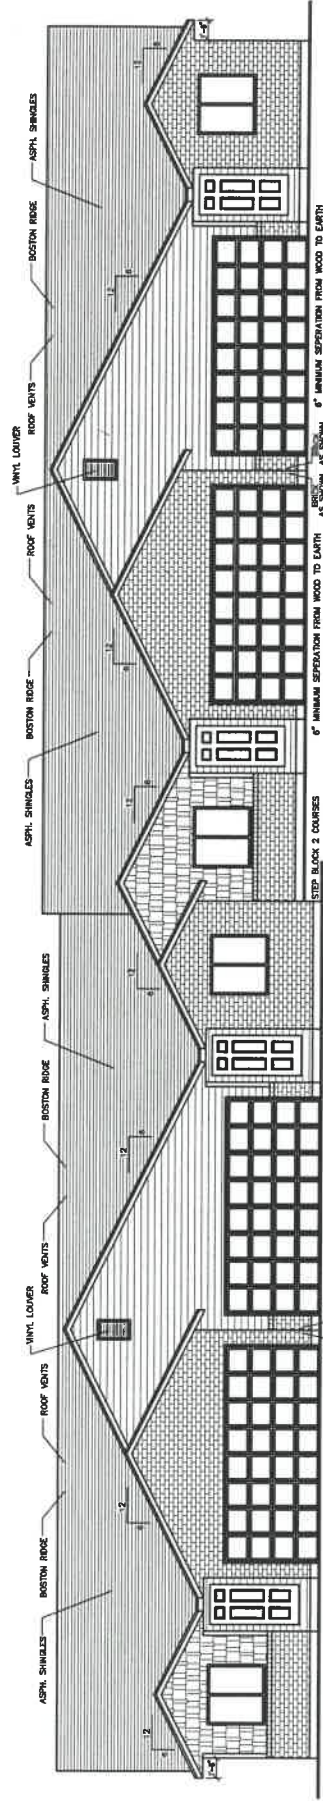

FRONT ELEVATION
SCALE 1/4"=1'-0"



M.W. JOHNSON CONSTRUCTION
1745 S. JEFFERSON AVE.
TAMPA, FL 33606
PHONE: (813) 880-5000
FAX: (813) 880-7000

BYRON RAMBLER
1074 SQFT FINISHED
BLK
LOT

BYRON RAMBLER
1074 SQFT FINISHED
BLK
LOT

BYRON RAMBLER
1074 SQFT FINISHED
BLK
LOT

ELEVATION

PROJECT: BYRON RAMBLER
DATE: 09/29/03
SCALE: PER PLAN

1
OF 6

Shingle Color - weathered wood
Window Color - white
Siding Color - Clay
Shakes Color - Clay
Soffit Color - white
Facia Color - white

Exterior Brick - kitsilano Heritage
Front Door Color - Red Robust
Trim Color - Match Siding
Garage Door Color - Match Siding
Trim Color - Same as garage door

Exterior B