


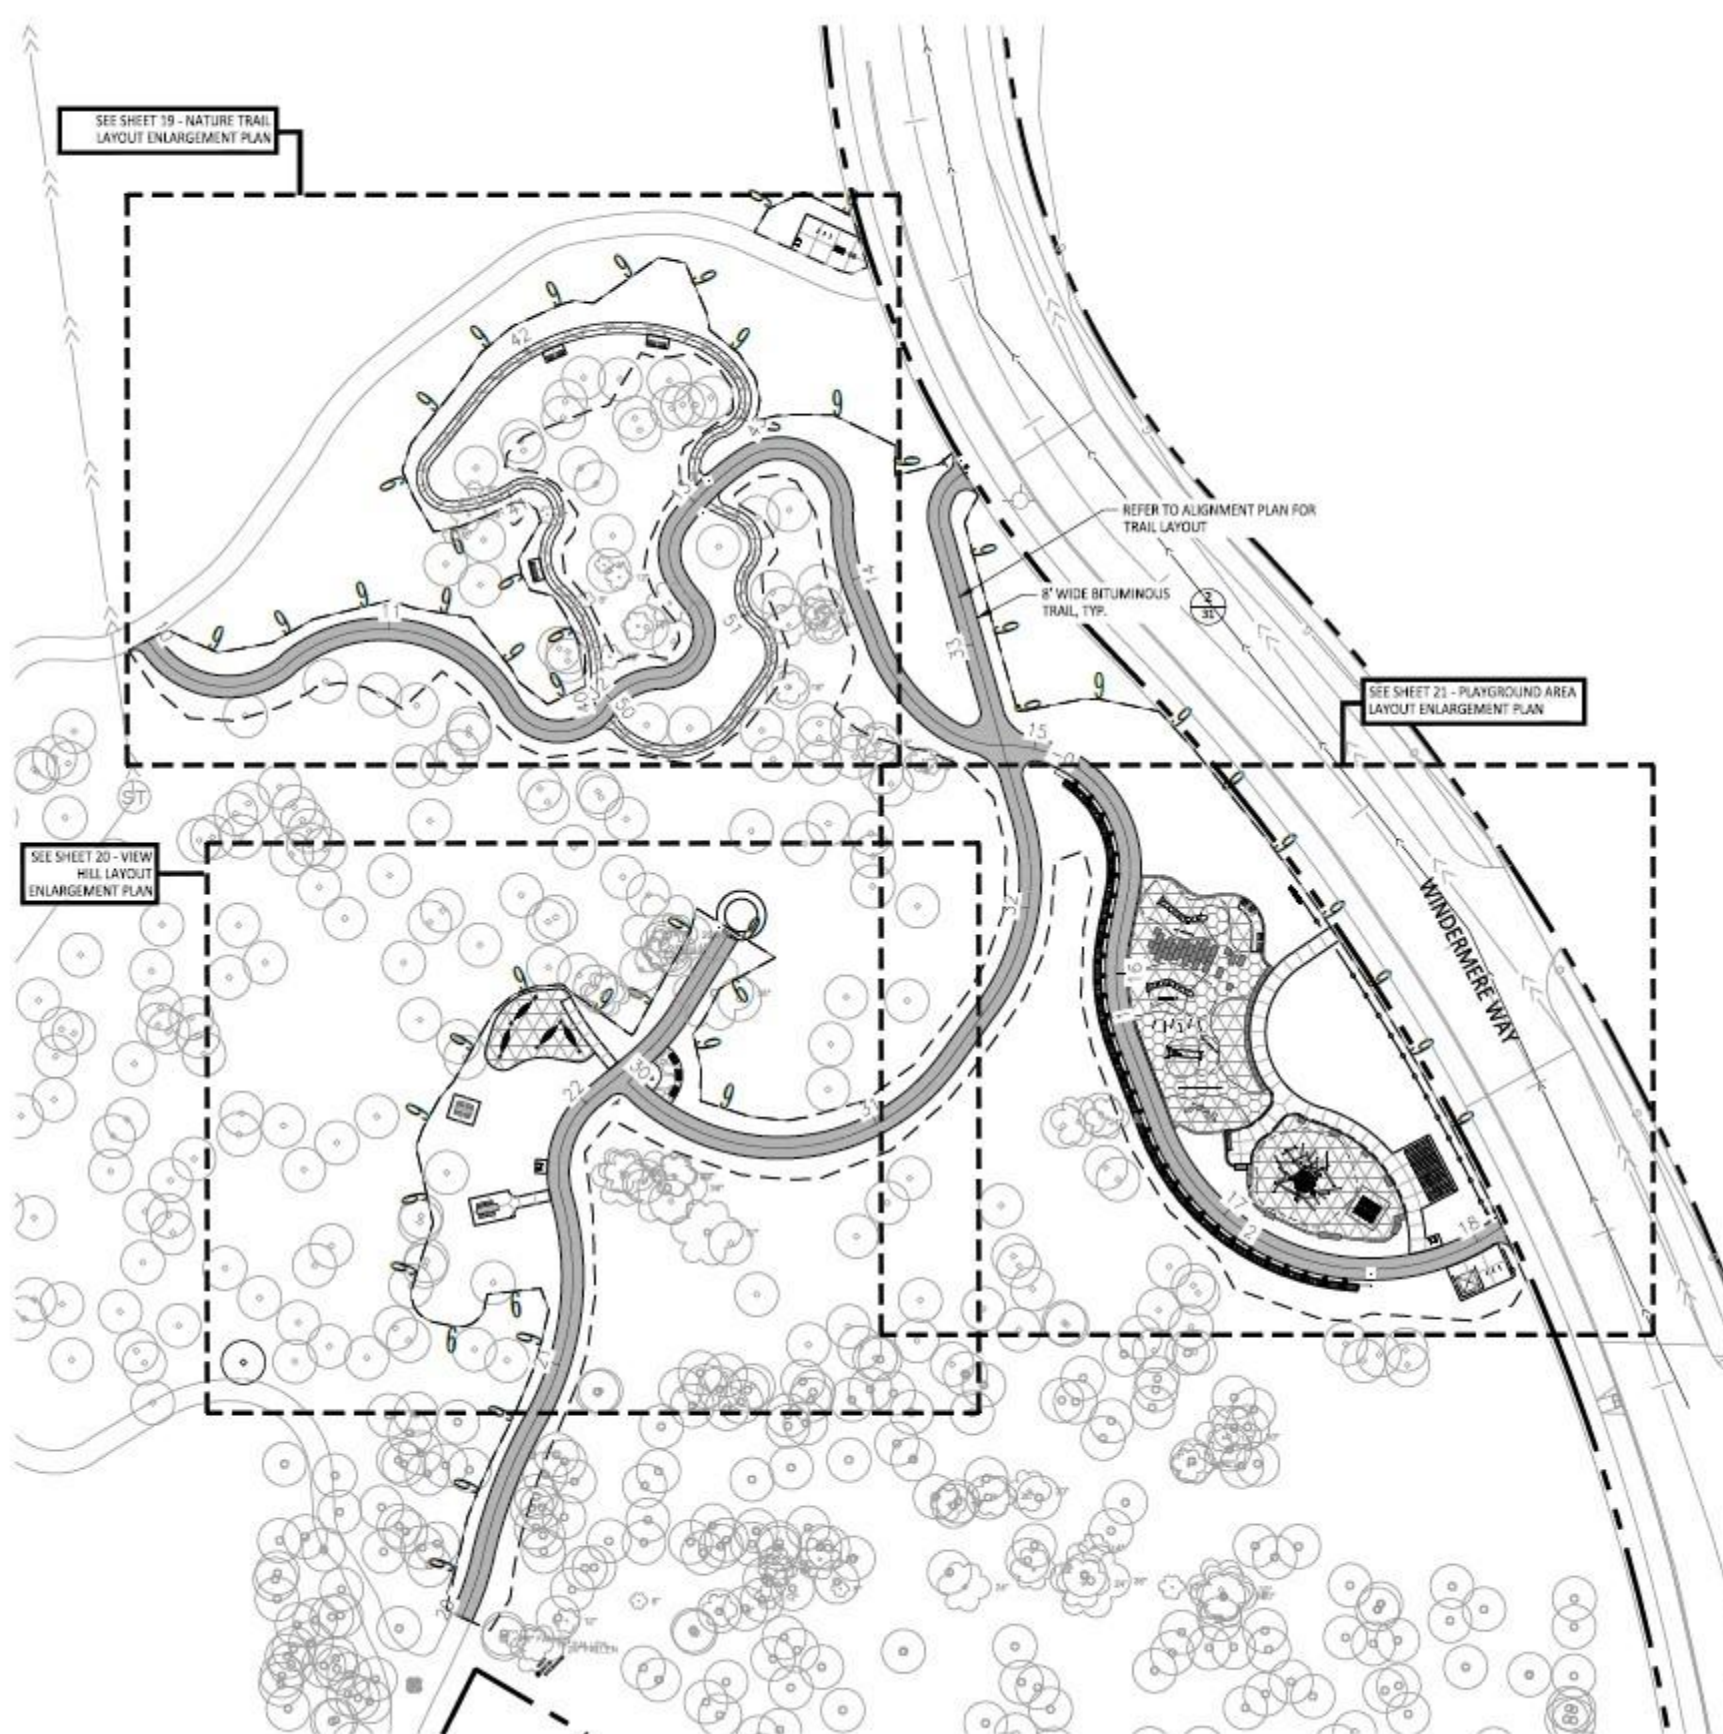

GENERAL NOTES:

1. STATE LAW: 48 HOURS BEFORE EXCAVATION BEGINS CONTRACTOR SHALL CONTACT GOPHER STATE ONE CALL AT 631-454-0002 FOR FIELD LOCATION OF UNDERGROUND UTILITIES.
2. CONTRACTOR SHALL FURNISH, INSTALL, AND MAINTAIN ALL NECESSARY TRAFFIC CONTROL DEVICES TO THE SATISFACTION OF THE OWNER.
3. CLEAR AND GRUB VEGETATION WITHIN CONSTRUCTION LIMITS AND AS REQUIRED TO CONSTRUCT THE PROPOSED IMPROVEMENTS. VERIFY LIMITS WITH OWNER.

EROSION CONTROL NOTES:


1. THE CONTRACTOR SHALL INSTALL EROSION CONTROL MEASURES AS SHOWN ON THE PLANS AND AS REQUIRED TO PREVENT SILT MIGRATION PRIOR TO BEGINNING CONSTRUCTION. THESE MEASURES SHALL INCLUDE INLET PROTECTION AT ALL STORMWATER INLETS RECEIVING RUN OFF FROM THE PROJECT SITE.
2. THE CONTRACTOR SHALL PROVIDE AND MAINTAIN A 30' WIDE X 30' LONG ROCK ACCESS DRIVE FOR THE DURATION OF CONSTRUCTION. THE CONTRACTOR SHALL REMOVE THE ACCESS DRIVE AND RESTORE ALL AREAS DISTURBED BY CONSTRUCTION ACTIVITIES AND ACCESS UPON COMPLETION OF CONSTRUCTION.
3. THE CONTRACTOR SHALL INSTALL AND MAINTAIN CATEGORY 3N (NON-WLEDED) EROSION CONTROL BLANKET ON ALL SLOPES 3:1 OR STEEPER.

TREE PROTECTION NOTES:

1. PROTECT ALL TREES IN IMMEDIATE VICINITY OF WORK. NO PARKING VEHICLES OR EQUIPMENT UNDER DRIP LINES OF TREES.
2. TREE PROTECTION TO BE SNOW OR CONSTRUCTION FENCE OF 4' HEIGHT WITH POSTS 8' O.C. WITH 2' MIN. BURY AT THE DRIPLINE OR OUTERMOST BRANCHES. FENCE TO ENCIRCLE TREE WITHIN CONSTRUCTION LIMITS. THE OWNER WILL IDENTIFY TREE PROTECTION FENCING LOCATIONS.
3. TREE PROTECTION FENCING SHALL BE CONSIDERED INCIDENTAL TO GRADING OPERATIONS.

LEGEND

	PROPERTY LINE
	BITUMINOUS TRAIL
	CONCRETE PAVEMENT
	CLASS II AGGREGATE
	POURED-IN-PLACE RUBBER
	ENGINEERED WOOD FIBER MULCH
	RETAINING WALL
	SILT FENCE
	CONSTRUCTION LIMITS

 

PREPARED FOR



PROJECT

**WINDERMERE
NEIGHBORHOOD PARK**
CITY OF SHAKOPEE
SHAKOPEE, MINNESOTA

CERTIFICATION
I hereby certify that this plan, specification, or report was prepared by me or under my direct supervision and that I am a duly Licensed Landscape Architect under the laws of the State of Minnesota.

Signature Name: **TIMOTHY B. WOLD**
Print Name:
Date: Feb 10, 2023 Lic. No.: 42164

ISSUE RECORD
NO. DATE DESCRIPTION
0 MM-DD-2020 CONCEPT PLAN

PROJECT INFO
DRAWN: J. FILLMORE
DESIGNED: T. WOLD
CHECKED: T. WOLD
PROJECT NO: 15551

SHEET TITLE
**OVERALL LAYOUT
PLAN**

CITY OF SHAKOPEE PROJECT # PR-22-010
SHEET

18 OF 38