


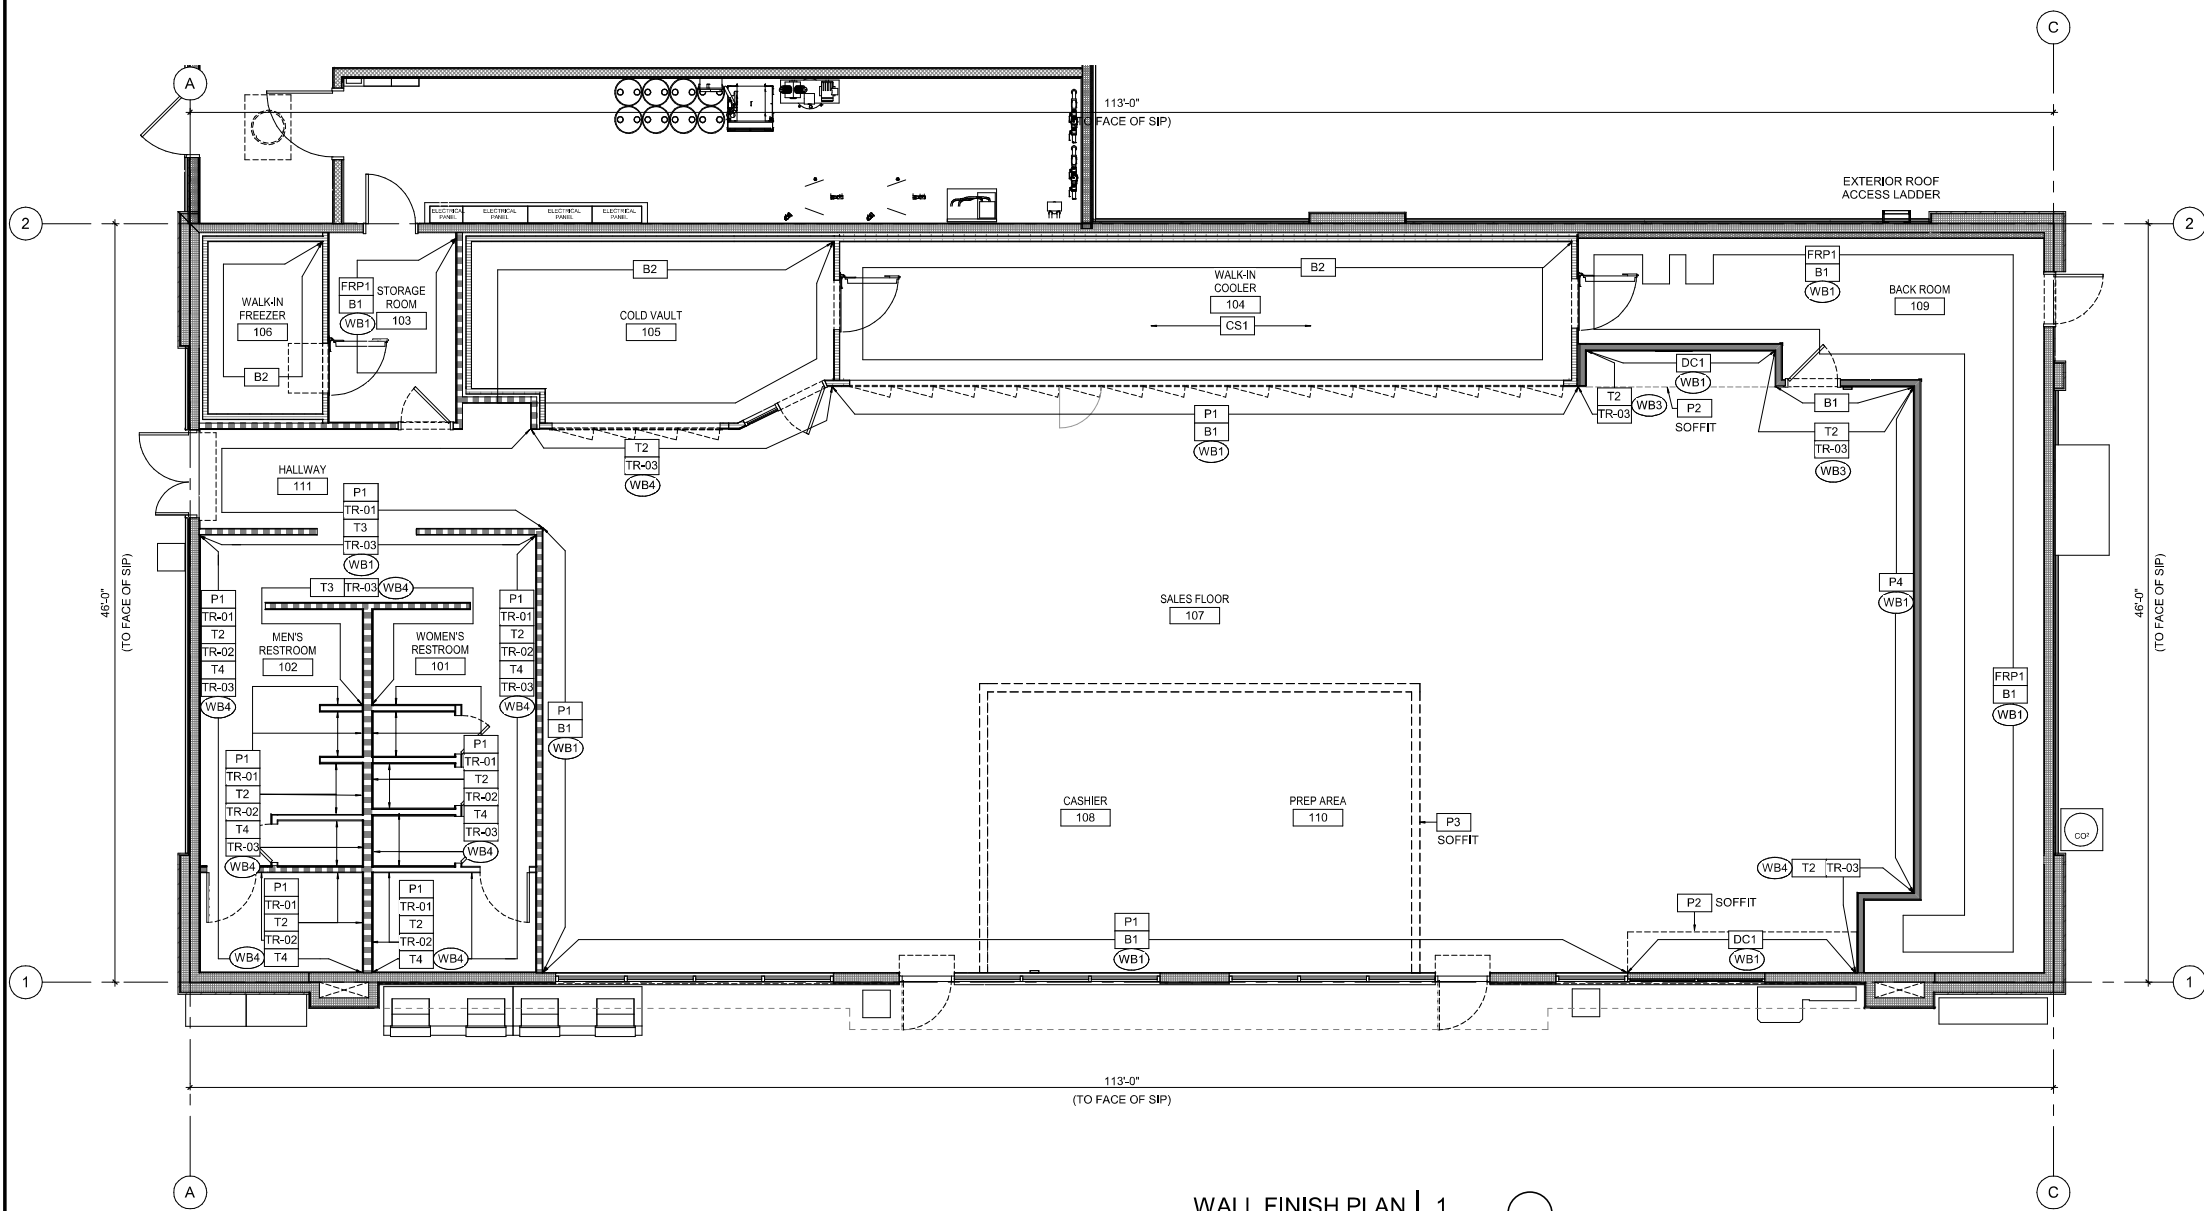

WALL FINISH PLAN | 1
3/16" = 1'-0"

INTERIOR FINISH MATERIALS							
Key / Category	Manufacturer	Type	Finish	Color	Substrate	Provided By	Description/Remarks
Base							
B1	Varies	4" Rubber Base	N/A	Black	WB1, WB2	GC	4" High rubber base, use inside and outside corners as needed
B2	Everidge	4" Coved	Metal	Silver Embossed	Cooler Box	CK	By Cooler/Freezer Vendor
B3	DafTile	Coved Tile Base	6X12 Tile	Portfolio PF10 Cotto	WB3	CK	P36C9T, Use Cove Base inside and outside corners as needed, Grout: G1
Substrates							
CB1	Varies	5/8" GCB	LEVEL 4 - See General...	N/A	To Studs	GC	5/8" Gypsum Ceiling Board - Level 4 Finish
WB1	Varies	5/8" GWB	LEVEL 3 - See General...	N/A	To SIP/OSB	GC	5/8" Gypsum Wall Board - Level 3 Finish
WB2	Varies	1/4" GWB	LEVEL 3 - See General...	N/A	To SIP	GC	1/4" Gypsum Wall Board - Level 3 Finish
WB3	Varies	1/4" CWB	LEVEL 2 - See General...	N/A	Cooler Box	GC	1/4" Cement wall board - Level 2 finish to accept tile, For Use on Cooler Walls.
WB4	Varies	5/8" CWB/SIP OSB	LEVEL 2 - See General...	N/A	Cooler Box/Rest	GC	5/8" Cement wall board/SIP OSB - Level 2 finish to accept tile, All other wall tile applications.
PLY1	Varies	5/8" Plywood				GC	
Suspended Ceilings							
ACT1	Varies	2'x2'	Vinyl-Clad Sheetrock	White	Suspended	GC	15/16" Suspension system with 2'x2' T-Bar grid - Prefinished White
ACT4	Varies	2'x2'	Fine Fissured	White	Suspended	GC	15/16" Suspension system with 2'x2' T-Bar grid - Prefinished White
ACT3	Varies	2'x2'	Vinyl-Clad Sheetrock	P3	Suspended	GC	15/16" Suspension system with 2'x2' T-Bar grid - P3
Paints							
P1	Sherwin Williams	Paint	Eggshell	SW7006 Extra White	WB1, WB2, WB3	GC	Most Walls
P2	Sherwin Williams	Paint	Flat	SW7006 Extra White	CB1	GC	Hard Deck Ceilings
P3	Sherwin Williams	Paint	Eggshell	SW6887 Navel	WB1	GC	CK Orange Walls and Soffits
P4	Sherwin Williams	Paint	Eggshell	SW6965 Hyper Blue	WB1	GC	Walls behind the fountain and Cold Beverage
P5	Sherwin Williams	Paint	Semi-Gloss	SW7017 Dorian Gray	Doors & Frames	GC	All interior doors and frames
P6	RAL	Powdercoat	Gloss	Black	Metal Cabinets	N/A	Provide on some cabinetry & gondola by Manufacturer
P7	RAL	Powdercoat	Gloss	Silver Cloud	Metal Cabinets	N/A	Provide on all cabinetry by manufacturer
Tile							
T1	DafTile	24"x24" Porcelain	Slate Attache'	Multi Brown	Concrete Slab	CK	Floor Tile in stack bond, Grout: G1, 3/16" Grout Line.
T2	DafTile	3"x6" Porcelain	Color Wheel Collection	Arctic White 0190	WB3, WB4	CK	Installed Vertically, Grout: G2, 1/16" Grout Line.
T3	DafTile	3"x6" Porcelain	Color Wheel Collection	Custom Tangerine	WB4	CK	Installed Vertically, Grout: G2, 1/16" Grout Line.
T4	DafTile	12"x24" Porcelain	Slate Attache'	Multi Brown	Concrete Slab	CK	Installed Horizontally, Restrooms only, Grout: G1 3/16" Grout Line.

INTERIOR FINISH MATERIALS							
Key / Category	Manufacturer	Type	Finish	Color	Substrate	Provided By	Description/Remarks
Grouts							
G1	Mapel	Ultracolor Plus FA	3/16" Grout Line	#10 Black	T1, T4	CK	For Use with All Slate Attache' Tile
G2	Mapel	Ultracolor Plus FA	1/16" Grout Line	#2 Pewter	T2, T3	CK	For Use with all 3"x6" Porcelain Tile
Trims							
TR01	Schluter	Rondec	RO80AE	Satin Anodized Alum	T2, T3	CK	To be used on all outside corner, and to cap/terminate Subway tile.
TR02	Schluter	Quadec	Q100AE	Satin Anodized Alum	T4-T2	CK	To be used to separate transition between T4 & T2; restrooms only.
TR03	Schluter	Metal Cove	AH-KS100AE	Satin Anodized Alum	T1-T2, T3	CK	To be used where any floor tile meets wall tile.
TR06	Schluter	Quadec In/Out Cnr	EV/Q100AE	Satin Anodized Alum	TR-02	CK	Inside/Outside Corners to be used with Quadec Schluter
TR07	Schluter	Connectors	Varies	Satin Anodized Alum	TR01, TR02, TR03	GC	Any Connectors needed for Schluter to be provided by Installer
TR08	Schluter	Reno Ramp	AERP100B65	Satin Anodized Alum	T1	GC	Tile Installer to provide and install ramp for transition from Tile to Concrete
TR09	Varies	2X2 Outside Corner	Stainless Steel	Stainless Steel	WB1	GC	2"X2" Outside Stainless Steel Corner Guards
Misc.							
PREFAB	Everidge	Cooler Panel	Aluminum	Silver Embossed	N/A	CK	Prefabricated insulated cooler box panels by manufacturer
CS1	WR Meadows	Concrete Sealer	VoComp	A20 Clear	Concrete Slab	GC	Scrub & Seal Floors that are exposed concrete. Apply per mfg recommendation
FRP1	Marlite	FRP	Pebbled	P-100 White or Equal	PLY1	GC	All Back Rooms - Use all standard trim for panels.
DC1	Décor Company	Décor	PVC Panel	Red Sunrise	WB1	CK	Décor Panels By Décor Company
DC2	Décor Company	Décor	PVC Panel	Blue Ribbed	WB1	CK	Décor Panels By Décor Company
DC3	Décor Company	Décor	PVC Panel	Orange Ribbed	WB1	CK	Décor Panels By Décor Company
DC4	Décor Company	Décor	PVC Panel	Red Ribbed	WB1	CK	Décor Panels By Décor Company
DC5	Décor Company	Décor	PVC Panel	Blue Prism	PREFAB	CK	Décor Panels By Décor Company
PLAM1	Wilsonart	Laminate	38 Finish	Natural Rift 7954-38	Cabinetry	N/A	Provide on all Cabinetry by Manufacturer
SS-1	Wilsonart	Solid Surface	N/A	Arctic Melange 9070ML	Countertops	CK	Provide on all Cabinetry by Manufacturer

GENERAL NOTES

- INTERIOR FINISHES & DRYWALL FINISHING LEVELS
- WALL/CEILING BOARD FINISH LEVEL
FINISH PANELS TO LEVELS INDICATED BELOW, ACCORDING TO ASTM C 840, FOR LOCATIONS INDICATED.

LEVEL 1 - CONCEALED AREAS: EMBED TAPE AT JOINTS IN CEILING PLENUM, BACK OF HOUSE AND OTHER CONCEALED AREAS UNLESS A HIGHER LEVEL OF FINISH IS REQUIRED FOR FIRE-RESISTANCE-RATED ASSEMBLIES AND SOUND-RATED ASSEMBLIES.

LEVEL 2 - TILE SUBSTRATE: EMBED TAPE AND APPLY SEPARATE FIRST COAT OF JOINT COMPOUND TO TAPE, FASTENERS, AND TRIM FLANGES.

LEVEL 3 - WALLCOVERINGS AND TEXTURED FINISHES: EMBED TAPE AND APPLY SEPARATE FIRST AND FILL COATS OF JOINT COMPOUND TO TAPE, FASTENERS, AND TRIM FLANGES.

LEVEL 4 - EXPOSED, PAINTED GYPSUM BOARD: EMBED TAPE AND APPLY SEPARATE FIRST, FILL, AND FINISH COATS OF JOINT COMPOUND TO TAPE, FASTENERS, AND TRIM FLANGES WHERE FLAT PAINTS ARE INDICATED.

LEVEL 5 - EXPOSED, PAINTED GYPSUM BOARD: EMBED TAPE AND APPLY SEPARATE FIRST, FILL, AND FINISH COATS OF JOINT COMPOUND TO TAPE, FASTENERS, AND TRIM FLANGES, AND APPLY SKM COAT OF JOINT COMPOUND OVER ENTIRE SURFACE, WHERE EGGSHELL, SEMI-GLOSS AND GLOSS PAINTS ARE INDICATED.
- SEE SHEETS A3.1, A3.2 & A3.3 FOR INTERIOR ELEVATIONS.
- SEE SHEET A1.6 FOR CEILING FINISH AND CEILING HEIGHTS.
- SEE MILLWORK VENDOR FOR CABINET LAMINATE FINISH
- SEE SHEET A1.10 FOR FLOOR FINISH

PROFESSIONAL SEAL

PROFESSIONAL CERTIFICATION

I hereby certify that this plan, specification or report was prepared by me or under my direct supervision and that I am a duly Licensed Architect under the laws of the state of Minnesota.

Signature: _____

Typed/Printed Name: _____

Date: _____

License Number: _____

PERMIT SET 04/12/2023

REVISIONS

ISSUE DATE

PROJECT MANAGER

A. SIGNOR

QUALITY CONTROL

A. SIGNOR

DRAWN BY

J. MASON

PROJECT NAME

HOLIDAY
STATIONSTORES LLC

SHAKOPEE, MN

SWC WINDERMERE WAY &
MARYSTOWN RD





HOLIDAY STATIONSTORES, INC.

PROJECT NUMBER:
016372.00

WALL FINISH
PLAN AND FINISH
SCHEDULE

A1.11

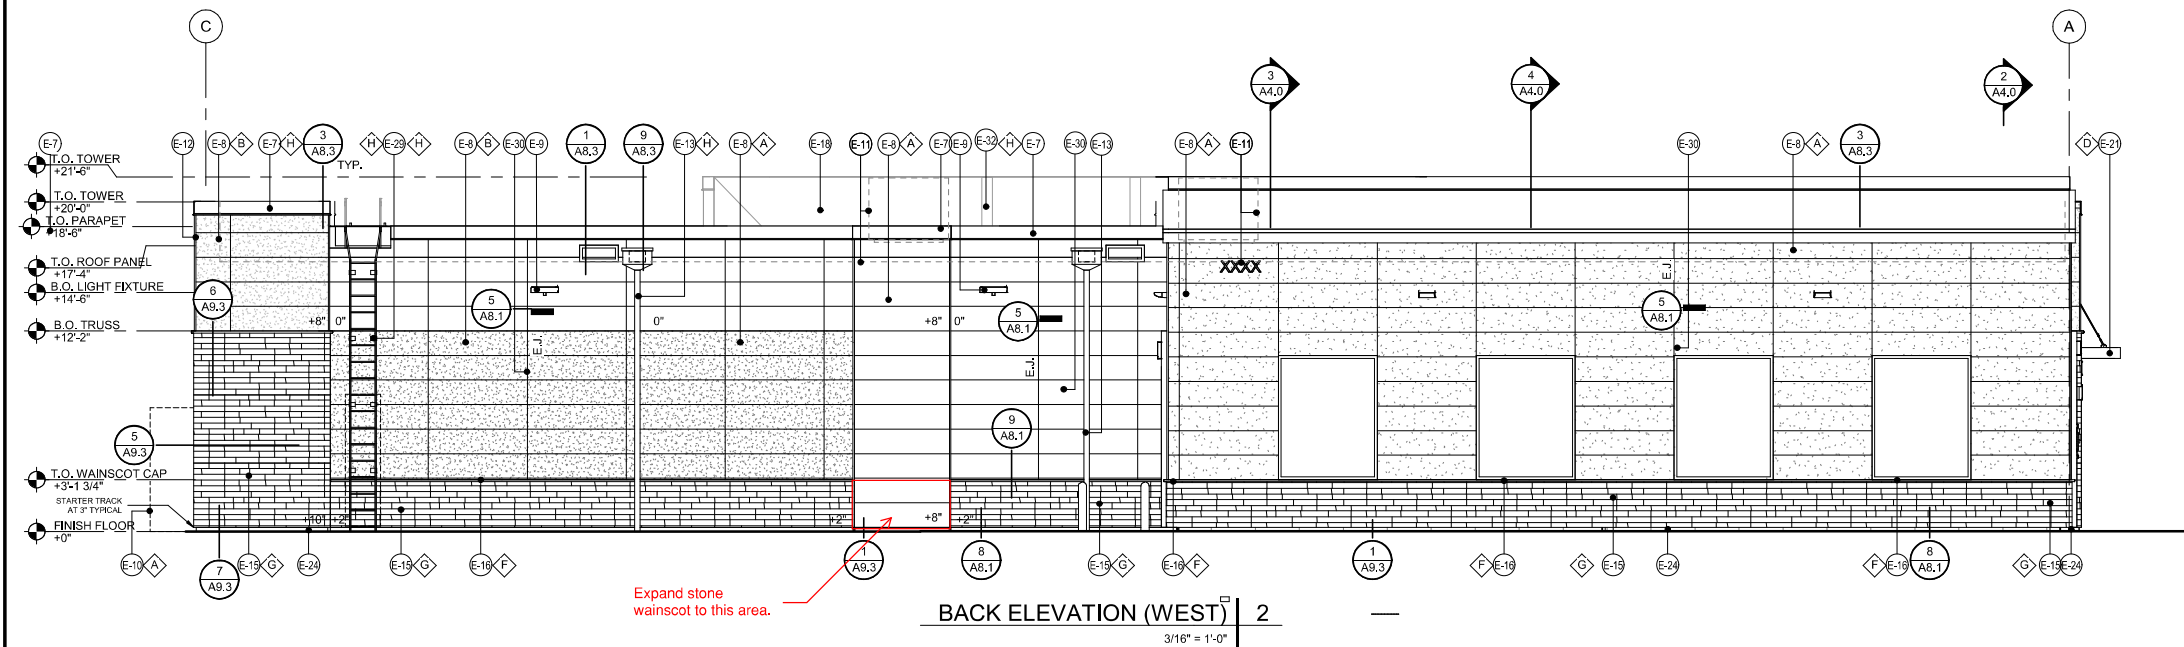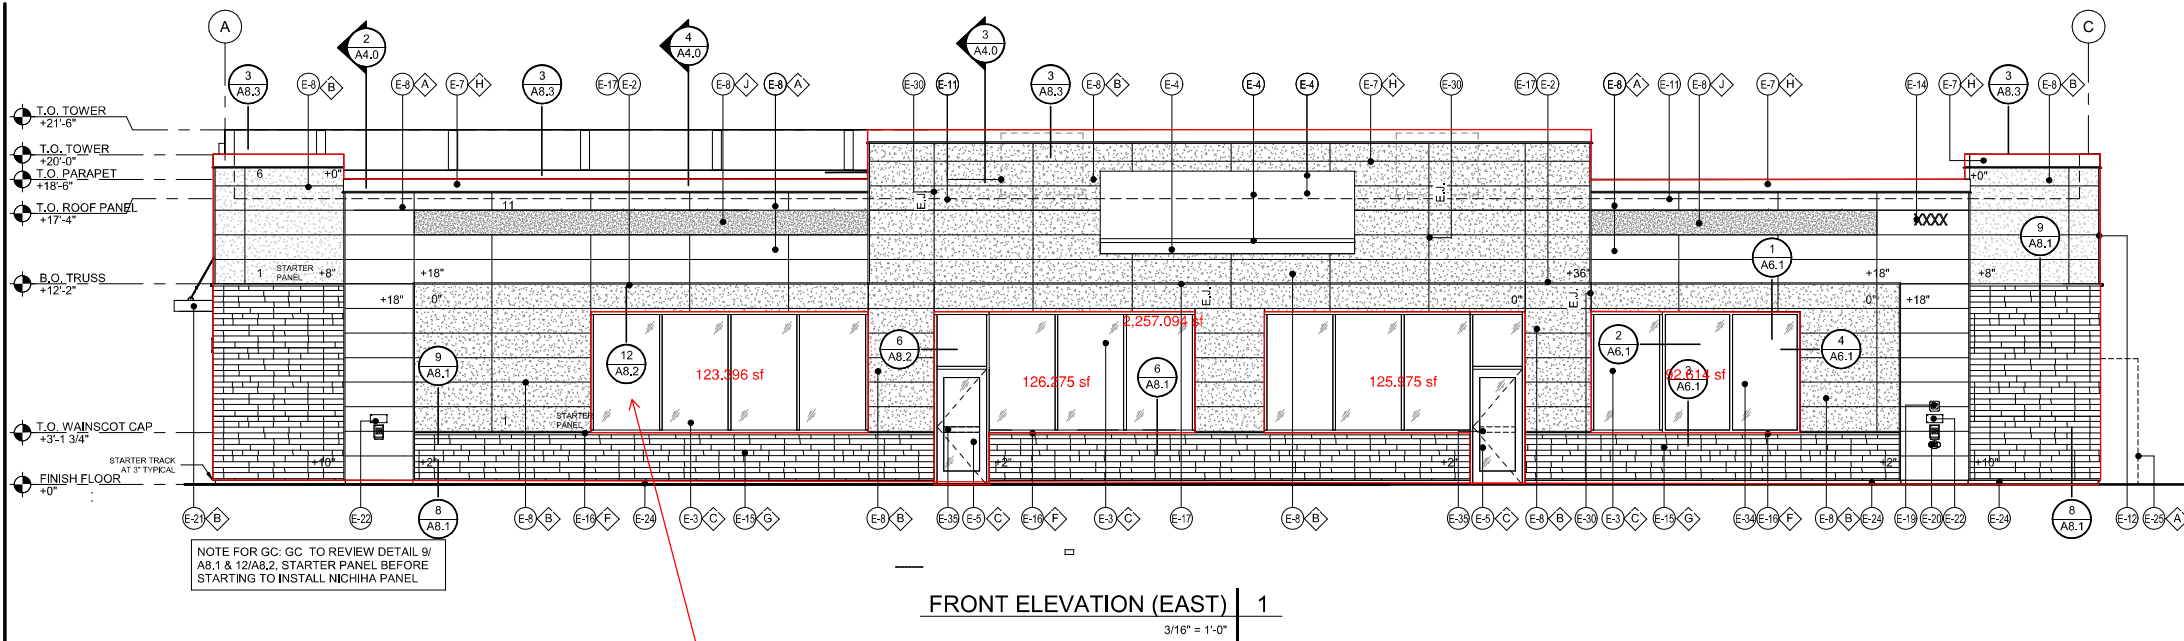

KEY NOTES

NUMBER	DESCRIPTION
E-2	LINE OF CANOPY / SOFFIT
E-3	DARK BRONZE ANODIZED WINDOW FRAME W/ GRAY TINTED GLASS PER SOLARBAN SOLARGRAY SPECS. SEE GLAZING SCHEDULE ON SHEET A6.0
E-4	INTERIALLY ILLUMINATED SIGN (UNDER SEPERATE PERMIT)
E-5	DARK BRONZE ANODIZED DOOR W/ GRAY TINTED GLASS STOREFRONT SYSTEM
E-7	PRE-FINISHED METAL FASCIA COPING
E-8	NICHIHA FIBER CEMENT WALL PANEL SYSTEM
E-9	WALL MOUNTED LIGHT FIXTURE, COLOR: BRONZE. SEE ELECTRICAL PLAN
E-10	SERVICE DISCONNECT PANEL LOCATION. SEE ELECTRICAL PLAN
E-11	ROOF LINE AND HVAC UNITS
E-12	1-1/2" NICHIHA CORNER KEY EDGE, TYP, TO ALL CORNERS
E-13	DOWNSPOUT, RE: PLUMBING PLAN
E-14	ADDRESSING LOCATION: 8" TALL INCH BLACK NUMBERS. FINAL AREA LOCATION TO BE DETERMINED BY FIRE DEPARTMENT.
E-15	1 3/8" THK X 6" NICHIHA KURASTONE HIGH FIBER CEMENT WAINSCOT
E-16	1-1/2" HIGH NICHIHA FIBER CEMENT CAP INSTALL PER MFR. SPECS.
E-17	NICHIHA OVERHANG FLASHING, SEE DETAIL 2/A6.3
E-18	PARAPET WALL BEYOND
E-19	(KNOX) KEY-BOX AT 6'-0" AFF (IF REQUIRED BY FIRE DEPARTMENT).
E-20	FIRE DEPARTMENT CONNECTION (IF REQUIRED)
E-21	ALUMINUM AWNING WITH SUPPORT RODS ABOVE THE SIDE ENTRY DOOR BY CIRCLE K VENDOR. REFER SIP VENDOR DRAWINGS FOR DETAIL.
E-22	EMERGENCY FUEL SHUT-OFF SWITCH, REFER TO FUEL SHEETS
E-24	NICHIHA ESSENTIAL "STARTER" FLASHING 3" FROM THE HARD SURFACE.
E-25	CO2 TANK WITH METAL LOUVERED CONTAINER
E-29	METAL ROOF ACCESS LADDER WITH SECURITY DOOR LADDER GUARD MODEL # LG C1 P2 COTTERMAN
E-30	CONTROL/EXPANSION JOINT "E.J." LOCATION, SEE DETAIL 5/A6.1
E-32	PARAPET BRACING, SEE SIP VENDOR SHEETS
E-34	DARK BRONZE ANODIZED WINDOW FRAME WITH SPANDREL GLASS.
E-35	DOOR DECAL PROVIDED AND INSTALL BY GRAPHIC VENDOR.

FINISH SCHEDULE

A	***NICHIHA TUFF BLOCK - COLOR TO MATCH #SW 6095 TOASTY
B	***NICHIHA TUFF BLOCK - COLOR TO MATCH #SW 6115 TOTALLY TAN
C	- 1" INSULATED, DOUBLE PANED GRAY TINTED GLASS
D	- *SHERWIN WILLIAMS #SW 4081 - **SAFETY RED
E	- *SHERWIN WILLIAMS #SW 7005 - WHITE
F	***NICHIHA CHISELED SILL TAN
G	***NICHIHA LEDGESTONE BLUFF
H	- *SHERWIN WILLIAMS #SW 6090 - JAVA - FIRESTONE MANSARD BROWN SR (USE FOR PRE-FINISHED METAL FASCIA)
I	- ORANGE #PMS 144
J	*** NICHIHA TUFF BLOCK - COLOR TO MATCH #SW 4081
* USE SHERWIN WILLIAMS MANUFACTURER ONLY	
** COLOR TO BE PRE-ORDERED TO ENSURE AVAILABILITY AT TIME OF CONSTRUCTION	
***TO BE PURCHASED BY CIRCLE K INSTALLED BY G.C. G.C. TO COORDINATE WITH CK PM AND OWNER'S REP circlek@nichiha.com	

FASTENING SCHEDULE FOR NICHIHA PANEL

5 FASTENERS PER ULTIMATE CLIP @ 6" O.C.
#8 OR #10 FULLY THREADED WOOD SCREW, 1" LONG
FASTEN STARTER TRACK @ 12" O.C.
#8 OR #10 FULLY THREADED WOOD SCREW, 1" LONG
FACE FASTENERS TO CDX PLYWOOD @ 8" O.C.
#8 OR #10 FULLY THREADED WOOD SCREW, 1-1/2" LONG
FACE FASTENERS BACK TO STUDS @ 16" O.C.
#8 OR #10 FULLY THREADED WOOD SCREW, 3-1/2" LONG, MIN.

PROFESSIONAL SEAL

PROFESSIONAL CERTIFICATION

I hereby certify that this plan, specification or report was prepared by me or under my direct supervision and that I am a duly Licensed Architect under the laws of the state of Minnesota.

Signature:

Typed/Printed Name:

Date:

License Number:

PERMIT SET 04/12/2023

REVISIONS

ISSUE DATE

PROJECT MANAGER

A. SIGNOR

QUALITY CONTROL

A. SIGNOR

DRAWN BY

J. MASON

PROJECT NAME

HOLIDAY
STATIONSTORES LLC

SHAKOPEE, MN

SWC WINDERMERE WAY &
MARYSTOWN RD




HOLIDAY STATIONSTORES, INC.


PROJECT NUMBER:
016372.00

EXTERIOR
ELEVATIONS

A2.1

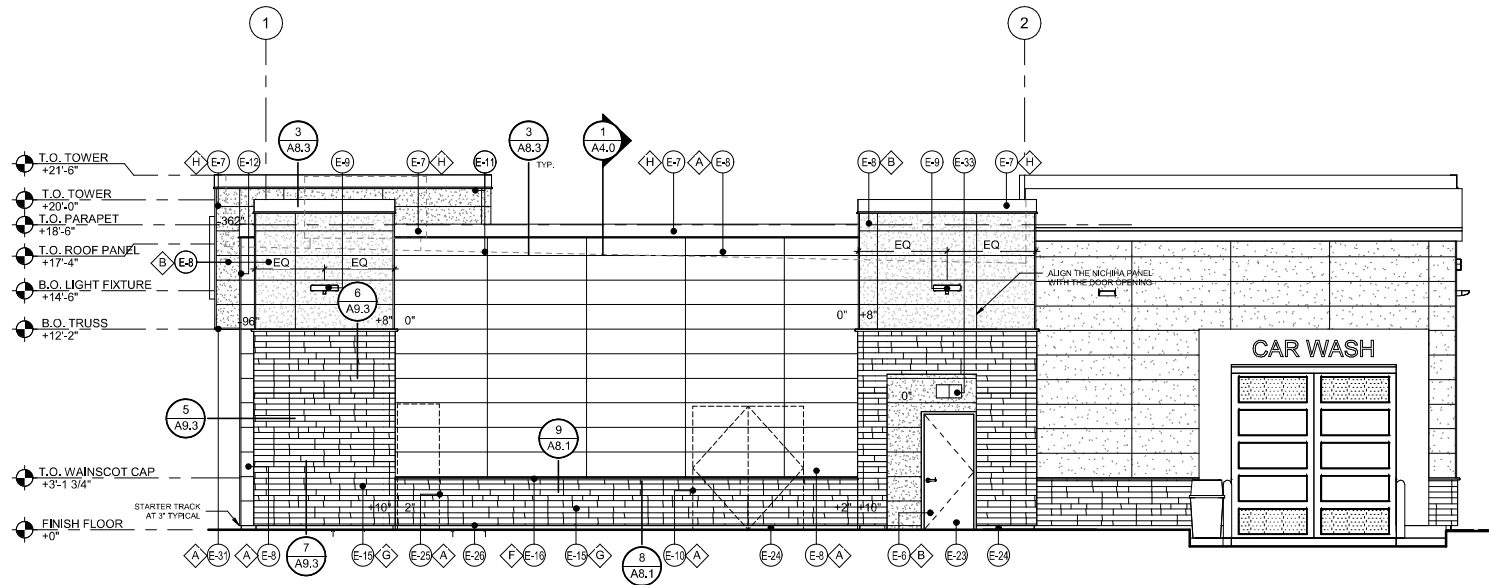

SIDE ELEVATION (NORTH) | 2
3/16" = 1'-0"

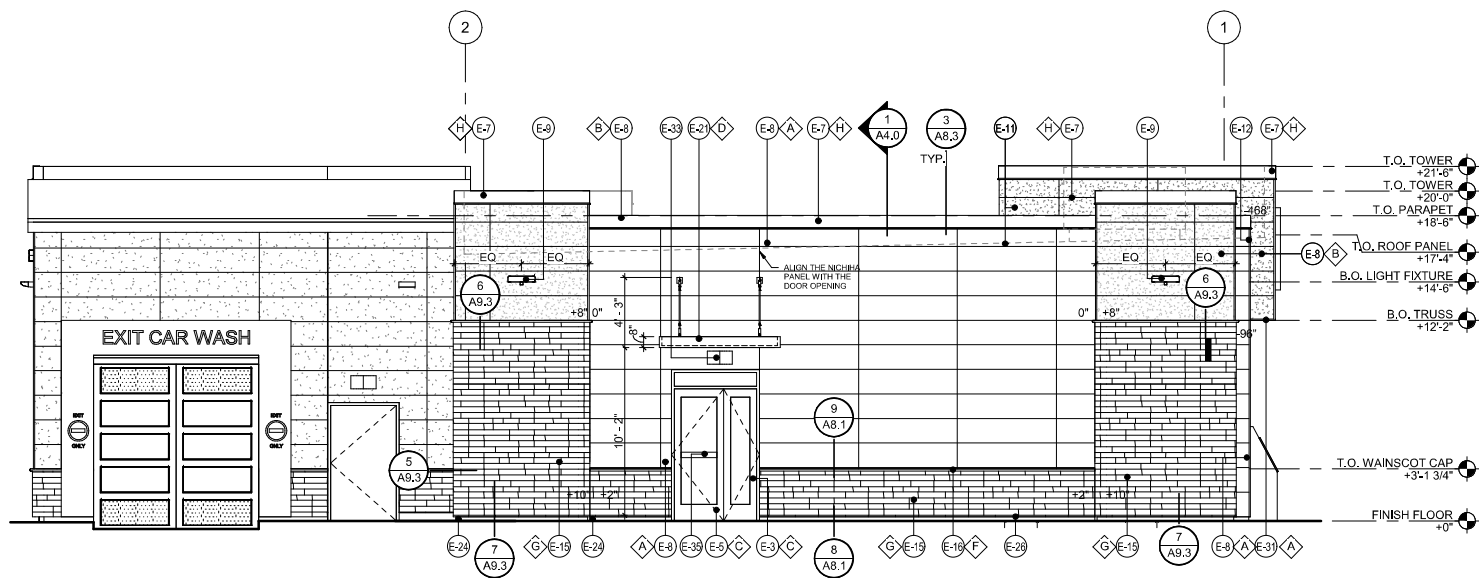

SIDE ELEVATION (SOUTH) | 1
3/16" = 1'-0"

KEY NOTES

NUMBER	DESCRIPTION
E-3	DARK BRONZE ANODIZED WINDOW FRAME W/ GRAY TINTED GLASS PER SOLARBAN SOLARGRAY SPECS, SEE GLAZING SCHEDULE ON SHEET A6.0
E-5	DARK BRONZE ANODIZED DOOR W/ GRAY TINTED GLASS STOREFRONT SYSTEM
E-6	SERVICE DOOR, PAINT TO MATCH SURROUNDING WALL
E-7	PRE-FINISHED METAL FASCIA COPING
E-8	NICHIHA FIBER CEMENT WALL PANEL SYSTEM
E-9	WALL MOUNTED LIGHT FIXTURE, COLOR: BRONZE, SEE ELECTRICAL PLAN
E-10	SERVICE DISCONNECT PANEL LOCATION, SEE ELECTRICAL PLAN
E-11	ROOF LINE AND HVAC UNITS
E-12	1-1/2" NICHIHA CORNER KEY EDGE, TYP, TO ALL CORNERS
E-15	1 3/8" THK. X 6" NICHIHA KURASTONE HIGH FIBER CEMENT WAINSCOT
E-16	1-1/2" HIGH NICHIHA FIBER CEMENT CAP INSTALL PER MFR. SPECS.
E-21	ALUMINUM AWNING WITH SUPPORT RODS ABOVE THE SIDE ENTRY DOOR BY CIRCLE K VENDOR, REFER SIP VENDOR DRAWINGS FOR DETAIL.
E-23	INSULATED METAL DOOR
E-24	NICHIHA ESSENTIAL "STARTER" FLASHING 3" FROM THE HARD SURFACE.
E-25	CO2 TANK WITH METAL LOUVERED CONTAINER
E-26	EXTERIOR FINISH TO EXTEND ABOVE SIDEWALK/GRADE, SEE DET. 8/A8.1.
E-31	NICHIHA FIBER CEMENT SOFFIT PANEL, SEE DETAILS 1/A8.3 & 2/A8.3.
E-33	WALL MOUNTED EMERGENCY LIGHT FIXTURE, COLOR: BRONZE, SEE ELECTRICAL PLAN
E-35	DOOR DECAL PROVIDED AND INSTALL BY GRAPHIC VENDOR.

PROFESSIONAL SEAL

PROFESSIONAL CERTIFICATION

I hereby certify that this plan, specification or report was prepared by me or under my direct supervision and that I am a duly Licensed Architect under the laws of the state of Minnesota.

Signature: _____

Typed/Printed Name: _____

Date: _____

License Number: _____

PERMIT SET 04/12/2023

REVISIONS

ISSUE	DATE

PROJECT MANAGER

A. SIGNOR

QUALITY CONTROL

A. SIGNOR

DRAWN BY

J. MASON

PROJECT NAME

HOLIDAY
STATIONSTORES LLC

SHAKOPEE, MN

SWC WINDERMERE WAY &
MARYSTOWN RD



HOLIDAY STATIONSTORES, INC.

PROJECT NUMBER:
016372.00

EXTERIOR
ELEVATIONS

A2.2

FINISH SCHEDULE

- A** - ***NICHIHA TUFF BLOCK
- COLOR TO MATCH #SW 6095 TOASTY
- B** - ***NICHIHA TUFF BLOCK
- COLOR TO MATCH #SW 6115 TOTALLY TAN
- C** - 1" INSULATED, DOUBLE PANED GRAY TINTED GLASS
- D** - *SHERWIN WILLIAMS #SW 4081
- **SAFETY RED
- E** - *SHERWIN WILLIAMS #SW 7005
- WHITE
- F** - ***NICHIHA CHISELED SILL TAN
- G** - ***NICHIHA LEDGESTONE BLUFF
- H** - *SHERWIN WILLIAMS #SW 6090 - JAVA
- FIRESTONE MANSARD BROWN SR (USE FOR PRE-FINISHED METAL FASCIA)
- I** - ORANGE #PMS 144
- J** - *** NICHIHA TUFF BLOCK
- COLOR TO MATCH #SW 4081

* USE SHERWIN WILLIAMS MANUFACTURER ONLY
** COLOR TO BE PRE-ORDERED TO ENSURE AVAILABILITY
AT TIME OF CONSTRUCTION
*** TO BE PURCHASED BY CIRCLE K/INSTALLED BY G.C.
G.C. TO COORDINATE WITH CK PM AND OWNER'S REP
circlek@nichiha.com

FASTENING SCHEDULE FOR NICHIHA PANEL

- 5 FASTENERS PER ULTIMATE CLIP @ 6" O.C.
- #8 OR #10 FULLY THREADED WOOD SCREW, 1" LONG
FASTEN STARTER TRACK @ 12" O.C.
- #8 OR #10 FULLY THREADED WOOD SCREW, 1" LONG
FACE FASTENERS TO CDX PLYWOOD @ 8" O.C.
- #8 OR #10 FULLY THREADED WOOD SCREW, 1-1/2" LONG
FACE FASTENERS BACK TO STUDS @ 16" O.C.
- #8 OR #10 FULLY THREADED WOOD SCREW, 3-1/2" LONG,
MIN.