



1010 Mainstreet, Suite 100
Hopkins, MN. 55343
Tel: 952.278.8880

PROJECT

AFFINITY PLUS
FEDERAL CREDIT UNION

NEW BUILDING

SHAKOPEE, MINNESOTA

[illegible]

I HEREBY CERTIFY THAT THIS PLAN, SPECIFICATION
OR REPORT WAS PREPARED BY ME OR UNDER MY
DIRECT SUPERVISION, AND THAT I AM A DULY
LICENSED ARCHITECT UNDER THE LAWS OF THE
STATE OF MINNESOTA


REG. NO. _____ DATE _____

EXTERIOR ELEVATIONS


DRAWN BY: RES. CHECKED BY: RES.

A3.1


201103 EE-201103
COPYRIGHT © BY HTG ARCHITECTS

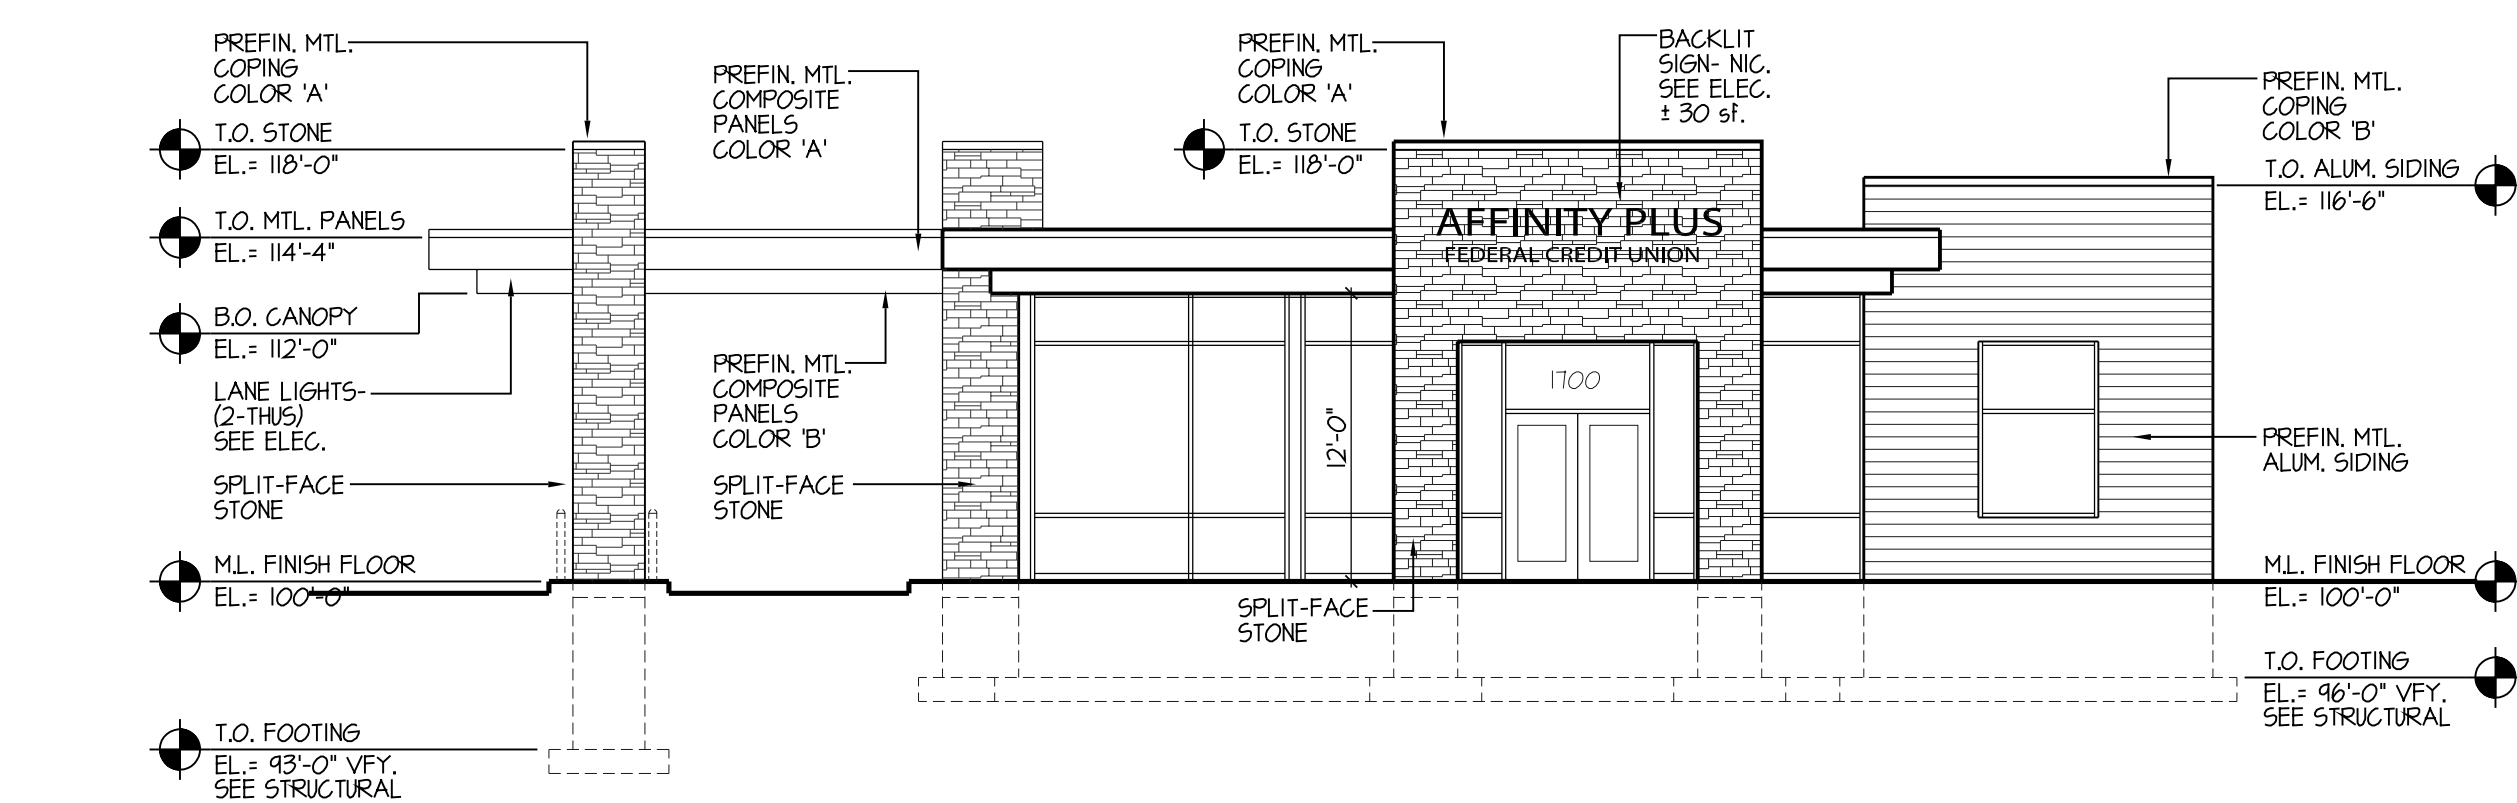


 EAST EXTERIOR ELEVATION
1/8" = 1'-0"

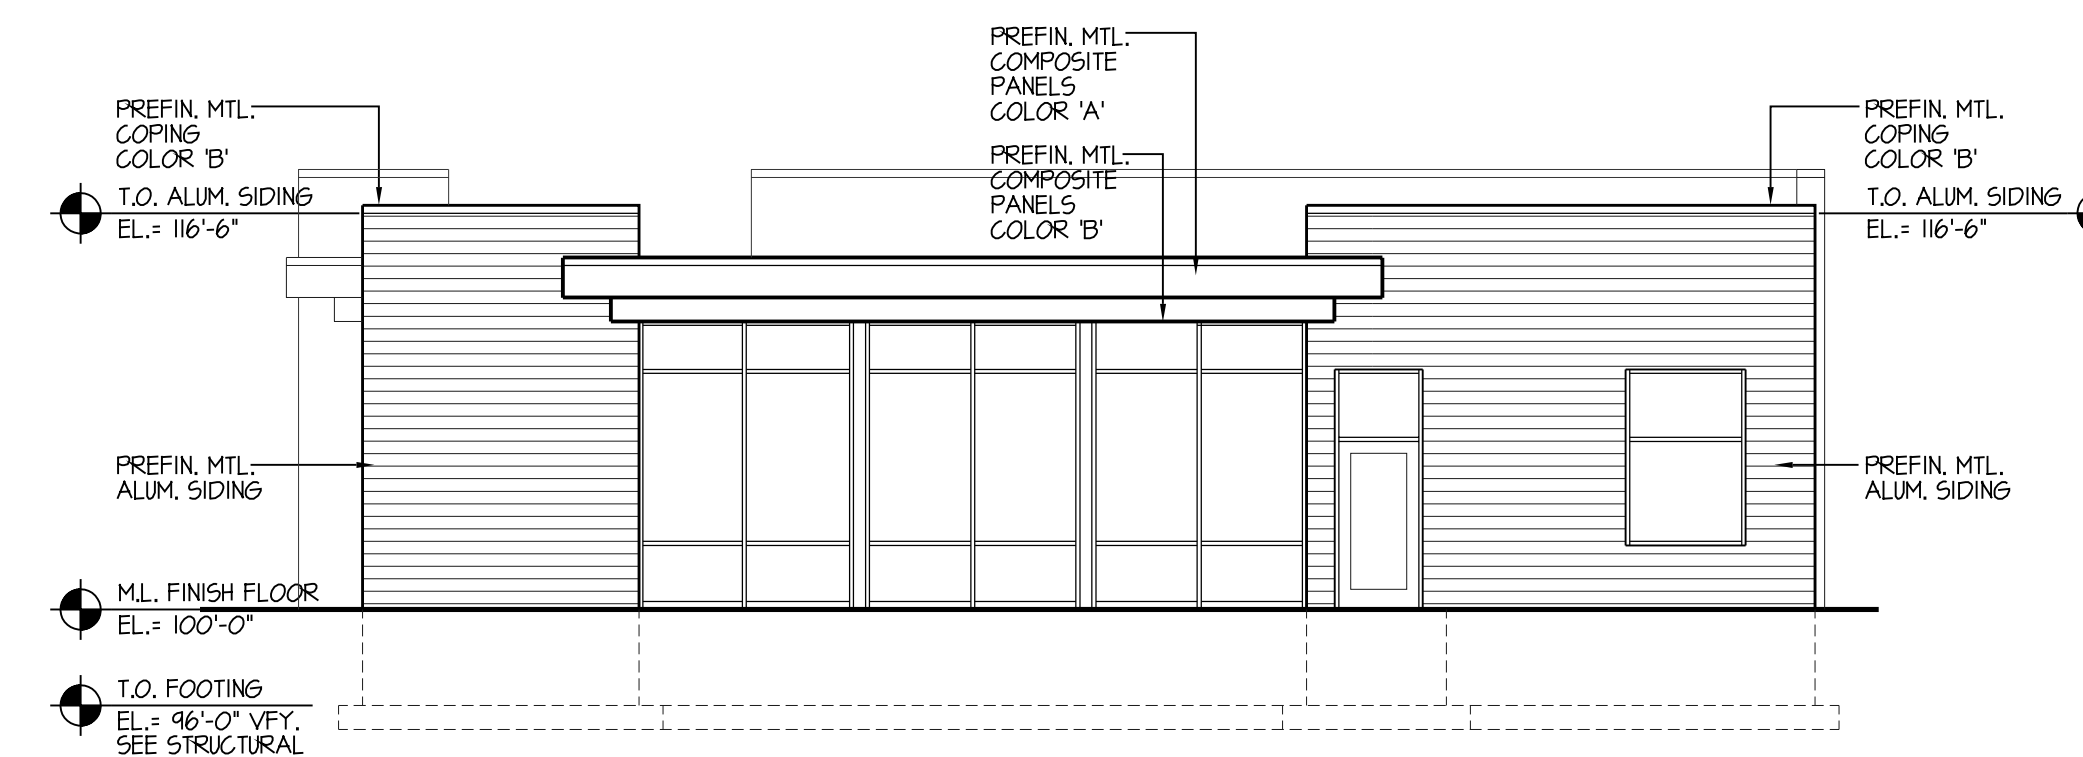

2 NORTH EXTERIOR ELEVATION
A3.1 1/8"=1'-0"

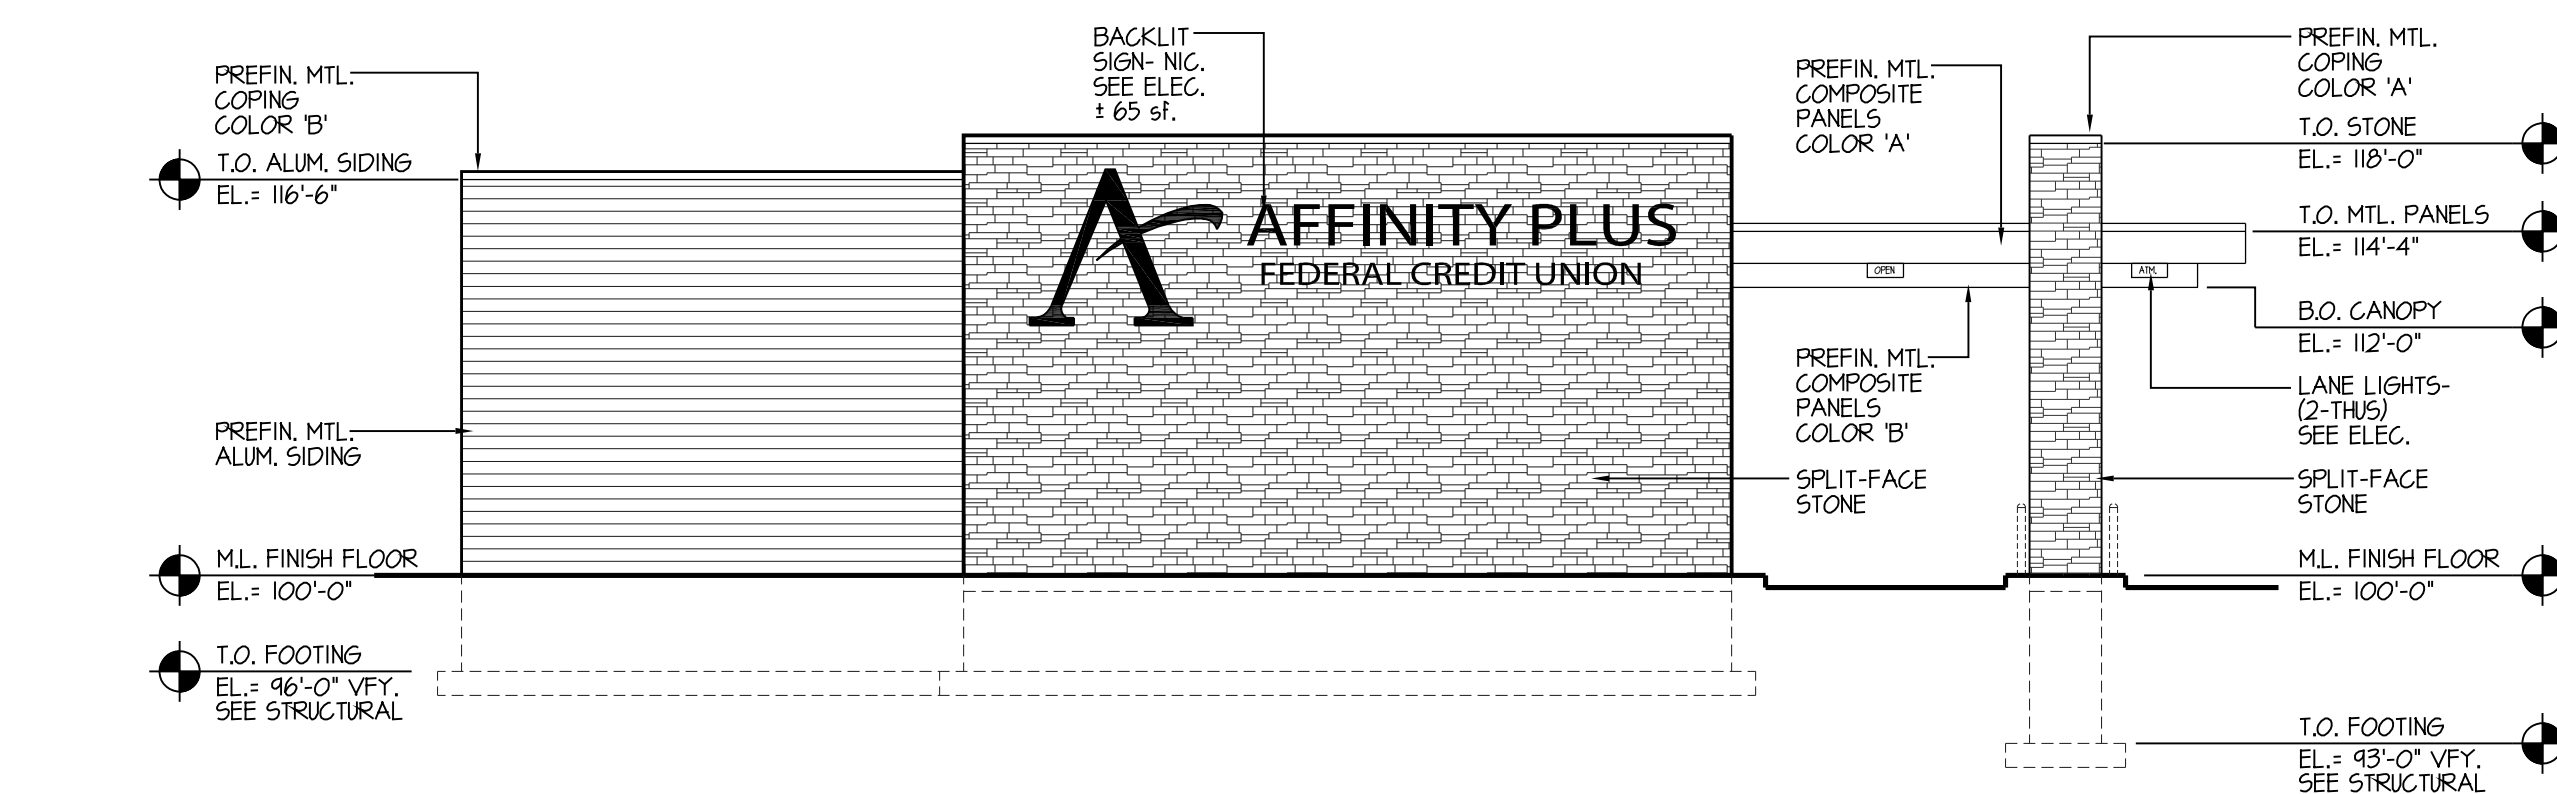

3 WEST EXTERIOR ELEVATION
A3.1 1/8" = 1'-0"

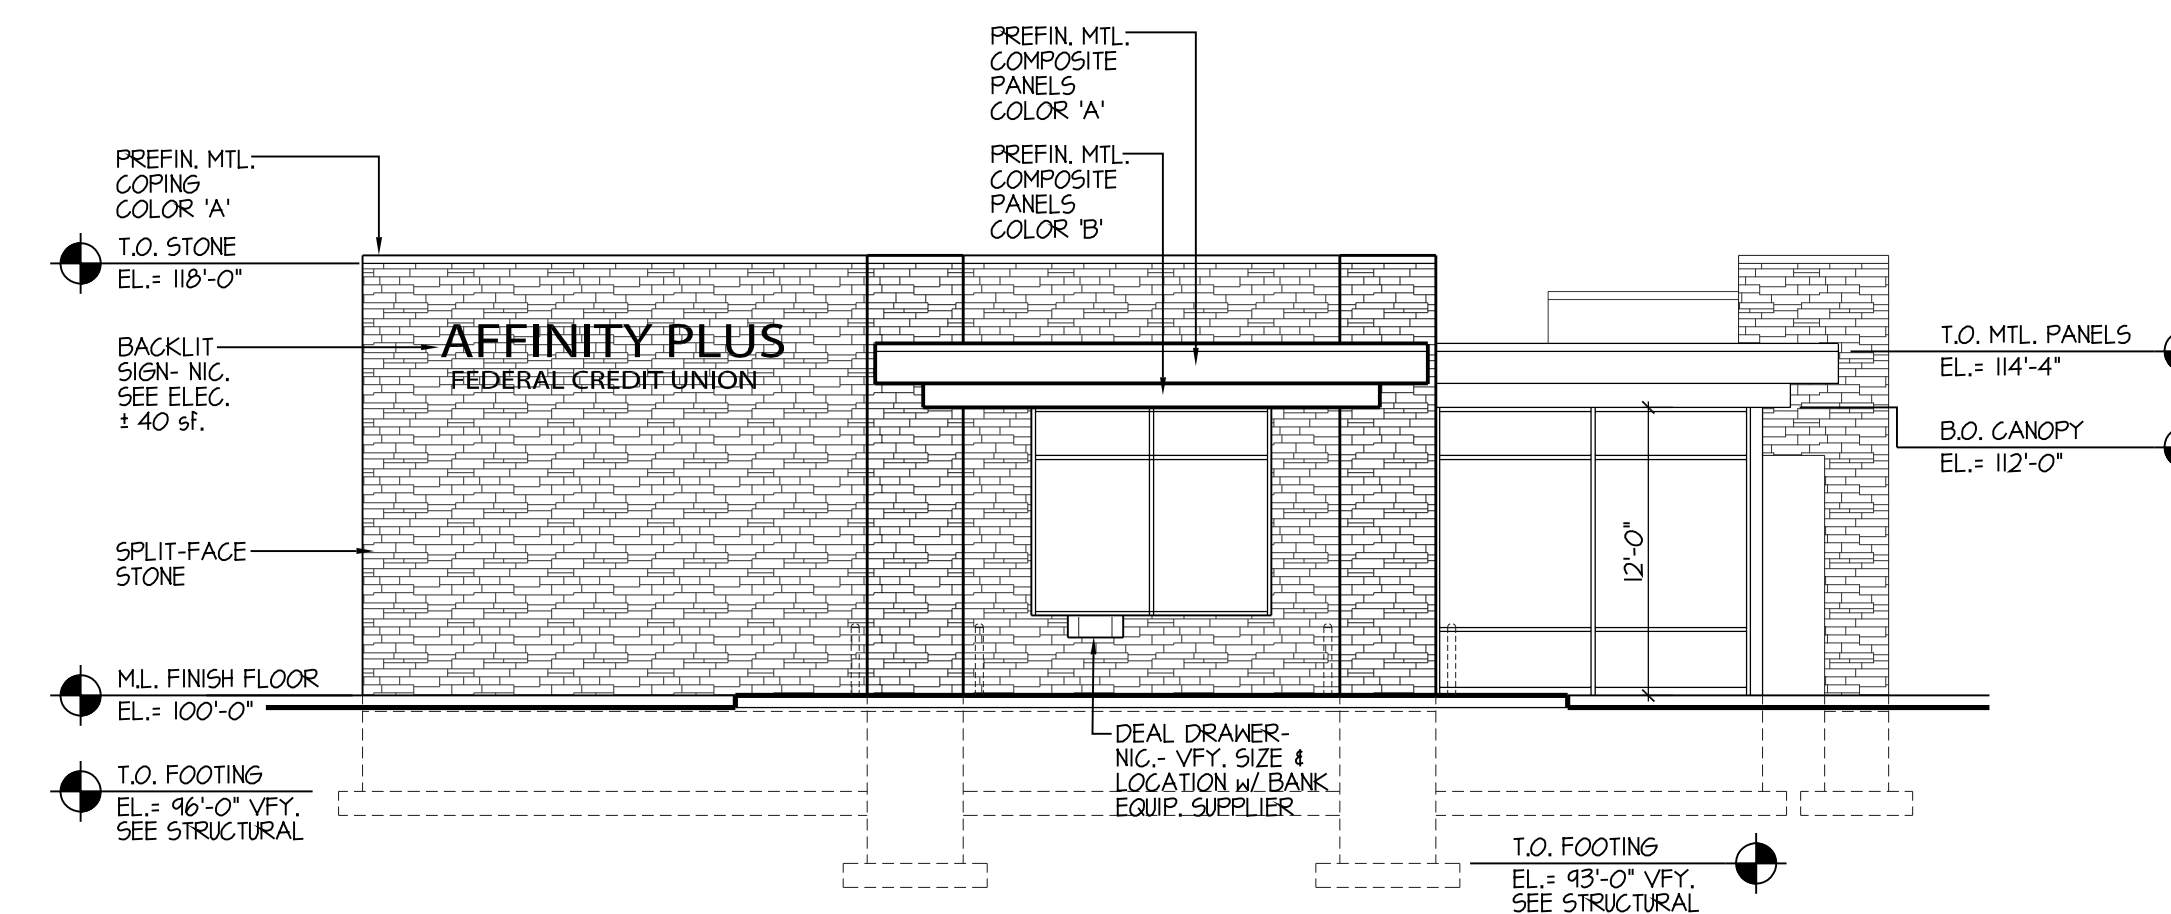

4 SOUTH EXTERIOR ELEVATION
A3.1 1/8"=1'-0"

BUILDING EXTERIOR FINISHES:

PREFIN. MTL. COPING
 COLOR 'A' (SPLIT-FACE STONE)
 MANUF: PAC-CLAD
 COLOR: CHARCOAL GRAY

PREFIN. MTL. COPING
COLOR 'B' (@ MTL. PANELS 'B')
MANUF: PAC-CLAD
COLOR: CITYSCAPE

PREFIN. MTL. COPING
 COLOR 'C' (@ ALUM. SIDING)
 MANUF: PAC-CLAD
 COLOR: CITYSCAPE

PREFIN. METAL FASCIA/ SOFFIT PANELS
MANUF: PAC-CLAD
COLOR: CITYSCAPE

PREFIN. MTL. COMPOSITE PANELS
COLOR 'A'
MANUF: ALUCOBOND
COLOR: CUSTOM PURPLE

PREFIN. MTL. COMPOSITE PANELS
COLOR 'B'
MANUF: ALUCOBOND
COLOR: CADET GRAY

SPLIT-FACE STONE
MANUF: THUNDERSTONE QUARRIES
COLOR: BLACK RUNDEL
PATTERN: RANDOM ASHLAR
THICKNESS: 4" NOMINAL

ALUMINUM FLANK SIDING
 MANUF: LONGBOARD
 SIZE: 6" V-GROOVE
 COLORS: RANDOM MIX OF THE FOLLOWING:
 COMMON WHITE
 DOVE GREY
 LIGHT GREY

2023-05-19 10:54am