


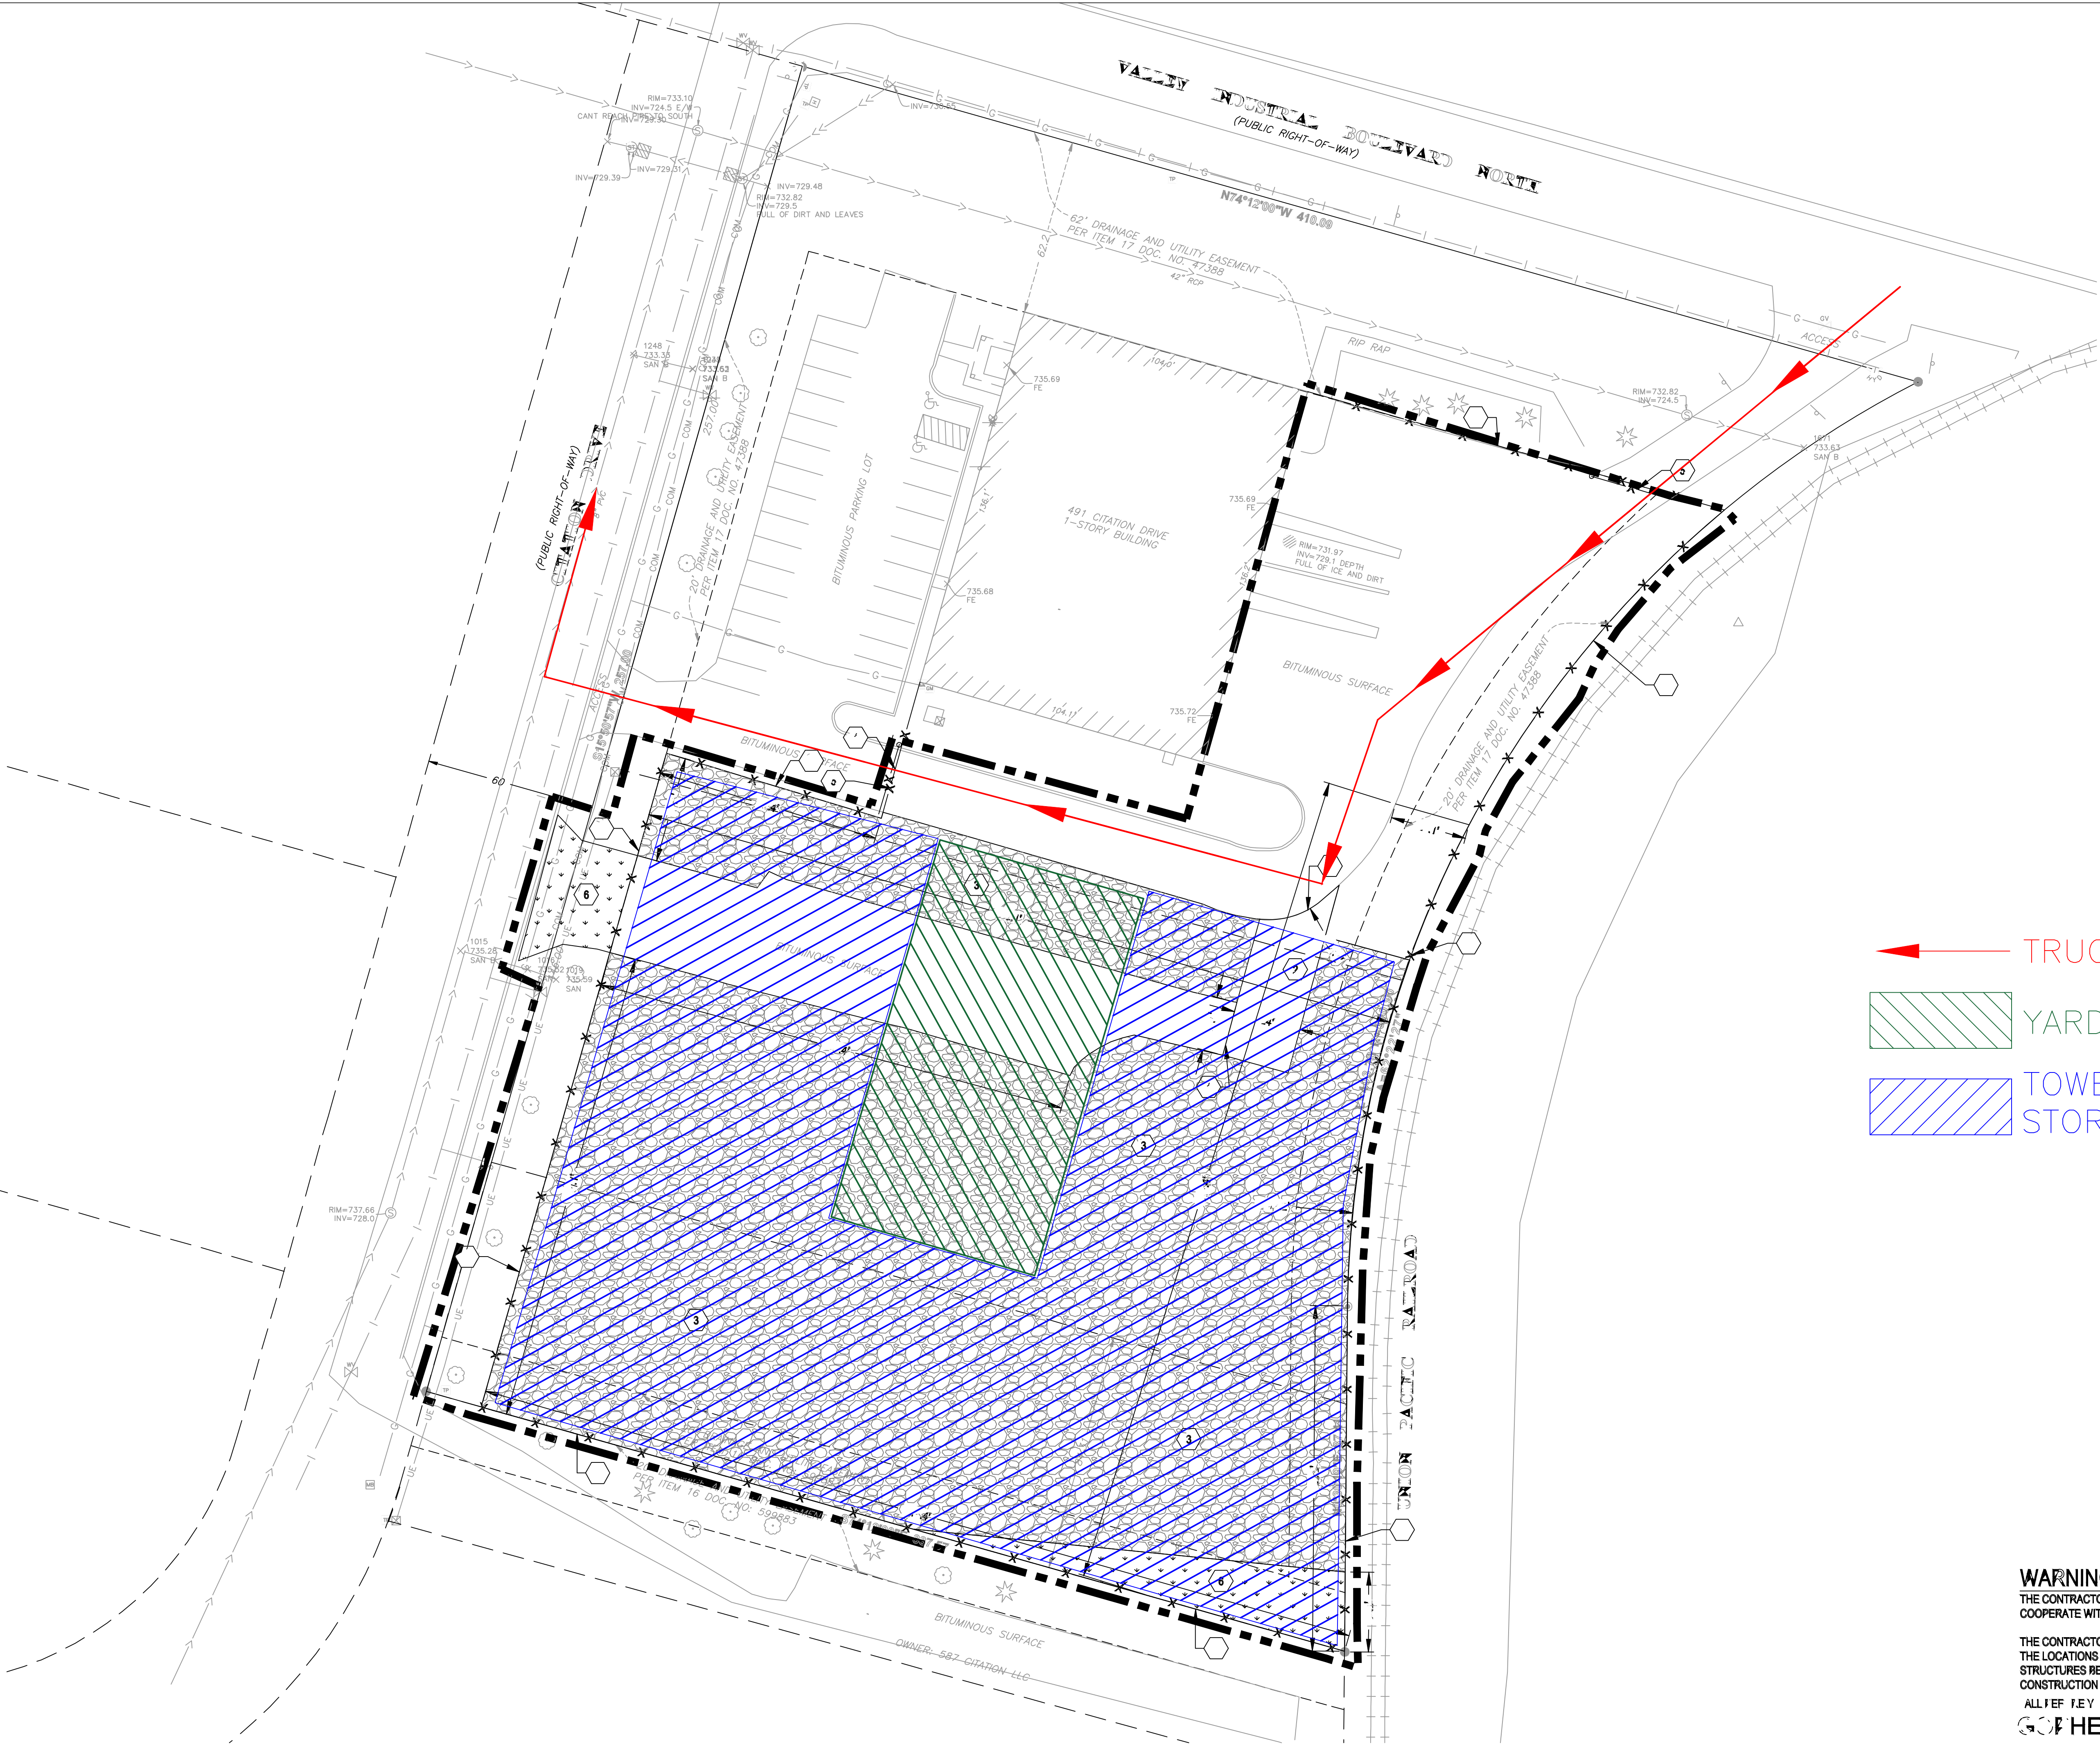

LEGEND

- PROPERTY BOUNDARY
- GRAVEL SURFACING
- BITUMINOUS PAVEMENT
- GRASS
- FENCE

NOTES

- SEE SHEET C-002 FOR ADDITIONAL PROJECT NOTES.

KEYNOTES

- MATCH EXISTING
- BITUMINOUS PAVEMENT - SEE DETAIL 2/C-802
- GRAVEL SURFACING - SEE DETAIL 1/C-802
- 113' FENCE - DESIGN TO BE PROVIDED BY CONTRACTOR
- 28' GATE - DESIGN TO BE PROVIDED BY CONTRACTOR
- SEEDING - STATE SEED MIX 21-112 WINTER WHEAT COVER CROP

- TRUCK LANE
- YARD CRANE TO LOAD TRUCKS
- TOWER CRANE EQUIPMENT STORAGE AREA

WARNING:
THE CONTRACTOR SHALL BE RESPONSIBLE FOR CALLING FOR LOCATIONS OF ALL EXISTING UTILITIES. THEY SHALL COOPERATE WITH ALL UTILITY COMPANIES IN MAINTAINING THEIR SERVICE AND/OR RELOCATION OF LINES.
THE CONTRACTOR SHALL CONTACT GOPHER STATE ONE CALL AT 851-454-0002 AT LEAST 48 HOURS IN ADVANCE FOR THE LOCATIONS OF ALL UNDERGROUND WIRES, CABLES, CONDUITS, PIPES, MANHOLES, VALVES OR OTHER BURIED STRUCTURES BEFORE DIGGING. THE CONTRACTOR SHALL REPAIR OR REPLACE THE ABOVE WHEN DAMAGED DURING CONSTRUCTION AT NO COST TO THE OWNER.
ALL REF KEY 111-
GOPHER STATE ONE CALL
TWIN CITY AREA: 514-44-
TOLL FREE: 1-877-1111

7500 OLSON MEMORIAL HWY
SUITE 300
GOLDEN VALLEY, MN 55427
PHONE: 763-252-6800
FAX: 952-831-1268
WWW.STANTEC.COM

CLIENT:

QUALITY FORKLIFT
IMPROVEMENTS
CITY OF SHAKOPEE
SCOTT COUNTY, MINNESOTA

PROJECT TITLE:

ISSUE NO.	1	2	3

DESCRIPTION:	CLIENT SUBMITTAL	CLIENT SUBMITTAL	CLIENT SUBMITTAL

DATE:	10/13/2022	10/20/2022	11/09/2022

CERTIFICATION:

NOT FOR CONSTRUCTION

PROJECT NO.: 227705401

DWN BY: SAG CHKD BY: JTP APPD BY: JRA

ISSUE DATE: 11/09/2022

ISSUE NO.: 3

SHEET TITLE:

SITE PLAN

SHEET NO.:

C-101