



1220 Marshall Street NE 612.877.7100
Minneapolis 612.877.7100 fax
Minnesota 55413-1008 www.rsparch.com

Certification:
I hereby certify that this plan, specification or report was prepared
by me or under my direct supervision and that I am a duly licensed
Architect under the laws of the State of Minnesota.

Signature

Printed Name

Registration Number

Date

GATEWAY SOUTH 2101
2101 4TH Avenue East, Shakopee, MN 55379

Project Status

FLOOR PLAN

ISSUANCES:

No.	Date	Description

DRAWING INFORMATION:

DATE:
CHECKED BY:
DRAWN BY:
DUKE REALTY JOB #:
A/E JOB #:


DRAWING / SHEET TITLE:

FLOOR PLAN

SHEET NUMBER:

A201

C:\Real Projects\Gateway South\Initials\Floor_Plan.dwg
1/18/2017 1:48:58 PM

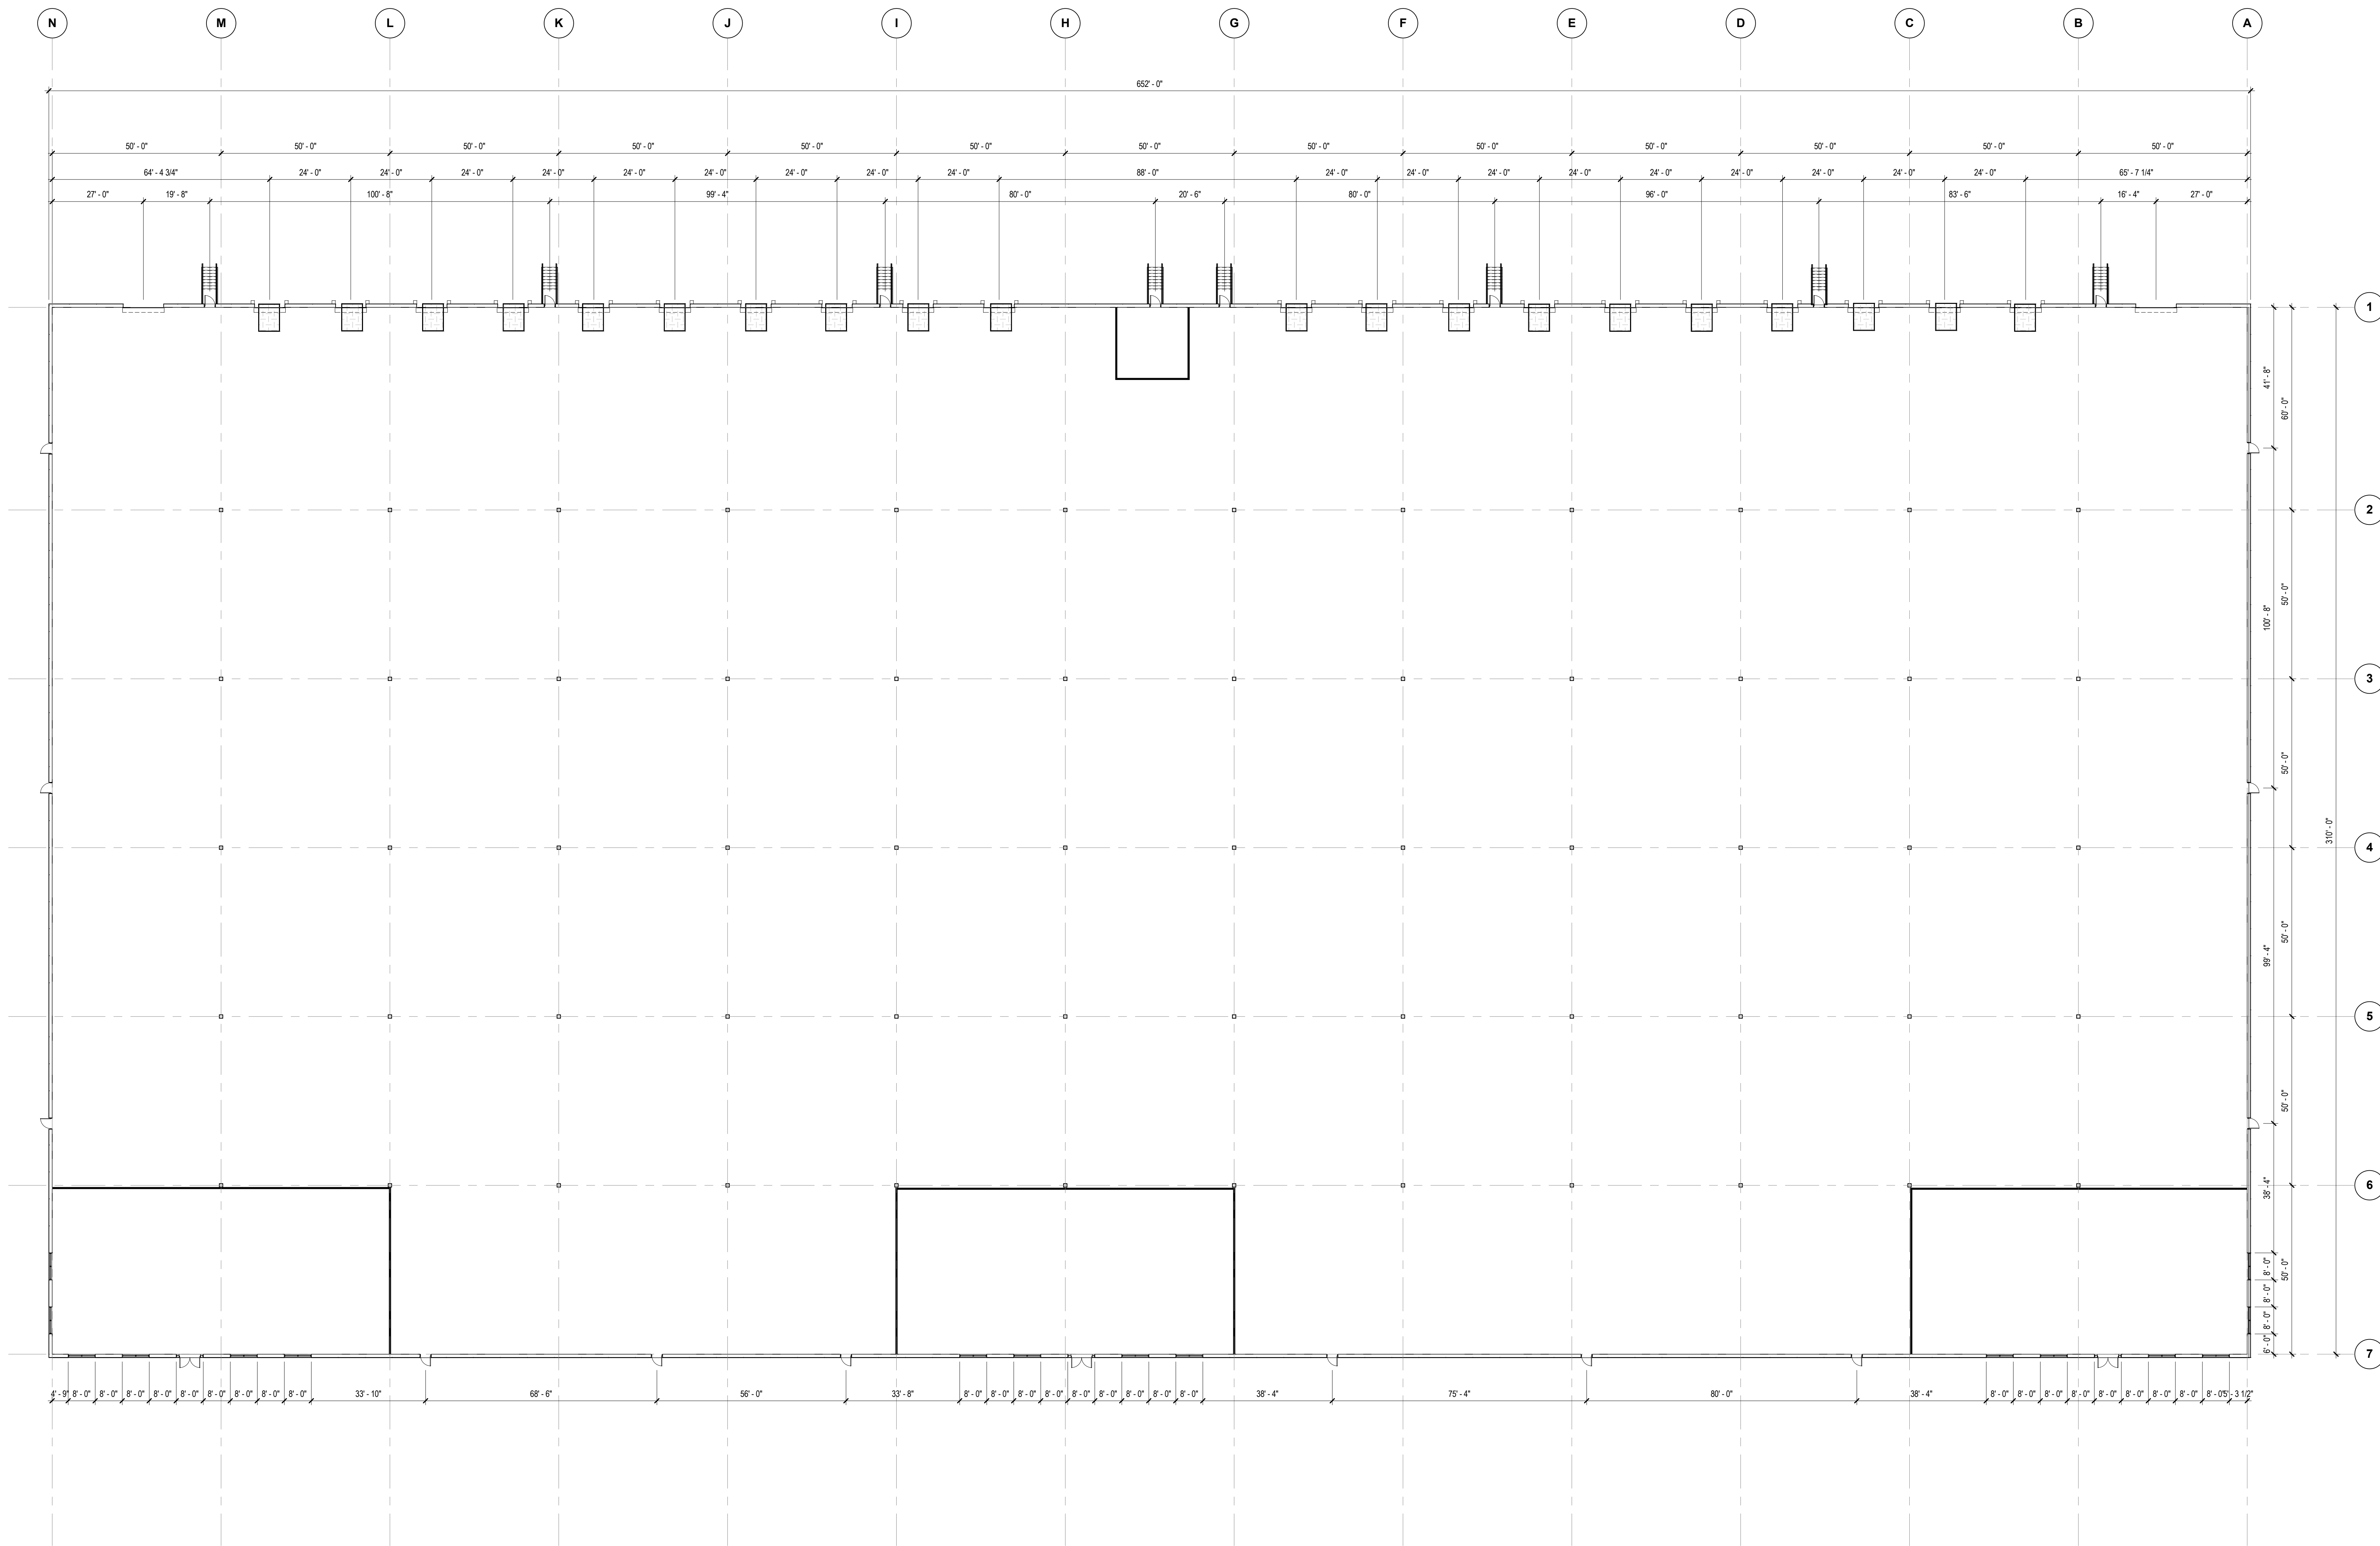

1 FLOOR PLAN
1" = 20'-0"

GATEWAY SOUTH 2101
2101 4TH Avenue East, Shakopee, MN 55379

Project Status

EXTERIOR ELEVATION

ISSUANCES:

No.	Date	Description


DRAWING INFORMATION:

DATE:
CHECKED BY:
DRAWN BY:
DUKE REALTY JOB #:
A/E JOB #:


DRAWING / SHEET TITLE:
EXTERIOR ELEVATION

SHEET NUMBER:


A300

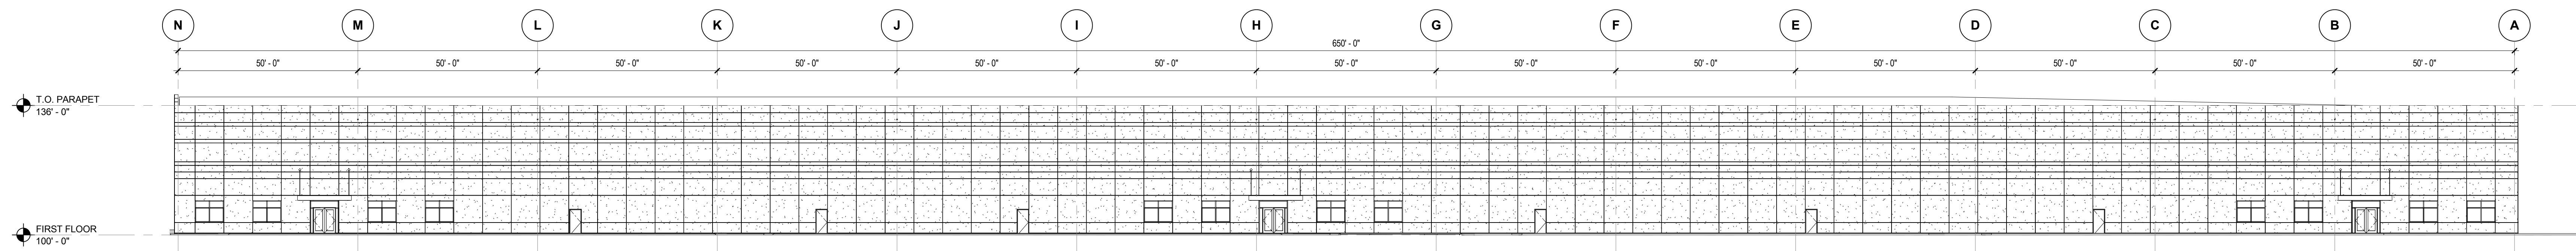


1 SOUTH ELEVATION
1" = 20'-0"

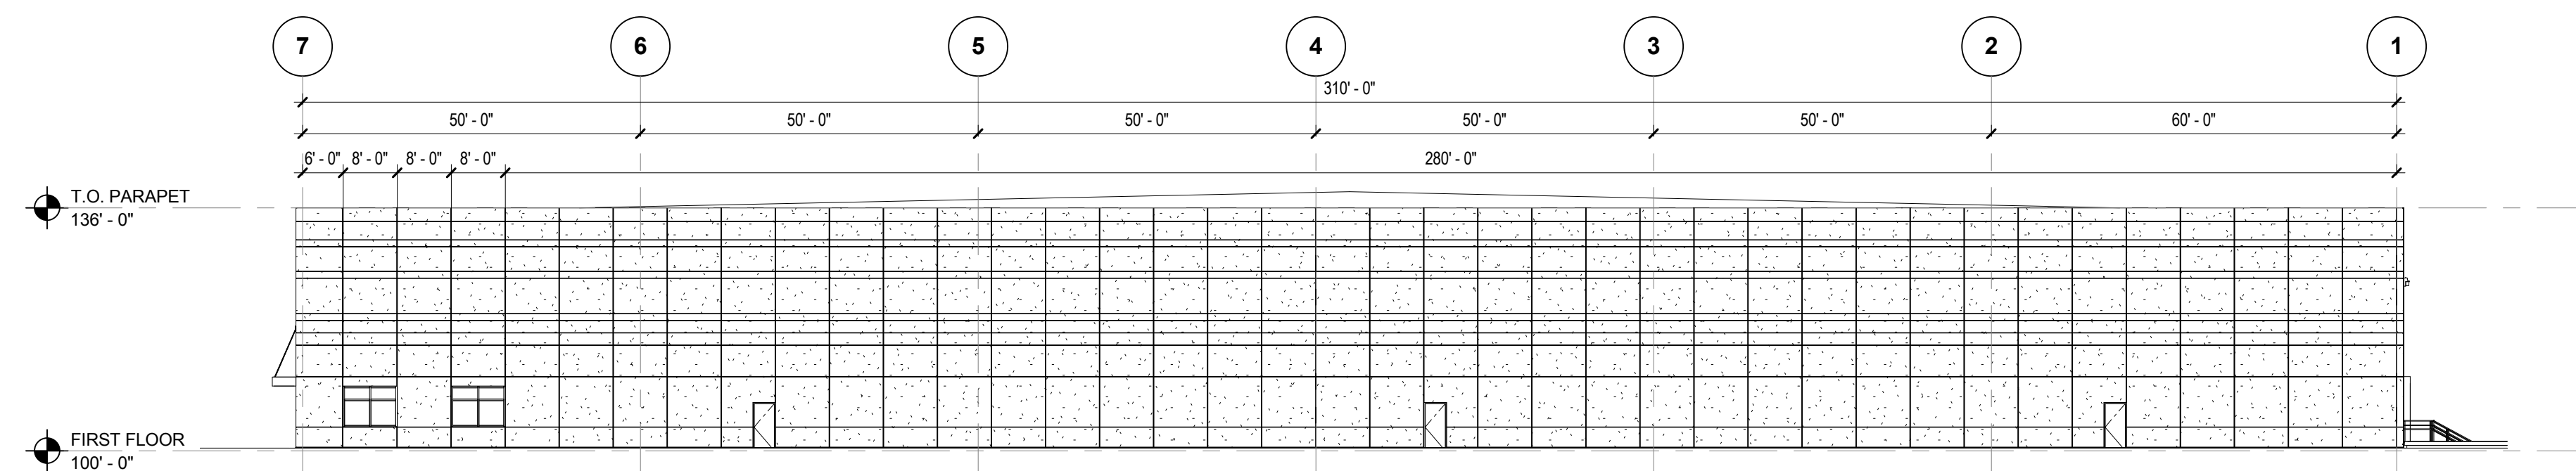


2 EAST ELEVATION
1" = 20'-0"

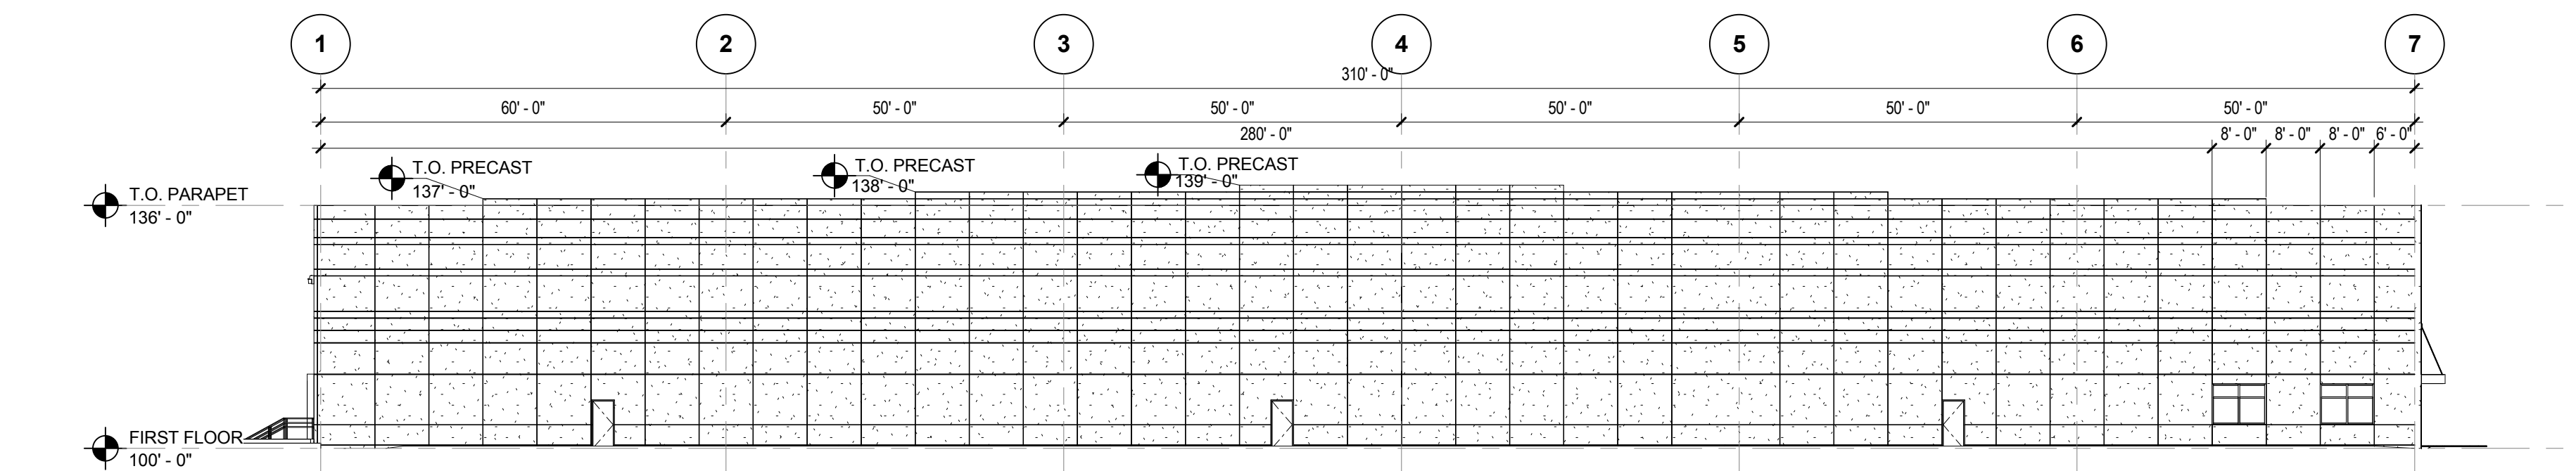

3 WEST ELEVATION
1" = 20'-0"

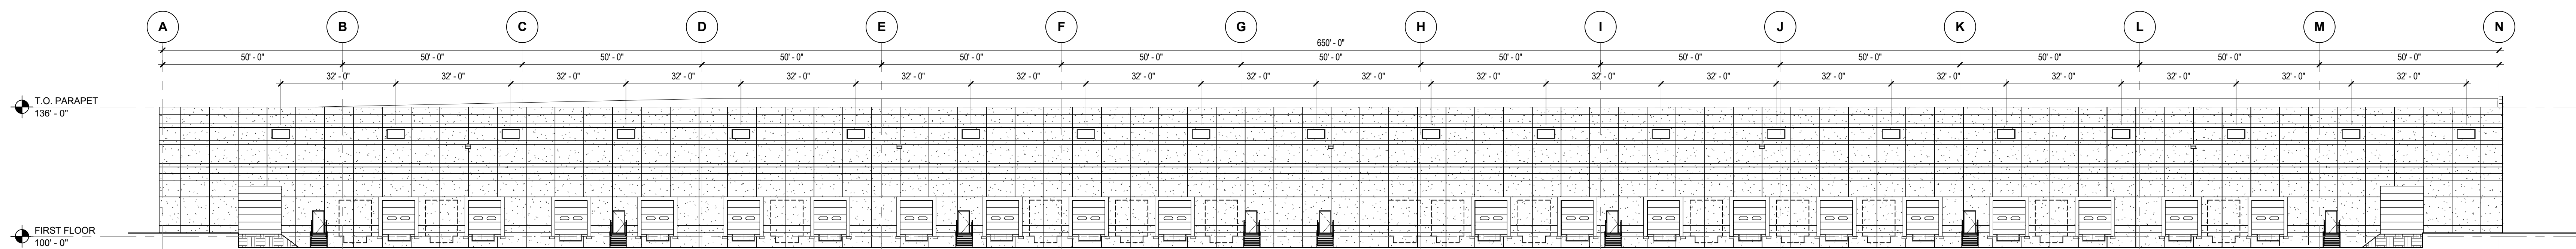

4 NORTH ELEVATION
1" = 20'-0"

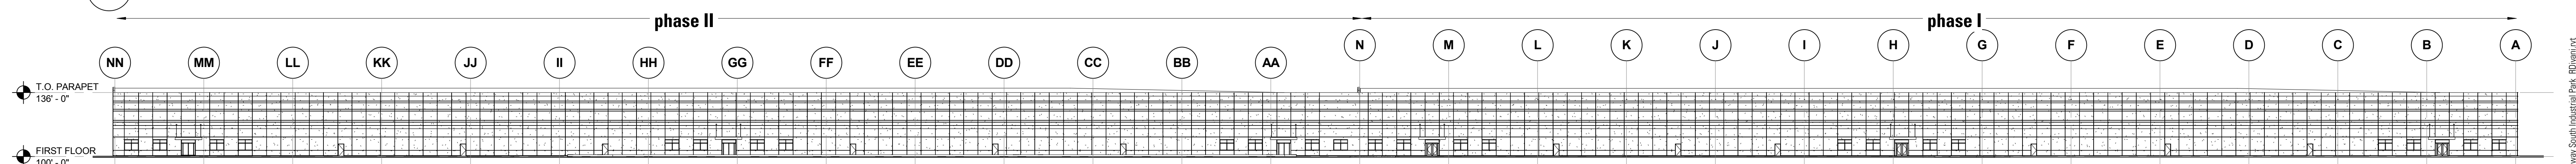

5 SOUTH ELEVATION-FUTURE EXPANSION
1" = 40'-0"