

PRELIMINARY SITE PLANS

FOR

STARTING GATE SHELL

BUILDING SHELL / PROPERTY ADDRESS: 2871 WINNERS CIRCLE DRIVE,
SHAKOPEE, MINNESOTA 55379
SEPTEMBER 2023

TENANT #01: 2875 WINNERS CIRCLE DRIVE
TENANT #02: 2885 WINNERS CIRCLE DRIVE
TENANT #03: 2895 WINNERS CIRCLE DRIVE

ENGINEER





STANTEC CONSULTING SERVICES, INC.
1 CARLSON PARKWAY NORTH, SUITE 100
PLYMOUTH, MN 55447
(E) - CLARK.LOHR@STANTEC.COM
CONTACT: CLARK LOHR




ARCHITECT

530 N 3RD STREET, STE 230
MINNEAPOLIS, MN 55401
(P) - 612.524.5375
(E) - ADAM.MEYER@STUDIOMARCHITECTS.NET
CONTACT: ADAM MEYER, AIA | PRINCIPAL

 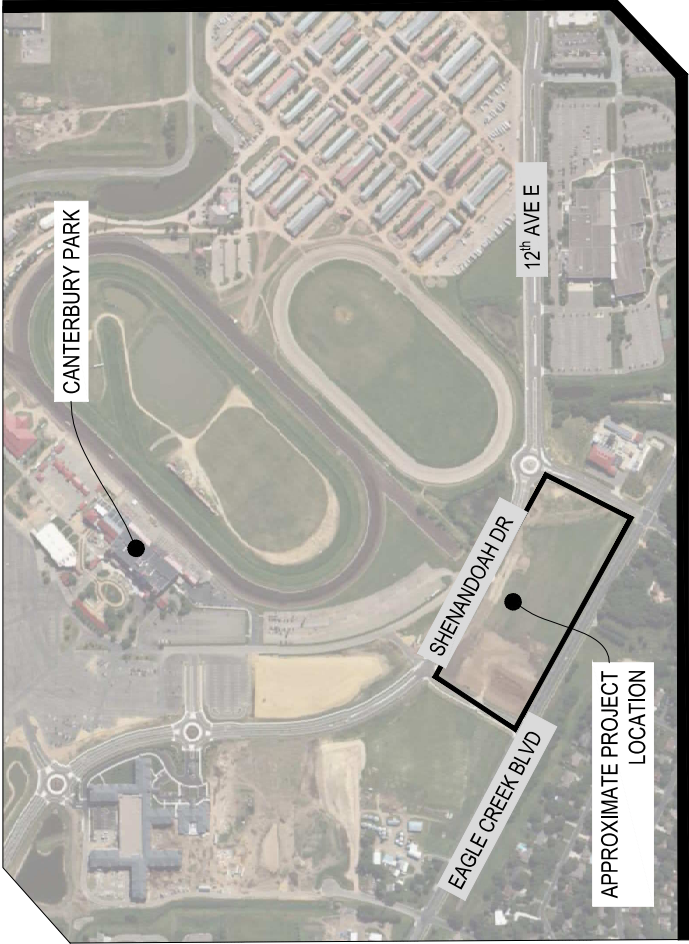

VICINITY MAP

NOT TO SCALE

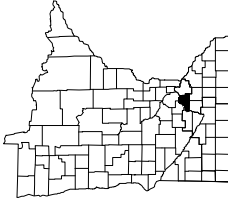

PROJECT LOCATION

CITY: SHAKOPEE
COUNTY: SCOTT
PARCEL TAX ID: 275230020

THIS PLANSET CONTAINS 10 SHEETS

SHEET INDEX	
SHEET NUMBER	SHEET TITLE
G-001	COVER SHEET
C-001	EXISTING CONDITIONS
C-002	REMOVALS AND PRECONSTRUCTION EROSION CONTROL PLAN
C-100	OVERALL SITE PLAN
C-101	SITE PLAN
C-201	POST-CONSTRUCTION STABILIZATION PLAN
C-301	GRADING PLAN
C-401	UTILITY PLAN
C-501	STORM SEWER PLAN
L-101	LANDSCAPE PLAN

SUPPLEMENTAL DRAWINGS AND EXHIBITS	
1	BOUNDARY AND TOPOGRAPHIC SURVEY
2	FIRE TRUCK EXHIBIT
3	*PHOTOMETRIC SITE LIGHTING PLAN
4	*FLOOR PLAN
5	*EXTERIOR ELEVATIONS
6	*EXTERIOR PERSPECTIVE - 1
7	*EXTERIOR PERSPECTIVE - 2
8	*EXTERIOR PERSPECTIVE - 3

* DENOTES PLANS AND EXHIBIT PREPARED BY OTHERS

WARNING:
THE CONTRACTOR SHALL BE RESPONSIBLE FOR CALLING FOR LOCATIONS OF ALL EXISTING UTILITIES. THEY SHALL COOPERATE WITH ALL UTILITY COMPANIES IN MAINTAINING THEIR SERVICE AND/OR RELOCATION OF LINES.

THE CONTRACTOR SHALL CONTACT GOPHER STATE ONE CALL AT 651-454-0002 AT LEAST 48 HOURS IN ADVANCE FOR THE LOCATIONS OF ALL UNDERGROUND WIRES, CABLES, CONDUITS, PIPES, MANHOLES, VALVES OR OTHER BURIED STRUCTURES BEFORE DIGGING. THE CONTRACTOR SHALL REPAIR OR REPLACE THE ABOVE WHEN DAMAGED DURING CONSTRUCTION AT NO COST TO THE OWNER.

CALL BEFORE YOU DIG

GOPHER STATE ONE CALL

TWIN CITY AREA: 651-454-0002
TOLL FREE: 1-800-252-1166

NOT FOR CONSTRUCTION

PROJECT NO.:	193806288
DWN BY:	CHKD BY:
MJJ	CDL
ISSUE DATE:	09/01/2023
ISSUE NO.:	2
SHEET TITLE:	
COVER SHEET	
SHEET NO.:	
G-001	

DATE:	07/27/2023
DESCRIPTION:	60% PRELIMINARY PLANSET
ISSUE NO.:	1
PROJECT TITLE:	STARTING GATE SHELL


2871 WINNERS CIRCLE DRIVE
CITY OF SHAKOPEE
SCOTT COUNTY, MINNESOTA



2995 Winners Circle Drive, Suite 200
Shakopee, MN 55379
888-742-6837
greystoneconstruction.com



1 CARLSON PARKWAY NORTH
SUITE 100
PLYMOUTH, MN 55447
PHONE: 763-479-4200
WWW.STANTEC.COM

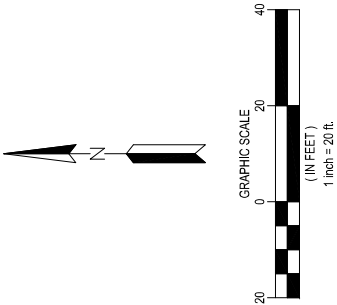

1. SEE SHEET G-002 FOR ADDITIONAL PROJECT NOTES.
2. VERIFY CONDITIONS OF THE SITE PRIOR TO CONSTRUCTION AND NOTIFY THE ENGINEER OF ANY DISCREPANCIES.

	PROPERTY BOUNDARY
	LOT LINE
	RIGHT OF WAY LINE
	EXISTING PROPERTY LINE
	EXISTING UNDERGROUND COMMUNICATION LINE
	EXISTING UNDERGROUND ELECTRIC LINE
	EXISTING STORM SEWER
	EXISTING SANITARY SEWER
	EXISTING CONCRETE SURFACE
	EXISTING ASPHALT SURFACE
	EXISTING GRAVEL SURFACE
	EXISTING STORM SEWER INLET
	EXISTING TRANSFORMER
	EXISTING SANITARY MANHOLE
	EXISTING STORM SEWER MANHOLE
	EXISTING WATER VALVE
	EXISTING LIGHT POLE

THE CONTRACTOR SHALL BE RESPONSIBLE FOR CALLING FOR LOCATIONS OF ALL EXISTING UTILITIES. THEY SHALL COOPERATE WITH ALL UTILITY COMPANIES IN MAINTAINING THEIR SERVICE AND/OR RELOCATION OF LINES.

THE CONTRACTOR SHALL CONTACT GOPHER STATE ONE CALL AT 851-454-0002 AT LEAST 48 HOURS IN ADVANCE FOR THE LOCATIONS OF ALL UNDERGROUND WIRES, CABLES, CONDUITS, PIPES, MANHOLES, VALVES OR OTHER BURIED STRUCTURES BEFORE DIGGING. THE CONTRACTOR SHALL REPAIR OR REPLACE THE ABOVE WHEN DAMAGED DURING CONSTRUCTION AT NO COST TO THE OWNER.

GOPHER STATE ONE CALL


TWIN CITY AREA: 651-454-0002
TOLL FREE 1-800-252-1166

NOT FOR CONSTRUCTION

STARTING GATE SHELL

STARTING GATE SHELL

CLIENT:

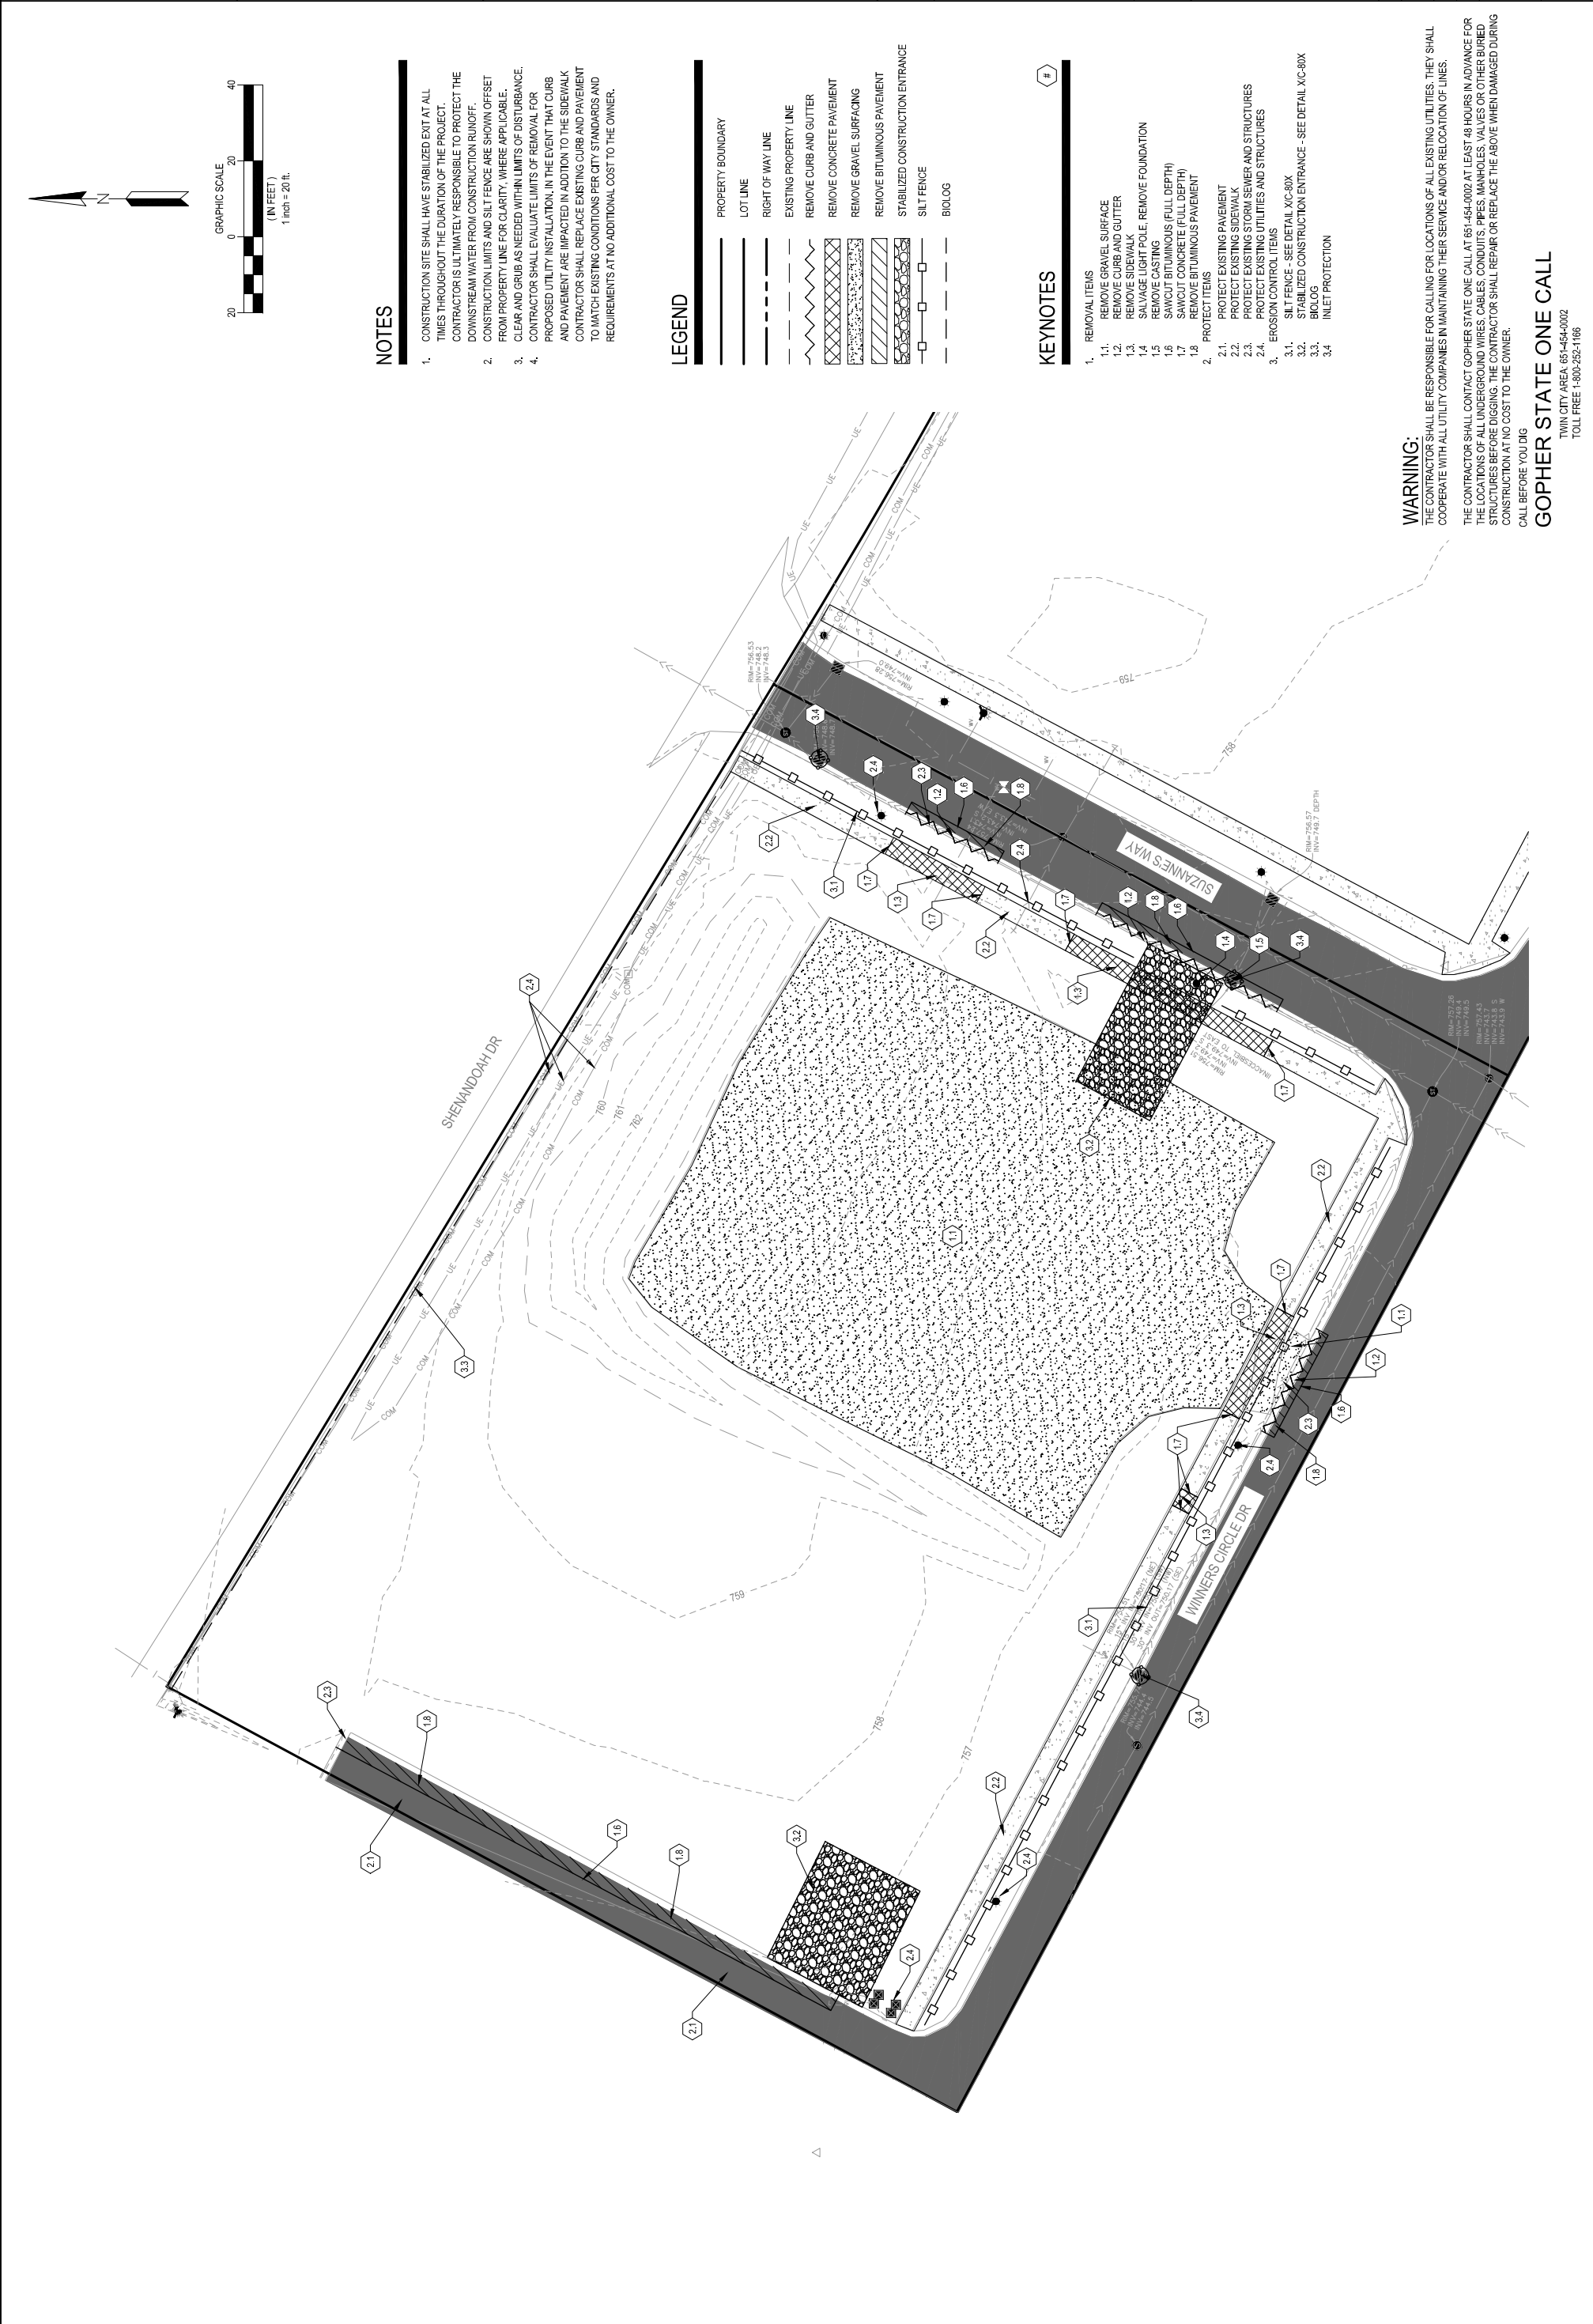

NOTES

1. CONSTRUCTION SITE SHALL HAVE STABILIZED EXIT AT ALL TIMES THROUGHOUT THE DURATION OF THE PROJECT. CONTRACTOR IS ULTIMATELY RESPONSIBLE TO PROTECT THE DOWNSTREAM WATER FROM CONSTRUCTION RUNOFF.
2. CONSTRUCTION LIMITS AND SILT FENCE ARE SHOWN OFFSET FROM PROPERTY LINE FOR CLARITY, WHERE APPLICABLE.
3. CLEAR AND GRUB AS NEEDED WITHIN LIMITS OF DISTURBANCE. CONTRACTOR SHALL EVALUATE LIMITS OF REMOVAL FOR PROPOSED UTILITY INSTALLATION. IN THE EVENT THAT CURB AND PAVEMENT ARE IMPACTED IN ADDITION TO THE SIDEWALK CONTRACTOR SHALL REPLACE EXISTING CURB AND PAVEMENT TO MATCH EXISTING CONDITIONS PER CITY STANDARDS AND REQUIREMENTS AT NO ADDITIONAL COST TO THE OWNER.
- 4.

LEGEND

- PROPERTY BOUNDARY
- LOT LINE
- RIGHT OF WAY LINE
- EXISTING PROPERTY LINE
- REMOVE CURB AND GUTTER
- REMOVE CONCRETE PAVEMENT
- REMOVE GRAVEL SURFACING
- REMOVE BITUMINOUS PAVEMENT
- STABILIZED CONSTRUCTION ENTRANCE
- SILT FENCE
- BIOLOG

KEYNOTES

1. REMOVAL ITEMS
 - 1.1 REMOVE GRAVEL SURFACE
 - 1.2 REMOVE CURB AND GUTTER
 - 1.3 REMOVE SIDEWALK
 - 1.4 SALVAGE LIGHT POLE, REMOVE FOUNDATION
 - 1.5 REMOVE CASTING
 - 1.6 REMOVE BITUMINOUS (FULL DEPTH)
 - 1.7 SAWCUT CONCRETE (FULL DEPTH)
 - 1.8 REMOVE BITUMINOUS PAVEMENT
2. PROTECT ITEMS
 - 2.1 PROTECT EXISTING PAVEMENT
 - 2.2 PROTECT EXISTING SIDEWALK
 - 2.3 PROTECT EXISTING STRUCTURE, SEWER AND STRUCTURES
 - 2.4 PROTECT EXISTING UTILITIES AND STRUCTURES
3. EROSION CONTROL ITEMS
 - 3.1 SILT FENCE - SEE DETAIL XC-80X
 - 3.2 STABILIZED CONSTRUCTION ENTRANCE - SEE DETAIL XC-80X
 - 3.3 BIOLOG
 - 3.4 INLET PROTECTION

WARNING:

THE CONTRACTOR SHALL BE RESPONSIBLE FOR CALLING FOR LOCATIONS OF ALL EXISTING UTILITIES. THEY SHALL COOPERATE WITH ALL UTILITY COMPANIES IN MAINTAINING THEIR SERVICE AND/OR RELOCATION OF LINES.

THE CONTRACTOR SHALL CONTACT GOPHER STATE ONE CALL AT 651-454-0002 AT LEAST 48 HOURS IN ADVANCE FOR THE LOCATIONS OF ALL UNDERGROUND WIRES, CABLES, CONDUITS, PIPES, MANHOLES, VALVES OR OTHER BURIED STRUCTURES BEFORE DIGGING. THE CONTRACTOR SHALL REPAIR OR REPLACE THE ABOVE WHEN DAMAGED DURING CONSTRUCTION AT NO COST TO THE OWNER.

CALL BEFORE YOU DIG

GOPHER STATE ONE CALL

TWIN CITY AREA: 651-454-0002
TOLL FREE: 1-800-252-1166

NOT FOR CONSTRUCTION

PROJECT NO.:	193806288
DWN BY:	MJJ
CHKD BY:	CDL
APPRD BY:	CDL
ISSUE DATE:	09/01/2023
ISSUE NO.:	2
SHEET TITLE:	REMOVALS AND PRECONSTRUCTION EROSION CONTROL PLAN
SHEET NO.:	C-002

2871 WINNERS CIRCLE DRIVE
CITY OF SHAKOPEE
SCOTT COUNTY, MINNESOTA

STARTING GATE SHELL

DATE:	07/27/2023
DESCRIPTION:	60% PRELIMINARY PLANSET
ISSUE NO.:	1
PROJECT TITLE:	2


Stantec


1 CARLSON PARKWAY NORTH
SUITE 100
PLYMOUTH, MN 55447
PHONE: 763-479-4200
WWW.STANTEC.COM

2995 Winners Circle Drive, Suite 200
Shakopee, MN 55379
888-742-6837
GraystoneConstruction.com

GRAYSTONE
CONSTRUCTION

OFFICES IN MINNESOTA, NORTH DAKOTA & IOWA

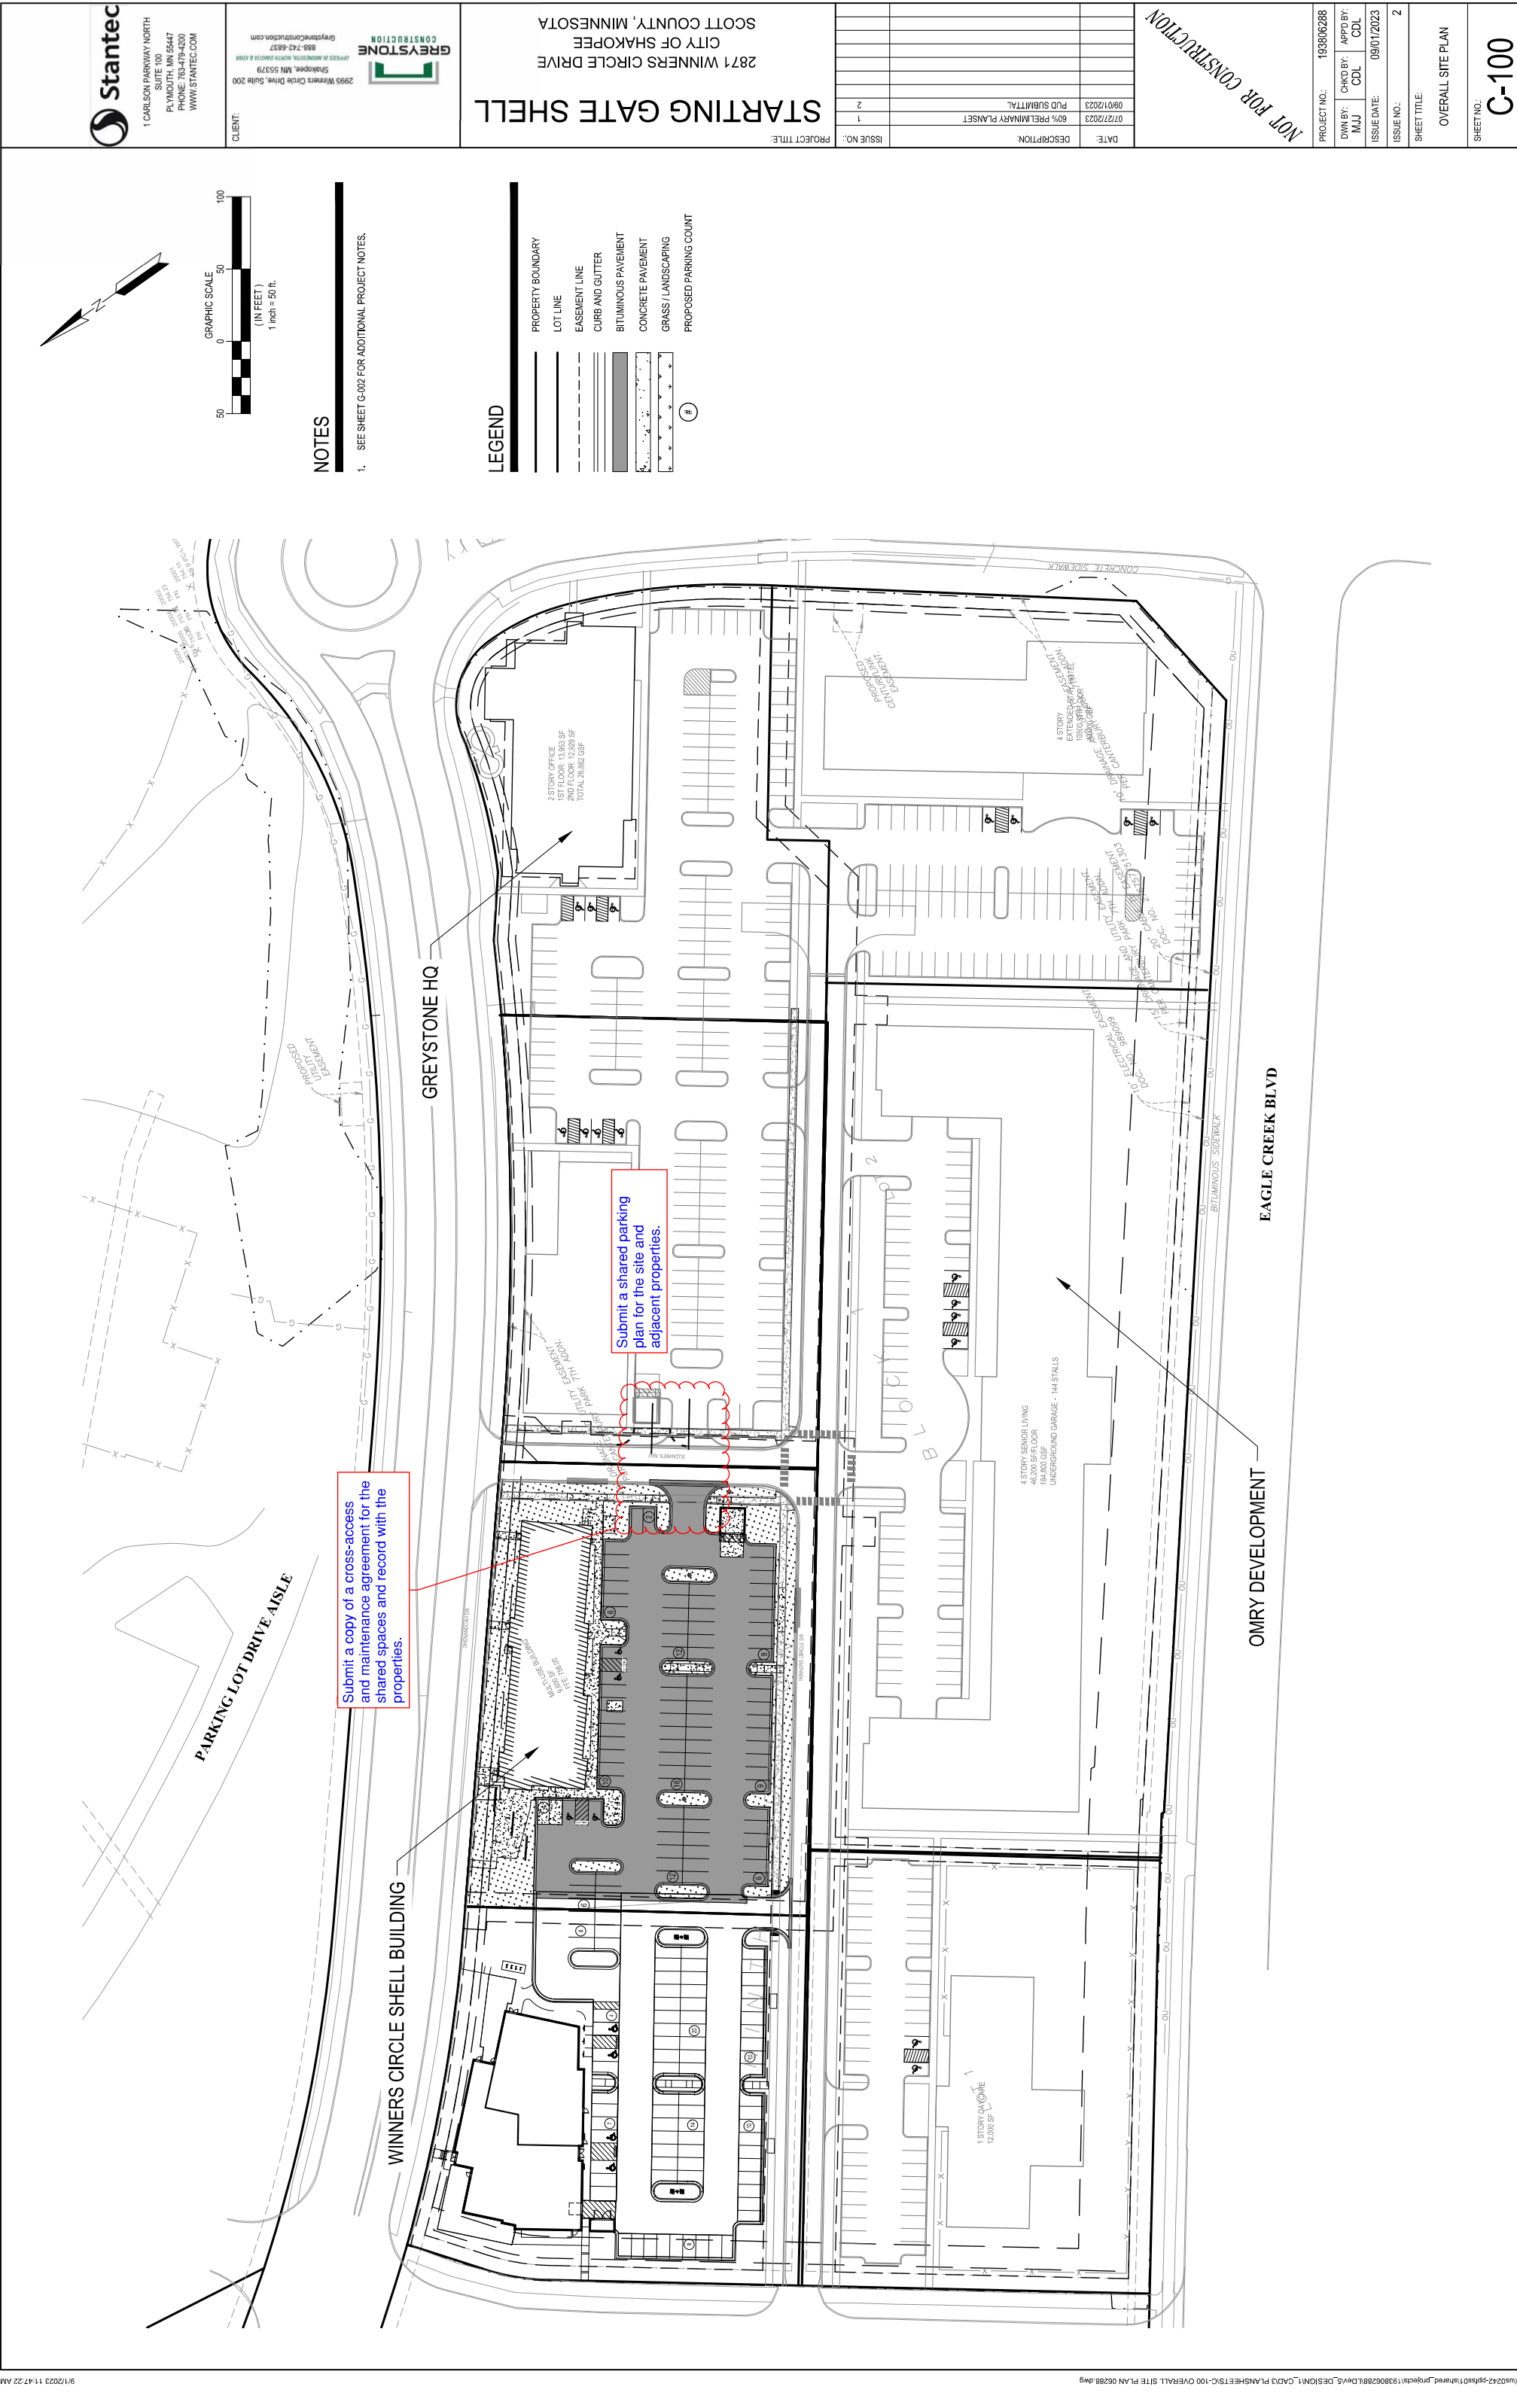

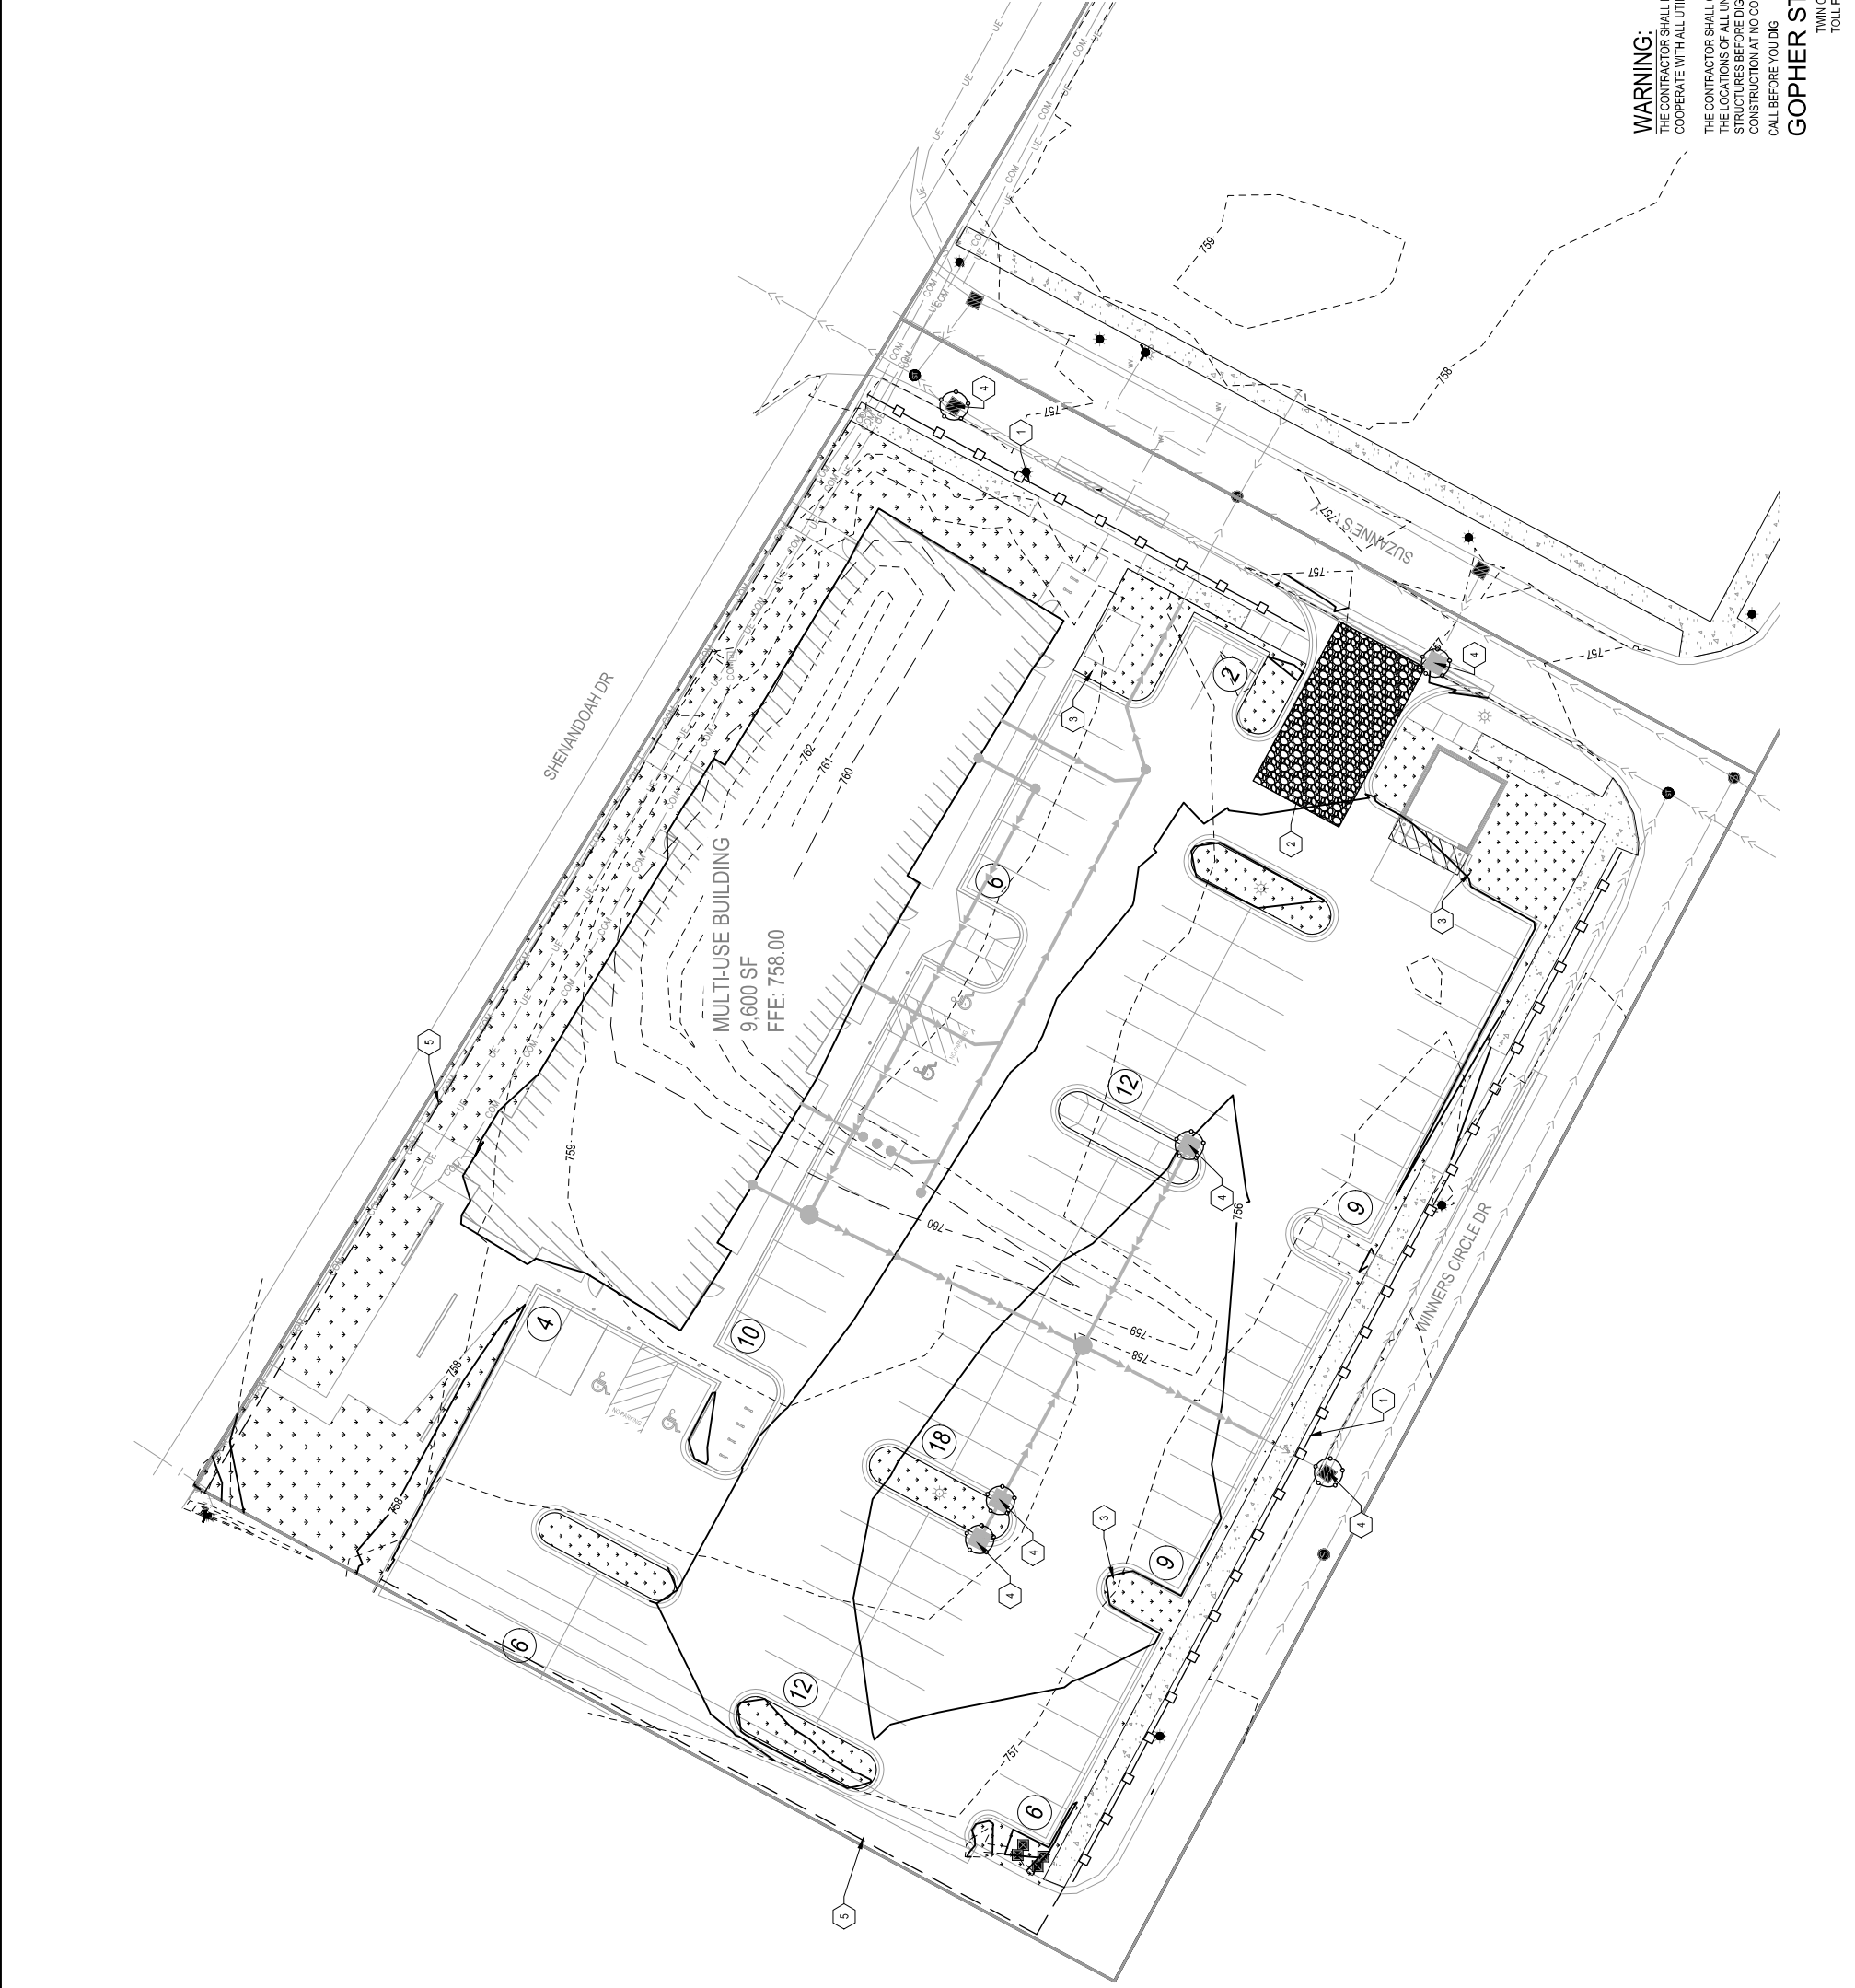

NOTES

1. CONSTRUCTION SITE SHALL HAVE STABILIZED EXIT AT ALL TIME THROUGHOUT THE DURATION OF THE PROJECT. CONTRACTOR IS ULTIMATELY RESPONSIBLE TO PROTECT DOWNSTREAM WATERS FROM CONSTRUCTION RUNOFF.
2. CONSTRUCTION LIMITS AND SILT FENCE SHOWN OFF SET FROM PROPERTY LINE FOR CLARITY WHEN APPLICABLE.

LEGEND

PROPERTY BOUNDARY	---
LOT LINE	---
RIGHT OF WAY LINE	---
EXISTING PROPERTY LINE	---
EXISTING MINOR CONTOUR	901
EXISTING MAJOR CONTOUR	900
PROPOSED MINOR CONTOUR	901
PROPOSED MAJOR CONTOUR	900
STABILIZED CONSTRUCTION ENTRANCE	[Pattern]
EROSION CONTROL BLANKET	[Pattern]
SEED (OR SOD)	[Pattern]
SILT FENCE	[Pattern]
BIOLOG	---

KEYNOTES

1. SILT FENCE - SEE DETAIL XC-80X
2. STABILIZED CONSTRUCTION ENTRANCE - SEE DETAIL XC-80X
3. EROSION CONTROL BLANKET - SEE DETAIL XC-80X
4. INLET PROTECTION - SEE DETAIL XC-80X
5. BIOLOG

WARNING:

THE CONTRACTOR SHALL BE RESPONSIBLE FOR CALLING FOR LOCATIONS OF ALL EXISTING UTILITIES. THEY SHALL COOPERATE WITH ALL UTILITY COMPANIES IN MAINTAINING THEIR SERVICE AND/OR RELOCATION OF LINES.

THE CONTRACTOR SHALL CONTACT GOPHER STATE ONE CALL AT 651-454-0002 AT LEAST 48 HOURS IN ADVANCE FOR THE LOCATIONS OF ALL UNDERGROUND WIRES, CABLES, CONDUITS, PIPES, MANHOLES, VALVES OR OTHER BURIED STRUCTURES BEFORE DIGGING. THE CONTRACTOR SHALL REPAIR OR REPLACE THE ABOVE WHEN DAMAGED DURING CONSTRUCTION AT NO COST TO THE OWNER.

CALL BEFORE YOU DIG

GOPHER STATE ONE CALL

TWIN CITY AREA: 651-454-0002
TOLL FREE: 1-800-252-1166

NOT FOR CONSTRUCTION

PROJECT NO.:	193806288
DWN BY:	MJJ
CHKD BY:	CDL
APPRD BY:	CDL
ISSUE DATE:	09/01/2023
ISSUE NO.:	2
SHEET TITLE:	POST-CONSTRUCTION STABILIZATION PLAN
SHEET NO.:	C-201

STARTING GATE SHELL

2871 WINNERS CIRCLE DRIVE
CITY OF SHAKOPEE
SCOTT COUNTY, MINNESOTA


DATE:	07/27/2023
DESCRIPTION:	60% PRELIMINARY PLANSET
ISSUE NO.:	1
PROJECT TITLE:	

Stantec

1 CARLSON PARKWAY NORTH
SUITE 100
PLYMOUTH, MN 55447
PHONE: 763-479-4200
WWW.STANTEC.COM

GREYSTONE CONSTRUCTION

2995 Winners Circle Drive, Suite 200
Shakopee, MN 55379
888-742-6837
GraystoneConstruction.com

 

1. SEE SHEET C-02-09 FOR ADDITIONAL PROJECT NOTES.
2. EXISTING SPOT ELEVATIONS AT WATCH POINTS ARE BASED ON INTERPOLATED POINT TO POINT SURVEY DATA. CONTRACTOR IS RESPONSIBLE FOR VERIFYING CONVECTION POINTS PRIOR TO INSTALLATION OF IMPROVEMENTS. CONTRACTOR SHALL NOTIFY ENGINEER IN WRITING IMMEDIATELY OF ANY FIELD DISCREPANCIES. CONTRACTOR IS RESPONSIBLE FOR MAKING NECESSARY ADJUSTMENTS IN THE FIELD FOR CONSTRUCTIBILITY, REGULATORY COMPLIANCE (ADA), POSITIVE DRAINAGE, AND TO ENSURE SMOOTH TRANSITIONS TO FIELD CONDITIONS. CONTRACTOR IS RESPONSIBLE FOR REWORK OF A DISCREPANCY THAT IS NOT COMMUNICATED TO THE ENGINEER IN WRITING.
3. CONTRACTOR MUST IMMEDIATELY NOTIFY THE OWNER AND ENGINEER IN WRITING OF DISCREPANCIES OR CONFLICT IN THE CONTRACT DOCUMENTS BEFORE COMMENCING WORK. NO FIELD CHANGES OR DEVIATIONS ARE TO BE MADE WITHOUT PRIOR OR WRITTEN APPROVAL FROM THE ENGINEER. FAILURE TO NOTIFY OWNER AND ENGINEER OF AN IDENTIFIABLE CONFLICT BEFORE PROCEEDING WITH INSTALLATION RELIEVES OWNER AND ENGINEER OF ANY OBLIGATION TO PAY FOR RELATED CHANGE ORDER.



	PROPERTY BOUNDARY
	EXISTING MINOR CONTOUR
	EXISTING MAJOR CONTOUR
	EXISTING STORM SEWER
	EXISTING SANITARY SEWER
	EXISTING WATERMAIN
	EXISTING SANITARY MANHOLE
	EXISTING STORM SEWER MANHOLE
	EXISTING STORM SEWER INLET
	EXISTING WATER VALVE
	PROPOSED MINOR CONTOUR
	PROPOSED MAJOR CONTOUR
	GRADING LIMITS
	FLOW LINE ELEVATION
	FINISHED GRADE ELEVATION
	MATCH EXISTING ELEVATION
	SIDEWALK ELEVATION
	HIGH POINT SPOT ELEVATION
	LOW POINT SPOT ELEVATION
	STRUCTURE RIM SPOT ELEVATION
	SURFACE GRADE & FLOW DIRECTION
	STORM SEWER
	SANITARY SEWER
	SANITARY SERVICE
	WATERMAIN
	STORM MANHOLE
	STORM CATCH BASIN
	SANITARY MANHOLE
	HYDRANT
	GATE VALVE

GOPHER STATE ONE CALL

TWIN CITY AREA: 651-454-0002
TOLL FREE 1-800-252-1166



STARTING GATE SHELL


37

NO


PROJECT NO.:	193806288		
DWN BY:	MJJ	CHK'D BY:	CDL
ISSUE DATE:		09/01/2023	
ISSUE NO.:	2		

GRADING PLAN

C-301

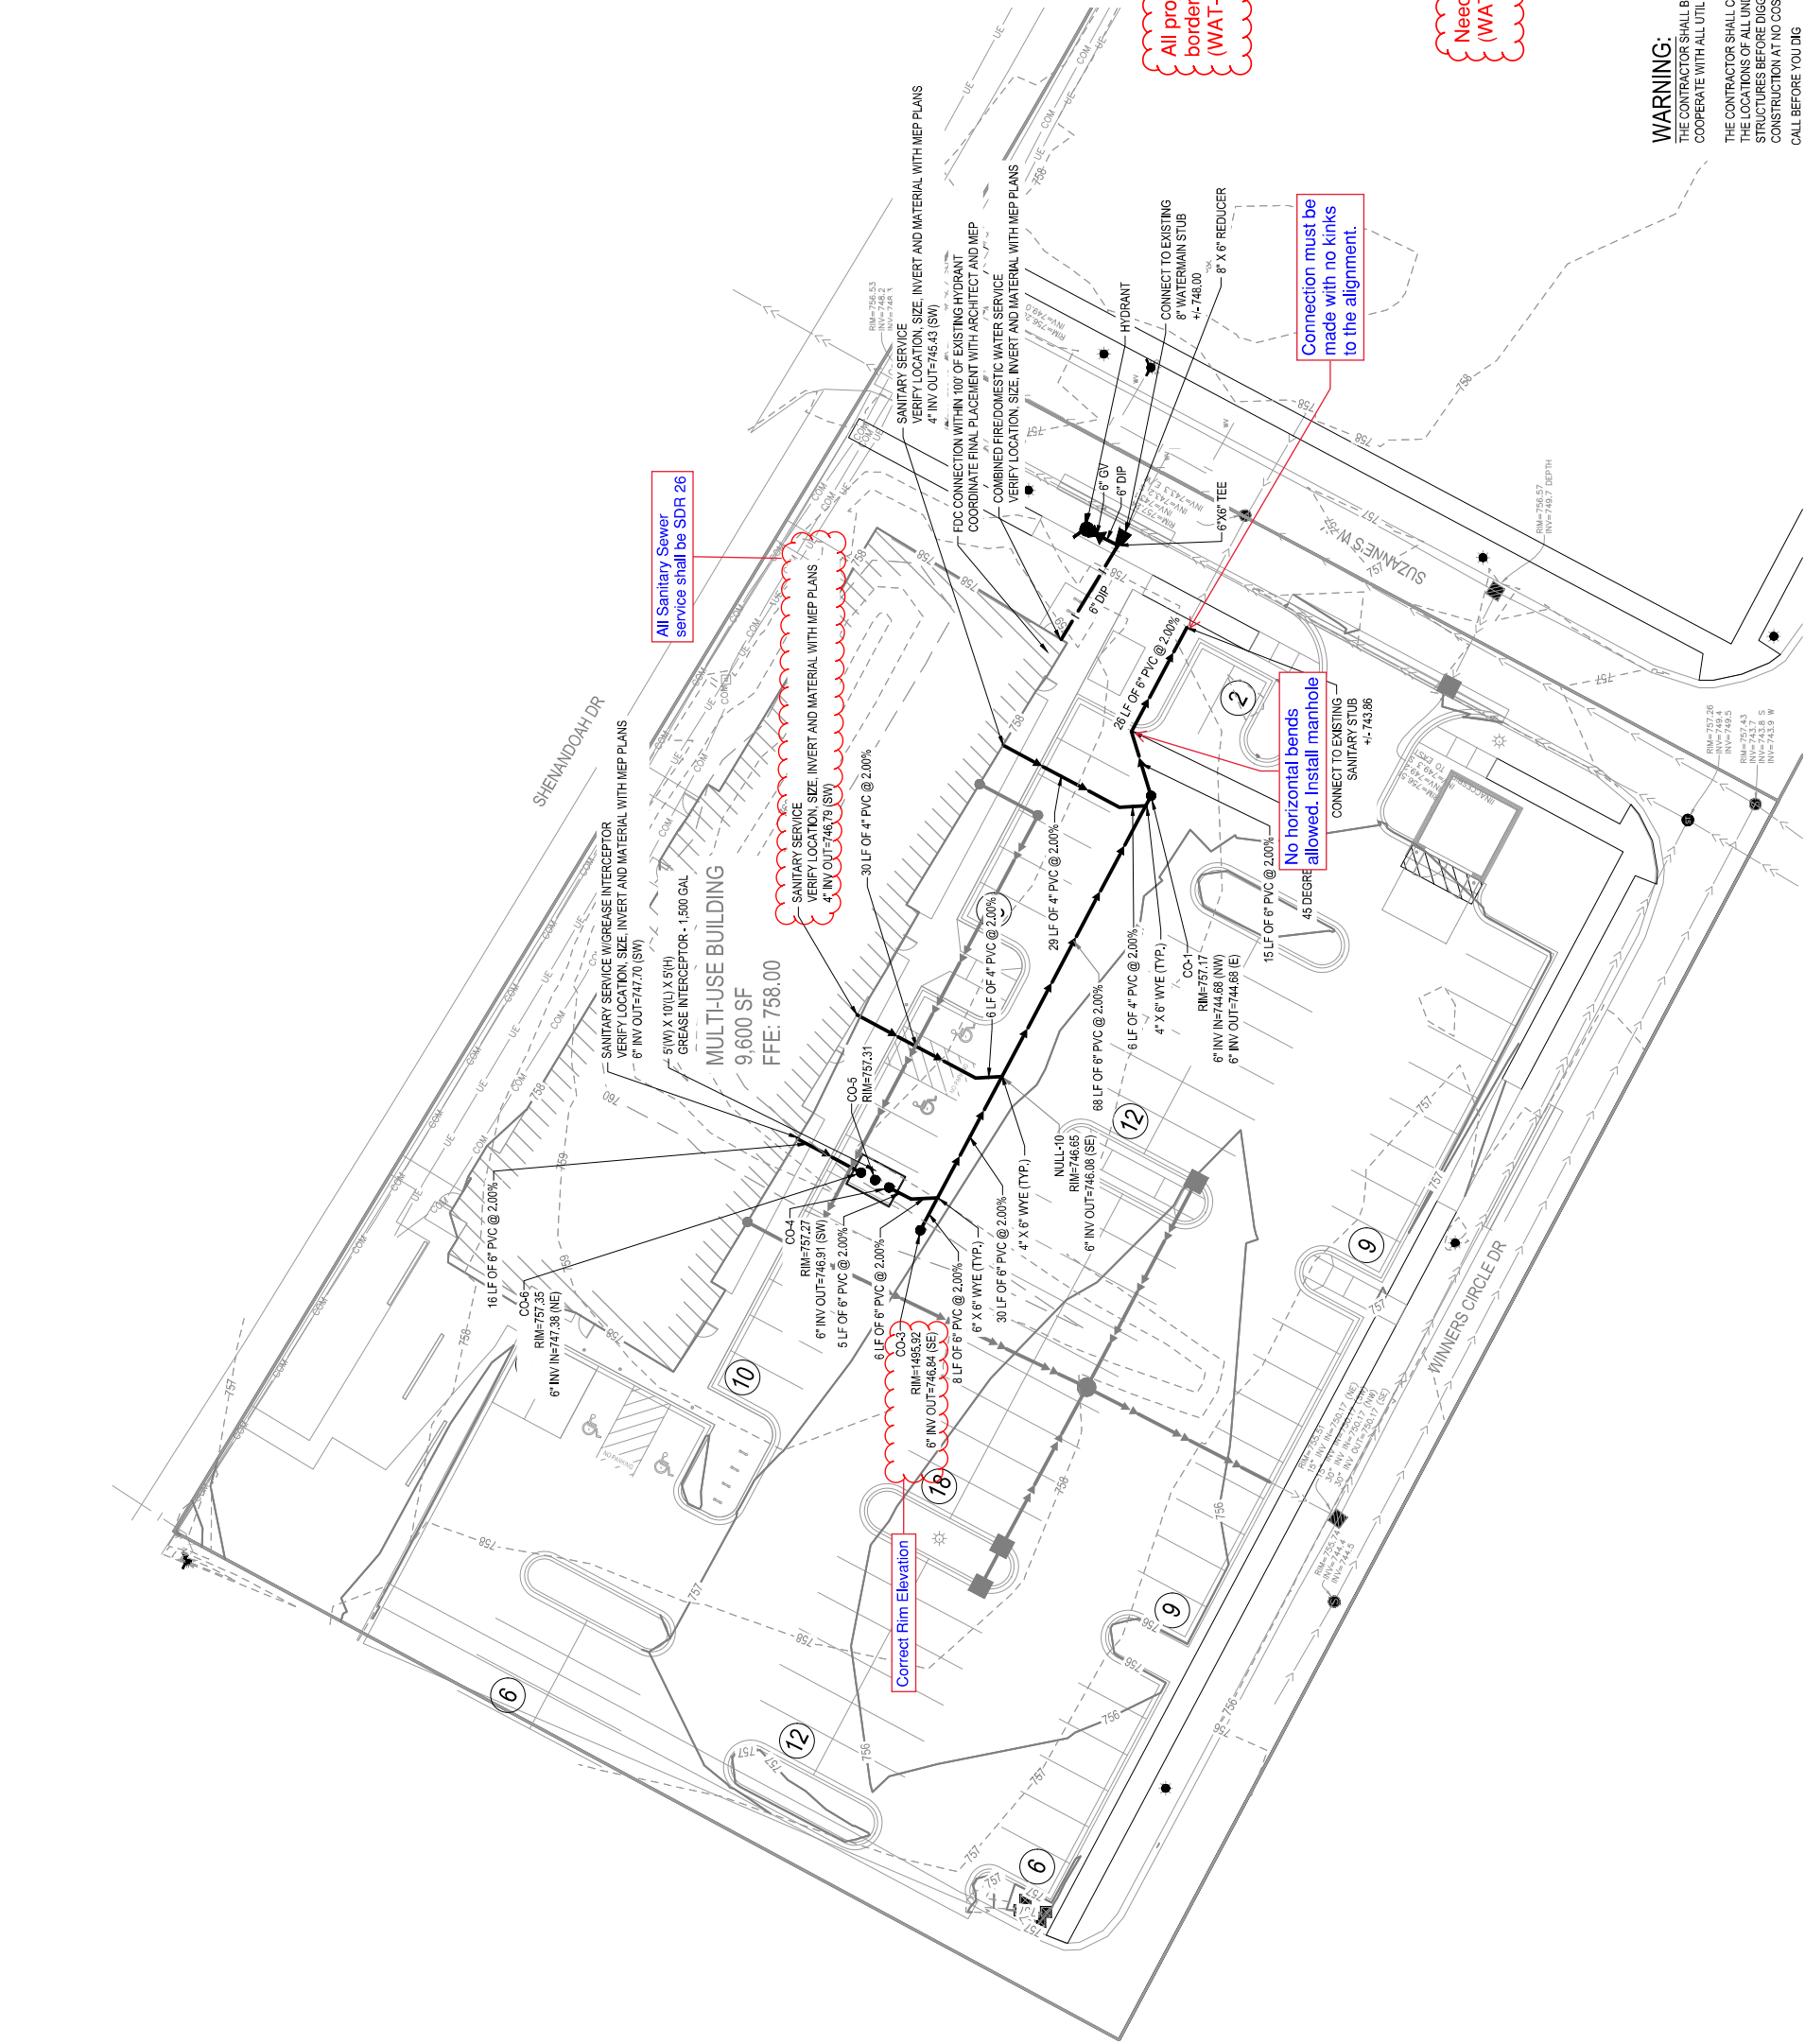

GOPHER STATE ONE CALL
TWIN CITY AREA: 651-454-0002
TOLL FREE 1-800-252-1166

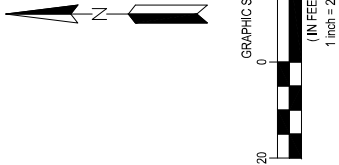

1. SEE SHEET G-002 FOR ADDITIONAL PROJECT NOTES.
2. CONTRACTOR SHALL VERIFY LOCATION, SIZE, INVERT, AND MATERIAL OF ALL UTILITY CONNECTIONS TO UTILITY MAINS.

PROPERTY BOUNDARY	LOT LINE	EASEMENT LINE	SETBACK LINE	RIGHT OF WAY LINE	EXISTING EASEMENT LINE	EXISTING PROPERTY LINE	EXISTING MINOR CONTOUR	EXISTING MAJOR CONTOUR	EXISTING STORM SEWER	EXISTING SANITARY SEWER	EXISTING WATERMAN	EXISTING SANITARY MANHOLE	EXISTING CLEANOUT	EXISTING STORM SEWER MANHOLE	EXISTING STORM SEWER INLET	EXISTING STORM SEWER INLET	EXISTING HYDRANT	PROPOSED MINOR CONTOUR	PROPOSED MAJOR CONTOUR	GRADING LIMITS	STORM SEWER	SANITARY SEWER	WATERMAN	STORM MANHOLE	STORM CATCH BASIN	SANITARY MANHOLE	CLEANOUT	HYDRANT	GATE VALVE
---	---	---	---	---	---	---	---	---	---	---	---	⊙	⊙	⊙	⊙	⊙	⊙	---	---	---	---	---	---	●	■	●	●	⊕	⊕

THE CONTRACTOR SHALL BE RESPONSIBLE FOR CALLING FOR LOCATIONS OF ALL EXISTING UTILITIES. THEY SHALL COOPERATE WITH ALL UTILITY COMPANIES IN MAINTAINING THEIR SERVICE AND/OR RELOCATION OF LINES.

THE CONTRACTOR SHALL CONTACT GOPHER STATE ONE CALL AT 661-454-0002 AT LEAST 48 HOURS IN ADVANCE FOR THE LOCATIONS OF ALL UNDERGROUND WIRES, CABLES, CONDUITS, PIPES, MANHOLES, VALVES OR OTHER BURIED STRUCTURES BEFORE DIGGING. THE CONTRACTOR SHALL REPAIR OR REPLACE THE ABOVE WHEN DAMAGED DURING CONSTRUCTION AT NO COST TO THE OWNER.


CALL BEFORE YOU DIG

TWIN CITY AREA: 651-454-0002
TOLL FREE 1-800-252-1166

07/27/2023	60% PRELIMINARY PLANSET	1
09/01/2023	PUD SUBMITTAL	2

STARTING GATE SHELL

PLANTING SCHEDULE:						
QTY	%	SYMBOL	COMMON NAME	LATIN NAME	HEIGHT	WIDTH SPACING SIZE
Non-Ornamental Trees						
6	17%	GD	TRIF. NORTH KENTUCKY COFFEETREE	GYMNOCLADUS DIOICIS 'TRIF. NORTII'	50'	30' PER PLAN 2.5" B&B
3	14%	PT	PAIRIE GOLD QUAKING ASPEN	QUERCUS TREMULOIDES 'N.EARB'	30'	30' PER PLAN 2.5" B&B
6	17%	OB	SWAMP WHITE OAK	QUERCUS BICOLOUR	50'	40' PER PLAN 2.5" B&B
5	14%	TC	BOULEVARD LINDEN	TILIA AMERICANA 'BOULEVARD'	50'	25' PER PLAN 2.5" B&B
7	20%	TA	JAPANESE UPRIGHT YEW	TAXUS CUSPIDATA 'CAPTATA'	12'	6' PER PLAN 6" B&B
29	83%		TOTAL NON-ORNAMENTAL TREES			
Ornamental Trees						
3	9%	PM	AMOR CHOKECHERRY	PRUNUS MACMILL	25'	20' PER PLAN 1.5" B&B
3	9%	AG	AUTUMN BRILLIANCE SERVICEBERRY	AMELANCHIER X GRANDIFLORA 'AUTUMN BRILLIANCE'	25'	15' PER PLAN 1.5" B&B
6	17%		TOTAL ORNAMENTAL TREES			
Shrubs						
20		RA	ALPINE CURRIANT	RIBES ALPINUM	4'	4' PER PLAN #5 CONT
35		DS	DWARF BUSH HONEYSUCKLE	DIERVILLA LONICERA	3'	3' PER PLAN #5 CONT
55			TOTAL SHRUBS			
Perennials & Ornamental Grasses						
3		MS	OSTRICH FERN	MATTEUCCIA STRUTHIOPTERIS	4'	3' PER PLAN #1 CONT
66		EP	RUBY STELLA DAYLILY	ECHINACEA PURPUREA	2'	1.5' PER PLAN #1 CONT
15		SS	BLUE HEAVEN LITTLE BLUESTEM	SCHIZACHRYLUM SCOPARIUM 'MINNIBLUE A'	3'	1.5' PER PLAN #1 CONT
84			TOTAL PERENNIALS & ORNAMENTAL GRASSES			

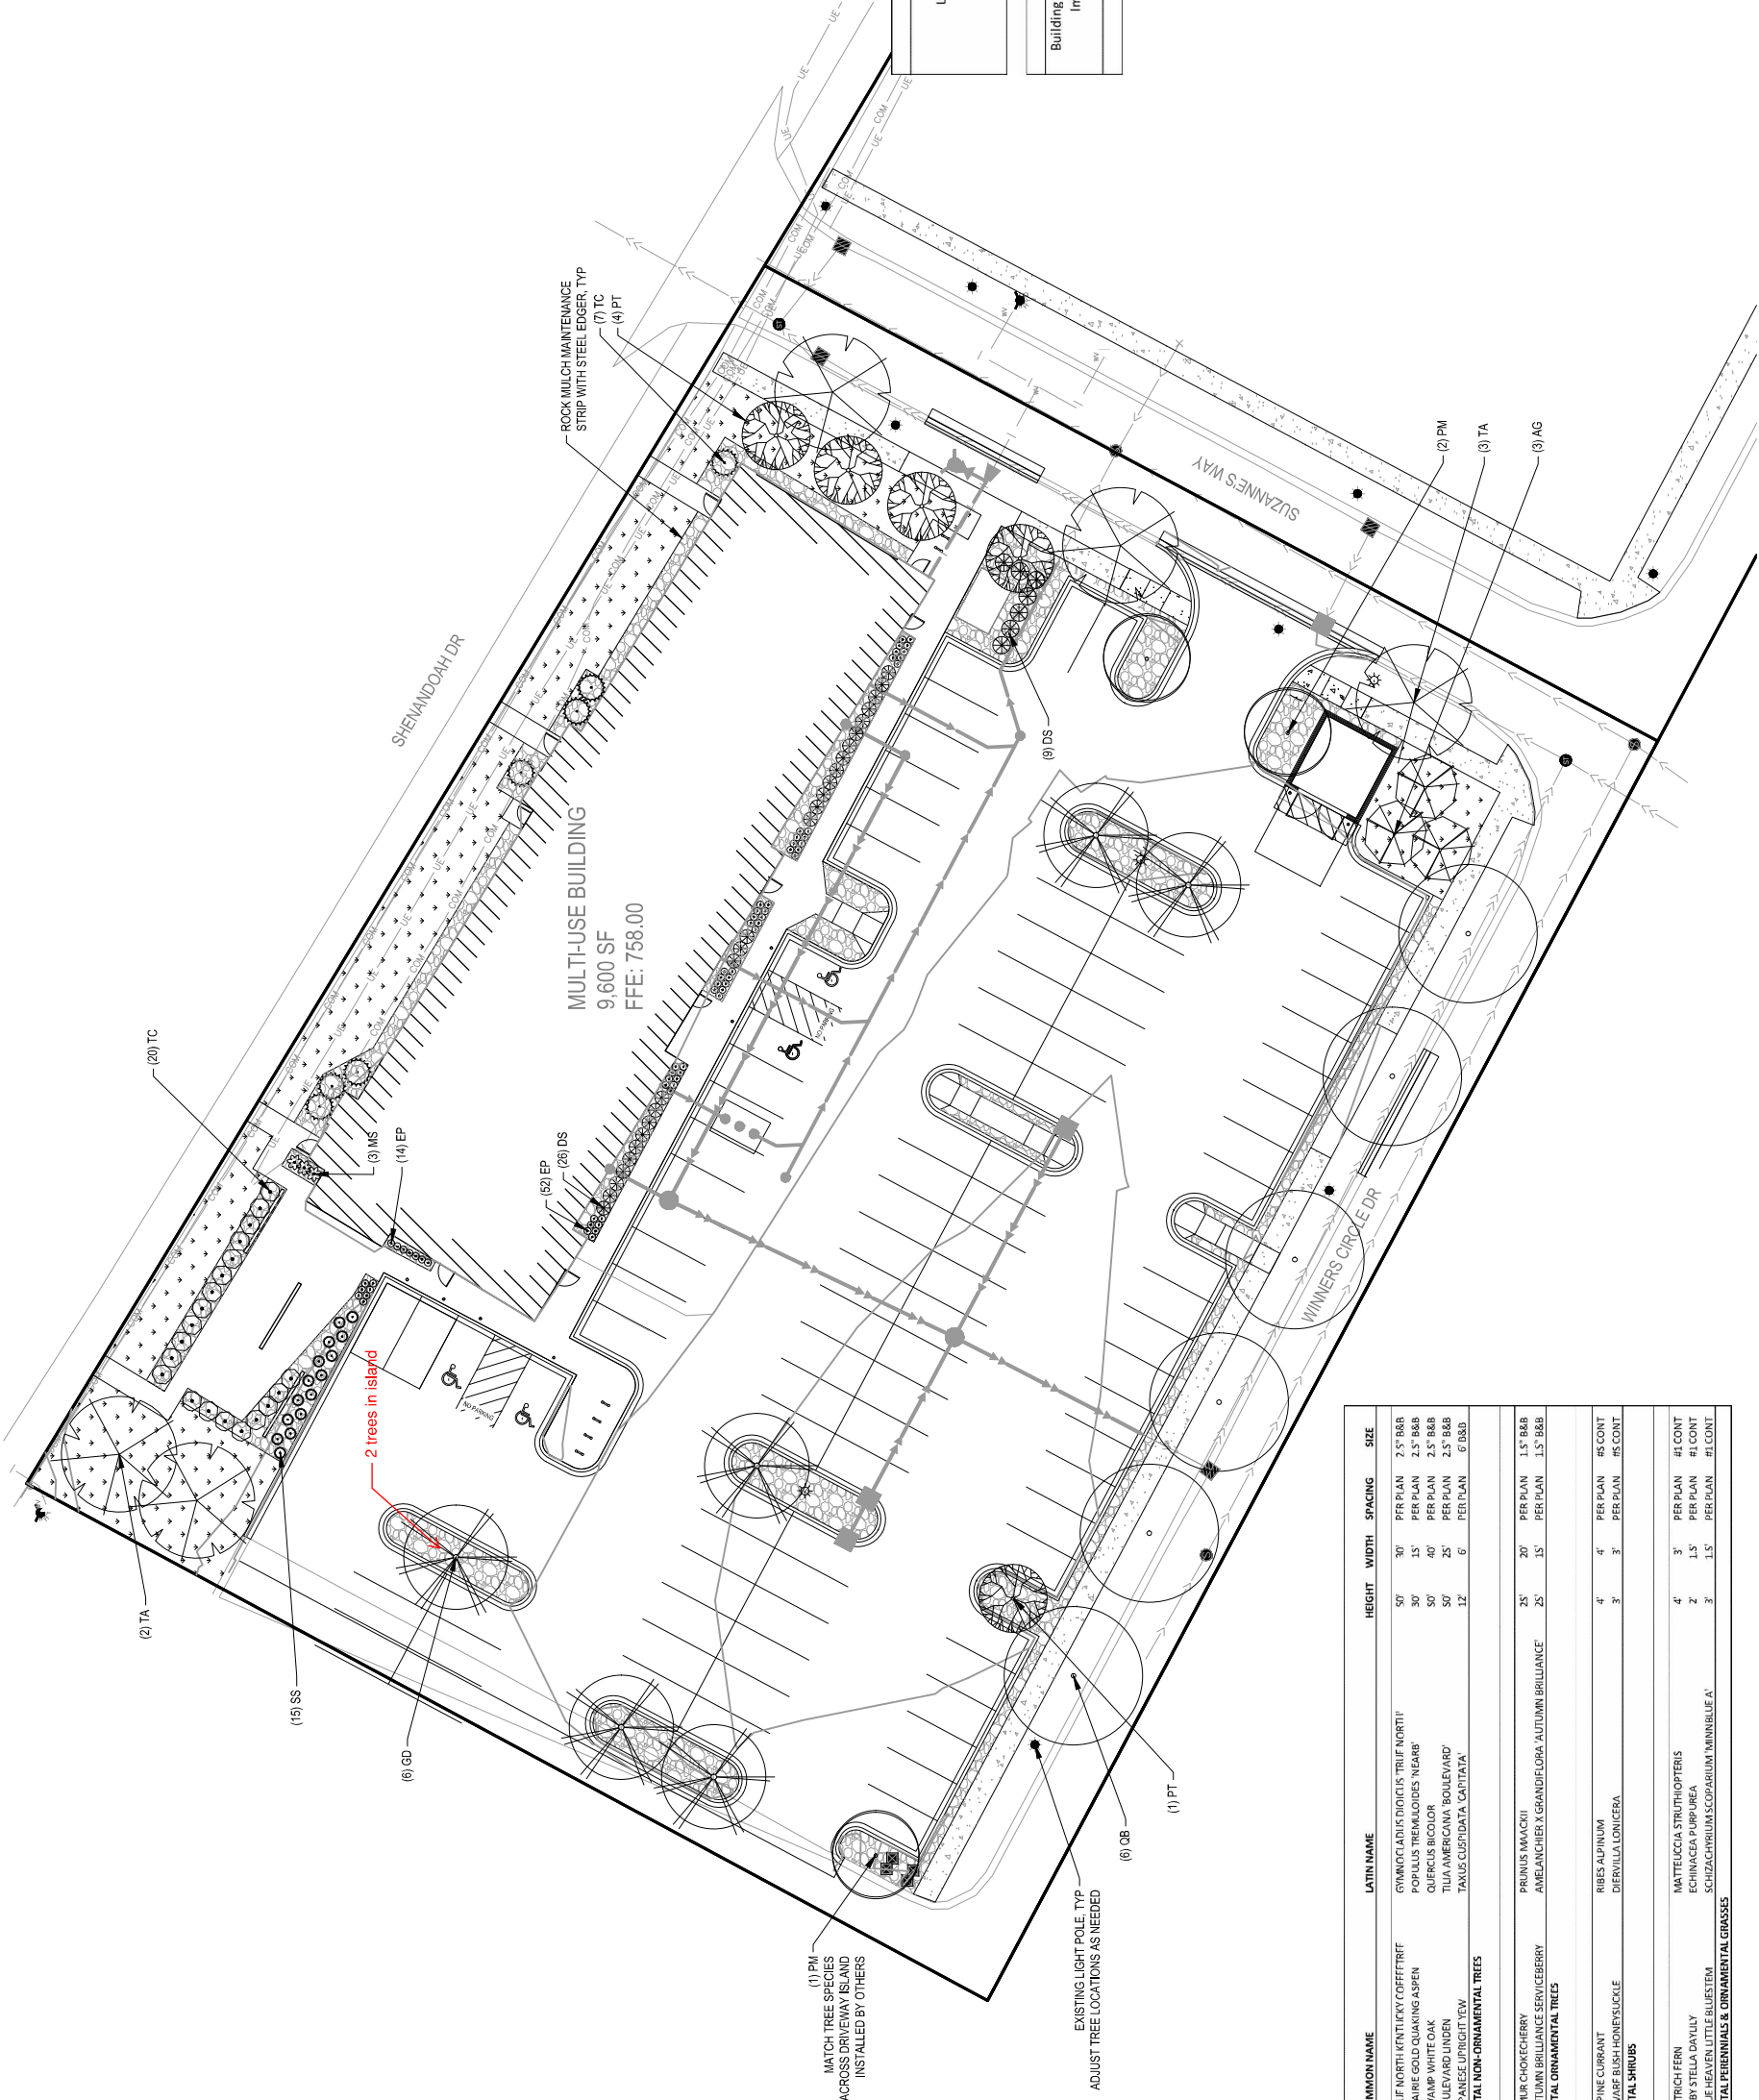

Code Requirements		Required	Proposed
Total Lot Area (SF)		-	70,567
Landscape Area (15% of Lot Area)(SF)		10,585	13,939
Building Footprint Area (SF)		-	9,598
Impervious Area (SF)		-	56,192
Total Parking Spaces		-	94

Landscape Quantities		Required	Proposed
Building Footprint Trees (2 trees per 1000 SF)		20	20
Impervious Area Trees (1 per 4,000 SF)		15	15
Parking (1 tree per 10 spaces)		9	9
Total		35	35

LANDSCAPE CODE REQUIREMENTS


- 1.5" BLACK GRANITE ROCK MULCH, 3" DEPTH
- MNDOT SEED MIX 25-131
- LOW MAINTENANCE TURF

LEGEND

- PROPERTY BOUNDARY
- LOT LINE
- EASEMENT LINE

NOTES

- SEE SHEET <G>-002 AND LANDSCAPE DETAIL SHEET FOR ADDITIONAL PROJECT NOTES AND DETAILS.

 

2871 WINNERS CIRCLE DRIVE
CITY OF SHAKOPEE
SCOTT COUNTY, MINNESOTA

STARTING GATE SHELL

PROJECT TITLE:

ISSUE NO.:

1

2

DATE:

07/27/2023

09/01/2023

DESCRIPTION:

60% PRELIMINARY PLANSET

PUD SUBMITTAL

NOT FOR CONSTRUCTION

PROJECT NO.:

193806288

DWN BY:

MJJ

CHKD BY:

CDL

ISSUE DATE:

09/01/2023

ISSUE NO.:

2

SHEET TITLE:

LANDSCAPE PLAN

SHEET NO.:

L-101



1 CARLSON PARKWAY NORTH
SUITE 100
PLYMOUTH, MN 55447
PHONE: 763-479-4200
WWW.STANTEC.COM

2995 Winners Circle Drive, Suite 200
Shakopee, MN 55379
GREYSTONE CONSTRUCTION, INC.
888-742-6837
greystoneconstruction.com



CERTIFICATE OF SURVEY

OUTLOT A, CANTERBURY SOUTHWEST THIRD ADDITION

PROPERTY DESCRIPTION

Outlot A, CANTERBURY SOUTHWEST THIRD ADDITION, Scott County, Minnesota.

CERTIFICATION

I hereby certify that this survey, plan or report was prepared by me or under my direct supervision and that I am a duly Licensed Land Surveyor under the laws of the State of Minnesota.


DRAFT COPY
Steven F. Hough, MN. License 54850
9/11/23 Date

GENERAL NOTES

- Bearings shown hereon are based on the North Line of OUTLOT F, CANTERBURY PARK NINTH ADDITION, which bears North 89 degrees 23 minutes 51 seconds East.
- Elevations and contours shown hereon were established with GPS and are relative to the NAVD88 vertical datum.
- Gross land area: 70,368± sq. ft. (1.62± acres)

- LEGEND
- | | | | | | |
|---|------------------------|---|--------------------------|---|--------------------------------|
| ○ | SET MONUMENT | → | TRAFFIC SIGN | — | STORM SEWER |
| ● | FOUND MONUMENT | → | UTILITY POLE | — | SANITARY SEWER |
| ⊙ | SANITARY SEWER MANHOLE | → | ANCHOR CABLE | — | WATERMAIN |
| ⊙ | STORM SEWER MANHOLE | → | LIGHT POLE | — | UNDERGROUND ELECTRIC LINE |
| ⊙ | STORM SEWER INLET | → | WATER VALVE | — | UNDERGROUND GAS LINE |
| ⊙ | HYDRANT | → | IRRIGATION CONTROL VALVE | — | UNDERGROUND COMMUNICATION LINE |
| ⊙ | AUTO SPRINKLER | → | CONCRETE SURFACE | — | OVERHEAD UTILITY LINE |

VICINITY MAP

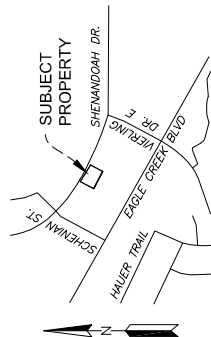

CLIENT NAME

GREYSTONE CONSTRUCTION

PROJECT TITLE



CERTIFICATE OF SURVEY

DWN BY CHK'D APP'D DWG DATE SEE CERT.

RWN SFH XXX SCALE SEE SCALE BAR

PROJECT NO. SHEET NO.

193806288 1 OF 1

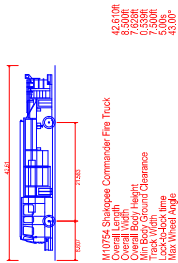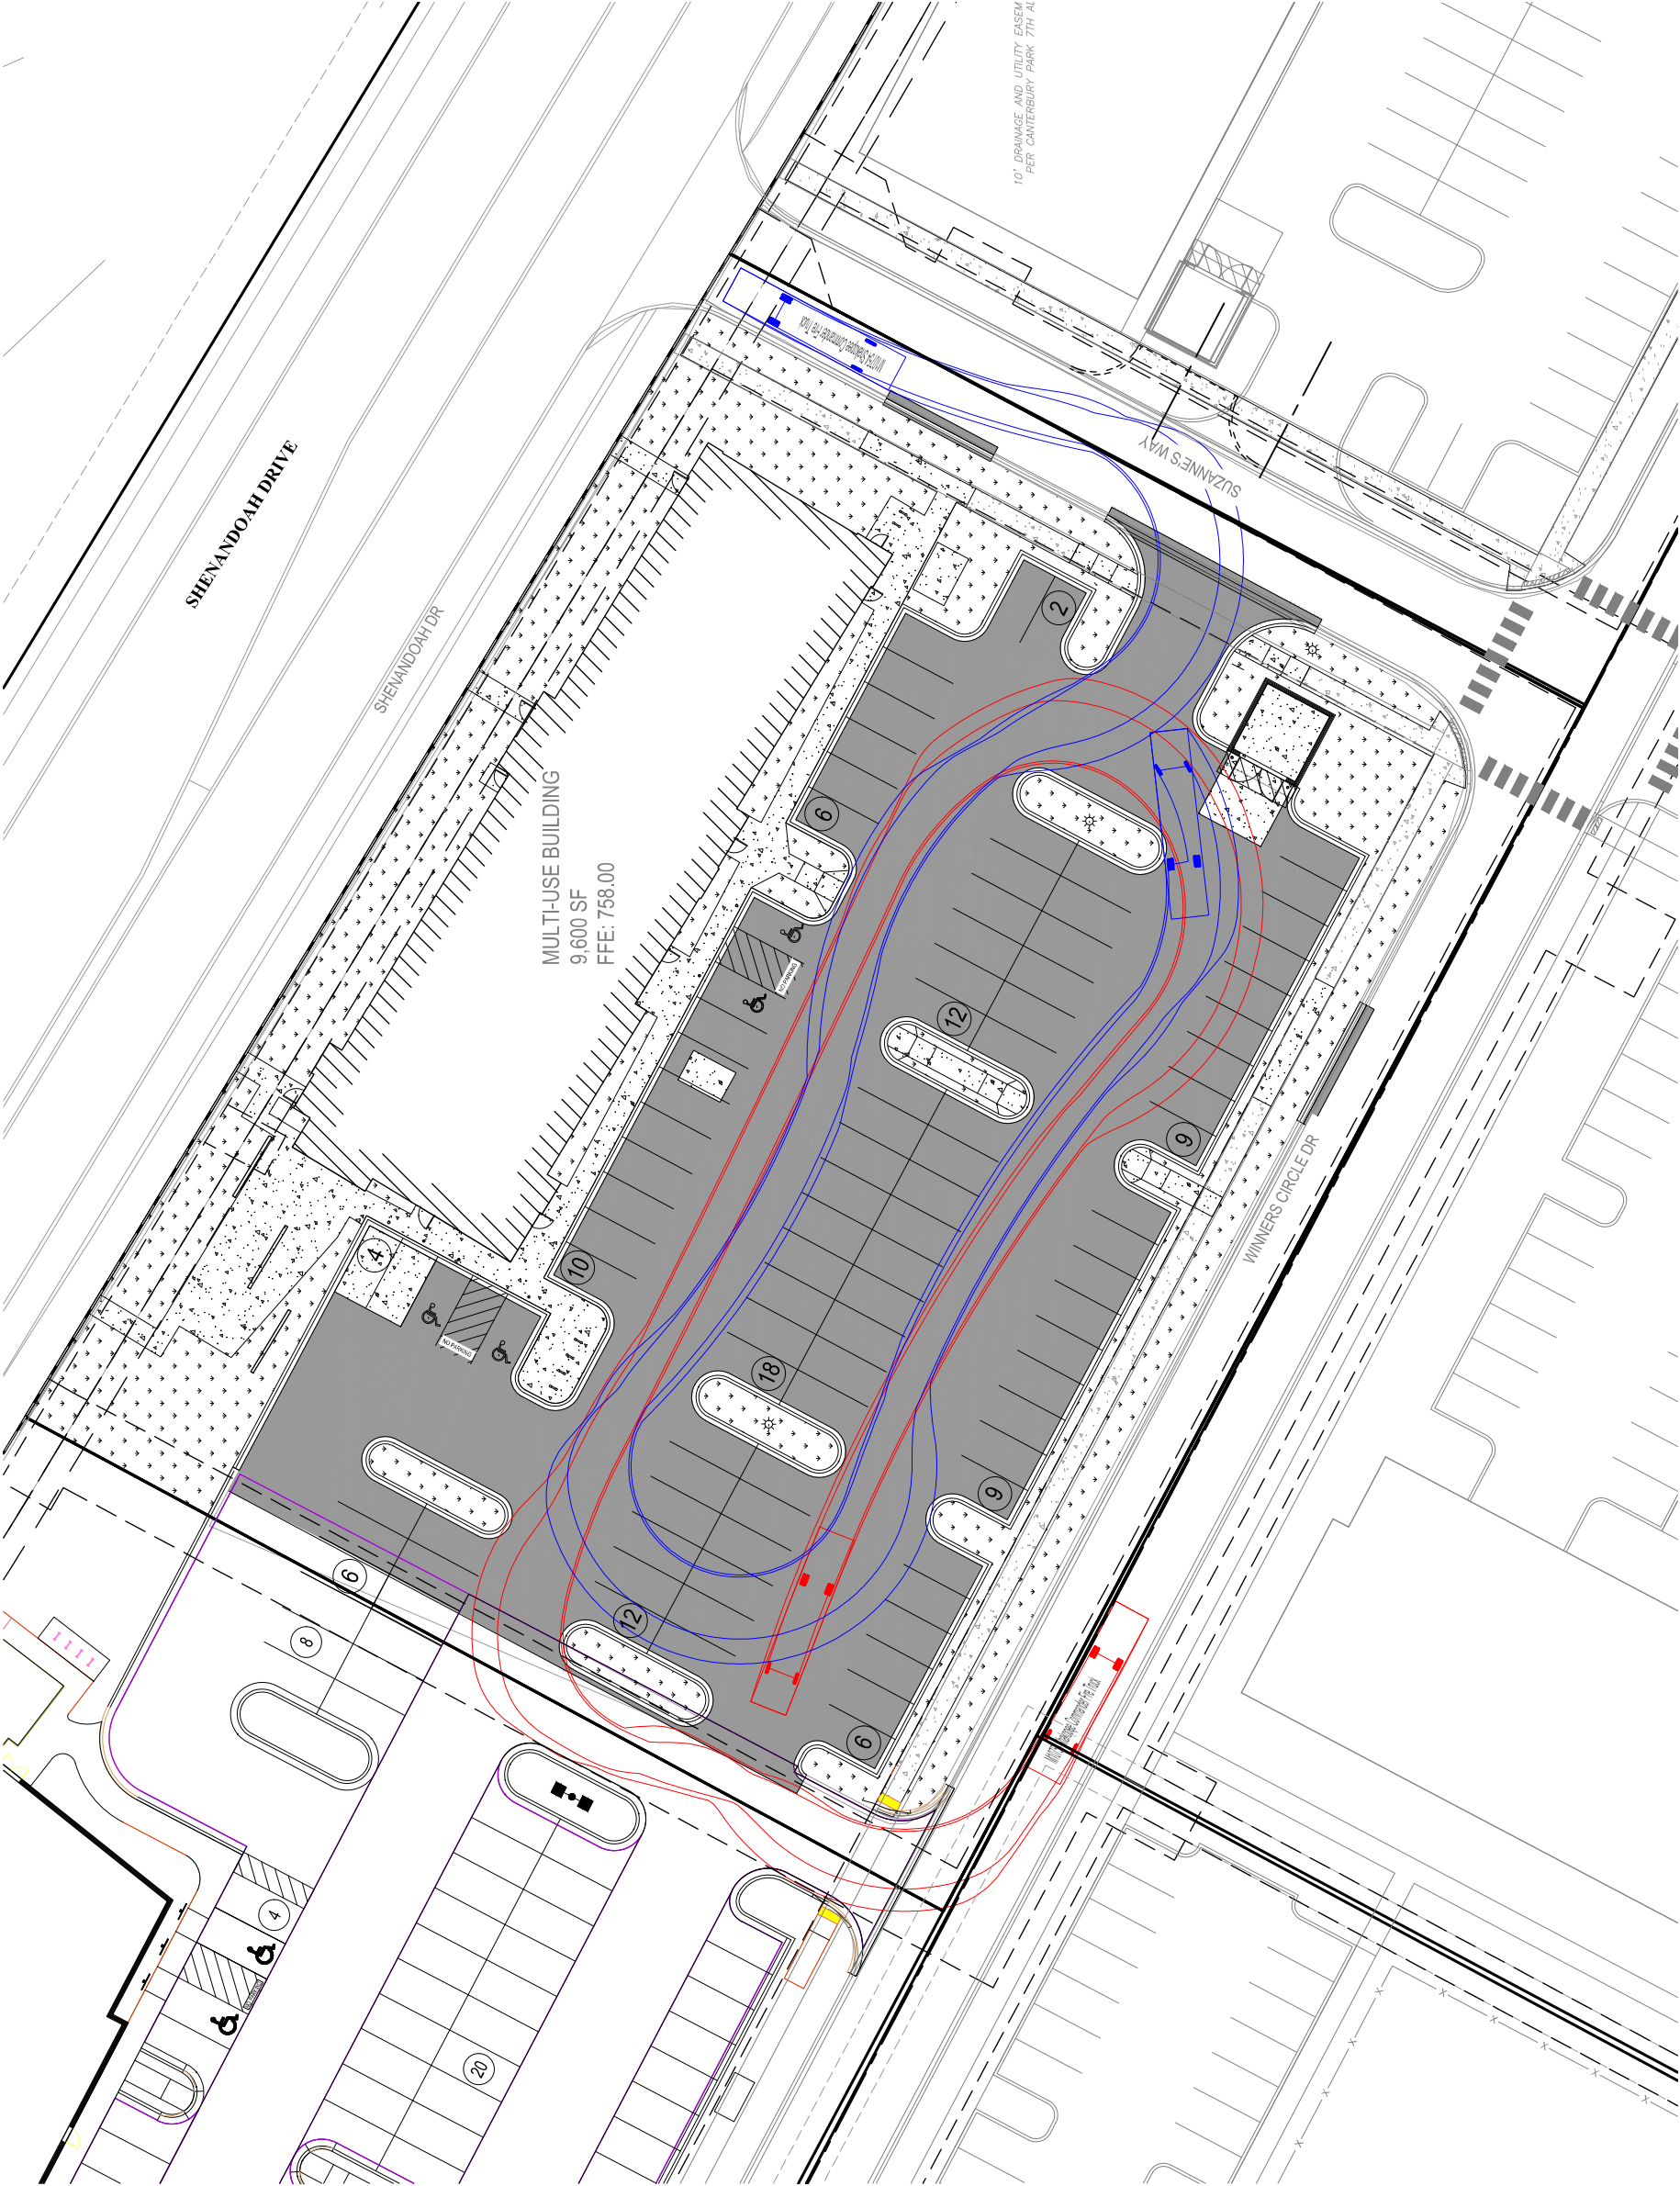

PROJECT TITLE: 2871 WINNERS CIRCLE DRIVE
CITY OF SHAKOPEE
SCOTT COUNTY, MINNESOTA

ISSUE NO.: 1
2

DATE: 07/27/2023
09/01/2023

DESCRIPTION: 60% PRELIMINARY PLANSET
PUD SUBMITTAL

NOT FOR CONSTRUCTION


PROJECT NO.:		193806288	
DWN BY:	CHKD BY:	APPD BY:	
MJJ	CDL	CDL	
ISSUE DATE:		09/01/2023	
ISSUE NO.:		2	
SHEET TITLE:			
FIRE TRUCK MOVEMENT			
SHEET NO.:		EX-01	

NOTES

- SEE SHEET G-002 FOR ADDITIONAL PROJECT NOTES.
- PROPERTY ADDRESSES FOR INDIVIDUAL TENANTS IN THE BUILDING ARE AS FOLLOWS:
TENANT #01 - 2875 WINNERS CIRCLE DRIVE,
TENANT #02 - 2885 WINNERS CIRCLE DRIVE,
TENANT #03 - 2895 WINNERS CIRCLE DRIVE.

LEGEND

- PROPERTY BOUNDARY
- LOT LINE
- EASEMENT LINE
- CURB AND GUTTER
- BITUMINOUS PAVEMENT
- CONCRETE PAVEMENT
- GRASS / LANDSCAPING
- PROPOSED PARKING COUNT

 

Stantec

1 CARLSON PARKWAY NORTH
SUITE 100
PLYMOUTH, MN 55447
PHONE: 763-779-4200
WWW.STANTEC.COM

2995 Wimmers Circle Drive, Suite 200
Shakopee, MN 55379
888-742-6837
GraystoneConstruction.com

GRAYSTONE
CONSTRUCTION

SW Gateway Exterior Lot

Drawn By: Jennifer Wallace


Checked By:

Date: 8/4/2023

Scale:

Revisions

#	Date	Comments

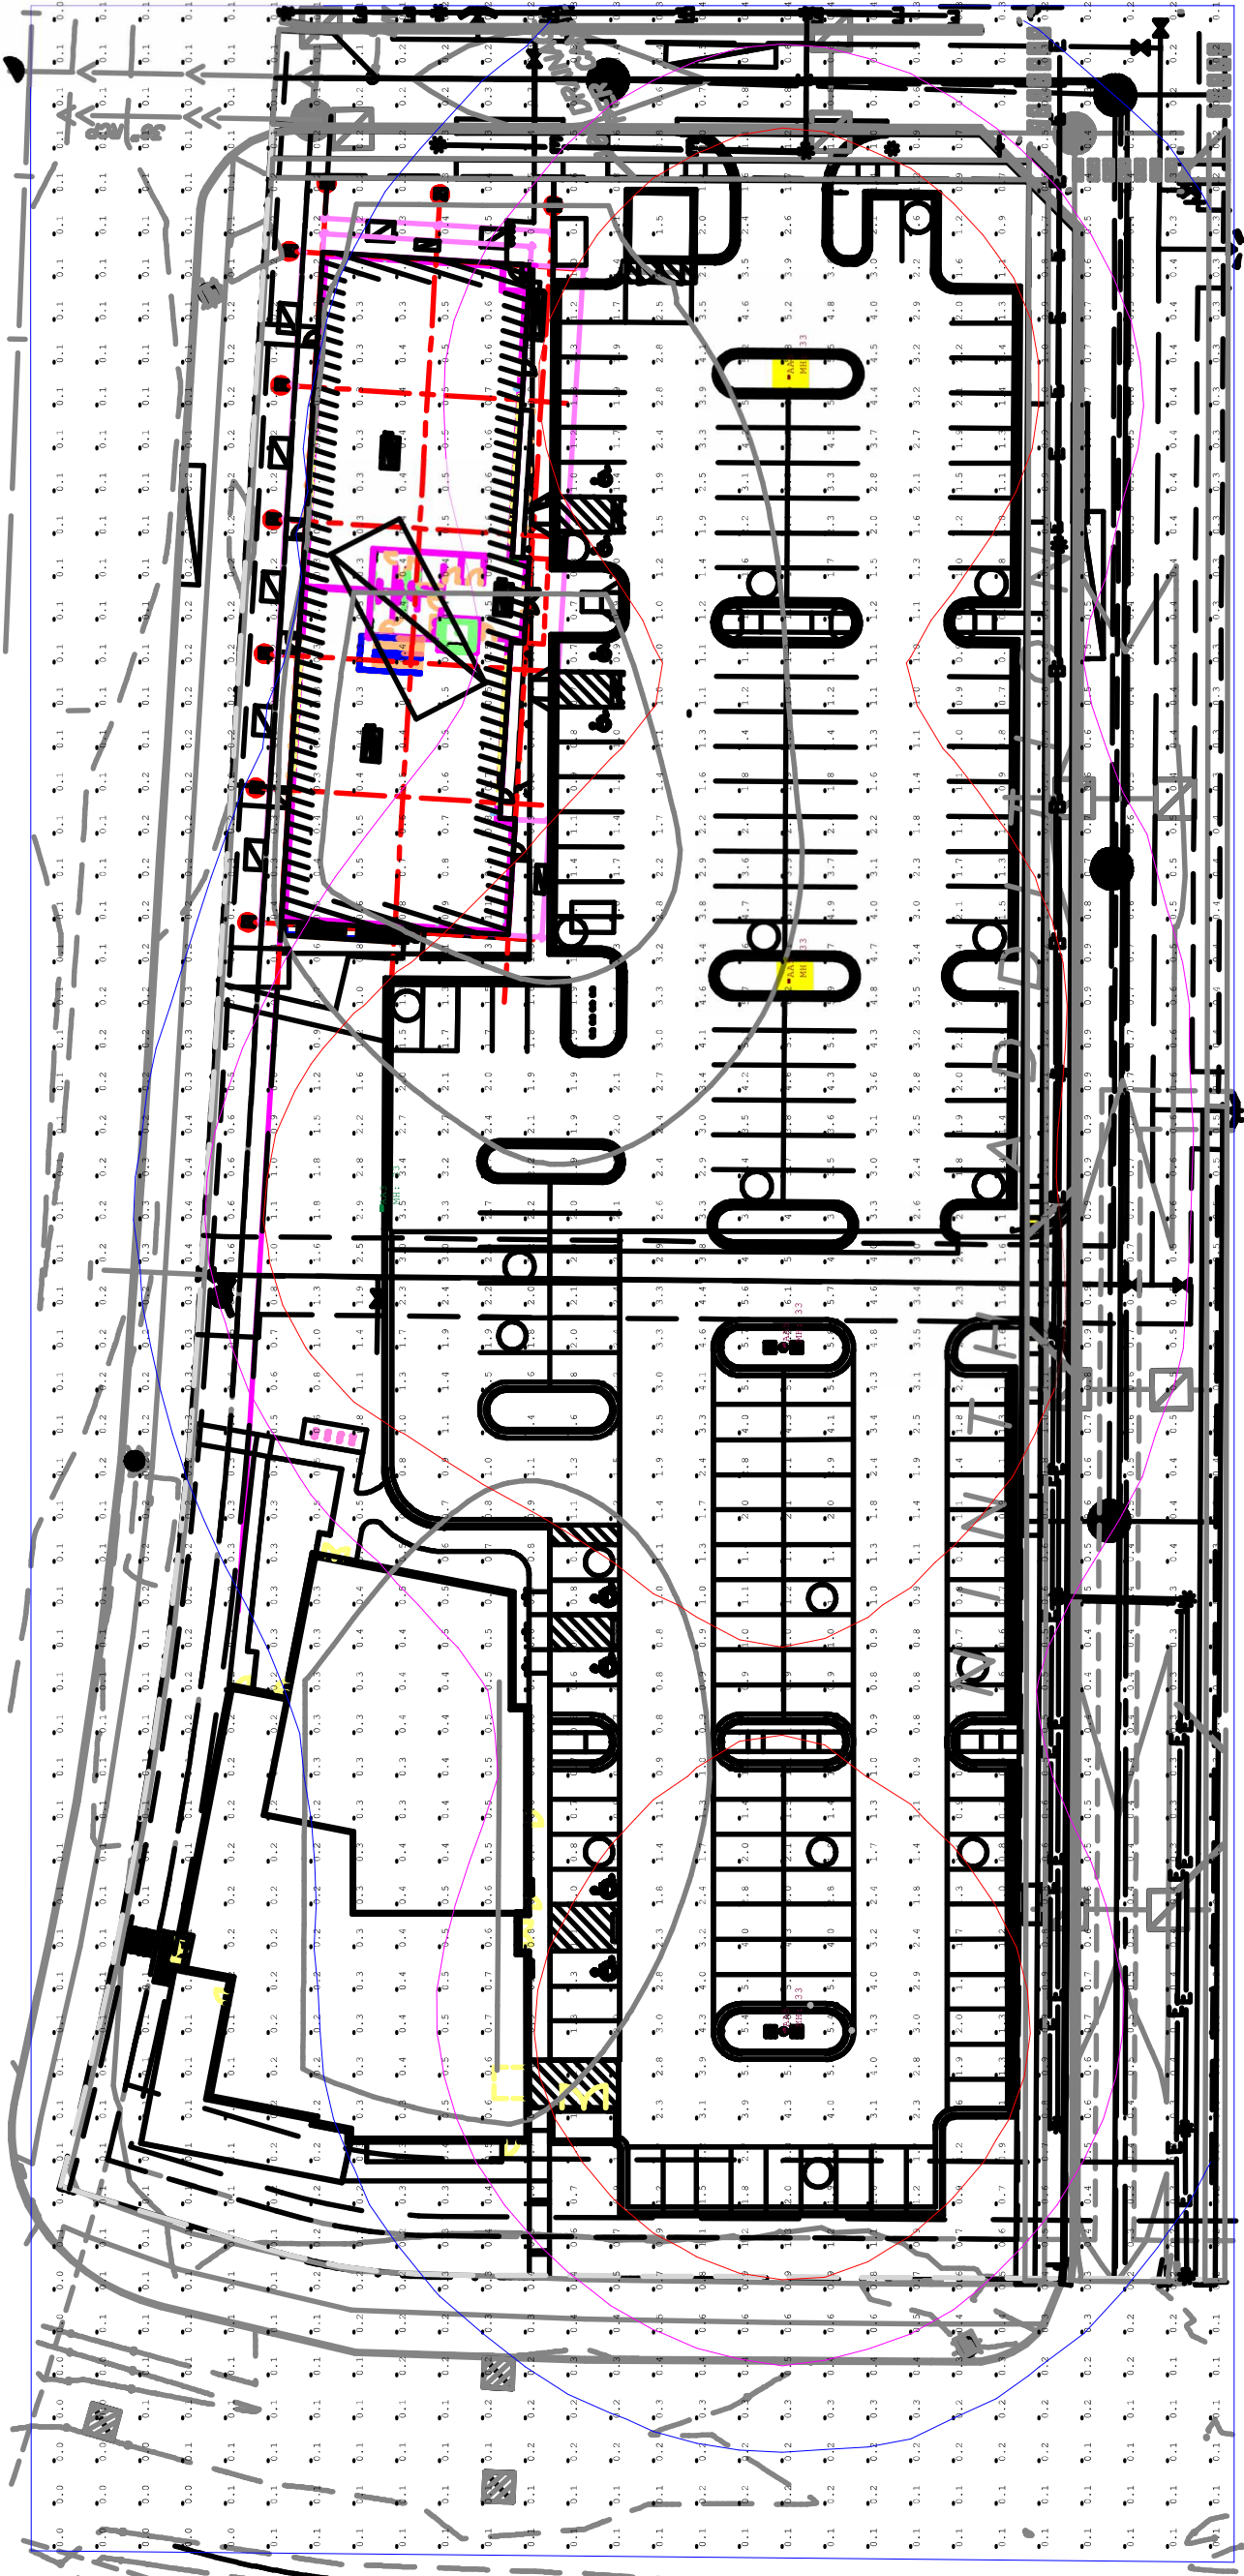

LUMINAIRE SCHEDULE				
Symbol	Qty	Label	SLF	Description
1	4	AA5	0-910	AA7-51375N
2	1	AA3	0-910	AA7-51100
			Lum. Watts	
			371.77	
			99.04	