

SCENIC HEIGHTS PARK

CITY OF SHAKOPEE
1195 RUBY LANE
SHAKOPEE, MINNESOTA 55379



LANDSCAPE ARCHITECT
CONFLUENCE
530 N THIRD STREET, SUITE 120
MINNEAPOLIS, MN 55401
PH: (612) 333-3702
www.thinkconfluence.com
CONTACT: BRAD ALDRICH

CERTIFICATIONS AND APPROVALS

I HEREBY CERTIFY THAT THIS PLAN, SPECIFICATION, OR REPORT WAS PREPARED BY ME OR UNDER MY DIRECT SUPERVISION, AND THAT I AM A DULY LICENSED LANDSCAPE ARCHITECT UNDER THE LAWS OF THE STATE OF MINNESOTA.

DATE: 0X-XX-2021 _____, 45630 - LIC. NUMBER

GOPHER STATE ONE-CALL

All Minnesota excavators, including homeowners and farmers, are responsible for notifying GSOC of their proposed excavations so facility operators with underground facilities near the excavation site can be informed of pending excavation.

GSOC reminds you that anyone excavating in Minnesota must have their own one-call ticket. If you are a sub-contractor and you are excavating, protect yourself and your company by obtaining your own one-call ticket. The general contractor's ticket does not apply to subcontractors. You must contact GSOC to provide information necessary to complete a locate ticket at least two (2) business days (not including weekends and holidays) before excavating. You may contact

GSOC up to 14 calendar days prior to beginning excavation to provide facility operators additional time to mark the area of proposed excavation.

Methods of Providing Information for Locate Requests
GSOC asks for your help when you are processing your locate requests during the busy digging season of April through October. If at all possible, avoid using the telephone to contact GSOC between the peak calling hours of 7 am and 11 am, Monday and Tuesday. Please use our E-Ticket system to submit your tickets, which can be submitted 24/7. Note: Emergency calls are exempt from this request and are always accepted.

GSOC offers excavators several convenient options for providing information to process locate tickets:

E-Ticket: www.gopherstateonecall.org/submit

Telephone: Locates ~ 651-454-0002 or 800-252-1166 OR Emergency Locates ~ 866-640-3637

GSOC can be contacted between 6 am and 6 pm, Monday through Friday, April through October, and 7 am and 5 pm November through March to process excavation, meet and non-excavation locate requests. Emergency locate requests may be submitted 24 hours a day. Before contacting GSOC, make sure all

excavation information is ready.

811
811 is another telephone number available to contact GSOC. With 811 being so close in numeric proximity to 911, you will first be instructed to make sure this is not an emergency for which 911 is applicable and that you are in fact trying to contact GSOC. When your locate ticket is complete, you will be given a ticket number. Keep this ticket number to track which facility operators have responded to your one-call request.

CONFLUENCE

SHEET INDEX

Sheet No.	Sheet Title	DATE: 03/26/2021 ISSUE FOR 30% REVIEW				
01	COVER SHEET	☒				
02	EXISTING CONDITIONS AND DEMO PLAN	☐				
03	TREE PRESERVATION PLAN	☐				
04	OVERALL LAYOUT PLAN	☐				
05	LAYOUT ENLARGEMENT AREA 1	☐				
06	LAYOUT ENLARGEMENT AREA 2	☐				
07	PLAYGROUND AREA ENLARGEMENT	☐				
08	SITE DETAILS	☐				
09	SITE DETAILS	☐				

SHEET LEGEND KEY:
☐ Indicates included sheet
☒ Indicates included and revised sheet (post-bid issue)

VICINITY MAP




ISSUED FOR
REVIEW

30%

COVERSHEET

CITY OF SHAKOPEE PROJECT # XXXXXX

01

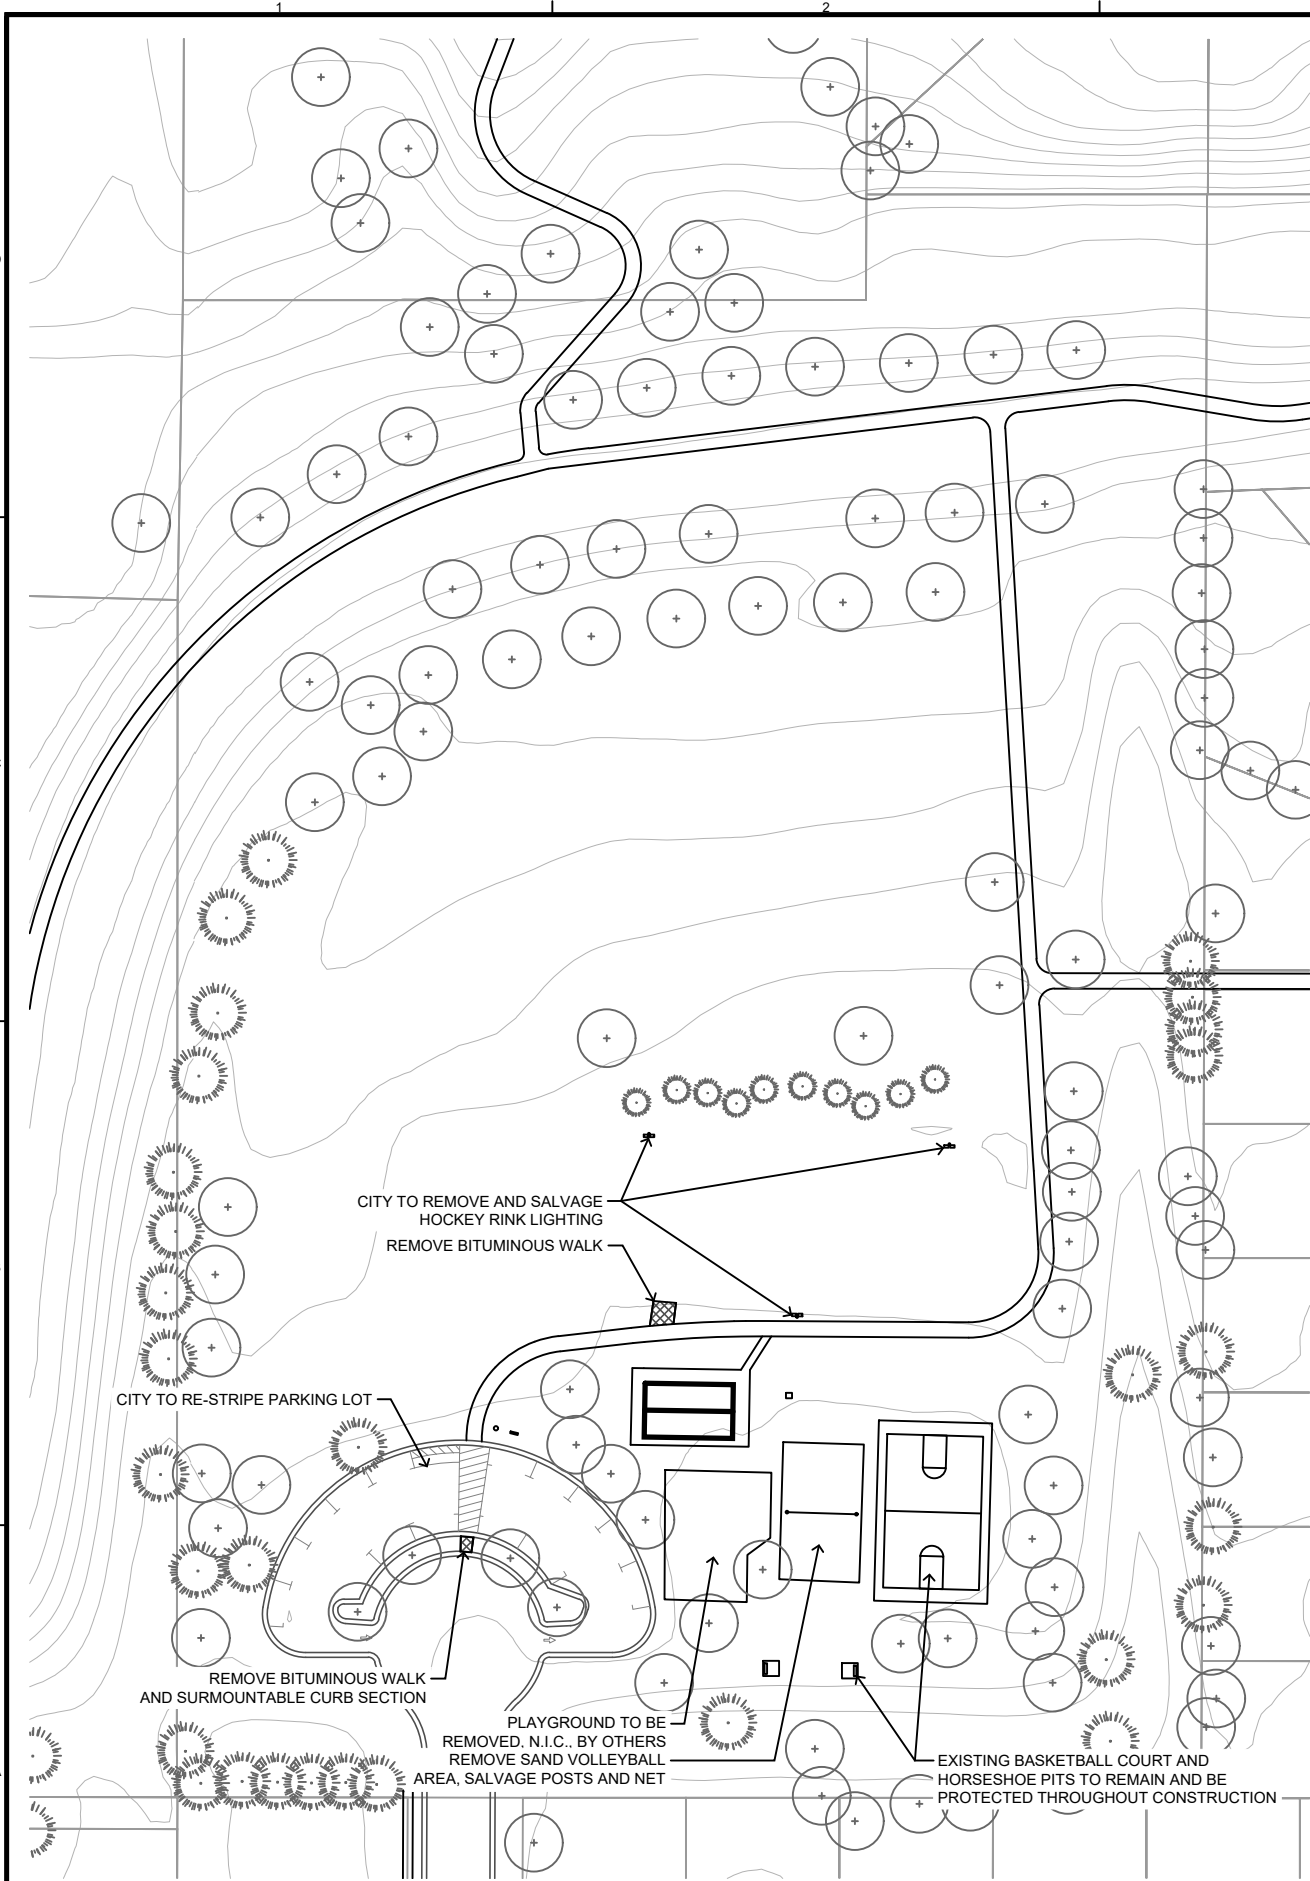

LEGEND:

EXISTING TREE. SEE SHEET 03 TREE PRESERVATION FOR EXISTING TREE PLAN

EXISTING BITUMINOUS SURFACING TO BE REMOVED

- EXISTING CONDITIONS NOTES:**
- EXISTING CONDITIONS DOES NOT CONSTITUTE AN OFFICIAL SURVEY. EXISTING CONDITIONS BASED ON AS-BUILT DRAWINGS FROM DEVELOPER. CONTRACTOR REQUIRED TO VERIFY ALL EXISTING CONDITIONS IN FIELD AND NOTIFY CITY AND LANDSCAPE ARCHITECT OF ANY DISCREPANCIES BEFORE CONSTRUCTION BEGINS.

- DEMOLITION GENERAL NOTES**
- THE CONTRACTOR SHALL NOTIFY THE 811 ONE CALL CENTER TO REQUEST THE LOCATION OF ALL UTILITIES WITHIN THE CONSTRUCTION AREA PRIOR TO ANY CONSTRUCTION. CONTRACTOR IS RESPONSIBLE FOR LOCATING ALL PRIVATE UTILITIES NOT COVERED BY 811 ONE CALL. NOTIFY THE LANDSCAPE ARCHITECT OF ANY DISCREPANCIES. CONTRACTOR AGREES TO BE FULLY RESPONSIBLE FOR ANY AND ALL DAMAGES CAUSED BY FAILURE TO LOCATE AND PROTECT UTILITIES.
 - PRIOR TO ANY EXCAVATION AT THE SITE, CONTRACTOR SHALL CONSULT WITH OWNER'S PERSONNEL AND UTILITY COMPANIES REPRESENTATIVES TO DETERMINE POSSIBLE UTILITY LOCATIONS AND DEPTHS. NO COMPENSATION WILL BE ALLOWED FOR DAMAGE RESULTING FROM FAILURE TO COMPLY WITH THIS REQUIREMENT. REPORT ANY DAMAGE TO EXISTING UTILITIES PRIOR TO REPAIR. DAMAGE TO UTILITIES AND STRUCTURES SHALL BE REPAIRED BY THE CONTRACTOR TO THE SATISFACTION OF THE OWNER OF THE UTILITY.
 - THE CONTRACTOR SHALL CONSTRUCT ALL ITEMS WITHIN THIS CONTRACT IN ACCORDANCE WITH ALL STATE AND LOCAL CODES, REGULATIONS AND ENGINEERING STANDARDS. CONTRACTOR TO COORDINATE ALL WORK WITHIN THE PUBLIC RIGHT OF WAY OR STREETS WITH THE APPROPRIATE JURISDICTIONS.
 - ALL WORK SHALL BE IN ACCORDANCE WITH OSHA CODES AND STANDARDS. NOTHING INDICATED ON THESE DRAWINGS SHALL RELIEVE THE CONTRACTOR FROM COMPLYING WITH ANY APPROPRIATE SAFETY REGULATIONS.
 - FIELD VERIFY EXISTING GRADES AND LOCATIONS OF EXISTING UTILITIES, CONDUIT, LINES, POLES, TREES, PAVING, BUILDING AND OTHER SITE STRUCTURES PRIOR TO DEMOLITION OR CONSTRUCTION AND IMMEDIATELY INFORM THE LANDSCAPE ARCHITECT OF ANY DISCREPANCIES. THE CONTRACTOR SHALL REPORT TO THE OWNER ANY DAMAGE TO OWNER'S PROPERTY PRIOR TO REPAIR.



CONFLUENCE

LANDSCAPE ARCHITECT
CONFLUENCE
530 N THIRD STREET, SUITE 120
MINNEAPOLIS, MN 55401
PH: (612) 333-3702
www.thinkconfluence.com

SHAKOPEE

THE SCALE INDICATED IS FOR 11"x17" DRAWING SHEETS

CERTIFICATIONS AND APPROVALS

I HEREBY CERTIFY THAT THIS PLAN, SPECIFICATION, OR REPORT WAS PREPARED BY ME OR UNDER MY DIRECT SUPERVISION, AND THAT I AM A DULY LICENSED LANDSCAPE ARCHITECT UNDER THE LAWS OF THE STATE OF MINNESOTA.

LANDSCAPE ARCHITECT: BRAD ALDRICH
45630 - LIC. NUMBER
DATE: XX-XX-2021

SCENIC HEIGHTS PARK

CITY OF SHAKOPEE
Shakopee, Minnesota

ISSUE SCHEDULE		
ISSUE	DATE	DESCRIPTION

ISSUED FOR


REVIEW

30%

COPYRIGHT © 2020 BY CONFLUENCE
ALL RIGHTS RESERVED. THIS DRAWING IS PROVIDED AS AN INSTRUMENT OF SERVICE BY CONFLUENCE, AND IS INTENDED FOR USE ON THIS PROJECT ONLY. ANY REPRODUCTION, USE OR DISCLOSURE OF INFORMATION CONTAINED HEREIN WITHOUT PRIOR WRITTEN CONSENT OF CONFLUENCE IS STRICTLY PROHIBITED.

**EXISTING
CONDITIONS AND
DEMO PLAN**

CONFLUENCE PROJECT # 20274

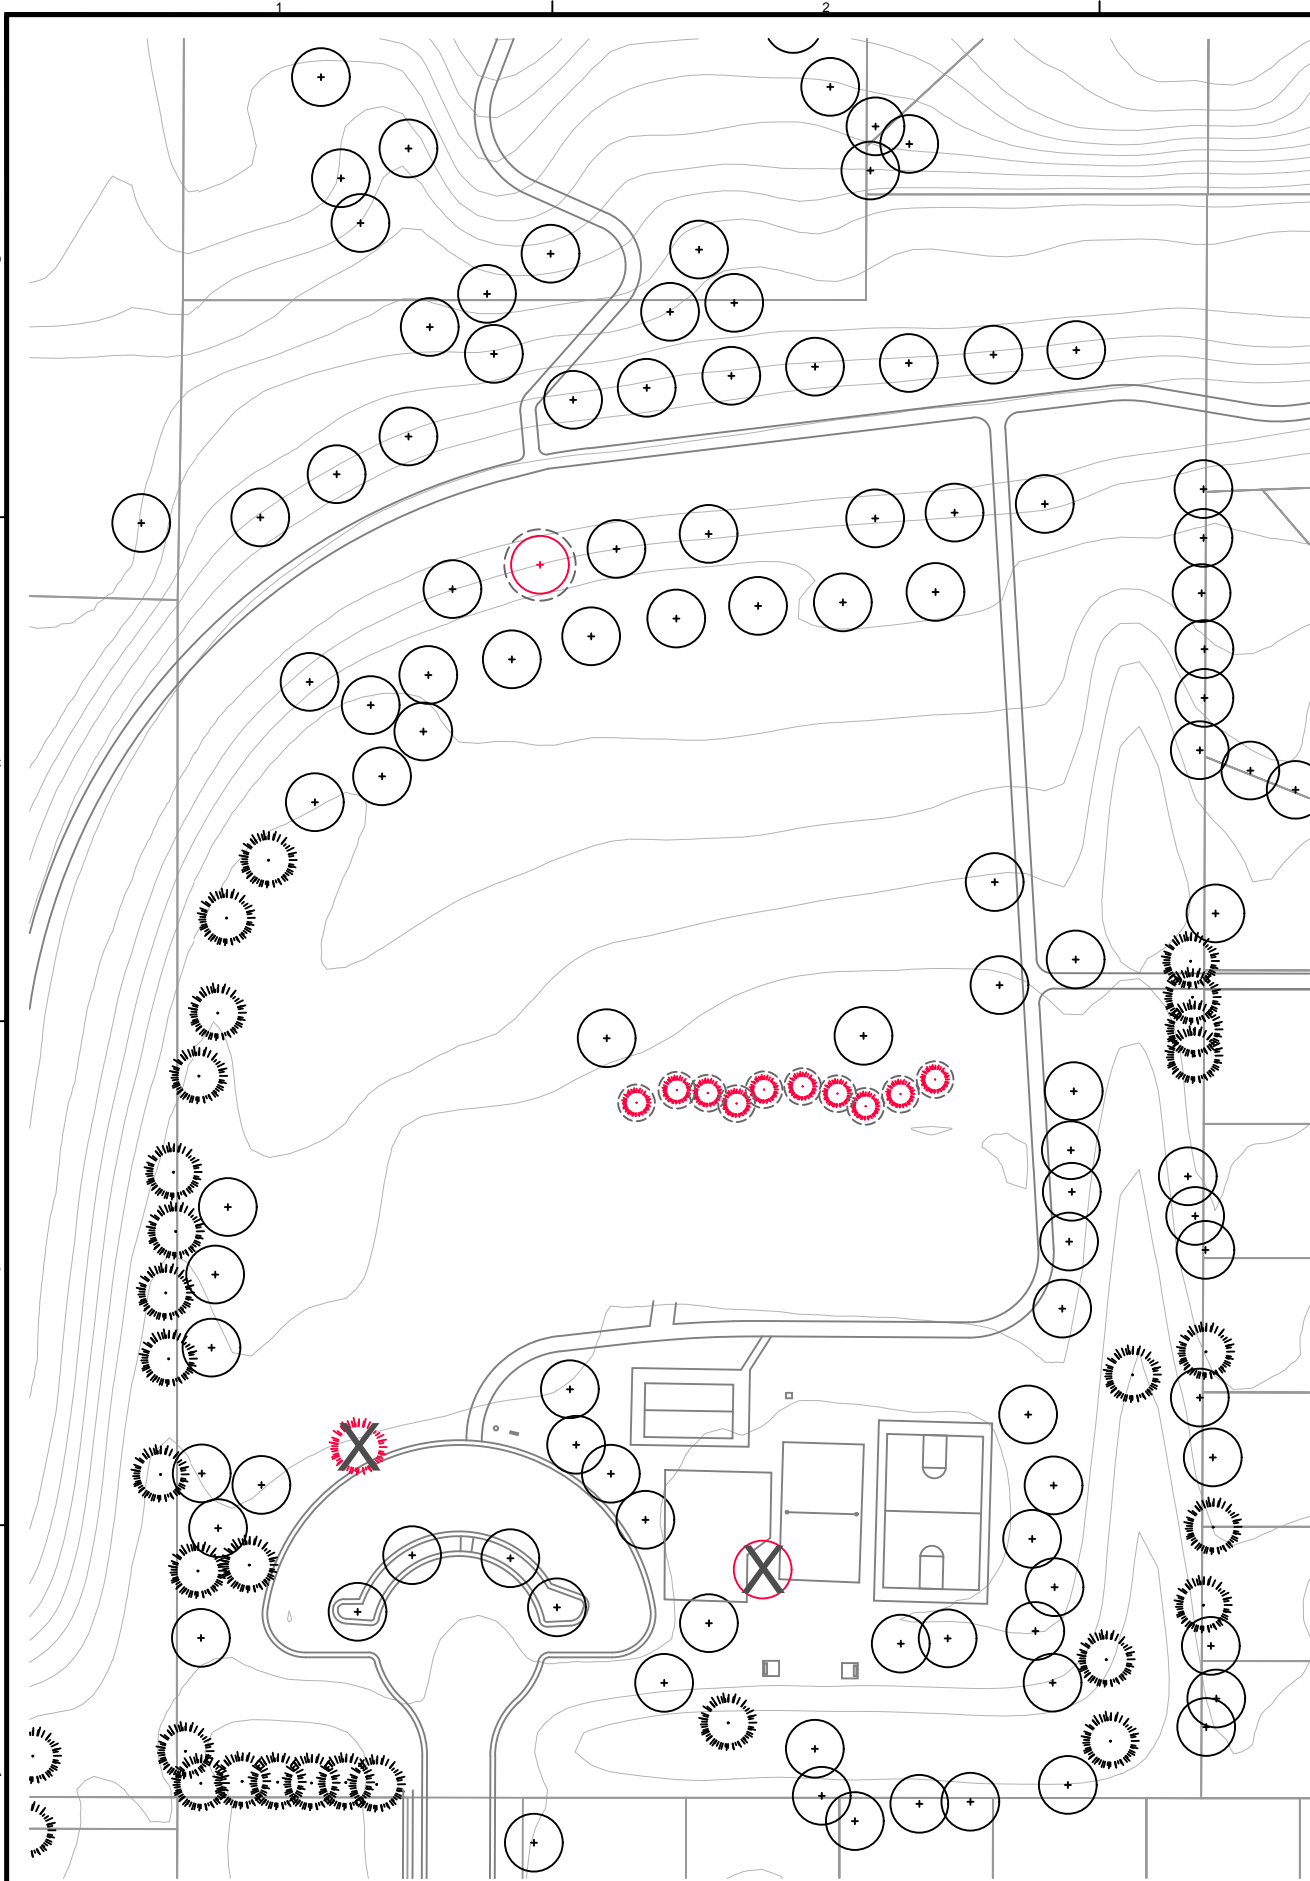

LEGEND

EXISTING TREES TO BE PRESERVED

EXISTING TREES TO BE REMOVED

EXISTING TREES TO BE RELOCATED

TREE PROTECTION FENCE- SEE SHEET LP501

- TREE PROTECTION NOTES:**
- BEFORE LAND CLEARING BEGINS, CONTRACTOR SHALL MEET WITH THE LANDSCAPE ARCHITECT OR CITY STAFF, ON SITE TO REVIEW ALL WORK PROCEDURES, ACCESS ROUTES, STORAGE AREAS, AND TREE PROTECTION MEASURES.
 - LANDSCAPE ARCHITECT TO APPROVE TREE PROTECTION FENCING AFTER INSTALLATION.
 - NO FILL SHOULD BE PLACED AGAINST THE TRUNK, ON THE ROOT OF THE CROWN, OR WITHIN THE DRIP LINE AREA OF ANY TREES THAT ARE TO BE PROTECTED.
 - NO CONCRETE WASHOUT OR CLEANING AREA LEAKAGE IS ALLOWED WITHIN OR ADJACENT TO PROTECTED TREES.
 - ALL CONSTRUCTION EQUIPMENT, VEHICLE TRAFFIC, AND STORAGE AREAS MUST BE LOCATED OUTSIDE OF ANY TREE PROTECTION AREA.
 - A TREE PROTECTION FENCE SHALL BE STAKED AROUND TREES TO BE PROTECTED - PER SPECIFICATIONS, OR AS DIRECTED BY LANDSCAPE ARCHITECT OR CITY STAFF. FENCE TO REMAIN UNTIL ALL THE SITE WORK IS COMPLETED. FENCE SHOULD NOT BE MOVED OR RELOCATED WITHOUT WRITTEN CONSENT.
 - NO TREE PRUNING OR CUTTING OF TREES SHALL BE PERFORMED WITHOUT WRITTEN APPROVAL OF LANDSCAPE ARCHITECT. WORK REQUESTS TO BE 48 HOURS IN ADVANCE.
 - THE GROUND SURFACE UNDER THE TREE CANOPY THAT WILL BE IMPACTED BY CONSTRUCTION SHALL RECEIVE WOOD CHIPS, PER DETAILS AND SPECIFICATIONS.
 - CONTACT THE LANDSCAPE ARCHITECT PRIOR TO REMOVING ANY PLANT MATERIAL NOT INDICATED TO BE PROTECTED OR REMOVED.

- DEMOLITION GENERAL NOTES**
- THE CONTRACTOR SHALL NOTIFY THE 811 ONE CALL CENTER TO REQUEST THE LOCATION OF ALL UTILITIES WITHIN THE CONSTRUCTION AREA PRIOR TO ANY CONSTRUCTION. CONTRACTOR IS RESPONSIBLE FOR LOCATING ALL PRIVATE UTILITIES NOT COVERED BY 811 ONE CALL. NOTIFY THE LANDSCAPE ARCHITECT OF ANY DISCREPANCIES. CONTRACTOR AGREES TO BE FULLY RESPONSIBLE FOR ANY AND ALL DAMAGES CAUSED BY FAILURE TO LOCATE AND PROTECT UTILITIES.
 - PRIOR TO ANY EXCAVATION AT THE SITE, CONTRACTOR SHALL CONSULT WITH OWNER'S PERSONNEL AND UTILITY COMPANIES REPRESENTATIVES TO DETERMINE POSSIBLE UTILITY LOCATIONS AND DEPTHS. NO COMPENSATION WILL BE ALLOWED FOR DAMAGE RESULTING FROM FAILURE TO COMPLY WITH THIS REQUIREMENT. REPORT ANY DAMAGE TO EXISTING UTILITIES PRIOR TO REPAIR. DAMAGE TO UTILITIES AND STRUCTURES SHALL BE REPAIRED BY THE CONTRACTOR TO THE SATISFACTION OF THE OWNER OF THE UTILITY.
 - THE CONTRACTOR SHALL CONSTRUCT ALL ITEMS WITHIN THIS CONTRACT IN ACCORDANCE WITH ALL STATE AND LOCAL CODES, REGULATIONS AND ENGINEERING STANDARDS. CONTRACTOR TO COORDINATE ALL WORK WITHIN THE PUBLIC RIGHT OF WAY OR STREETS WITH THE APPROPRIATE JURISDICTIONS.
 - ALL WORK SHALL BE IN ACCORDANCE WITH OSHA CODES AND STANDARDS. NOTHING INDICATED ON THESE DRAWINGS SHALL RELIEVE THE CONTRACTOR FROM COMPLYING WITH ANY APPROPRIATE SAFETY REGULATIONS.
 - FIELD VERIFY EXISTING GRADES AND LOCATIONS OF EXISTING UTILITIES, CONDUIT, LINES, POLES, TREES, PAVING, BUILDING AND OTHER SITE STRUCTURES PRIOR TO DEMOLITION OR CONSTRUCTION AND IMMEDIATELY INFORM THE LANDSCAPE ARCHITECT OF ANY DISCREPANCIES. THE CONTRACTOR SHALL REPORT TO THE OWNER ANY DAMAGE TO OWNER'S PROPERTY PRIOR TO REPAIR.



CERTIFICATIONS AND APPROVALS

I HEREBY CERTIFY THAT THIS PLAN, SPECIFICATION, OR REPORT WAS PREPARED BY ME OR UNDER MY DIRECT SUPERVISION, AND THAT I AM A DULY LICENSED LANDSCAPE ARCHITECT UNDER THE LAWS OF THE STATE OF MINNESOTA.

LANDSCAPE ARCHITECT: BRAD ALDRICH

45630 - LIC. NUMBER

DATE: XX-XX-2021

SCENIC HEIGHTS PARK
CITY OF SHAKOPEE
Shakopee, Minnesota

ISSUE SCHEDULE

ISSUE	DATE	DESCRIPTION

ISSUED FOR


REVIEW

30%

COPYRIGHT © 2020 BY CONFLUENCE
ALL RIGHTS RESERVED. THIS DRAWING IS PROVIDED AS AN INSTRUMENT OF SERVICE BY CONFLUENCE, AND IS INTENDED FOR USE ON THIS PROJECT ONLY. ANY REPRODUCTION, USE OR DISCLOSURE OF INFORMATION CONTAINED HEREIN WITHOUT PRIOR WRITTEN CONSENT OF CONFLUENCE IS STRICTLY PROHIBITED.

TREE
PRESERVATION
PLAN

CONFLUENCE PROJECT # 20274

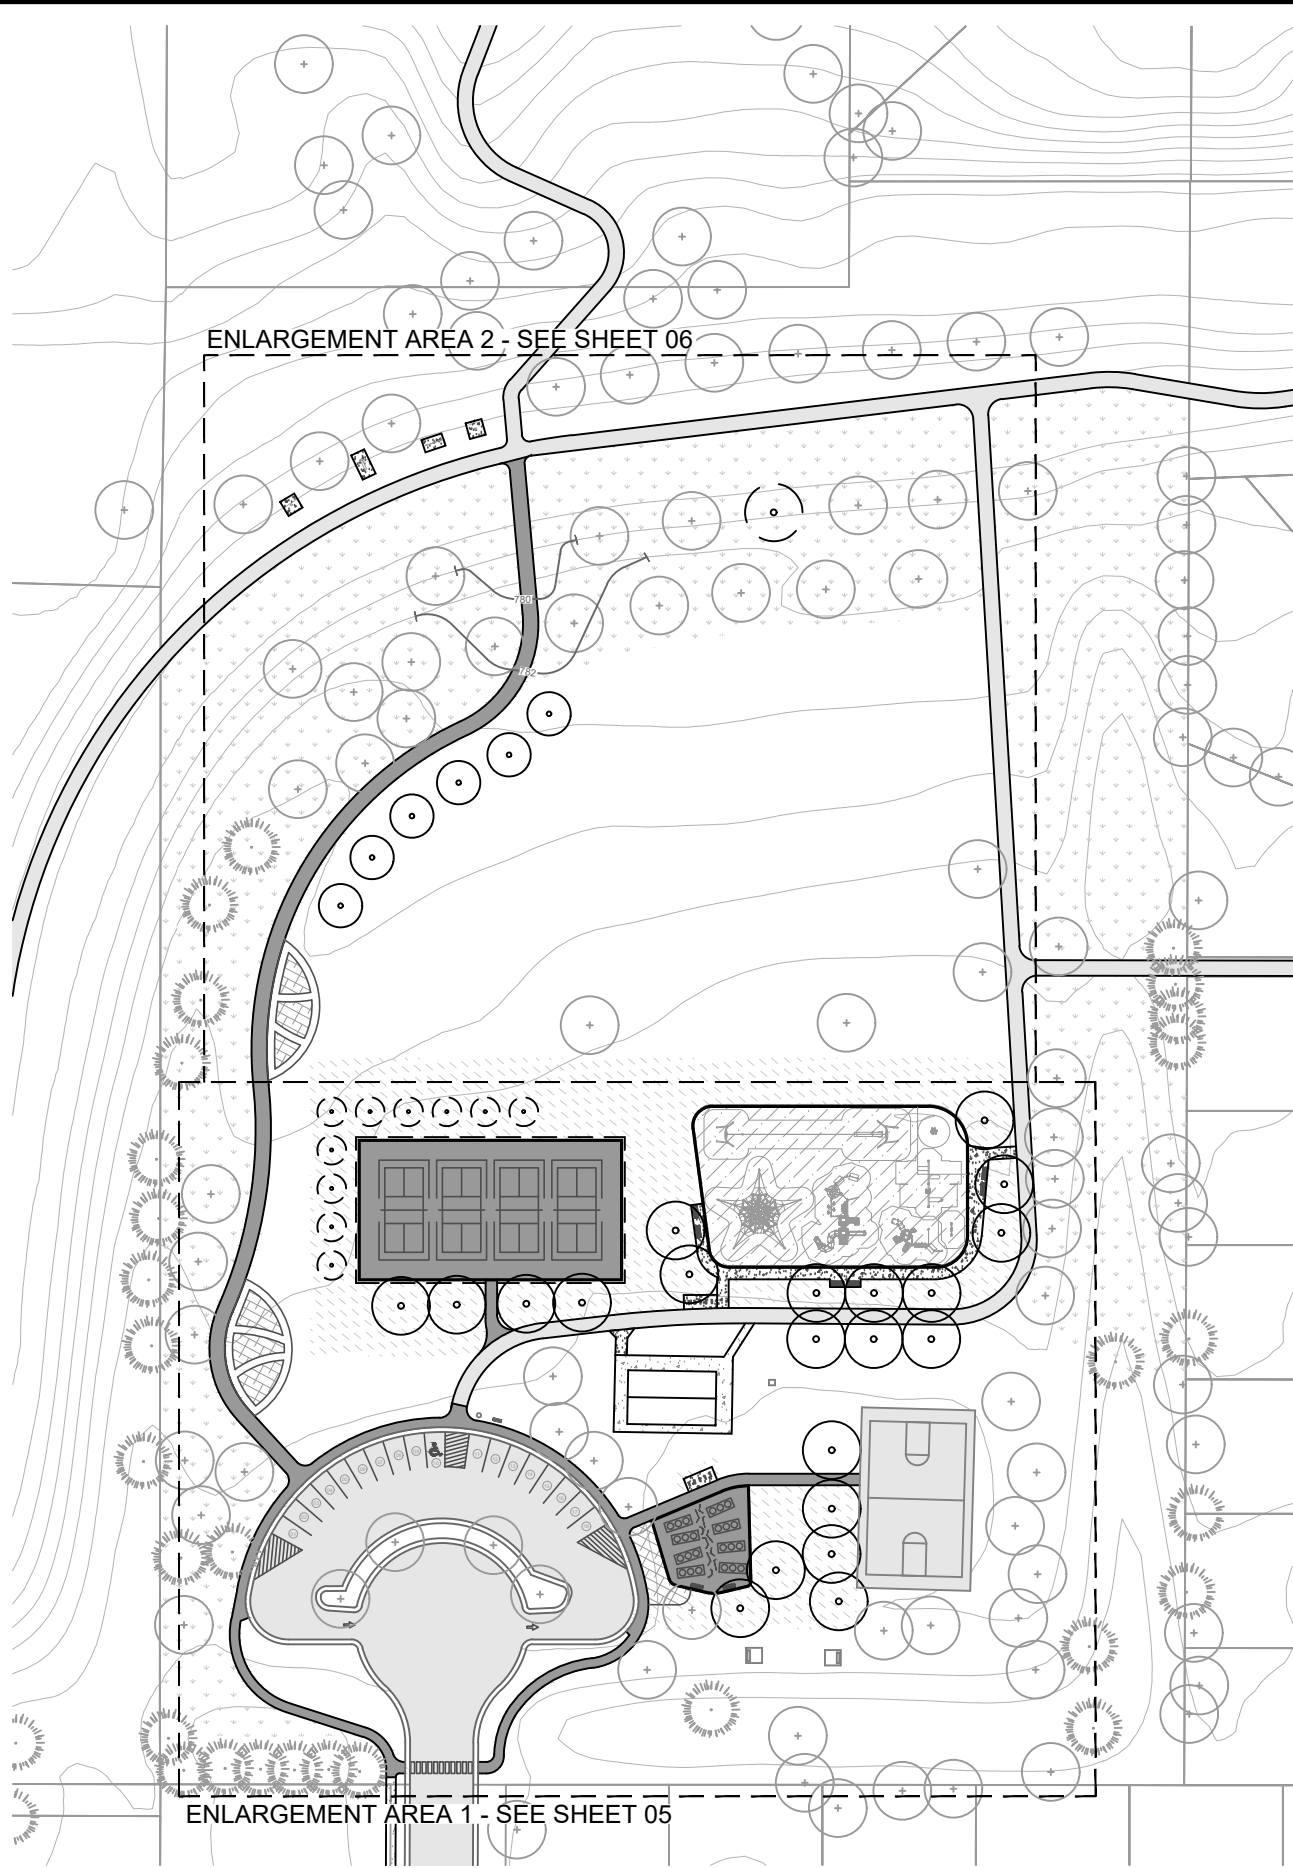

LAYOUT PLAN GENERAL NOTES

- BOUNDARY AND TOPOGRAPHIC INFORMATION TAKEN FROM DEVELOPER AS-BUILT SURVEY.
- THE CONTRACTOR SHALL NOTIFY THE 811 ONE CALL CENTER TO REQUEST THE LOCATION OF ALL UTILITIES WITHIN THE CONSTRUCTION AREA PRIOR TO ANY CONSTRUCTION. CONTRACTOR IS RESPONSIBLE FOR LOCATING ALL PRIVATE UTILITIES NOT COVERED BY 811 ONE CALL. NOTIFY THE LANDSCAPE ARCHITECT OF ANY DISCREPANCIES. CONTRACTOR AGREES TO BE FULLY RESPONSIBLE FOR ANY AND ALL DAMAGES CAUSED BY FAILURE TO LOCATE AND PROTECT UTILITIES. REPORT ANY DAMAGE TO EXISTING UTILITIES PRIOR TO REPAIR. DAMAGE TO UTILITIES AND STRUCTURES SHALL BE REPAIRED BY THE CONTRACTOR TO THE SATISFACTION OF THE OWNER OF THE UTILITY.
- THE CONTRACTOR SHALL CONSTRUCT ALL ITEMS WITHIN THIS CONTRACT IN ACCORDANCE WITH ALL STATE AND LOCAL CODES, REGULATIONS AND ENGINEERING STANDARDS. CONTRACTOR TO COORDINATE ALL WORK WITHIN THE PUBLIC RIGHT OF WAY OR STREETS WITH THE APPROPRIATE JURISDICTIONS.
- ALL WORK SHALL BE IN ACCORDANCE WITH OSHA CODES AND STANDARDS. NOTHING INDICATED ON THESE DRAWINGS SHALL RELIEVE THE CONTRACTOR FROM COMPLYING WITH ANY APPROPRIATE SAFETY REGULATIONS.
- CONTRACTOR TO SUPPLY AND INSTALL ANY NECESSARY SLEEVES UNDER PAVING AND WALKS. COORDINATE LOCATIONS WITH GENERAL CONTRACTOR.
- CONTRACTOR TO VERIFY ALL SPOT ELEVATIONS FOR POSITIVE DRAINAGE BEFORE INSTALLATIONS. THE CONTRACTOR SHALL BE RESPONSIBLE FOR POSITIVE SURFACE DRAINAGE IN ALL AREAS, UNLESS OTHERWISE NOTED. ALL NEWLY GRADED GROUND SURFACES SHALL BE FINISHED TO UNIFORM GRADES AND SLOPED IN SUCH A MANNER TO BE FREE OF DEPRESSIONS THAT CAUSE AREAS OF STANDING WATER. THE CONTRACTOR SHALL REPORT ANY CONFLICTS WITH THIS REQUIREMENT TO THE LANDSCAPE ARCHITECT FOR RESOLUTION PRIOR TO FINAL GRADING OPERATIONS.
- WALK CROSS SLOPE MAY NOT EXCEED 2%. RUNNING SLOPE MAY NOT EXCEED 5%. RAMP RUNNING SLOPE MAY NOT EXCEED 1:12 WITH LANDINGS THAT MAY NOT EXCEED 2% IN ANY DIRECTION.
- WHERE PROPOSED GRADES MEET EXISTING, BLEND GRADES TO PROVIDE A SMOOTH TRANSITION BETWEEN THE NEW WORK AND EXISTING WORK. PONDING AT JOINTS WILL NOT BE ACCEPTED.
- FINAL TRAIL ALIGNMENT STAKING TO BE APPROVED BY CITY STAFF OR LANDSCAPE ARCHITECT PRIOR TO EXCAVATION.
- DEBRIS SHALL BE REMOVED AND PAVEMENT WITHIN THE RIGHT-OF-WAY SWEEPED AT THE END OF EACH WORKING DAY.

LEGEND:

- EXISTING TREE
- NEW TREE (TO BE SELECTED FROM CITY APPROVED SPECIES LIST)
- RELOCATED TREE
- EXISTING CONCRETE SIDEWALK
- NEW CONCRETE SIDEWALK SEE DETAIL 01/08
- NEW CONCRETE CURB, SEE DETAILS 01 THROUGH 04/09
- NEW BITUMINOUS SURFACE, SEE 02/08
- EXISTING BITUMINOUS SURFACING
- SHRUB & PERENNIAL PLANTING AREA
- WOOD FIBER MULCH PLAYGROUND SURFACING (BY OTHERS)
- NATIVE SEEDED GROUNDCOVER
- AREA OF SOD RESTORATION

SCALE: 1"=100'



CONFLUENCE

LANDSCAPE ARCHITECT
CONFLUENCE
530 N THIRD STREET, SUITE 120
MINNEAPOLIS, MN 55401
PH: (612) 333-3702
www.thinkconfluence.com



THE SCALE INDICATED IS FOR 11"x17" DRAWING SHEETS

CERTIFICATIONS AND APPROVALS

I HEREBY CERTIFY THAT THIS PLAN, SPECIFICATION, OR REPORT WAS PREPARED BY ME OR UNDER MY DIRECT SUPERVISION, AND THAT I AM A DULY LICENSED LANDSCAPE ARCHITECT UNDER THE LAWS OF THE STATE OF MINNESOTA.

LANDSCAPE ARCHITECT: BRAD ALDRICH

45630 - LIC. NUMBER

DATE: XX-XX-2021

SCENIC HEIGHTS PARK
CITY OF SHAKOPEE
Shakopee, Minnesota

ISSUE SCHEDULE

ISSUE	DATE	DESCRIPTION

ISSUED FOR

REVIEW


30%

COPYRIGHT © 2020 BY CONFLUENCE
ALL RIGHTS RESERVED. THIS DRAWING IS PROVIDED AS AN INSTRUMENT OF SERVICE BY CONFLUENCE, AND IS INTENDED FOR USE ON THIS PROJECT ONLY. ANY REPRODUCTION, USE OR DISCLOSURE OF INFORMATION CONTAINED HEREIN WITHOUT PRIOR WRITTEN CONSENT OF CONFLUENCE IS STRICTLY PROHIBITED.

OVERALL LAYOUT
PLAN

CONFLUENCE PROJECT # 20274

04

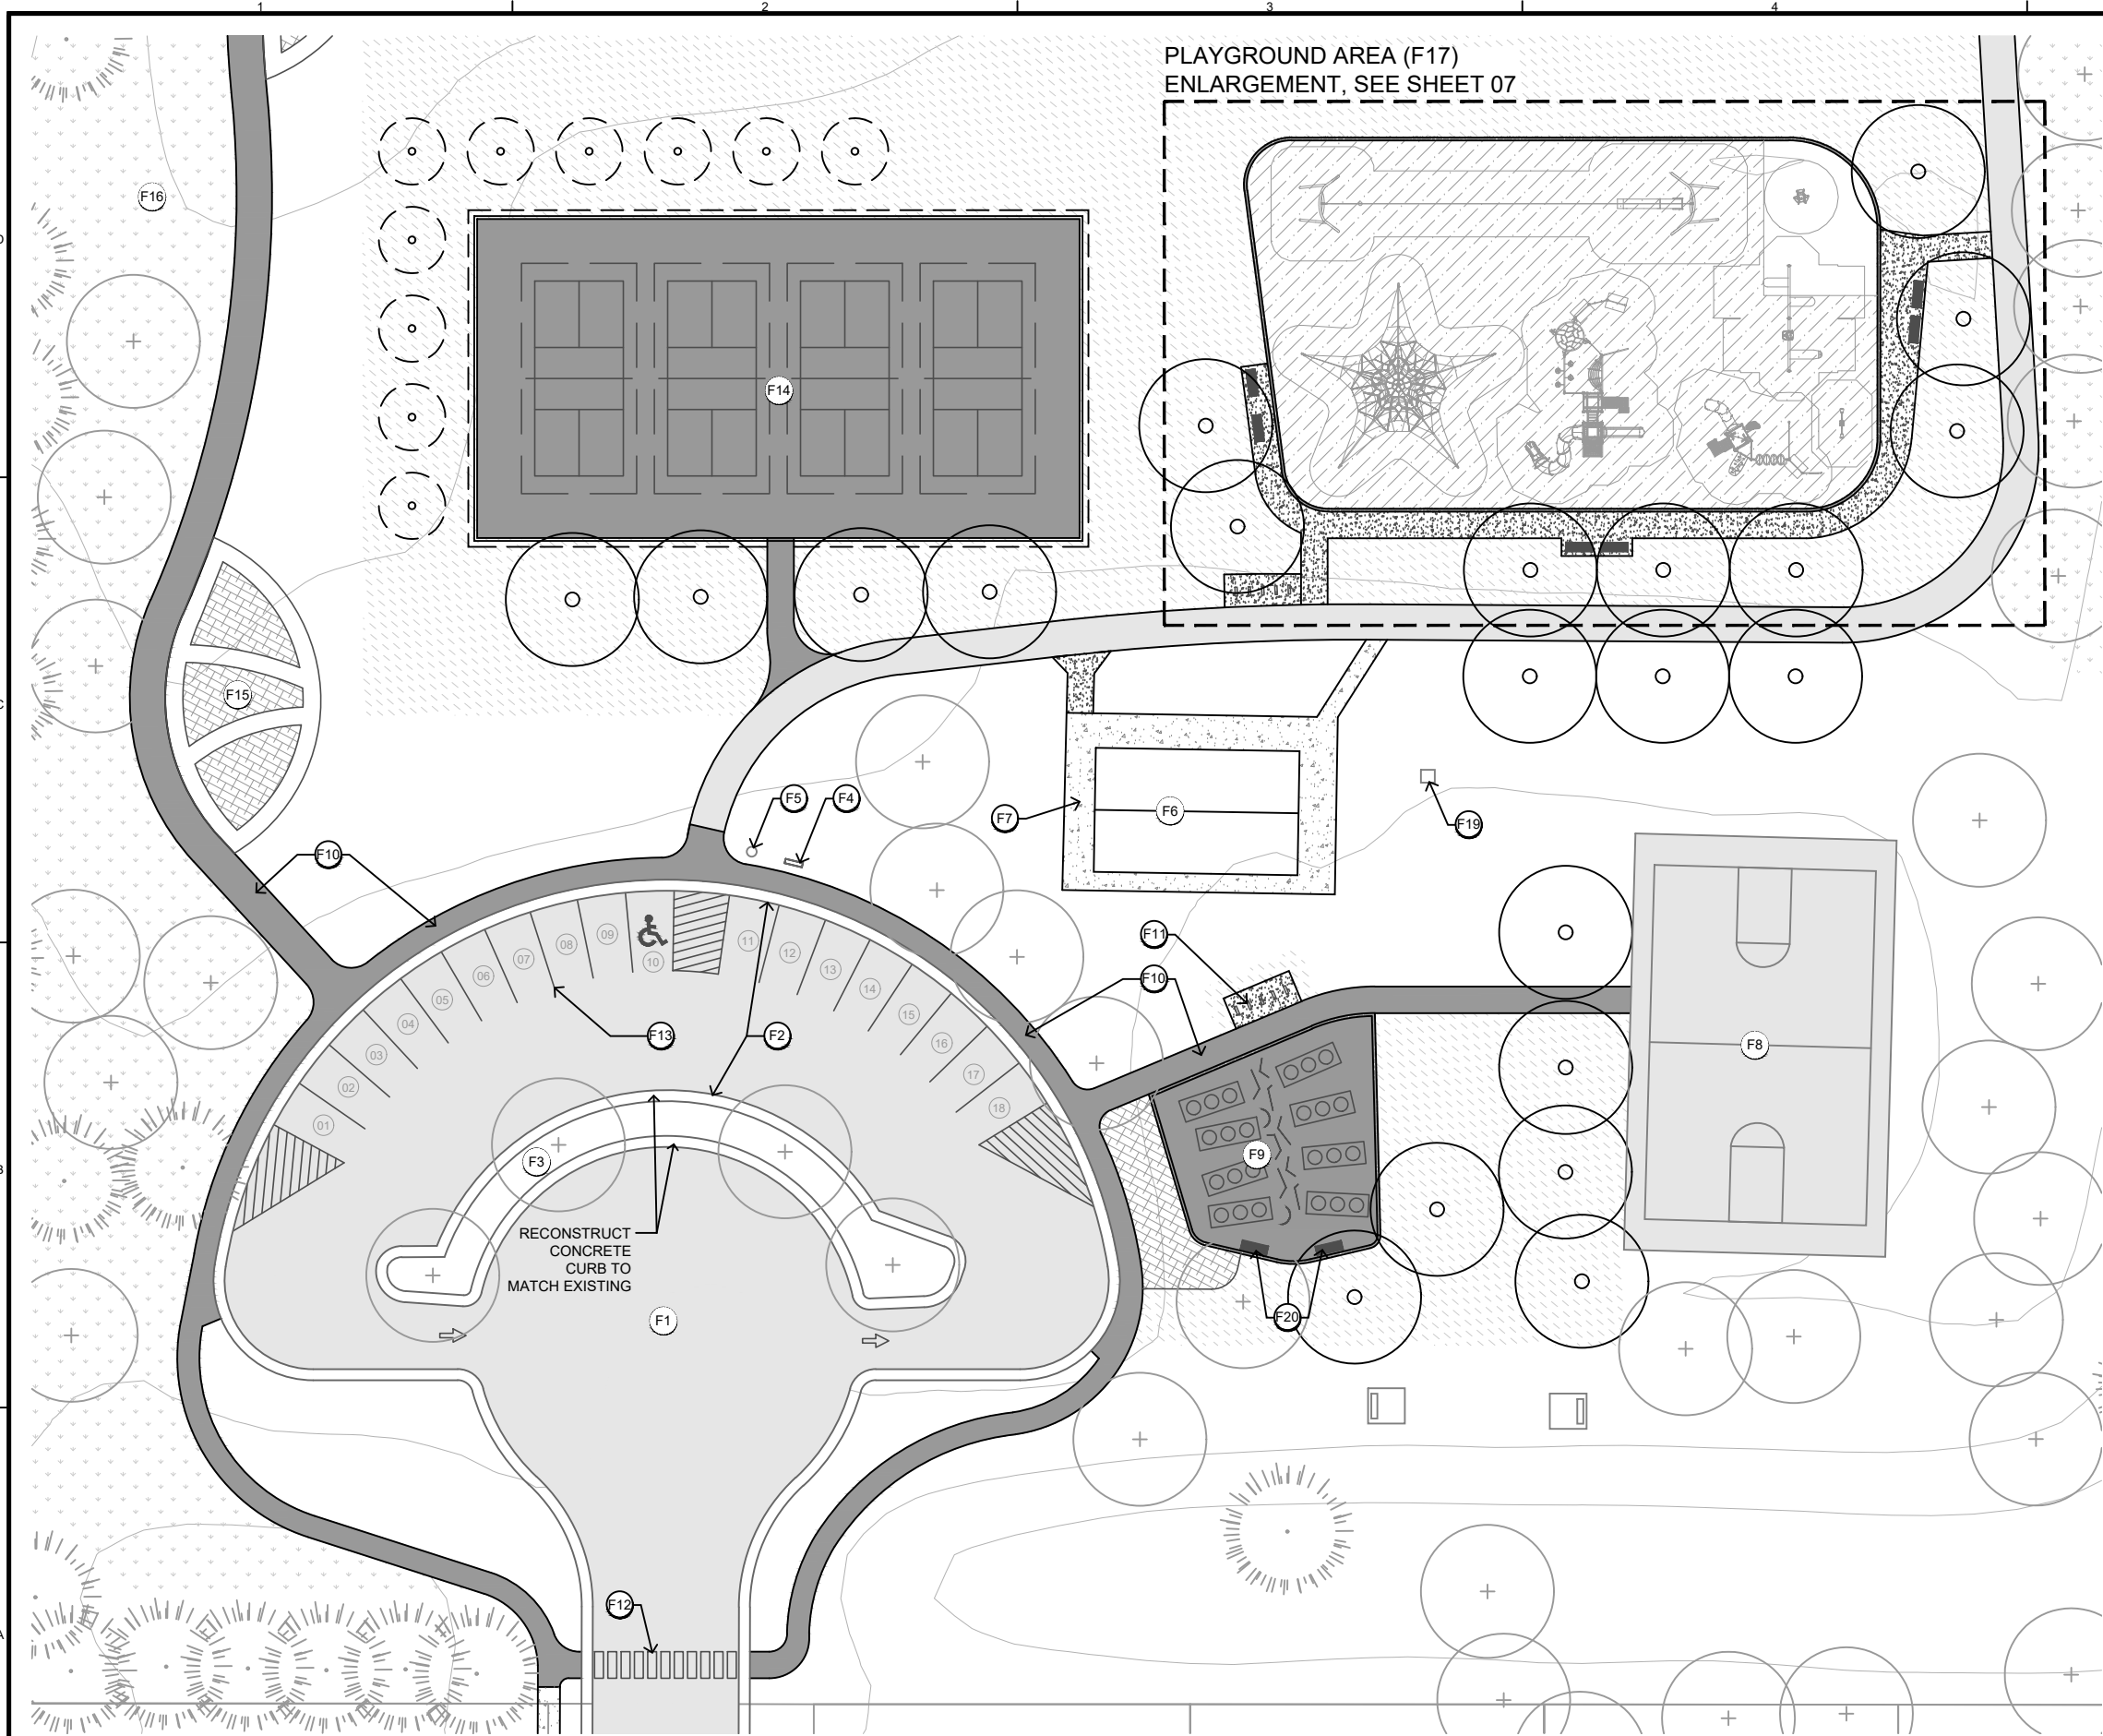

SCALE: 1"=40'



PLAYGROUND AREA (F17)
ENLARGEMENT, SEE SHEET 07

SITE PLAN KEYNOTES - ENLARGEMENT AREA 1:

- F1 EXISTING PARKING LOT
- F2 EXISTING PARKING LOT CURBING
- F3 EXISTING PARKING LOT PLANTING AREA
- F4 EXISTING PARK SIGNAGE
- F5 EXISTING PARK LIGHTING
- F6 EXISTING PARK SHELTER
- F7 EXISTING PARK SHELTER CONCRETE GATHERING AREA WITH PICNIC TABLES
- F8 EXISTING BASKETBALL COURT
- F9 PROPOSED BANKSHOT COURT
- F10 PROPOSED BITUMINOUS TRAIL
- F11 PROPOSED BIKE RACK & CONCRETE PAD
- F12 PROPOSED PEDESTRIAN STRIPING
- F13 PROPOSED PARKING LOT STRIPING
- F14 PROPOSED 4-COURT PICKLEBALL COURT
- F15 PROPOSED EDIBLE LANDSCAPE, BY OTHERS
- F16 PROPOSED NATIVE PLANTING AREA, SEE PLANTING PLAN
- F17 PROPOSED PLAYGROUND EQUIPMENT & PLAY SURFACING, BY OTHERS, SEE SHEET 07 FOR ENLARGED LAYOUT PLAN
- F18 PLAYGROUND CURB AND CONCRETE WALK, SEE DETAILS 01/08 & 01 THROUGH 04/09, BY OTHERS
- F19 EXISTING UTILITY INFRASTRUCTURE
- F20 PROPOSED BENCHES, SEE DETAIL 02/09

LEGEND:

- EXISTING TREE
- NEW TREE (TO BE SELECTED FROM CITY APPROVED SPECIES LIST)
- RELOCATED TREE
- EXISTING CONCRETE SIDEWALK
- NEW CONCRETE SIDEWALK SEE DETAIL 01/08
- NEW CONCRETE CURB, SEE DETAILS 01 THROUGH 04/09
- NEW BITUMINOUS SURFACE, SEE 02/08
- EXISTING BITUMINOUS SURFACING
- SHRUB & PERENNIAL PLANTING AREA
- WOOD FIBER MULCH PLAYGROUND SURFACING (BY OTHERS)
- NATIVE SEEDED GROUNDCOVER
- AREA OF SOD RESTORATION

CONFLUENCE

LANDSCAPE ARCHITECT
CONFLUENCE
530 N THIRD STREET, SUITE 120
MINNEAPOLIS, MN 55401
PH: (612) 333-3702
www.thinkconfluence.com



THE SCALE INDICATED IS FOR 11"x17" DRAWING SHEETS

CERTIFICATIONS AND APPROVALS

I HEREBY CERTIFY THAT THIS PLAN, SPECIFICATION, OR REPORT WAS PREPARED BY ME OR UNDER MY DIRECT SUPERVISION, AND THAT I AM A DULY LICENSED LANDSCAPE ARCHITECT UNDER THE LAWS OF THE STATE OF MINNESOTA.

LANDSCAPE ARCHITECT: BRAD ALDRICH

45630 - LIC. NUMBER

DATE: XX-XX-2021

SCENIC HEIGHTS PARK
CITY OF SHAKOPEE
Shakopee, Minnesota

ISSUE SCHEDULE

ISSUE	DATE	DESCRIPTION

ISSUED FOR

REVIEW


30%

COPYRIGHT © 2020 BY CONFLUENCE
ALL RIGHTS RESERVED. THIS DRAWING IS PROVIDED AS AN INSTRUMENT OF SERVICE BY CONFLUENCE, AND IS INTENDED FOR USE ON THIS PROJECT ONLY. ANY REPRODUCTION, USE OR DISCLOSURE OF INFORMATION CONTAINED HEREIN WITHOUT PRIOR WRITTEN CONSENT OF CONFLUENCE IS STRICTLY PROHIBITED.

LAYOUT
ENLARGEMENT
AREA 1

CONFLUENCE PROJECT # 20274

05

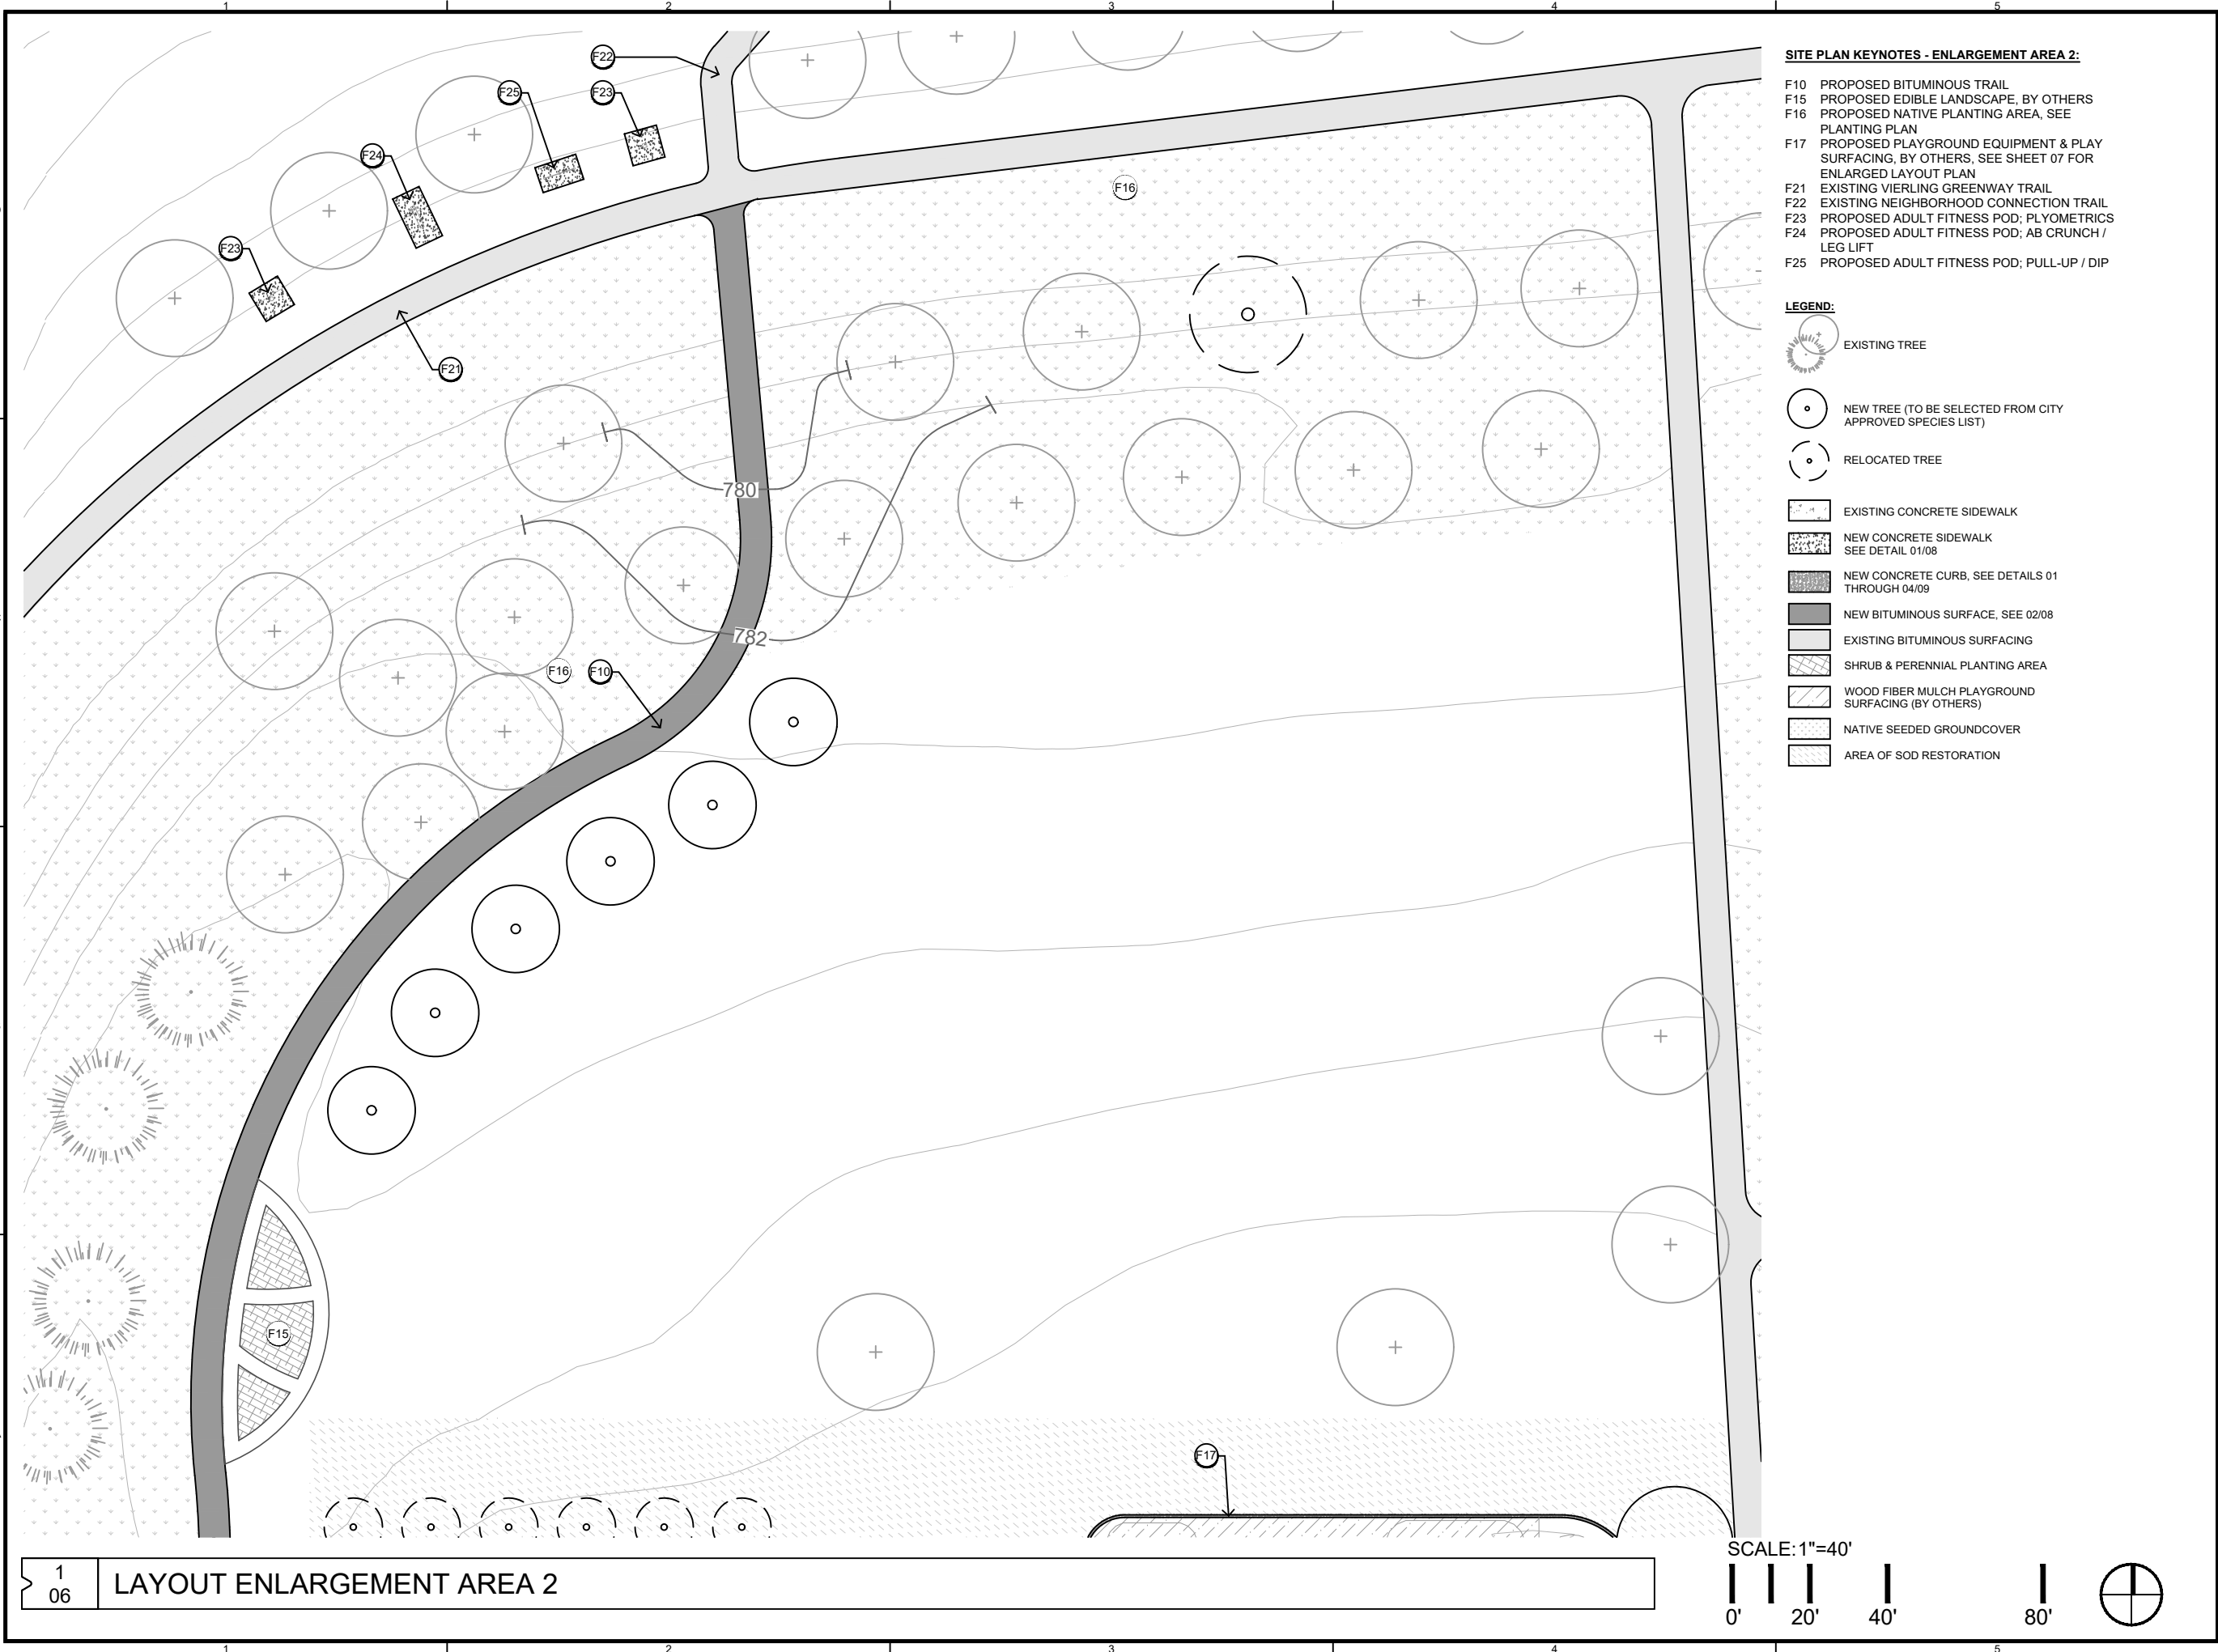

SITE PLAN KEYNOTES - ENLARGEMENT AREA 2:

- F10 PROPOSED BITUMINOUS TRAIL
- F15 PROPOSED EDIBLE LANDSCAPE, BY OTHERS
- F16 PROPOSED NATIVE PLANTING AREA, SEE PLANTING PLAN
- F17 PROPOSED PLAYGROUND EQUIPMENT & PLAY SURFACING, BY OTHERS, SEE SHEET 07 FOR ENLARGED LAYOUT PLAN
- F21 EXISTING VIERLING GREENWAY TRAIL
- F22 EXISTING NEIGHBORHOOD CONNECTION TRAIL
- F23 PROPOSED ADULT FITNESS POD; PLYOMETRICS
- F24 PROPOSED ADULT FITNESS POD; AB CRUNCH / LEG LIFT
- F25 PROPOSED ADULT FITNESS POD; PULL-UP / DIP

LEGEND:

- EXISTING TREE
- NEW TREE (TO BE SELECTED FROM CITY APPROVED SPECIES LIST)
- RELOCATED TREE
- EXISTING CONCRETE SIDEWALK
- NEW CONCRETE SIDEWALK SEE DETAIL 01/08
- NEW CONCRETE CURB, SEE DETAILS 01 THROUGH 04/09
- NEW BITUMINOUS SURFACE, SEE 02/08
- EXISTING BITUMINOUS SURFACING
- SHRUB & PERENNIAL PLANTING AREA
- WOOD FIBER MULCH PLAYGROUND SURFACING (BY OTHERS)
- NATIVE SEEDED GROUNDCOVER
- AREA OF SOD RESTORATION

CONFLUENCE

LANDSCAPE ARCHITECT
CONFLUENCE
530 N THIRD STREET, SUITE 120
MINNEAPOLIS, MN 55401
PH: (612) 333-3702
www.thinkconfluence.com



THE SCALE INDICATED IS FOR 11"x17" DRAWING SHEETS

CERTIFICATIONS AND APPROVALS

I HEREBY CERTIFY THAT THIS PLAN, SPECIFICATION, OR REPORT WAS PREPARED BY ME OR UNDER MY DIRECT SUPERVISION, AND THAT I AM A DULY LICENSED LANDSCAPE ARCHITECT UNDER THE LAWS OF THE STATE OF MINNESOTA.

LANDSCAPE ARCHITECT: BRAD ALDRICH

45630 - LIC. NUMBER

DATE: XX-XX-2021

SCENIC HEIGHTS PARK
CITY OF SHAKOPEE
Shakopee, Minnesota

ISSUE SCHEDULE

ISSUE	DATE	DESCRIPTION

ISSUED FOR

REVIEW


30%

COPYRIGHT © 2020 BY CONFLUENCE
ALL RIGHTS RESERVED. THIS DRAWING IS PROVIDED AS AN INSTRUMENT OF SERVICE BY CONFLUENCE, AND IS INTENDED FOR USE ON THIS PROJECT ONLY. ANY REPRODUCTION, USE OR DISCLOSURE OF INFORMATION CONTAINED HEREIN WITHOUT PRIOR WRITTEN CONSENT OF CONFLUENCE IS STRICTLY PROHIBITED.

**LAYOUT
ENLARGEMENT
AREA 2**

CONFLUENCE PROJECT # 20274

06

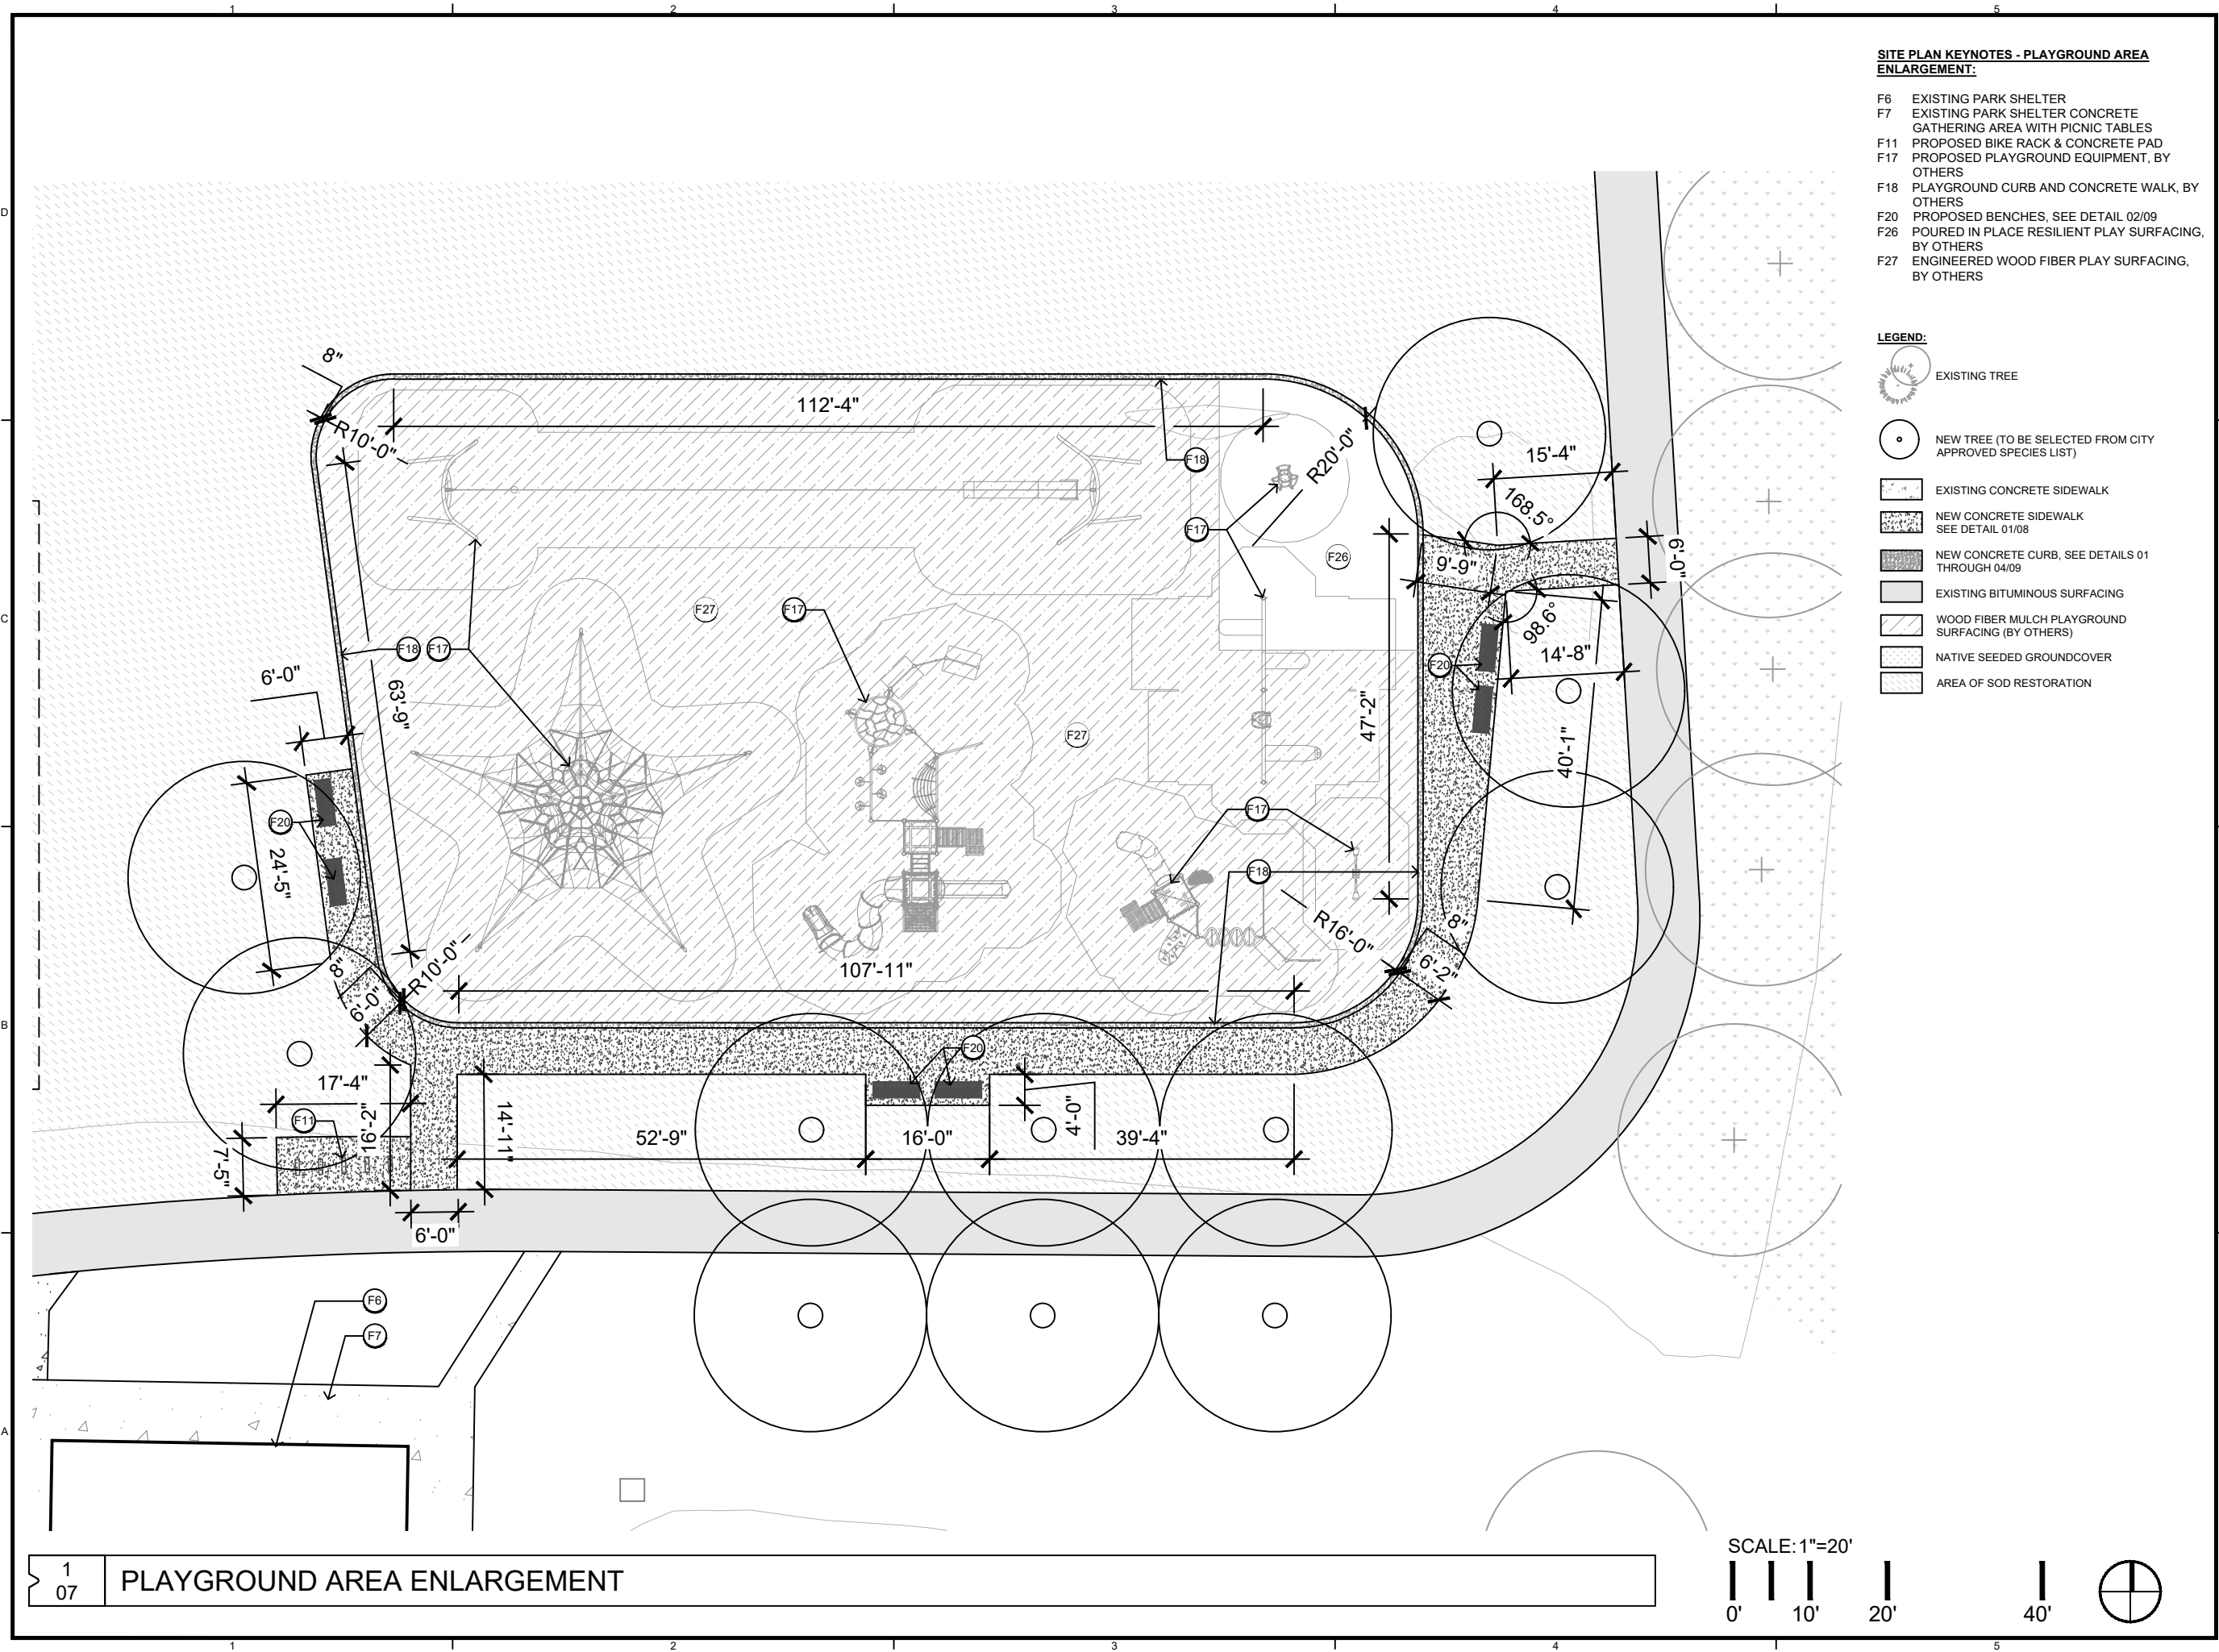

SITE PLAN KEYNOTES - PLAYGROUND AREA ENLARGEMENT:

- F6 EXISTING PARK SHELTER
- F7 EXISTING PARK SHELTER CONCRETE GATHERING AREA WITH PICNIC TABLES
- F11 PROPOSED BIKE RACK & CONCRETE PAD
- F17 PROPOSED PLAYGROUND EQUIPMENT, BY OTHERS
- F18 PLAYGROUND CURB AND CONCRETE WALK, BY OTHERS
- F20 PROPOSED BENCHES, SEE DETAIL 02/09
- F26 POURED IN PLACE RESILIENT PLAY SURFACING, BY OTHERS
- F27 ENGINEERED WOOD FIBER PLAY SURFACING, BY OTHERS

LEGEND:

- EXISTING TREE
- NEW TREE (TO BE SELECTED FROM CITY APPROVED SPECIES LIST)
- EXISTING CONCRETE SIDEWALK
- NEW CONCRETE SIDEWALK SEE DETAIL 01/08
- NEW CONCRETE CURB, SEE DETAILS 01 THROUGH 04/09
- EXISTING BITUMINOUS SURFACING
- WOOD FIBER MULCH PLAYGROUND SURFACING (BY OTHERS)
- NATIVE SEEDED GROUNDCOVER
- AREA OF SOD RESTORATION

CONFLUENCE

LANDSCAPE ARCHITECT
CONFLUENCE
530 N THIRD STREET, SUITE 120
MINNEAPOLIS, MN 55401
PH: (612) 333-3702
www.thinkconfluence.com

SHAKOPEE

THE SCALE INDICATED IS FOR 11"x17" DRAWING SHEETS

CERTIFICATIONS AND APPROVALS

I HEREBY CERTIFY THAT THIS PLAN, SPECIFICATION, OR REPORT WAS PREPARED BY ME OR UNDER MY DIRECT SUPERVISION, AND THAT I AM A DULY LICENSED LANDSCAPE ARCHITECT UNDER THE LAWS OF THE STATE OF MINNESOTA.

LANDSCAPE ARCHITECT: BRAD ALDRICH
45630 - LIC. NUMBER
DATE: XX-XX-2021

SCENIC HEIGHTS PARK
CITY OF SHAKOPEE
Shakopee, Minnesota

ISSUE SCHEDULE

ISSUE	DATE	DESCRIPTION

ISSUED FOR

REVIEW

30%

COPYRIGHT © 2020 BY CONFLUENCE
ALL RIGHTS RESERVED. THIS DRAWING IS PROVIDED AS AN INSTRUMENT OF SERVICE BY CONFLUENCE, AND IS INTENDED FOR USE ON THIS PROJECT ONLY. ANY REPRODUCTION, USE OR DISCLOSURE OF INFORMATION CONTAINED HEREIN WITHOUT PRIOR WRITTEN CONSENT OF CONFLUENCE IS STRICTLY PROHIBITED.


PLAYGROUND AREA ENLARGEMENT

CONFLUENCE PROJECT # 20274

07

SCALE: 1"=20'



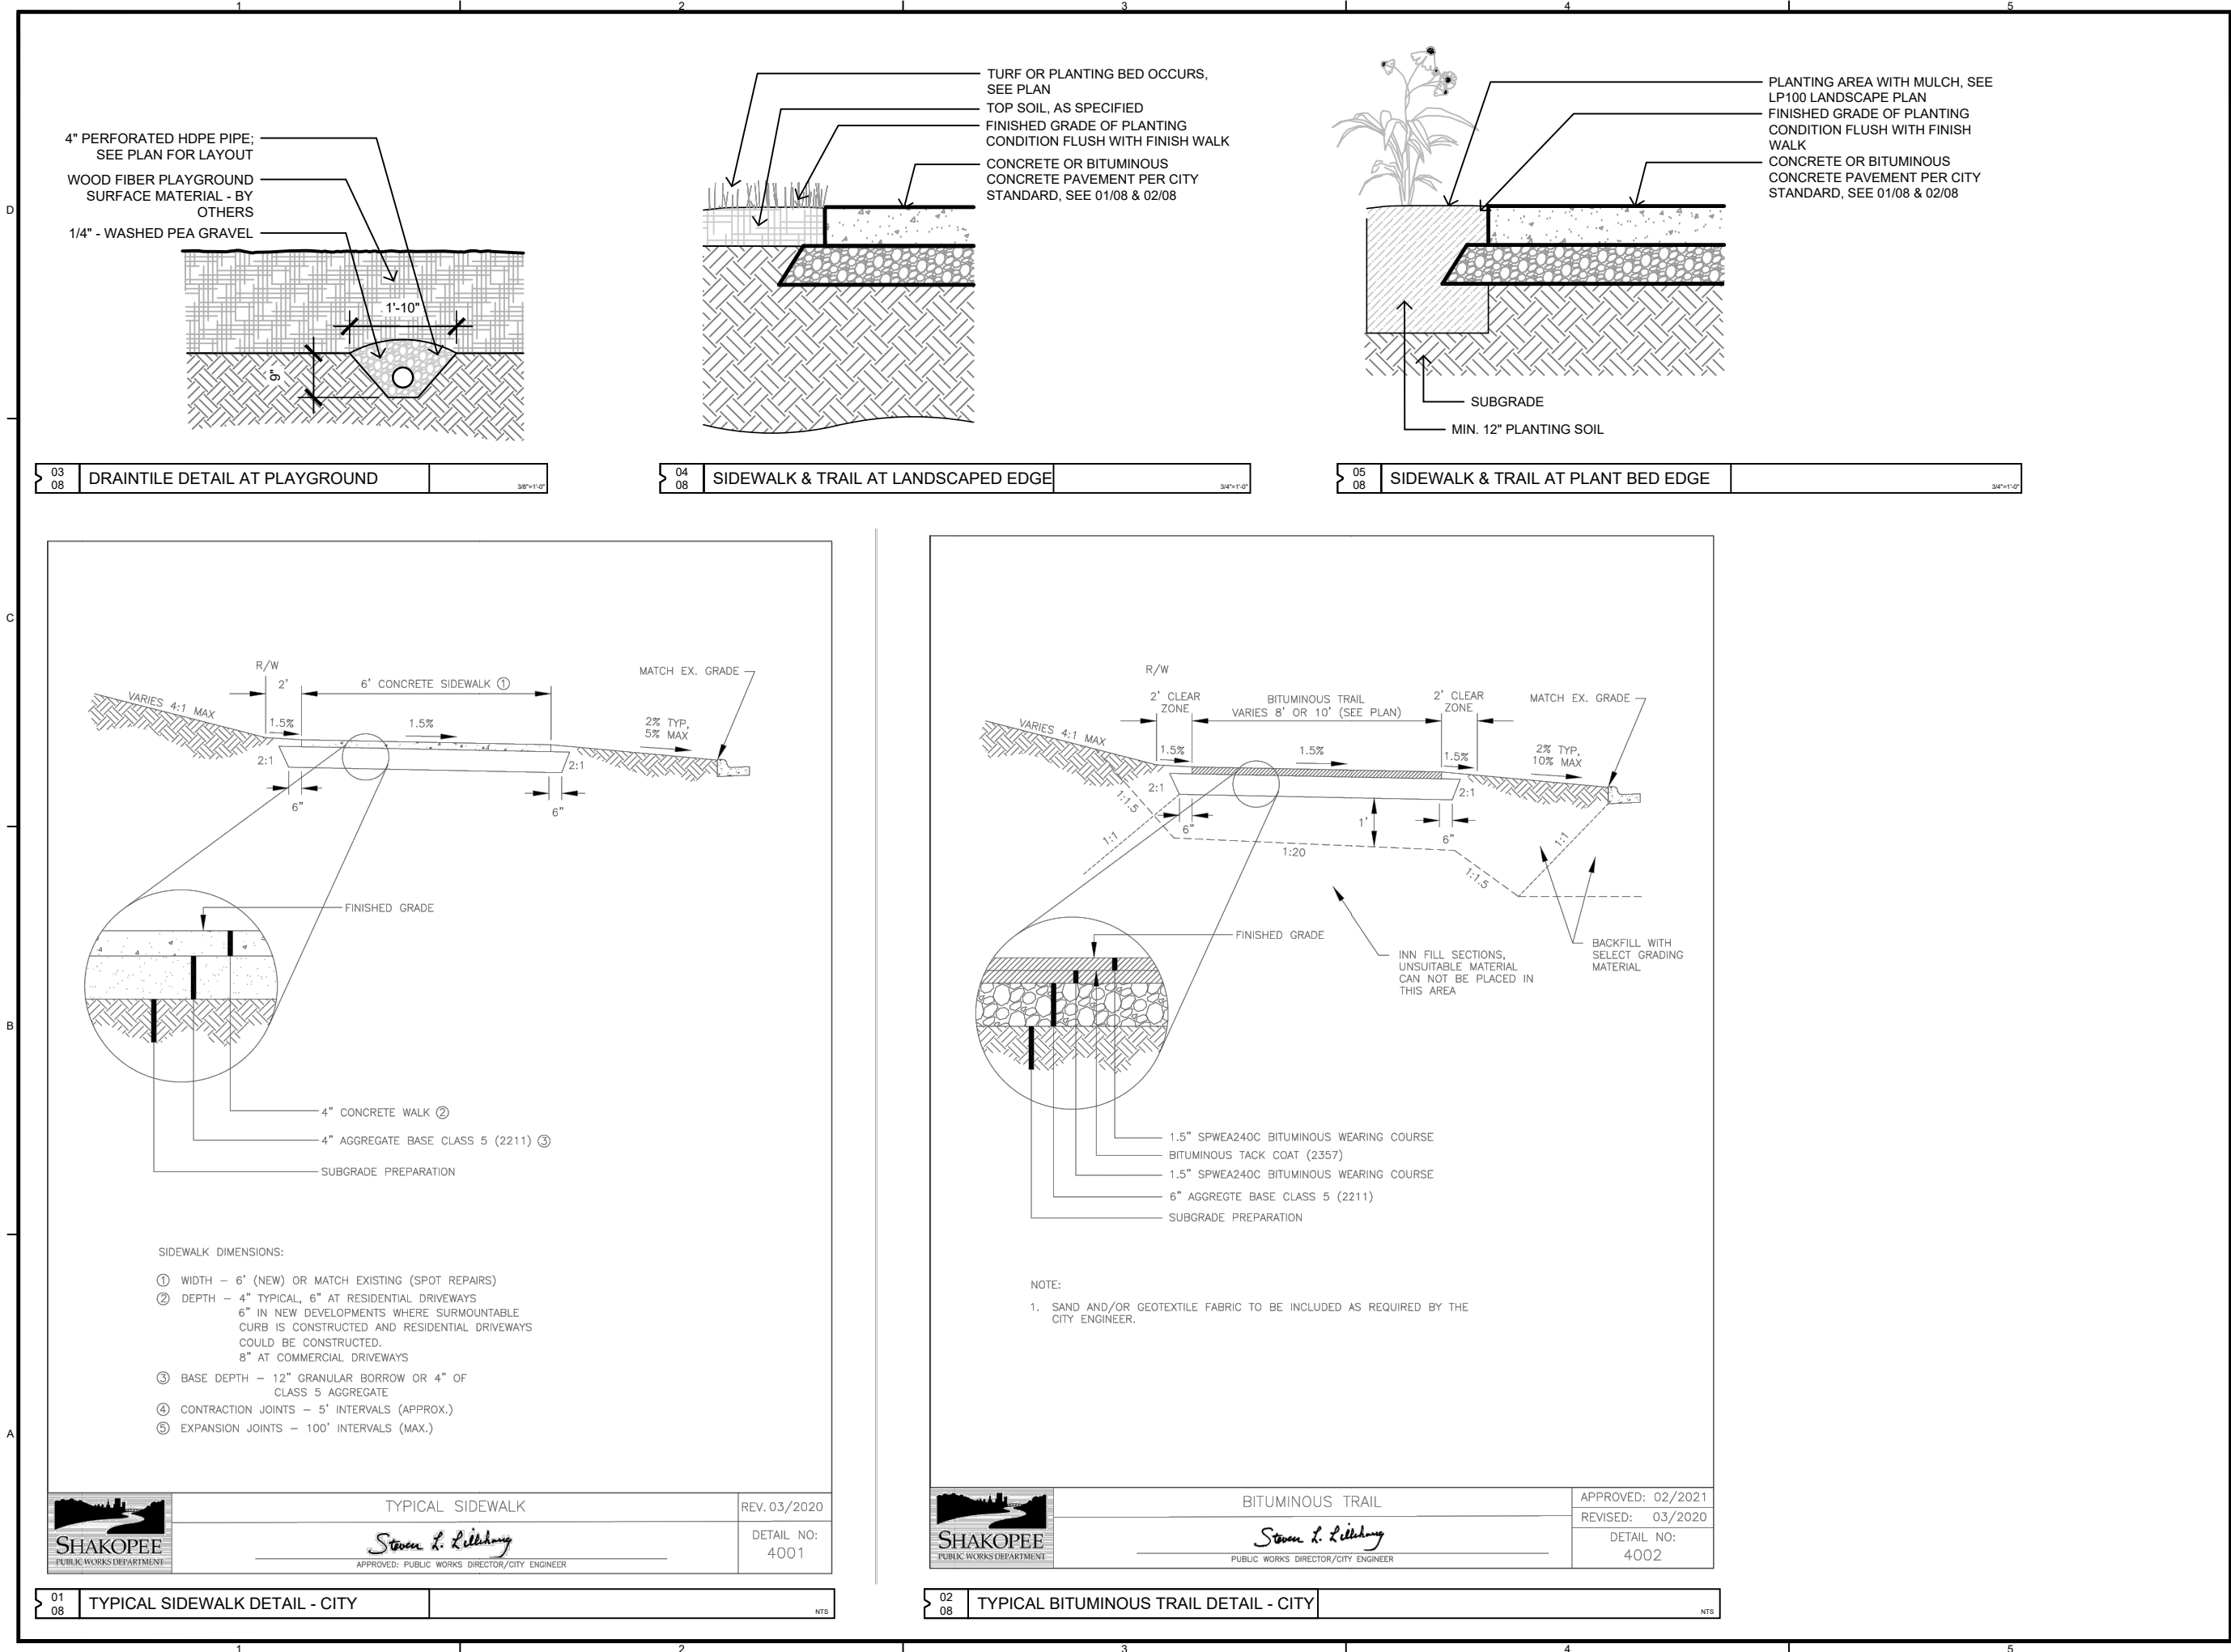

CERTIFICATIONS AND APPROVALS

I HEREBY CERTIFY THAT THIS PLAN, SPECIFICATION, OR REPORT WAS PREPARED BY ME OR UNDER MY DIRECT SUPERVISION, AND THAT I AM A DULY LICENSED LANDSCAPE ARCHITECT UNDER THE LAWS OF THE STATE OF MINNESOTA.

LANDSCAPE ARCHITECT: BRAD ALDRICH

45630 - LIC. NUMBER

DATE: XX-XX-2021

SCENIC HEIGHTS PARK
CITY OF SHAKOPEE
Shakopee, Minnesota

ISSUE SCHEDULE

ISSUE	DATE	DESCRIPTION

ISSUED FOR
REVIEW

30%

COPYRIGHT © 2020 BY CONFLUENCE
ALL RIGHTS RESERVED. THIS DRAWING IS PROVIDED AS AN INSTRUMENT OF SERVICE BY CONFLUENCE, AND IS INTENDED FOR USE ON THIS PROJECT ONLY. ANY REPRODUCTION, USE OR DISCLOSURE OF INFORMATION CONTAINED HEREIN WITHOUT PRIOR WRITTEN CONSENT OF CONFLUENCE IS STRICTLY PROHIBITED.

SITE DETAILS

CONFLUENCE PROJECT # 20274



THE SCALE INDICATED IS FOR 11"x17" DRAWING SHEETS

CERTIFICATIONS AND APPROVALS

I HEREBY CERTIFY THAT THIS PLAN, SPECIFICATION, OR REPORT WAS PREPARED BY ME OR UNDER MY DIRECT SUPERVISION, AND THAT I AM A DULY LICENSED LANDSCAPE ARCHITECT UNDER THE LAWS OF THE STATE OF MINNESOTA.

LANDSCAPE ARCHITECT: BRAD ALDRICH

45630 - LIC. NUMBER

DATE: XX-XX-2021

SCENIC HEIGHTS PARK
CITY OF SHAKOPEE
Shakopee, Minnesota

ISSUE SCHEDULE

ISSUE	DATE	DESCRIPTION

ISSUED FOR

REVIEW


30%

COPYRIGHT © 2020 BY CONFLUENCE
ALL RIGHTS RESERVED. THIS DRAWING IS PROVIDED AS AN INSTRUMENT OF SERVICE BY CONFLUENCE, AND IS INTENDED FOR USE ON THIS PROJECT ONLY. ANY REPRODUCTION, USE OR DISCLOSURE OF INFORMATION CONTAINED HEREIN WITHOUT PRIOR WRITTEN CONSENT OF CONFLUENCE IS STRICTLY PROHIBITED.


SITE DETAILS

CONFLUENCE PROJECT # 20274


09

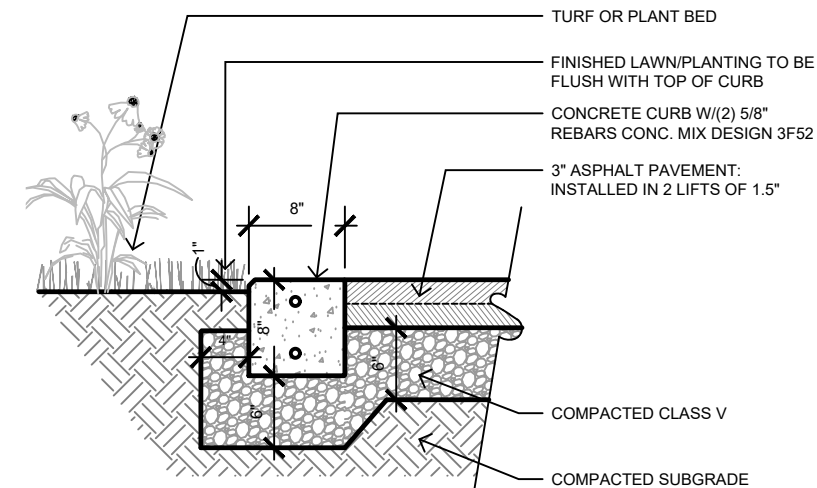


04 09 CURB AT BANKSHOT & PICKLEBALL COURTS 3/4" = 1'-0"

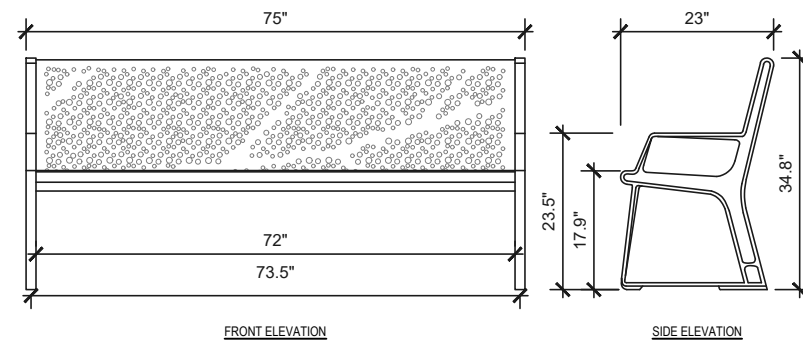

05 09 PARK BENCH DETAIL NTS

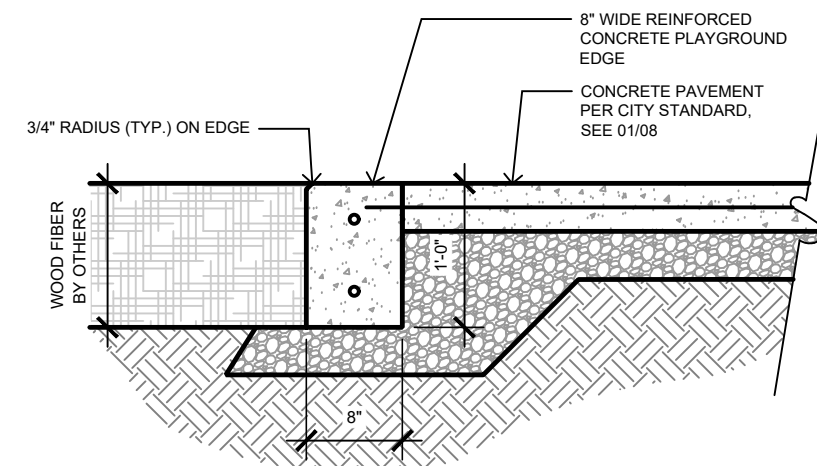


03 09 SIDEWALK AT PLAYGROUND 3/4" = 1'-0"

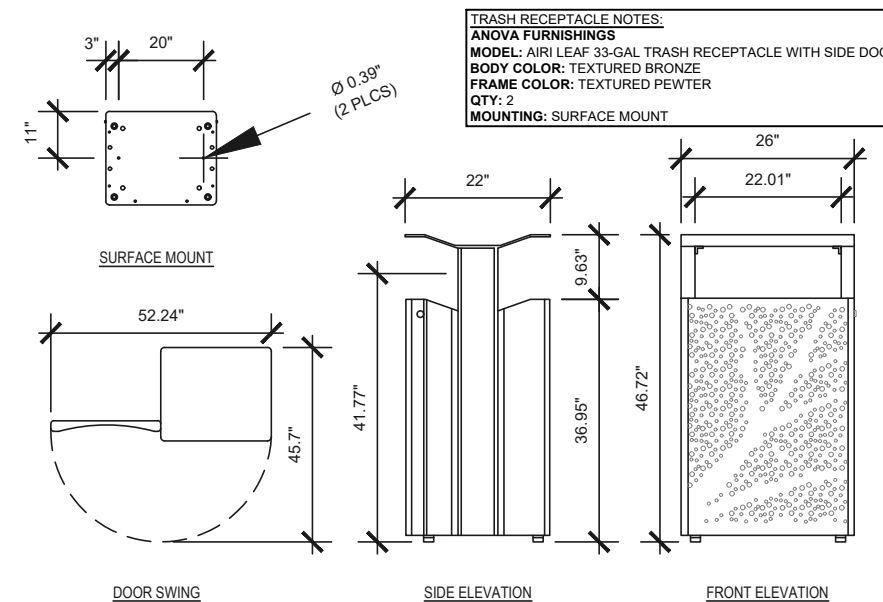

COLORS AND/OR OPTIONS: SEE SPECIFICATIONS
FINISH: FADE-RESISTANT, POWDER COATED STEEL AND ALUMINUM COMPONENTS FEATURE A STATE-OF-THE-ART PRIMER PROVEN TO PREVENT RUSTING.
MATERIAL: 12-GAUGE STEEL PANELS WITH UNIQUE PERFORATED LEAF PATTERN, EXTRUDED ALUMINUM FRAME AND 16-GAUGE STEEL BUILT-IN CANOPY STYLE TOP. TWO, HIGH-DENSITY POLYETHYLENE REUSABLE LINERS.
CAPACITY: 45-GALLON.
UNIT WEIGHT: 188 LBS.
ASSEMBLY: THE RECEPTACLE SHIPS FULLY ASSEMBLED AND READY FOR USE. ASSEMBLY INCLUDES STAINLESS STEEL HARDWARE.
STRUCTURAL WARRANTY: LIMITED 20-YEAR WARRANTY.
FINISH WARRANTY: 3-YEAR WARRANTY AGAINST RUSTING, PEELING, CHIPPING, CRACKING, MOLD, MILDEW AND DEFECTS IN MATERIALS AND/OR WORKMANSHIP. 7-YEAR WARRANTY AGAINST FADING.
NOTES:
1. INSTALLATION TO BE COMPLETED IN ACCORDANCE WITH MANUFACTURER'S SPECIFICATIONS.
2. DO NOT SCALE DRAWING.
3. THIS DRAWING IS INTENDED FOR USE BY ARCHITECTS, ENGINEERS, CONTRACTORS, CONSULTANTS AND DESIGN PROFESSIONALS FOR PLANNING PURPOSES ONLY. THIS DRAWING MAY NOT BE USED FOR CONSTRUCTION.
4. ALL INFORMATION CONTAINED HEREIN WAS CURRENT AT THE TIME OF DEVELOPMENT BUT MUST BE REVIEWED AND APPROVED BY THE PRODUCT MANUFACTURER TO BE CONSIDERED ACCURATE.
5. CONTRACTOR'S NOTE: FOR PRODUCT AND COMPANY INFORMATION VISIT www.CADdetails.com/info AND ENTER REFERENCE NUMBER

02 09 TRASH RECEPTACLE NTS

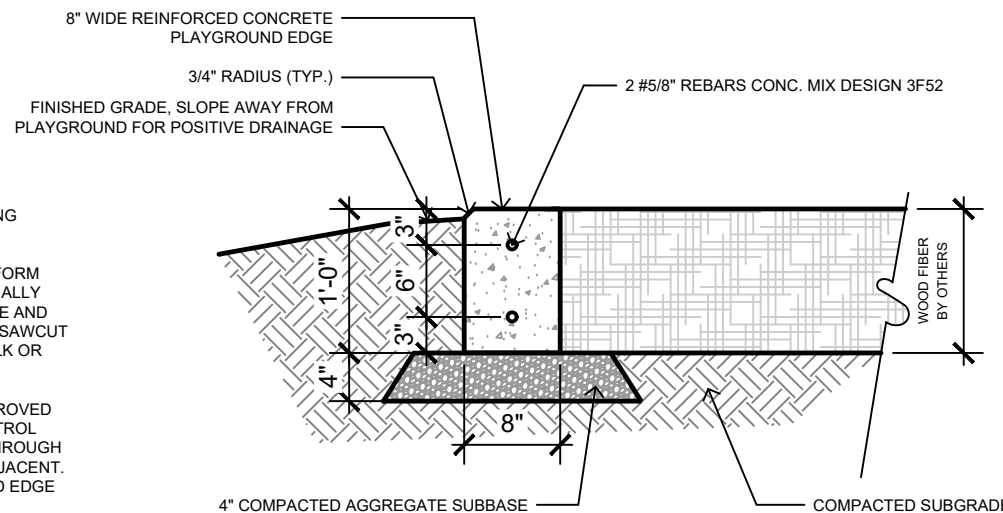

- NOTE:**
1. PLAYGROUND SURFACE TO BE APPROVED ENGINEERING HARDWOOD CHIPS
 2. PROVIDING JOINTING PLAN FOR APPROVAL PRIOR TO FORM WORK INSTALLATION. 1" DEPTH CONTROL JOINTS (EQUALLY SPACED) TO BE SAWCUT THROUGH THE INTERIOR FACE AND TOP EDGE OF THE PLAYGROUND BORDER. EXTENDED SAWCUT JOINT COMPLETELY THROUGH THE WIDTH OF SIDEWALK OR ADJACENT PAVEMENT.
 3. 1/2" EXPANSION JOINTS SHALL BE INSTALLED PER APPROVED JOINTING PLAN AND EQUALLY SPACED BETWEEN CONTROL JOINTS. EXPANSION JOINTS SHALL BE CONTINUOUS THROUGH WALK AND CONCRETE PLAYGROUND EDGE WHERE ADJACENT. INSTALL VERTICAL EXPANSION JOINTS IN PLAYGROUND EDGE ON MAXIMUM 30-FOOT CENTERS.
 4. CONTRACTOR TO EXCAVATE ENTIRE PLAYGROUND AREA TO FULL DEPTH OF PLAYGROUND BORDER.

01 09 CONCRETE PLAYGROUND EDGE DETAIL 3/4" = 1'-0"