

CANTERBURY TRACKSIDE

SHAKOPEE, MINNESOTA

ISG PROJECT # 23-29396



LEGEND

EXISTING	
	CITY LIMITS
	SECTION LINE
	QUARTER SECTION LINE
	RIGHT OF WAY LINE
	PROPERTY / LOTLINE
	EASEMENT LINE
	ACCESS CONTROL
	WATER EDGE
	WETLAND BOUNDARY
	WETLAND / MARSH
	FENCE LINE
	CULVERT
	STORM SEWER
	SANITARY SEWER
	SANITARY SEWER FORCEMAIN
	WATER
	GAS
	OVERHEAD ELECTRIC
	UNDERGROUND ELECTRIC
	UNDERGROUND TELEPHONE
	UNDERGROUND TV
	OVERHEAD UTILITY
	UNDERGROUND UTILITY
	UNDERGROUND FIBER OPTIC
	CONTOUR (MAJOR)
	CONTOUR (MINOR)
	DECIDUOUS TREE
	CONIFEROUS TREE
	TREE LINE
	MANHOLE/STRUCTURE
	CATCH BASIN
	HYDRANT
	VALVE
	CURB STOP
	POWER POLE
	UTILITY PEDESTAL / CABINET
PROPOSED	
	LOT LINE
	RIGHT OF WAY
	EASEMENT
	CULVERT
	STORM SEWER
	STORM SEWER (PIPE WIDTH)
	SANITARY SEWER
	SANITARY SEWER (PIPE WIDTH)
	WATER
	GAS
	OVERHEAD ELECTRIC
	UNDERGROUND ELECTRIC
	UNDERGROUND TV
	CONTOUR
	MANHOLE (STORM, SANITARY)
	CATCH BASIN
	HYDRANT
	VALVE



LOCATION MAP



ABBREVIATIONS:

AC	ACRE	CMP	CORRUGATED METAL PIPE	FDN	FOUNDATION	HORIZ	HORIZONTAL	MAX	MAXIMUM	PSI	POUNDS PER SQUARE INCH	SY	SQUARE YARD
ADA	AMERICANS WITH DISABILITIES ACT	CO	CLEANOUT	FES	FLARED END SECTION	HR	HOUR	MB	MAIL BOX	PVC	POLYVINYL CHLORIDE	T/C	TOP OF CURB
ADD	ADDENDUM	CONC	CONCRETE	FFE	FINISHED FLOOR ELEVATION	HWL	HIGH WATER LEVEL	MECH	MECHANICAL	PVMT	PAVEMENT	TEL	TELEPHONE
AFF	ABOVE FINISHED FLOOR	CONST	CONSTRUCTION	FPM	FEET PER MINUTE	HWY	HIGHWAY	MH	MANHOLE	QTY	QUANTITY	TEMP	TEMPORARY
AGG	AGGREGATE	CONT	CONTINUOUS	FPS	FEET PER SECOND	HYD	HYDRANT	MIN	MINIMUM	R	RIM	THRU	THROUGH
APPROX	APPROXIMATE	CY	CUBIC YARD	FT	FOOT, FEET	I	INVERT	MISC	MISCELLANEOUS	RAD	RADIUS	TNHF	TOP NUT OF FIRE HYDRANT
ARCH	ARCHITECT, ARCHITECTURAL	C&G	CURB AND GUTTER	FTG	FOOTING	ID	INSIDE DIAMETER	NO	NUMBER	RC	REINFORCED CONCRETE PIPE	TRANS	TRANSFORMER
BFE	BASEMENT FLOOR ELEVATION	DEMO	DEMOLITION	GA	GALVE	IN	INCH	NTS	NOT TO SCALE	RDP	ROOF DRAIN	TV	TELEVISION
BIT	BITUMINOUS	DIA	DIAMETER	GAL	GALLON	INV	INVERT	NWL	NORMAL WATER LEVEL	REBAR	REINFORCING BAR	T/W	TOP OF WALL
CAD	COMPUTER-AIDED DESIGN	DIM	DIMENSION	GALV	GALVANIZED	IP	IRON PIPE	OC	ON CENTER	REM	REMOVE	TYP	TYPICAL
CB	CATCH BASIN	DS	DOWNSPOUT	GC	GENERAL CONTRACTOR	IPS	IRON PIPE SIZE	OCEW	ON CENTER EACH WAY	ROW	RIGHT OF WAY	UT	UTILITY, UNDERGROUND
CFS	CUBIC FEET PER SECOND	EA	EACH	GFE	GARAGE FLOOR ELEVATION	J-BOX	JUNCTION BOX	OH	OVERHEAD	R/W	RIGHT OF WAY	UT	UTILITY, UNDERGROUND
CF	CUBIC FOOT	ELEC	ELECTRICAL	GL	GUTTER LINE	JT	JOINT	OHD	OVERHEAD DOOR	SAN	SANITARY	VCP	VITRIFIED CLAY PIPE
CI	CAST IRON	ELEV	ELEVATION	GPM	GALLONS PER MINUTE	LF	LINEAR FEET	OZ	OUNCE	SCH	SCHEDULE	W/O	WITHOUT
CIP	CAST IRON PIPE	EOF	EMERGENCY OVERFLOW	GV	GATE VALVE	LIN	LINEAR	PED	PEDESTAL, PEDESTRIAN	SF	SQUARE FOOT	W/	WITH
CIPC	CAST IN PLACE CONCRETE	EQ	EQUAL	HDPE	HIGH DENSITY POLYETHYLENE	LPS	LOW PRESSURE STEAM	PERF	PERFORATED	SPEC	SPECIFICATION	YD	YARD
CJ	CONTROL JOINT	EX	EXISTING	HD	HEAVY DUTY	LS	LUMP SUM	PL	PROPERTY LINE	SQ	SQUARE	YR	YEAR
CL	CENTERLINE	FDC	FIRE DEPARTMENT CONNECTION	HH	HANDHOLE	LSO	LOWEST STRUCTURAL OPENING	PP	POLYPROPYLENE	STA	STATION		

SHEET INDEX

C0-10	TITLE SHEET
C2-10	EXISTING SITE & REMOVAL PLAN
C3-10	PUD SITE PLAN
C3-20	PHASING PLAN
C3-21	FIRE TRUCK TURNING PLAN
C3-30	SITE UTILITY PLAN
C4-10	GRADING PLAN
C5-10	RESTORATION PLAN

NOTE:
THE CLARITY OF THESE PLANS DEPEND
UPON COLOR COPIES. IF THIS TEXT DOES
NOT APPEAR IN COLOR, THIS IS NOT AN
ORIGINAL PLAN SET AND MAY RESULT IN
MISINTERPRETATION.

I HEREBY CERTIFY THAT THIS PLAN, SPECIFICATION OR
REPORT WAS PREPARED BY ME OR UNDER MY DIRECT
SUPERVISION AND THAT I AM A DULY LICENSED
PROFESSIONAL ENGINEER UNDER THE LAWS OF THE
STATE OF MINNESOTA.

DATE: _____ LIC. NO. _____

THIS DOCUMENT IS THE PROPERTY OF I & S GROUP,
INC. AND MAY NOT BE USED, COPIED OR DUPLICATED
WITHOUT PRIOR WRITTEN CONSENT.

PROJECT

CANTERBURY TRACKSIDE

SHAKOPEE MINNESOTA

REVISION SCHEDULE		
DATE	DESCRIPTION	BY

PROJECT NO.	23-29396
FILE NAME	29396 C0 TITLE
DRAWN BY	AJR
DESIGNED BY	AJR
REVIEWED BY	BAG
ORIGINAL ISSUE DATE	11/27/23
CLIENT PROJECT NO.	-

TITLE

TITLE SHEET

SHEET

C0-10

PROJECT GENERAL NOTES

- ALL WORK SHALL CONFORM TO THE CONTRACT DOCUMENTS, WHICH INCLUDE, BUT ARE NOT LIMITED TO, THE OWNER - CONTRACTOR AGREEMENT, THE PROJECT MANUAL, (WHICH INCLUDES GENERAL SUPPLEMENTARY CONDITIONS AND SPECIFICATIONS), DRAWINGS OF ALL DISCIPLINES AND ALL ADDENDA, MODIFICATIONS, AND CLARIFICATIONS ISSUED BY ARCHITECT/ENGINEER.
- CONTRACT DOCUMENTS SHALL BE ISSUED TO ALL SUBCONTRACTORS BY THE GENERAL CONTRACTOR IN COMPLETE SETS IN ORDER TO ACHIEVE THE FULL EXTENT AND COMPLETE COORDINATION OF ALL WORK.
- WRITTEN DIMENSIONS TAKE PRECEDENCE OVER SCALED DIMENSIONS. NOTIFY ARCHITECT/ENGINEER OF ANY DISCREPANCIES OR CONDITIONS REQUIRING INFORMATION OR CLARIFICATION BEFORE PROCEEDING WITH THE WORK.
- FIELD VERIFY ALL EXISTING CONDITIONS AND DIMENSIONS. NOTIFY ARCHITECT/ENGINEER OF ANY DISCREPANCIES OR CONDITIONS REQUIRING INFORMATION OR CLARIFICATION BEFORE PROCEEDING WITH THE WORK.
- DETAILS SHOWN ARE INTENDED TO BE INDICATIVE OF THE PROFILES AND TYPE OF DETAILING REQUIRED THROUGHOUT THE WORK. DETAILS NOT SHOWN ARE SIMILAR IN CHARACTER TO DETAILS SHOWN, WHERE SPECIFIC DIMENSIONS, DETAILS, OR DESIGN INTENT CANNOT BE DETERMINED, NOTIFY ARCHITECT/ENGINEER BEFORE PROCEEDING WITH THE WORK.
- ALL MANUFACTURED ARTICLES, MATERIALS, AND EQUIPMENT SHALL BE APPLIED, INSTALLED, CONNECTED, ERECTED, CLEANED, AND CONDITIONED ACCORDING TO MANUFACTURERS' INSTRUCTIONS. IN CASE OF DISCREPANCIES BETWEEN MANUFACTURERS' INSTRUCTIONS AND THE CONTRACT DOCUMENTS, NOTIFY ARCHITECT/ENGINEER BEFORE PROCEEDING WITH THE WORK.
- ALL DISSIMILAR METALS SHALL BE EFFECTIVELY ISOLATED FROM EACH OTHER TO AVOID GALVANIC CORROSION.
- THE LOCATION AND TYPE OF ALL EXISTING UTILITIES SHOWN ON THE PLANS ARE FOR GENERAL INFORMATION ONLY AND ARE ACCURATE AND COMPLETE TO THE BEST OF THE KNOWLEDGE OF I & S GROUP, INC. (ISG). NO WARRANTY OR GUARANTEE IS IMPLIED. THE CONTRACTOR SHALL VERIFY THE SIZES, LOCATIONS, AND ELEVATIONS OF ALL EXISTING UTILITIES PRIOR TO CONSTRUCTION. CONTRACTOR SHALL IMMEDIATELY NOTIFY ENGINEER OF ANY DISCREPANCIES OR VARIATIONS FROM PLAN.
- THE CONTRACTOR IS TO CONTACT "GOPHER STATE ONE CALL" FOR UTILITY LOCATIONS A MINIMUM OF 2 BUSINESS DAYS PRIOR TO ANY EXCAVATION / CONSTRUCTION (1-800-252-1166).

PROJECT INDEX:

OWNER:

JASON HAUGEN
VICE PRESIDENT OF REAL ESTATE
CANTERBURY PARK DEVELOPMENT, LLC
1100 CANTERBURY RD, SHAKOPEE 55379
612-669-5862

PROJECT

ADDRESS / LOCATION:

S08 T115N R22W
1100 CANTERBURY RD S
SHAKOPEE, MINNESOTA 55379

MANAGING OFFICE:



BLOOMINGTON OFFICE
7900 INTERNATIONAL DRIVE
SUITE 550
MINNEAPOLIS, MN 55425
PHONE: 952.426.0699

PROJECT MANAGER: BECKY GUENTHER
EMAIL: BECKY.GUENTHER@ISGINC.COM

SPECIFICATIONS REFERENCE

ALL CONSTRUCTION SHALL COMPLY WITH THE CITY OF SHAKOPEE REQUIREMENTS AND MnDOT STANDARD SPECIFICATIONS FOR CONSTRUCTION, 2020 EDITION, THE MnDOT SUPPLEMENTAL SPECIFICATIONS, SEPTEMBER 2022, THE STANDARD SPECIFICATIONS FOR SANITARY SEWER, STORM DRAIN AND WATERMAIN AS PROPOSED BY THE CITY ENGINEERS ASSOCIATION OF MINNESOTA 2018, AND THE CURRENT VERSION OF THE MINNESOTA STATE PLUMBING CODE UNLESS DIRECTED OTHERWISE.

PROJECT DATUM


HORIZONTAL COORDINATES HAVE BEEN REFERENCED TO THE NORTH AMERICAN DATUM OF 1983 (NAD83), 1996 ADJUSTMENT (NAD83(1996)) ON THE SCOTT COUNTY COORDINATE SYSTEM, IN U.S. SURVEY FEET.

ELEVATIONS HAVE BEEN REFERENCED TO THE NORTH AMERICAN VERTICAL DATUM OF 1988 (NAVD 88). RTK GPS METHODS WERE USED TO ESTABLISH HORIZONTAL AND VERTICAL COORDINATES FOR THIS PROJECT.

B.M. ELEVATION=758.15
TNH, NORTH OF SHENANDOAH DRIVE

TOPOGRAPHIC SURVEY

THIS PROJECT'S TOPOGRAPHIC SURVEY CONSISTS
OF DATA COLLECTED IN DECEMBER 2022 BY
SAMBATEK.

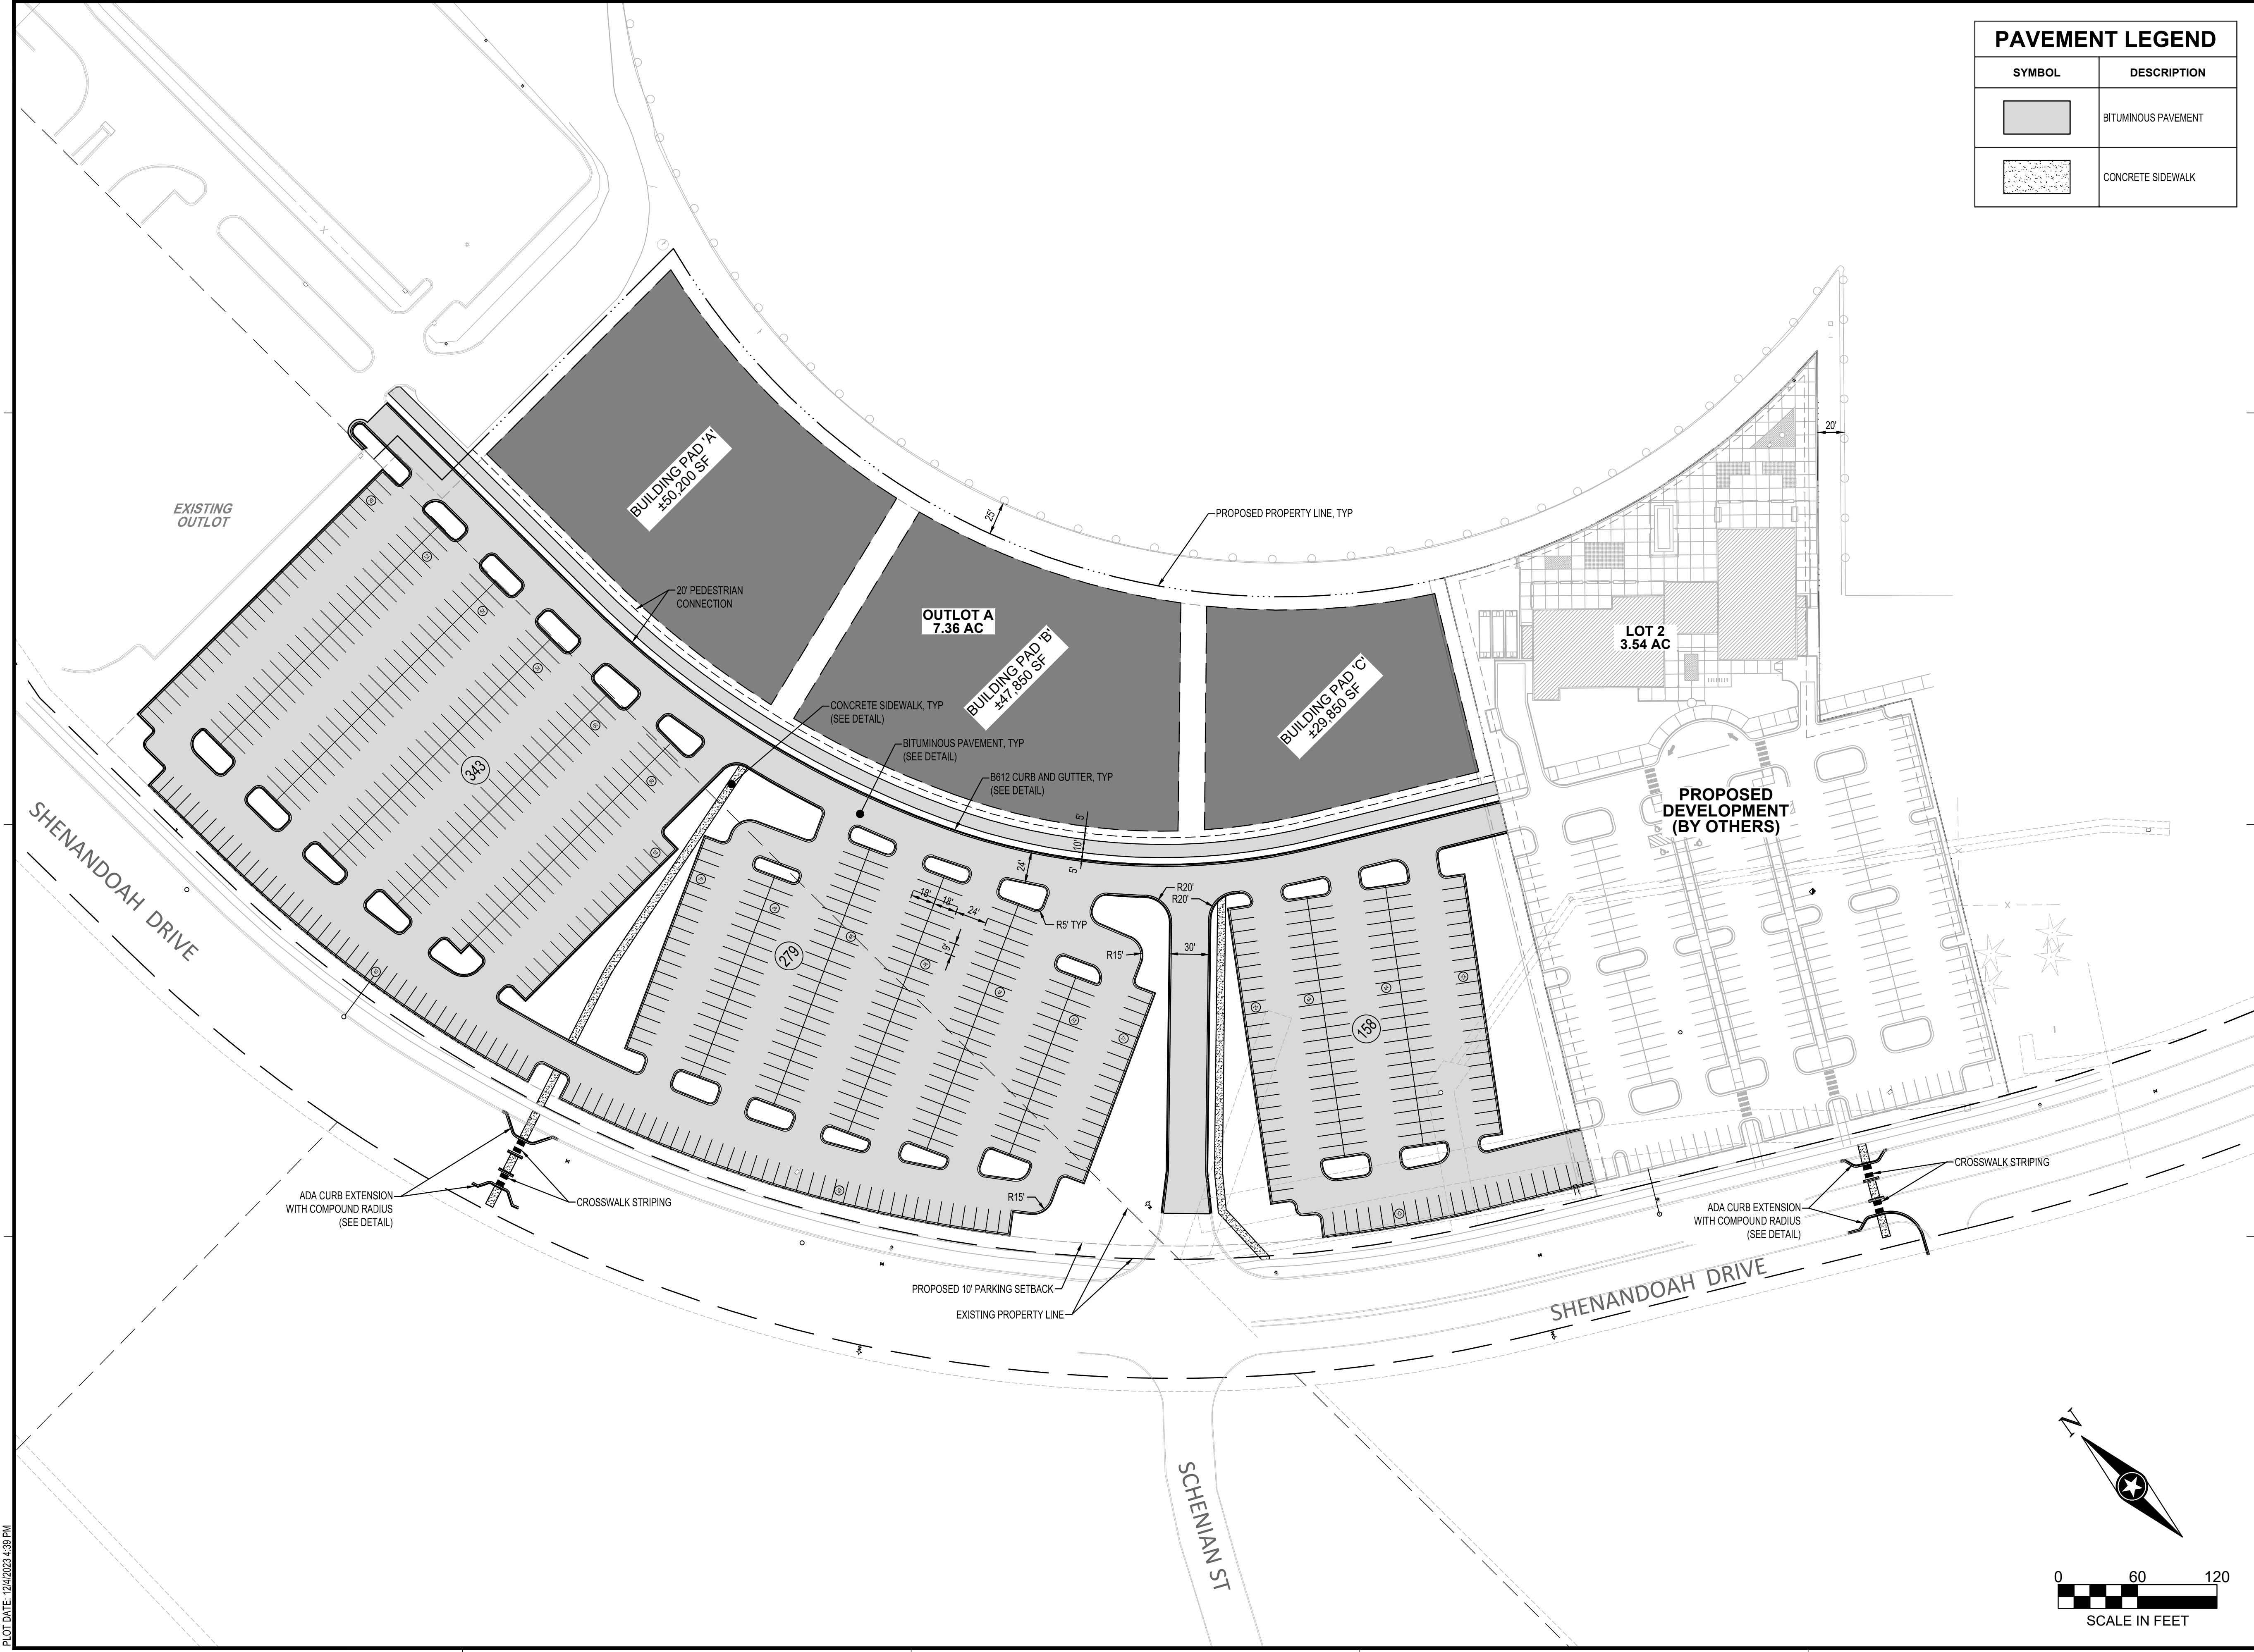

PAVEMENT LEGEND	
SYMBOL	DESCRIPTION
	BITUMINOUS PAVEMENT
	CONCRETE SIDEWALK



NOTE:
THE CLARITY OF THESE PLANS DEPEND
UPON COLOR COPIES. IF THIS TEXT DOES
NOT APPEAR IN COLOR, THIS IS NOT AN
ORIGINAL PLAN SET AND MAY RESULT IN
MISINTERPRETATION.

I HEREBY CERTIFY THAT THIS PLAN, SPECIFICATION OR
REPORT WAS PREPARED BY ME OR UNDER MY DIRECT
SUPERVISION AND THAT I AM A DULY LICENSED
PROFESSIONAL ENGINEER UNDER THE LAWS OF THE
STATE OF MINNESOTA.

DATE: _____ LIC. NO. _____

THIS DOCUMENT IS THE PROPERTY OF I & S GROUP,
INC. AND MAY NOT BE USED, COPIED OR DUPLICATED
WITHOUT PRIOR WRITTEN CONSENT.

PROJECT

CANTERBURY
TRACKSIDE

SHAKOPEE MINNESOTA

REVISION SCHEDULE		
DATE	DESCRIPTION	BY


PROJECT NO.	23-29396
FILE NAME	29396 C3 SITE
DRAWN BY	AJR
DESIGNED BY	AJR
REVIEWED BY	BAG
ORIGINAL ISSUE DATE	11/27/23
CLIENT PROJECT NO.	-


TITLE

PUD SITE PLAN

SHEET

C3-10

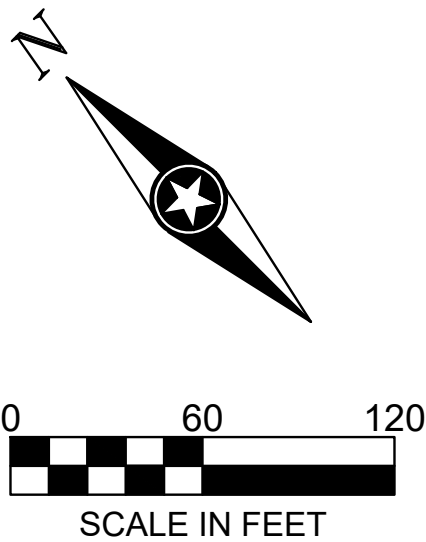

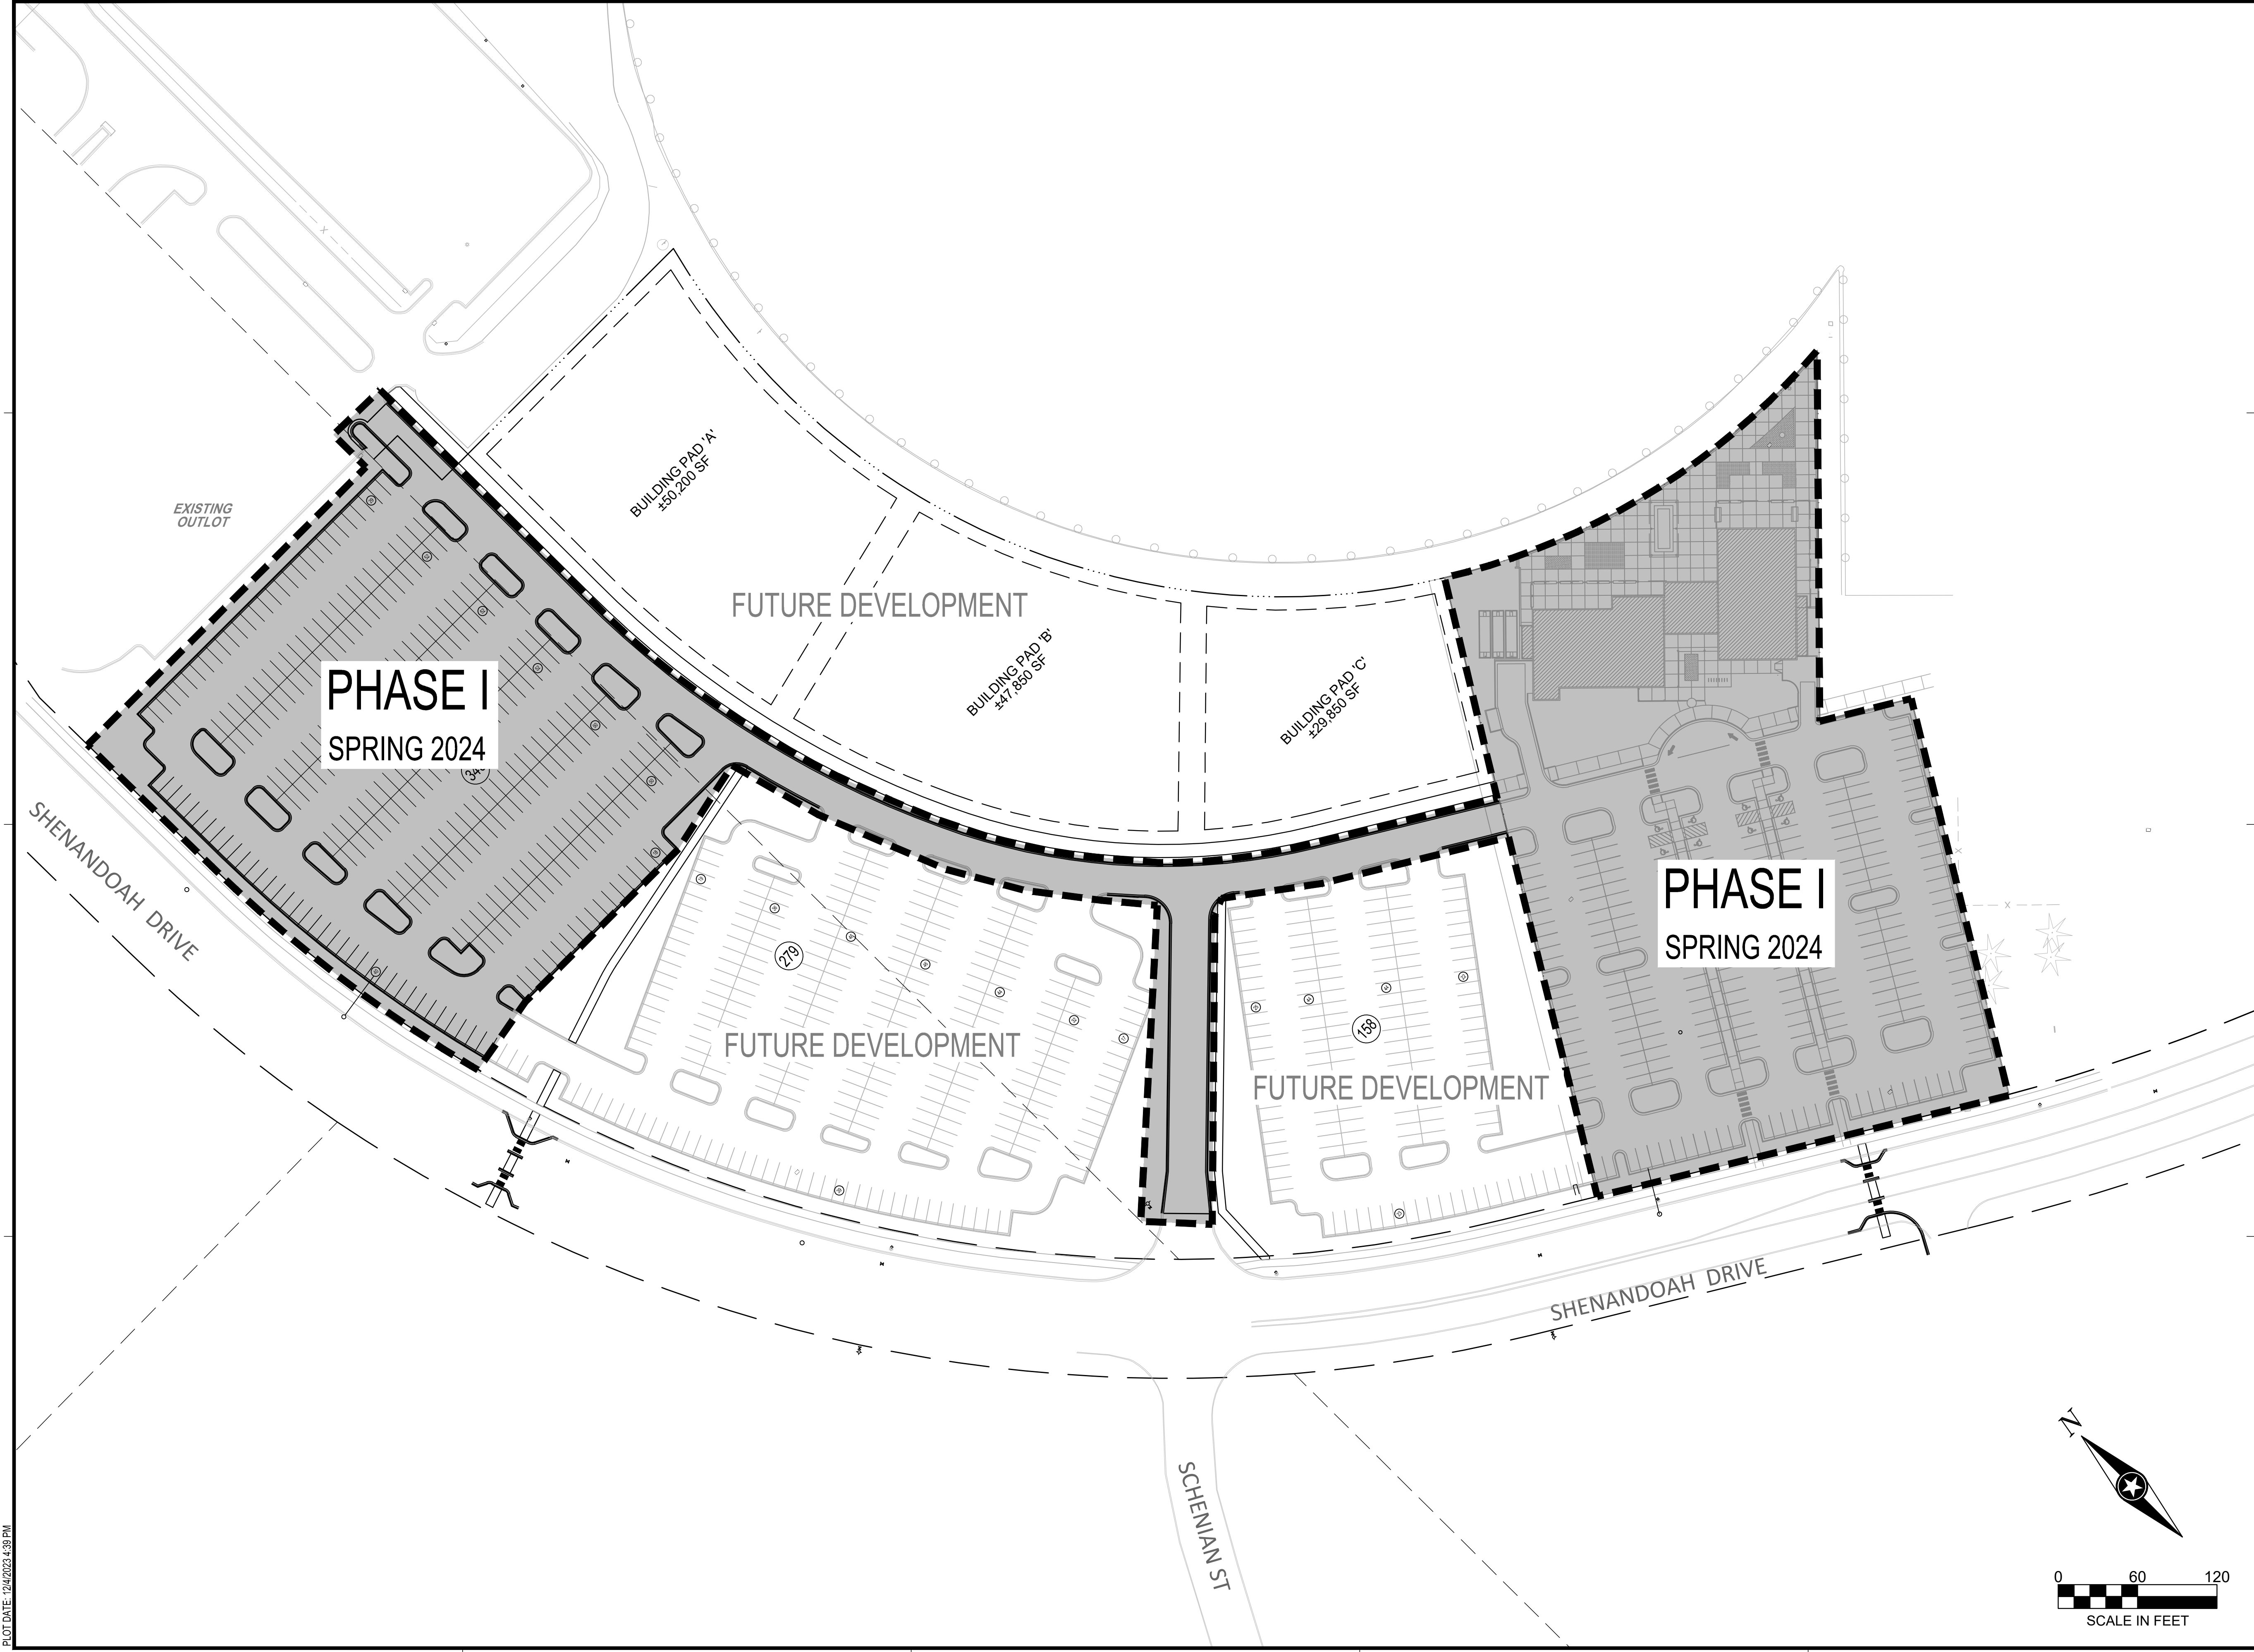

NOTE:
THE CLARITY OF THESE PLANS DEPEND
UPON COLOR COPIES. IF THIS TEXT DOES
NOT APPEAR IN COLOR, THIS IS NOT AN
ORIGINAL PLAN SET AND MAY RESULT IN
MISINTERPRETATION.

I HEREBY CERTIFY THAT THIS PLAN, SPECIFICATION OR
REPORT WAS PREPARED BY ME OR UNDER MY DIRECT
SUPERVISION AND THAT I AM A DULY LICENSED
PROFESSIONAL ENGINEER UNDER THE LAWS OF THE
STATE OF MINNESOTA.

DATE: _____ LIC. NO. _____

THIS DOCUMENT IS THE PROPERTY OF I & S GROUP,
INC. AND MAY NOT BE USED, COPIED OR DUPLICATED
WITHOUT PRIOR WRITTEN CONSENT.

PROJECT

**CANTERBURY
TRACKSIDE**

SHAKOPEE MINNESOTA

REVISION SCHEDULE		
DATE	DESCRIPTION	BY

PROJECT NO.	23-29396
FILE NAME	29396 C3 PHASE
DRAWN BY	AJR
DESIGNED BY	AJR
REVIEWED BY	BAG
ORIGINAL ISSUE DATE	11/27/23
CLIENT PROJECT NO.	-


TITLE

PHASING PLAN

SHEET

C3-20

PRELIMINARY NOT FOR CONSTRUCTION PRELIMINARY NOT FOR CONSTRUCTION PRELIMINARY NOT FOR CONSTRUCTION

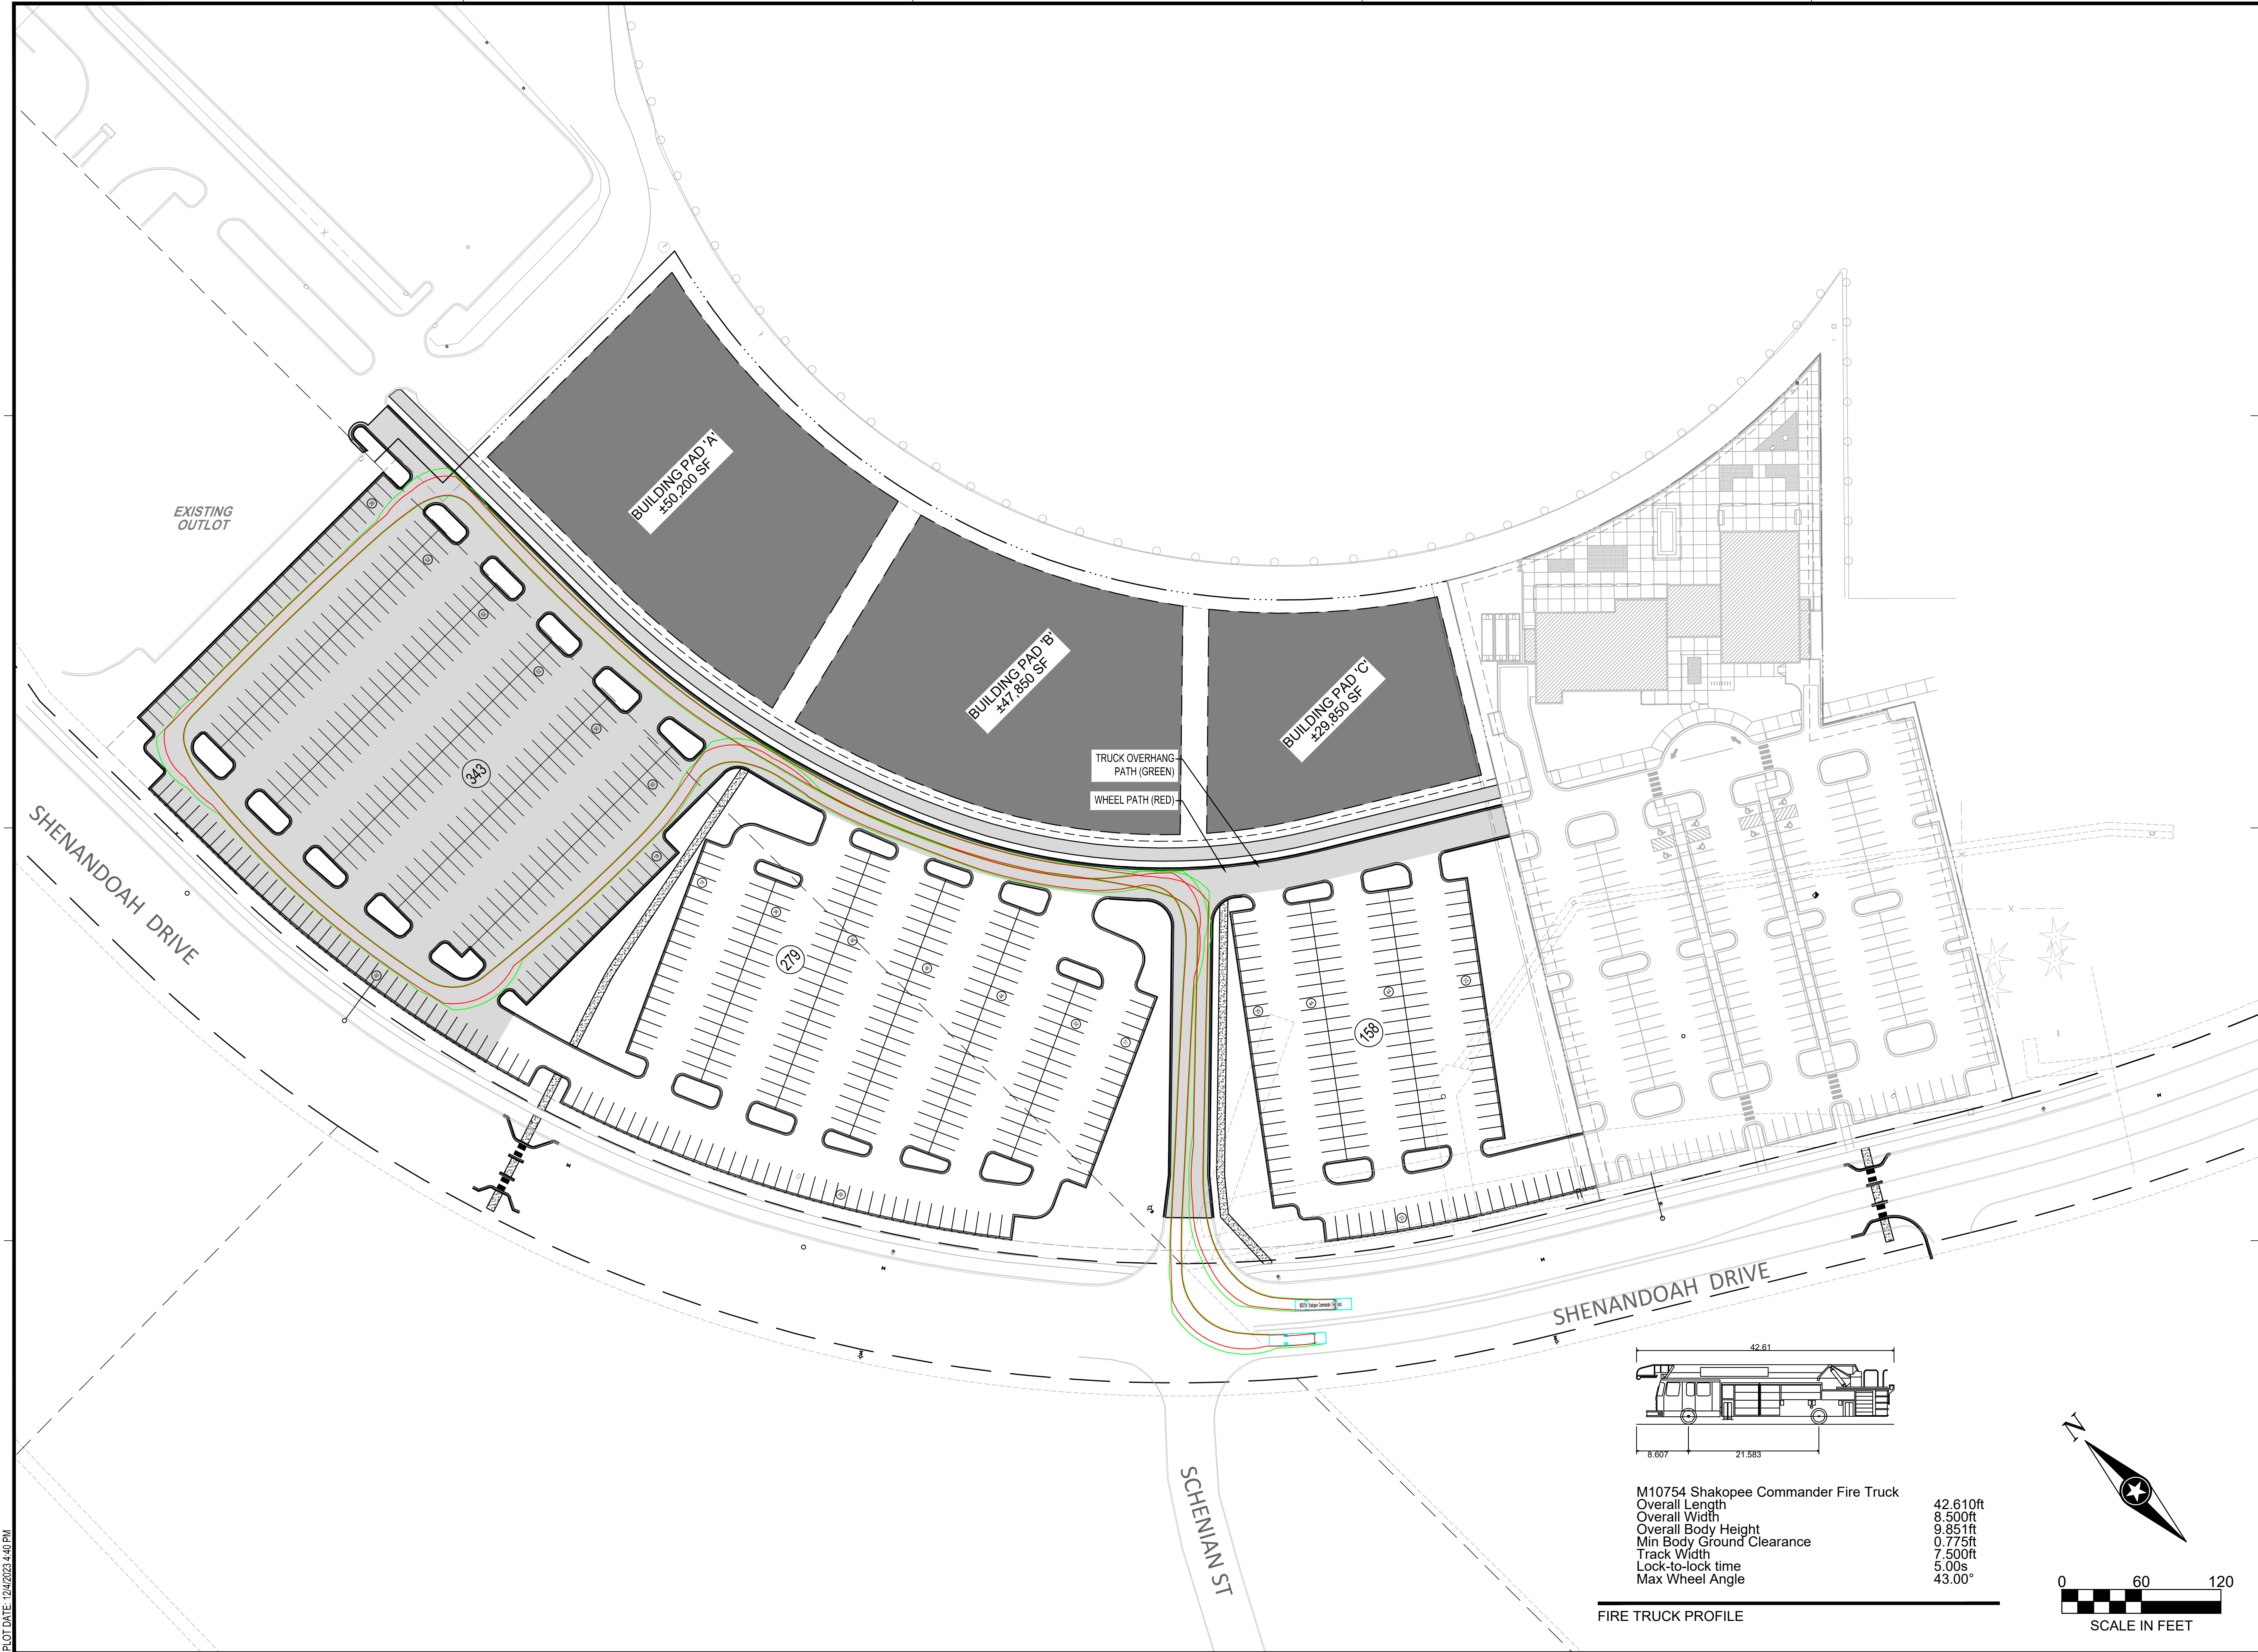

NOTE:
THE CLARITY OF THESE PLANS DEPEND
UPON COLOR COPIES. IF THIS TEXT DOES
NOT APPEAR IN COLOR, THIS IS NOT AN
ORIGINAL PLAN SET AND MAY RESULT IN
MISINTERPRETATION.

I HEREBY CERTIFY THAT THIS PLAN, SPECIFICATION OR
REPORT WAS PREPARED BY ME OR UNDER MY DIRECT
SUPERVISION AND THAT I AM A DULY LICENSED
PROFESSIONAL ENGINEER UNDER THE LAWS OF THE
STATE OF MINNESOTA.

DATE: _____ LIC. NO. _____

THIS DOCUMENT IS THE PROPERTY OF I & S GROUP,
INC. AND MAY NOT BE USED, COPIED OR DUPLICATED
WITHOUT PRIOR WRITTEN CONSENT.

PROJECT

CANTERBURY
TRACKSIDE

SHAKOPEE MINNESOTA

REVISION SCHEDULE		
DATE	DESCRIPTION	BY

PROJECT NO.	23-29396
FILE NAME	29396 C3 TRUCK
DRAWN BY	AJR
DESIGNED BY	AJR
REVIEWED BY	BAG
ORIGINAL ISSUE DATE	11/27/23
CLIENT PROJECT NO.	-


TITLE

FIRE TRUCK
TURNING PLAN

SHEET

C3-21

PRELIMINARY NOT FOR CONSTRUCTION PRELIMINARY NOT FOR CONSTRUCTION PRELIMINARY NOT FOR CONSTRUCTION

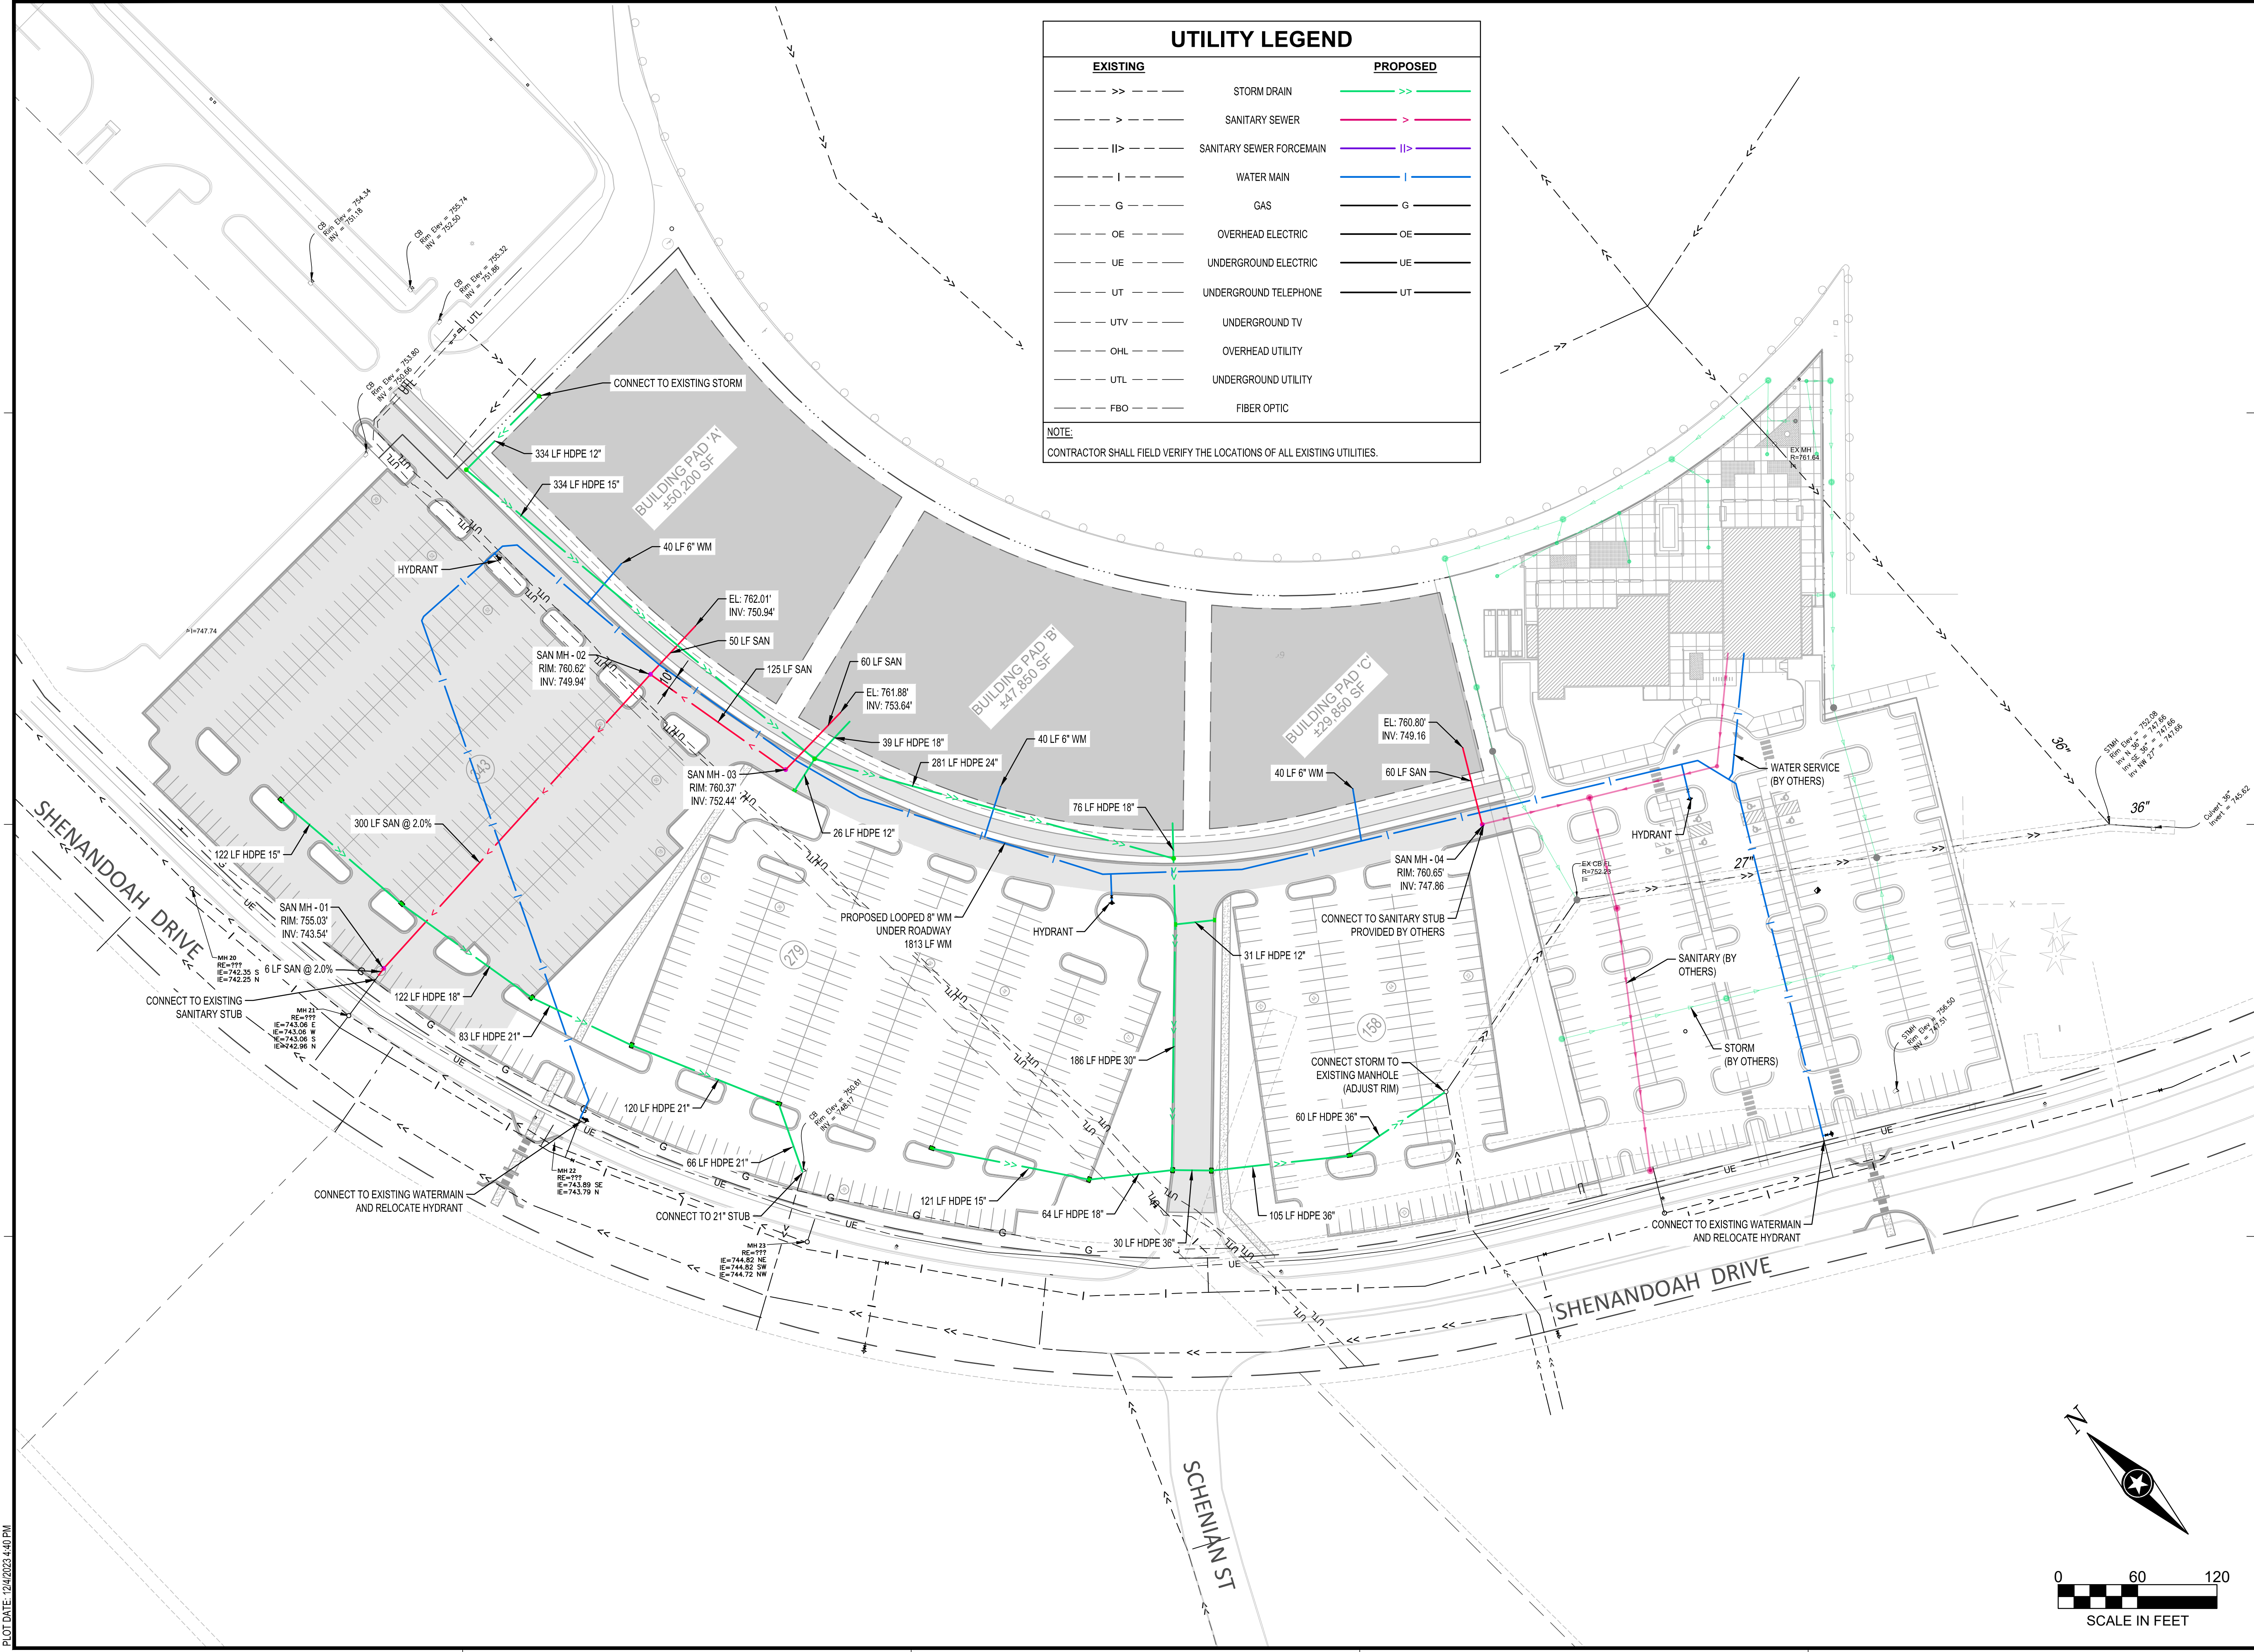

UTILITY LEGEND		
EXISTING		PROPOSED
— — — — >> — — — —	STORM DRAIN	<u>— — — — >> — — — —</u>
— — — — > — — — —	SANITARY SEWER	<u>— — — — > — — — —</u>
— — — — > — — — —	SANITARY SEWER FORCEMAIN	<u>— — — — > — — — —</u>
— — — — — — — —	WATER MAIN	<u>— — — — — — — —</u>
— — — — G — — — —	GAS	<u>— — — — G — — — —</u>
— — — — OE — — — —	OVERHEAD ELECTRIC	<u>— — — — OE — — — —</u>
— — — — UE — — — —	UNDERGROUND ELECTRIC	<u>— — — — UE — — — —</u>
— — — — UT — — — —	UNDERGROUND TELEPHONE	<u>— — — — UT — — — —</u>
— — — — UTV — — — —	UNDERGROUND TV	
— — — — OHL — — — —	OVERHEAD UTILITY	
— — — — UTL — — — —	UNDERGROUND UTILITY	
— — — — FBO — — — —	FIBER OPTIC	
NOTE: CONTRACTOR SHALL FIELD VERIFY THE LOCATIONS OF ALL EXISTING UTILITIES.		

NOTE:
THE CLARITY OF THESE PLANS DEPEND UPON COLOR COPIES. IF THIS TEXT DOES NOT APPEAR IN COLOR, THIS IS NOT AN ORIGINAL PLAN SET AND MAY RESULT IN MISINTERPRETATION.

I HEREBY CERTIFY THAT THIS PLAN, SPECIFICATION OR REPORT WAS PREPARED BY ME OR UNDER MY DIRECT SUPERVISION AND THAT I AM A DULY LICENSED PROFESSIONAL ENGINEER UNDER THE LAWS OF THE STATE OF MINNESOTA.

DATE: _____ LIC. NO. _____

THIS DOCUMENT IS THE PROPERTY OF I & S GROUP, INC. AND MAY NOT BE USED, COPIED OR DUPLICATED WITHOUT PRIOR WRITTEN CONSENT.

PROJECT

CANTERBURY TRACKSIDE

SHAKOPEE MINNESOTA

REVISION SCHEDULE		
DATE	DESCRIPTION	BY

PROJECT NO.	23-29396
FILE NAME	29396 C3 UTILITY
DRAWN BY	AJR
DESIGNED BY	AJR
REVIEWED BY	BAG
ORIGINAL ISSUE DATE	11/27/23
CLIENT PROJECT NO.	-

TITLE




SITE UTILITY PLAN

SHEET

C3-30

PRELIMINARY NOT FOR CONSTRUCTION

GRADING LEGEND

   	EXISTING CONTOUR (MINOR INTERVAL)
	EXISTING CONTOUR (MAJOR INTERVAL)
	PROPOSED CONTOUR (MINOR INTERVAL)
	PROPOSED CONTOUR (MAJOR INTERVAL)
	SURFACE GRADE / DIRECTION

GENERAL GRADING NOTES

PROPOSED CONTOURS SHOW FINISHED GRADE ELEVATIONS. BUILDING PAD AND PAVEMENT HOLD DOWNS ARE NOT INCLUDED. WHEN CONSTRUCTING BUILDING PADS WITH A HOLD DOWN, GRADE AREAS TO ENSURE POSITIVE BUILDING PAD DRAINAGE.

GRADING IS SHOWN FOR THE FULL BUILD-OUT CONDITION. MASS GRADING WILL BE PHASED.

NOTE:
THE CLARITY OF THESE PLANS DEPEND
UPON COLOR COPIES. IF THIS TEXT DOES
NOT APPEAR IN COLOR, THIS IS NOT AN
ORIGINAL PLAN SET AND MAY RESULT IN
MISINTERPRETATION.

I HEREBY CERTIFY THAT THIS PLAN, SPECIFICATION OR REPORT WAS PREPARED BY ME OR UNDER MY DIRECT SUPERVISION AND THAT I AM A DULY LICENSED PROFESSIONAL ENGINEER UNDER THE LAWS OF THE STATE OF MINNESOTA.

DATE _____ LIC. NO. _____

THIS DOCUMENT IS THE PROPERTY OF I & S GROUP, INC. AND MAY NOT BE USED, COPIED OR DUPLICATED WITHOUT PRIOR WRITTEN CONSENT.

PROJECT

CANTERBURY
TRACKSIDE

SHAKOPEE MINNESOTA

[illegible]

PROJECT NO	23-29396
------------	----------

FILE NAME	29396 C4 GRADING
-----------	------------------

DRAWN BY	AJR
----------	-----

DESIGNED BY	AJR
-------------	-----

REVIEWED BY	BAG
-------------	-----

ORIGINAL ISSUE DATE 11/27/23

CLIENT PROJECT NO. -

TITLE

GRADING PLAN

SHEET

C4-10