



SITE CONSTRUCTION PLANS

FOR

THE MIRACLE LEAGUE

SHAKOPEE BASEBALL FIELD

SHAKOPEE, MN

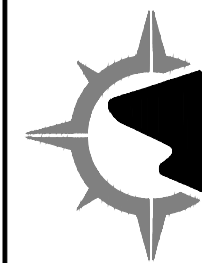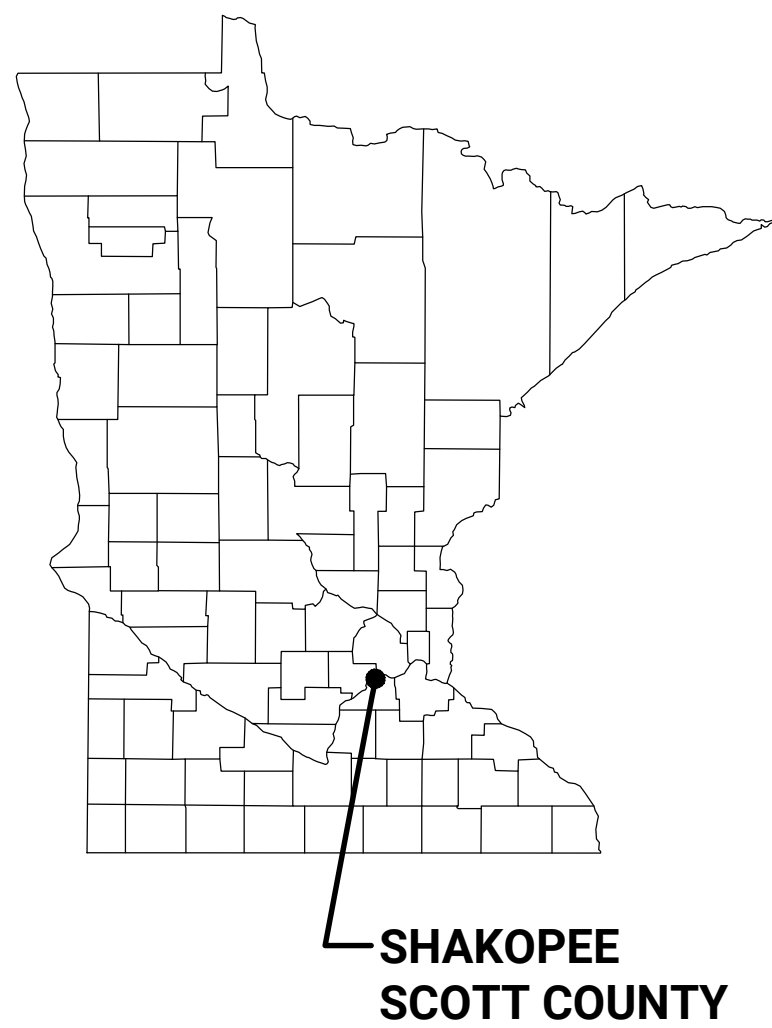


I HEREBY CERTIFY THAT THIS PLAN, SPECIFICATION OR REPORT WAS PREPARED BY ME OR UNDER MY DIRECT SUPERVISION AND THAT I AM A DULY LICENSED PROFESSIONAL ENGINEER UNDER THE LAWS OF THE STATE OF MINNESOTA

NAME: JOSEPH T RADACH PE

SIGNATURE: Joe T. R

DATE: 08/29/24 LIC #: 45889

SITE LOCATION MAP

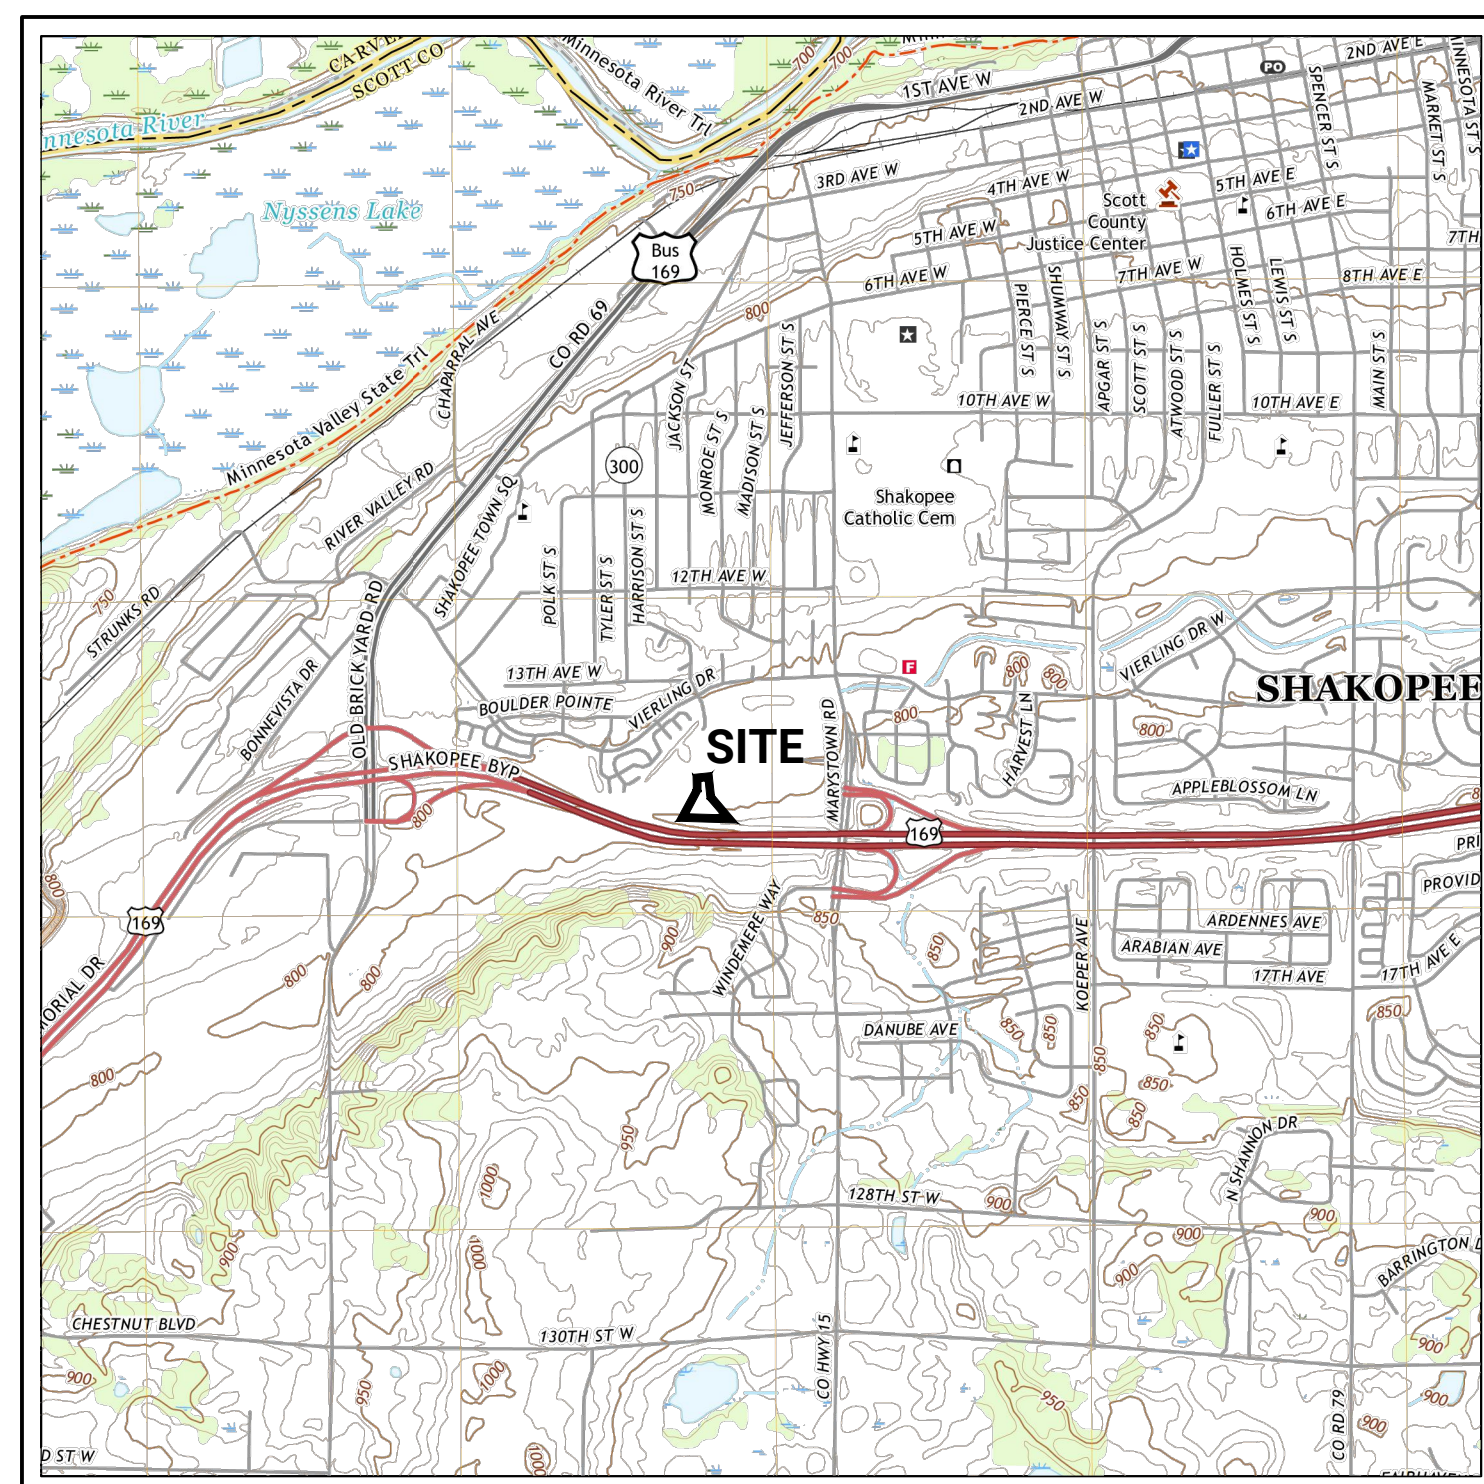

AERIAL MAP



SHEET INDEX

C0.0	TITLE SHEET
C1.1	EXISTING CONDITIONS & REMOVALS PLAN
C2.1	SITE PLAN
C3.1	GRADING AND DRAINAGE PLAN
C4.1	EROSION CONTROL PLAN, PHASE I
C4.2	EROSION CONTROL PLAN, PHASE II
C4.3	SWPPP NARRATIVE
C5.1	DETAILS
C5.2	DETAILS
C5.3	DETAILS
C5.4	DETAILS
C5.5	DETAILS

REVISIONS	ISSUE DATE: 08/24/24	BY: JTR
1.		
2.		
3.		
4.		
5.		
6.		
7.		

SHAKOPEE LIONS CLUB
P.O. Box 254
Shakopee, MN 55379


TITLE SHEET

**THE MIRACLE LEAGUE
SHAKOPEE BASEBALL FIELD**

Tahpah Park
Shakopee, Minnesota

SHEET NUMBER
C0.0

05/29/24 c:\users\contour\appdata\local\temp\contour\c1\shakopee\miracle\field\cadd\240524\rmwme.dwg

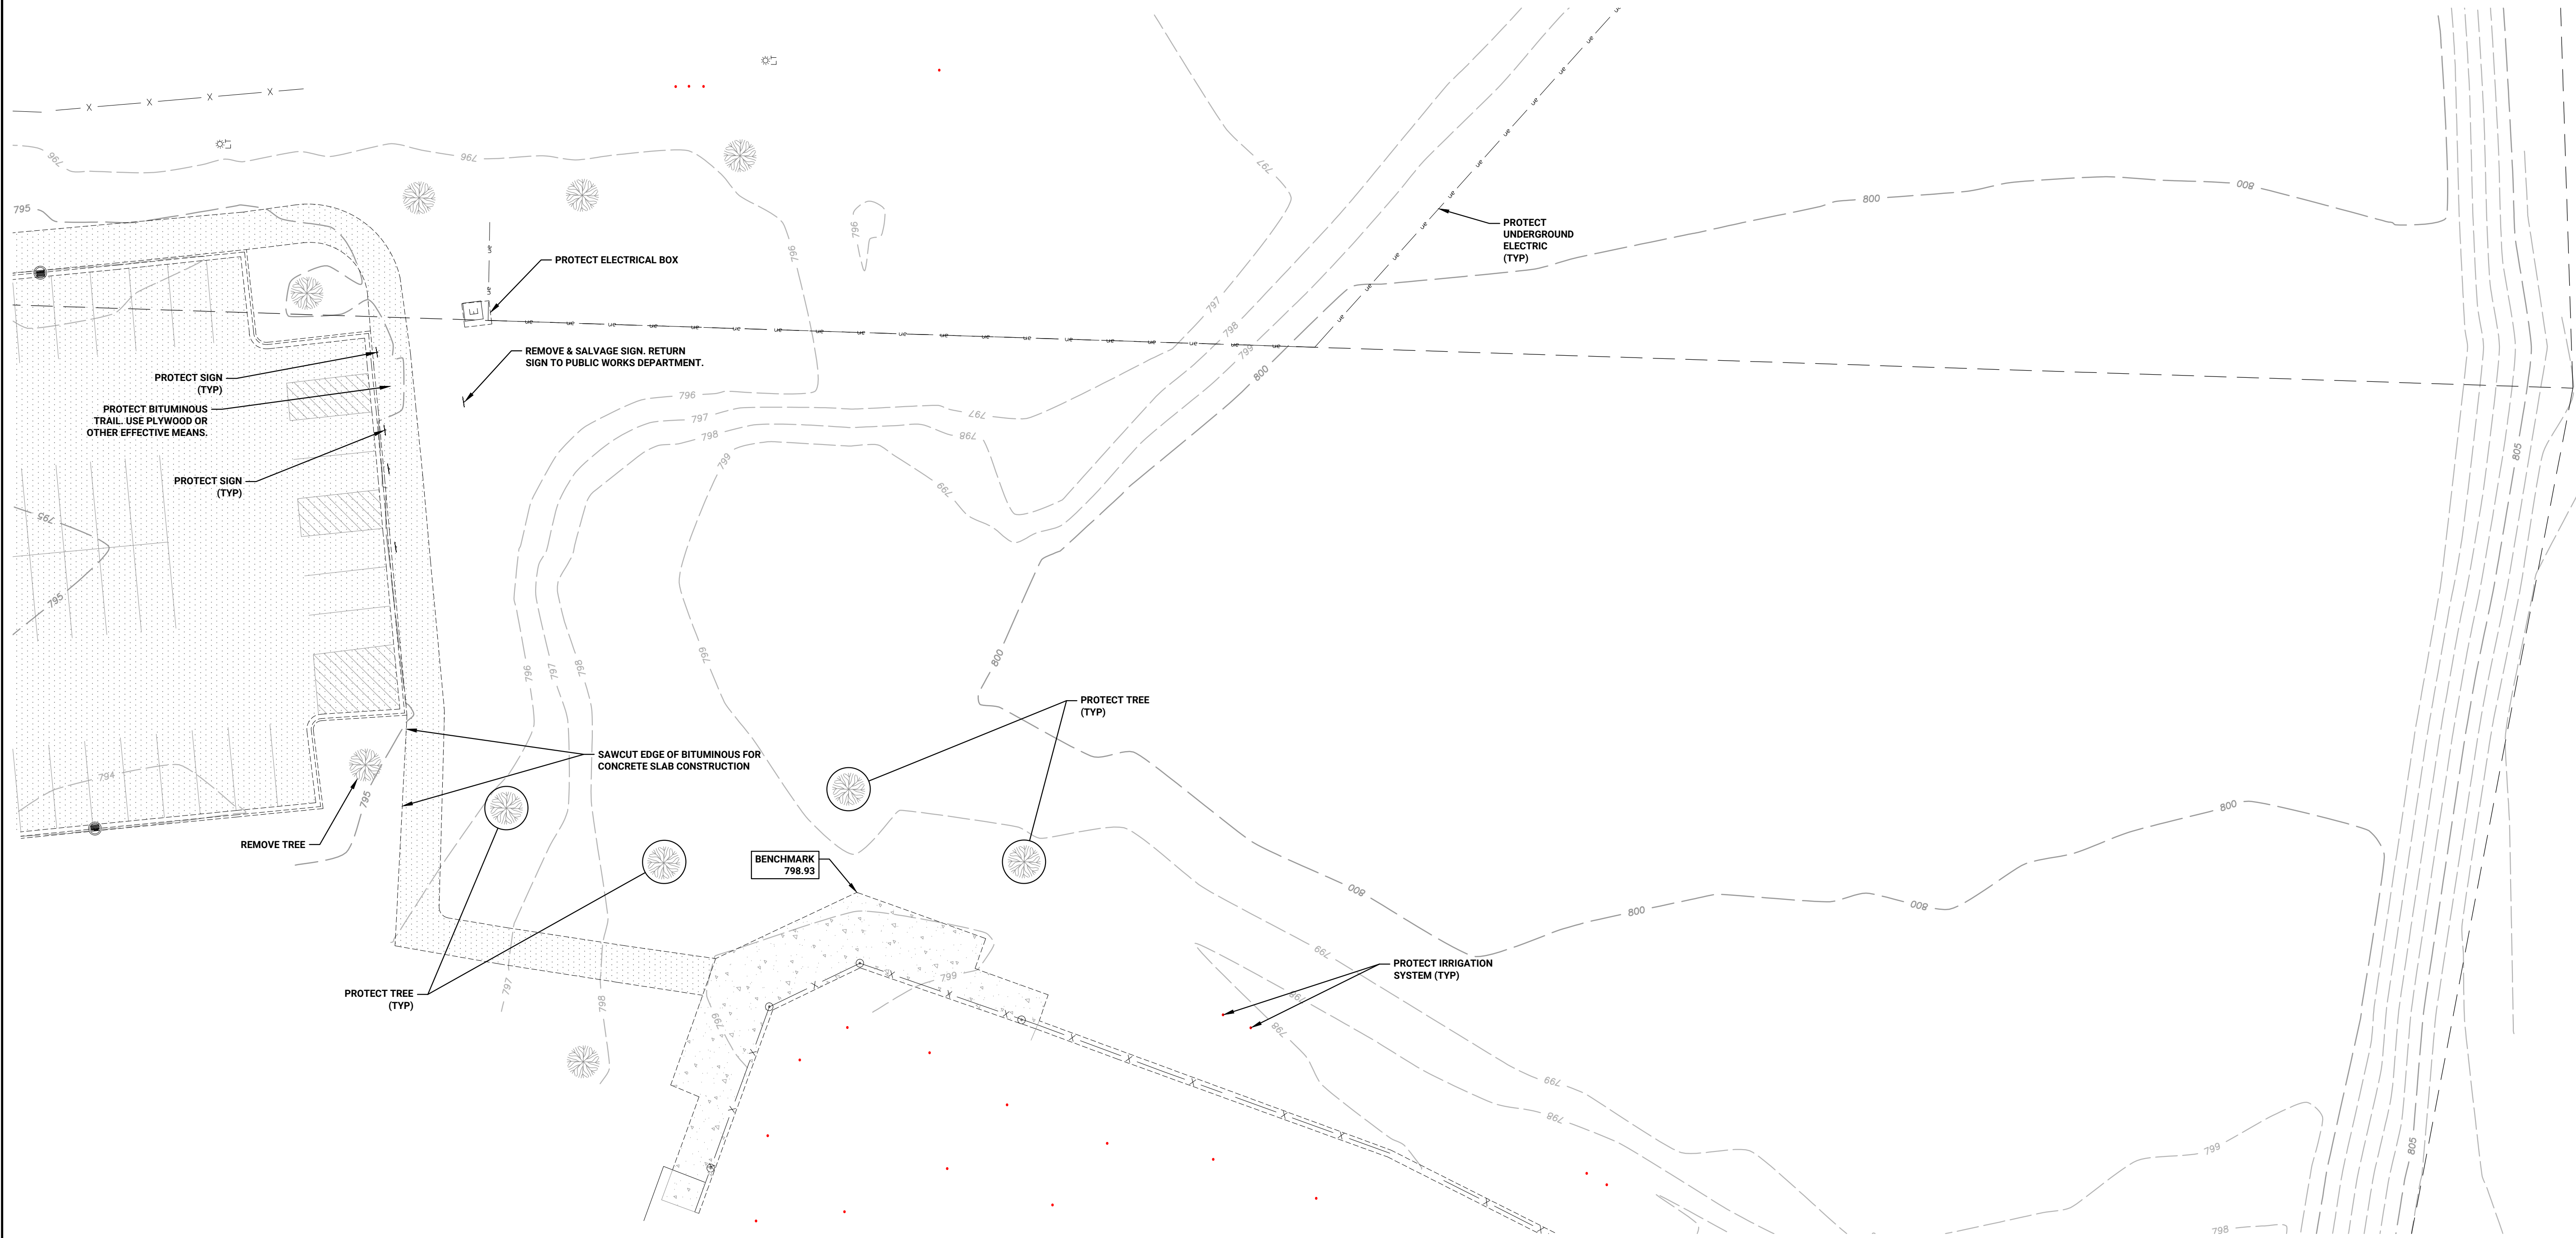

LEGEND

EXISTING	REMOVE	
		PROPERTY LINE
		EASEMENT LINE
		BITUMINOUS PAVEMENT
		CONCRETE WALK
		STAMPED CONCRETE
		RUBBER RECREATION SURFACING, GREEN
		RUBBER RECREATION SURFACING, TERRA COTTA
		RUBBER RECREATION SURFACING, WHITE
		CURB LINE
		FENCE LINE
		UNDERGROUND ELECTRIC
		STORM CATCH BASIN
		LIGHT POLE
		ELECTRIC BOX
		SIGN
		IRRIGATION SPRINKLER HEAD
		5' CONTOUR
		1' CONTOUR

BENCHMARK



CONCRETE CORNER OF EXISTING BALLFIELD WEST OF SITE AS SHOWN ON DRAWING.
ELEVATION: 798.93

EXISTING CONDITIONS NOTES

- EXISTING CONDITIONS BASED ON ALTA/NSPS LAND TITLE SURVEY PREPARED BY E.G. RUD & SONS, INC. DATED 4/9/24.

REMOVAL PLAN NOTES

- ALL EXISTING UTILITY LOCATIONS SHOWN ARE APPROXIMATE. IT SHALL BE THE RESPONSIBILITY OF THE CONTRACTOR TO VERIFY THE LOCATION, DEPTH AND TYPES OF EXISTING UTILITIES AND TO NOTIFY THE OWNER AND ENGINEER IMMEDIATELY OF ANY DISCREPANCIES OR VARIATIONS FROM THE PLANS.
- IT SHALL BE THE RESPONSIBILITY OF THE CONTRACTOR TO PROTECT ALL EXISTING UTILITIES, APPURTENANCES AND STRUCTURES NOT INDICATED FOR REMOVAL. DAMAGE CAUSED BY DEMOLITION OPERATIONS SHALL BE REPAIRED AT NO ADDITIONAL COST TO THE OWNER.
- CONTRACTOR TO REMOVE/RELOCATE EXISTING PRIVATE UTILITIES AS NECESSARY. THE CONTRACTOR SHALL COORDINATE THESE ACTIVITIES WITH THE UTILITY COMPANIES.
- THE CONTRACTOR IS RESPONSIBLE FOR ALL THE REMOVALS SHOWN ON THE PLANS AND SHALL CONFORM/ADHERE TO ALL GOVERNING STATE AND LOCAL REGULATIONS. ALL PERMITS, APPLICATIONS AND FEES ARE THE RESPONSIBILITY OF THE CONTRACTOR.
- ALL SAWCUTS SHALL BE FULL-DEPTH CUTS.
- ALL WORK WITHIN THE ADJACENT STREET RIGHTS OF WAY MUST BE COORDINATED WITH AND APPROVED BY THE CITY PUBLIC WORKS DEPARTMENT.

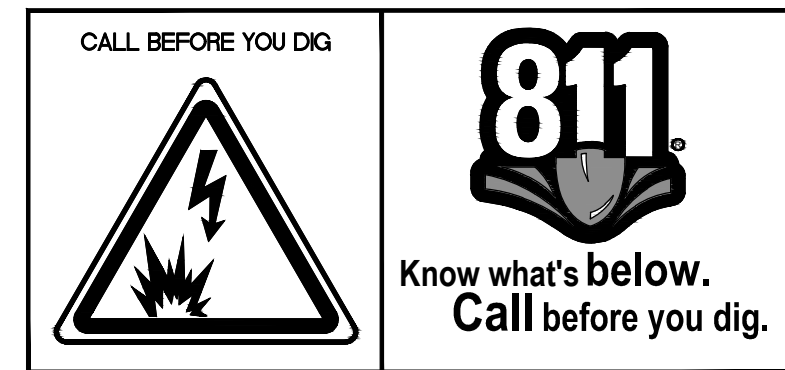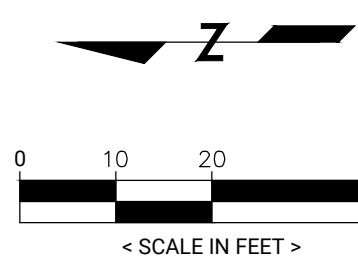

CONTOUR
CIVIL DESIGN

8195 VERNON STREET, ROCKFORD, MN 55973
TEL: 612.760.2265 | WWW.CONTOURCD.COM

I HEREBY CERTIFY THAT THIS PLAN, SPECIFICATION OR REPORT WAS PREPARED BY ME OR UNDER MY DIRECT SUPERVISION AND THAT I AM A DULY LICENSED PROFESSIONAL ENGINEER UNDER THE LAWS OF THE STATE OF MINNESOTA

NAME: JOSEPH T RADACH PE
SIGNATURE:
DATE: 08/29/24 LIC #: 45889


REVISIONS	ISSUE DATE: 08/24/24	BY: JTR
1.		
2.		
3.		
4.		
5.		
6.		
7.		

SHAKOPEE LIONS CLUB
P.O. Box 254
Shakopee, MN 55379

EXISTING CONDITIONS & REMOVALS PLAN

THE MIRACLE LEAGUE
SHAKOPEE BASEBALL FIELD
Talpah Park
Shakopee, Minnesota

SHEET NUMBER
C1.1

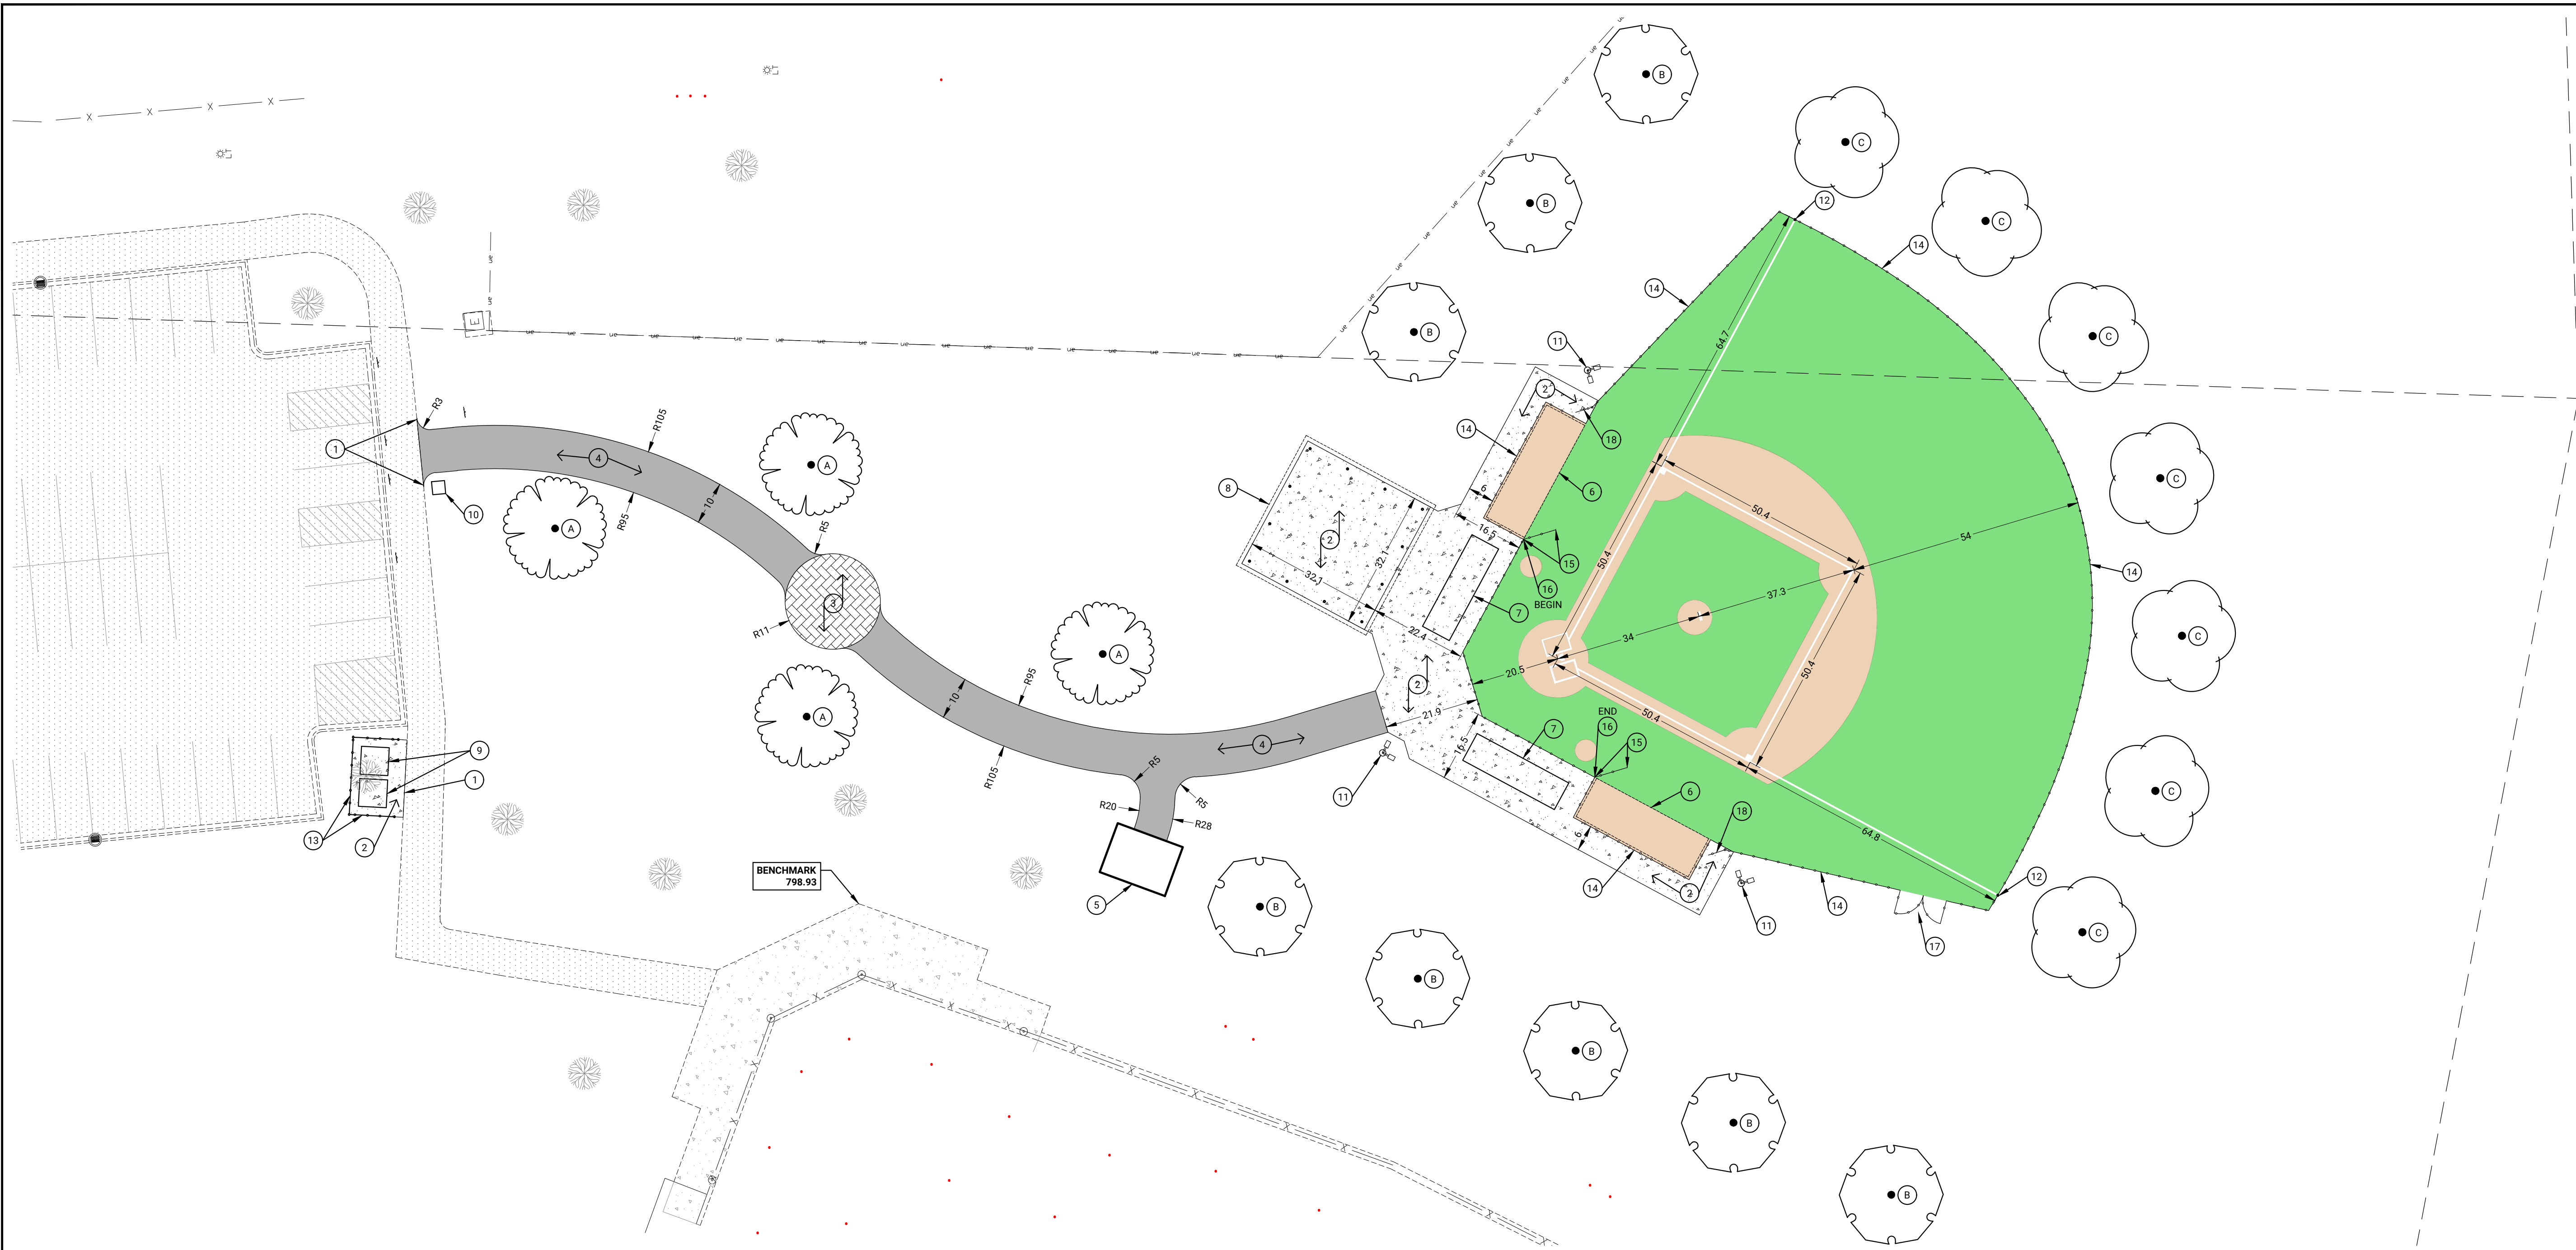

LEGEND

EXISTING	PROPOSED	
		PROPERTY LINE
		EASEMENT LINE
		BITUMINOUS PAVEMENT
		CONCRETE WALK
		STAMPED CONCRETE
		RUBBER RECREATION SURFACING, GREEN
		RUBBER RECREATION SURFACING, TERRA COTTA
		RUBBER RECREATION SURFACING, WHITE
		CURB LINE
		FENCE LINE
		UNDERGROUND ELECTRIC
		STORM CATCH BASIN
		LIGHT POLE
		ELECTRIC BOX
		SIGN
		IRRIGATION SPRINKLER HEAD

BENCHMARK

CONCRETE CORNER OF EXISTING BALLFIELD WEST OF SITE AS SHOWN ON DRAWING.
ELEVATION: 798.93

SITE PLAN NOTES

- COLOR MIX FOR RUBBER RECREATION SURFACING SHALL BE PER MIRACLE LEAGUE STANDARDS AND PER SURFACE AMERICA RECOMMENDATIONS.
COLORS ARE AS FOLLOWS:
GREEN: 80% GREEN, 20% BLACK SPECKLED MIX
TERRA COTTA: 80% TERRA COTTA, 20% BLACK SPECKLED MIX
WHITE: 100% PEARL WHITE
- CONTRACTOR SHALL USE RUBBER RECREATION SURFACING APPROVED BY MIRACLE LEAGUE.
- UNLESS OTHERWISE SHOWN IN THE PLANS, CONTRACTOR SHALL PROVIDE CONTROL JOINTS AND EXPANSION JOINTS IN SLAB ON GRADE, SIDEWALKS, AND DRIVES PER THE FOLLOWING REQUIREMENTS.
CONTROL JOINTS: WALKS @ 8' SPACING
OTHERS @ 10' SPACING
SAWCUT CONTROL JOINTS MINIMUM 1/4 CONCRETE THICKNESS.
EXPANSION JOINTS: WALKS @ 24' SPACING
OTHERS @ 40' SPACING
PROVIDE EXPANSION JOINT AT ALL POINTS WHERE A CHANGE IN PAVEMENT THICKNESS OCCURS AND WHERE NEW PAVEMENT WILL MATCH EXISTING PAVEMENT.
DOWEL ALL EXPANSION JOINTS AT 24" SPACING MAX.

AREA CALCULATIONS


BRUSHED CONCRETE WALK/PATIO:	3,582 SF
STAMPED CONCRETE WALK/PATIO:	380 SF
BITUMINOUS TRAIL:	2,348 SF
RUBBER SURFACE, GREEN:	13,049 SF
RUBBER SURFACE, TERRA COTTA:	2,878 SF
RUBBER SURFACE, WHITE:	99 SF
STORAGE SHED:	192 SF
TOTAL IMPERVIOUS AREA:	22,528 SF

LANDSCAPE KEYNOTES/NOTES

- A. ACCOLADE ELM, 2.5" CALIPER, B&B.
B. SWAMP WHITE OAK, 2.5" CALIPER, B&B.
C. DEBORAH SCHWEDLER MAPLE, 2.5" CALIPER, B&B.
- HYDROSEED ALL DISTURBED AREAS WITH TURF GRASS. CONTRACTOR SHALL MAKE PROVISIONS FOR WATERING TURF GRASS AND TREES UNTIL FULLY ESTABLISHED.

KEYNOTES

- * SEE ARCHITECTURAL PLANS FOR ADDITIONAL NOTES.
- MATCH EXISTING CURB/SIDEWALK/PAVEMENT.
 - CONCRETE WALK/PATIO.
 - STAMPED CONCRETE, PATTERN PER OWNER.
 - 10' BITUMINOUS TRAIL.
 - 12' X 16' PREFABRICATED SHED, PER OWNER.
 - DUGOUT CANOPY, SEE ARCHITECTURAL PLAN.
 - 7' X 24' ALUMINUM BLEACHER (47 SEATS + 4 ADA SPACES), PER OWNER.
 - 34' X 34' SHADE STRUCTURE, SEE ARCHITECTURAL PLAN.
 - ADA PORTABLE TOILET, PER OWNER.
 - INFORMATION KIOSK, PER OWNER.
 - LIGHT POLE AND BASE, PER OWNER.
 - 12' TALL OPTIC YELLOW FOUL POLE WITH 6" TALL AND 18" WIDE YELLOW WINGS.
 - 8' TALL, BOARD-ON-BOARD WOOD PRIVACY FENCE.
 - 6' TALL, BLACK VINYL-COATED CHAIN LINK FENCE WITH YELLOW SAFETY SLEEVE ALONG TOP.
 - 8' TALL, BLACK VINYL-COATED CHAIN LINK FENCE.
 - 16' TALL, BLACK VINYL-COATED CHAIN LINK FENCE.
 - 10' WIDE MAINTENANCE GATE.
 - 4' WIDE ACCESS GATE.

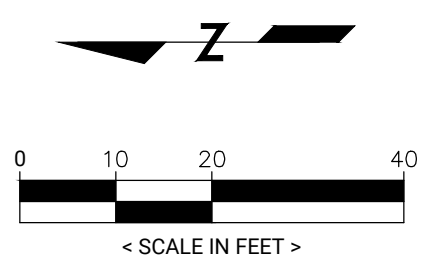

CALL BEFORE YOU DIG

Know what's below.
Call before you dig.

8195 VERNON STREET, ROCKFORD, MN 55973
TEL: 612.730.2265 | WWW.CONTOURCD.COM


I HEREBY CERTIFY THAT THIS PLAN, SPECIFICATION OR REPORT WAS PREPARED BY ME OR UNDER MY DIRECT SUPERVISION AND THAT I AM A DULY LICENSED PROFESSIONAL ENGINEER UNDER THE LAWS OF THE STATE OF MINNESOTA
NAME: JOSEPH T. RADACH PE
SIGNATURE:
DATE: 08/29/24 LIC #: 45889

OWNER
SHAKOPEE LIONS CLUB
P.O. Box 254
Shakopee, MN 55379

SITE PLAN
THE MIRACLE LEAGUE
SHAKOPEE BASEBALL FIELD
Talpeh Park
Shakopee, Minnesota

SHEET NUMBER
C2.1

05/23/24 c:\users\jtr\appdata\local\temp\contour\shakopee\miracle\field\c4.1.dwg

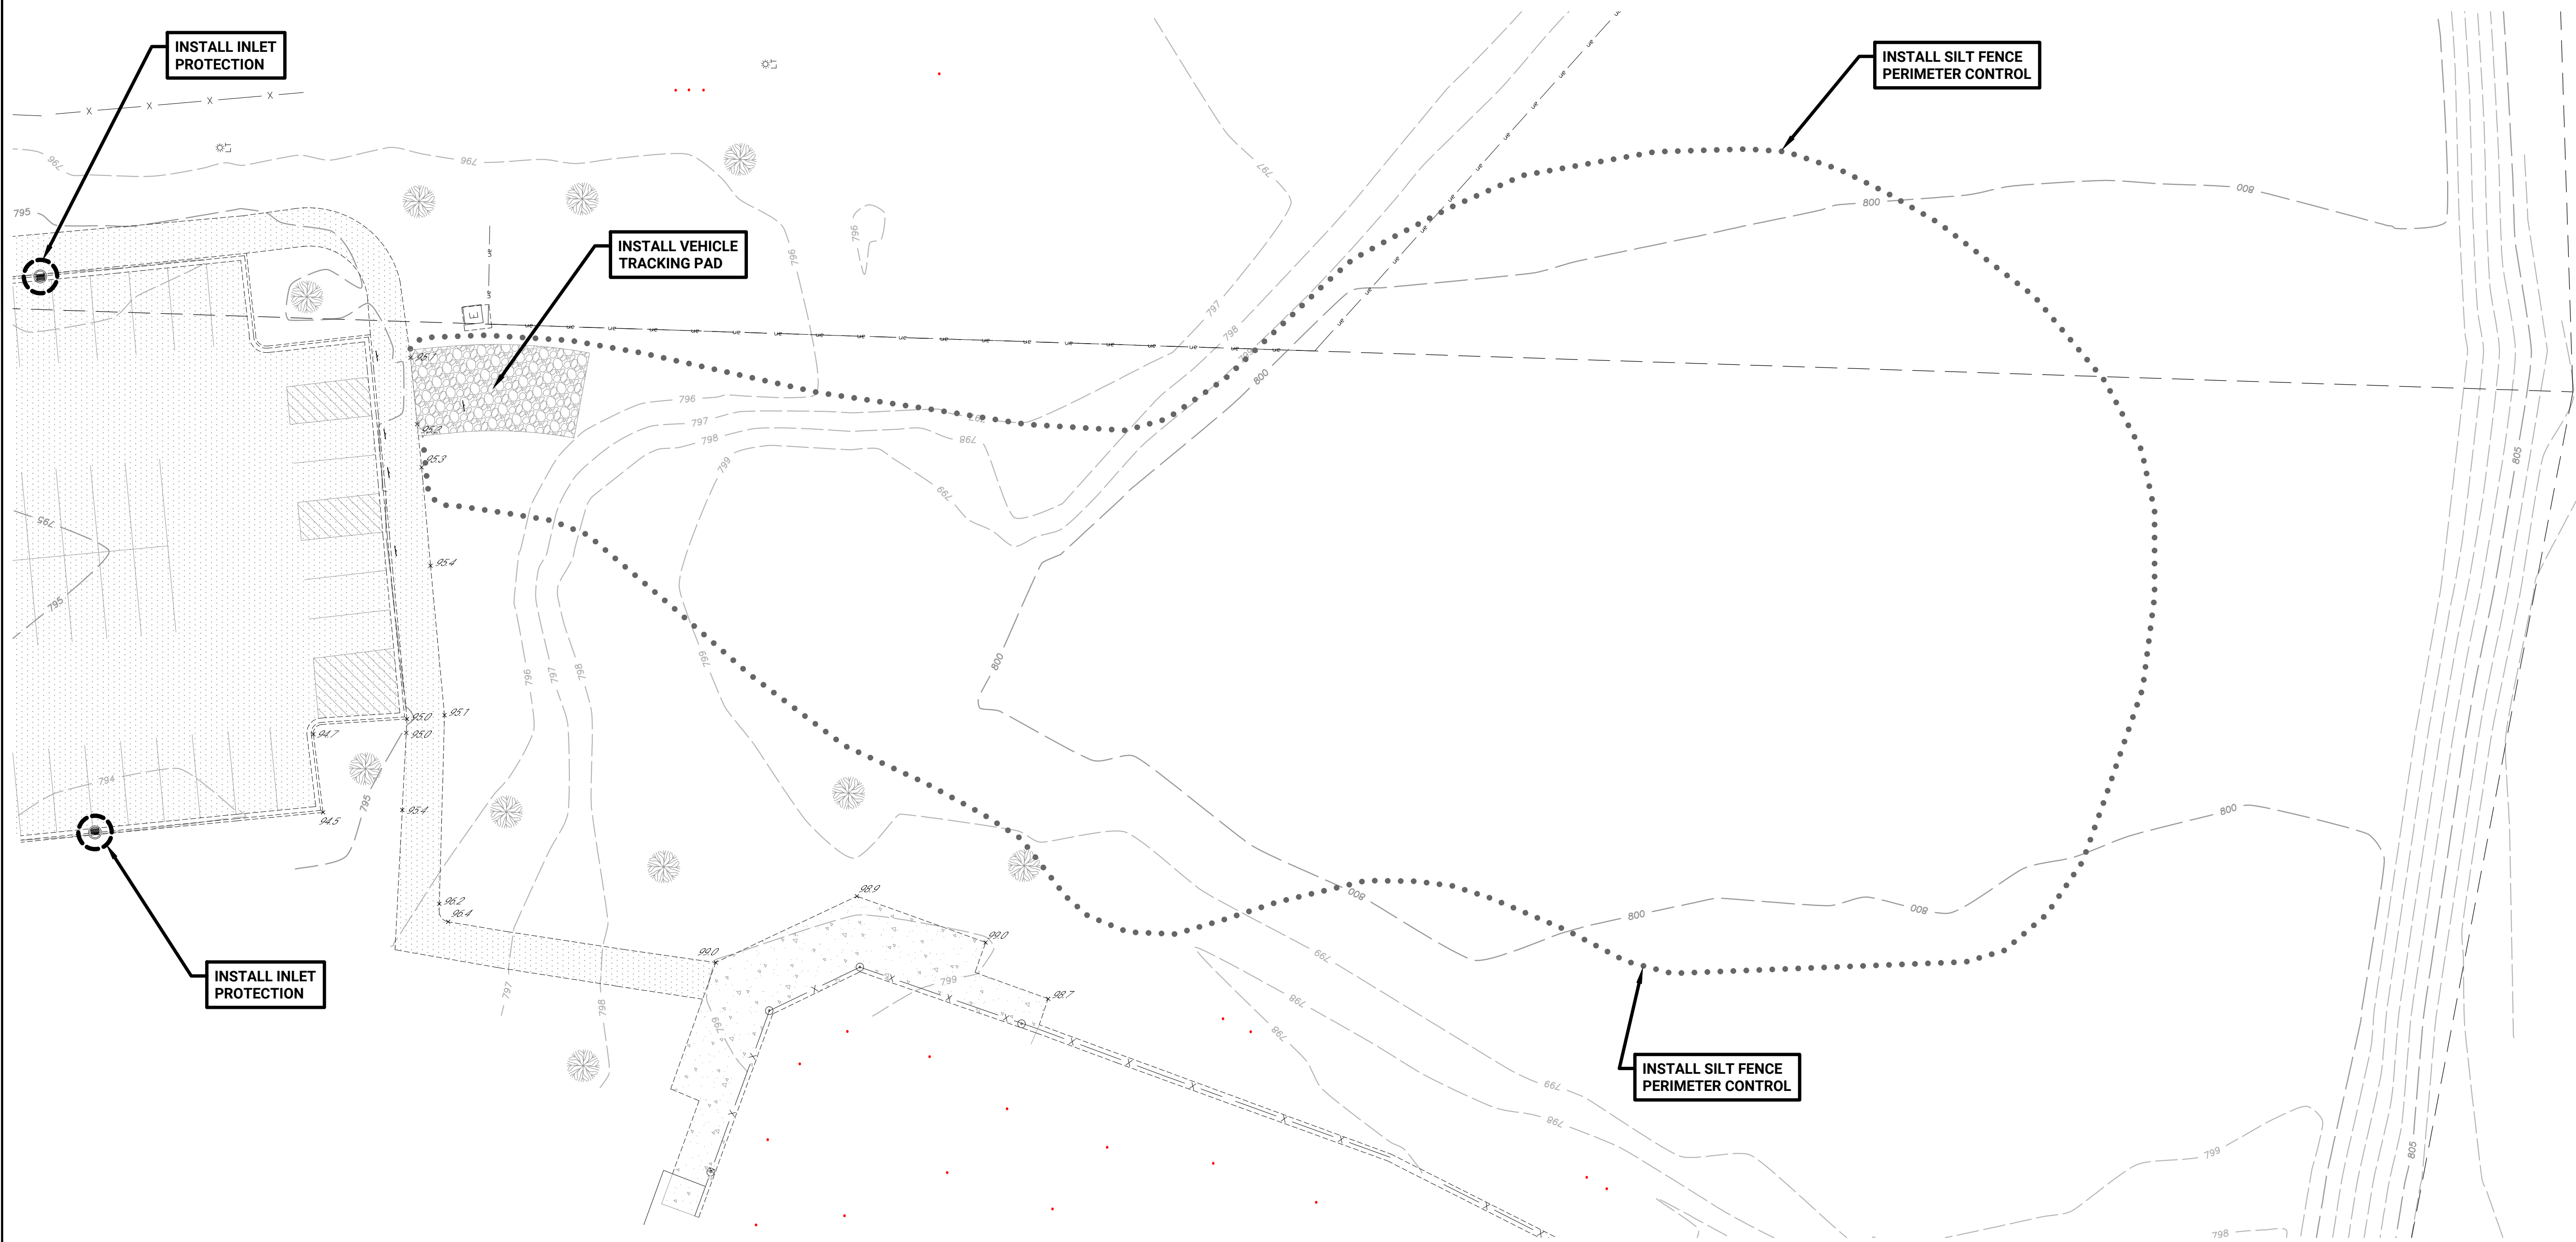

LEGEND


EXISTING	PROPOSED	
		PROPERTY LINE
		EASEMENT LINE
		BITUMINOUS PAVEMENT
		CONCRETE WALK
		STAMPED CONCRETE
		RUBBER RECREATION SURFACING, GREEN
		RUBBER RECREATION SURFACING, TERRA COTTA
		RUBBER RECREATION SURFACING, WHITE
		CURB LINE
		FENCE LINE
		UNDERGROUND ELECTRIC
		STORM CATCH BASIN
		LIGHT POLE
		ELECTRIC BOX
		SIGN
		IRRIGATION SPRINKLER HEAD
		5' CONTOUR
		1' CONTOUR
		SPOT ELEVATION (CURB ELEVATIONS ARE TO GUTTER LINE)
		SILT FENCE
		ROCK ENTRANCE

BENCHMARK

CONCRETE CORNER OF EXISTING BALLFIELD WEST OF
SITE AS SHOWN ON DRAWING.
ELEVATION: 798.93

GOVERNING SPECIFICATIONS

- THE LATEST EDITION OF THE MINNESOTA DEPARTMENT OF TRANSPORTATION 'STANDARD SPECIFICATIONS FOR CONSTRUCTION' AND THE CITY OF SHAKOPEE SPECIFICATIONS.
- THE LATEST EDITION OF THE MINNESOTA MANUAL ON UNIFORM TRAFFIC CONTROL DEVICES (MMUTCD).
- THE LATEST EDITION OF THE CITY ENGINEERS ASSOCIATION OF MINNESOTA (CEAM) STANDARD SPECIFICATIONS.

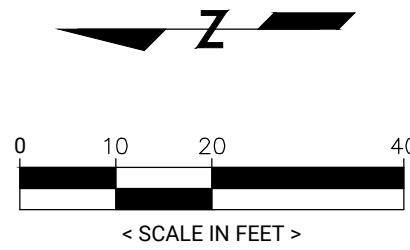

I HEREBY CERTIFY THAT THIS PLAN, SPECIFICATION OR REPORT WAS PREPARED BY ME OR UNDER MY DIRECT SUPERVISION AND THAT I AM A DULY LICENSED PROFESSIONAL ENGINEER UNDER THE LAWS OF THE STATE OF MINNESOTA

NAME: JOSEPH T RADACH PE
SIGNATURE:
DATE: 08/29/24 LIC #: 45889

REVISIONS	ISSUE DATE: 08/24/24	BY: JTR
1.		
2.		
3.		
4.		
5.		
6.		
7.		


OWNER

SHAKOPEE LIONS CLUB
P.O. Box 254
Shakopee, MN 55379

EROSION CONTROL PLAN
PHASE I

THE MIRACLE LEAGUE
SHAKOPEE BASEBALL FIELD
Talpeh Park
Shakopee, Minnesota

SHEET NUMBER
C4.1


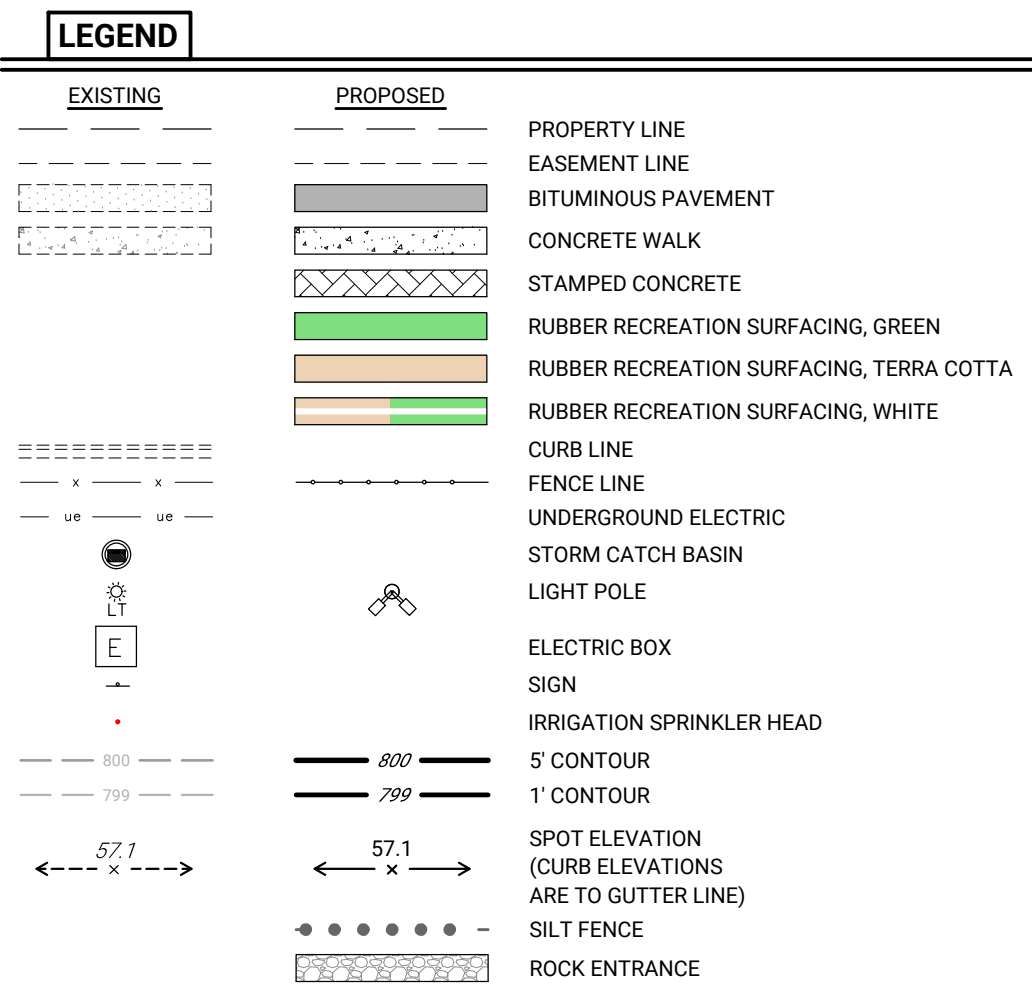


GOVERNING SPECIFICATIONS

THE LATEST EDITION OF THE MINNESOTA DEPARTMENT OF TRANSPORTATION "STANDARD SPECIFICATIONS FOR CONSTRUCTION" AND THE CITY OF SHAKOPEE SPECIFICATIONS.

THE LATEST EDITION OF THE MINNESOTA MANUAL ON UNIFORM TRAFFIC CONTROL DEVICES (MMUTCD).

THE LATEST EDITION OF THE CITY ENGINEERS ASSOCIATION OF MINNESOTA (CEAM) STANDARD SPECIFICATIONS.

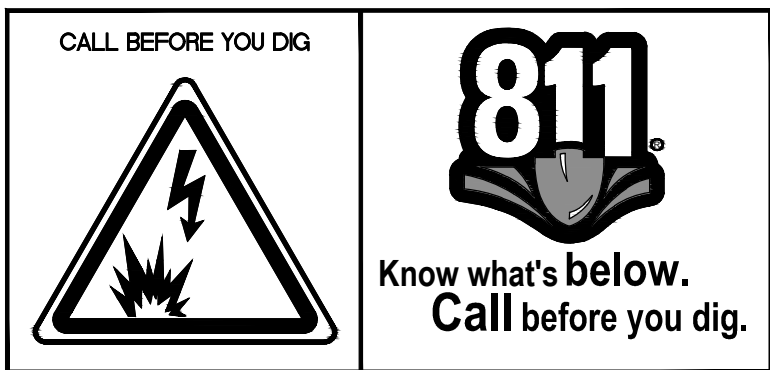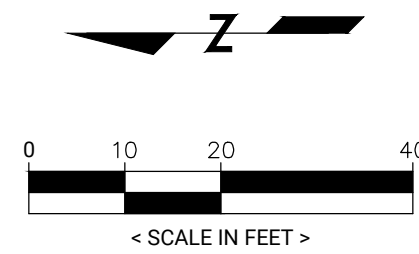

I HEREBY CERTIFY THAT THIS PLAN, SPECIFICATION OR REPORT WAS PREPARED BY ME OR UNDER MY DIRECT SUPERVISION AND THAT I AM A DULY LICENSED PROFESSIONAL ENGINEER UNDER THE LAWS OF THE STATE OF MINNESOTA

NAME: JOSEPH T RADACH PE

SIGNATURE: *Joe T. R*

DATE: 08/29/24 LIC #: 45889



REVIEWS	ISSUE DATE: 08/24/24	BY: JTR
1.		
2.		
3.		
4.		
5.		
6.		
7.		

SHAKOPEE LIONS CLUB
P.O. Box 254
Shakopee, MN 55379



EROSION CONTROL PLAN PHASE II	THE MIRACLE LEAGUE SHAKOPEE BASEBALL FIELD Tahpah Park Shakopee, Minnesota	SHEET NUMBER C4.2
--	---	---

PLOTTED/REVISED: 24-JAN-2020



I/PLOT NAME: s405_2.spp
 PATH & FILENAME: C:\S\DesignStandards\Development\StandardPlans\DEV400_Series\405_2.spp.dgn

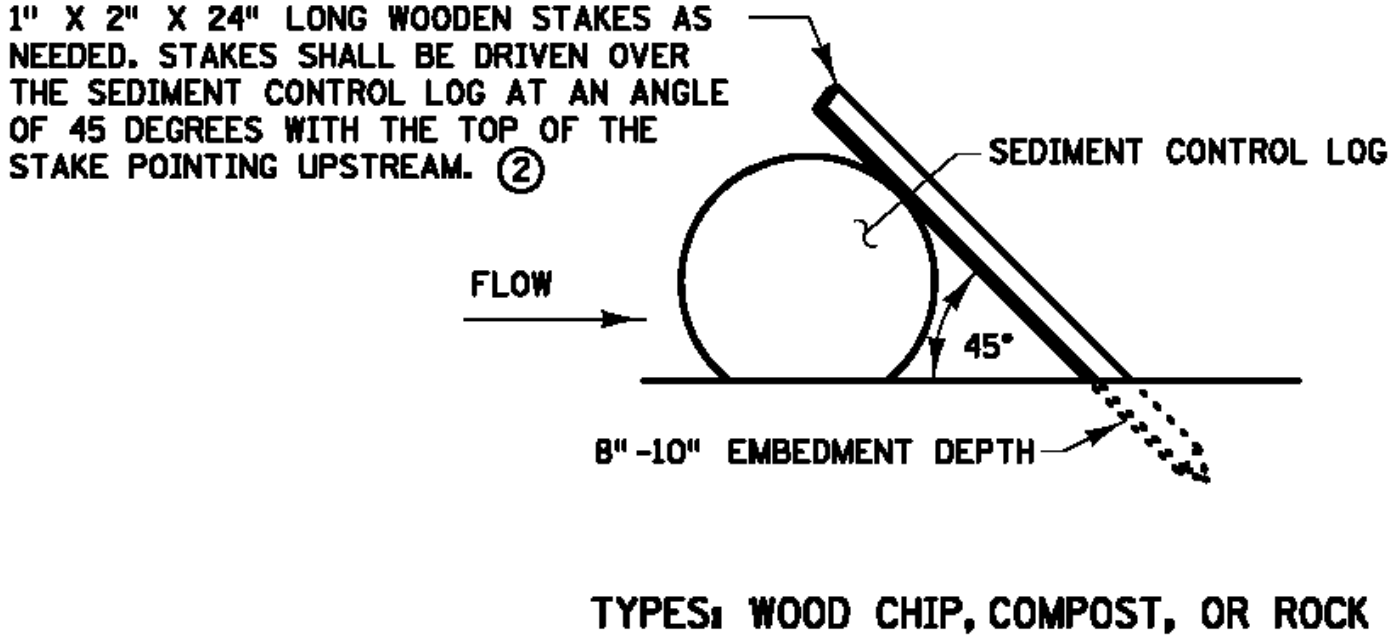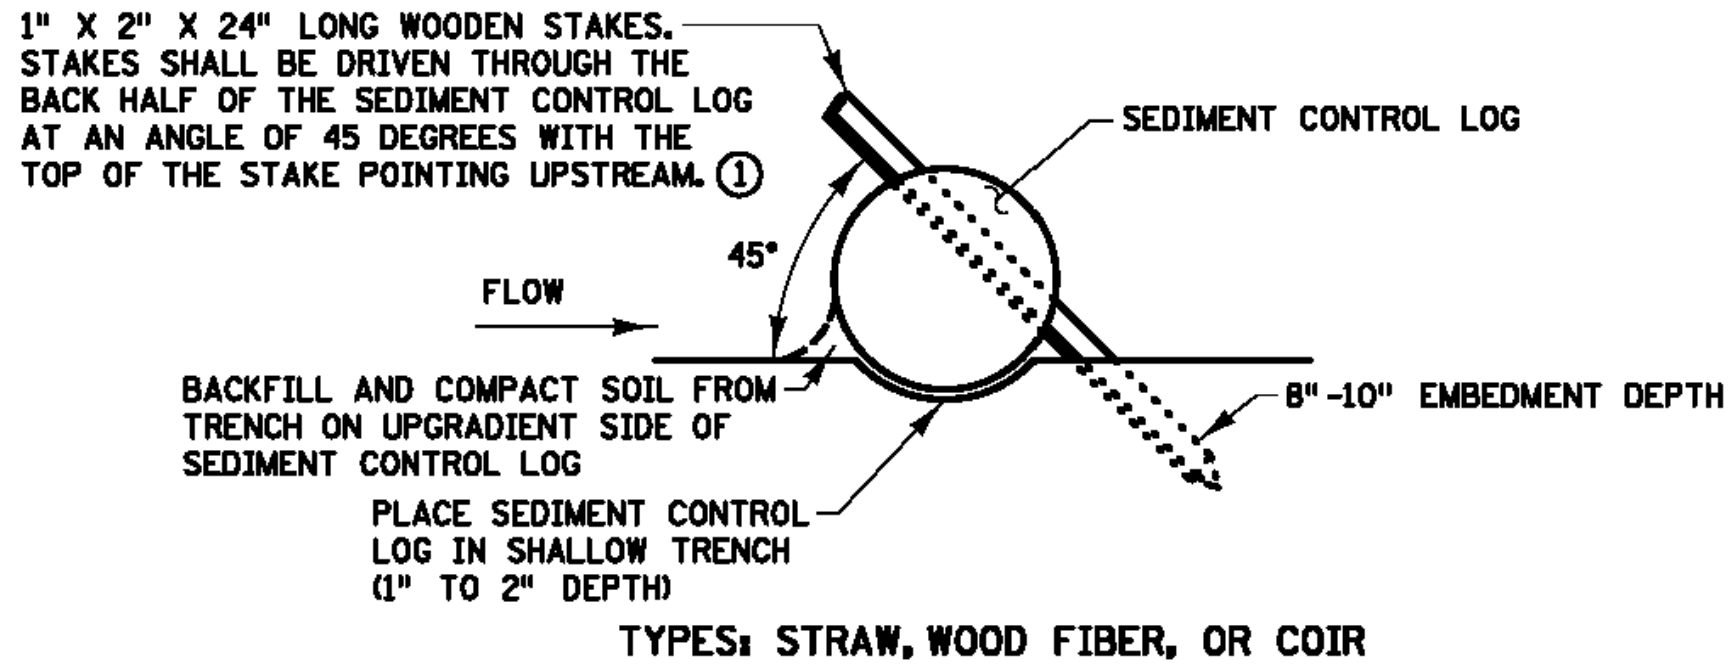

SEDIMENT CONTROL LOGS

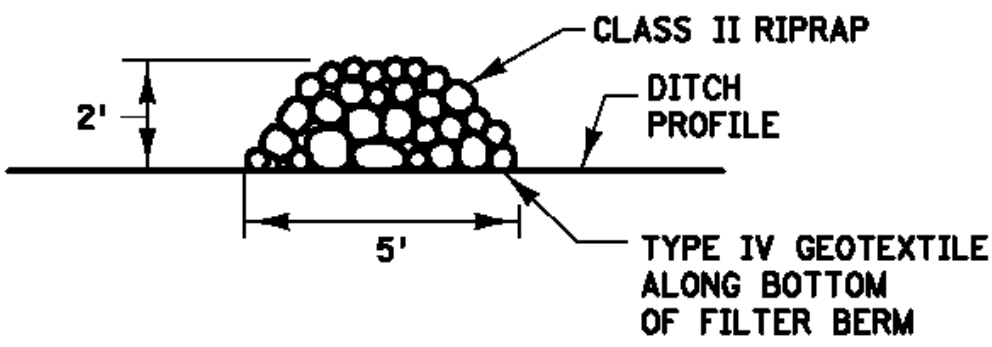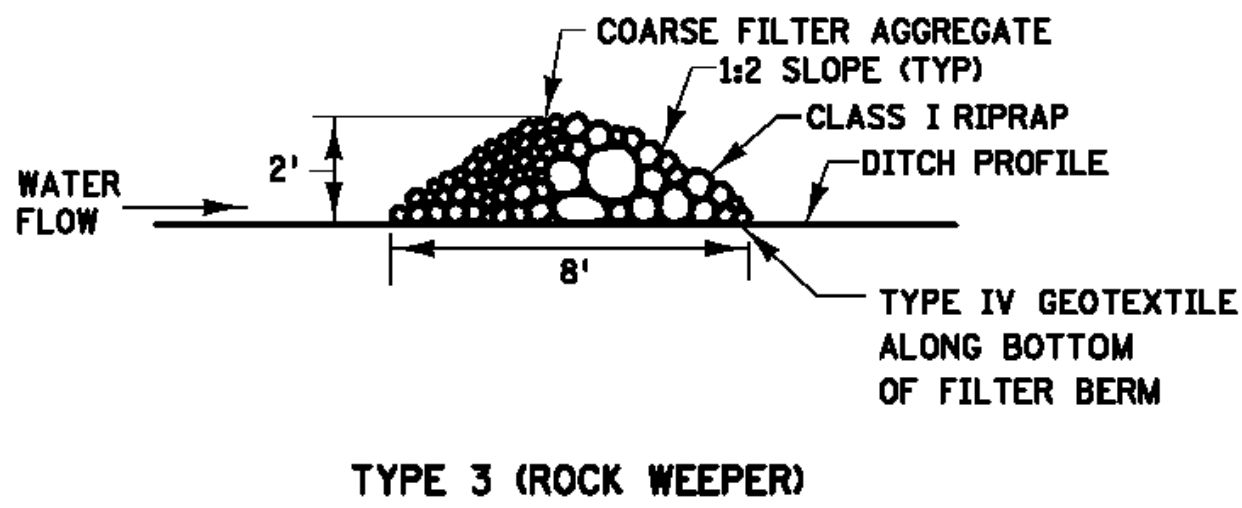

FILTER BERMS

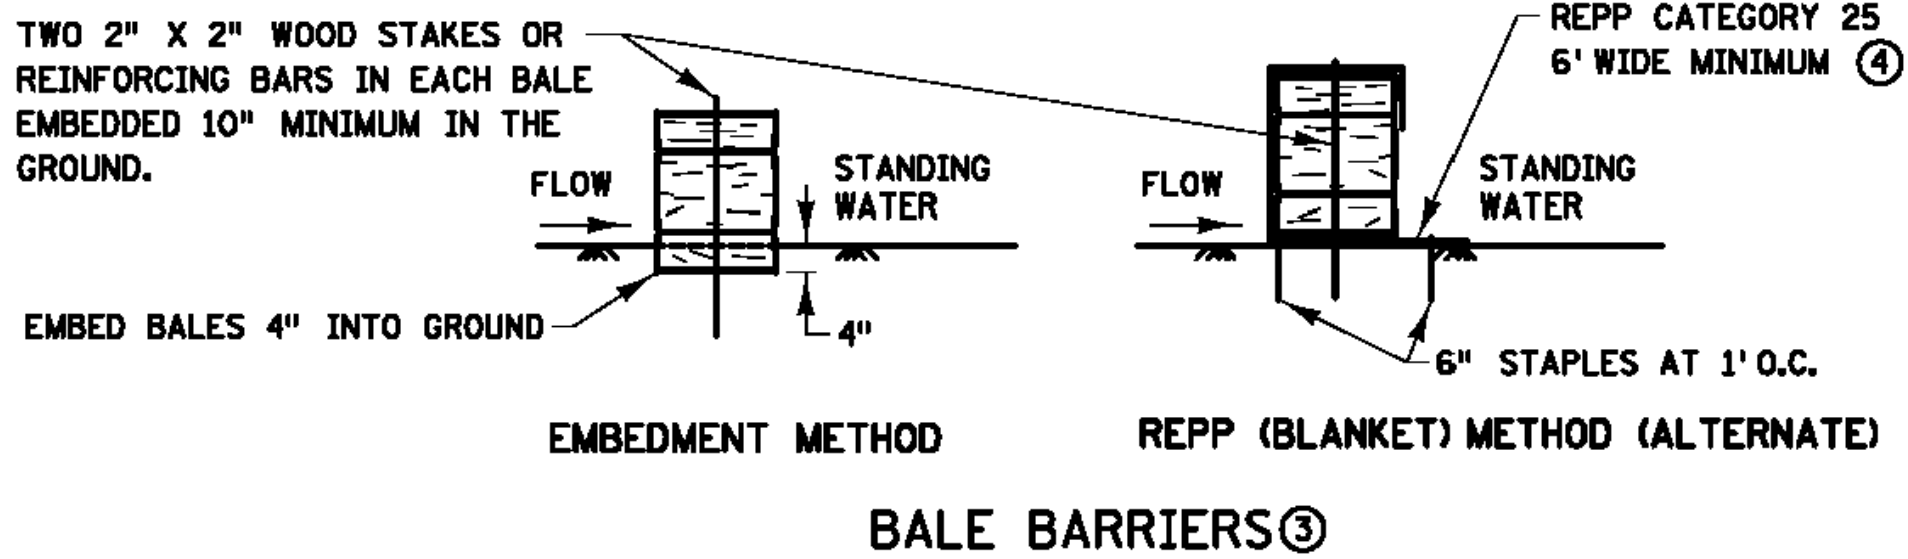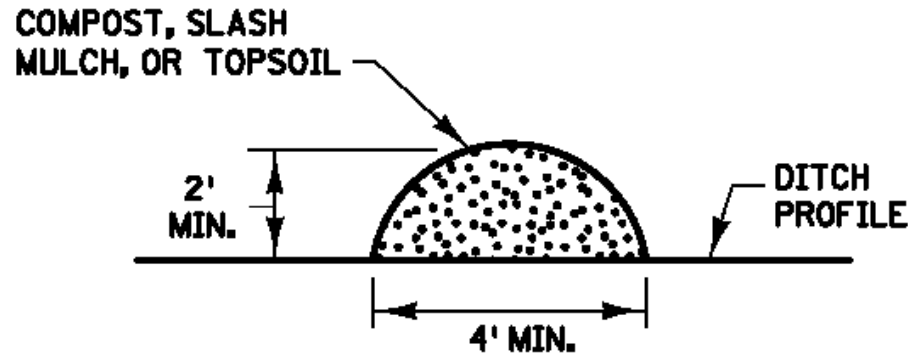

NOTES:

REPP = ROLLED EROSION PREVENTION PRODUCT.

SEE SPECS. 2573, 3149, 3874, 3882, 3885, 3886, AND 3897.

- ① SPACE BETWEEN STAKES SHALL BE A MAXIMUM OF 1' FOR DITCH CHECKS OR 2' FOR OTHER APPLICATIONS.
- ② PLACE STAKES AS NEEDED TO PREVENT MOVEMENT OF SEDIMENT CONTROL LOGS PLACED ON SLOPES OR AS NEEDED DUE TO OTHER FACTORS. STAKES SHALL BE INCIDENTAL.
- ③ TO BE USED FOR CRITICAL PERIMETER CONTROL AREAS WHERE STANDING WATER OCCURS (6" MAXIMUM DEPTH). BALES SHALL CONSIST OF TYPE 1 MULCH OF APPROXIMATELY 14" X 18" X 36" LONG. BALES SHALL BE PLACED ON EDGE AND BUTTED TIGHT TO ADJACENT BALES.
- ④ INSTEAD OF TRENCHING, PLACE BALE ON THE REPP (BLANKET) AND WRAP BLANKET AROUND THE BALE. PLACE STAKE THROUGH BALE AND BLANKET.

REVISION:

APPROVED: JANUARY 8, 2020

Mark Karnowski
 MARK KARNOWSKI
 CHIEF ENVIRONMENTAL OFFICER



STANDARD PLAN 5-297.405

2 OF 8

THOMAS TYBIRSKI
 STATE DESIGN ENGINEER

APPROVED: 1-8-2020
 REVISED:

STATE PROJ. NO.

TEMPORARY SEDIMENT CONTROL

FILTER BERMS, SEDIMENT CONTROL LOGS, AND BALE BARRIERS

(T.H.)

SHEET NO.

OF

SHEETS

DETAILS

THE MIRACLE LEAGUE
 SHAKOPEE BASEBALL FIELD
 Talpash Park
 Shakopee, Minnesota

SHAKOPEE LIONS CLUB

P.O. Box 254
 Shakopee, MN 55379

BY: JTR

ISSUE DATE: 08/24/24

REVISIONS

1.
2.
3.
4.
5.
6.
7.

CONTOUR
 CIVIL DESIGN



I HEREBY CERTIFY THAT THIS PLAN, SPECIFICATION OR REPORT WAS PREPARED BY ME OR UNDER MY DIRECT SUPERVISION AND THAT I AM A DULY LICENSED PROFESSIONAL ENGINEER UNDER THE LAWS OF THE STATE OF MINNESOTA

NAME: JOSEPH T RADACH PE

SIGNATURE:

DATE: 08/29/24 LIC #: 45889

SHEET NUMBER


C5.2

05/24/24 - C:\Users\mccormick\OneDrive\Documents\Projects\2024\Shakopee\Shakopee.mxd - Shakopee.mxd - 11/11/2024 10:00:00 AM

I/PLOT NAME: s405_4_spr


PATH & FILENAME: OTS\DesignStandards\Development\New Border\400_Series\405_4_spr.dgn

PLOTTED/REVISED: 4-APR-2018

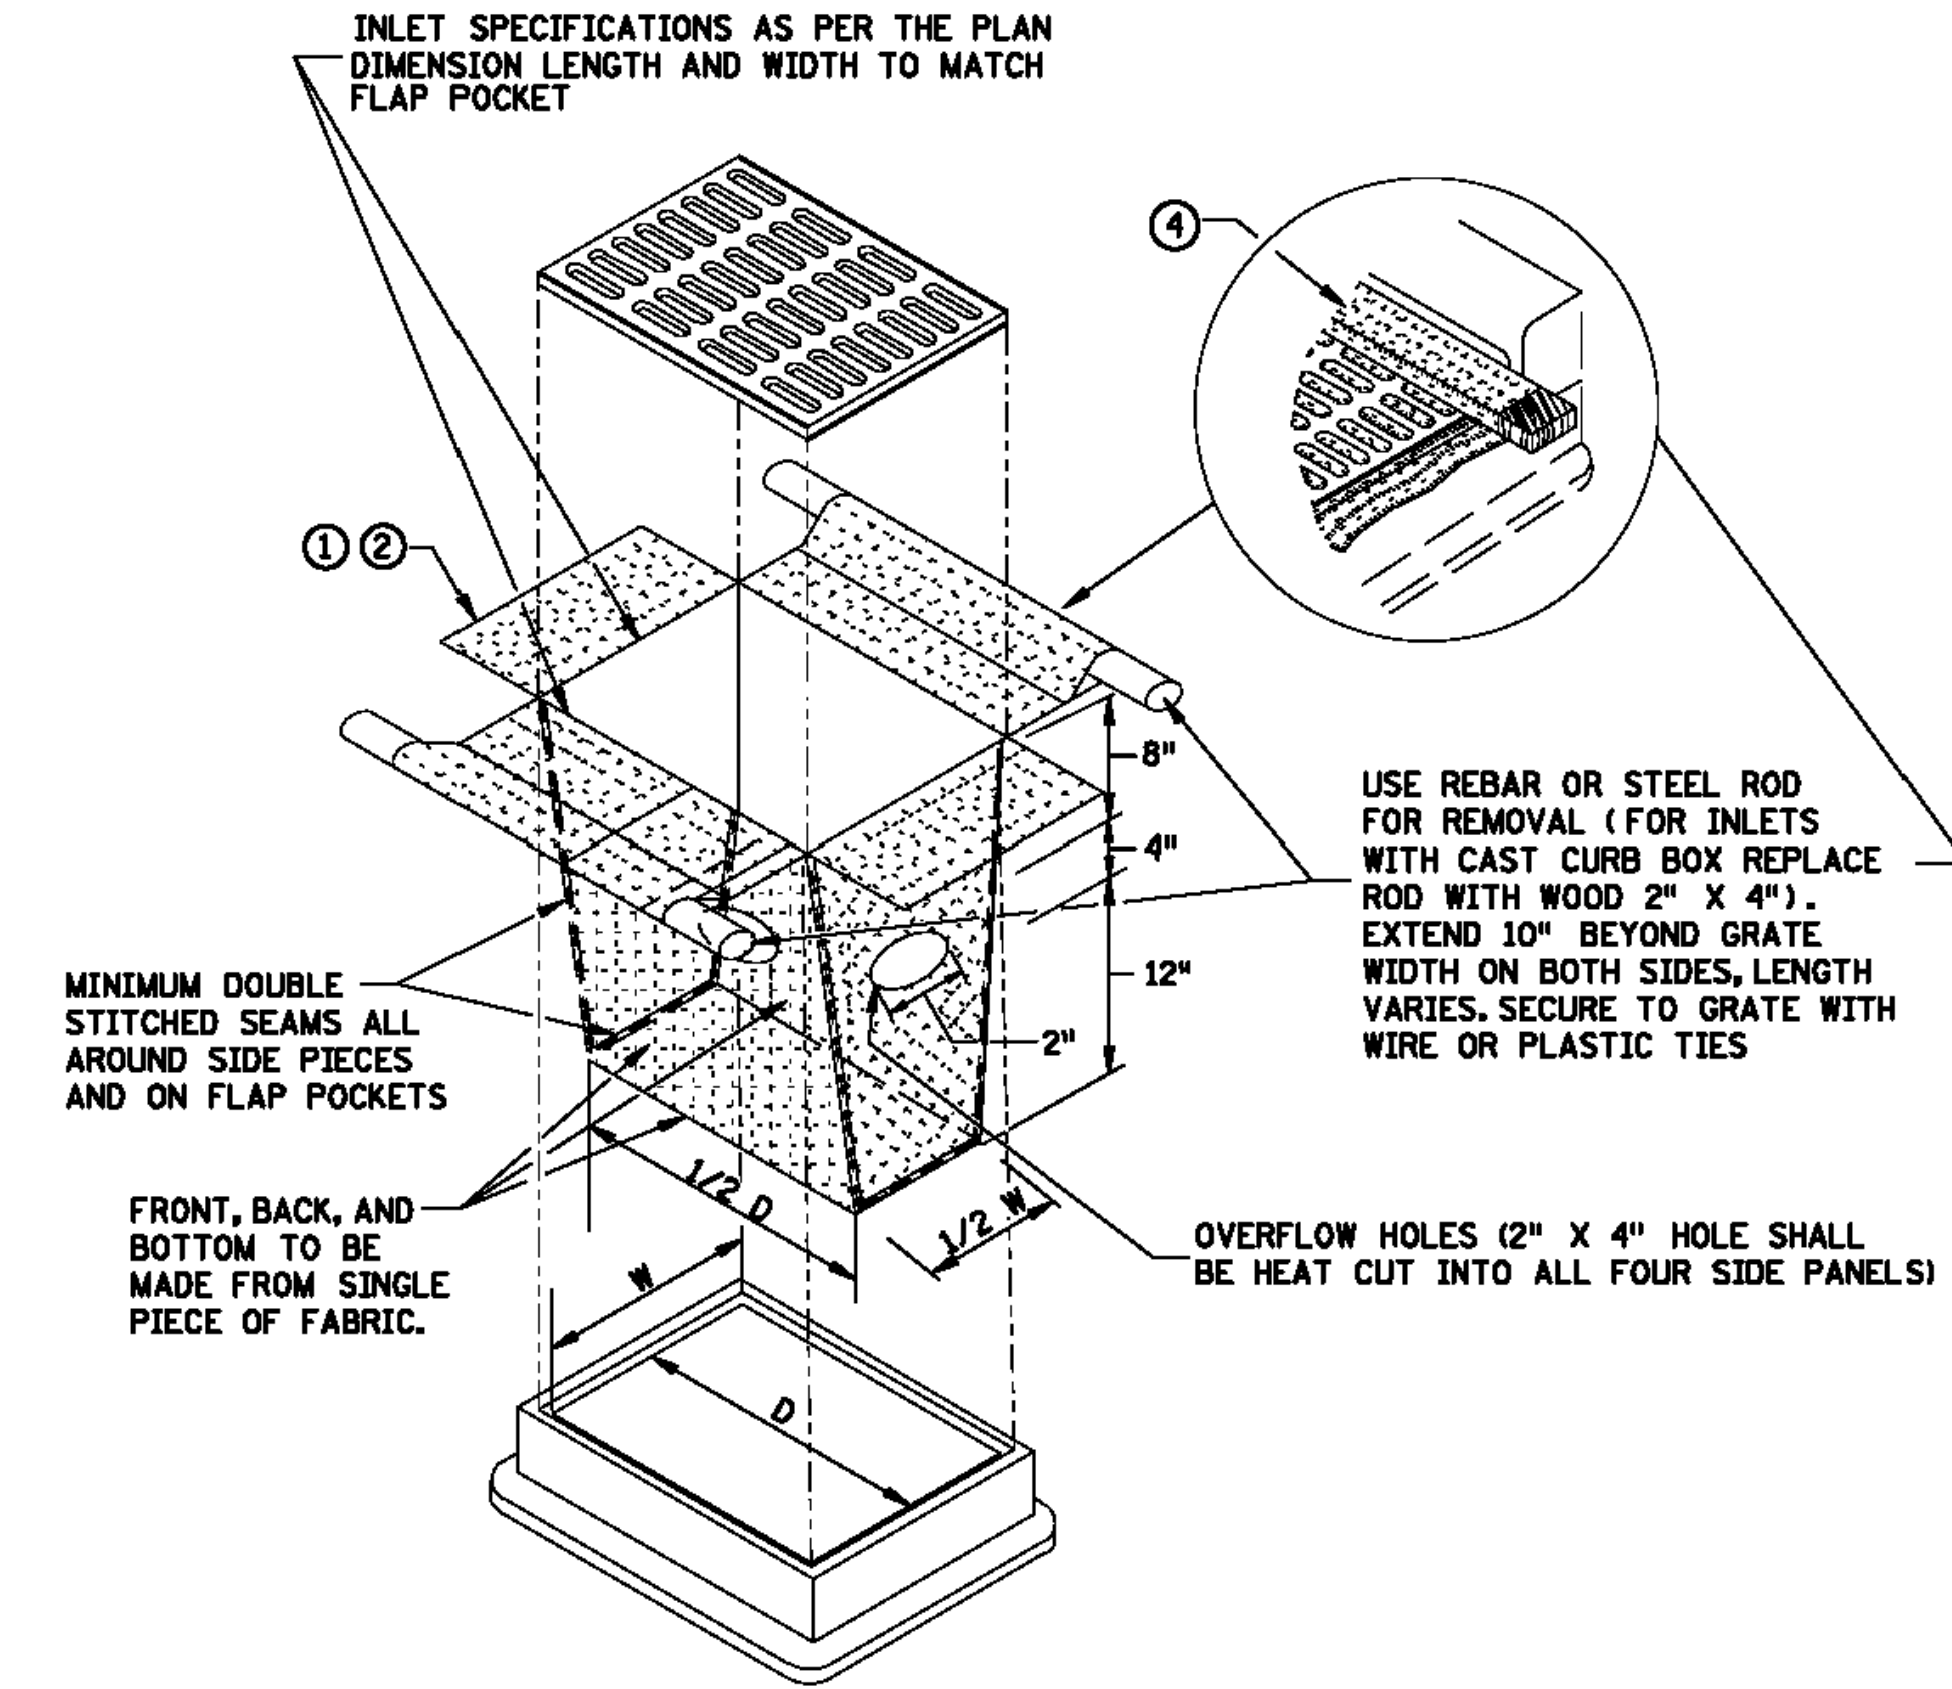


FILTER BAG INSERT ③

(CAN BE INSTALLED IN ANY INLET TYPE
WITH OR WITHOUT A CURB BOX)


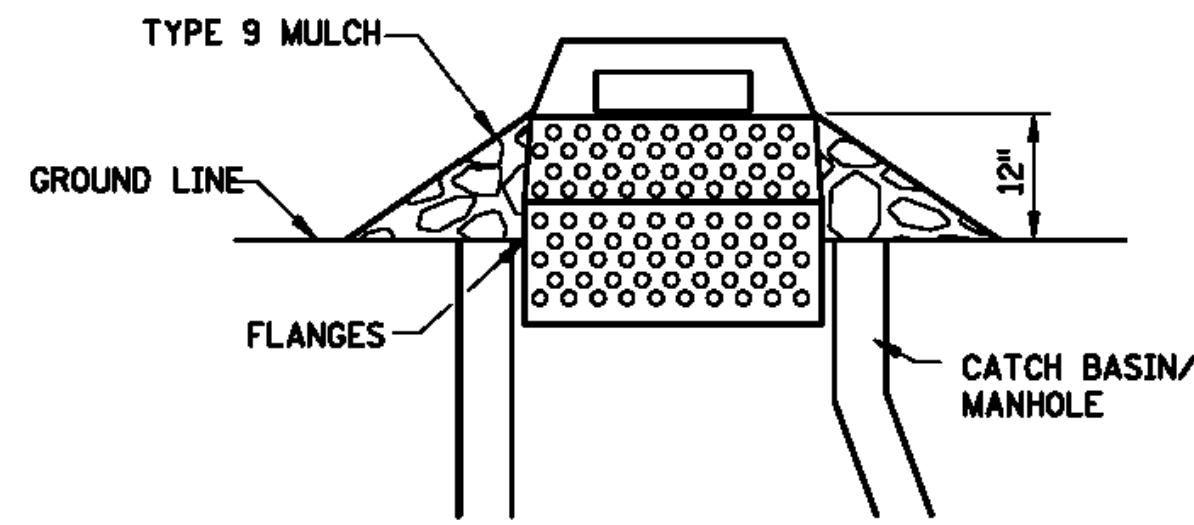


SEDIMENT CONTROL INLET HAT



NOTE:
THE SEDIMENT CONTROL BARRIER SHALL BE A METAL
OR PLASTIC/POLYETHYLENE RISER SIZED TO FIT INSIDE
THE CATCH BASIN/MANHOLE, HAVE PERFORATIONS TO ALLOW
FOR WATER INFILTRATION, HAVE AN OVERFLOW OPENING,
FLANGES AND A LID/COVER.

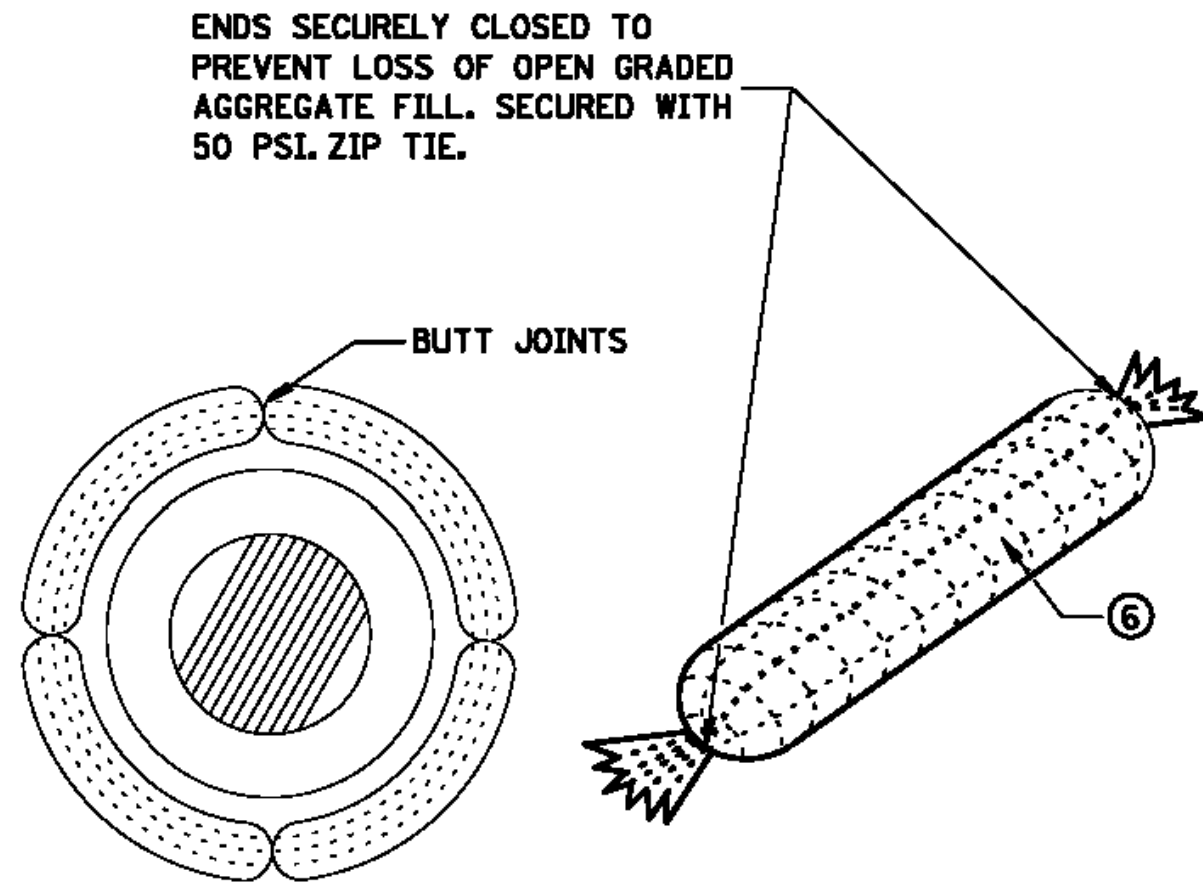

ROCK LOG/COMPOST LOG

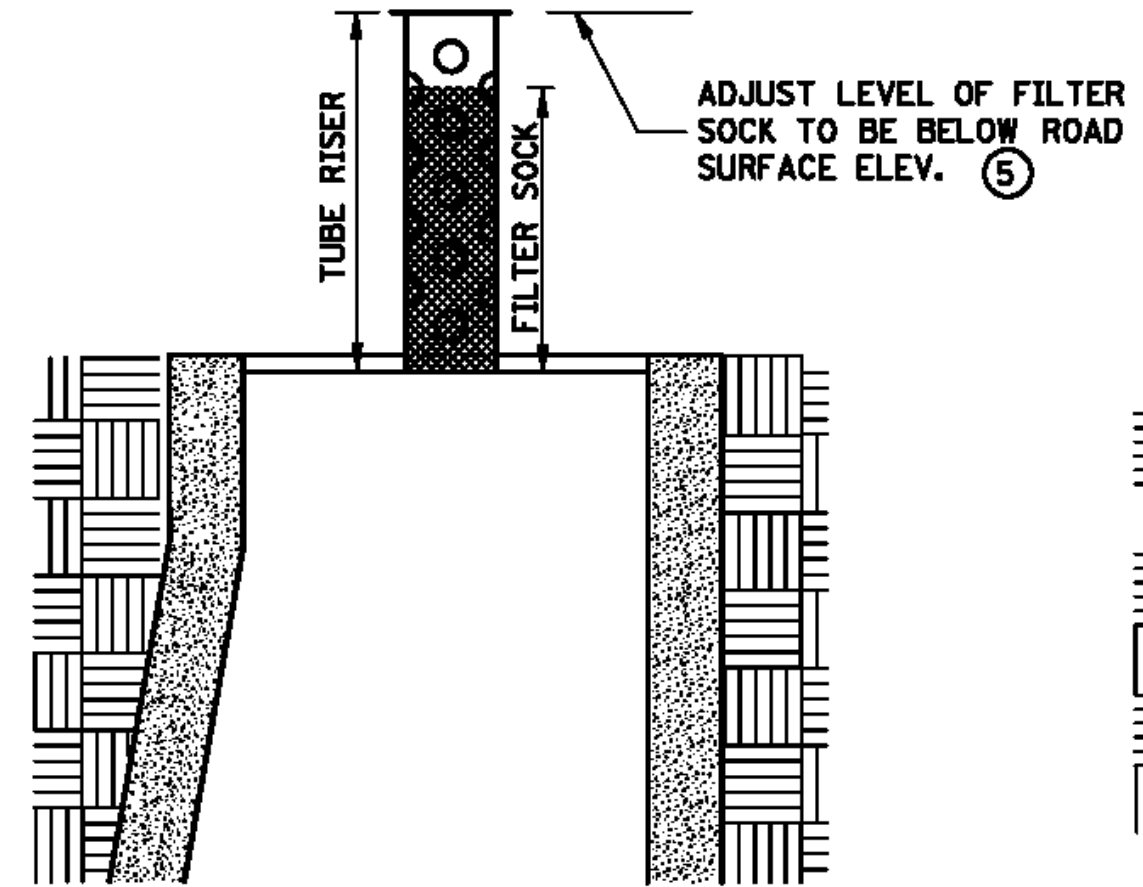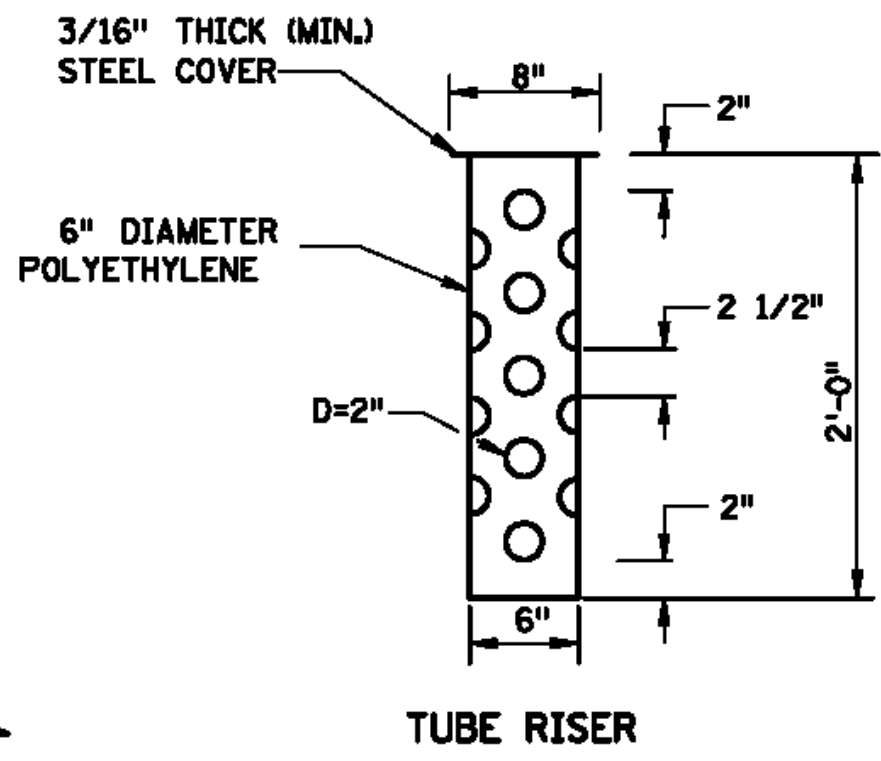


**SECTION
(UP POSITION)**

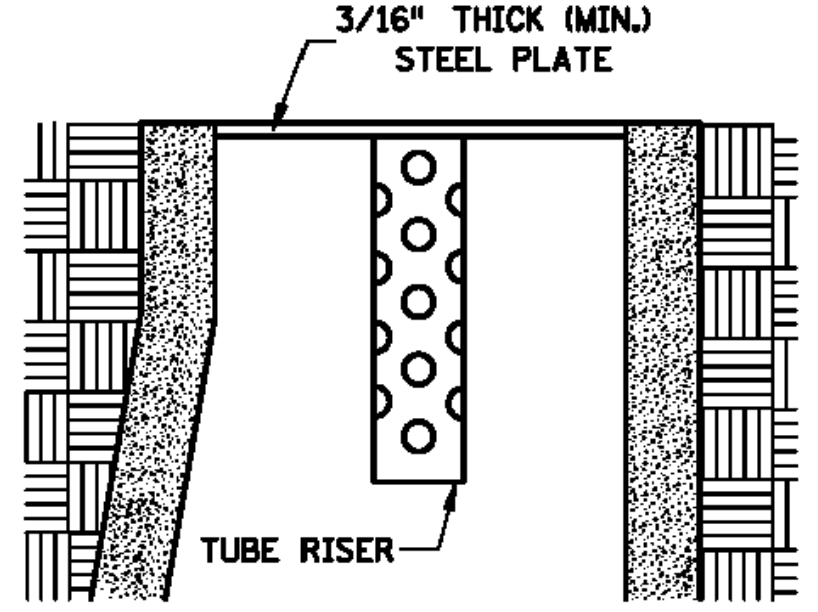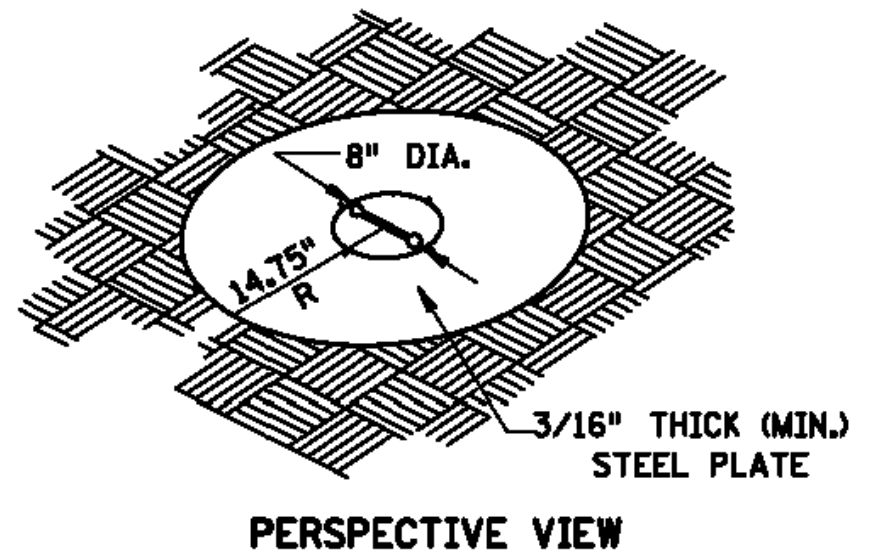

**SECTION
(DOWN POSITION)**

POP-UP HEAD

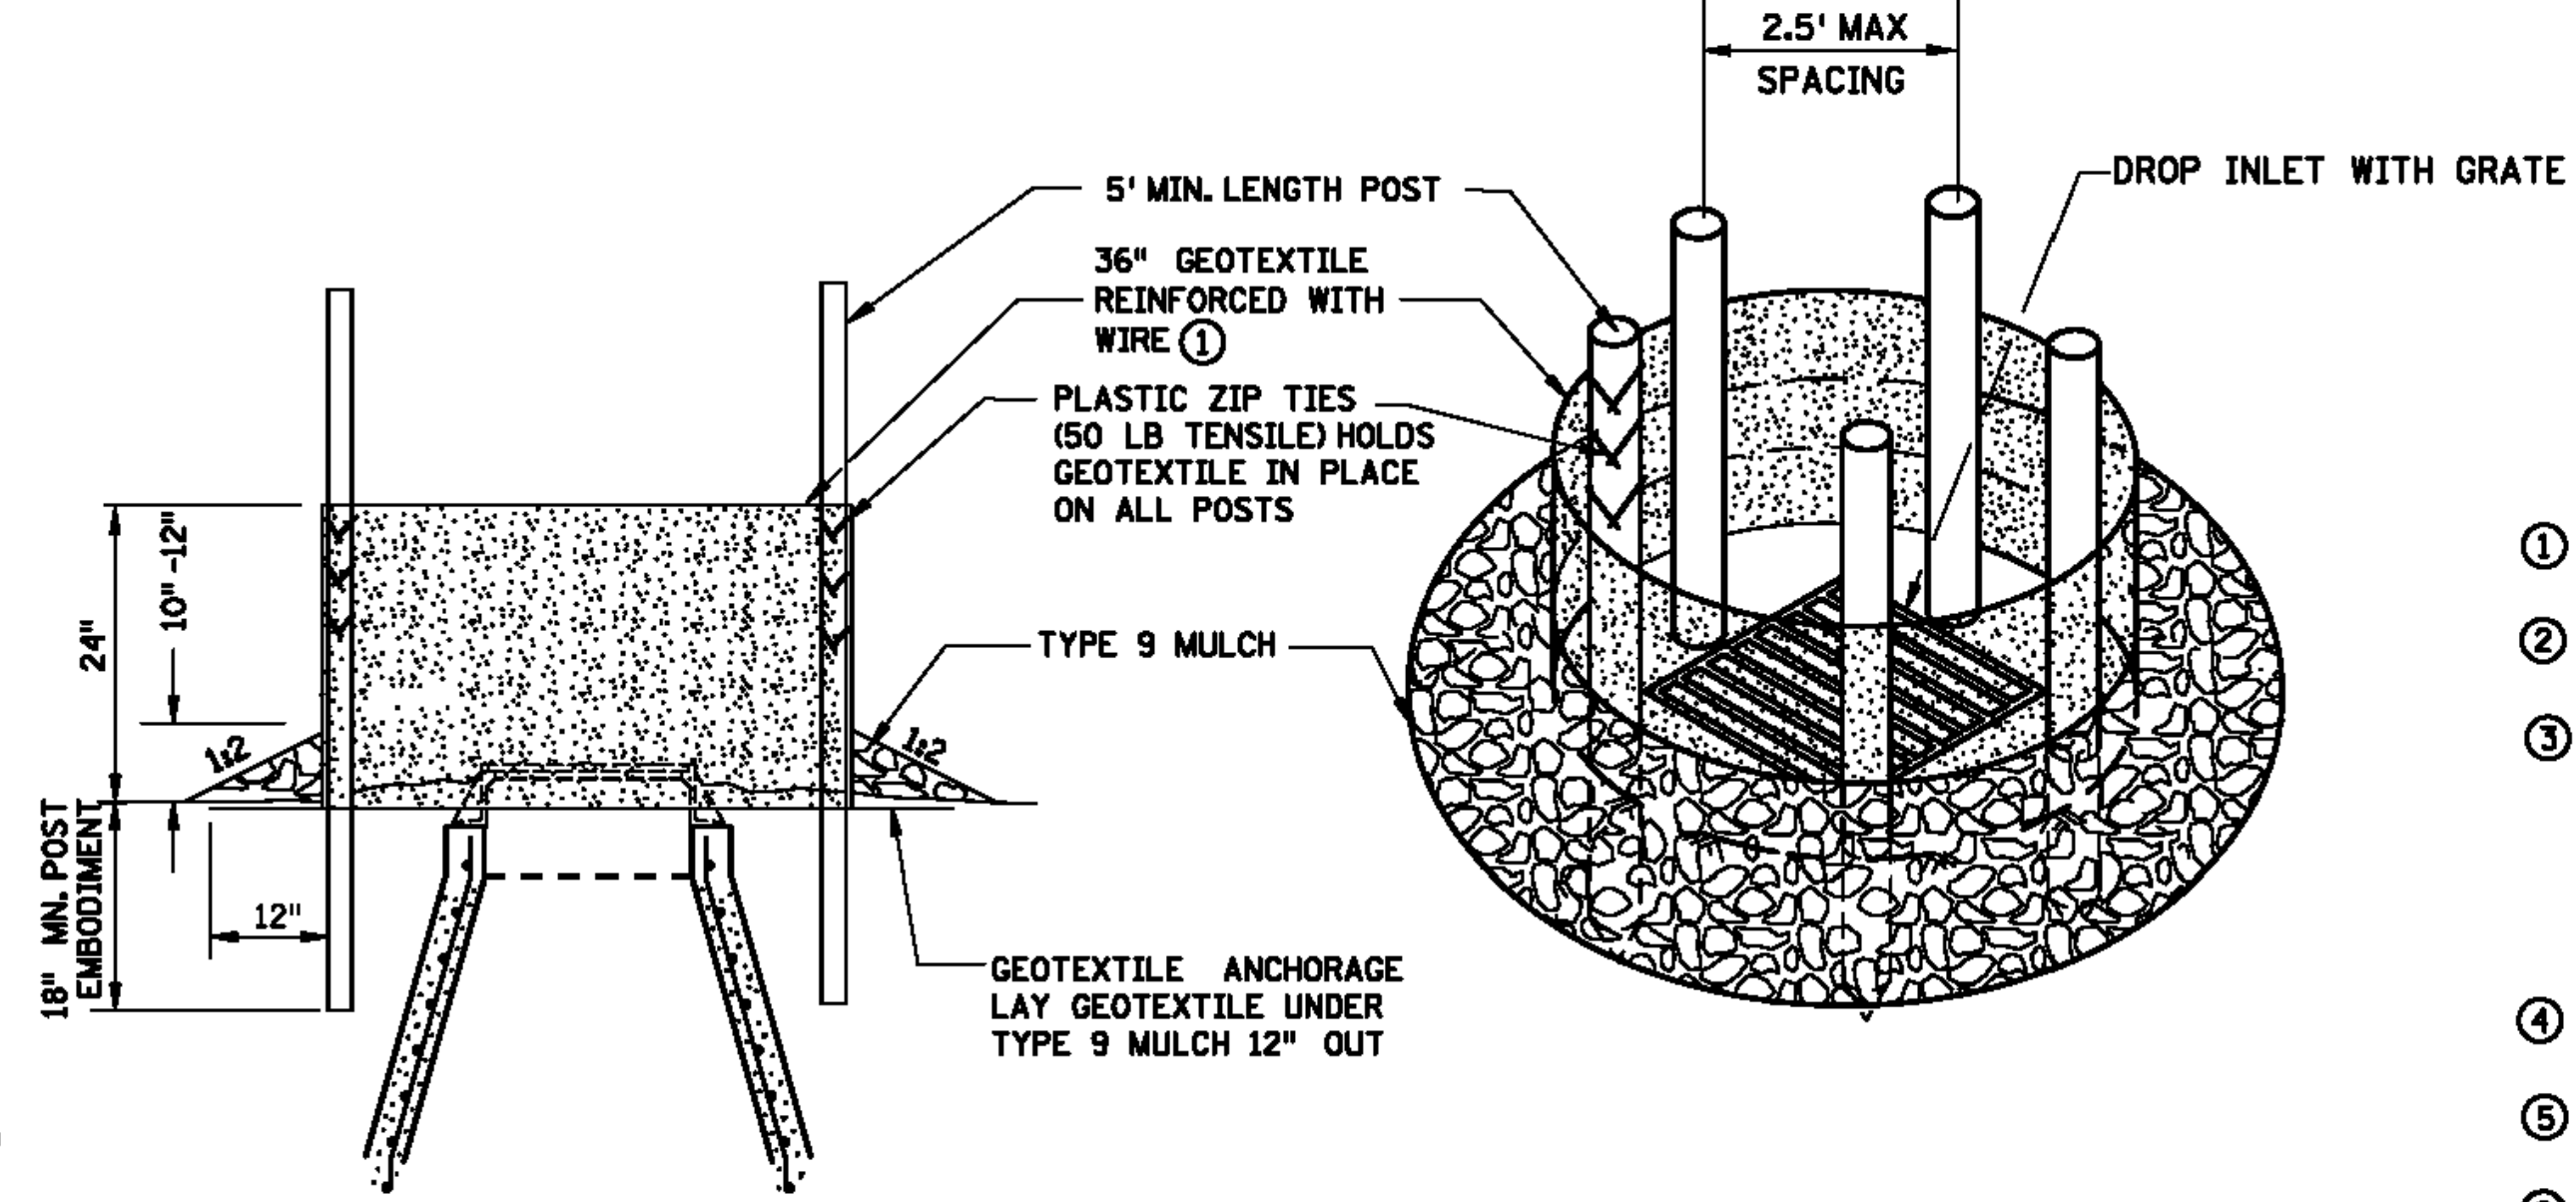

SILT FENCE RING AND ROCK FILTER BERM

USE WHERE INLET DRAINS IN AN AREA WITH SLOPES AT 1:3 OR LESS

NOTES:

SEE SPECS. 2573, 3137, & 3886.

DEVICES MUST BE ADJUSTED ACCORDINGLY AS TO NOT CAUSE FLOODING ON ROADWAY
THAT WOULD IMPEDE TRAFFIC FLOW.

- ① ALL GEOTEXTILE USED FOR INLET PROTECTION SHALL BE MONOFILAMENT IN BOTH
DIRECTIONS, MEETING SPEC. 3886.
- ② FINISHED SIZE, INCLUDING POCKETS WHERE REQUIRED SHALL EXTEND A MINIMUM OF
10 INCHES AROUND THE PERIMETER TO FACILITATE MAINTENANCE OR REMOVAL.
- ③ INSTALLATION NOTES:
DO NOT PLACE FILTER BAG INSERT IN INLETS SHALLOWER THAN 30 INCHES,
MEASURED FROM THE BOTTOM OF THE INLET TO THE TOP OF THE GRATE. THE
PLACED BAG SHALL HAVE A MINIMUM SIDE CLEARANCE OF 3 INCHES BETWEEN
THE INLET WALLS AND THE BAG, MEASURED AT THE BOTTOM OF THE OVERFLOW HOLES.
WHERE NECESSARY THE CONTRACTOR SHALL CLINCH THE BAG, USING PLASTIC ZIP TIES,
TO ACHIEVE THE 3 INCH SIDE CLEARANCE.
- ④ FLAP POCKETS SHALL BE LARGE ENOUGH TO ACCEPT WOOD 2 INCH X 4 INCH OR USE A
ROCK SOCK OR SAND BAGS IN PLACE OF THE FLAP POCKETS.
- ⑤ SOCK HEIGHT MUST NOT BE SO HIGH AS TO SLOW DOWN WATER FILTRATION TO CAUSE
FLOODING OF THE ROADWAY.
- ⑥ GEOTEXTILE SOCK BETWEEN 4-10 FEET LONG AND 4-6 INCH DIAMETER. SEAM TO BE
JOINED BY TWO ROWS OF STITCHING WITH A PLASTIC MESH BACKING OR PROVIDE A
HEAT BONDED SEAM (OR APPROVED EQUIVALENT). FILL ROCK LOG WITH OPEN GRADED
AGGREGATE CONSISTING OF SOUND DURABLE PARTICLES OF COARSE AGGREGATE
CONFORMING TO SPEC. 3137 TABLE 3137-1, CA-3 GRADATION.

REVISION:

APPROVED: 2-28-2017

Chief Environmental Officer



STANDARD PLAN 5-297.405

4 OF 8

STATE DESIGN ENGINEER

APPROVED: 2-28-2017
REVISED:

STATE PROJ. NO.

TEMPORARY SEDIMENT CONTROL

STORM DRAIN INLET PROTECTION

(T.H.) SHEET NO. OF SHEETS

DETAILS

SHAKOPEE LIONS CLUB
P.O. Box 254
Shakopee, MN 55379

**THE MIRACLE LEAGUE
SHAKOPEE BASEBALL FIELD**
Talbach Park
Shakopee, Minnesota

SHEET NUMBER
C5.3



8195 VERNON STREET, ROCKFORD, MN 55973
TEL: 612.730.2265 | WWW.CONTOURCD.COM

I HEREBY CERTIFY THAT THIS PLAN,
SPECIFICATION OR REPORT WAS
PREPARED BY ME OR UNDER MY
DIRECT SUPERVISION AND THAT I AM
A DULY LICENSED PROFESSIONAL
ENGINEER UNDER THE LAWS OF THE
STATE OF MINNESOTA

NAME: JOSEPH T. RADACH PE

SIGNATURE: [Signature]

DATE: 08/29/24 LIC #: 45889

REVISIONS

BY: JTR

ISSUE DATE: 08/24/24

1.

2.

3.

4.

5.

6.

7.

NAME: JOSEPH T RADACH PE
SIGNATURE: Joe T. R.
DATE: 08/29/24 LIC #: 45889

REVISIONS	ISSUE DATE: 08/24/24	BY: JTR
1.		
2.		
3.		
4.		
5.		
6.		
7.		

10

THE MIRACLE LEAGUE
SHAKOPEE BASEBALL FIELD
Tahpah Park
Shakopee, Minnesota

Tahpah Park
Shakopee, Minnesota

SHEET NUMBER
C5.4



SEE SPECS. 2573 & 3882.

- ① MINIMUM LENGTH SHALL BE THE GREATER OF 50 FEET, OR A LENGTH SUFFICIENT TO ALLOW A MINIMUM OF 5 TIRE ROTATIONS ON THE PROVIDED PAD. MINIMUM LENGTH SHALL BE CALCULATED USING THE LARGEST TIRE WHICH WILL BE USED IN TYPICAL OPERATIONS.
- ② PROVIDE RADIUS OR WIDEN PAD SUFFICIENTLY TO PREVENT VEHICLE TIRES FROM TRACKING OFF OF PAD WHEN LEAVING SITE.
- ③ IF RUNOFF FROM DISTURBED AREAS FLOWS TOWARD CONSTRUCTION EXITS, PREVENT RUNOFF FROM DRAINING DIRECTLY TO PUBLIC ROAD OVER CONSTRUCTION EXIT BY CROWNING THE EXIT OR SLOPING TO ONE SIDE. IF SURFACE GRADING IS INSUFFICIENT, PROVIDE OTHER MEANS OF INTERCEPTING RUNOFF.
- ④ IF RUNOFF FROM CONSTRUCTION EXITS WILL DRAIN OFF OF PROJECT SITE, PROVIDE SEDIMENT TRAP WITH STABILIZED OVERFLOW.
- ⑤ IF A TIRE WASH OFF IS REQUIRED THE CONSTRUCTION EXITS SHALL BE GRADED TO DRAIN THE WASH WATER TO A SEDIMENT TRAP.
- ⑥ MINIMUM LENGTH OF RUMBLE PAD SHALL BE 20 FEET, OR AS REQUIRED TO REMOVE SEDIMENT FROM TIRES. IF SIGNIFICANT SEDIMENT IS TRACKED FROM THE SITE, THE RUMBLE PAD SHALL BE LENGTHENED OR THE DESIGN MODIFIED TO PROVIDE ADDITIONAL VIBRATION. WASH-OFF LENGTH SHALL BE AS REQUIRED TO EFFECTIVELY REMOVE CONSTRUCTION SEDIMENT FROM VEHICLE TIRES.
- ⑦ MAINTENANCE OF CONSTRUCTION EXITS SHALL OCCUR WHEN THE EFFECTIVENESS OF SEDIMENT REMOVAL HAS BEEN REDUCED. MAINTENANCE SHALL CONSIST OF REMOVING SEDIMENT AND CLEANING THE MATERIALS OR PLACING ADDITIONAL MATERIAL (SLASH MULCH OR CRUSHED ROCK) OVER SEDIMENT FILLED MATERIAL TO RESTORE EFFECTIVENESS.

REVISION: _____
APPROVED: 2-28-2017


CHIEF ENVIRONMENTAL OFFICER



5 OF 8

APPROVED: 2-28-2017
REVISED:


STATE PROJ. NO.

STABILIZED CONSTRUCTION EXIT



(T.H.) SHEET NO. OF SHEETS

PLOTTED/REVISED: 4-APR-2018


I/PLOT NAME: s405_6.spl
PATH & FILENAME: QTSDesignStandardsDevelopment\New Border\400_Series\405_6.spl

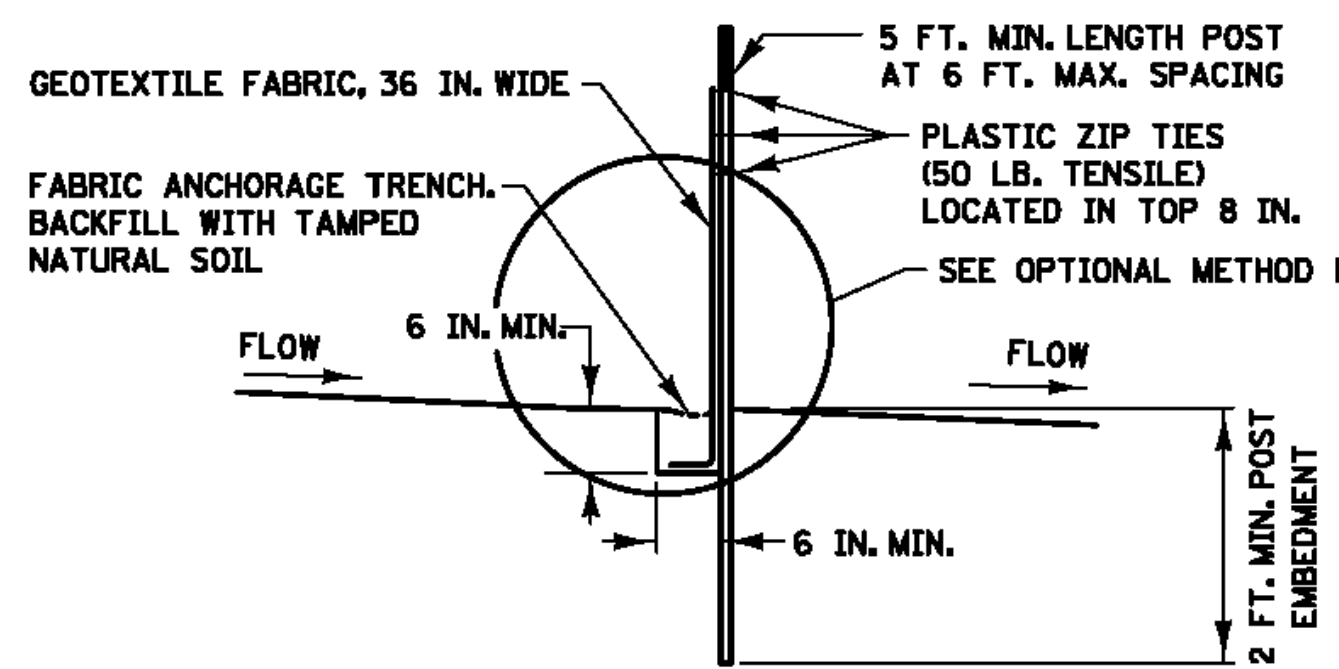


SILT FENCE TYPE HI ②
(HAND INSTALLED)

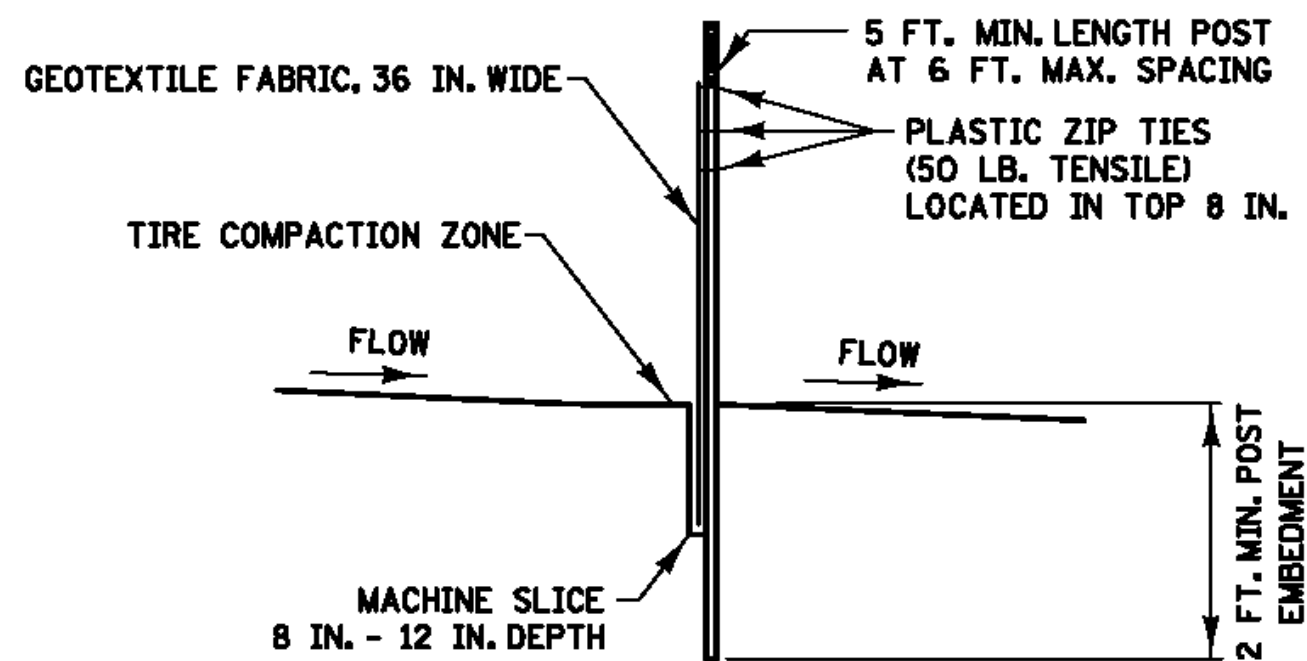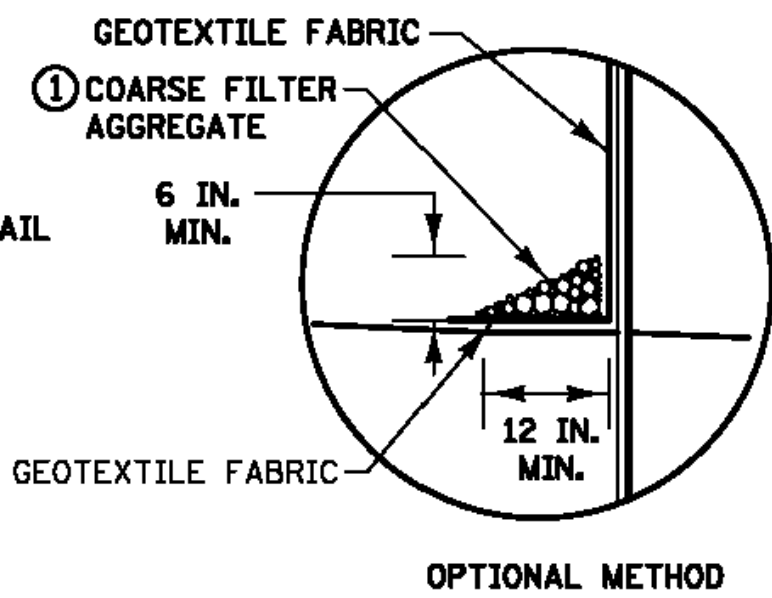


SILT FENCE TYPE MS ②
(MACHINE SLICED)

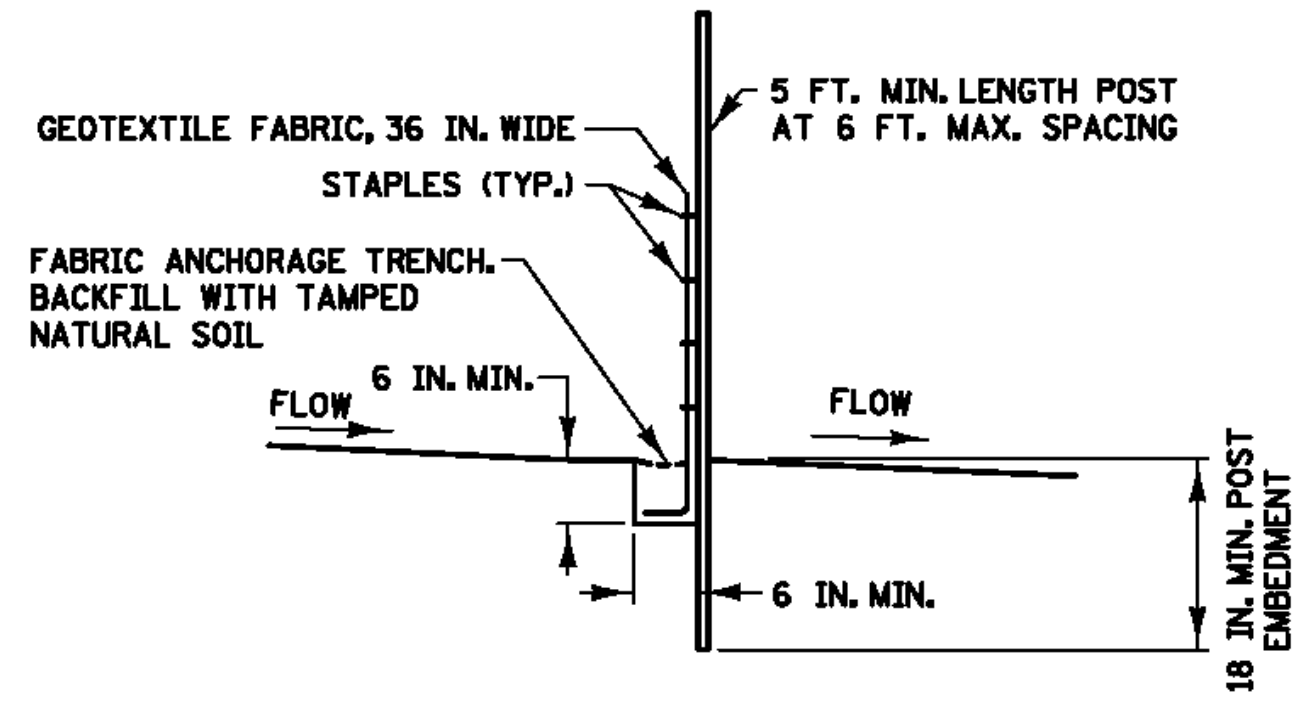


SILT FENCE TYPE PA ③
(PREASSEMBLED)

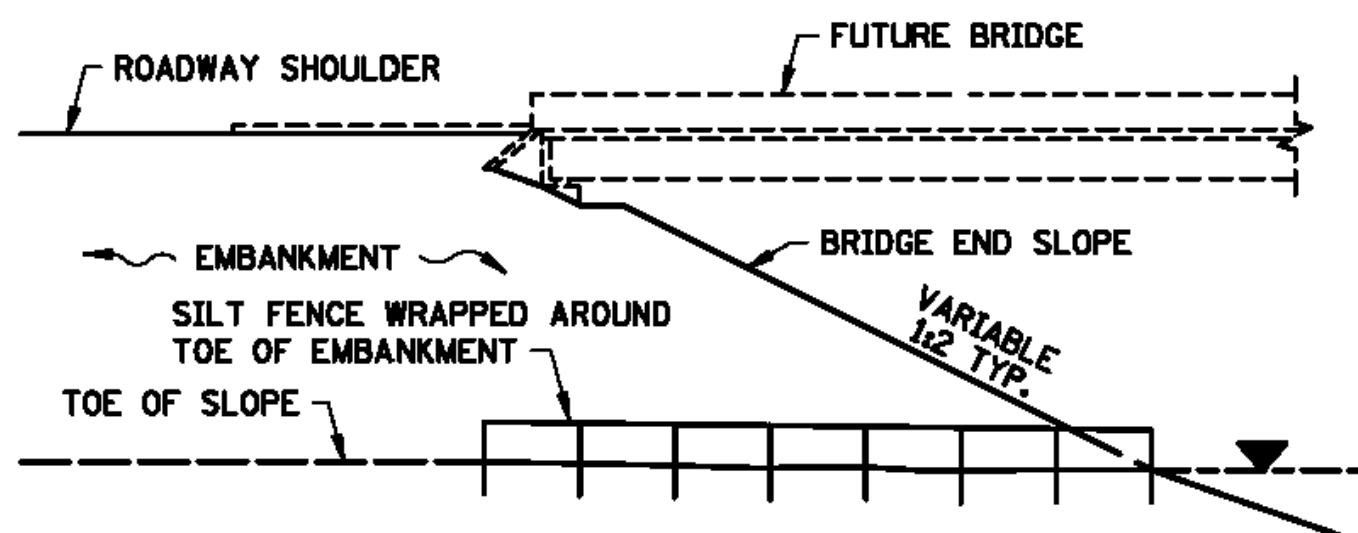

SILT FENCE ONLY ④

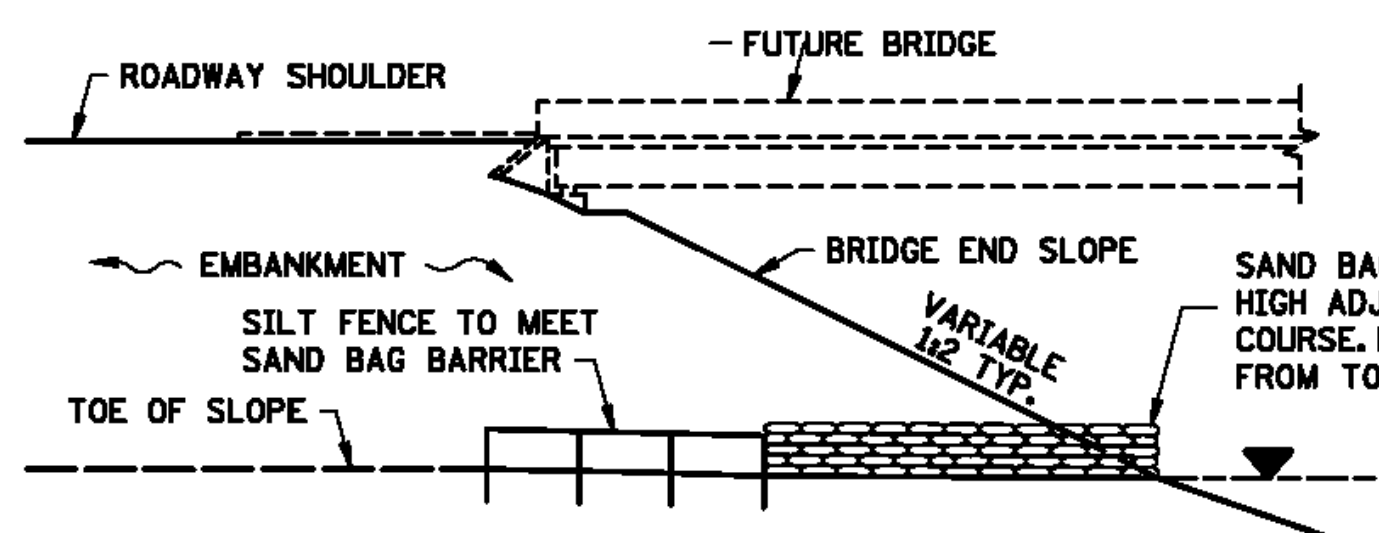


SILT FENCE WITH SAND BAGS ⑤

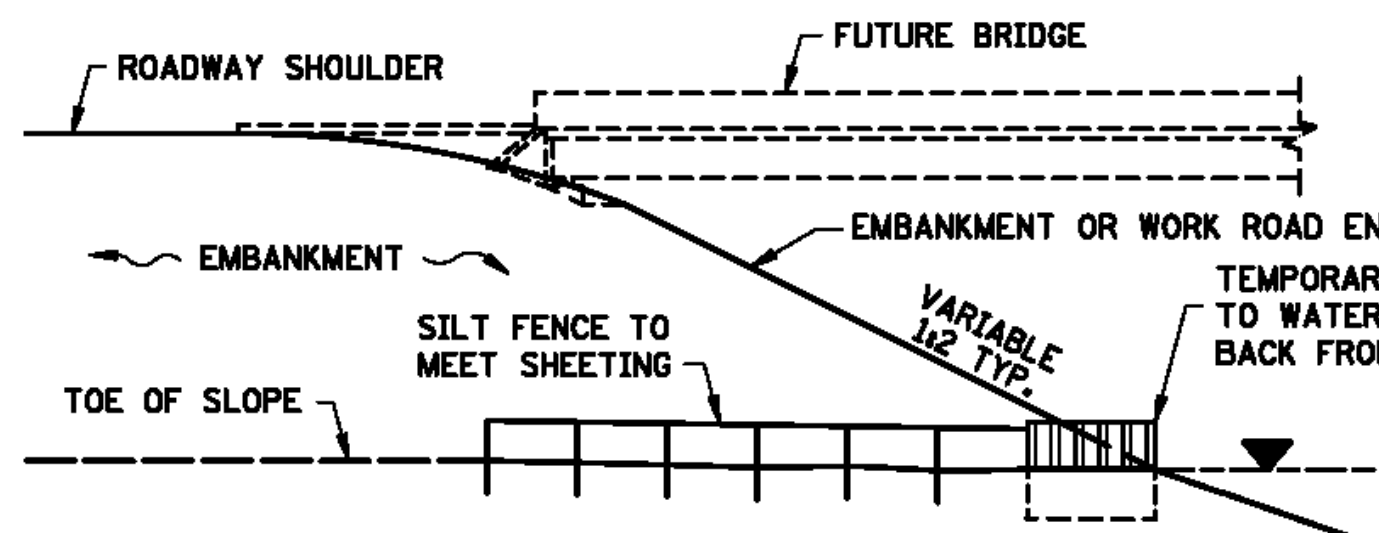

SILT FENCE WITH SHEETING ⑥


INSTALLATION AT BRIDGE EMBANKMENT ADJACENT TO WATER

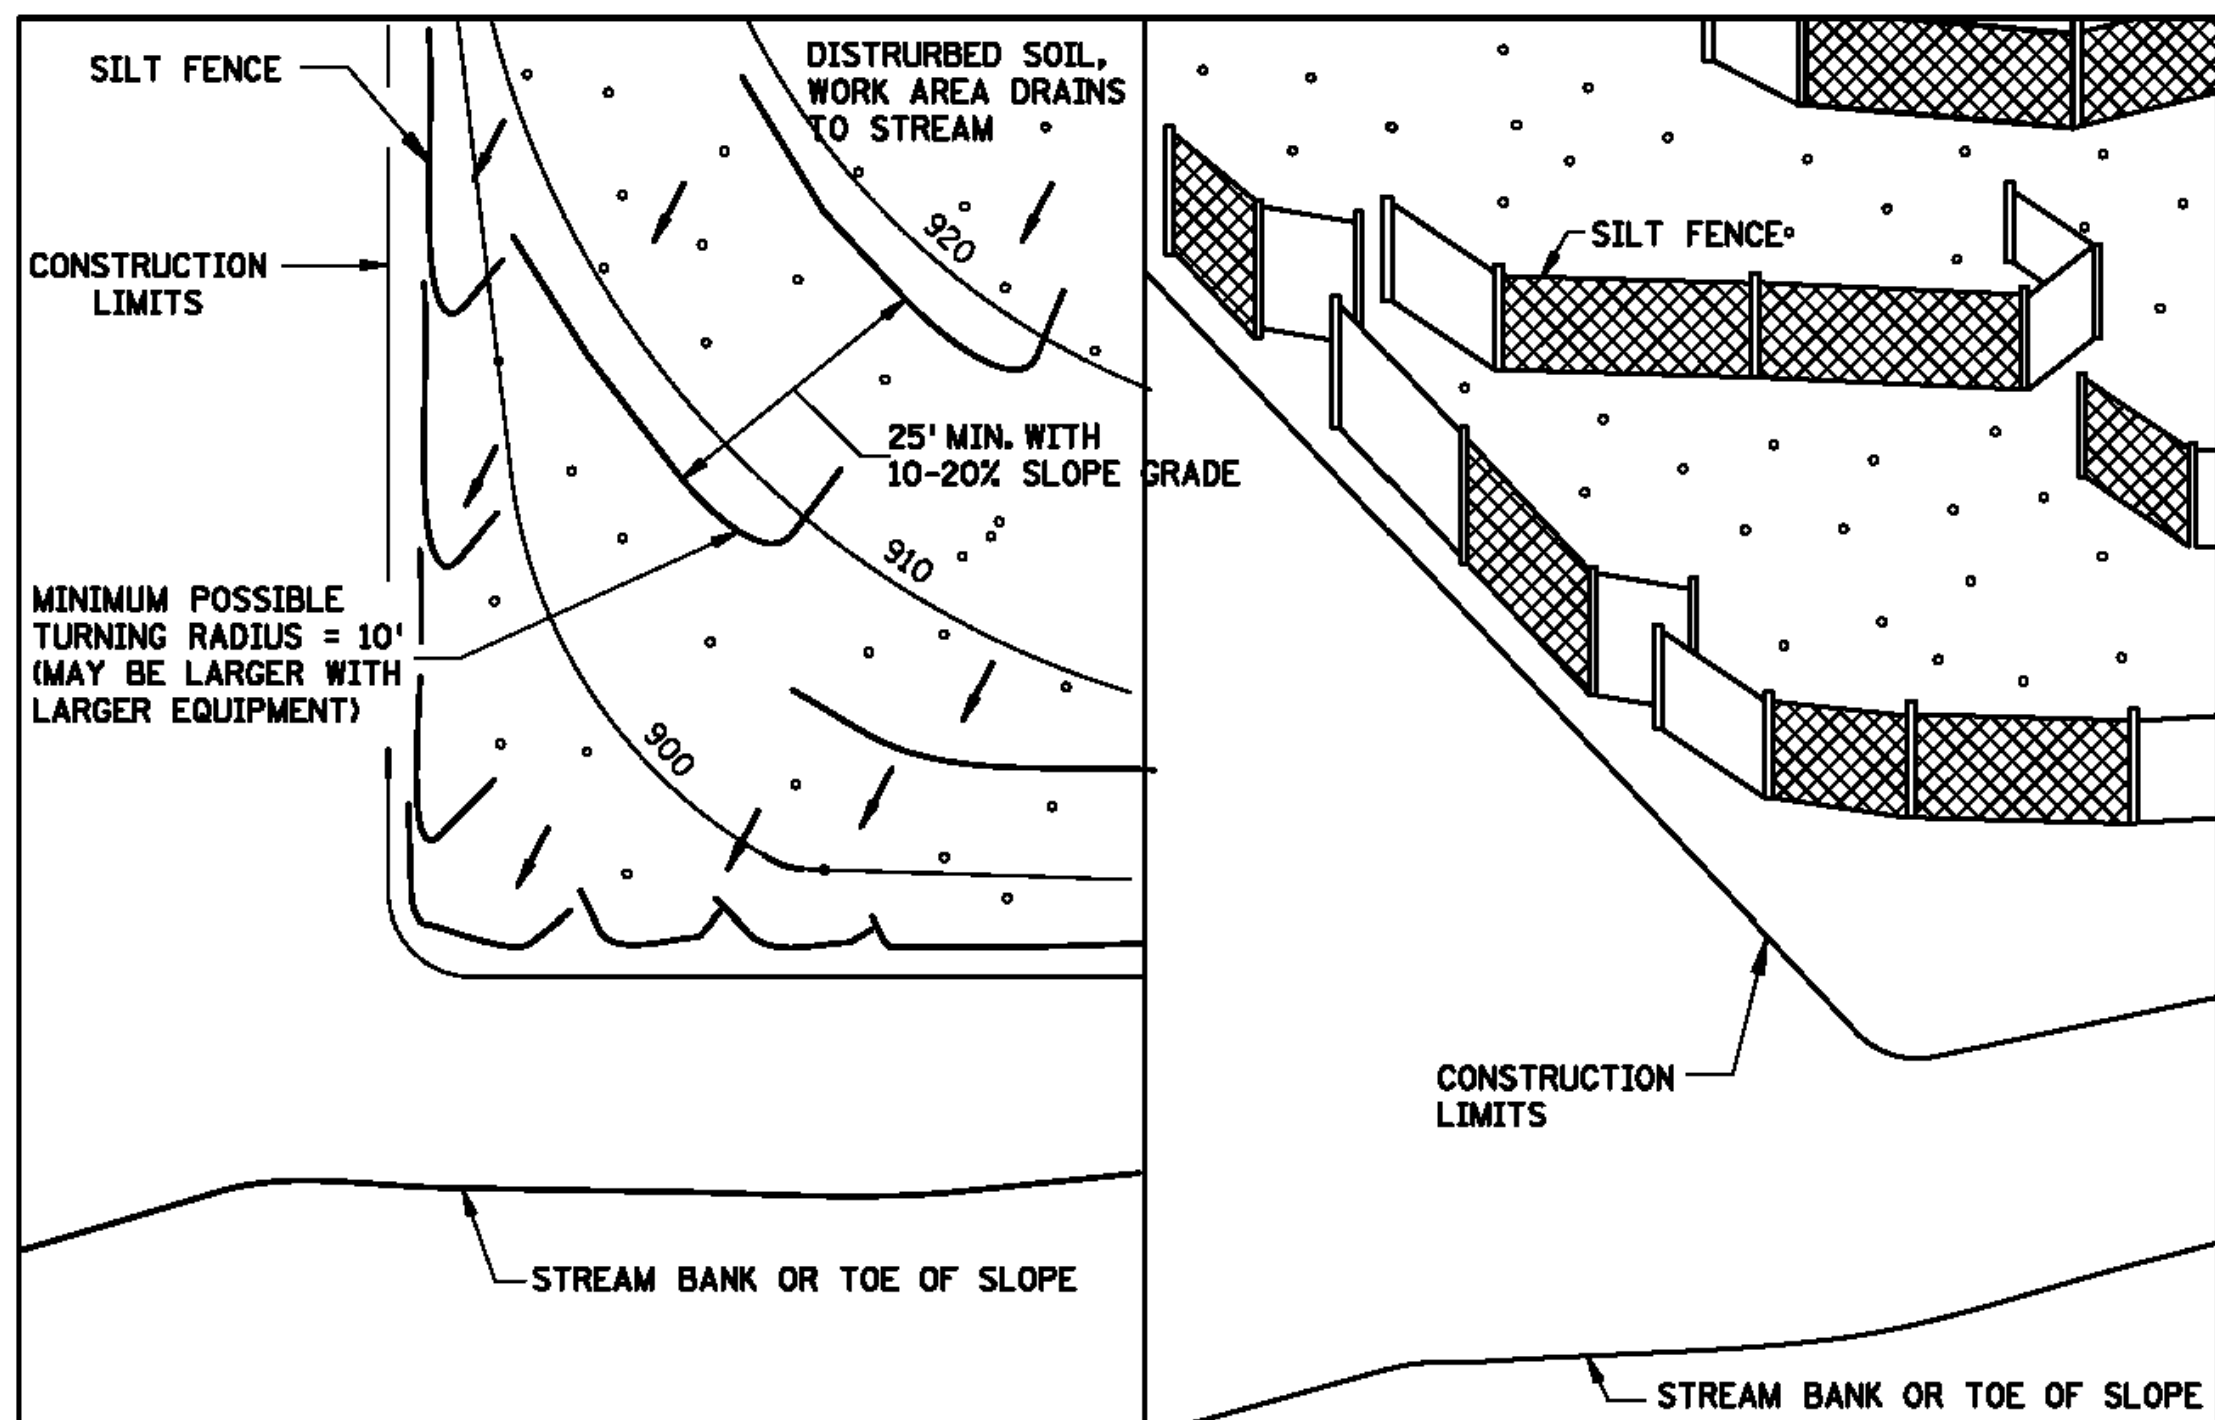

PLAN VIEW

PERSPECTIVE VIEW

J-HOOK INSTALLATION

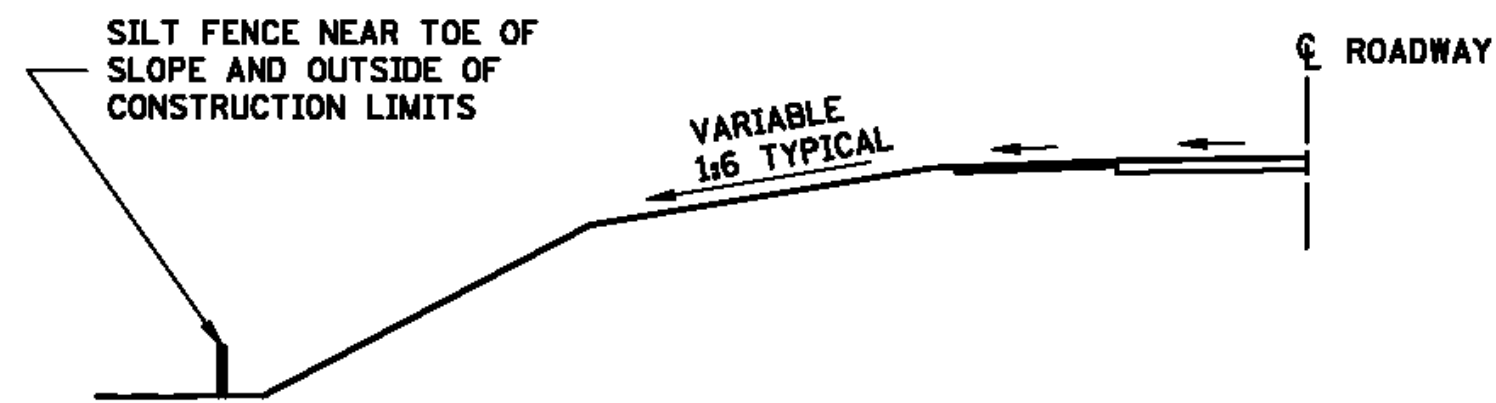

LOCATION AT TOE OF ROADWAY EMBANKMENT

NOTES:

SEE SPECS. 2573, 3149 & 3886.

- ① COARSE FILTER AGGREGATE (SPEC. 3149) SHALL BE INCIDENTAL.
- ② TO PROTECT AREAS FROM SHEET FLOW. MAXIMUM CONTRIBUTING AREA: 1 ACRE.
- ③ TO PROTECT AREAS FROM SHEET FLOW. MAXIMUM CONTRIBUTING AREA: 0.25 ACRE.
- ④ WATER COURSE FLOW VELOCITY: STANDING. CONTRIBUTING SLOPE AREA: 1/2 ACRE.
- ⑤ WATER COURSE FLOW VELOCITY: 1 TO 7 FT./SEC. CONTRIBUTING SLOPE AREA: 1 ACRE.
- ⑥ WATER COURSE FLOW VELOCITY: 8 TO 15 FT./SEC. CONTRIBUTING SLOPE AREA: 3 ACRES.

REVISION:

APPROVED: 2-28-2017

Chief Environmental Officer



STANDARD PLAN 5-297.405

6 OF 8

STATE DESIGN ENGINEER

APPROVED: 2-28-2017
REVISED:

STATE PROJ. NO.

TEMPORARY SEDIMENT CONTROL

SILT FENCE

(T.H.)

SHEET NO. OF

SHEETS

DETAILS

THE MIRACLE LEAGUE
SHAKOPEE BASEBALL FIELD

Talpa Park
Shakopee, Minnesota

SHAKOPEE LIONS CLUB

P.O. Box 254
Shakopee, MN 55379

OWNER

BY: JTR

ISSUE DATE: 08/24/24

REVISIONS

1. 2. 3. 4. 5. 6. 7.

SHEET NUMBER

C5.5



8195 VERNON STREET, ROCKFORD, MN 55973
TEL: 612.760.2265 | WWW.CONTOURCD.COM

I HEREBY CERTIFY THAT THIS PLAN, SPECIFICATION OR REPORT WAS PREPARED BY ME OR UNDER MY DIRECT SUPERVISION AND THAT I AM A DULY LICENSED PROFESSIONAL ENGINEER UNDER THE LAWS OF THE STATE OF MINNESOTA

NAME: JOSEPH T RADACH PE

SIGNATURE: J. T. Radach

DATE: 08/29/24 LIC #: 45889