



MATERIAL IDENTIFICATION				
MARK	DESCRIPTION	MANUFACTURER	MODEL	COMMENTS
BRK-1	BRICK	ANCHOR	COLOR TBD	STANDARD VENEER
FAC-1	FACIA/FREIZE BOARD/ALL BATTENS	JAMES HARDIE		
GLZ-C	GLAZING, CLEAR	KAWNEER	BRONZE TINTED	1" THICK TEMPERED, LOW-E
MTL-2	METAL COPING/FLASHING	UNA-CLAD		EXTERIOR
PT-1	PAINT	SHERWIN WILLIAMS	COLOR TBD	EXTERIOR GRADE EGGSHELL
PT-2	PAINT	SHERWIN WILLIAMS	COLOR TBD	EXTERIOR GRADE EGGSHELL
RF-1	ROOFING	UNA-CLAD	1" STANDING SEAM, COLOR: TBD	
SID-1	SIDING	JAMES HARDIE	6" VERTICAL LAP, COLOR: TBD	PREFINISHED
SID-2	SIDING	UNA-CLAD	VERTICAL RIBBED SIDING	




4 NORTH ELEVATION
1/8" = 1'-0"

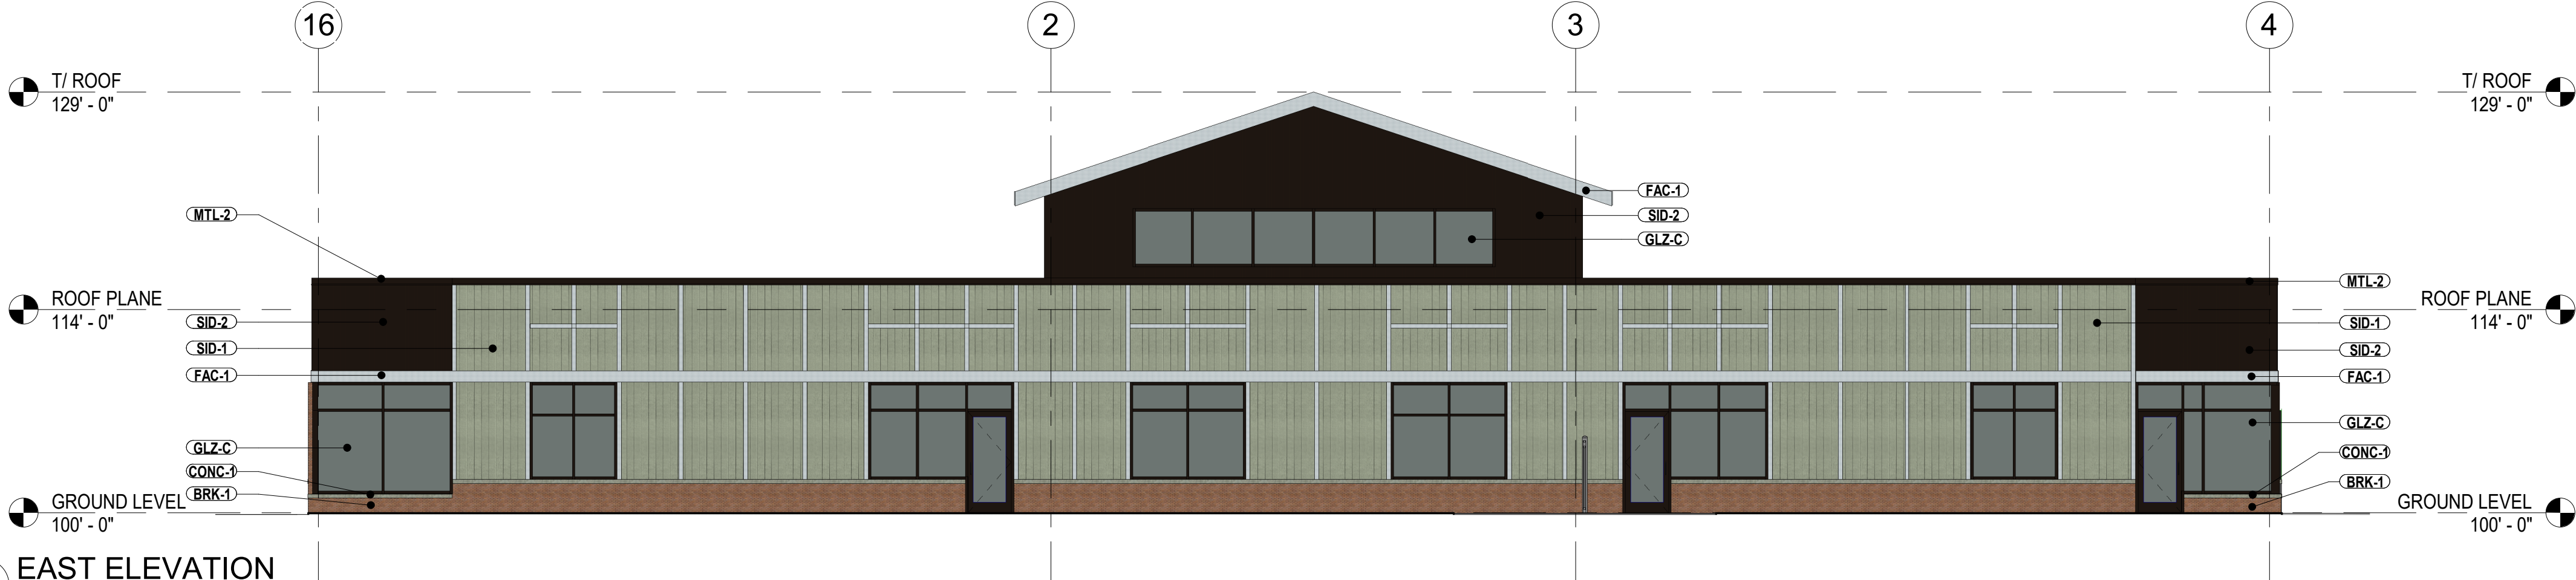


3 EAST ELEVATION
1/8" = 1'-0"

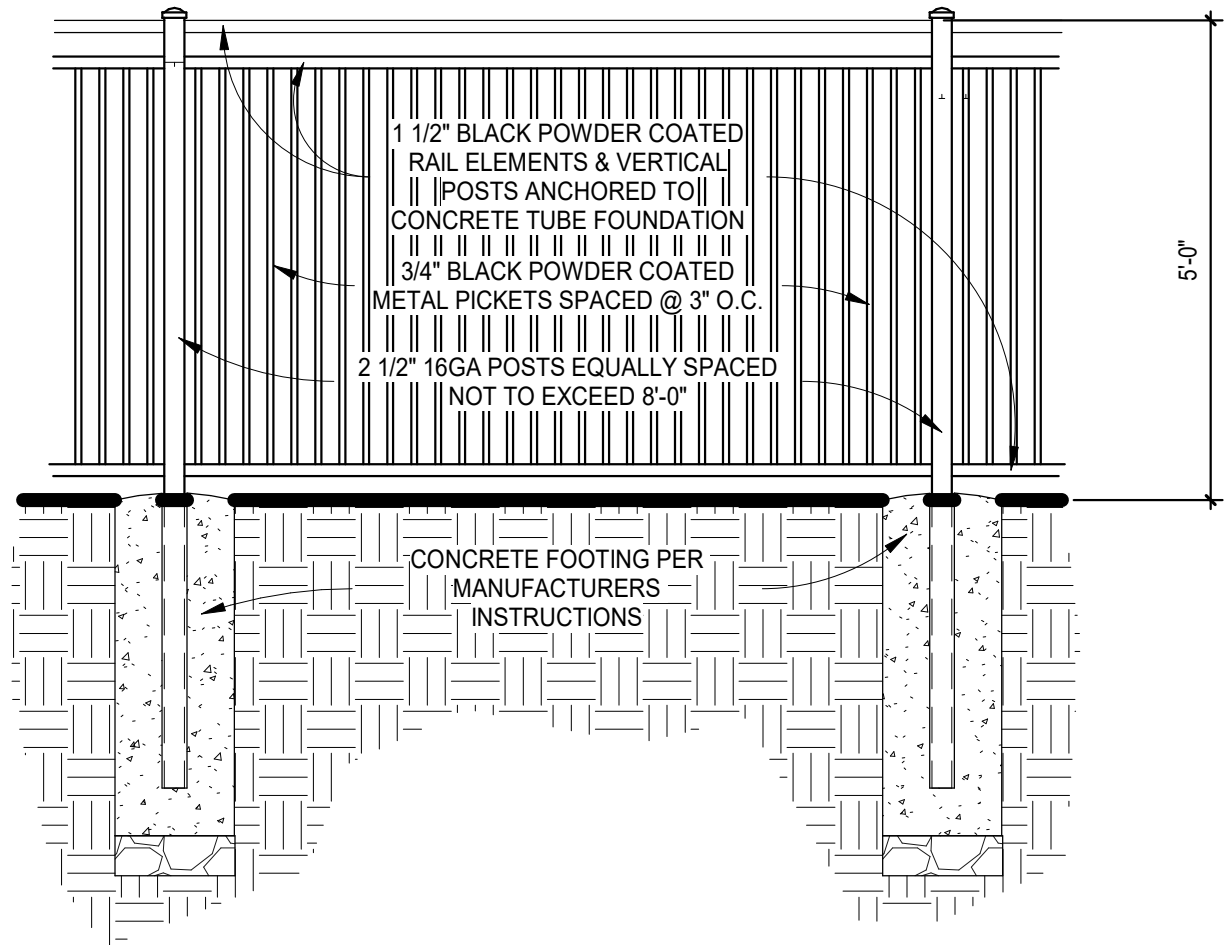

7 FENCE DETAIL
1/2" = 1'-0"

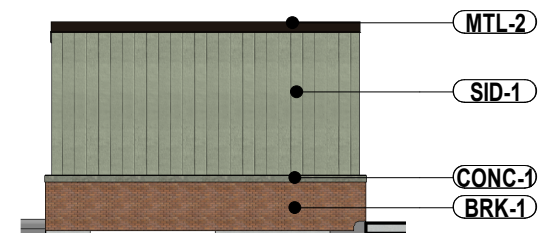


6 TRASH ENCL. - TYPICAL
1/8" = 1'-0"

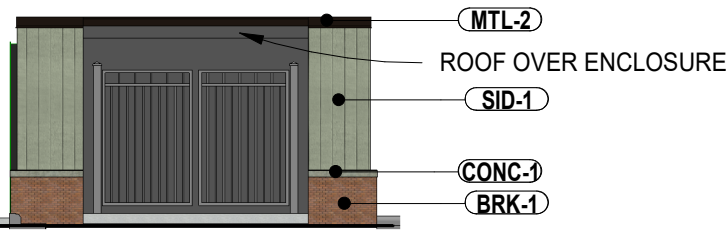

5 TRASH ENCL. - GATE
1/8" = 1'-0"



2 SOUTH ELEVATION
1/8" = 1'-0"

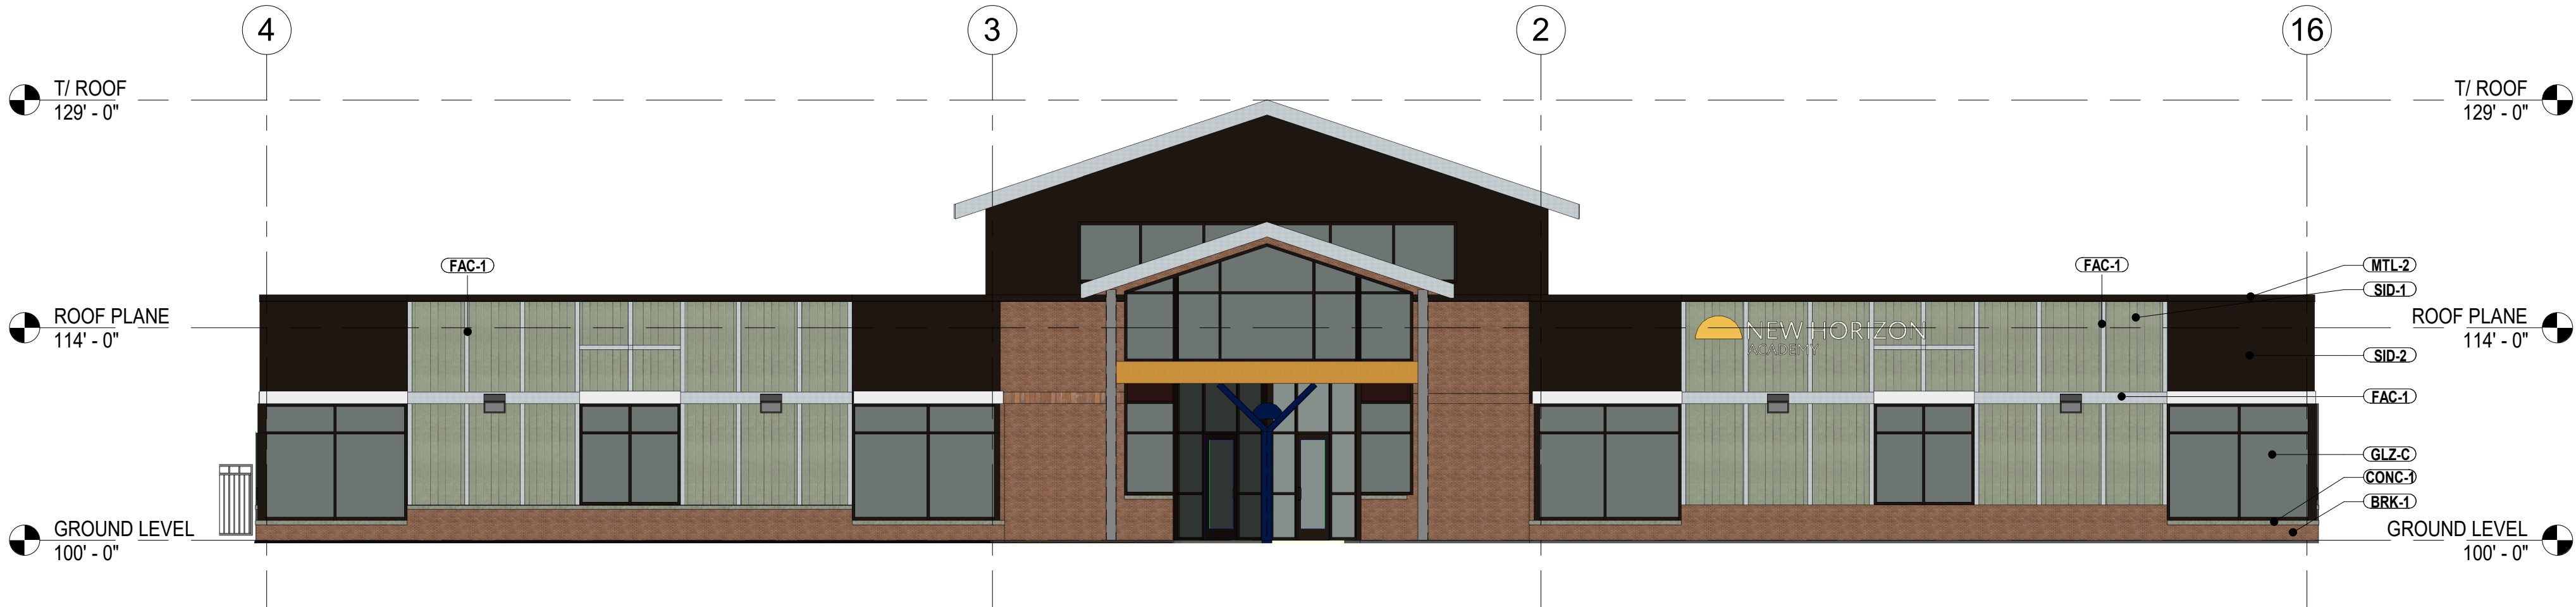

1 WEST ELEVATION
1/8" = 1'-0"



RYLAUR, LLC.
14 PHEASANT LANE
NORTH OAKS, MN 55127
P: 612.868.3636
philger@rylaur.com

©2018 RYLAUR LLC.
PROJECT INFORMATION:
NEW HORIZON ACADEMY

SHAKOPEE, MINNESOTA
CLIENT INFORMATION:
NEW HORIZON PARTNERS
7112 SHANNON DRIVE
SHAKOPEE, MN

CUP SUBMITTAL

SHEET DATE: 01.25.18
REVISION SCHEDULE
NO DESCRIPTION DATE

DRAFTED: JH
REVIEWED: APH
SHEET TITLE:
EXTERIOR ELEVATIONS