


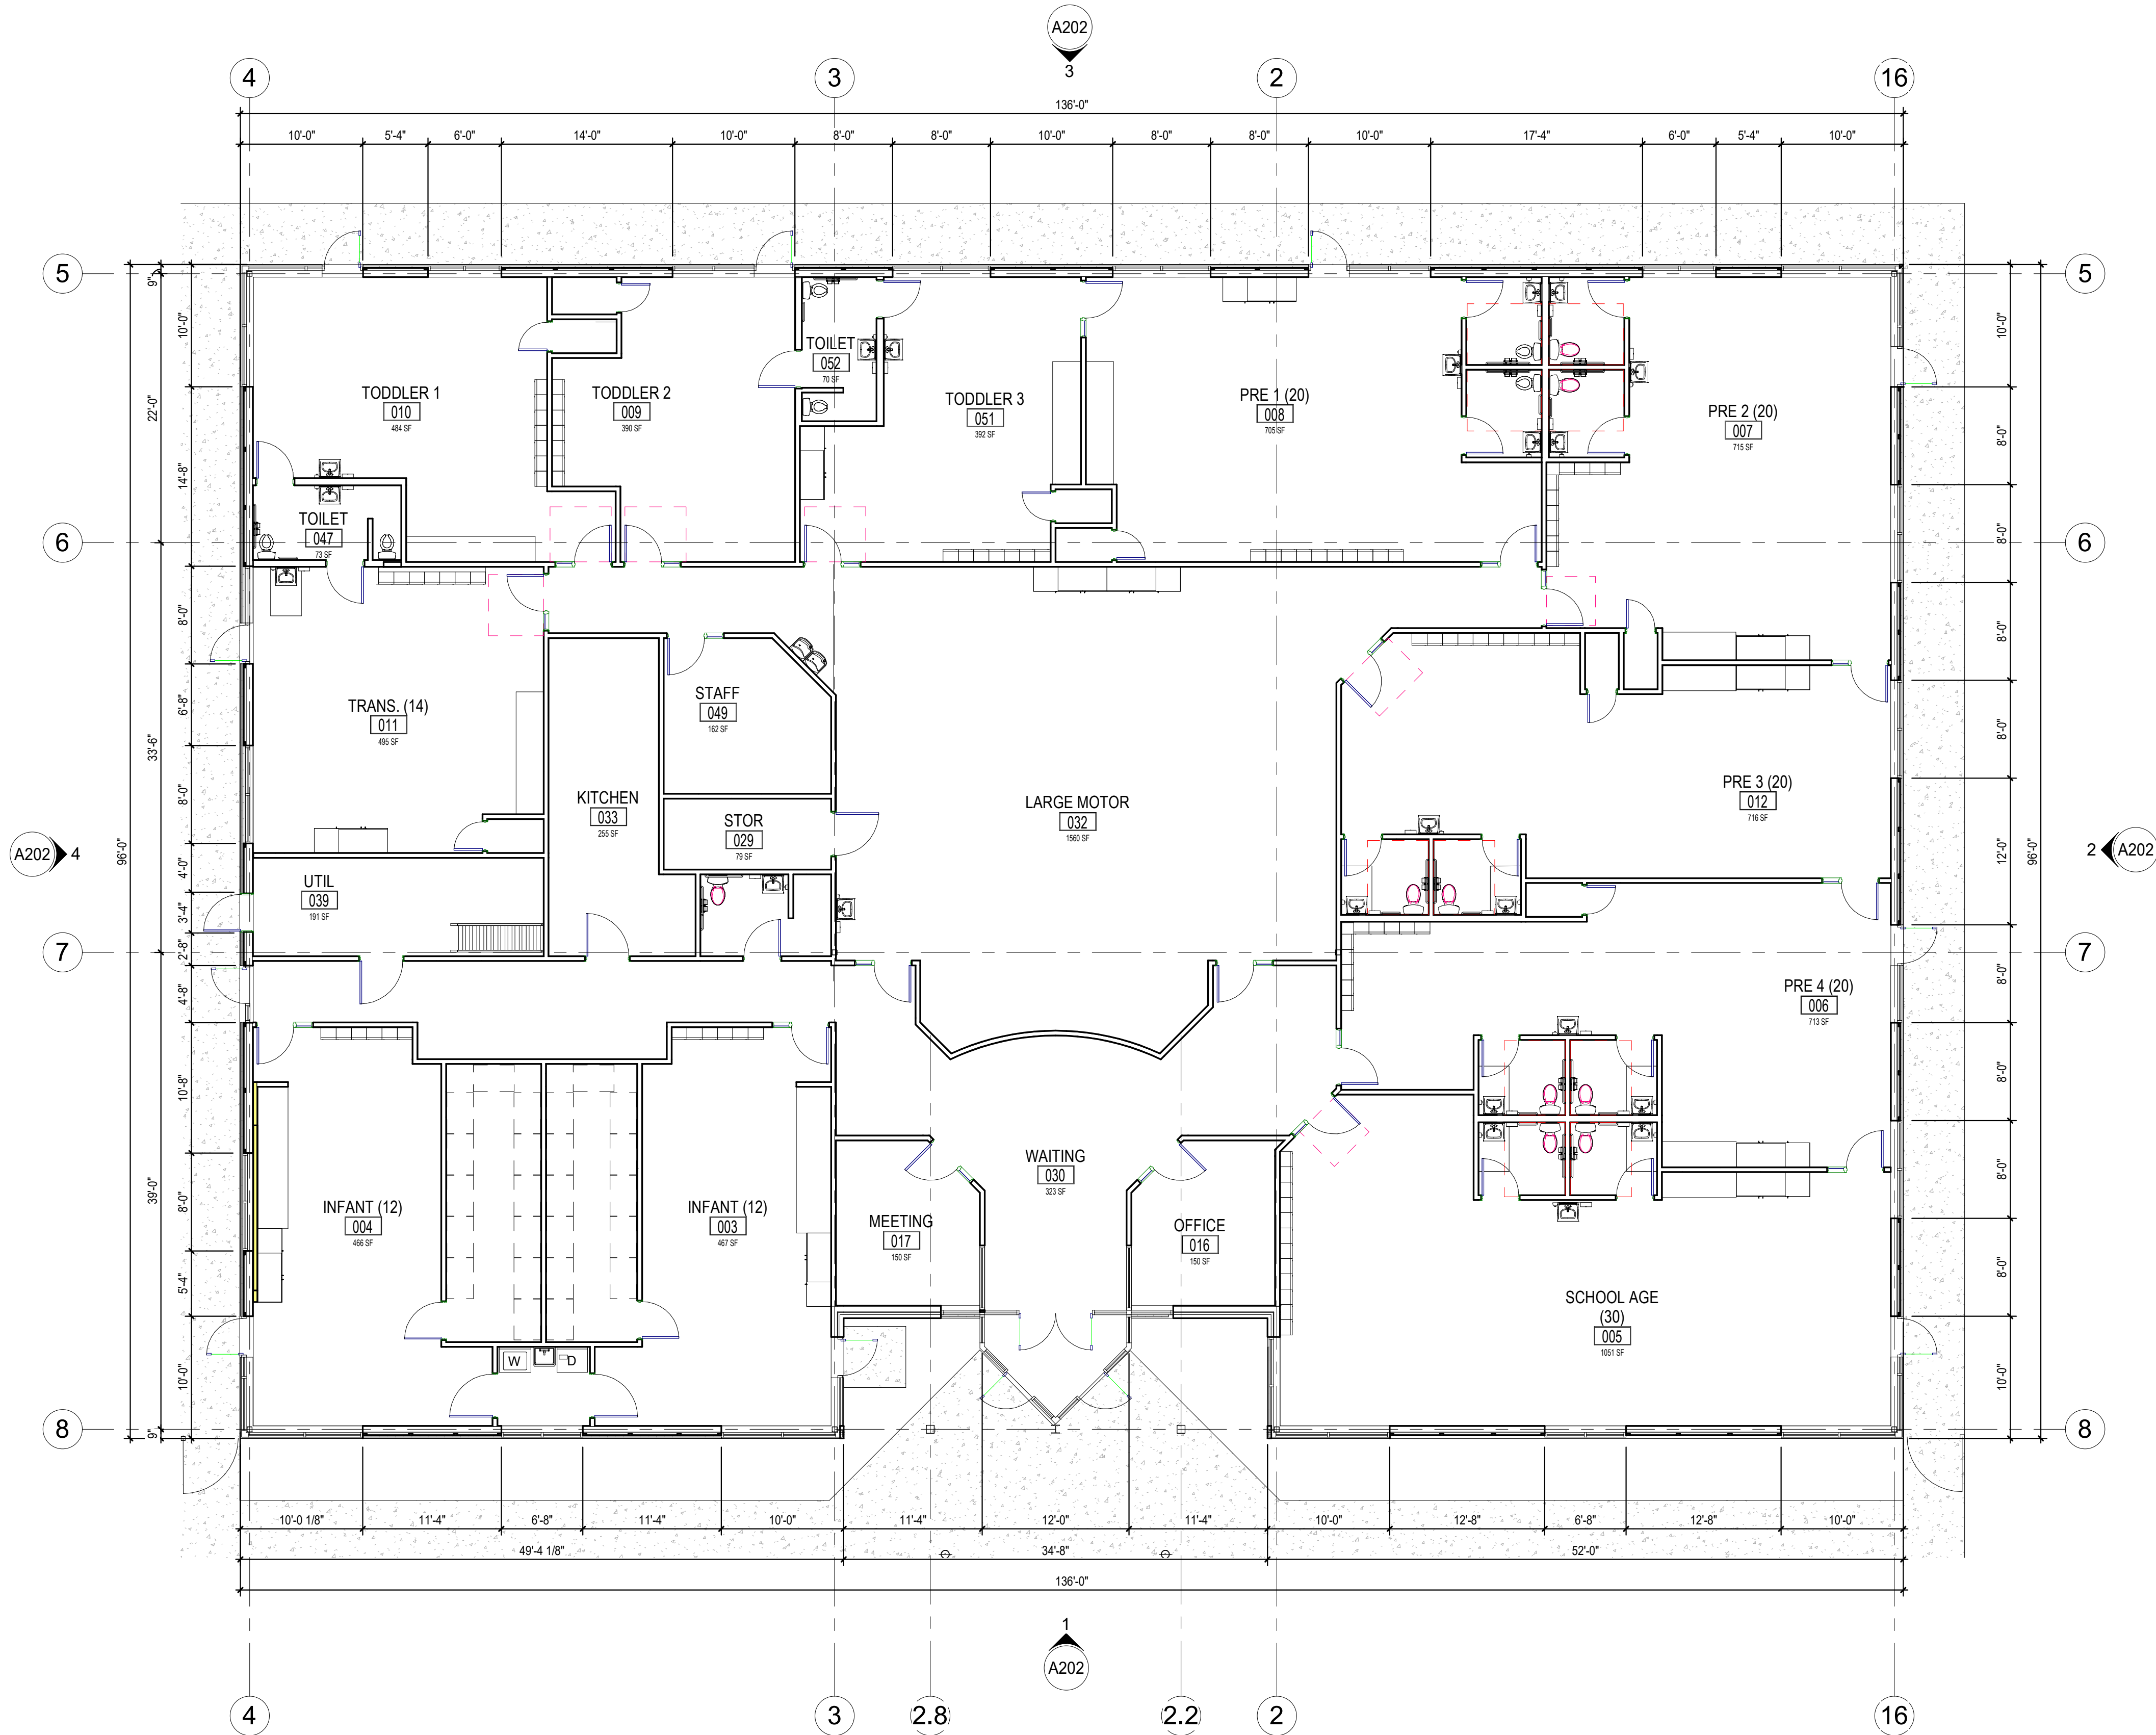

1 GROUND LEVEL FLOOR PLAN
1/8" = 1'-0"

1/ A202



DRAFTED: JH
REVIEWED: APH

SHEET TITLE:
GROUND LEVEL FLOOR PLAN