


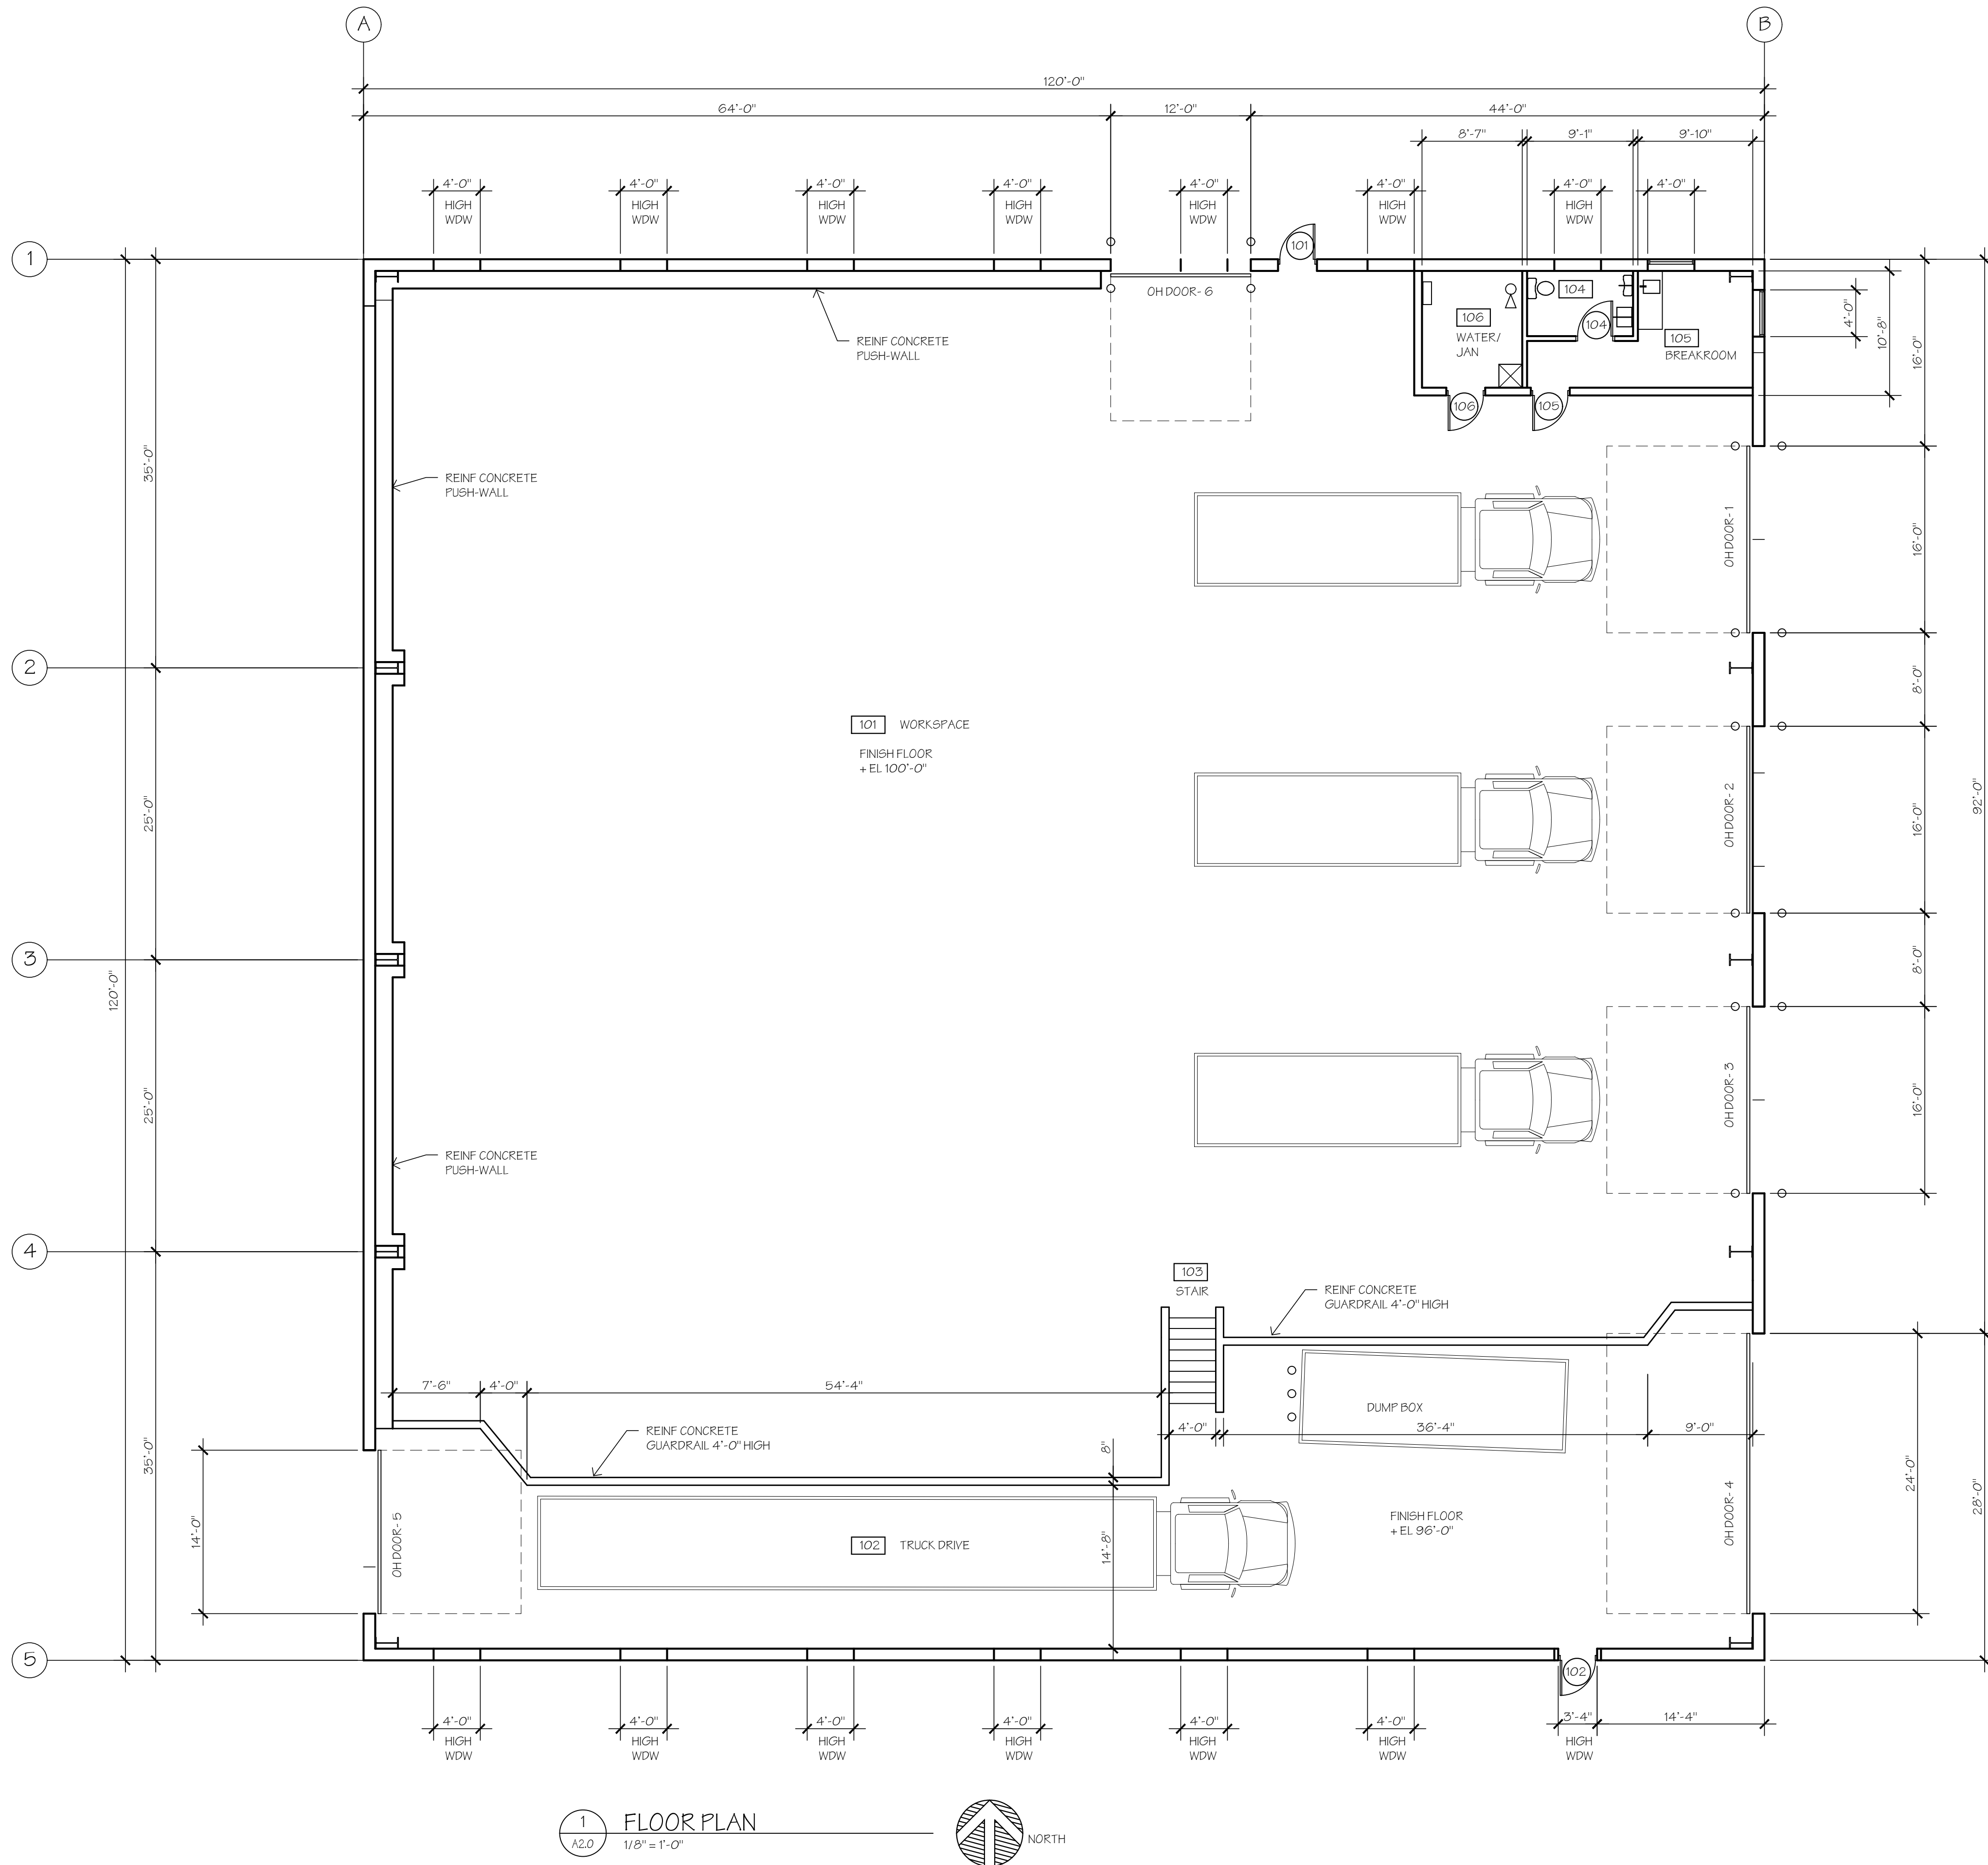

NEW FACILITY FOR:

LLOYD'S PROPERTIES, LLC

STATE HIGHWAY 101
SHAKOPEE, MINNESOTA

©COPYRIGHT 2017 PHILLIPS Architects & Contractors, Ltd.

PHILLIPS
ARCHITECTS &
CONTRACTORS, LTD.

227 Colfax Avenue North
Suite 110
Minneapolis, MN 55405
Ph. (612) 377-3333 Fax (612) 377-7337

I HEREBY CERTIFY THAT THIS PLAN,
SPECIFICATION, OR REPORT WAS PREPARED
BY ME OR UNDER MY DIRECT SUPERVISION
AND THAT I AM A DULY LICENSED
ARCHITECT UNDER THE LAWS OF THE
STATE OF MINNESOTA.

David A. Phillips

DATE REG. NO. 17387

ISSUE/REVISION:
1/18/2018 PLANNING SUBMITTAL

DRAWN BY:
CHECKED BY: DAP
PROJECT NO.:

FLOOR PLAN

A2.0