


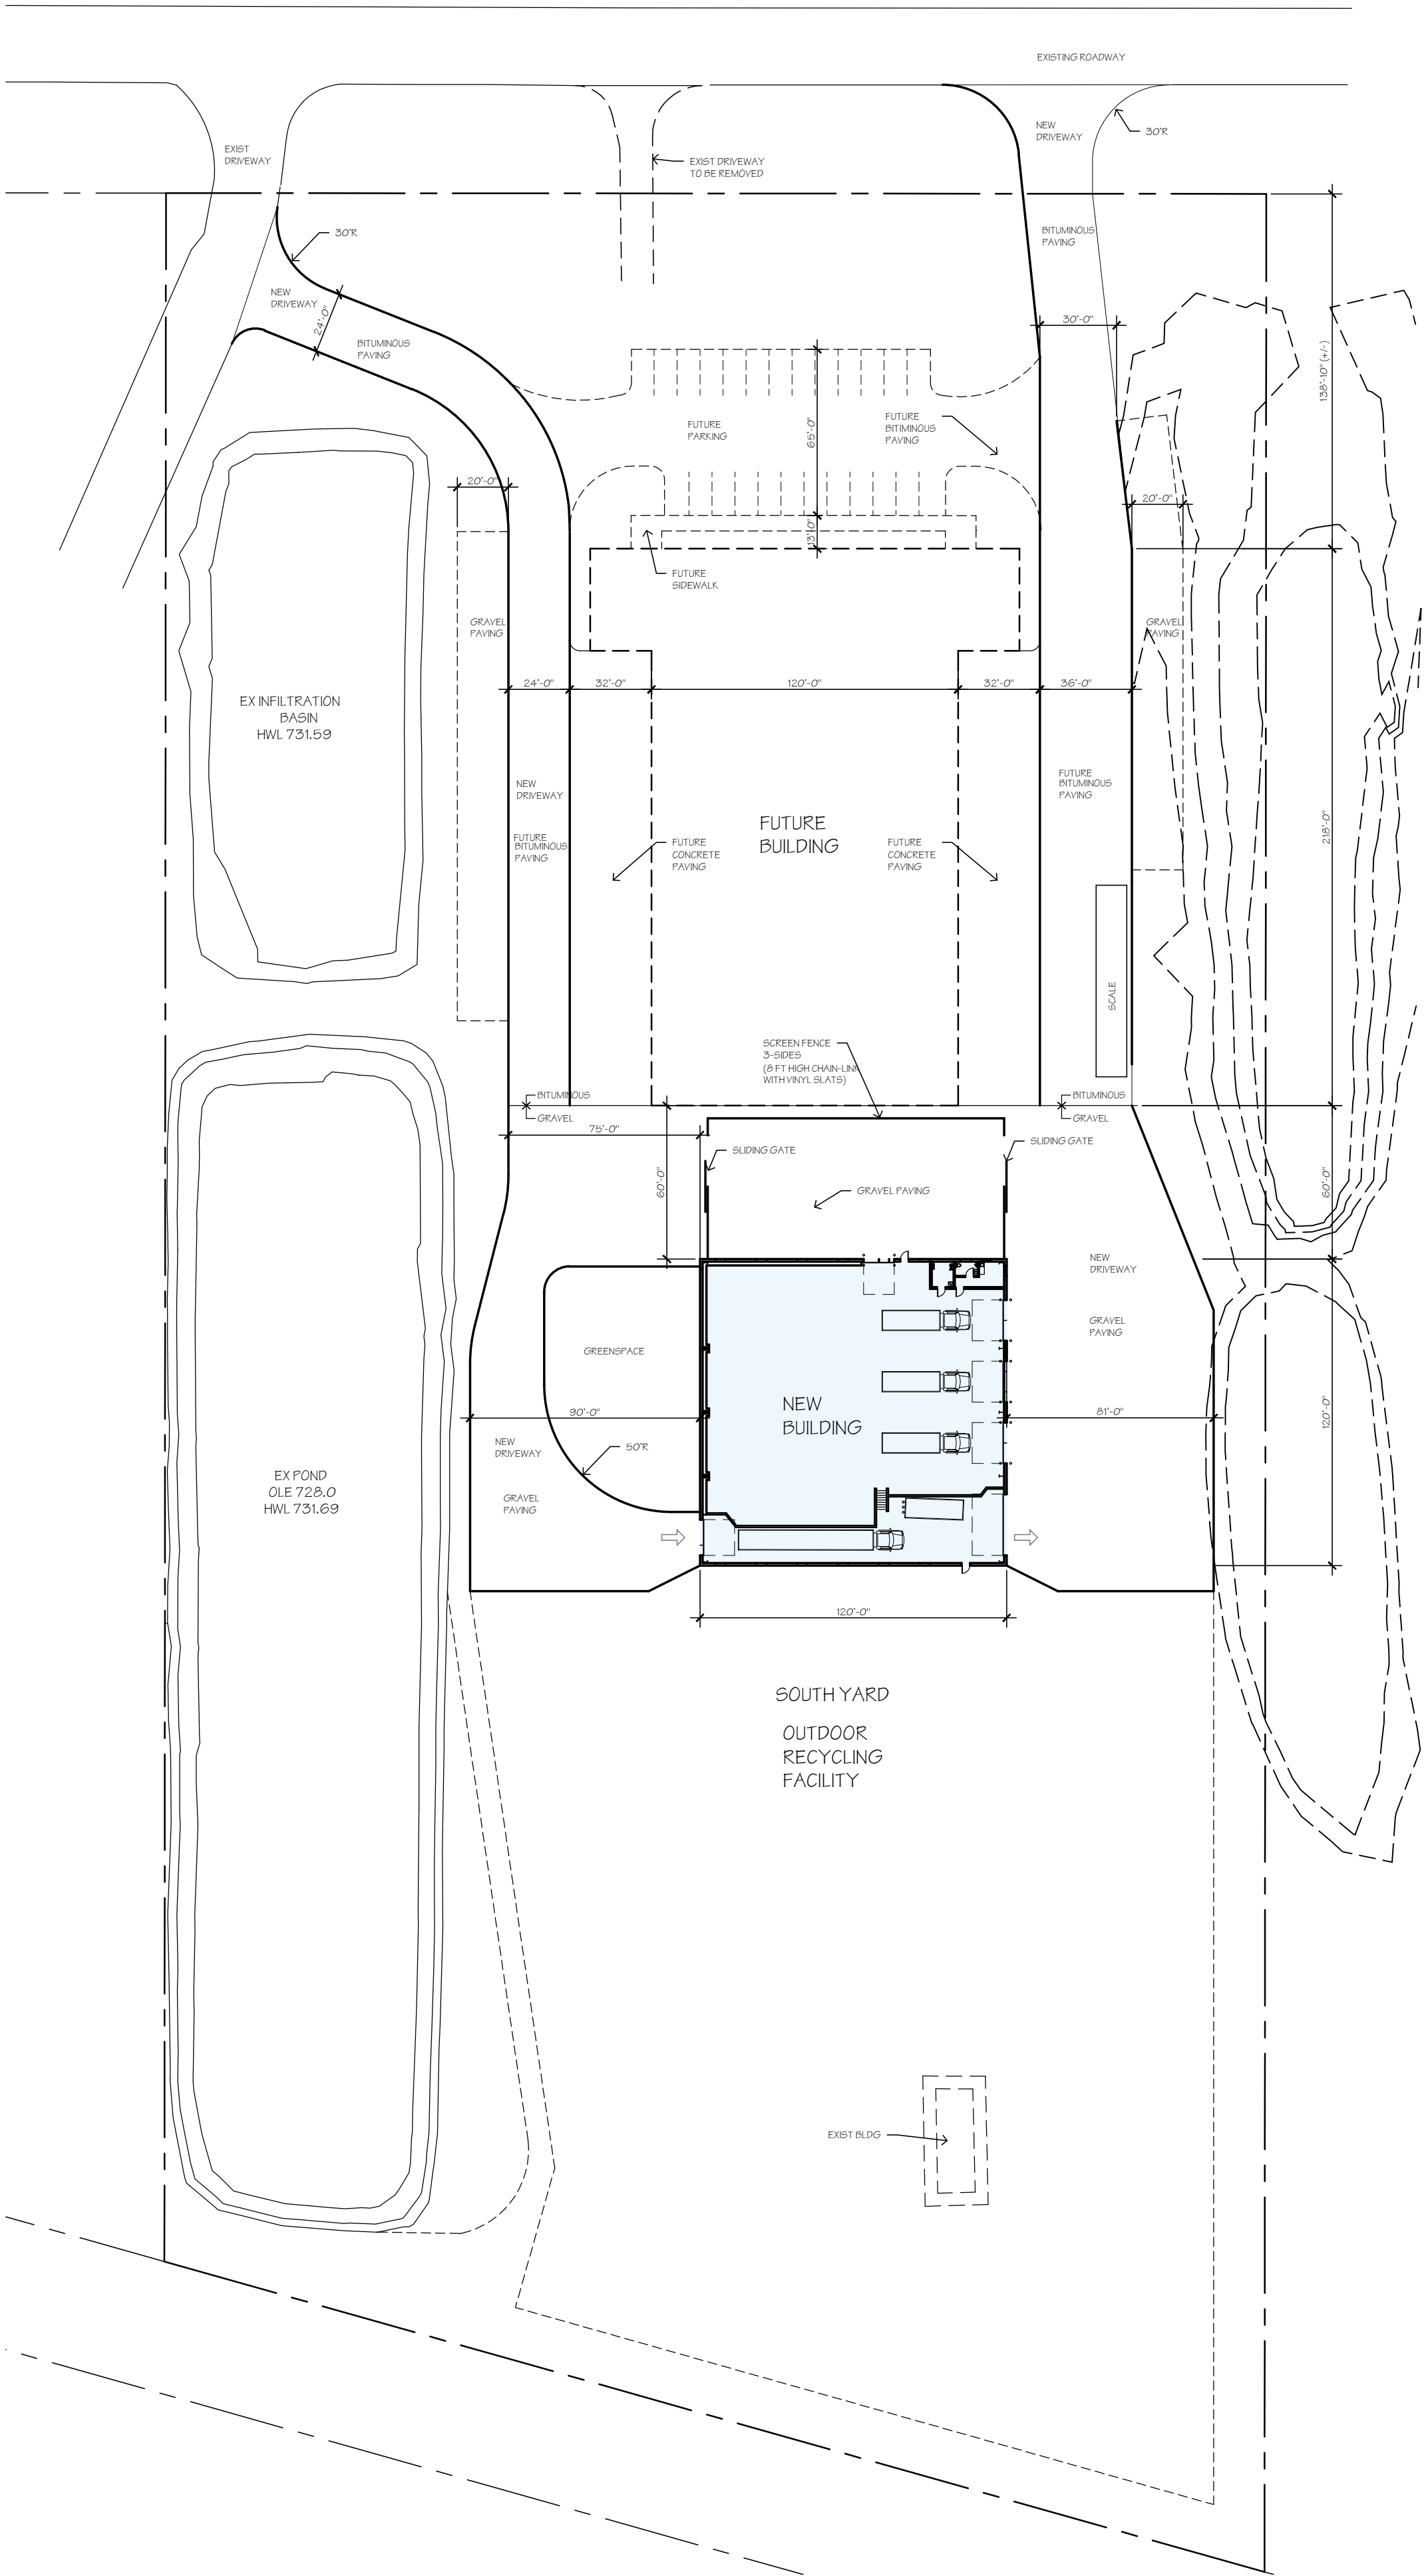

NEW FACILITY FOR:
LLOYD'S PROPERTIES, LLC
STATE HIGHWAY 101
SHAKOPEE, MINNESOTA

©COPYRIGHT 2017 PHILLIPS Architects & Contractors, Ltd.
PHILLIPS ARCHITECTS & CONTRACTORS, LTD.
227 Colfax Avenue North
Suite 110
Minneapolis, MN 55405
Ph. (612) 377-3333 Fax (612) 377-7337

I HEREBY CERTIFY THAT THIS PLAN, SPECIFICATION, OR REPORT WAS PREPARED BY ME OR UNDER MY DIRECT SUPERVISION AND THAT I AM A DULY LICENSED ARCHITECT UNDER THE LAWS OF THE STATE OF MINNESOTA.
David A. Phillips

DATE	REG. NO.	17387
ISSUE/REVISION: 1/18/2018 PLANNING SUBMITTAL		

DRAWN BY:
CHECKED BY: DAP
PROJECT NO.:

SITE PLAN

A1.0