


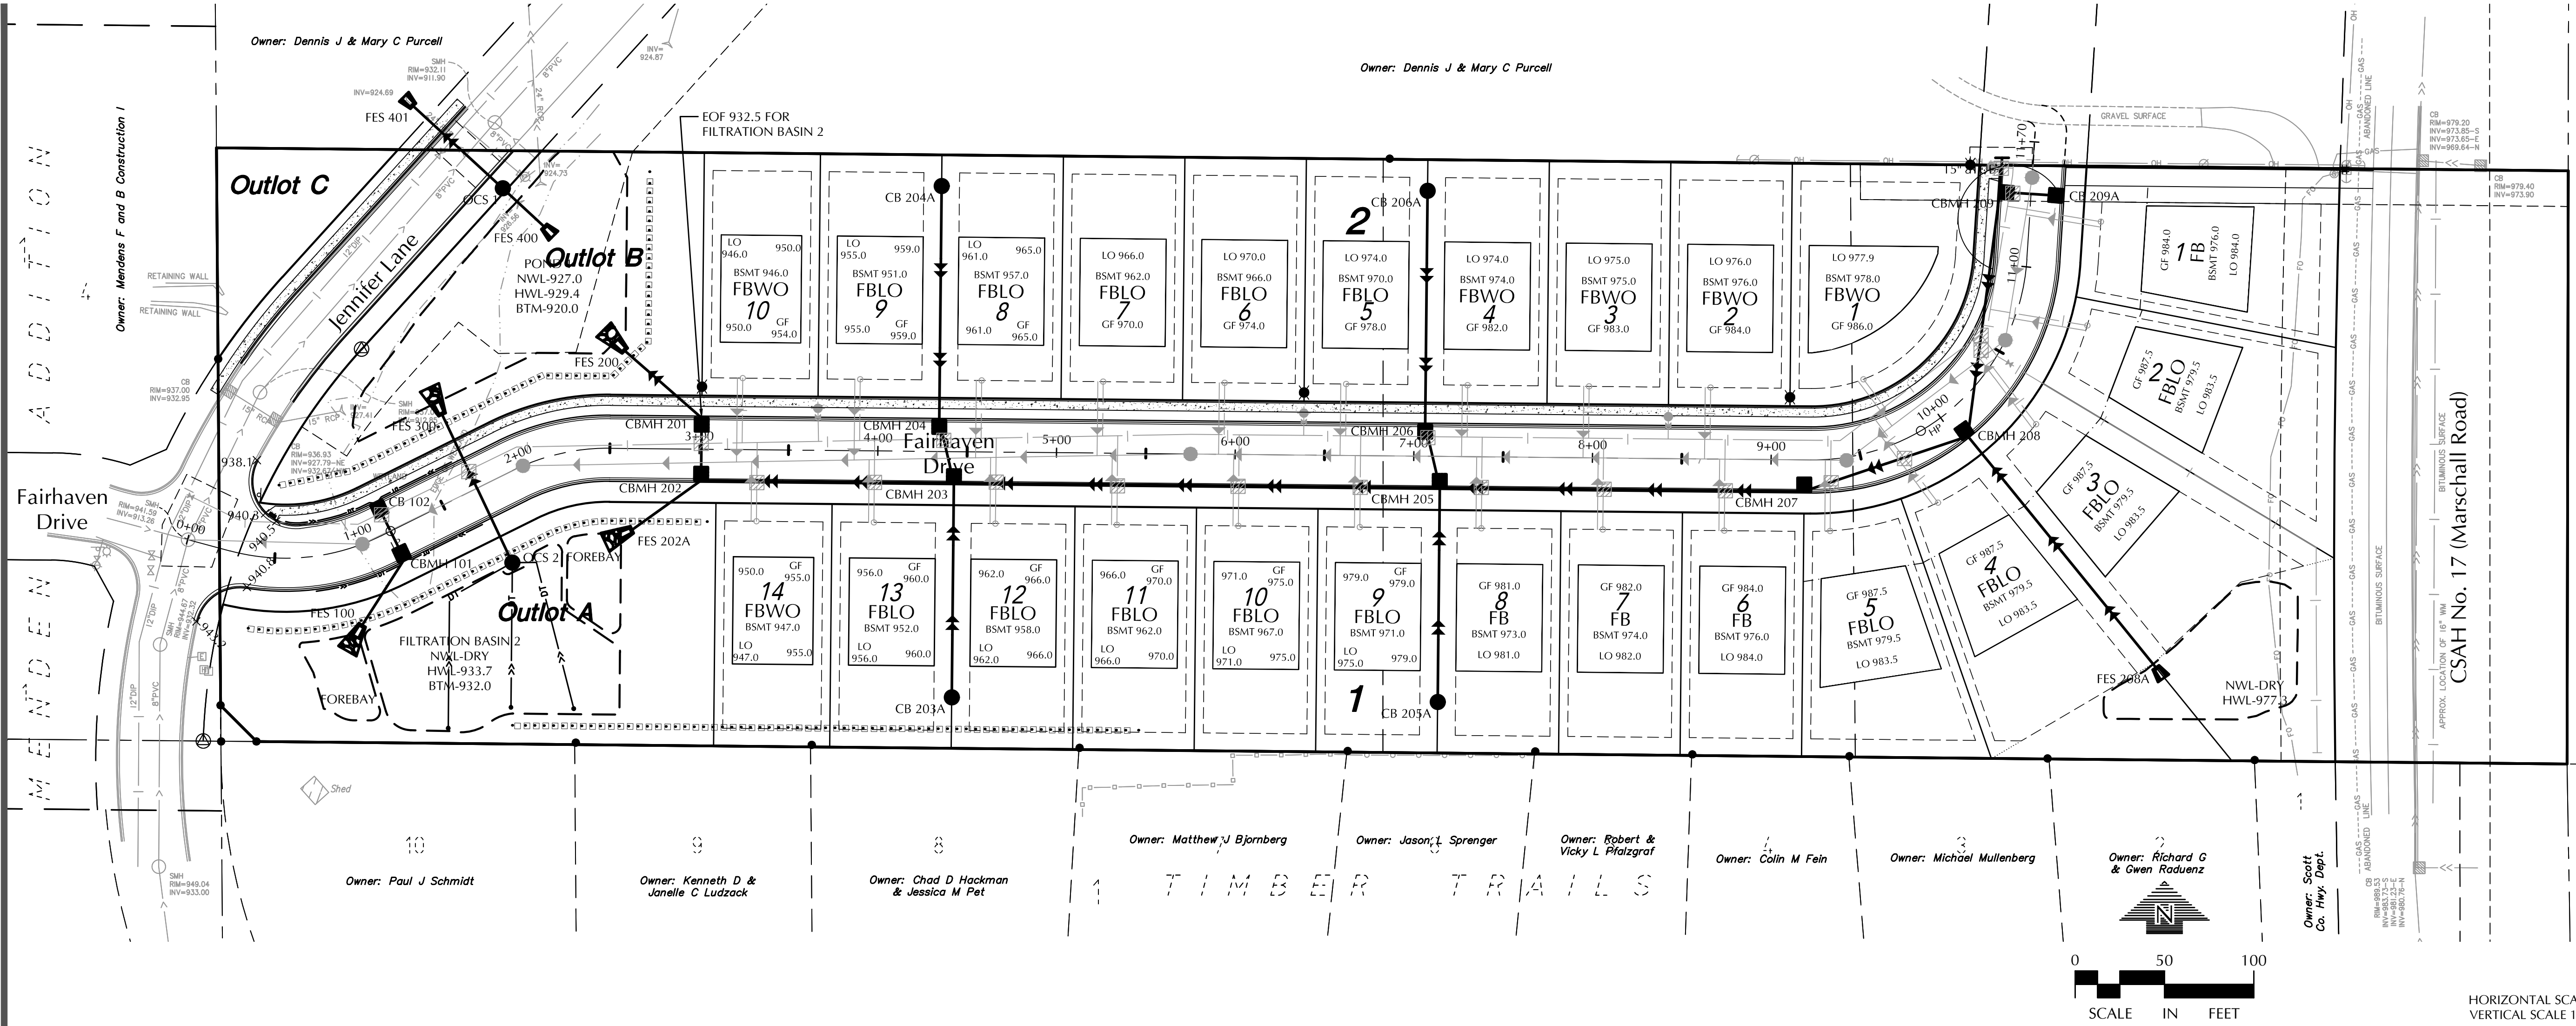

PRAIRIE MEADOWS 2ND ADDITION

SHAKOPEE, MN

PRAIRIE MEADOWS, LLC

9655 63RD AVE. N.
MAPLE GROVE, MN 55369

LOUCKS

PLANNING
CIVIL ENGINEERING
LAND SURVEYING
LANDSCAPE ARCHITECTURE
ENVIRONMENTAL

7200 Hemlock Lane, Suite 300
Maple Grove, MN 55369
763.424.5505
www.loucksync.com

CADD QUALIFICATION		
CADD files prepared by the Consultant for this project are instruments of the Consultant's professional services for use solely with respect to this project. These CADD files shall not be used on other projects, for additions to this project, or for completion of this project by others without written approval by the Consultant. With the Consultant's approval, others may be permitted to obtain copies of the CADD drawing files for information and reference only. All intentional or unintentional revisions, additions, or deletions to these CADD files shall be made at the full risk of that party making such revisions, additions or deletions and that party shall hold harmless and indemnify the Consultant from any & all responsibilities, claims, and liabilities.		
SUBMITTAL/REVISIONS		
12/07/17	CITY SUBMITTAL	
01/30/18	CITY COMMENTS	
	CONSTRUCTION	
03/01/18	DOCUMENTS	
04/11/18	LOTS 6 & 7, BLOCK 2	
04/19/18	CB 205A	

PROFESSIONAL SIGNATURE

I hereby certify that this plan, specification or report was prepared by me or under my direct supervision and that I am a duly Licensed Professional Engineer under the laws of the State of Minnesota.

License No. 20383
Date 03/01/18





QUALITY CONTROL

Loucks Project No. 16265B
Project Lead TWMM
Drawn By ZHW
Checked By TWMM
Review Date 04/19/18

SHEET INDEX	
C0-1	COVER SHEET
C1-1	EXISTING CONDITIONS
C2-1	SITE PLAN
C3-1	GRADING PLAN
C3-2 - C3-3	SWPPP PLAN & NOTES
C4-0	OVERALL UTILITY PLAN
C4-1 - C4-2	SANITARY SEWER & WATERMAIN PLAN
C5-1 - C5-3	STREET & STORM SEWER PLAN
CB-1 - CB-3	DETAILS
L1-1	LANDSCAPE PLAN
L2-1	TREE PRESERVATION PLAN

STREET & STORM SEWER PLAN

C5-3

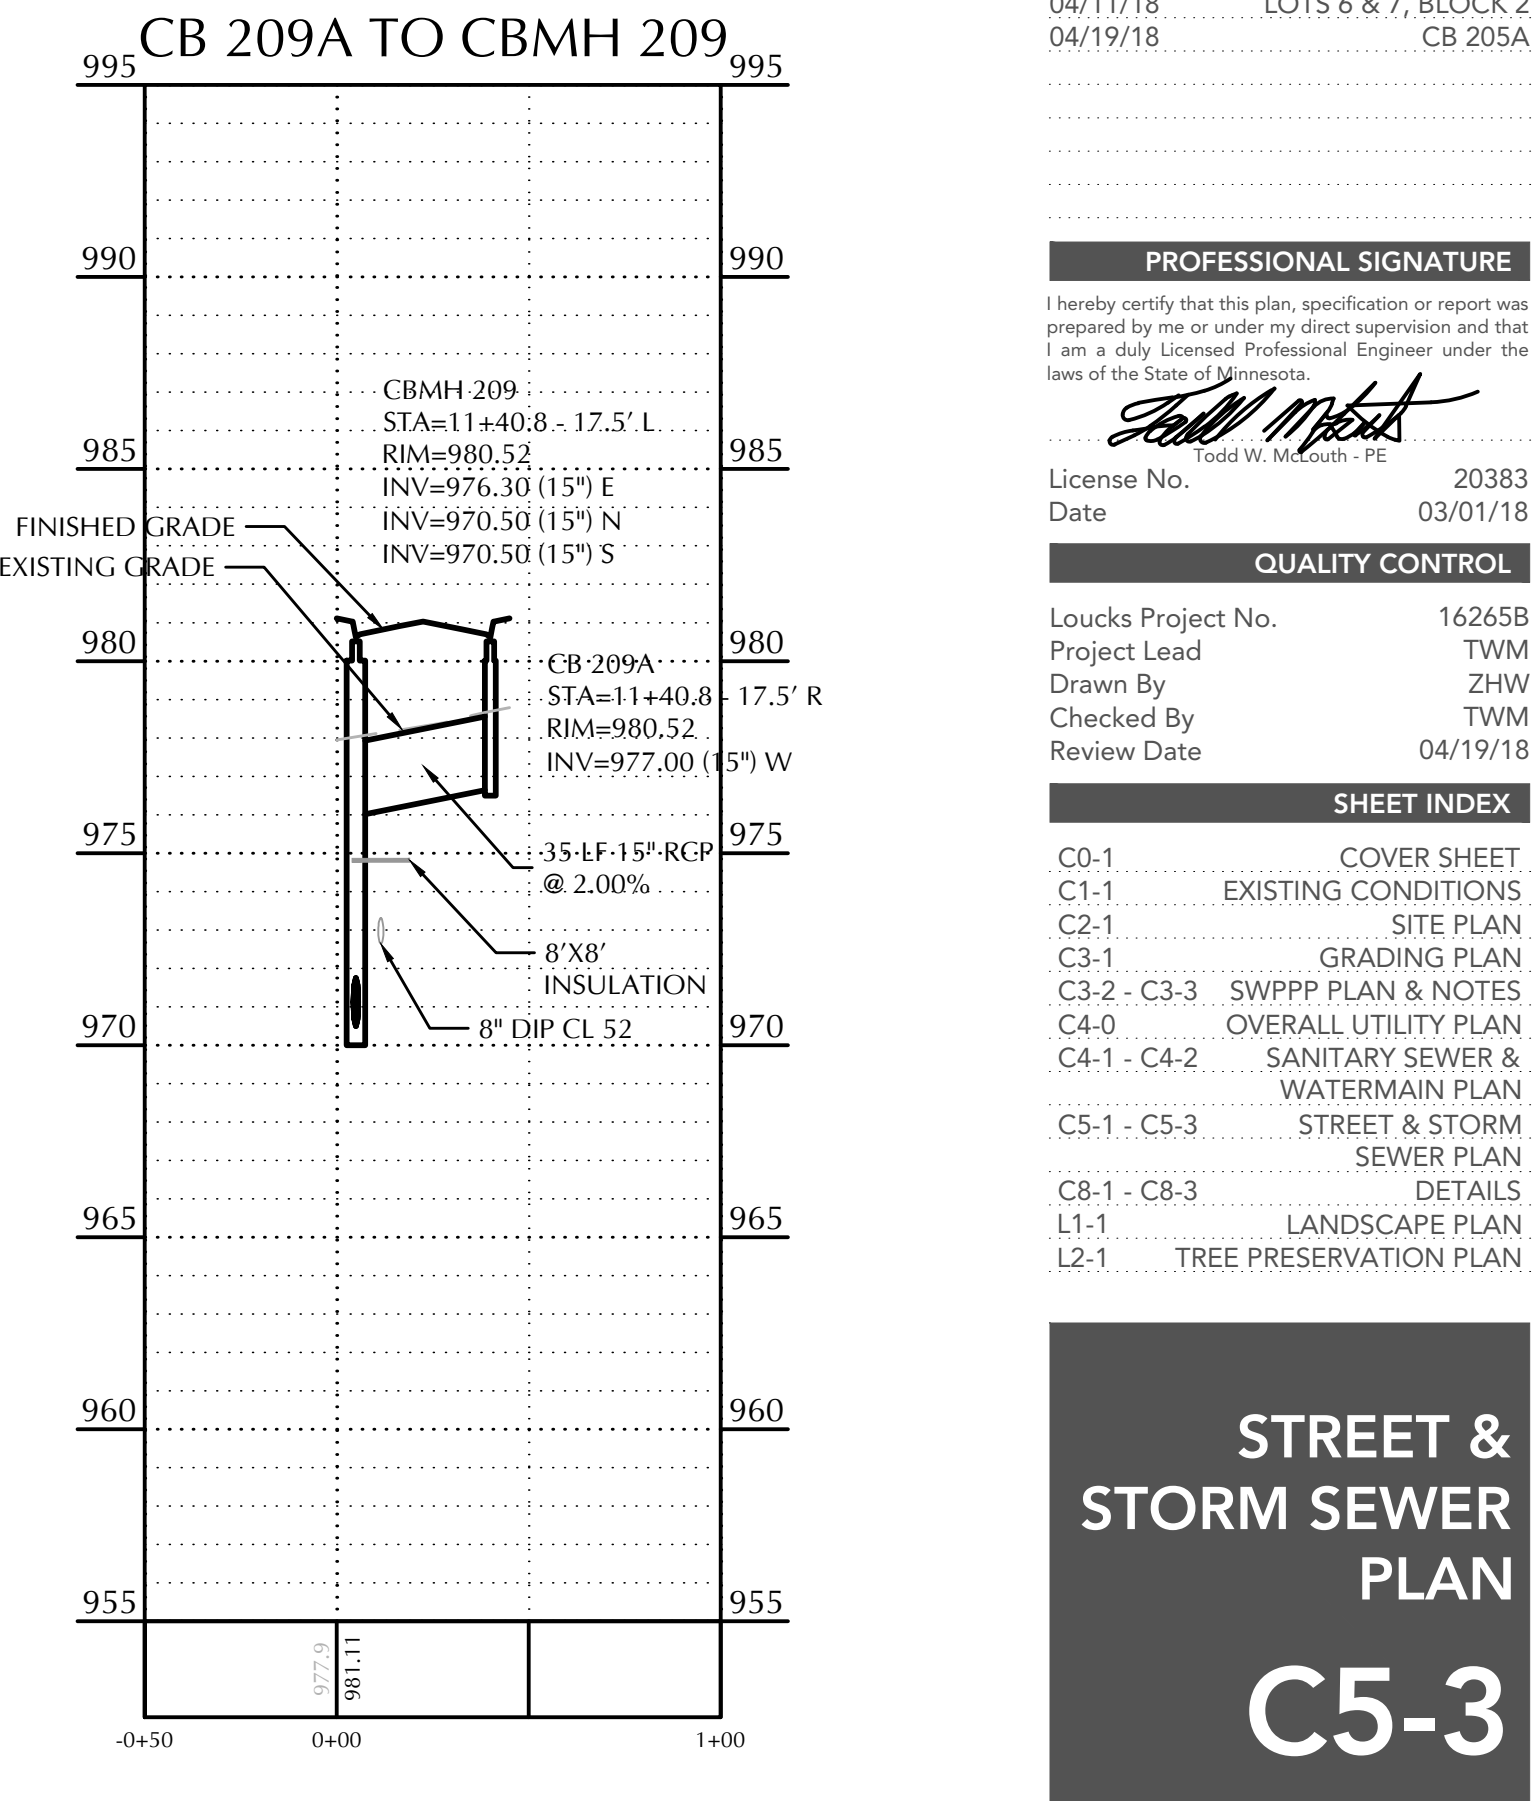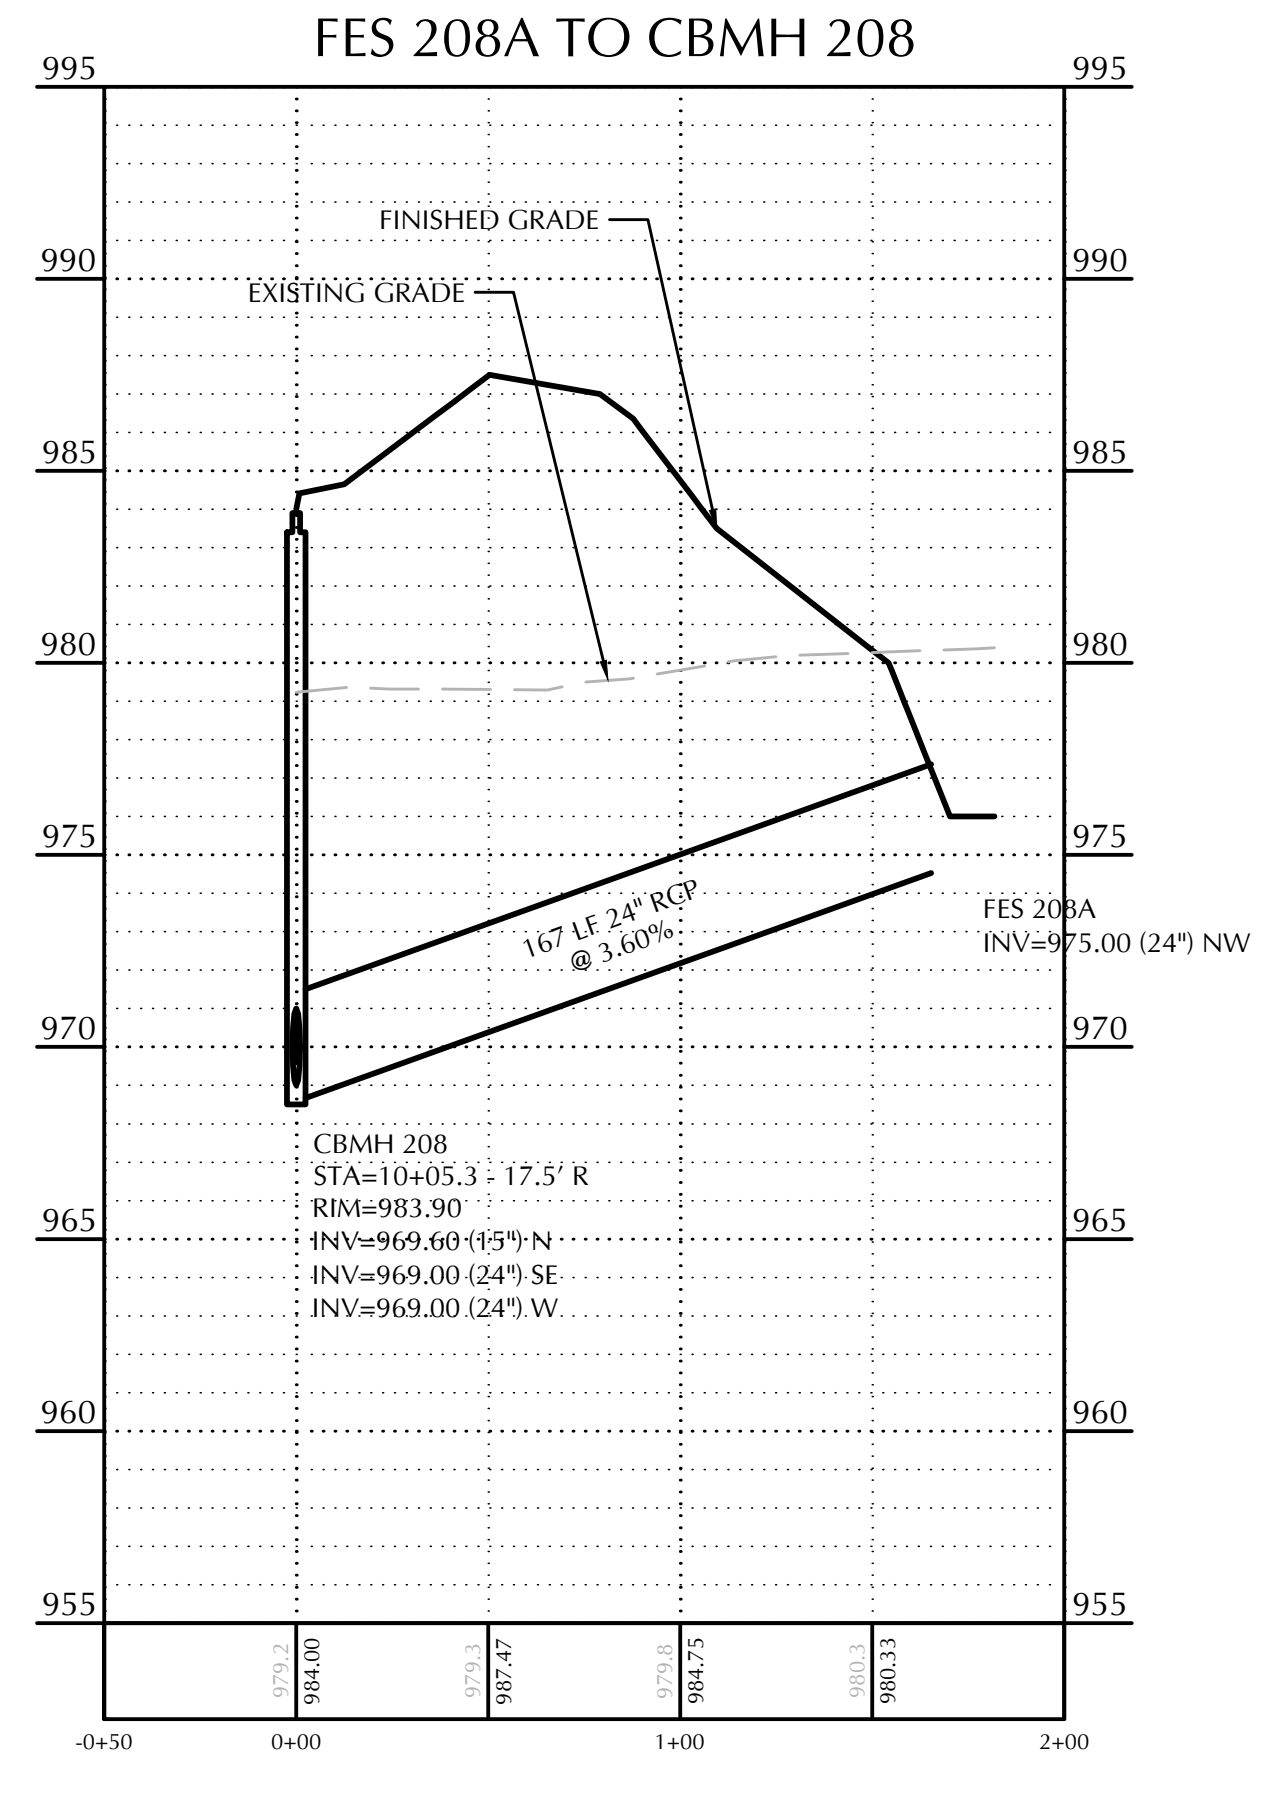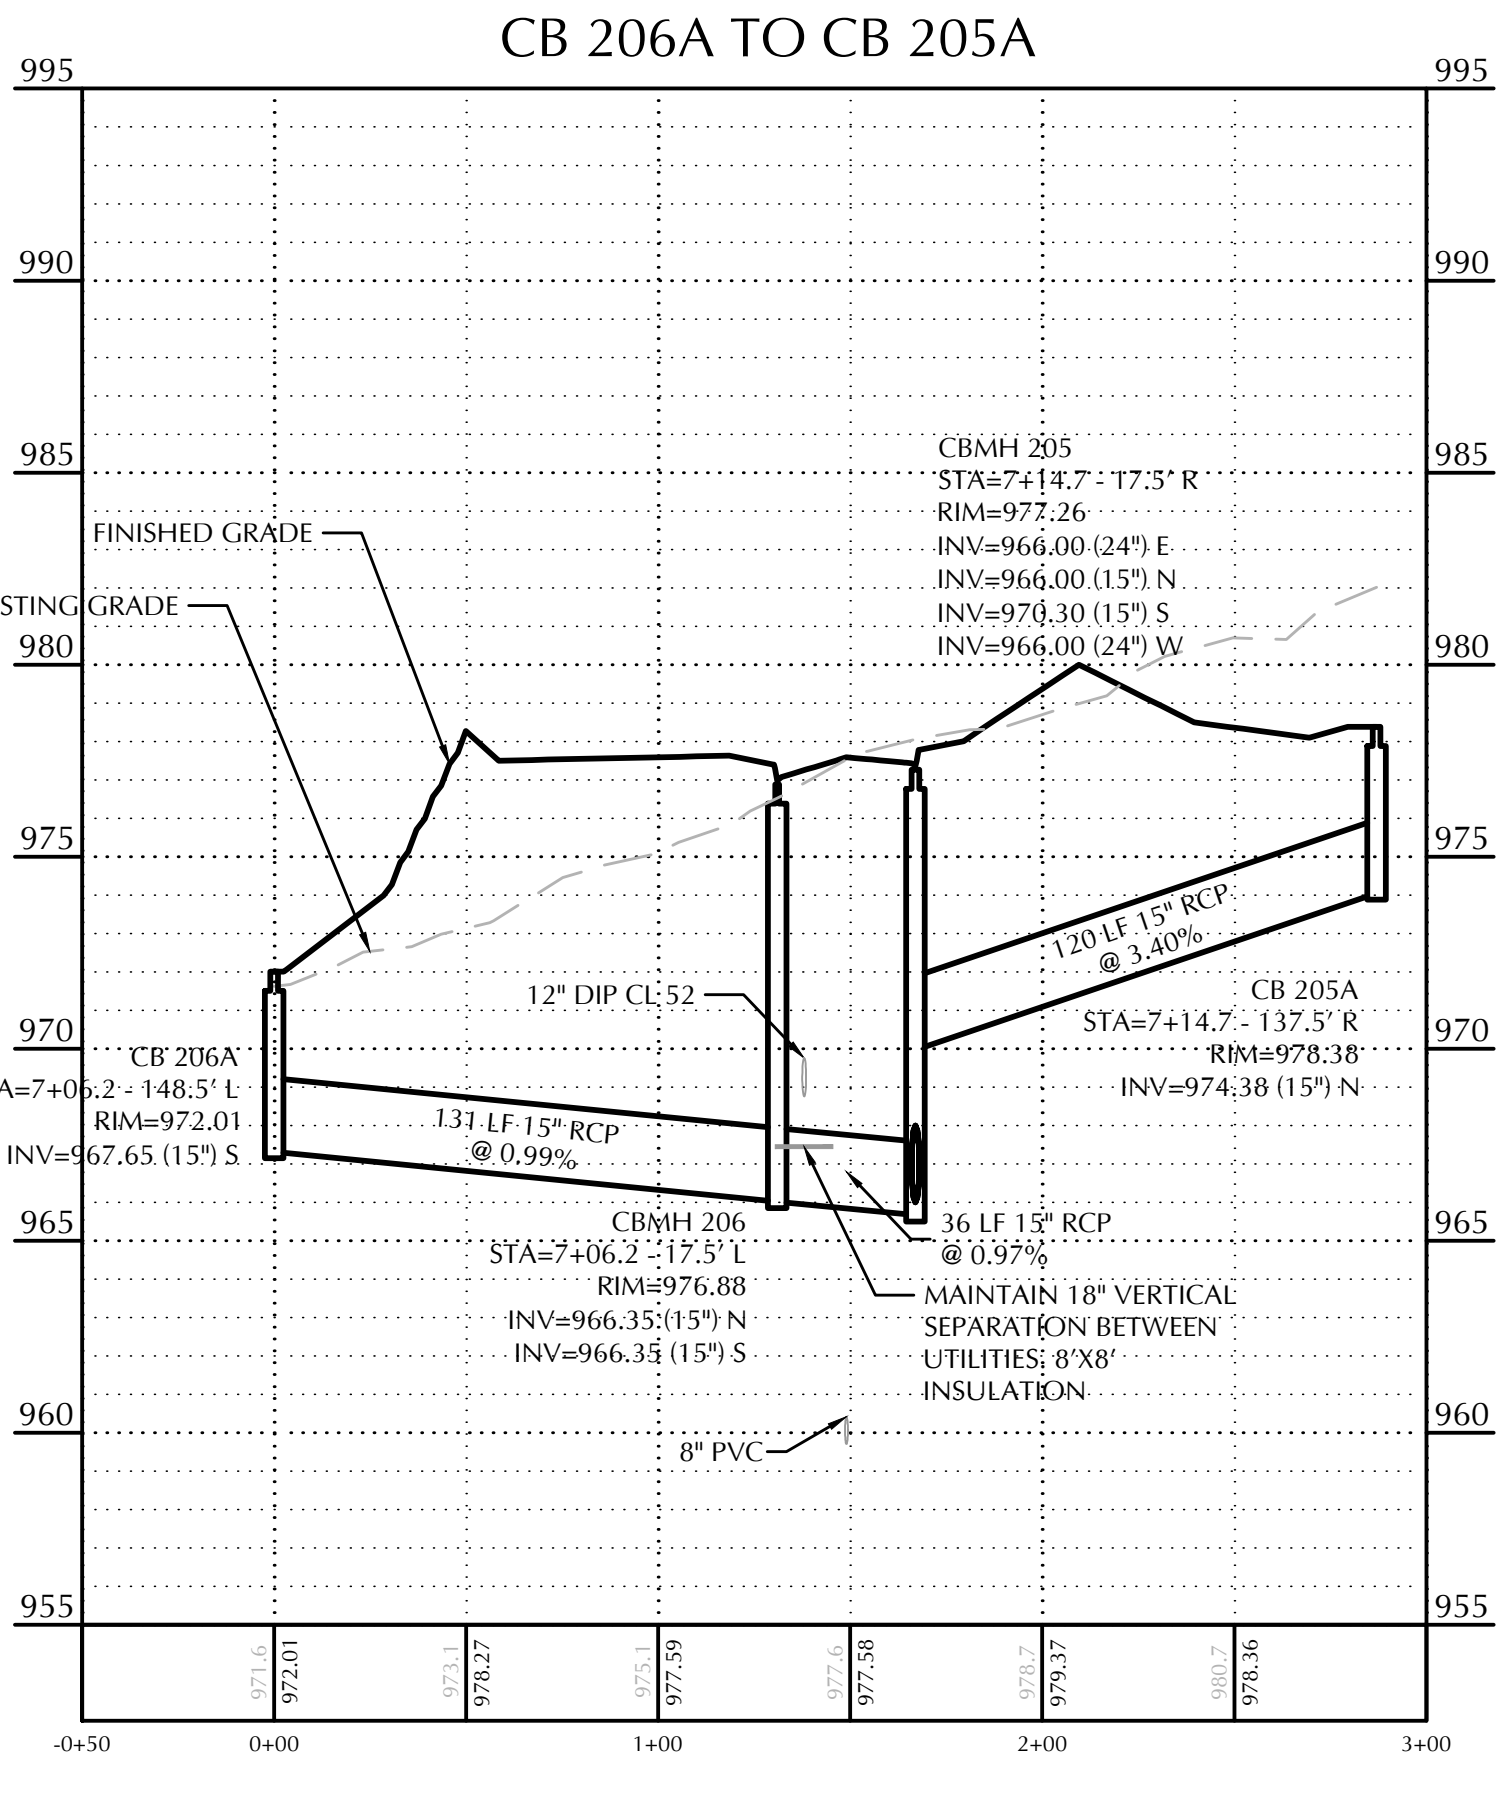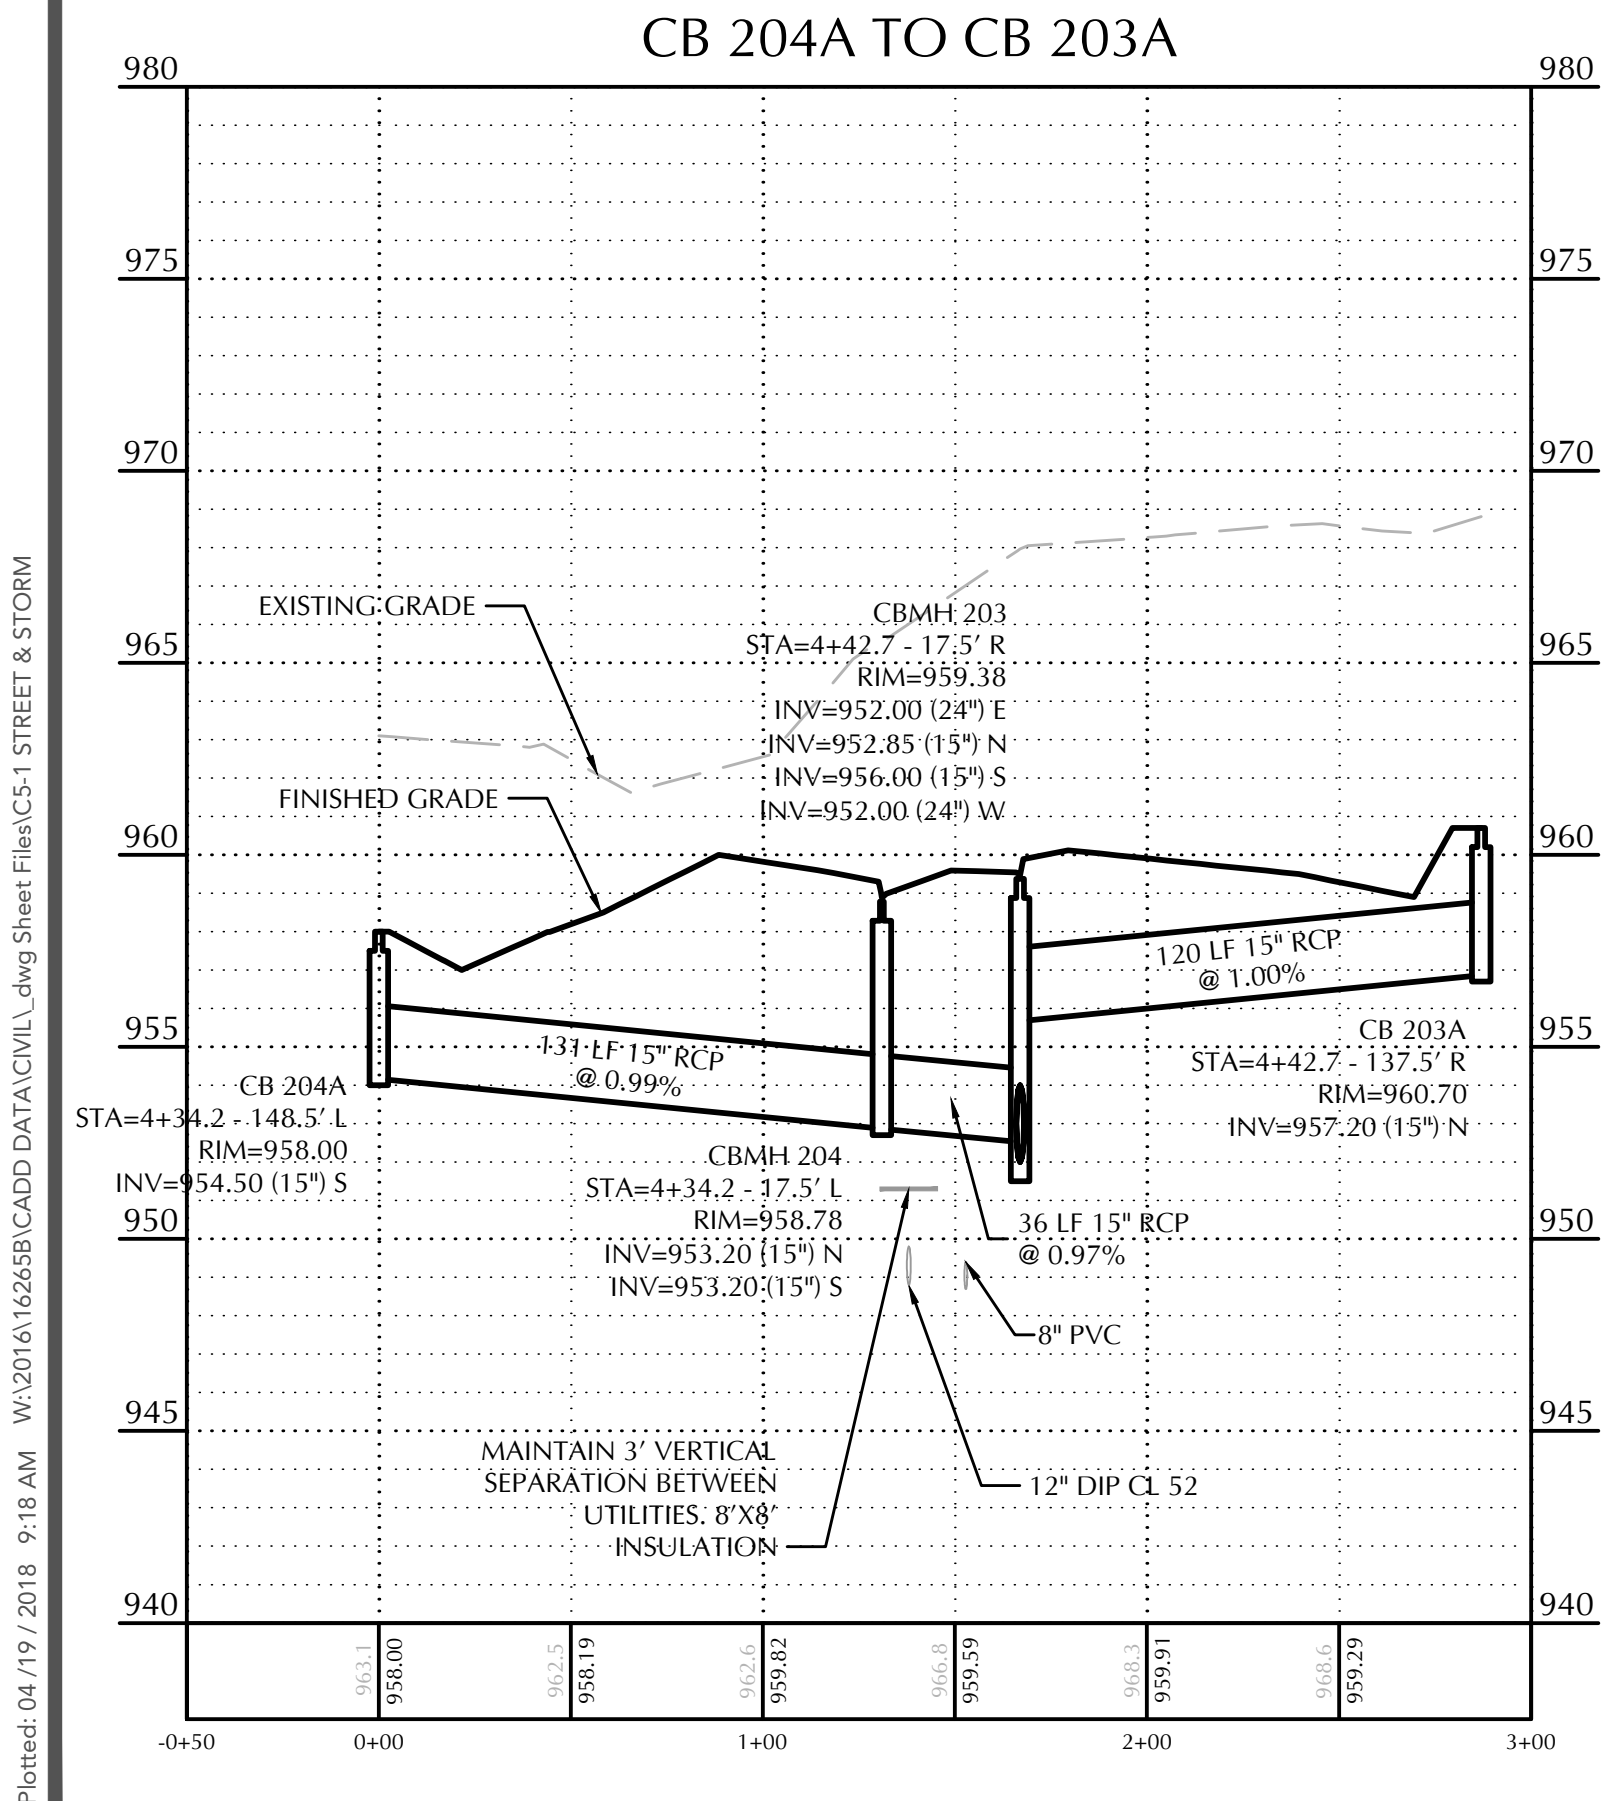

Plotted: 04/19/2018 9:18 AM W:\2016\16265B\CADD DATA\CIVIL\Draw Sheet Files\C5-1 STREET & STORM