




EAST ELEVATION
SCALE: 3/16" = 1'-0"

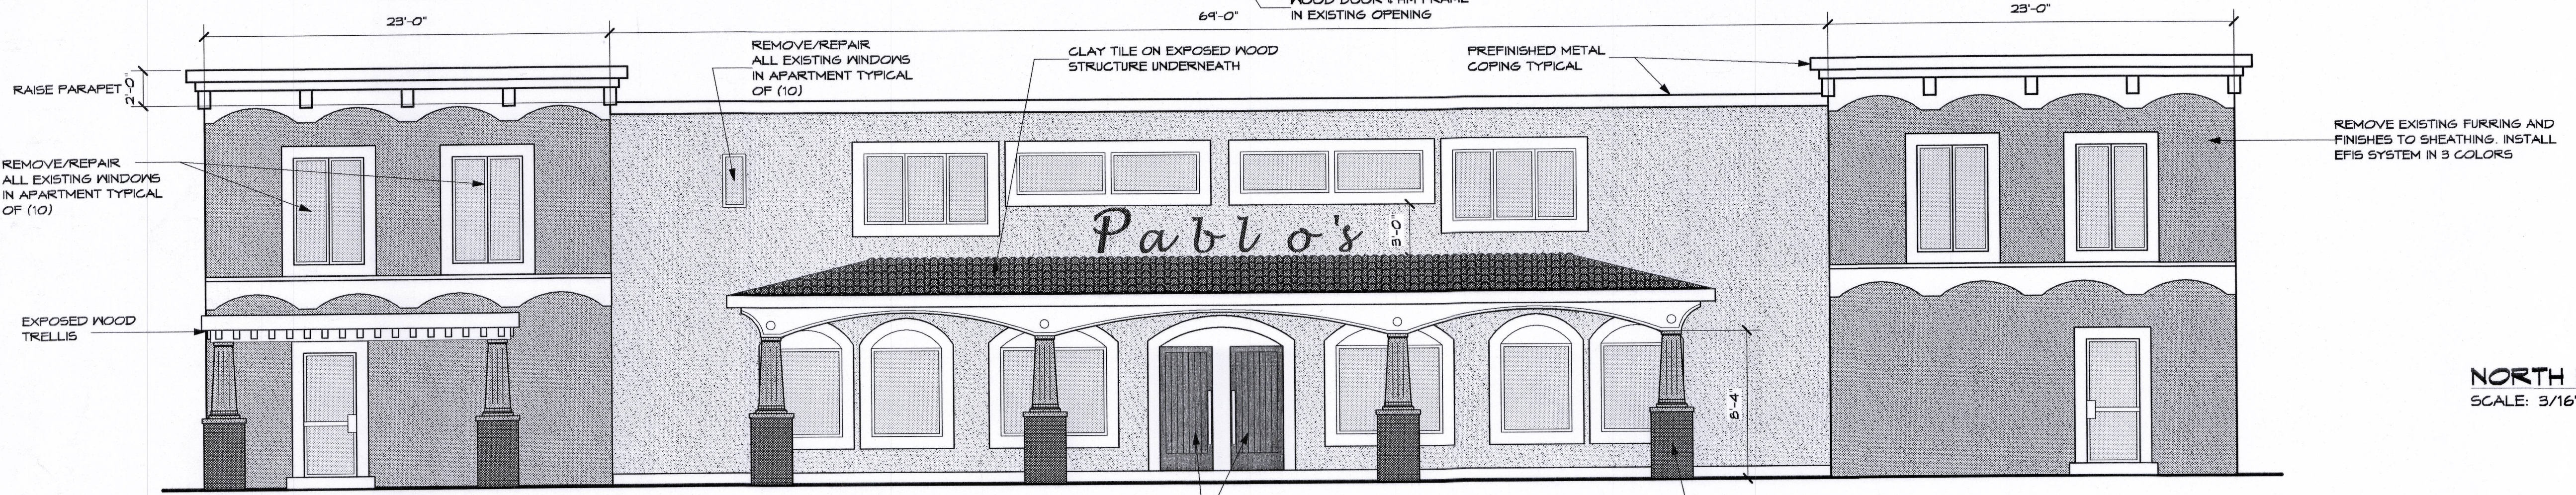

NORTH ELEVATION
SCALE: 3/16" = 1'-0"

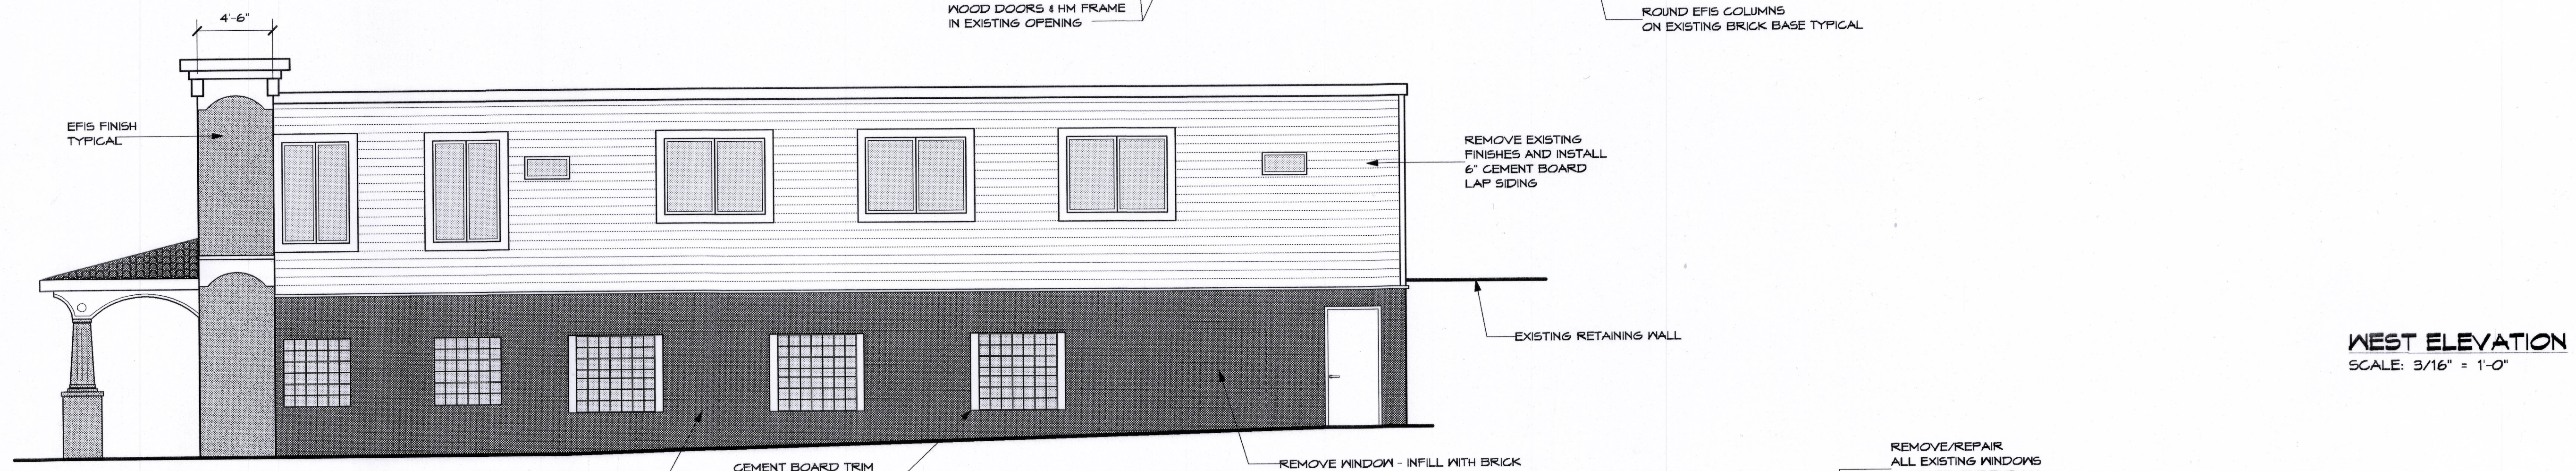

WEST ELEVATION
SCALE: 3/16" = 1'-0"

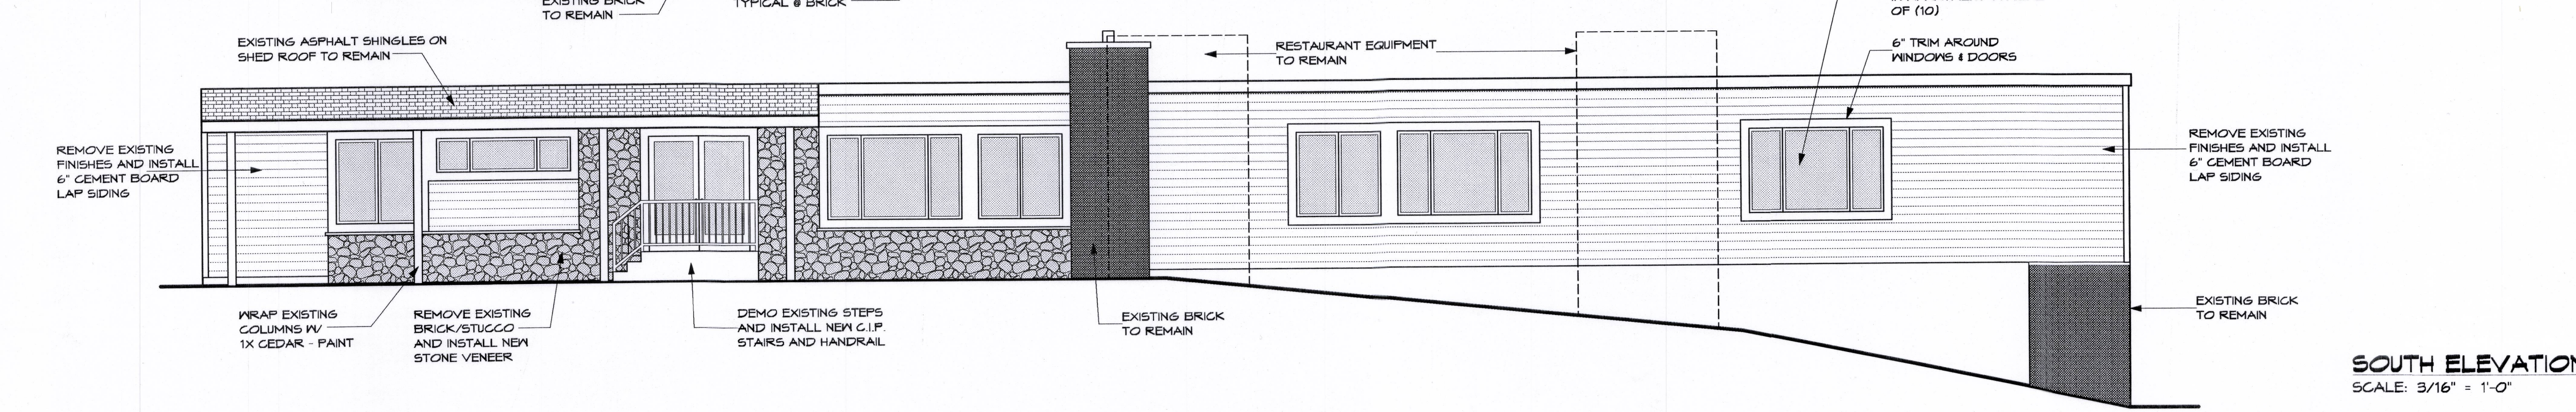

SOUTH ELEVATION
SCALE: 3/16" = 1'-0"

Linner-Morschen Architects
19103 Maple Avenue S.
Bloomington, MN 55431
PHONE: (952) 884-6465
FAX: (952) 884-0860



A New Facade For:
PABLOS RESTAURANT
Shakopee, Minnesota

Revisions	
Drawn	Jak
Checked	L.M.
Date	06/30/16
Job Number	
Sheet	A1
OF 1 SHEET	