



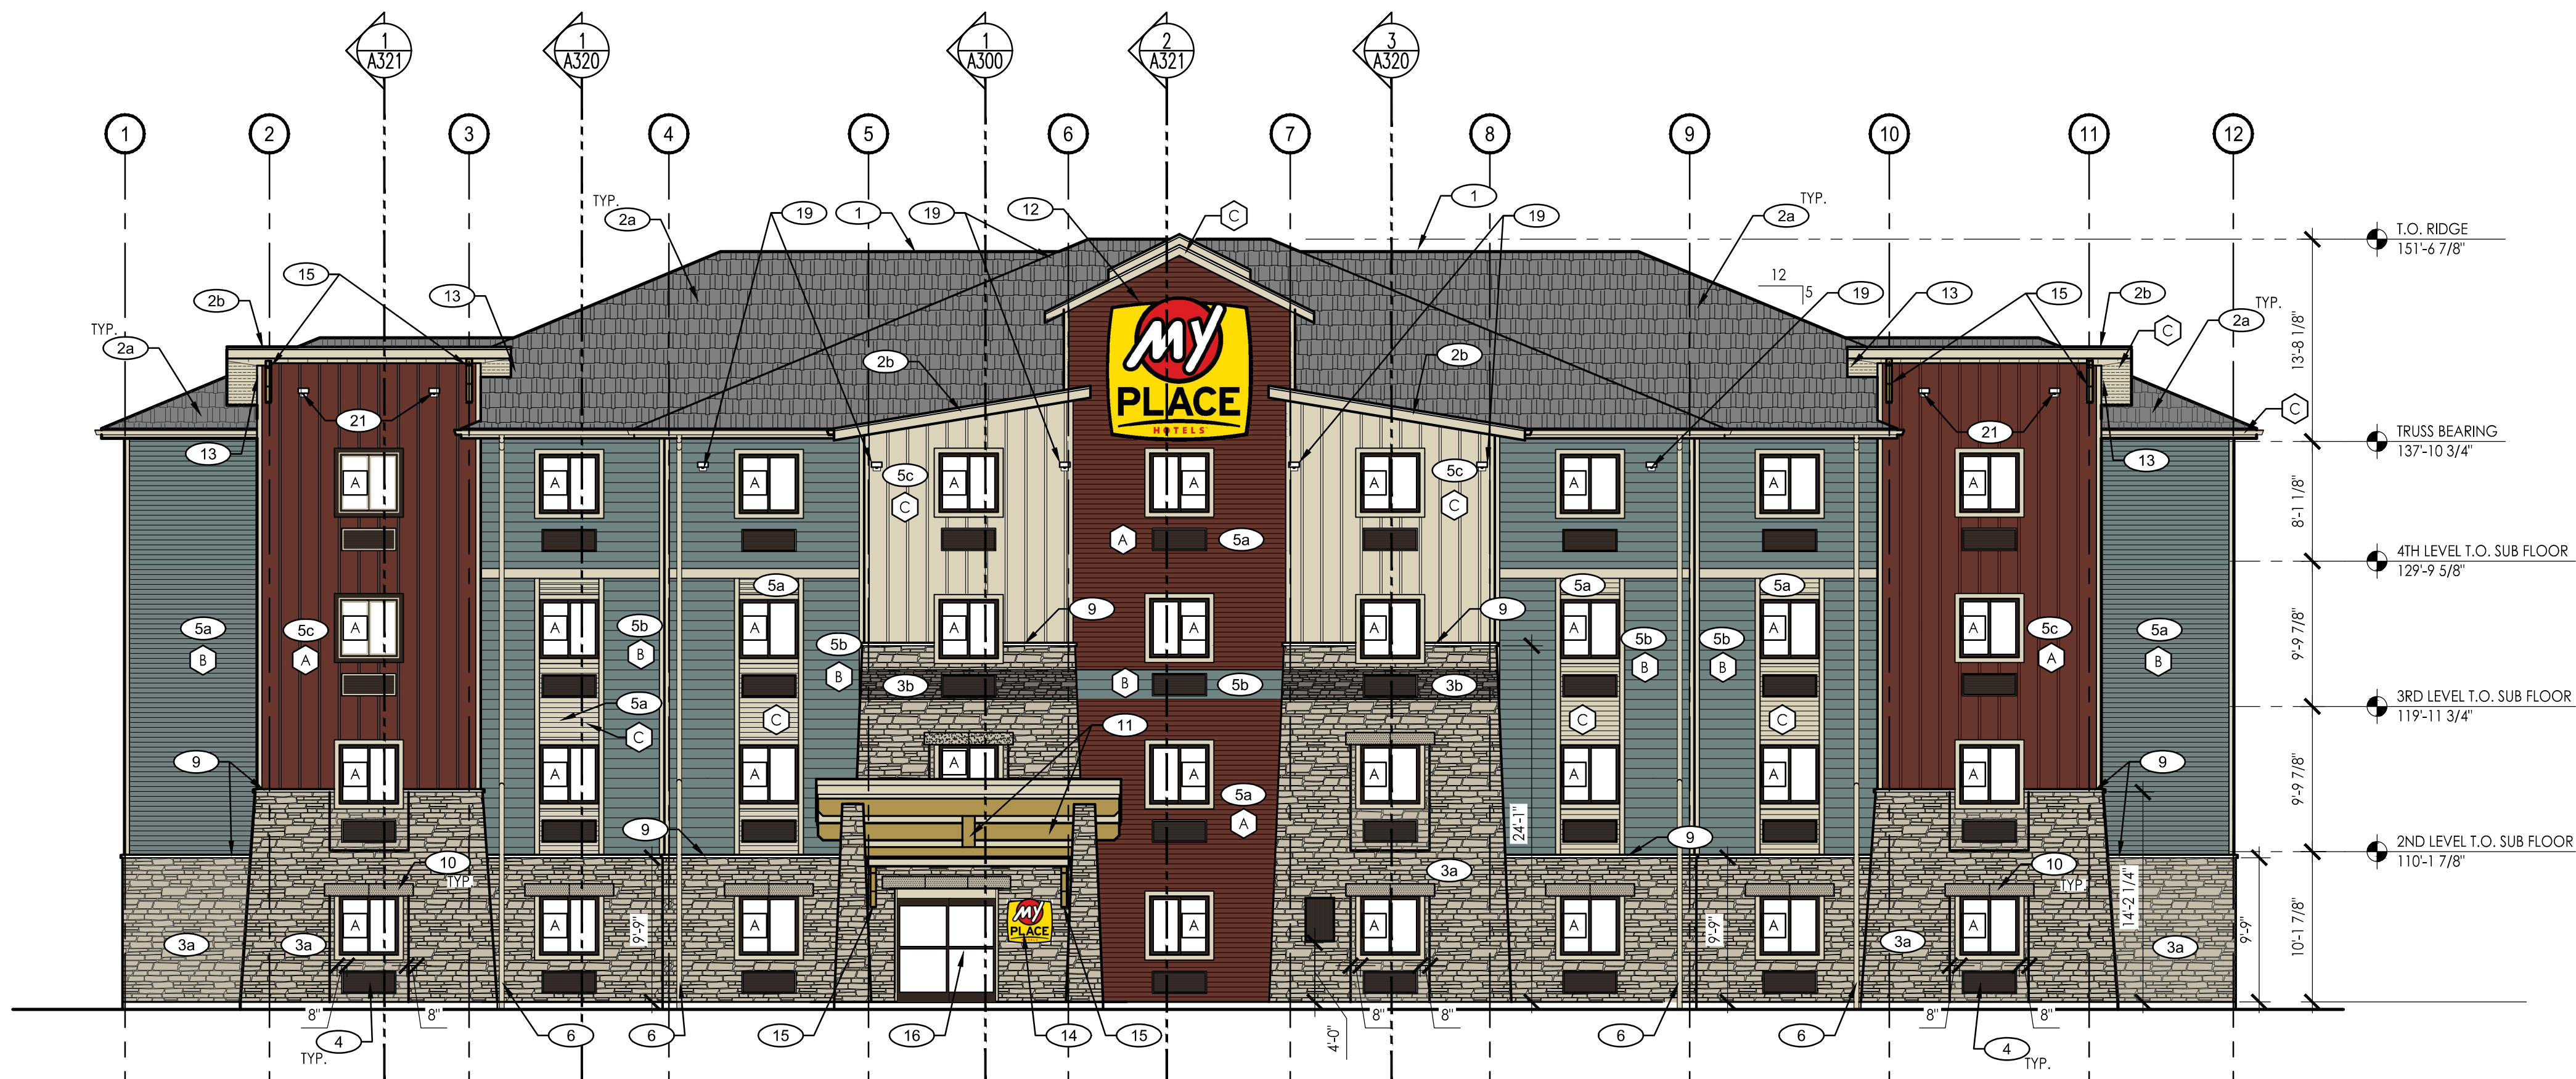

2 FRONT ELEVATION
SCALE: 1/8" = 1'-0"

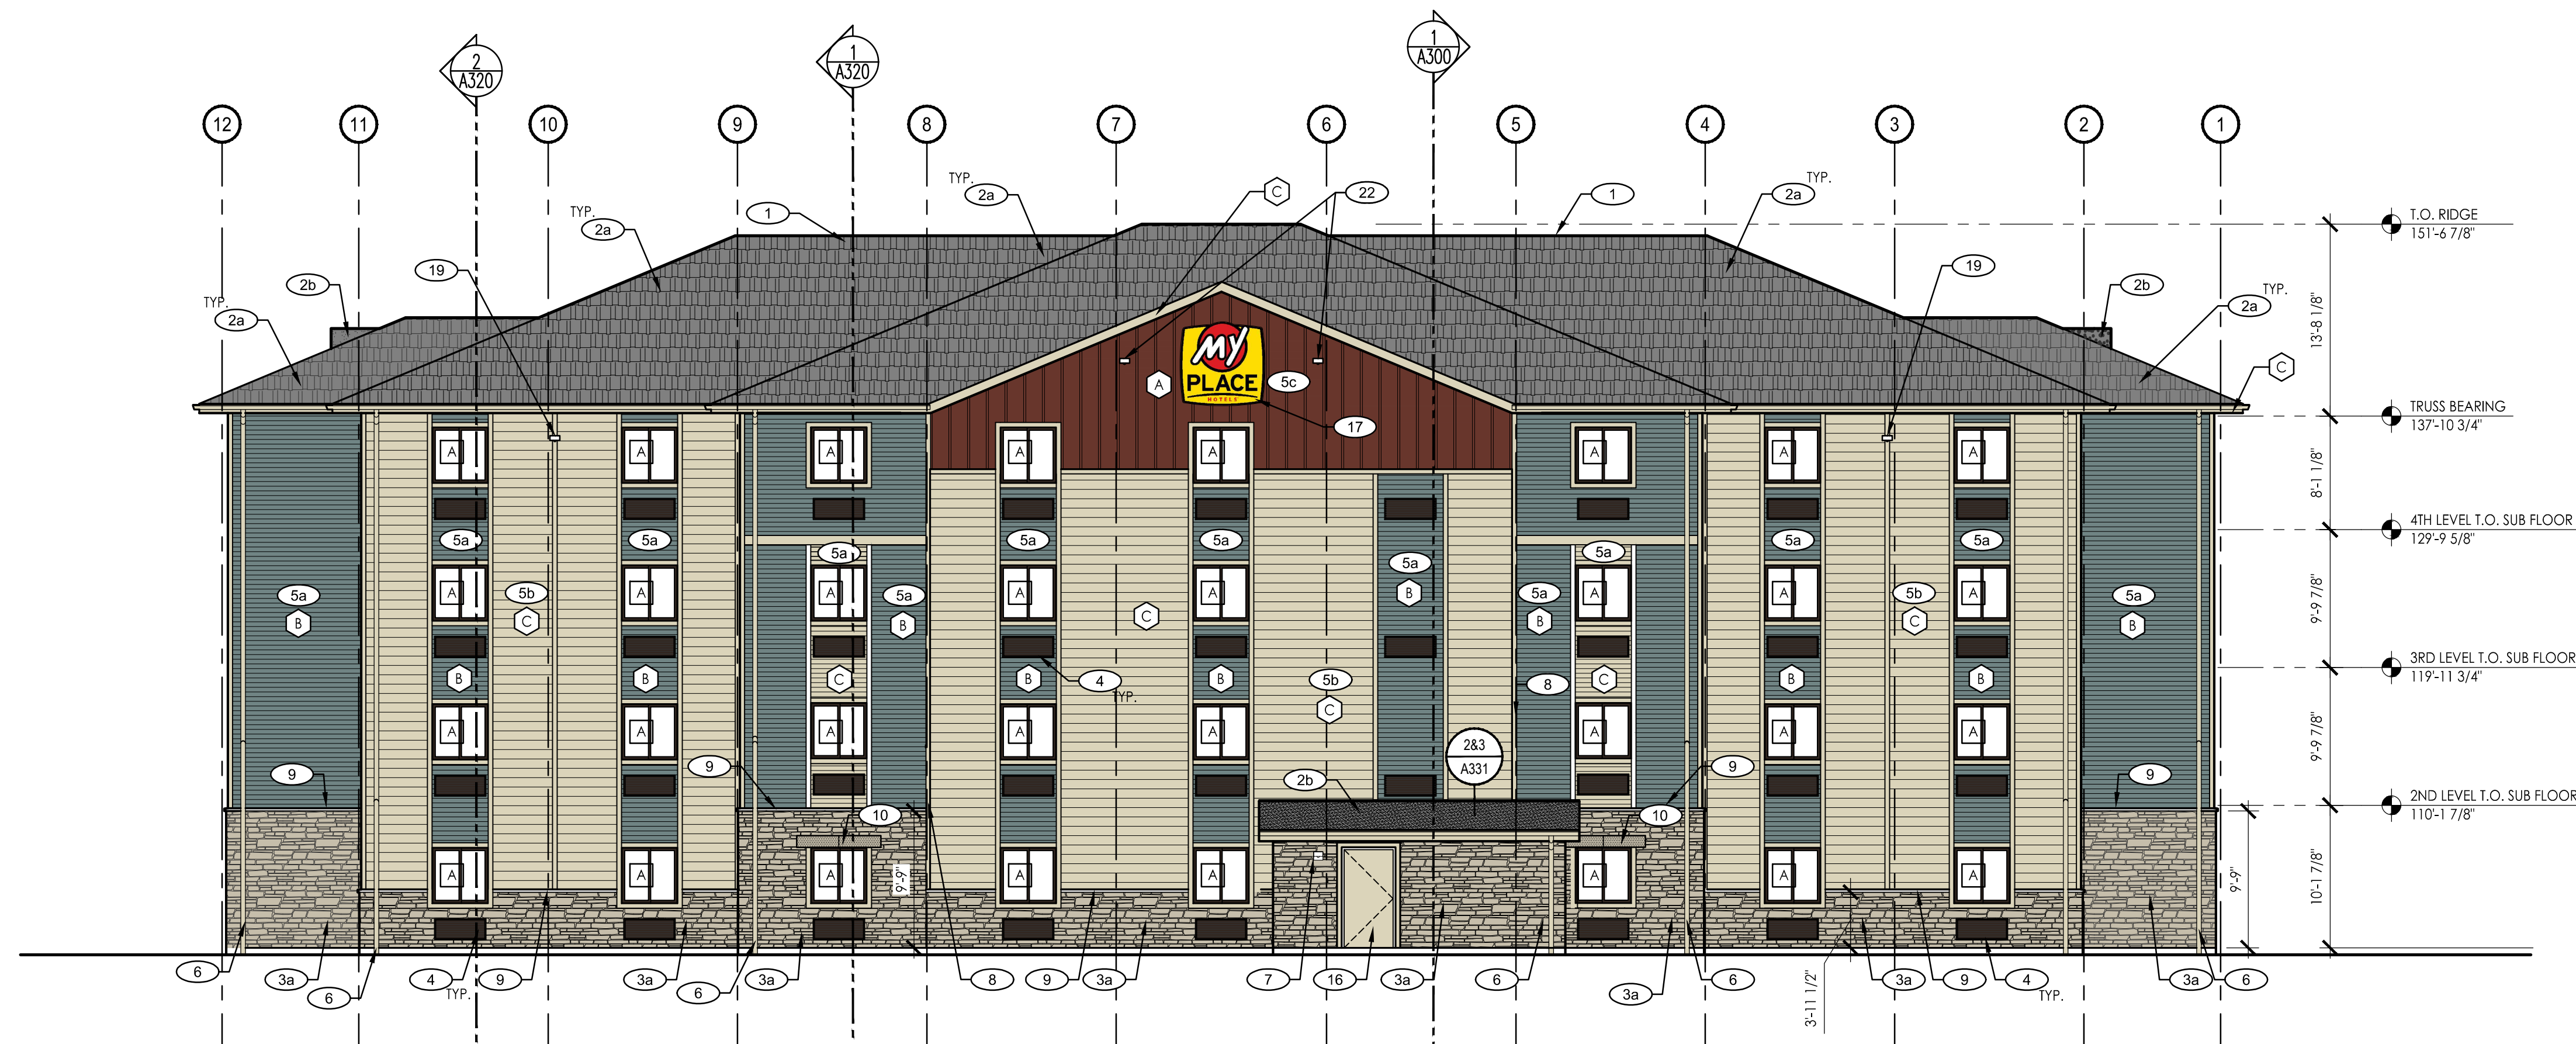

1 BACK ELEVATION
SCALE: 1/8" = 1'-0"

COLOR LEGEND

- (A) MANUF: JAMES HARDIE
COLOR: COUNTRYLANE RED
- (B) MANUF: JAMES HARDIE
COLOR: BOOTHBAY BLUE
- (C) MANUF: JAMES HARDIE
COLOR: NAVAJO BEIGE


MATERIAL LEGEND

PROVIDE THE FOLLOWING BASIS OF DESIGN FINISHES OR APPROVED EQUAL PRODUCTS

- (1) ASPHALT SHINGLES
COLOR: MATCH OWEN'S CORNING ESTATE GRAY
- (2) SINGLE-PLY MEMBRANE ROOF
COLOR: OWNER TO SELECT
- (3) ADHERED STONE VENEER "A"
MANUF: HARRISTONE
STYLE & COLOR: OWNER TO SELECT
- (4) ADHERED STONE VENEER "B"
MANUF: HARRISTONE
STYLE & COLOR: OWNER TO SELECT
- (5) CEMENT BOARD SIDING "A" - LAP SIDING
EXPOSURE: 4"
COLOR: SEE ELEVATION
- (6) CEMENT BOARD SIDING "B" - LAP SIDING
EXPOSURE: 8"
COLOR: SEE ELEVATION
- (7) CEMENT BOARD SIDING "C" - BOARD AND BATTEN
EXPOSURE: 14" VERTICAL (16" PANEL WIDTH)
COLOR: SEE ELEVATION
- (8) DECORATIVE STONE LINTEL
MANUF: HARRISTONE
COLOR: OWNER TO SELECT
- (9) SOFFIT PANEL
EXPOSURE: 16"
COLOR: COLOR TO MATCH "NAVAJO BEIGE"
- COLOR OF ALL FASCIA, TRIM & GUTTERS TO MATCH SOFFIT PANEL

KEYNOTES

- (1) RIDGE VENT.
- (2a) ASPHALT SHINGLES, CLASS 'G' WINDRATED TO 120 MPH. SEE MATERIAL LEGEND.
- (2b) SINGLE-PLY ROOF MEMBRANE. SEE MATERIAL LEGEND.
- (3a) ADHERED STONE VENEER "A". SEE MATERIAL LEGEND.
- (3b) ADHERED STONE VENEER "B". SEE MATERIAL LEGEND.
- (4) HEATING/COOLING UNIT. VERIFY ROUGH OPENING W/ MANUFACTURER.
- (5a) CEMENT BOARD SIDING W/ 4" EXPOSURE. SEE MATERIAL LEGEND.
- (5b) CEMENT BOARD SIDING W/ 8" EXPOSURE. SEE MATERIAL LEGEND.
- (5c) CEMENT BOARD SIDING W/ 14" EXPOSURE. SEE MATERIAL LEGEND.
- (6) GUTTER AND DOWNSPOUTS, SIZE, AND LOCATION TO BE DETERMINED BY RUN-OFF CALCULATIONS AND SHOP DRAWINGS. VERIFY DOWNSPOUT DISCHARGE W/ G.C. TO PREVENT WATER FLOWING ACROSS LANDSCAPING OR OVER SIDEWALKS. WHEN REQUIRED, ROUTE DOWNSPOUTS TO STORM SEWER. SEE CIVIL DRAWINGS.
- (7) EXTERIOR LIGHTING. SEE DETAIL 10/A331.
- (8) SIDING BAND AT MATERIAL CHANGE AND WINDOW TRIM. COLOR: TO MATCH "NAVAJO BEIGE".
- (9) STONE CAP. COLOR TO MATCH STONE LINTEL. PROVIDE METAL FLASHING. PAINT TO MATCH STONE LINTEL. TO RUN BEHIND SIDING AND OVER STONE CAP.
- (10) STONE DECORATIVE LINTEL (10"x72").
- (11) ROUGH-SAWN TIMBER BEAMS. CLEAR COAT FINISH.
- (12) 10'-0" MY PLACE BUILDING SIGN. UNDER SEPARATE PERMIT.
- (13) SOFFIT PANEL. INSTALL VENT PANELS AS INDICATED ON ROOF PLAN. SEE MATERIAL LEGEND.
- (14) 3'-0" MY PLACE BUILDING SIGN. UNDER SEPARATE PERMIT.
- (15) WOOD DECORATIVE BRACKET. SEE DETAIL 1/A331. CLEAR COAT FINISH TO MATCH TIMBER BEAMS.
- (16) DOOR, AS SCHEDULED.
- (17) 6'-0" MY PLACE BUILDING SIGN. UNDER SEPARATE PERMIT.
- (18) ROOF PARAPET SCUPPER DRAIN.
- (19) BUILDING MOUNTED FLOOD LIGHTING. MOUNT AT 37'-0" AFF. SEE DETAIL 11/A331.
- (20) BUILDING ADDRESS. INSTALL PER LOCAL REGULATIONS.
- (21) BUILDING MOUNTED FLOOD LIGHTING. MOUNT AT 42'-0" AFF. SEE DETAIL 11/A331.
- (22) BUILDING MOUNTED FLOOD LIGHTING. MOUNT AT 42'-6" AFF. SEE DETAIL 11/A331.

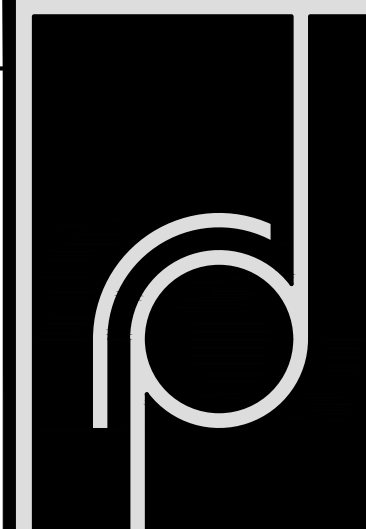

THE
RICHARDSON
DESIGN
PARTNERSHIP,
L.L.C.

510 South 400 East
Salt Lake City, Utah 84102
P: 801.355.6848
F: 801.355.6880

THE GRAPHIC MATERIAL AND DESIGN ON THIS SHEET ARE INSTRUMENTS OF SERVICE AND REMAIN THE PROPERTY OF THE RICHARDSON DESIGN PARTNERSHIP, L.L.C. AND DESIGN CONTAINED HEREIN IS PROHIBITED WITHOUT THE WRITTEN PERMISSION OF THE RICHARDSON DESIGN PARTNERSHIP, L.L.C. ALL RIGHTS RESERVED.

MY PLACE EXTENDED STAY
4 STORY 63 UNIT
SHAKOPEE, MN

PROJECT:

DATE:	DESCRIPTION:
05/11/18	SITE REVIEW

EXTERIOR
ELEVATIONS - URBAN

PROJECT #
14-271.01
SHEET #

A200