




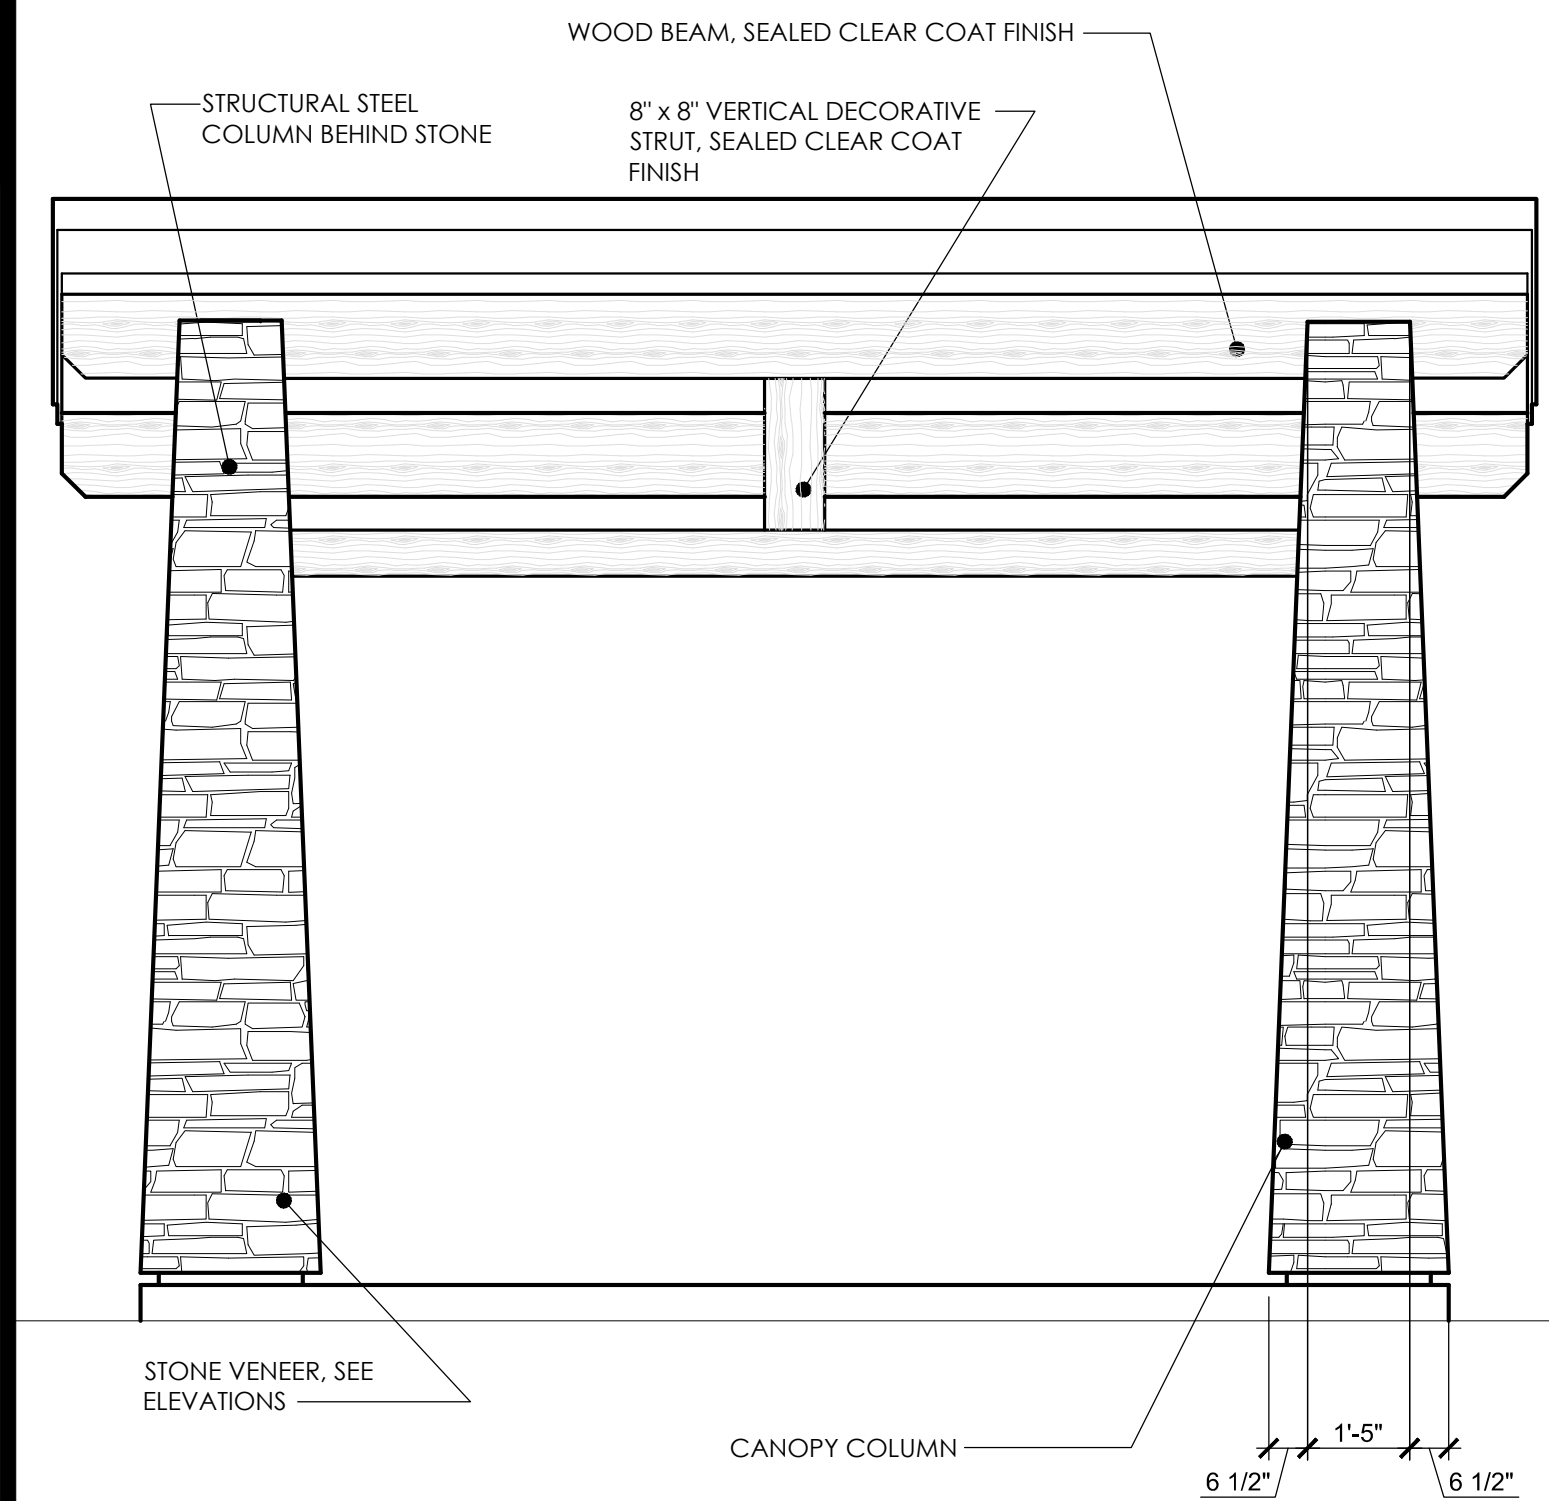


5 FRONT ELEVATION (TYP.)
SCALE: 3/8" = 1'-0"

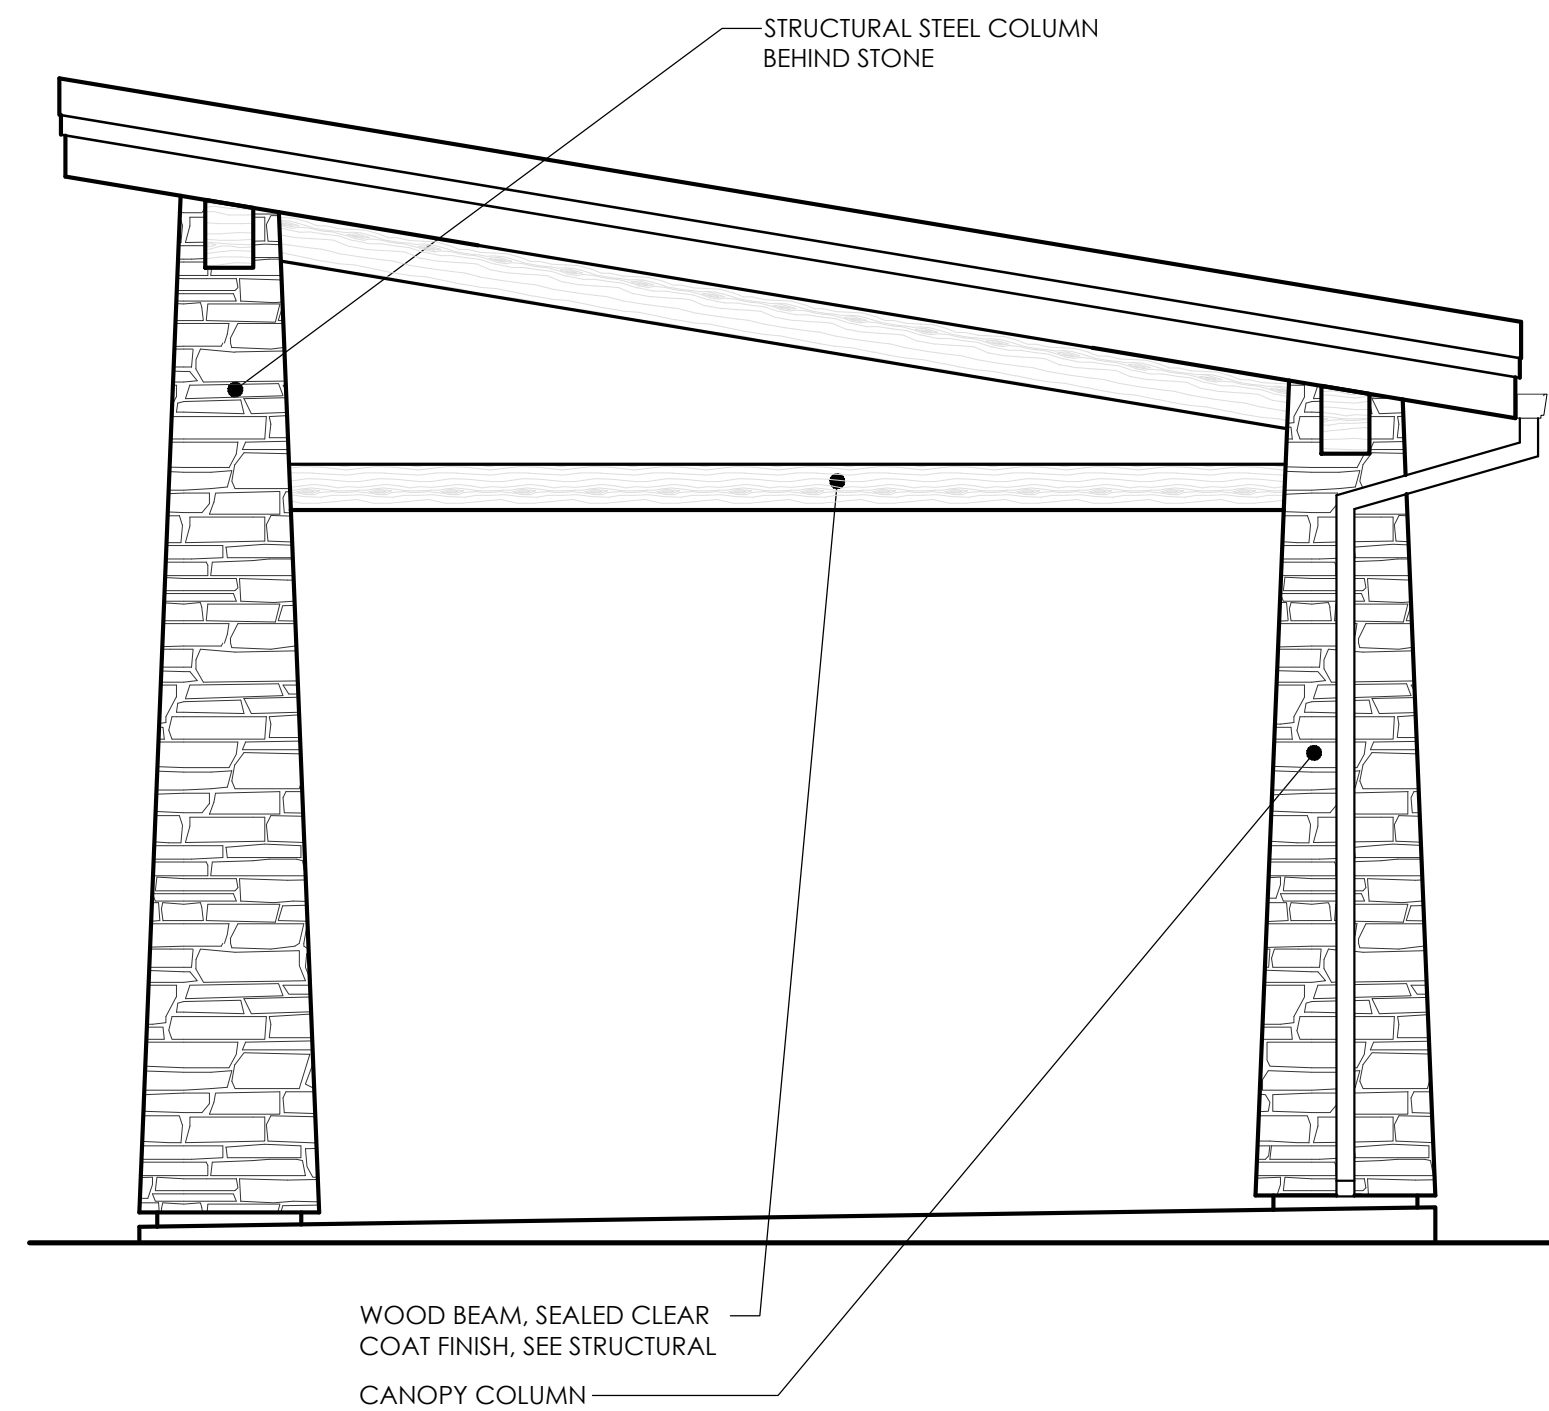


4 SIDE ELEVATIONS (TYP.)
SCALE: 3/8" = 1'-0"

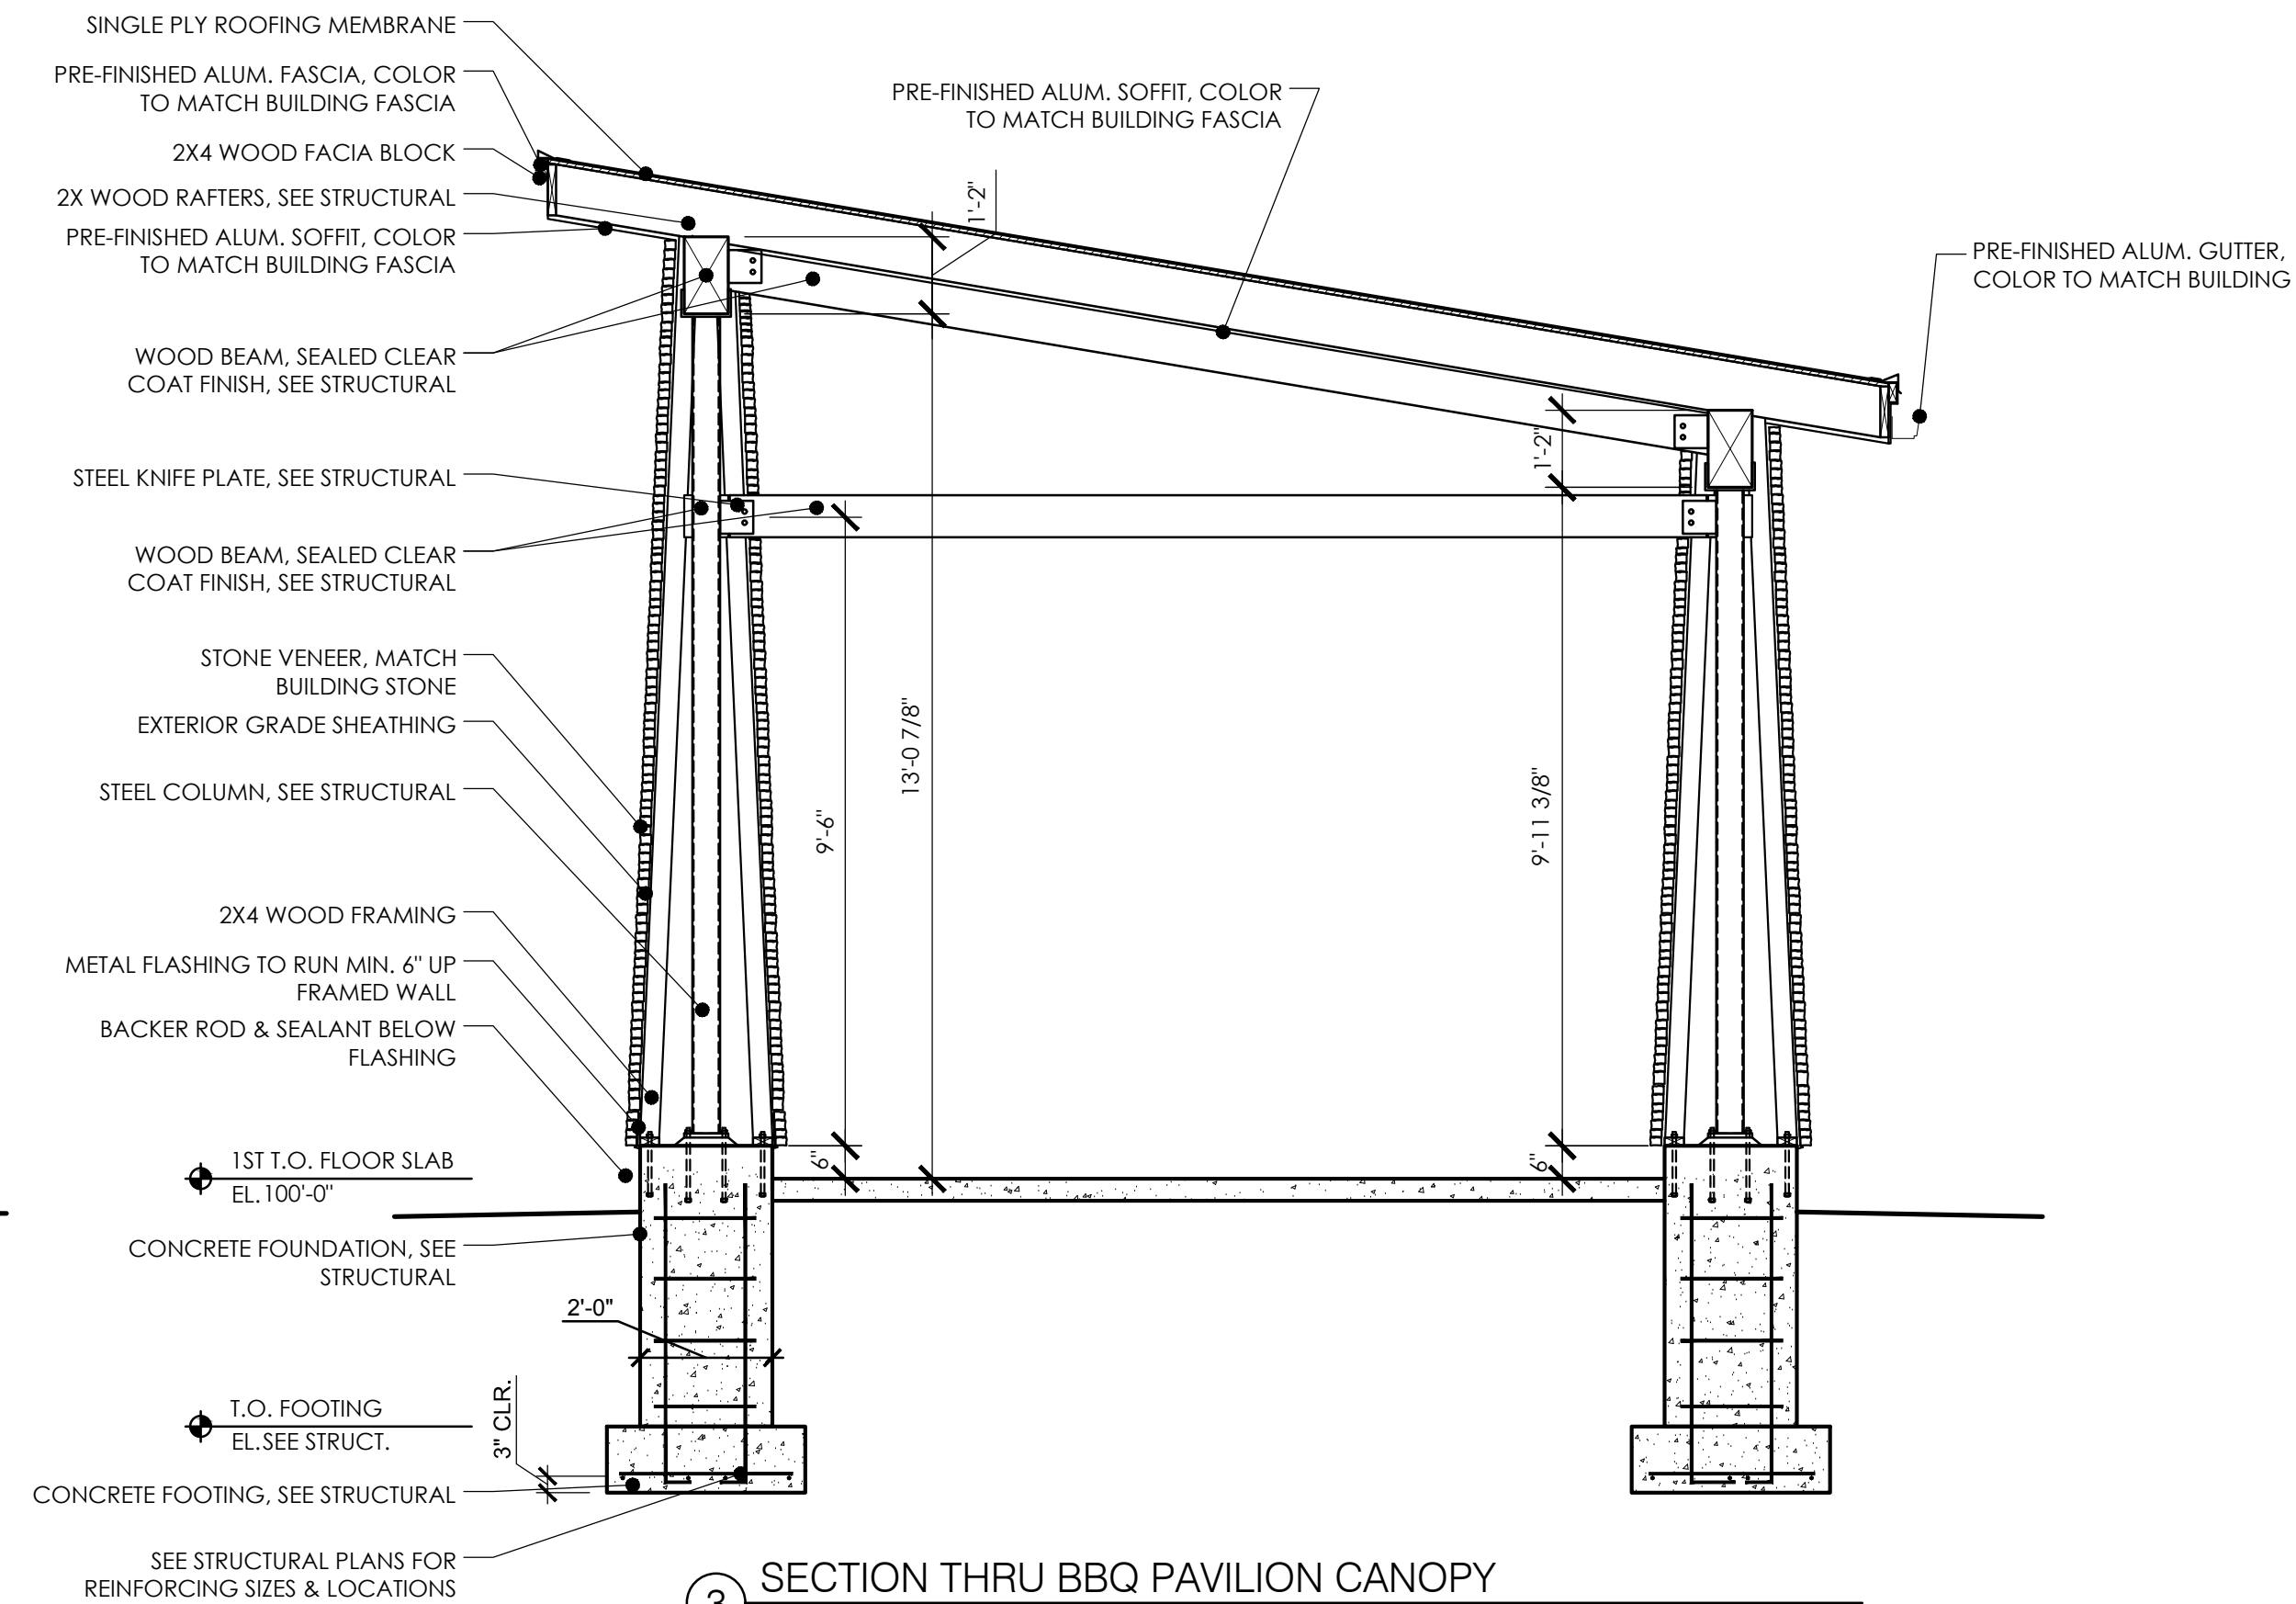


3 SECTION THRU BBQ PAVILION CANOPY
SCALE: 3/8" = 1'-0"

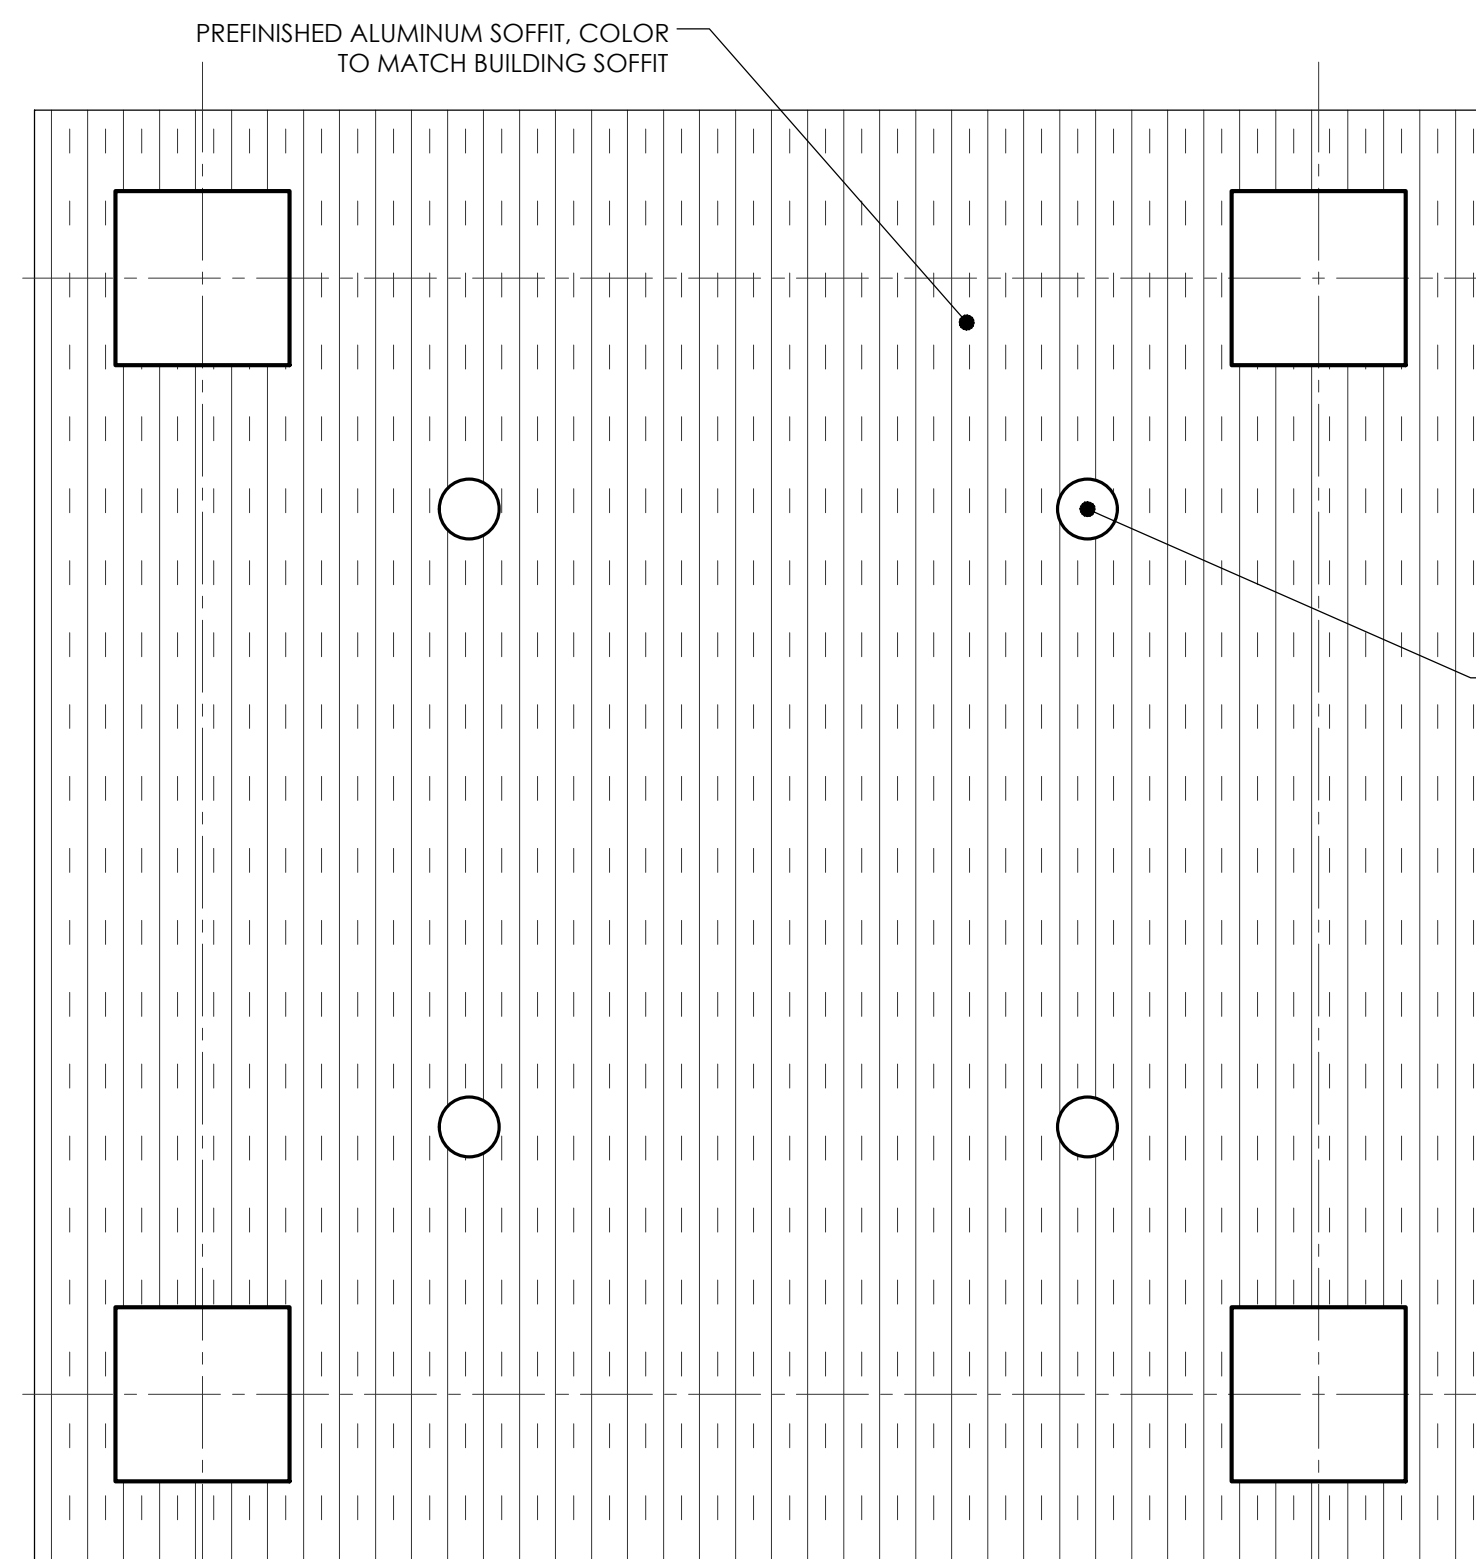


6 BBQ PAVILION REFLECTED CEILING PLAN
SCALE: 3/8" = 1'-0"

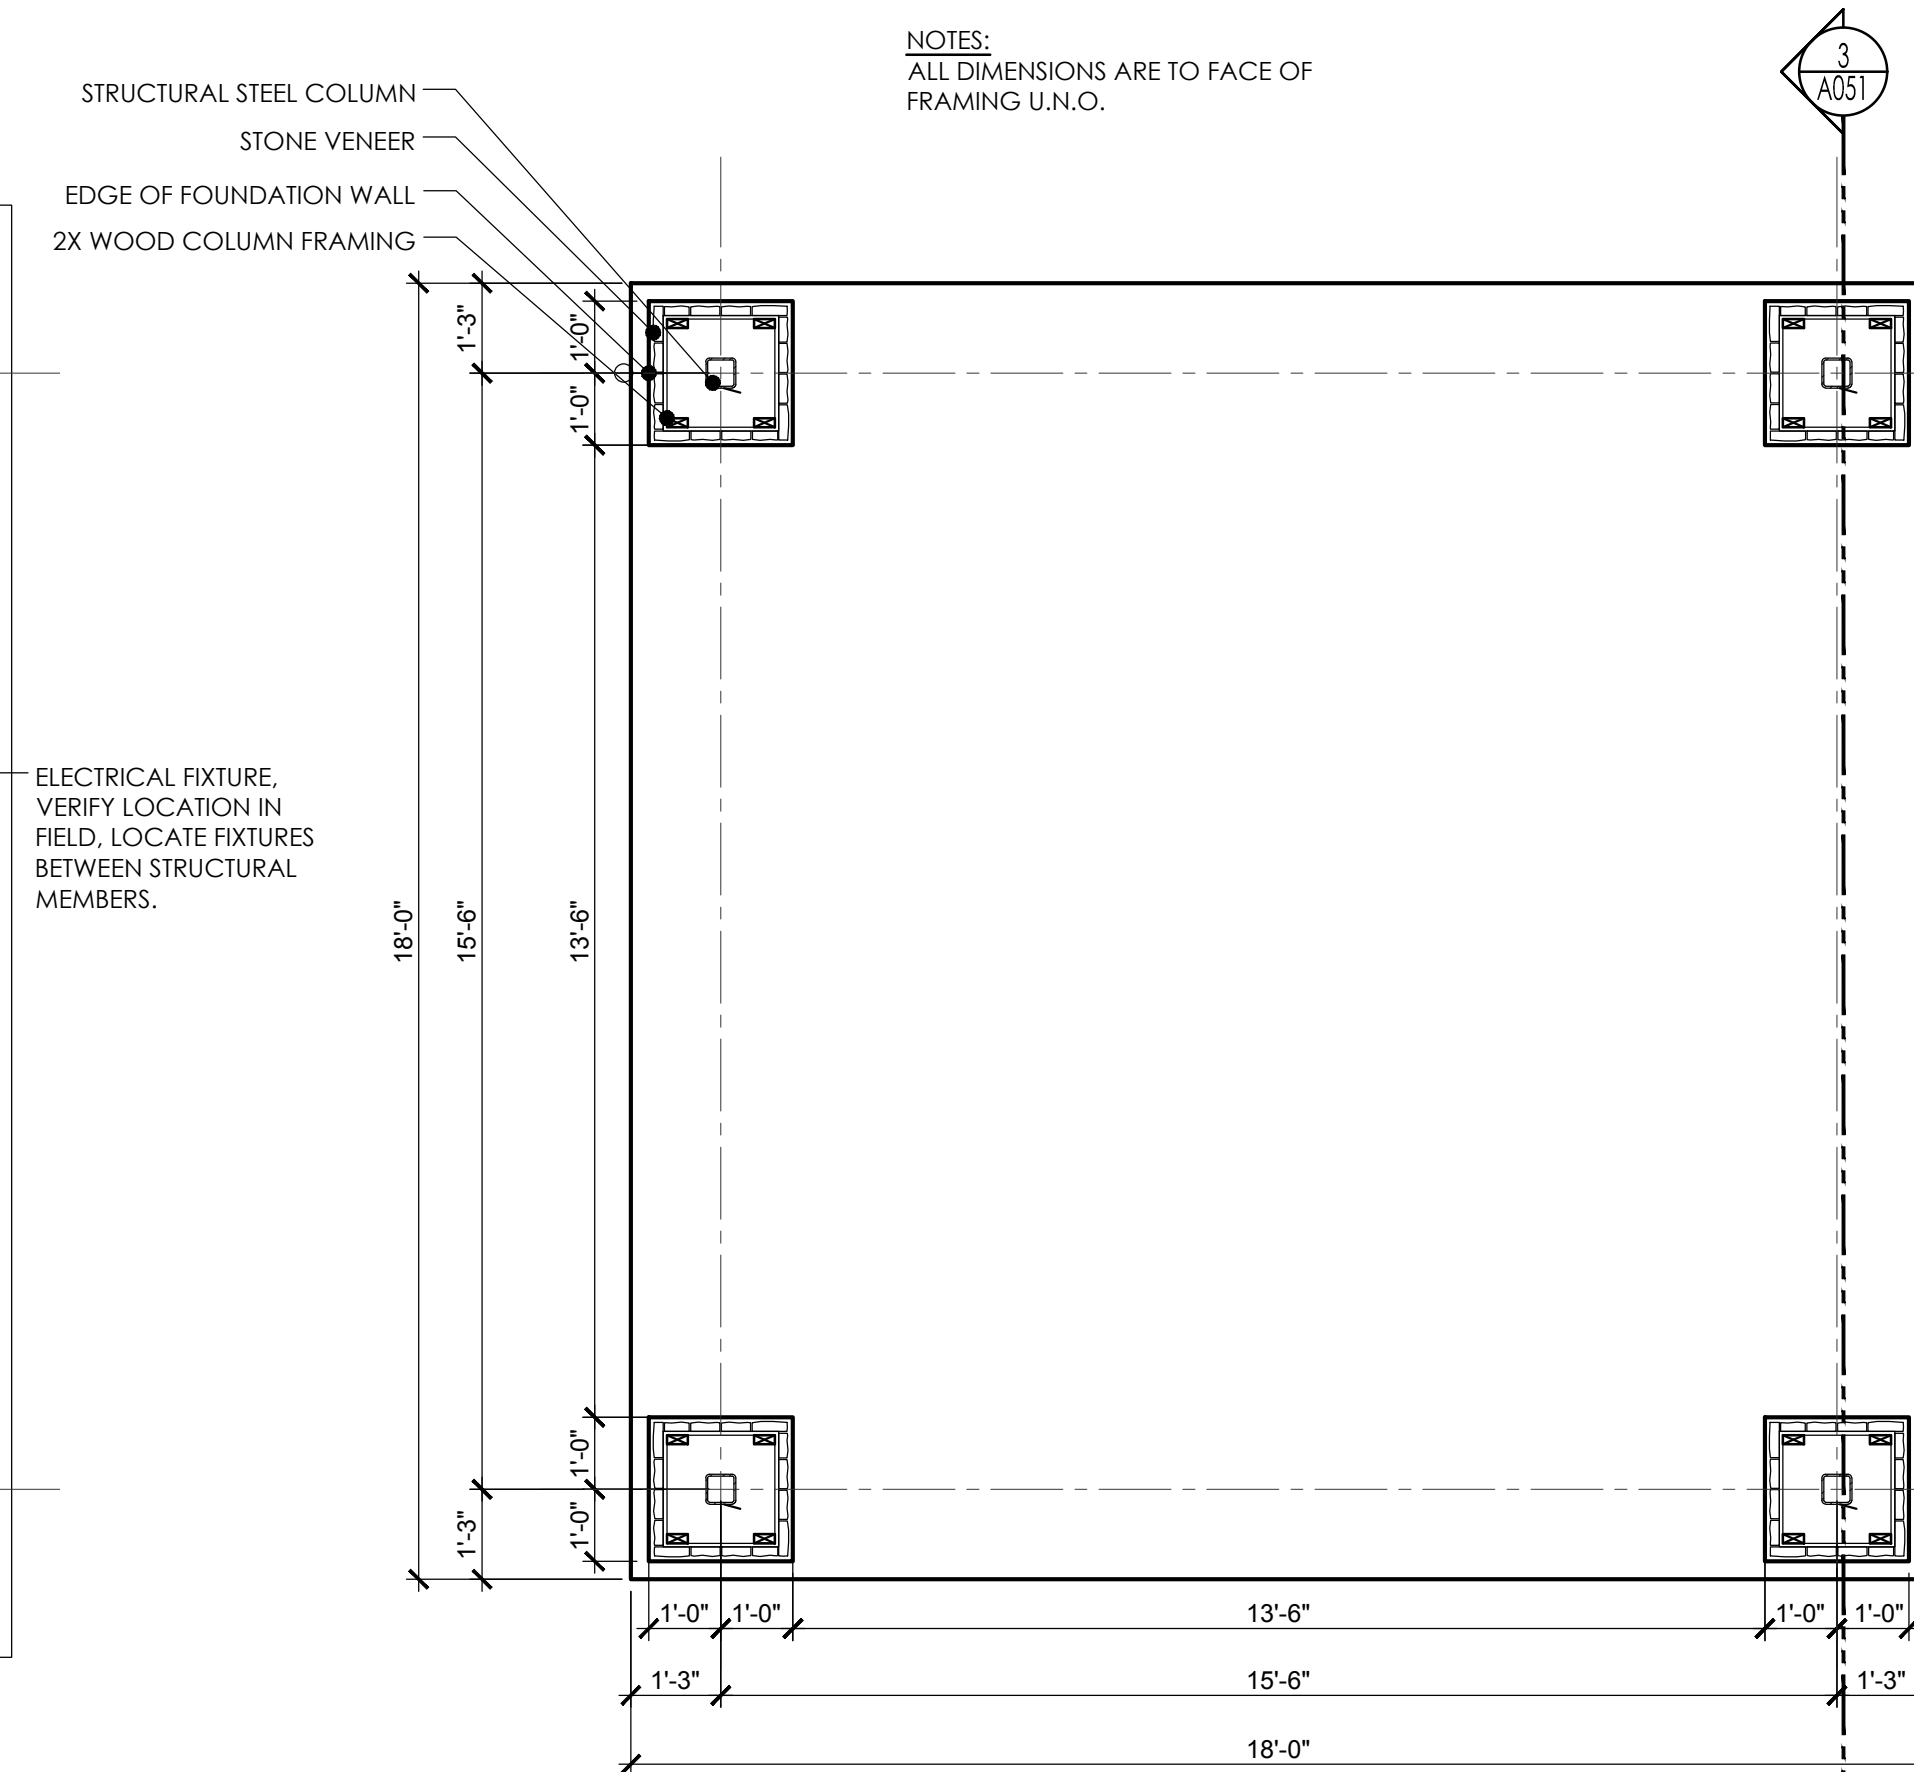

2 ENLARGED BBQ PAVILION PLAN
SCALE: 3/8" = 1'-0"

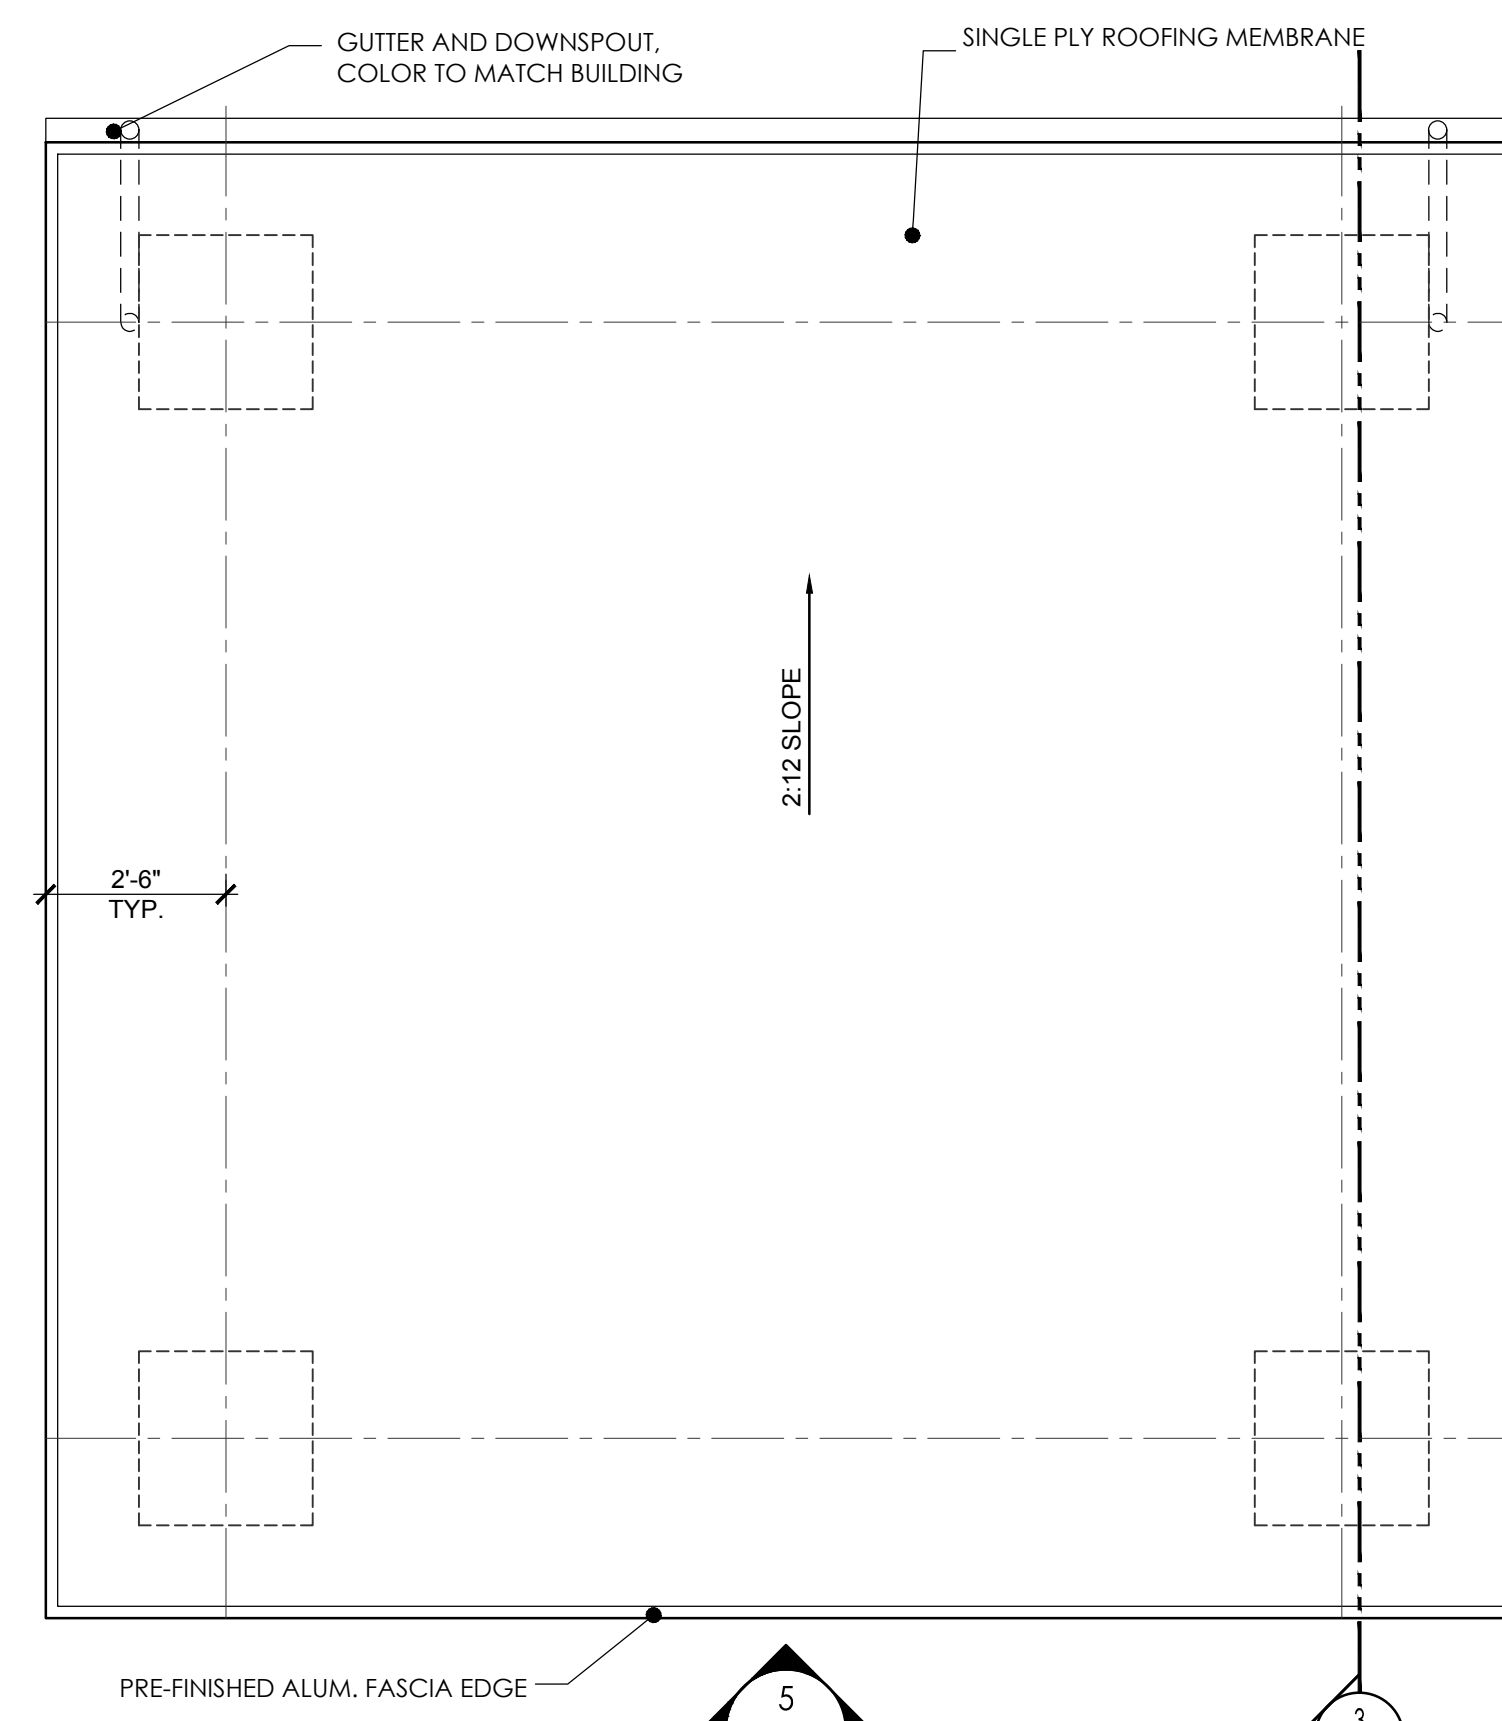

1 ENLARGED BBQ PAVILION ROOF PLAN
SCALE: 3/8" = 1'-0"

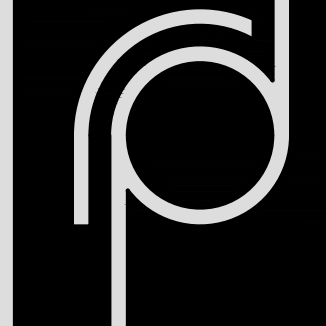

THE
RICHARDSON
DESIGN
PARTNERSHIP,
L.L.C.
510 South 400 East
Salt Lake City, Utah 84102
P: 801.355.6868
F: 801.355.6880

THE GRAPHIC MATERIAL AND DESIGN ON THIS SHEET ARE INSTRUMENTS OF SERVICE AND REMAIN AT ALL TIMES THE PROPERTY OF THE RICHARDSON DESIGN PARTNERSHIP, L.L.C. NO PART OF THIS SHEET OR THE DESIGN THEREON MAY BE REPRODUCED OR TRANSMITTED IN ANY FORM OR BY ANY MEANS, ELECTRONIC OR MECHANICAL, WITHOUT THE WRITTEN PERMISSION OF THE RICHARDSON DESIGN PARTNERSHIP, L.L.C. ALL RIGHTS RESERVED.

MY PLACE EXTENDED STAY
4 STORY '63 UNIT
SHAKOPEE, MN
PROJECT:

DATE:	DESCRIPTION:
05/11/18	SITE REVIEW

PROJECT #
14-271.01
SHEET #

BBQ PAVILION DETAILS
A051