


2019 SCOTT
COUNTY JUSTICE
CENTER

200 4th Avenue W
Shakopee, Minnesota 55379



WOLD ARCHITECTS
AND ENGINEERS
332 Minnesota Street, Suite W2000
Saint Paul, MN 55101

woldarch.com | 651.252.7775

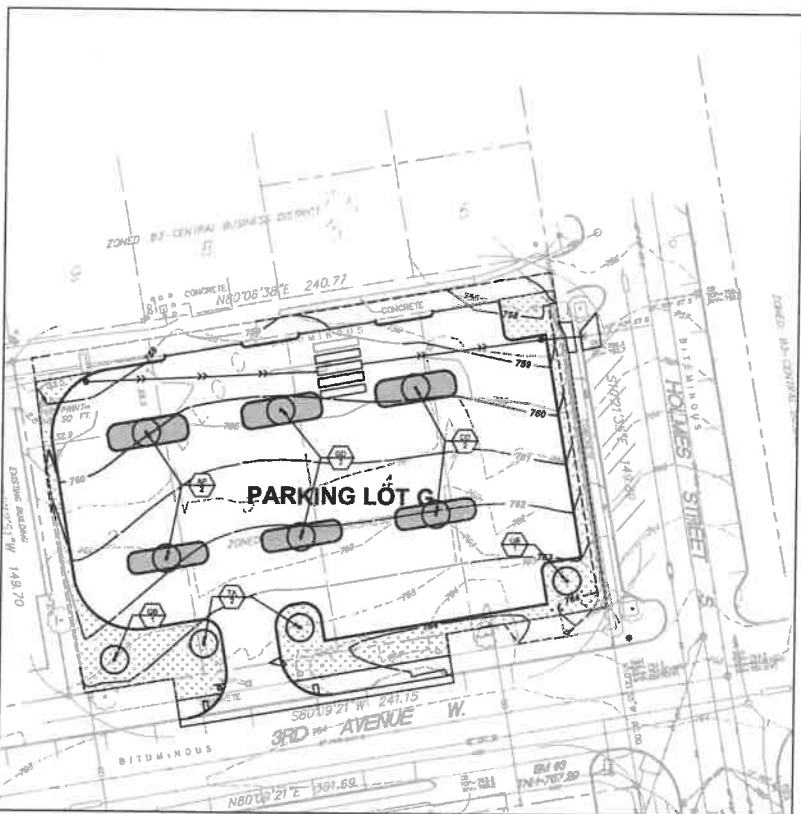

LANDSCAPING PLAN NORTHEAST
SCALE : 1" = 30'

- NOTES:
1. REFER TO SHEET C1.51, GRADING AND DRAINAGE PLAN - EAST, FOR GENERAL NOTES.
 2. REFER TO SWPPP NARRATIVE FOR CONSTRUCTION SEQUENCING AND EROSION CONTROL REQUIREMENTS.
 3. LANDSCAPE ARCHITECT MUST INSPECT AND APPROVE FINISH GRADING BEFORE CONTRACTOR PROCEEDS WITH SODDING AND SEEDING.
 4. ALL DISTURBED AREAS OUTSIDE THE BUILDING PAD WHICH ARE NOT DESIGNATED TO BE PAVED OR RECEIVE AGLIME SHALL RECEIVE AT LEAST 6" OF TOPSOIL AND SHALL BE SODDED OR RESEED.
 5. WHERE NEW SOD MEETS EXISTING TURF, EXISTING TURF EDGE SHALL BE CUT TO ALLOW FOR A CONSISTENT, UNIFORM STRAIGHT EDGE. JAGGED OR UNIFORM EDGES WILL NOT BE ACCEPTABLE. REMOVE TOPSOIL AT JOINT BETWEEN EXISTING AND NEW AS REQUIRED TO ALLOW NEW SOD SURFACE TO BE FLUSH WITH EXISTING.
 6. FAILURE OF TURF DEVELOPMENT: IN THE EVENT THE CONTRACTOR FAILS TO PROVIDE AN ACCEPTABLE TURF, THE CONTRACTOR SHALL RE-SOD OR RE-SEED ALL APPLICABLE AREAS, AT NO ADDITIONAL COST TO THE OWNER, TO THE SATISFACTION OF THE ENGINEER.
 7. BEGIN TURF ESTABLISHMENT IMMEDIATELY AFTER SODDING OR SEEDING, REFER TO SPECIFICATION FOR PROCEDURE.
 8. ALL TREES TO BE BALLED AND BURLAPPED.
 9. ALL TREES AND SHRUBS SHALL RECEIVE 4" DEPTH OF CLEAN SHREDDED HARDWOOD MULCH, UNLESS OTHERWISE SPECIFIED.
 10. ALL PLANT MATERIALS SHALL BE NO. 1 QUALITY, NURSERY GROWN AND SPECIMENS MUST BE MATCHED. ALL OVERSTORY TREES ADJACENT TO DRIVE AND IN PARKING LOT SHALL BEGIN BRANCHING NO LOWER THAN 8'.

- LEGEND
- REFERENCE KEY TO SITE DETAILS
DETAIL LD NUMBER (TOP)
DETAIL SHEET NUMBER (BOTTOM)
 - PROPOSED DECIDUOUS TREE
 - PROPOSED CONIFEROUS TREE
 - PROPOSED SHRUBS
 - APPROXIMATE SOD LIMITS
 - PROPOSED SHRUB / MULCH BED
 - PROPOSED LIGHT POLE - REFER TO ELECTRICAL PLANS
 - PROPERTY LINE

PLANT SCHEDULE				
SYMBOL	COMMON NAME	SCIENTIFIC NAME	QTY.	SIZE
AP	COMMON YAW MAPLE	Acer glaberrimum 'Common Yaw'	25' cal	1000
CO	HACKBERRY	Celastrus occidentalis	25' cal	1000
GO	KENTUCKY ESPRESSO / COFFEETREE	Gymnocladus dioica 'Espresso'	25' cal	1000
ST	SKYLINE HONEYLOCUST	Gleditsia tracuncoba var. 'Inermis Skyline'	25' cal	1000
DB	SWAMP WHITE OAK	Quercus bicolor	25' cal	1000
TA	REDMOND LINDEN	Tilia americana 'Redmond'	25' cal	1000
UC	NEW HORIZON ELM	Ulmus americana 'New Horizon'	25' cal	1000
DL	DWARF BUSH HONEYSUCKLE	Dieris lonicera	85	1000

I hereby certify that this plan, specification or report was prepared by me or under my direct supervision and that I am a duly Licensed PROFESSIONAL ENGINEER under the laws of the State of MINNESOTA

DAVID A. REY
Registration Number: 40188 Date:

Revisions	Date	By

Comments: _____
Date: _____
Drawn: BJD
Check: DAR


LANDSCAPING
PLAN - EAST

Scale: 1" = 30'

C1.51

MN

C

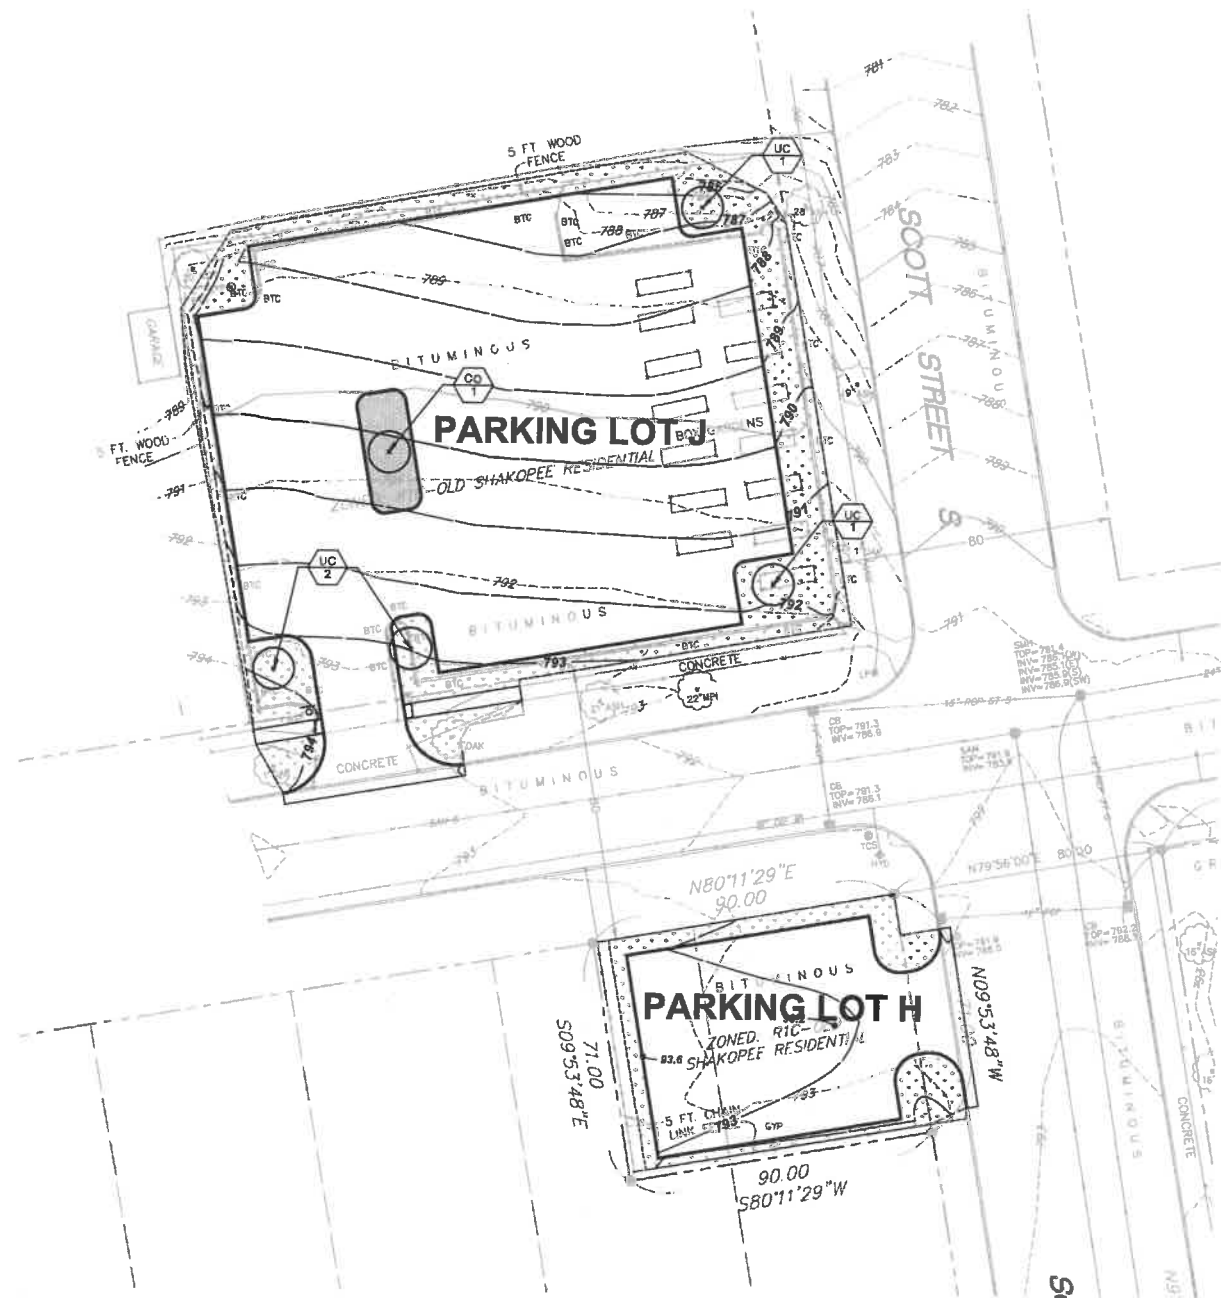

NOTES:

1. REFER TO SHEET C1.51, LANDSCAPING PLAN - EAST, FOR NOTES.

LEGEND

- 1. REFERENCE KEY TO SITE DETAILS
DETAIL LD NUMBER (TOP)
DETAIL SHEET NUMBER (BOTTOM)
- PROPOSED DECIDUOUS TREE
- PROPOSED CONIFEROUS TREE
- PROPOSED SHRUBS
- APPROXIMATE SOD LIMITS
- PROPOSED SHRUB / MULCH BED
- PROPOSED LIGHT POLE - REFER TO ELECTRICAL PLANS
- PROPERTY LINE

PLANT SCHEDULE

SYMBOL	COMMON NAME	SCIENTIFIC NAME	QTY.	SIZE	ROOT
AP	OPALON KING MAPLE	Acer glaberrimus 'Opal King'		2.5' cal	BAB
CO	HACKBERRY	Cornus occidentalis		2.5' cal	BAB
GD	KENTUCKY ESPRESSO COFFEETREE	Gymnocladus dioica 'Espresso'		2.5' cal	BAB
GT	SKYLINE HONEYLOCUST	Gleditsia triacanthos var. 'Skyline'		2.5' cal	BAB
OS	SWAMP WHITE OAK	Quercus bicolor		2.5' cal	BAB
TA	REDMOND LINDEN	Tilia americana 'Redmond'		2.5' cal	BAB
UC	NEW HORIZON ELM	Ulmus carolinianus 'New Horizon'		2.5' cal	BAB
DL	DWARF BUSH HONEYSUCKLE	Diervilla lonicera	95	Cont.	

2019 SCOTT COUNTY JUSTICE CENTER

200 4th Avenue W
Shakopee, Minnesota 55379



**WOLD ARCHITECTS
AND ENGINEERS**
332 Minnesota Street, Suite 1000
Saint Paul, MN 55101

wold.com | 651.227.7773



I hereby certify that this plan, specification or report was prepared by me or under my direct supervision and that I am a duly Licensed
PROFESSIONAL ENGINEER
under the laws of the State of **MINNESOTA**

DAVID A. REY
Registration Number 48189 Date

Revisions		
Description	Date	By

Comm: _____
Date: _____
Drawn: **BUD**
Check: **DAR**



LANDSCAPING PLAN - WEST

Scale: 1" =

C1.52