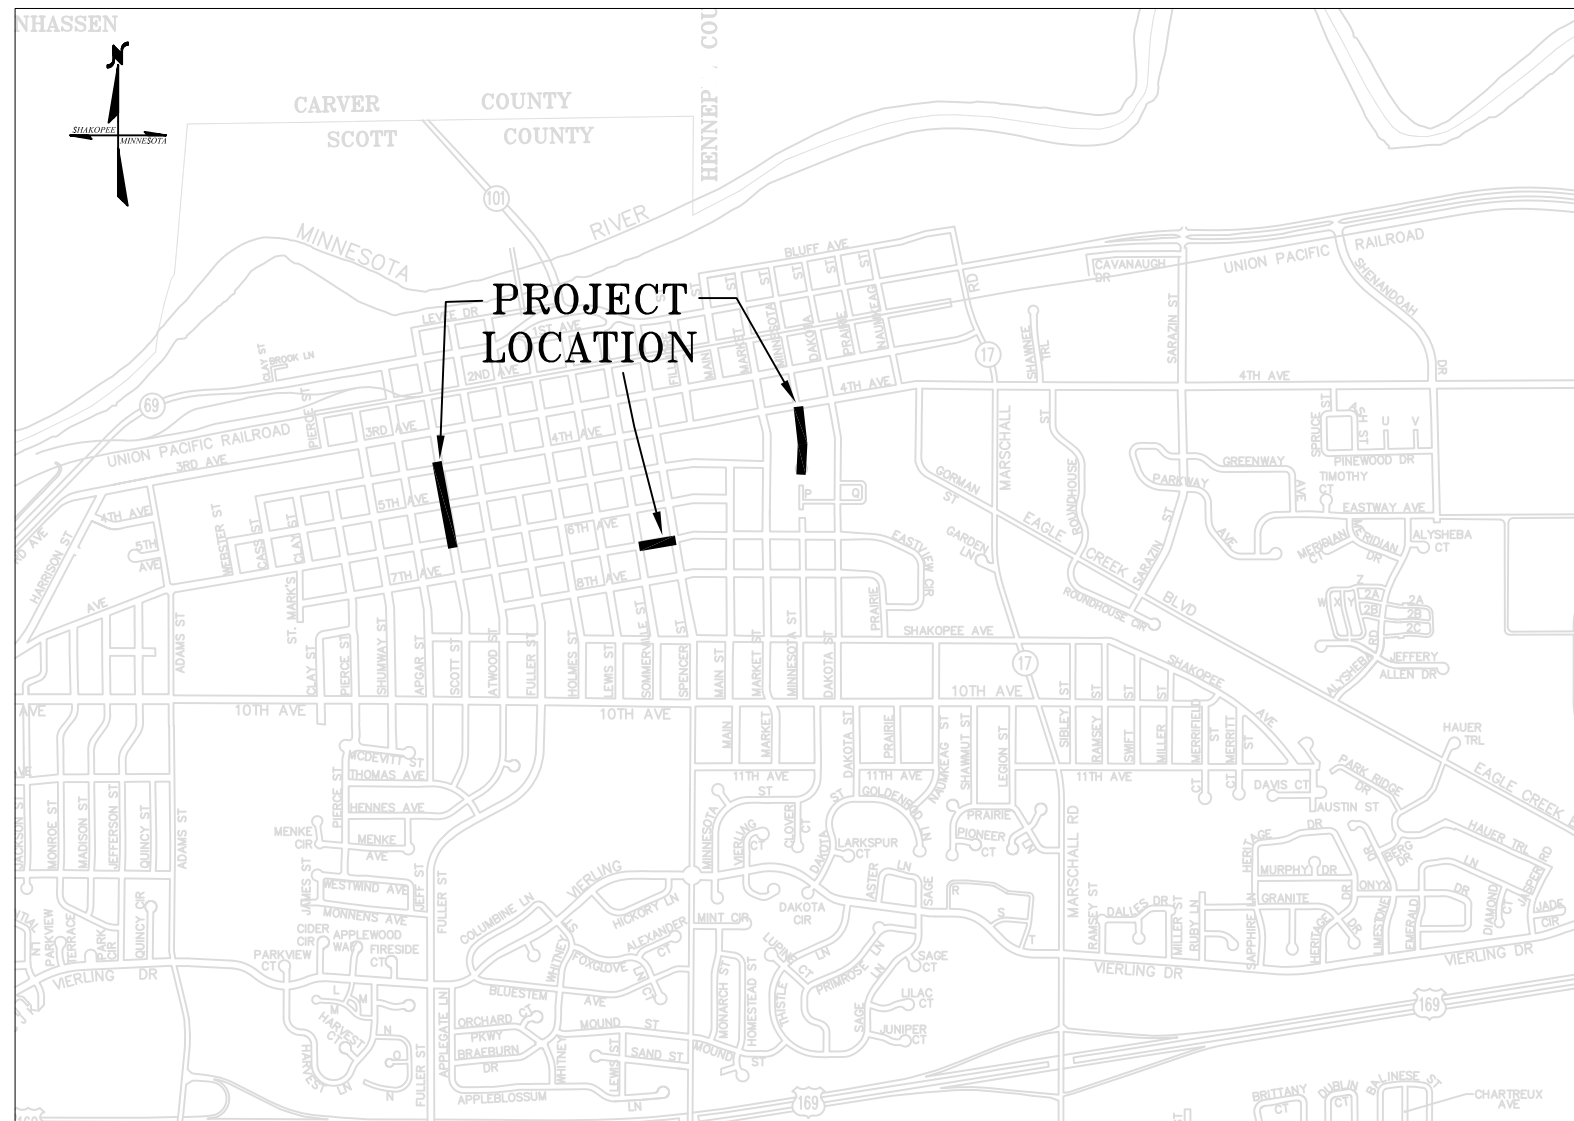



2019 STREET & UTILITY RECONSTRUCTION
SHAKOPEE, MN
CITY PROJECT CIF-19-003
STREET RECONSTRUCTION & APPURTENANCE WORK

- THE LOCATIONS OF EXISTING UNDERGROUND UTILITIES THAT ARE SHOWN, ARE SHOWN IN AN APPROXIMATE WAY ONLY. IT IS NOT GUARANTEED THAT ANY OR ALL EXISTING UTILITIES ARE SHOWN. THE CONTRACTOR SHALL DETERMINE THE EXACT LOCATION OF ALL EXISTING UTILITIES BEFORE COMMENCING WORK. HE AGREES TO BE FULLY RESPONSIBLE FOR ANY AND ALL DAMAGES WHICH MIGHT BE OCCASIONED BY HIS FAILURE TO EXACTLY LOCATE AND PRESERVE ANY AND ALL UNDERGROUND UTILITIES.
- NOTIFY GOPHER STATE ONE-CALL
1-800-252-1166 OR 651-454-0002

THE SUBSURFACE UTILITY INFORMATION IN THIS PLAN IS UTILITY LEVEL C. THIS QUALITY LEVEL WAS DETERMINED ACCORDING TO THE GUIDELINES OF CI/ASCE 38-02, ENTITLED "STANDARD GUIDELINES FOR THE COLLECTION AND DEPICTION OF EXISTING SUBSURFACE UTILITY DATA."

DISTRICT : METRO

PROFILE

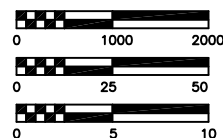

PLAN REVISIONS		
DATE	SHEET NO.	APPROVED BY

CIF-19-003

THE 2018 STREET RECONSTRUCTION PROJECT SPECIFICATIONS, THE 2018 EDITION OF THE MINNESOTA DEPARTMENT OF TRANSPORTATION "STANDARD SPECIFICATIONS FOR CONSTRUCTION" AND THE LATEST EDITION OF THE CEAM STANDARD UTILITY SPECIFICATIONS.

ALL TRAFFIC CONTROL DEVICES AND SIGNING SHALL CONFORM TO THE LATEST MN MUTCD INCLUDING THE FIELD MANUAL FOR TEMPORARY TRAFFIC CONTROL ZONE LAYOUTS. ALL TRAFFIC CONTROL DEVICES SHALL HAVE RETROREFLECTIVE SHEETING.

DESCRIPTION SHEET NO.

1	TITLE SHEET
2	GENERAL LAYOUT
3-4	TYPICAL SECTIONS
5-7	CITY OF SHAKOPEE STANDARD PLATES AND DETAILS
8	TABULATIONS
9-10	EXISTING CONDITIONS AND REMOVAL PLAN
11-12	STORM SEWER & STREET - SCOTT STREET
13	STORM SEWER & STREET - 7TH AVENUE
14	STORM SEWER & STREET - MINNESOTA STREET
15-16	SANITARY SEWER & WATERMAIN - SCOTT STREET
17	SANITARY SEWER & WATERMAIN - 7TH AVENUE
18	SANITARY SEWER & WATERMAIN - MINNESOTA STREET
19	INTERSECTION DETAILS
20-29	PEDESTRIAN CURB RAMP DETAILS
30-38	SWPPP & EROSION CONTROL PLAN

PLANS CONTAIN 38 SHEETS

ALL APPLICABLE FEDERAL, STATE AND LOCAL LAWS AND ORDINANCES WILL BE COMPLIED WITH IN THE CONSTRUCTION OF THIS PROJECT.

DESIGN ENGINEER: I HEREBY CERTIFY THAT THIS PLAN WAS PREPARED BY ME OR UNDER MY DIRECT SUPERVISION AND THAT I AM A DULY LICENSED PROFESSIONAL ENGINEER UNDER THE LAWS OF THE STATE OF MINNESOTA.

RYAN HALVERSON

DATE 3/1/2019 LIC. NO. 49803



**CITY OF SHAKOPEE, MN
485 GORMAN ST
SHAKOPEE, MN 55379
(952) 233-9300 phone
(952) 233-3801 fax**

SHEET NO. 1 OF 38 SHEETS