



LIVING HOPE LUTHERAN CHURCH & SCHOOL


SHAKOPEE, MN
2/16/17

CITY SUBMISSION: FRONT ELEVATION

STATION  **19**

ARCHITECTS, INC.

STATION 19 ARCHITECTS, INC. © 2017

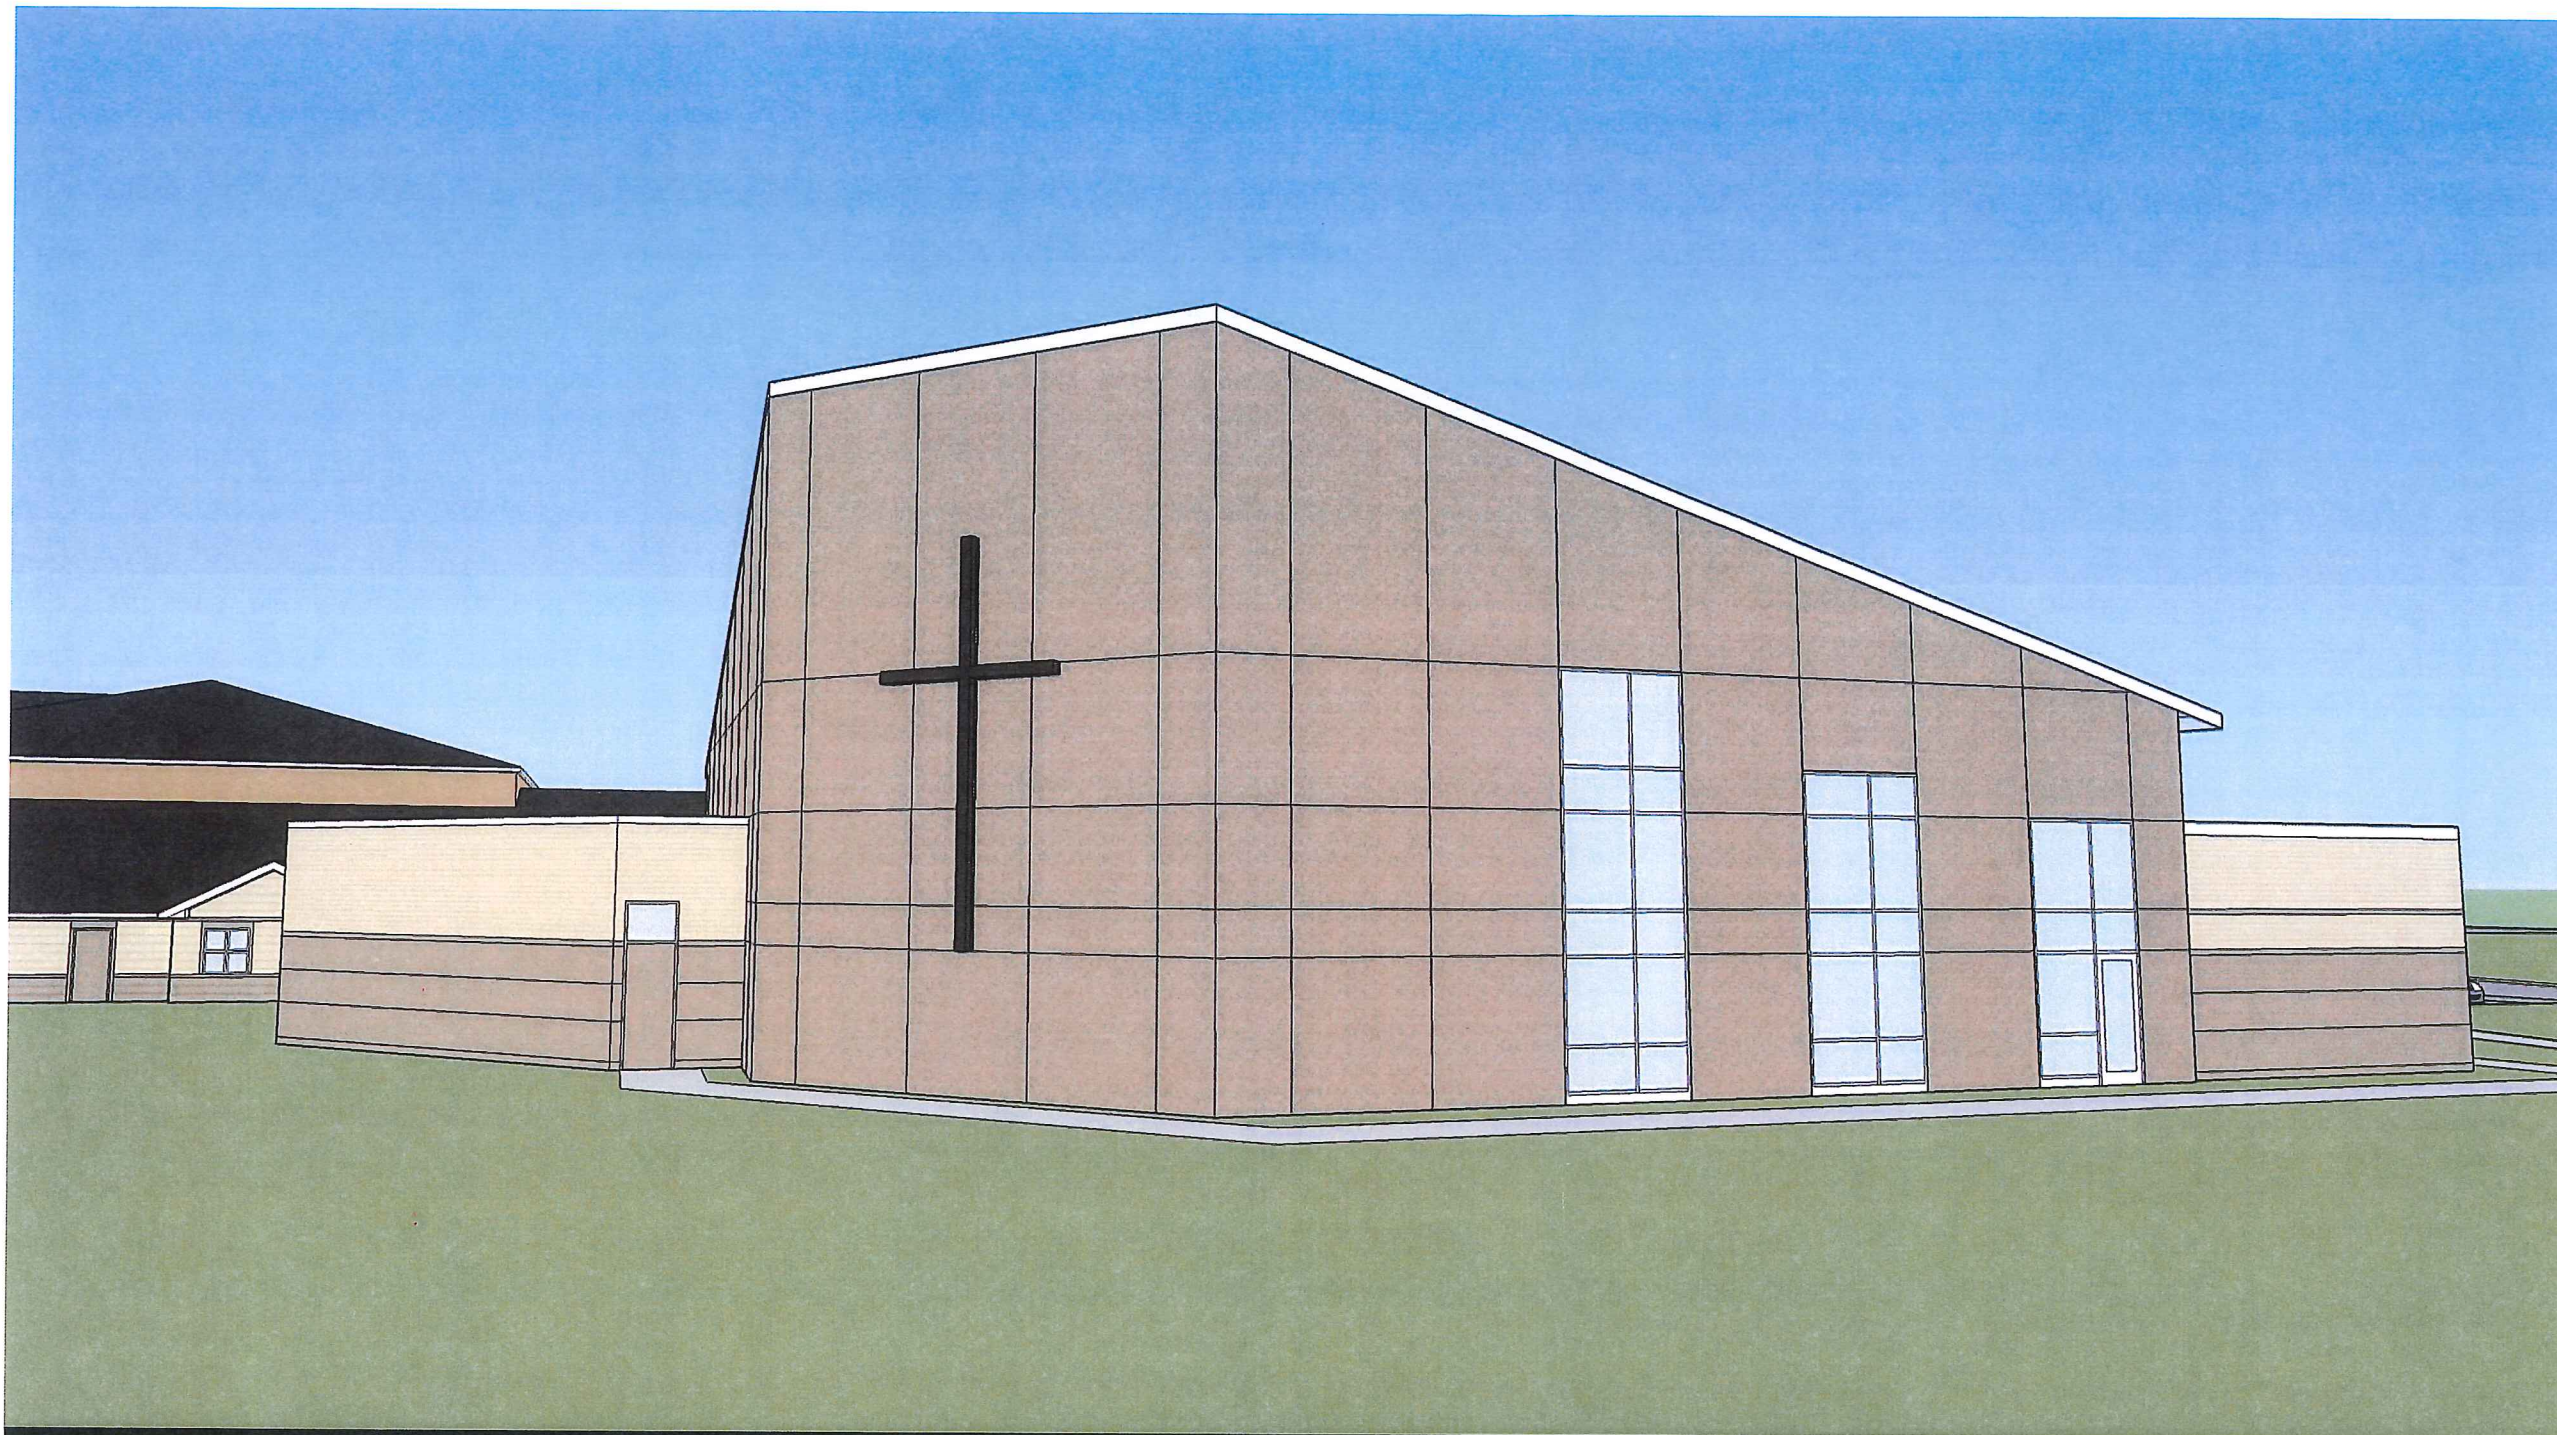

LIVING HOPE LUTHERAN CHURCH & SCHOOL


SHAKOPEE, MN
2/16/17

CITY SUBMISSION: SIDE-REAR ELEVATION

STATION  **19**

ARCHITECTS, INC.

STATION 19 ARCHITECTS, INC. © 2017

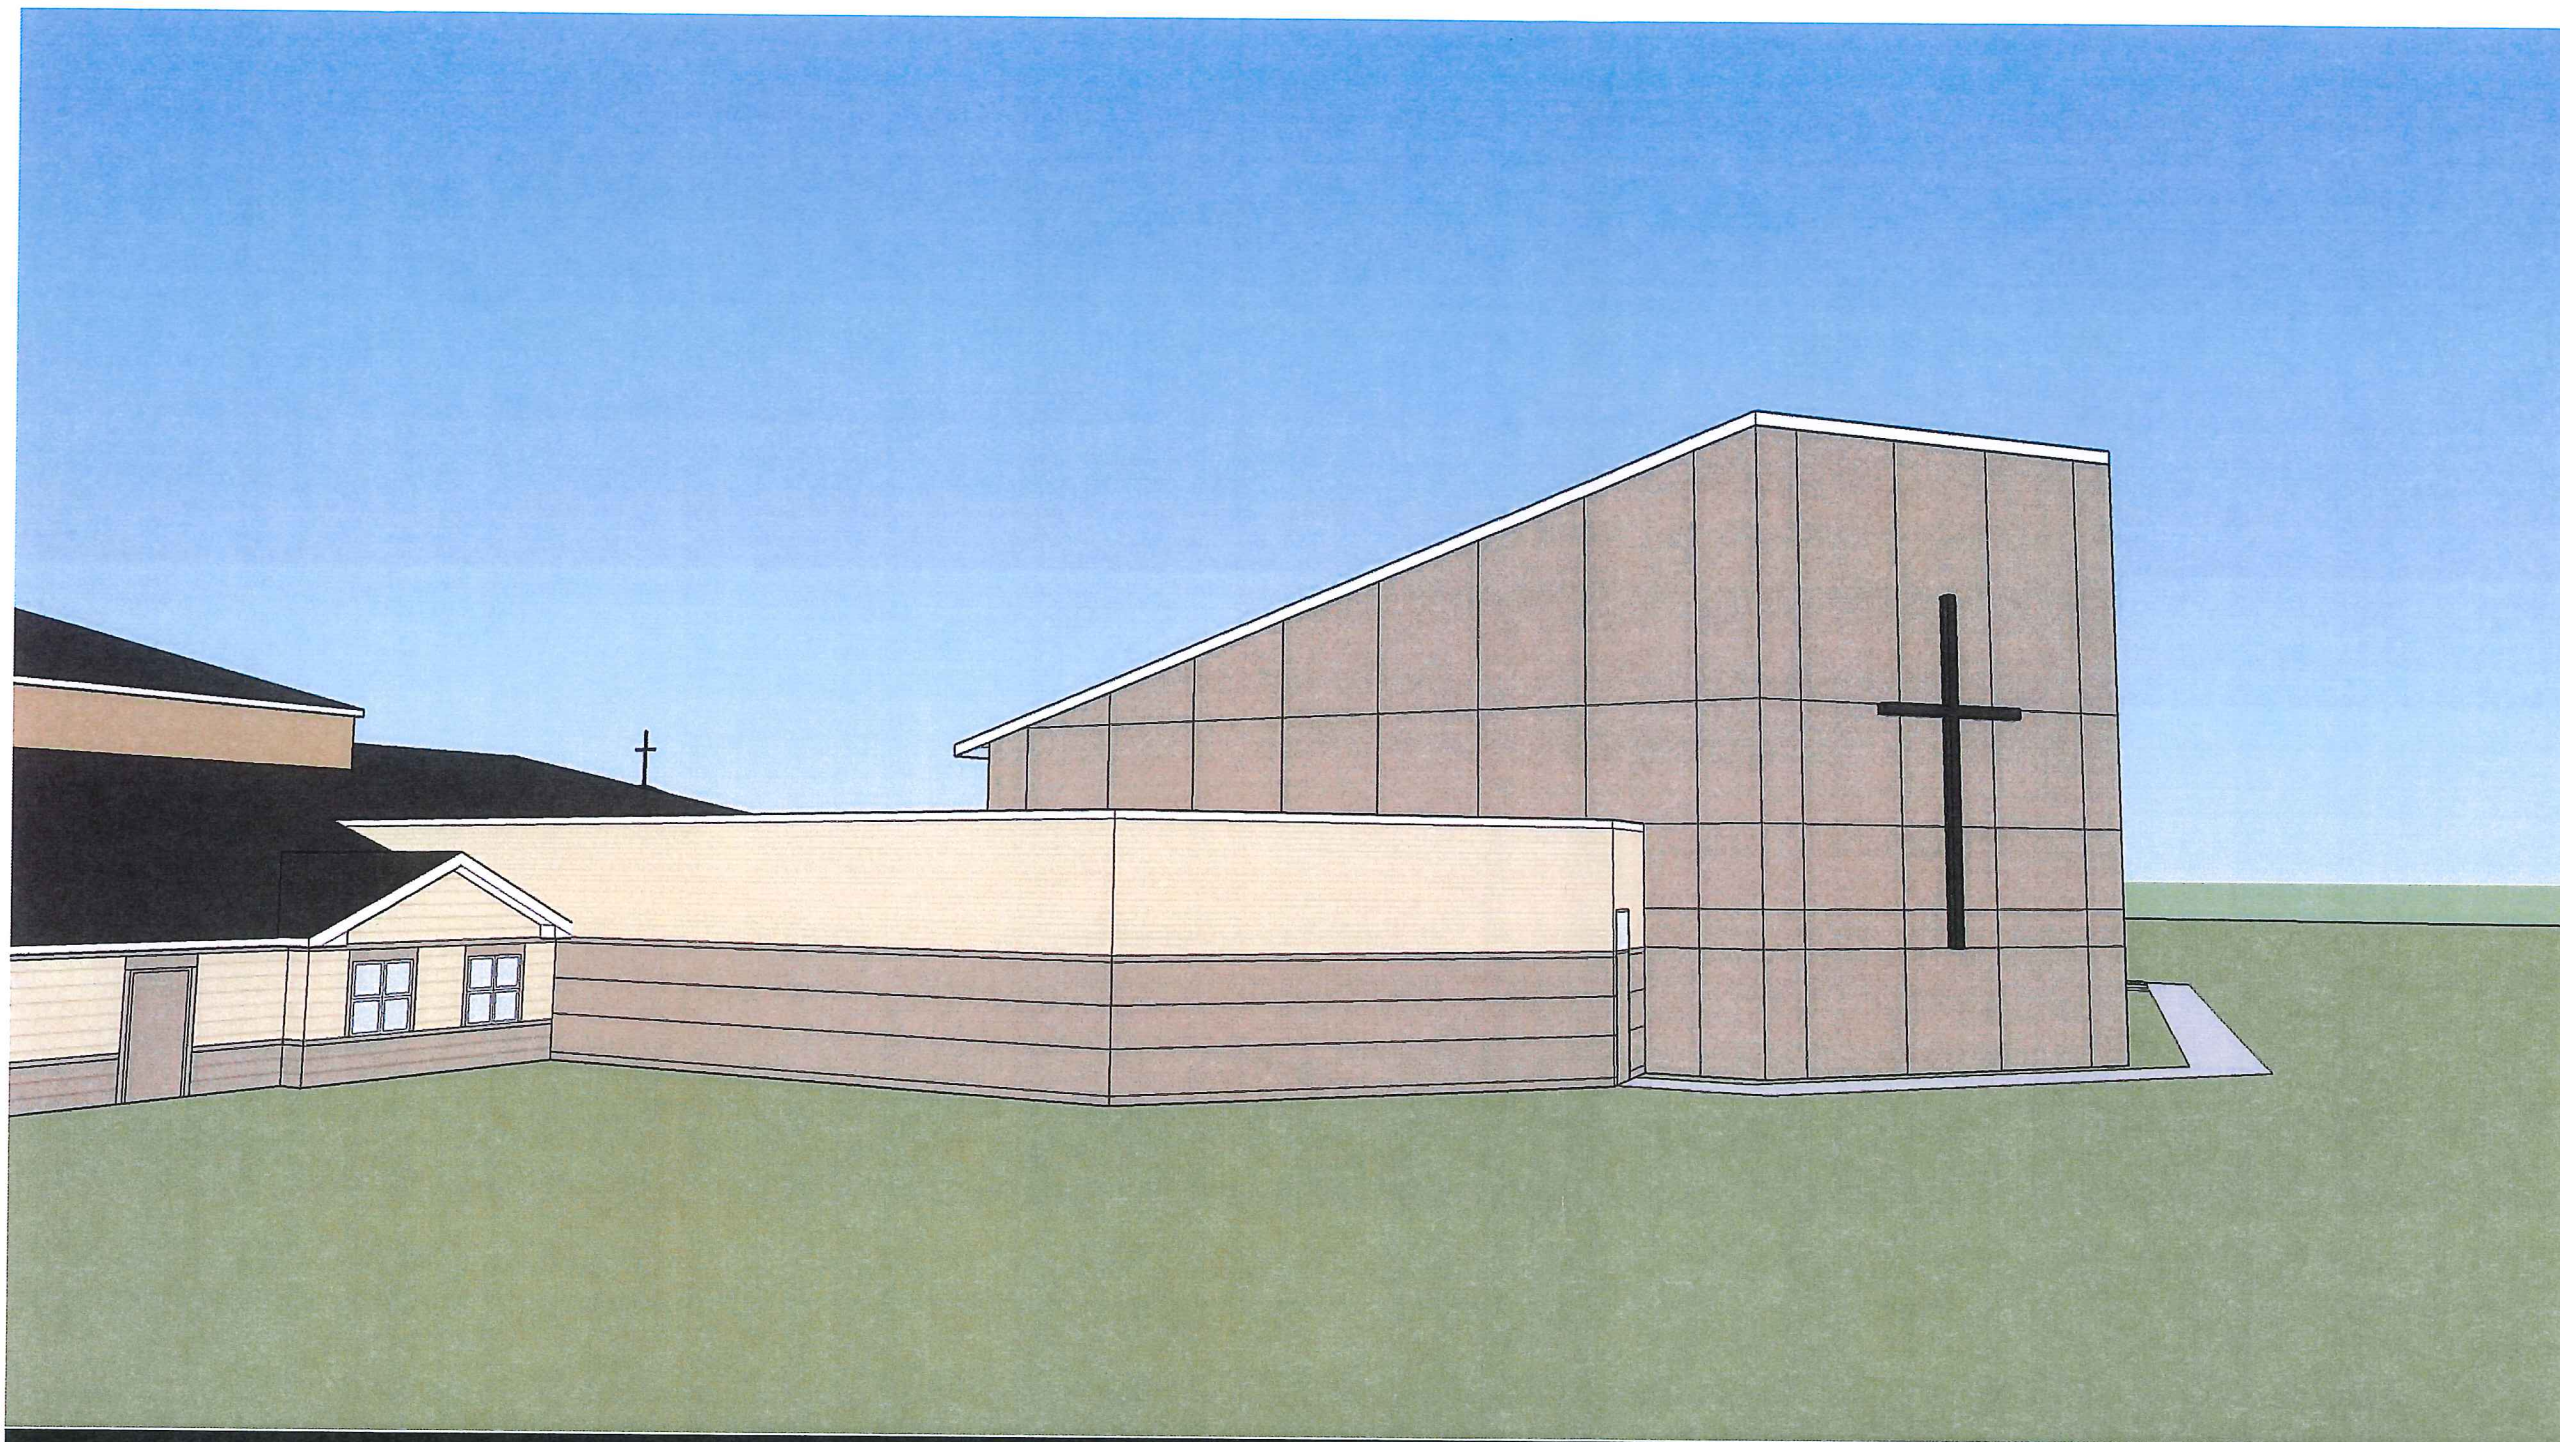

LIVING HOPE LUTHERAN CHURCH & SCHOOL


SHAKOPEE, MN
2/16/17

CITY SUBMISSION: SIDE-REAR ELEVATION


STATION  **19**

ARCHITECTS, INC.

STATION 19 ARCHITECTS, INC. © 2017

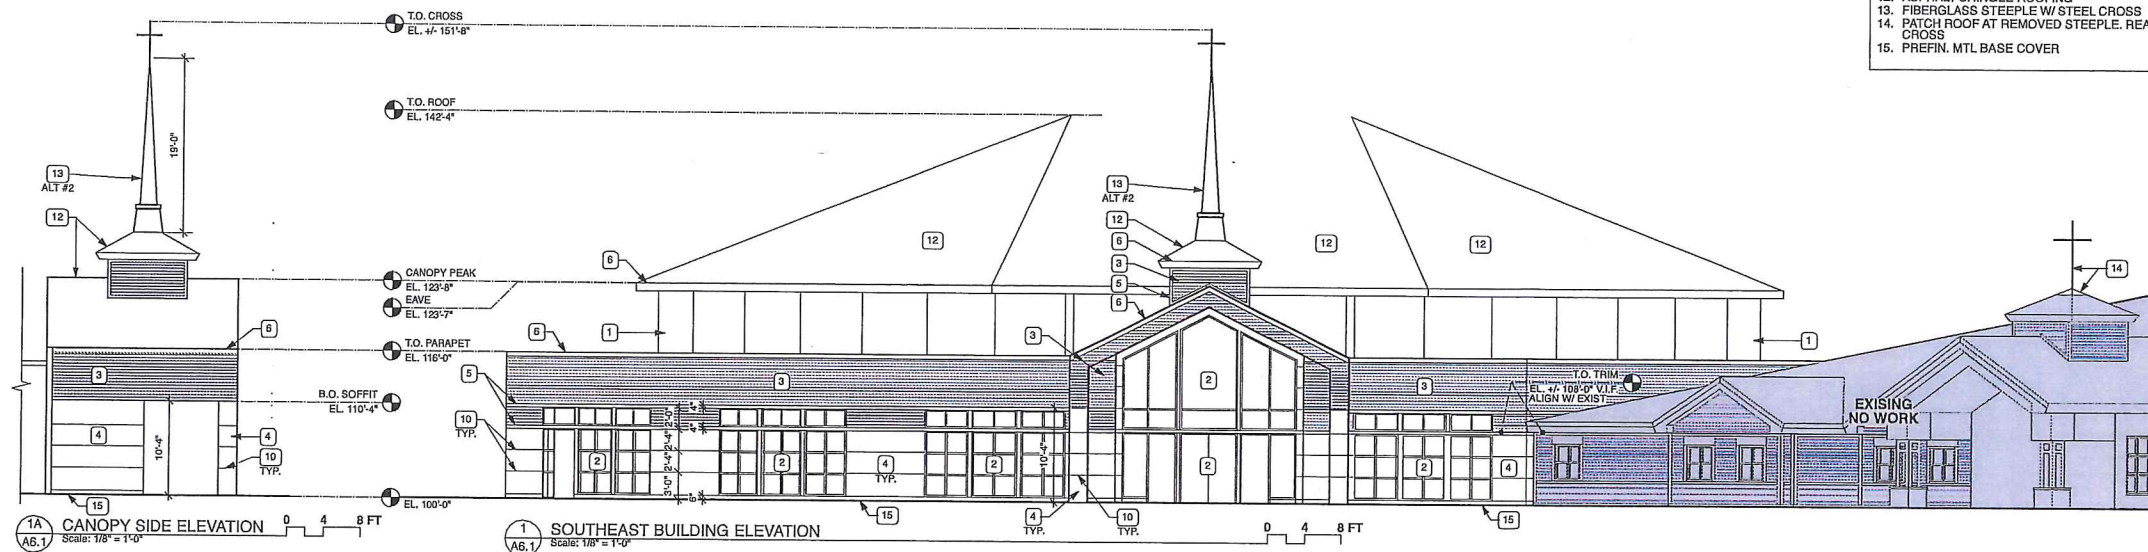

- ELEVATION NOTES**
1. EXPOSED AGGREGATE PRECAST PANELS - TINTED
 2. ALUMINUM WINDOWS & DOORS
 3. FIBER CEMENT SIDING - 4" LAP
 4. FIBER CEMENT PANEL SIDING
 5. FIBER CEMENT TRIM
 6. PREFIN. MTL ROOF EDGE
 7. PREFIN. MTL OVERFLOW SCUPPER
 8. HOLLOW MTL DOOR & FRAME W/ PAINT
 9. CRICKET
 10. CONTINUOUS PREFIN. MTL FLASHING JOINT @ FIBER CEMENT SIDING
 11. STEEL CROSS & SUPPORT
 12. ASPHALT SHINGLE ROOFING
 13. FIBERGLASS STEEPLE W/ STEEL CROSS
 14. PATCH ROOF AT REMOVED STEEPLE. REATTACH EXISTING CROSS
 15. PREFIN. MTL BASE COVER

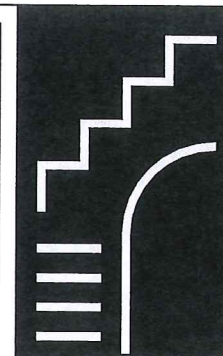

STATION NINETEEN

Architects - Incorporated

2001 UNIVERSITY
AVENUE SOUTHEAST
SUITE 100

MINNEAPOLIS,
MINNESOTA 55414

PHONE (612) 623.1800
FAX (612) 623.0012

I hereby certify that this plan,
specification, or report was
prepared by me or under my direct
supervision and that I am a duly
Registered Architect under the laws
of the state of:

MINNESOTA

SIGNATURE

ARCHITECT: NICOLE THOMPSON

REGISTRATION NUMBER: 41520

DATE: 2/16/2017

DRAWN BY: KM

CHECKED BY: AK

PROJECT TITLE

**LIVING HOPE
LUTHERAN CHURCH
& SCHOOL**

SHAKOPEE,
MINNESOTA

Project Number 44478

Errors may occur in the transmission of electronic
files. Station Nineteen Architects, Inc. is not
responsible for any claims, damages or expenses
arising out of the unauthorized use of the
information contained in electronic files.

Electronic files may not accurately reflect the final
design conditions. It is the responsibility of the
user to verify all layouts, dimensions and other
related information.
This document may not be used or copied without
prior consent.

© 2017 all rights reserved

No. Date Appr Revision Notes

NOT FOR CONSTRUCTION

No. Date Issue Notes


Phase
CITY
SUBMISSION

Sheet Title
EXTERIOR
ELEVATIONS

Drawing No.

A6.1

- ELEVATION NOTES**
1. EXPOSED AGGREGATE PRECAST PANELS - TINTED
 2. ALUMINUM WINDOWS & DOORS
 3. FIBER CEMENT SIDING - 4" LAP
 4. FIBER CEMENT PANEL SIDING
 5. FIBER CEMENT TRIM
 6. PREFIN. MTL ROOF EDGE
 7. PREFIN. MTL OVERFLOW SCUPPER
 8. HOLLOW MTL DOOR & FRAME W/ PAINT
 9. CRICKET
 10. CONTINUOUS PREFIN. MTL FLASHING JOINT @ FIBER CEMENT SIDING
 11. STEEL CROSS & SUPPORT
 12. ASPHALT SHINGLE ROOFING
 13. FIBERGLASS STEEPLE W/ STEEL CROSS
 14. PATCH ROOF AT REMOVED STEEPLE. REATTACH EXISTING CROSS
 15. PREFIN. MTL BASE COVER

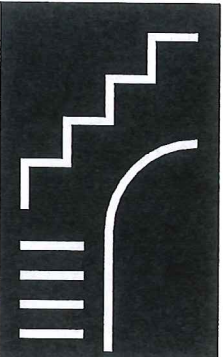

**STATION
NINETEEN**

Architects - Incorporated

2001 UNIVERSITY
AVENUE SOUTHEAST
SUITE 100

MINNEAPOLIS,
MINNESOTA 55414

PHONE (612) 623.1800
FAX (612) 623.0012

I hereby certify that this plan,
specification, or report was
prepared by me or under my direct
supervision and that I am a duly
Registered Architect under the laws
of the state of:

MINNESOTA

SIGNATURE

ARCHITECT: NICOLE THOMPSON

REGISTRATION NUMBER: 41520

DATE: 2/16/2017

DRAWN BY: KM

CHECKED BY: AK

PROJECT TITLE

**LIVING HOPE
LUTHERAN CHURCH
& SCHOOL**

SHAKOPEE,
MINNESOTA

Project Number 44478

Errors may occur in the transmission of electronic
files. Station Nineteen Architects, Inc. is not
responsible for any claims, damages or expenses
arising out of the unauthorized use of the
information contained in electronic files.

Electronic files may not accurately reflect the final
design conditions. It is the responsibility of the
user to verify all layout, dimensions and other
related information.
This document may not be used or copied without
prior consent.

© 2017 all rights reserved

No. Date Appr Revision Notes

NOT FOR CONSTRUCTION

No. Date Issue Notes

Phase

CITY
SUBMISSION

Sheet Title

EXTERIOR
ELEVATIONS

Drawing No.

A6.2

