



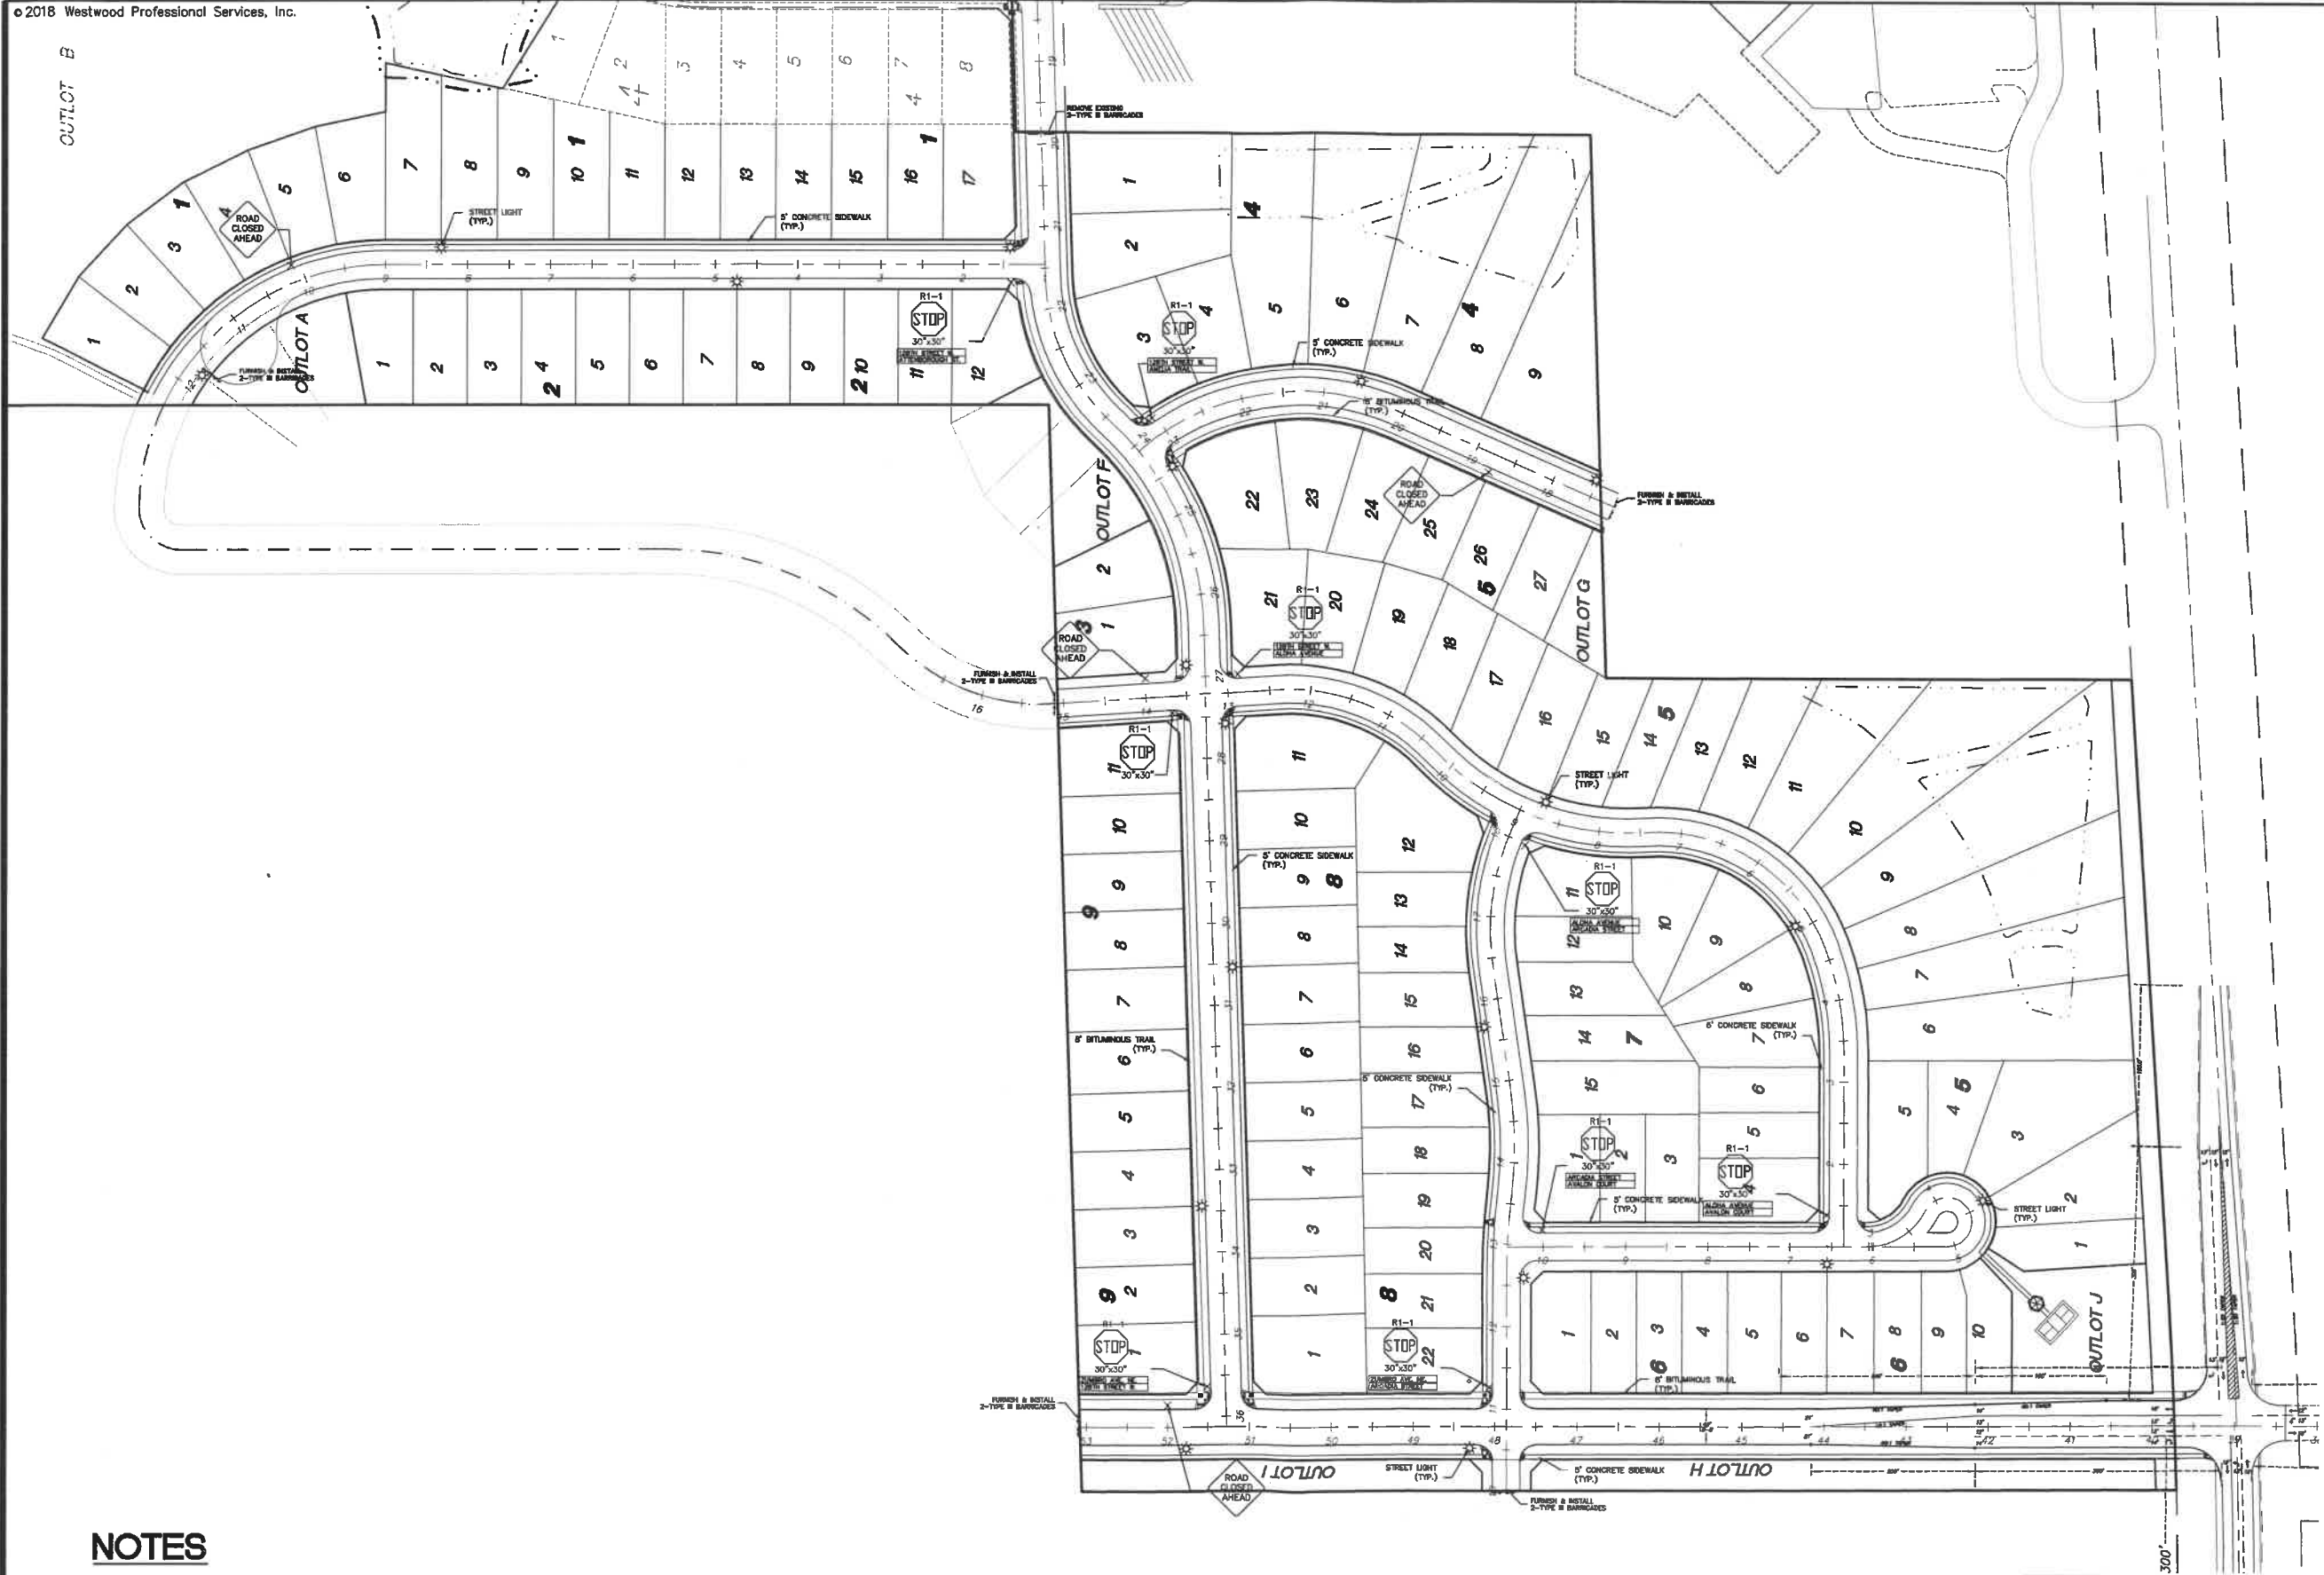

## NOTES

- PERMANENT SIGNS TO BE INSTALLED BY THE CITY

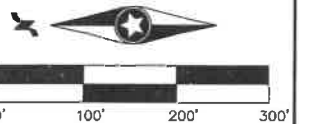

0014194.02SSF01.dwg

Date: 12/26/18 Sheet 44 OF 75

## Westwood

Phone (952) 937-6190 12701 Whitewater Drive, Suite #300  
Fax (952) 937-6822 Minnetonka, MN 55343  
Toll Free (888) 937-6190 westwoodps.com  
Westwood Professional Services, Inc.

I hereby certify that this plan was prepared by me or under my direct supervision and that I am a duly licensed PROFESSIONAL ENGINEER under the laws of the State of Minnesota.

*Francis D. Hagen II*  
Francis D. Hagen II  
Date 12/26/18 License No. 17716

### Revisions

|  |  |
|--|--|
|  |  |
|  |  |
|  |  |
|  |  |

|                         |         |
|-------------------------|---------|
| Designed:               | FDH II  |
| Checked:                | FDH II  |
| Drawn:                  | FDH III |
| Record Drawing by/date: |         |

Prepared for:

**DR Horton Custom Homes**  
20860 Kenbridge Court, Suite 100  
Lakeville, MN, 55044

**Windermere South  
2nd Addition**  
Shakopee, Minnesota

**Sidewalk Trail  
Construction Signage &  
Lighting Plan**