
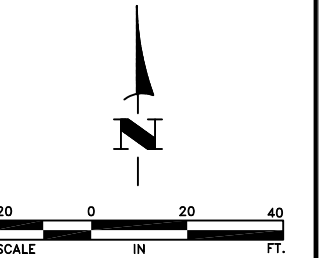
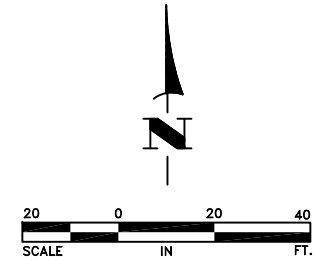


May 02, 2019 - 1:03pm  
K:\PRIVATE\3748.05\ENGINEERING\3748.05\_SITE.dwg

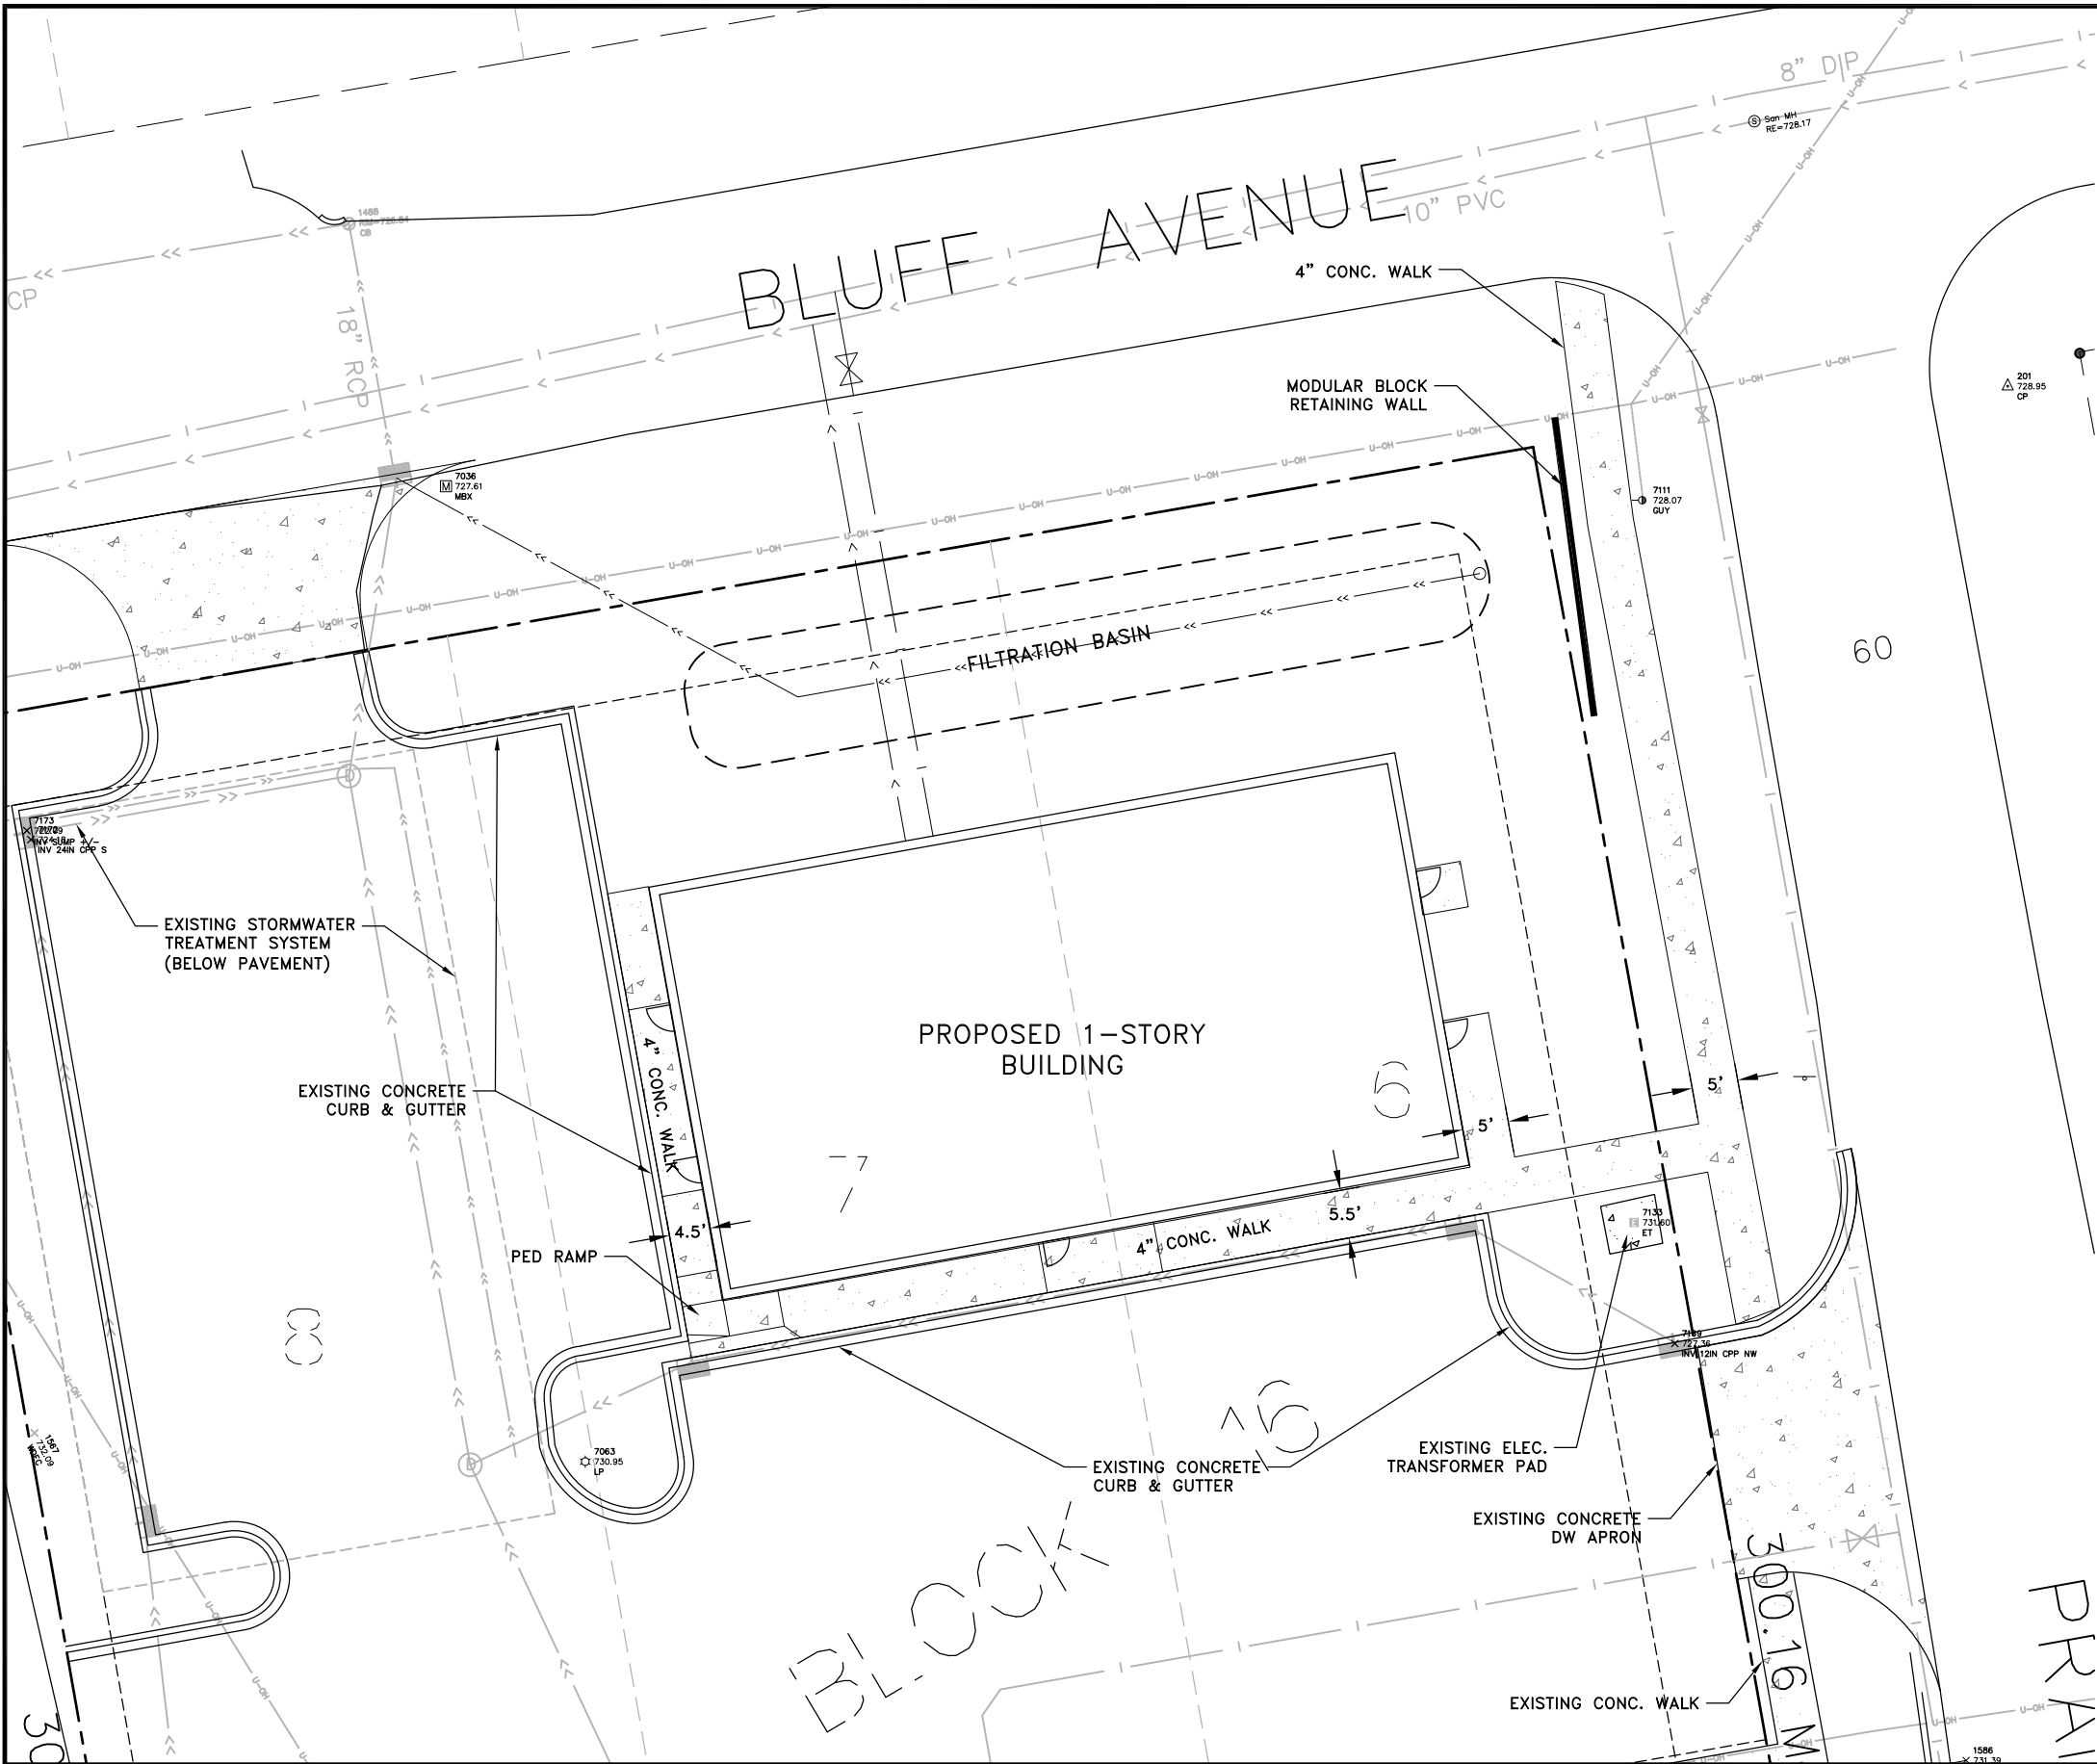

| DATE | REVISION |
|------|----------|
|      |          |
|      |          |
|      |          |
|      |          |
|      |          |

I hereby certify that this plan, specification, or report was prepared by me or under my direct supervision and that I am a duly Licensed Professional Engineer under the laws of the State of Minnesota.

*Adam M. Thiele*  
ADAM M. THIELE, P.E.  
Date 5/2/19 Lic. No. 51317

DESIGNED BY:  
AMT  
DRAWN BY:  
AMT  
CHECKED BY:  
SMN



**Hakanson Anderson**  
Civil Engineers and Land Surveyors  
3601 Thurston Ave., Anoka, Minnesota 55303  
763-427-5860 FAX 763-427-0520  
www.hakanson-anderson.com

**RIVER VALLEY MONTESSORI  
INFANT HOUSE**

**SITE PLAN**  
**SHAKOPEE, MINNESOTA**

SHEET  
2  
OF  
###  
SHEETS

3748.05