


Project:
RIVER VALLEY MONTESSORI
& CHILD CARE
60 PRAIRIE STREET N
SHAKOPEE, MN

Client:
HIRO SENANAYAKE
3115 MN HWY 7
ST LOUIS PARK, MN 55426

andscape Architect:
Carmen Simonet Design LLC
354 Stonebridge Blvd.
St. Paul, MN 55105
(651) 695-0273
www.simonetdesign.com

QTY	CODE	SCIENTIFIC NAME/Common Name	Size	Root	Remarks
		SHADE TREES			
3	GT	<i>Gleditsia triacanthos</i> var. <i>inermis</i> 'Impcole'	2" cal	BB	straight single leader,
		Imperial honeylocust			see plan for spacing
2	QB	<i>Quercus bicolor</i>	2" cal	BB	straight single leader,
		Swamp white oak			see plan for spacing
		ORNAMENTAL TREE			
3	MS	<i>Malus</i> 'Sutyzam'	1.75" cal	BB	straight single leader,
		Sugar Tyme crabapple			space 15' o.c.
3	CC	<i>Crataegus crus-galli</i> var. <i>inermis</i>	1.75" cal	BB	straight single leader,
		Thornless hawthorn			space 20' o.c.
		SHRUBS			
9	CF	<i>Cornus stolonifera</i> 'Farrow'	#5	cont.	space 4' o.c.
		Arctic Fire red-twig dogwood			
7	CS	<i>Cornus sericea</i> 'Cardinal'	#5	cont.	space 6' o.c.
		Cardinal red-twig dogwood			
0	ST	<i>Spirea betulifolia</i> 'Tor'	#5	cont.	space 3' o.c.
		Tor spirea			
34	SB	<i>Spirea x bumalda</i> 'Goldflame'	#5	cont.	space 3.5' o.c.
		Goldflame spirea			
6	VT	<i>Viburnum trilobum</i> 'J.N. Select'	#5	cont.	space 5' o.c.
		Redwing viburnum			
		PERENNIALS			
0	CA	<i>Calamagrostis acutiflora</i> 'Karl Foerster'	#1	cont.	space 2' o.c.
		Karl Foerster Feather Reed Grass			
22	PS	<i>Panicum virgatum</i> 'Shenandoah'	#1	cont.	space 2' o.c.
		Shenandoah switch grass			
		NATIVE PERENNIALS			
26	AF	<i>Agastache foeniculum</i>	#1	cont.	space 2' o.c.
		Giant hyssop			
22	AG	<i>Andropogon gerardii</i>	#1	cont.	space 2' o.c.
		Big bluestem grass			
18	AI	<i>Asclepias incarnata</i>	#1	cont.	space 2' o.c.
		Marsh milkweed			
18	AL	<i>Aster laevis</i>	#1	cont.	space 2' o.c.
		Smooth aster			
84	CV	<i>Carex vulpinoidea</i>	4"	cont.	space 2' o.c.
		Fox sedge			
26	HA	<i>Helenium autumnale</i>	4"	cont.	space 2' o.c.
		Sneezeweed			
34	PV	<i>Pycnanthemum virginianum</i>	#1	cont.	space 2' o.c.
		Mountain mint			
24	RS	<i>Rudbeckia subtomentosa</i>	#1	cont.	space 2' o.c.
		Sweet black-eyed susan			
38	SS	<i>Schizachyrium scoparium</i>	#1	cont.	space 2' o.c.
		Little bluestem			
32	ZA	<i>Zizia aurea</i>	#1	cont.	space 2' o.c.
		Golden Alexanders			

1. SEE SHEET L1 FOR PLANTING DETAILS AND LANDSCAPE SPECIFICATIONS.
2. NATIVE PLANTS AVAILABLE AT OUTBACK NURSERY, BACHMAN'S, AND PRAIRIE RESTORATIONS.

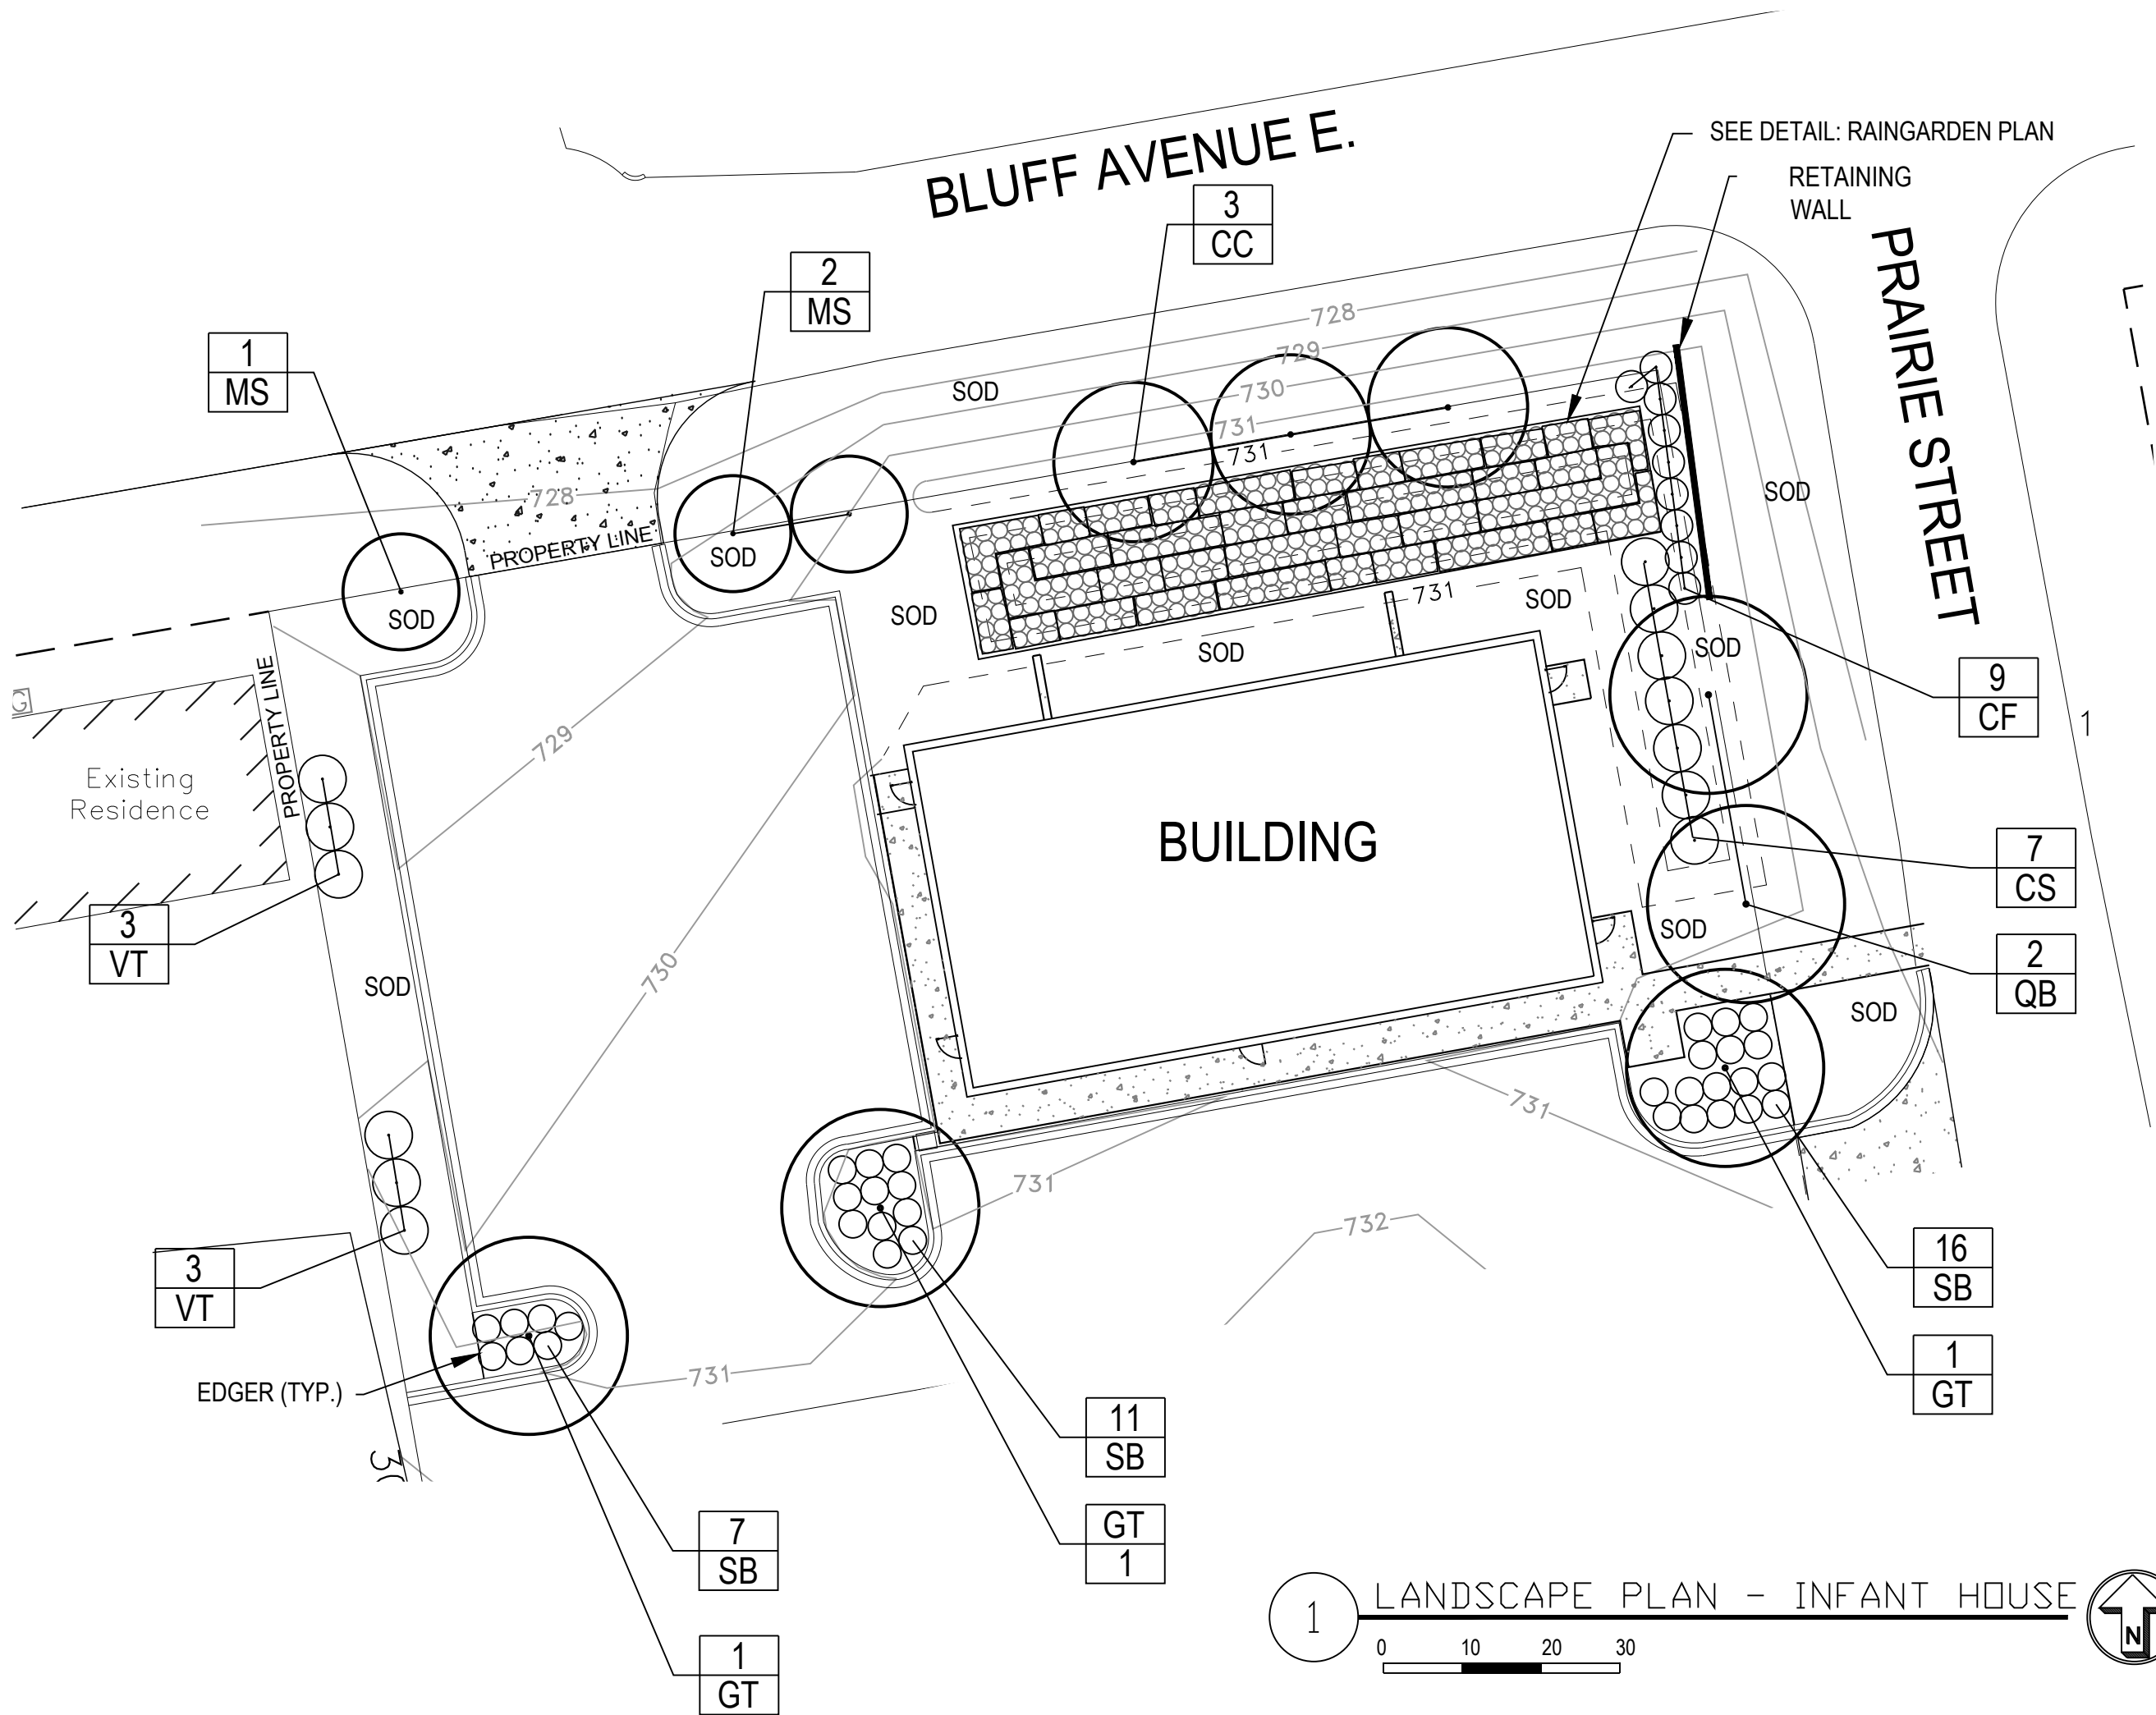

I hereby certify that this plan,
specification, or report was
prepared by me or under my
direct supervision and that I am a
duly Licensed Landscape Architect
under the laws of the State of
Minnesota.
Name: Carmen Simonet
License # 24236
Signature: Carmen Simonet
Date 06.05.2017

Drawing Date:
06.05.17

Drawing History/Revisions:

1	05.02.2019 REV. PLANTING TO REFLECT NEW BLDG. & SITE PLAN
---	---

Project Architect:
A. PETER HILGER, AIA
Drawn By: _____ Checked By: _____

Sheet Title:
LANDSCAPE PLAN –
INFANT HOUSE

Sheet No.: L.2