




1 NORTH ELEVATION
SCALE: 1/8" = 1'-0"

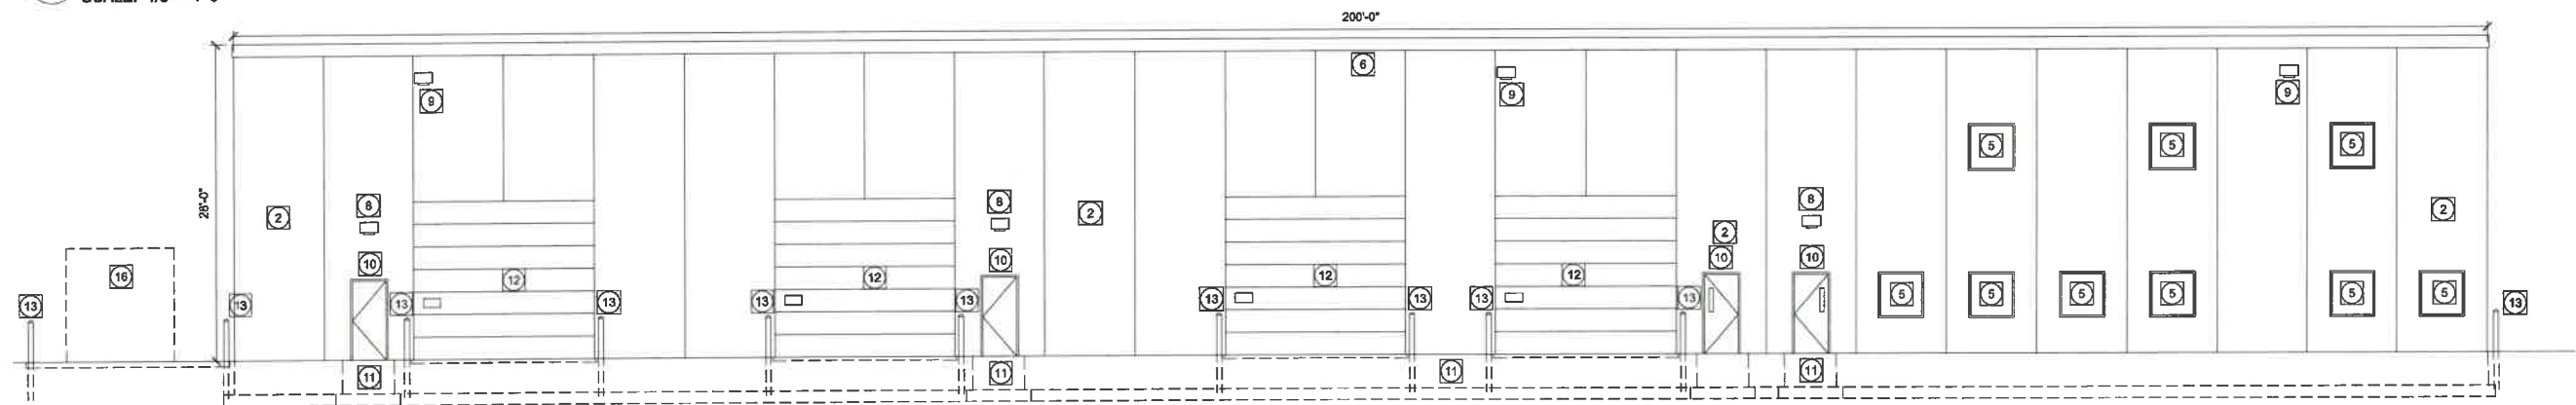

2 SOUTH ELEVATION
SCALE: 1/8" = 1'-0"

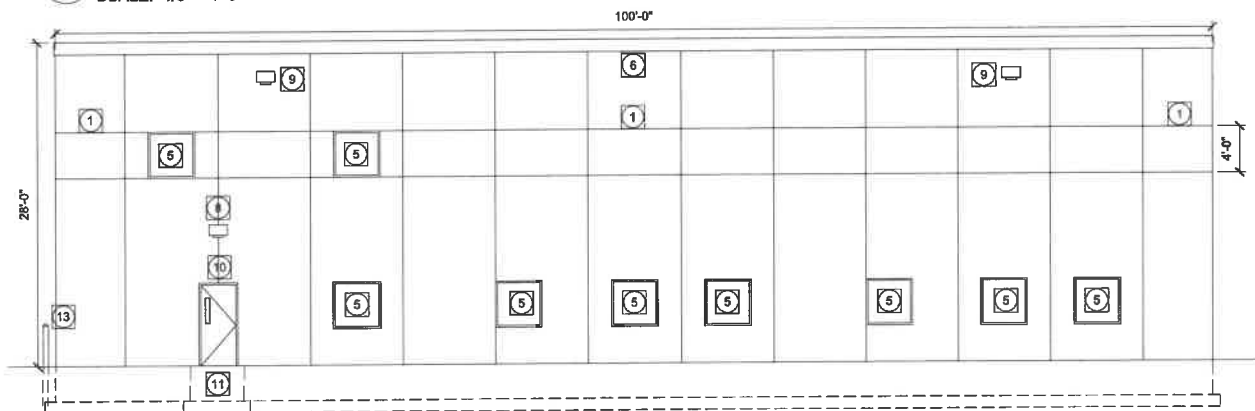

3 EAST ELEVATION
SCALE: 1/8" = 1'-0"

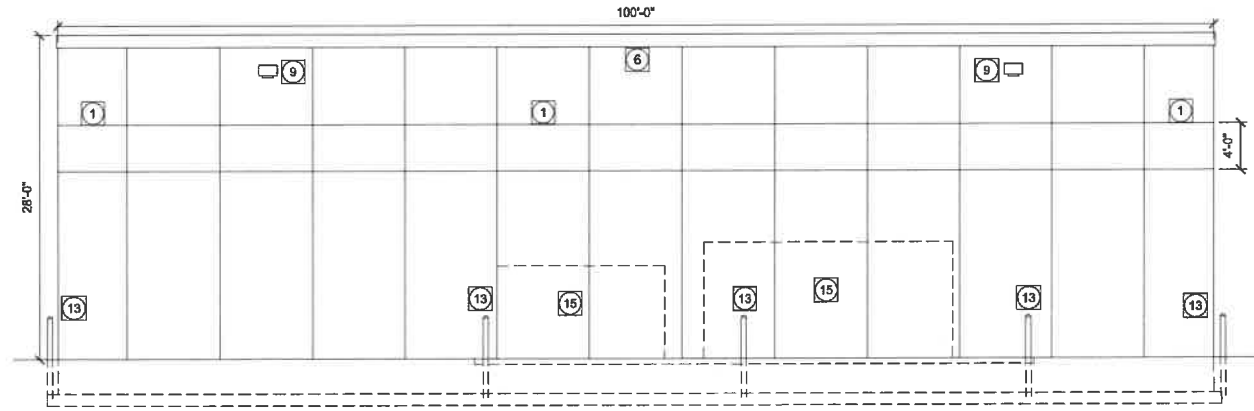

4 WEST ELEVATION
SCALE: 1/8" = 1'-0"

EXTERIOR FINISH SCHEDULE

1 EXPOSED AGGREGATE PRECAST CONCRETE PANEL DRESSER GREY TRAP BY FABCON - RANDOM RAKES FINISH 4" HIGH SMOOTH TROWELED EXPOSED AGGREGATE BAND IN PRECAST CONCRETE PANEL - T.B.D.	10 3' X 7' INSULATED STEEL MAN DOOR - PAINTED TO MATCH ALUMINUM FINISH
2 EXPOSED AGGREGATE PRECAST CONCRETE PANEL - DRESSER GREY TRAP BY FABCON RANDOM RAKE FINISH	11 POURED CONCRETE STOOP & FOUNDATION
3 SMOOTH SURFACED EXPOSED AGGREGATE PRECAST PANEL	12 PREFINISHED METAL INSULATED DRIVE IN O.H. DOOR W/POURED CONCRETE APRON - 16' WIDE X 14' TALL
4 ALUMINUM STORE FRONT BLACK FRAMES / DOOR WITH INSULATED CLEAR GLASS / GLASS AROUND DOOR	13 PAINTED 6" DIA. STEEL PIPE BOLLARD - CORE FILL W/CONC. & DOME TOP. SET OUT 1'-0" FROM BUILDING FACE.
5 ALUMINUM WINDOW FRAMES WITH INSULATED GLASS, BLACK FRAME	14 BUILDING SIGNAGE
6 ARCHITECTURAL METAL COPING,	15 EXTERIOR LIQUID HOLDING TANKS
7 METAL CANOPY OVER ENTRY DOOR BLACK COLOR W/ BRICK - RECESSED CAN LIGHTING SHINING DOWN ON ENTRY	16 ROOF SCUPPER
8 DOWNCAST ARCHITECTURAL WALL MOUNTED LIGHT FIXTURE	17 BUILDING ADDRESS
9 WALL-MOUNTED LIGHT FIXTURE FOR SHINING OUT INTO LOT	18 FIRE DEPARTMENT CONNECTION



5 N.E. PERSPECTIVE
NO SCALE

PROJECT:
**EMULSION
ESTATES LLC**



6430 COUNTY ROAD 101 EAST,
SHAKOPEE, MN 55379

ARCHITECT:



**HOUWMAN
ARCHITECTS**

31572 SNOWBALL ROAD
PENGILLY, MN 55775
651-631-0200
BRIAN@HOUWMANARCHITECTS.COM

I HEREBY CERTIFY THAT THIS PLAN, SPECIFICATION OR REPORT
WAS PREPARED BY ME OR UNDER MY DIRECT SUPERVISION
AND THAT I AM A DULY REGISTERED ARCHITECT UNDER THE LAWS
OF THE STATE OF MINNESOTA.

NAME
BRIAN HOUWMAN
REGISTRATION NO. 22884 DATE 5-7-19

GENERAL CONTRACTOR:

**SHAW
CONSTRUCTION**

7685 Corporate Way
Eden Prairie, MN 55344-2021
952-937-8214
952-934-9433 Fax
www.shawconstruct.com

REVIEW SET 5-7-19
CITY SUBMITTAL 5-14-19
CITY SUBMITTAL CUP 7-1-19

JOB# 19-111
DATE 5-7-19
DRAWN NH
CHECKED BH
FULL SIZE SHEET = 22" X 34"

EXTERIOR
ELEVATIONS
A3.0