




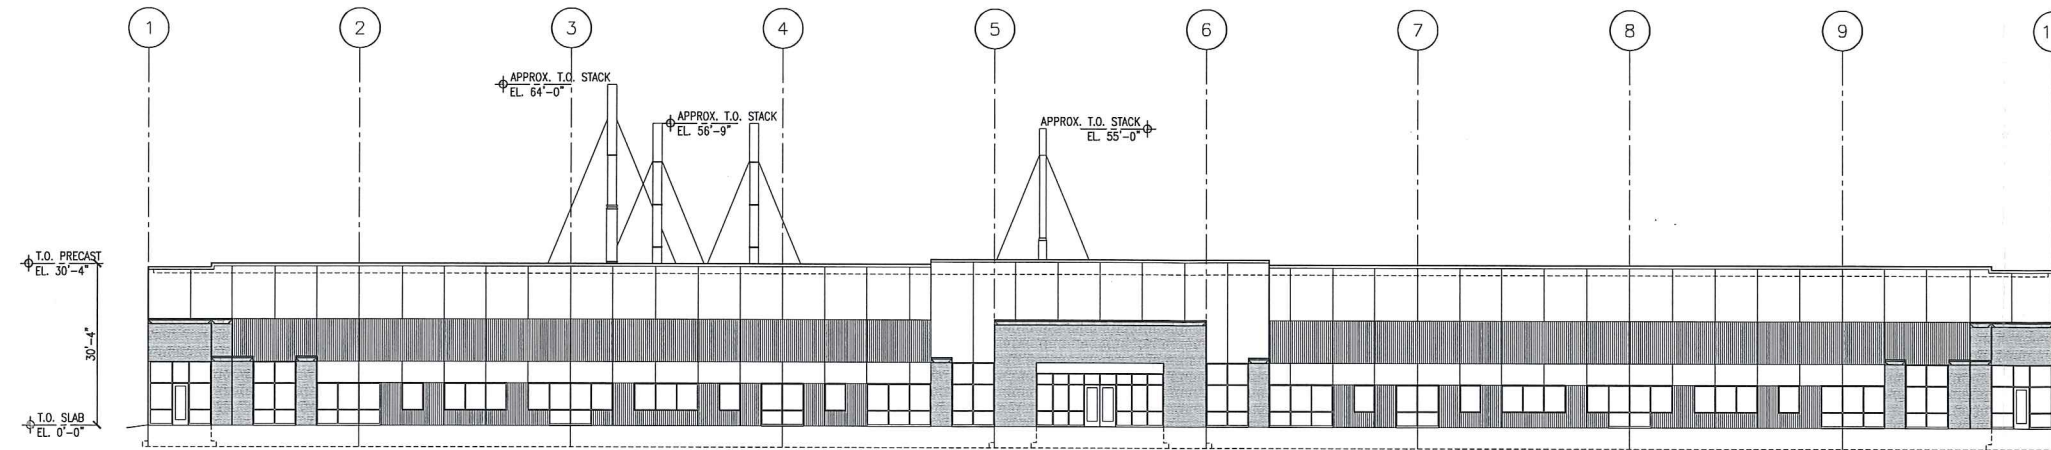


1 SOUTH BUILDING ELEVATION
A1.0 1/16" = 1'-0"

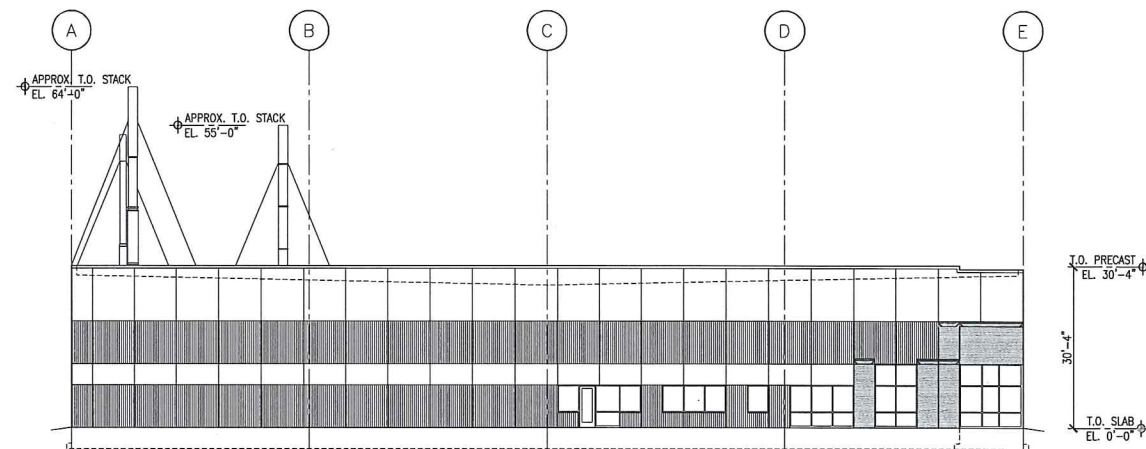

2 WEST BUILDING ELEVATION
A1.0 1/16" = 1'-0"

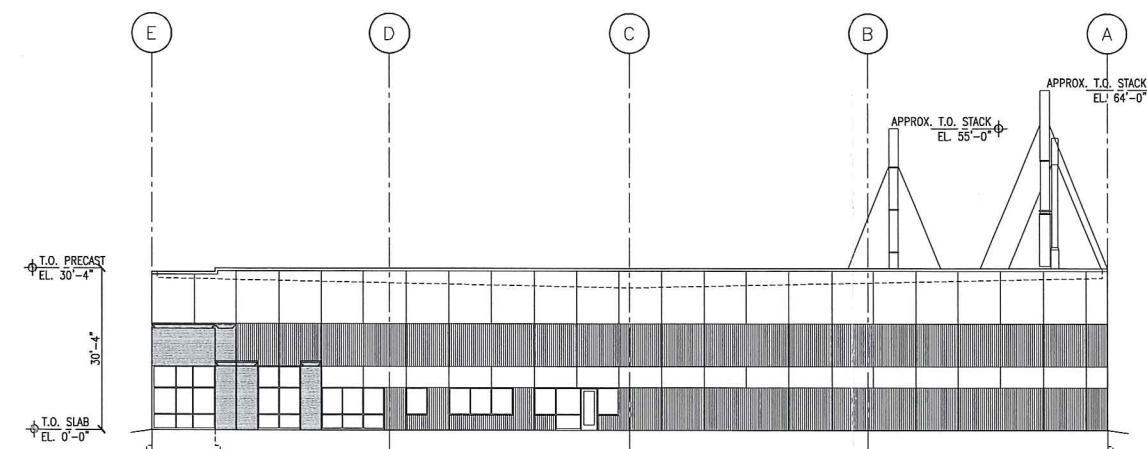

3 EAST BUILDING ELEVATION
A1.0 1/16" = 1'-0"

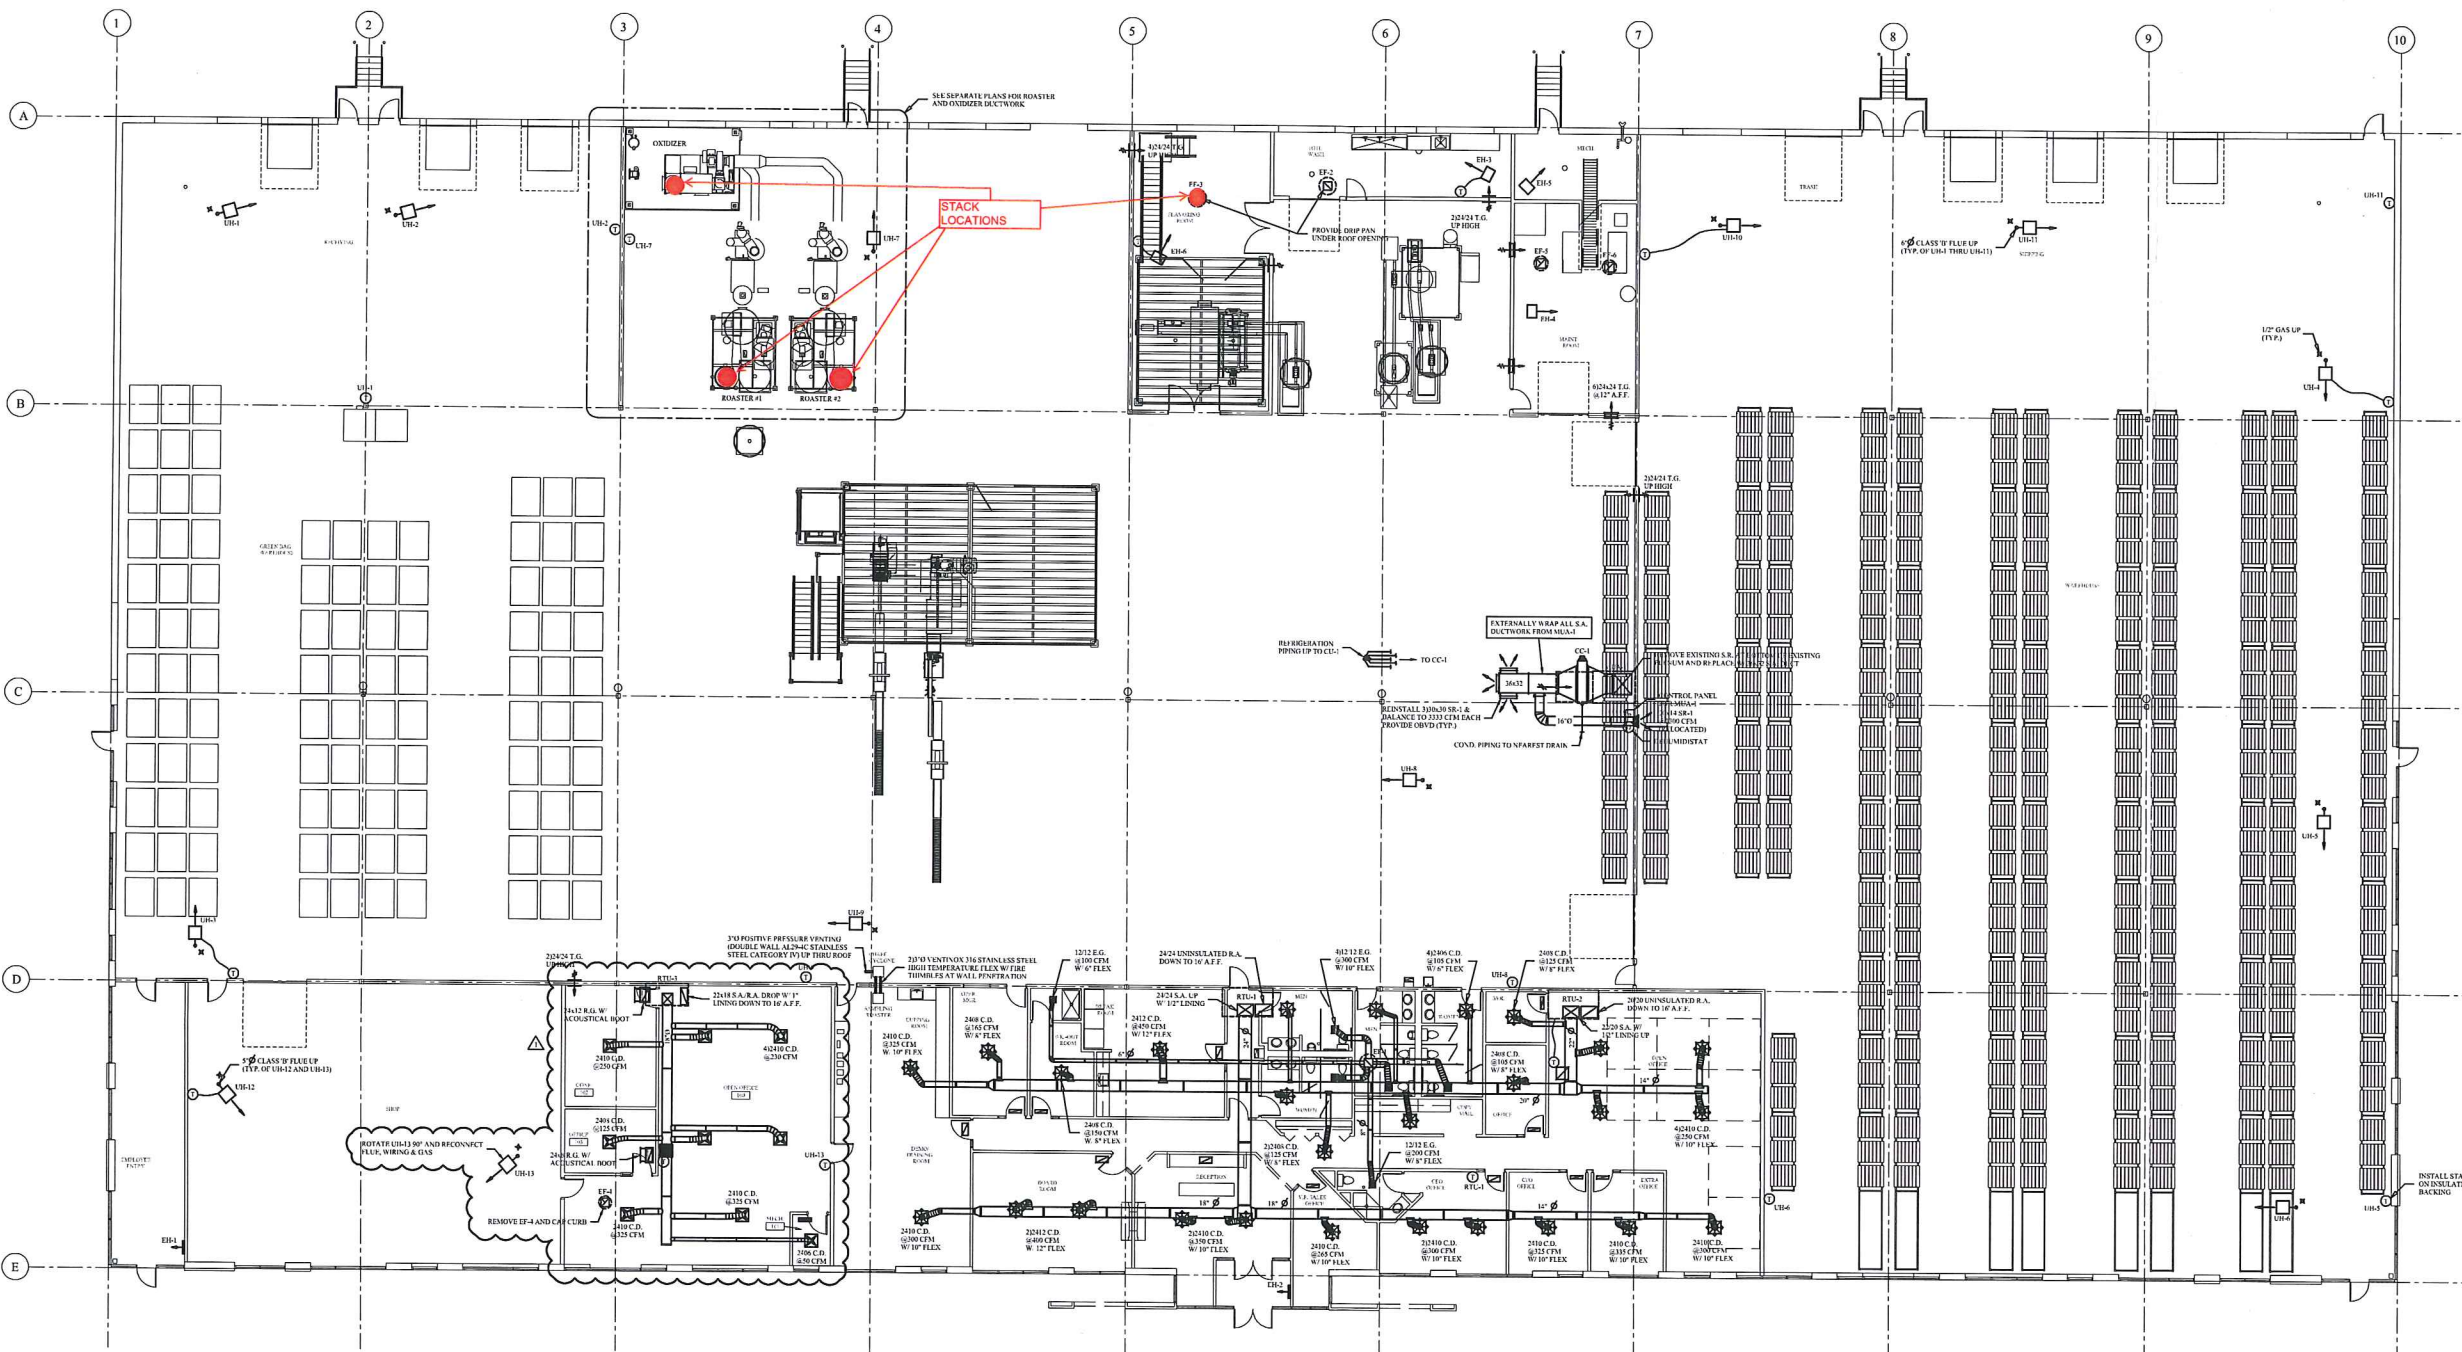

HVAC FLOOR PLAN

SCALE: 3/32" = 1'-0"

Allan Mechanical Inc.
7875 Fuller Road, Eden Prairie, MN 55344
Phone: (952) 934-3999 Fax: (952) 934-3757

I hereby certify that this plan, specification or report was prepared by me or under my direct supervision and that I am a duly Licensed Professional Engineer under the laws of the State of Minnesota.

Print Name: Paul J. Wornat
Signature: _____

Date: _____
License #: 40345

Revisions:
5-29-08: UPDATED
7-29-08: UPDATED
8-12-08: UPDATED
11-12-08: UPDATED
3-25-14: ADDED JOB #5795
4-9-14: UPDATED
9-15-16: ADDED JOB #6254

CAMERON'S COFFEE

5700 12TH AVE. EAST, SHAKOPEE, MN 55379

Title: _____

Sheet Name:

HVAC
FLOOR PLAN

Job #: 4799

Scale: 3/32" = 1'-0"

Drawn By: NWM

Date: 3-19-08

Check'd By: PJW



Sheet No.

M-1

of 2