



1
A3.1
EXTERIOR ELEVATION - NORTH
1/8" = 1'-0"

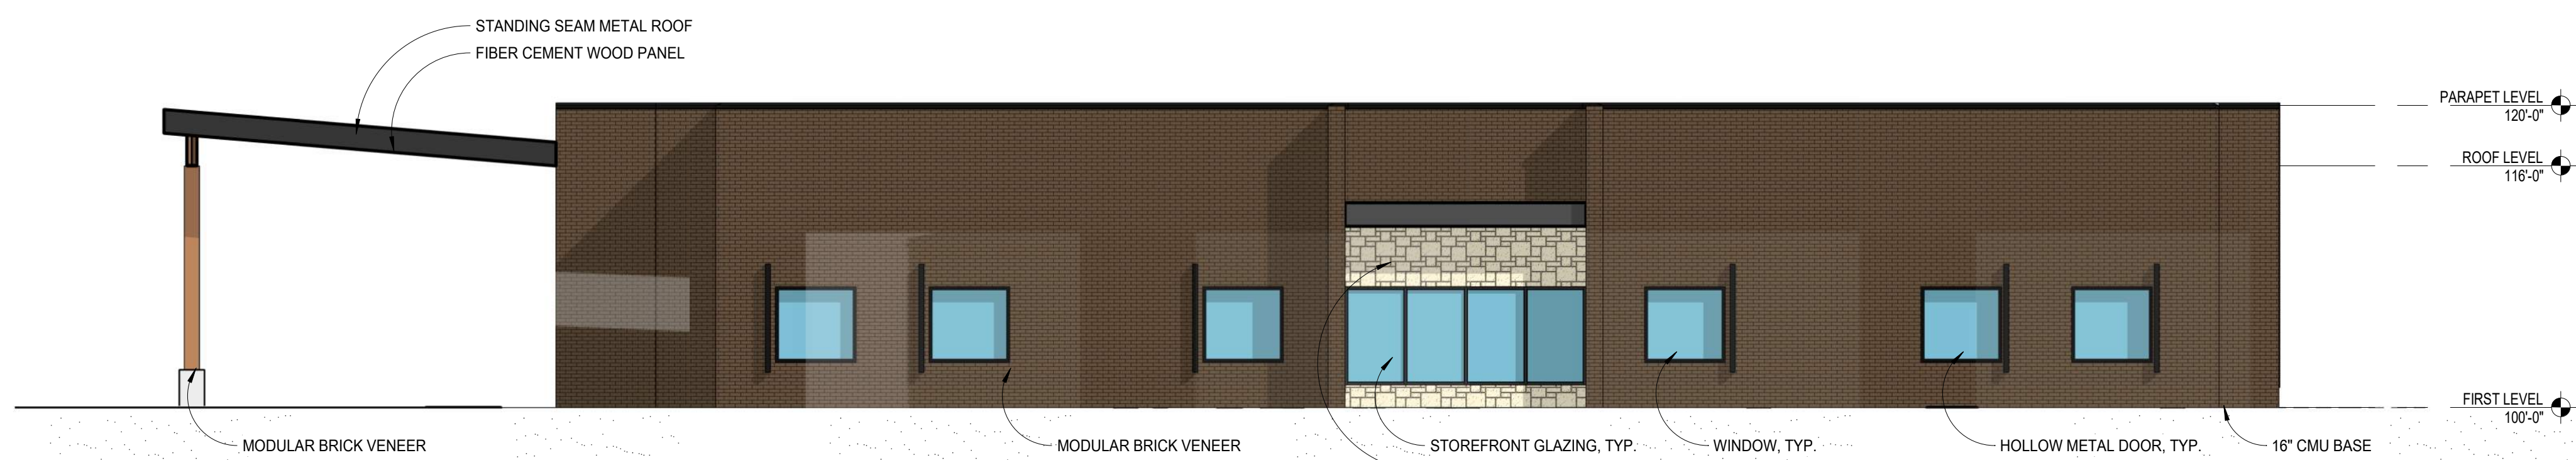

2
A3.1
EXTERIOR ELEVATION - EAST
1/8" = 1'-0"

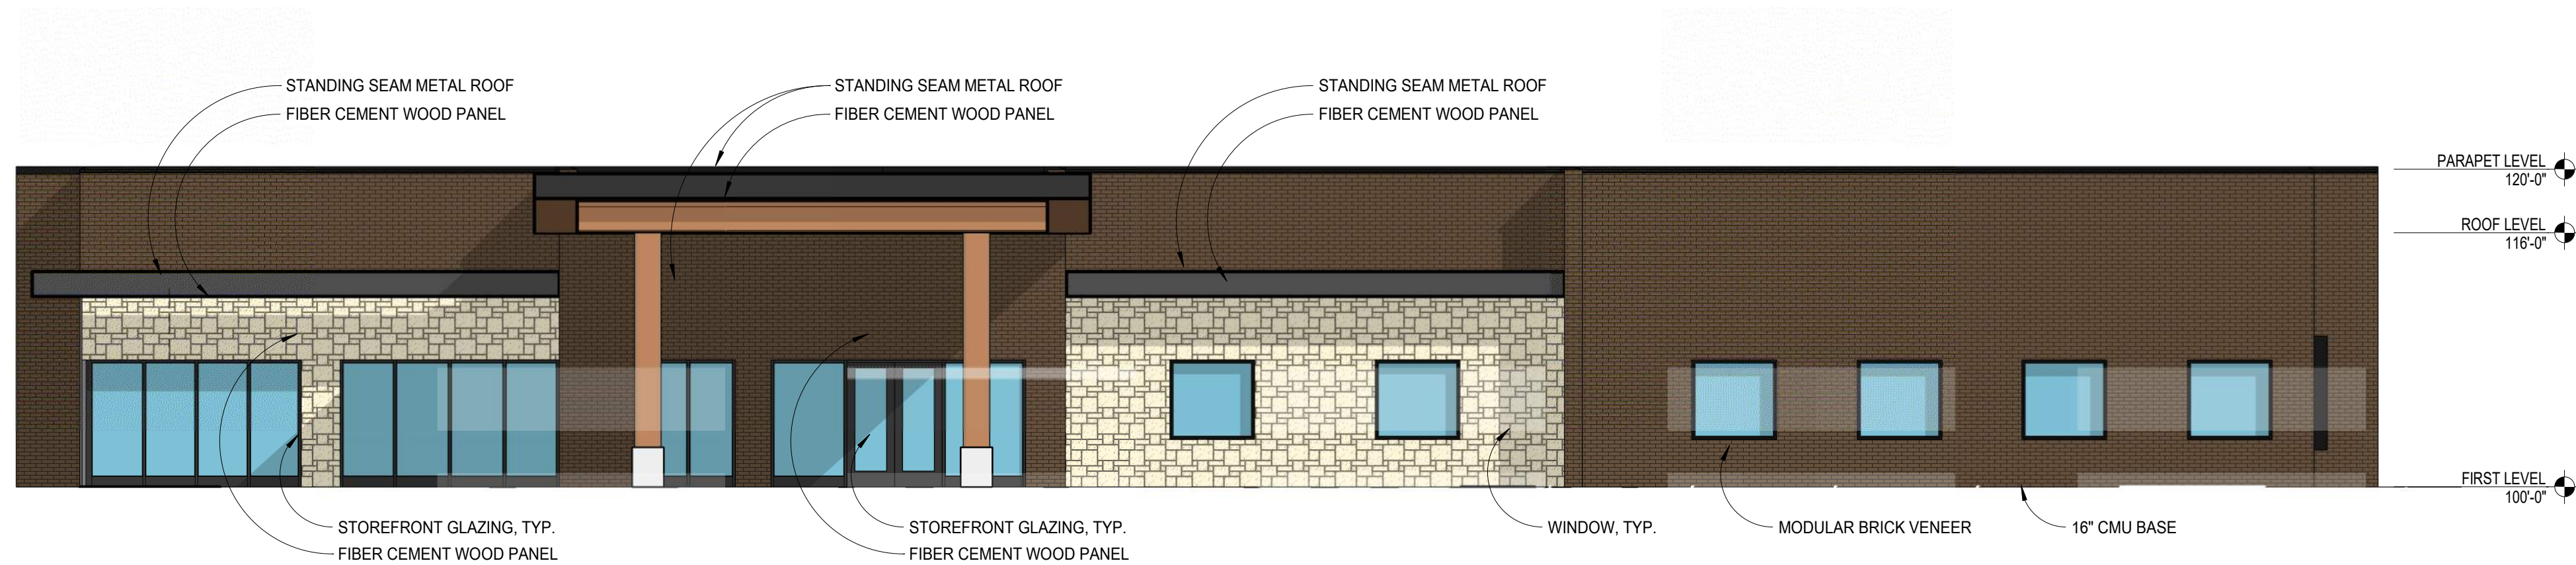

3
A3.1
EXTERIOR ELEVATION - SOUTH
1/8" = 1'-0"



4
A3.1
EXTERIOR ELEVATION - WEST
1/8" = 1'-0"




STANDING SEAM METAL ROOF AT
OVERHANGS AND CANOPIES



FIBER CEMENT WOOD PANELS - BARK



MODULAR BRICK - BROOKSHIRE

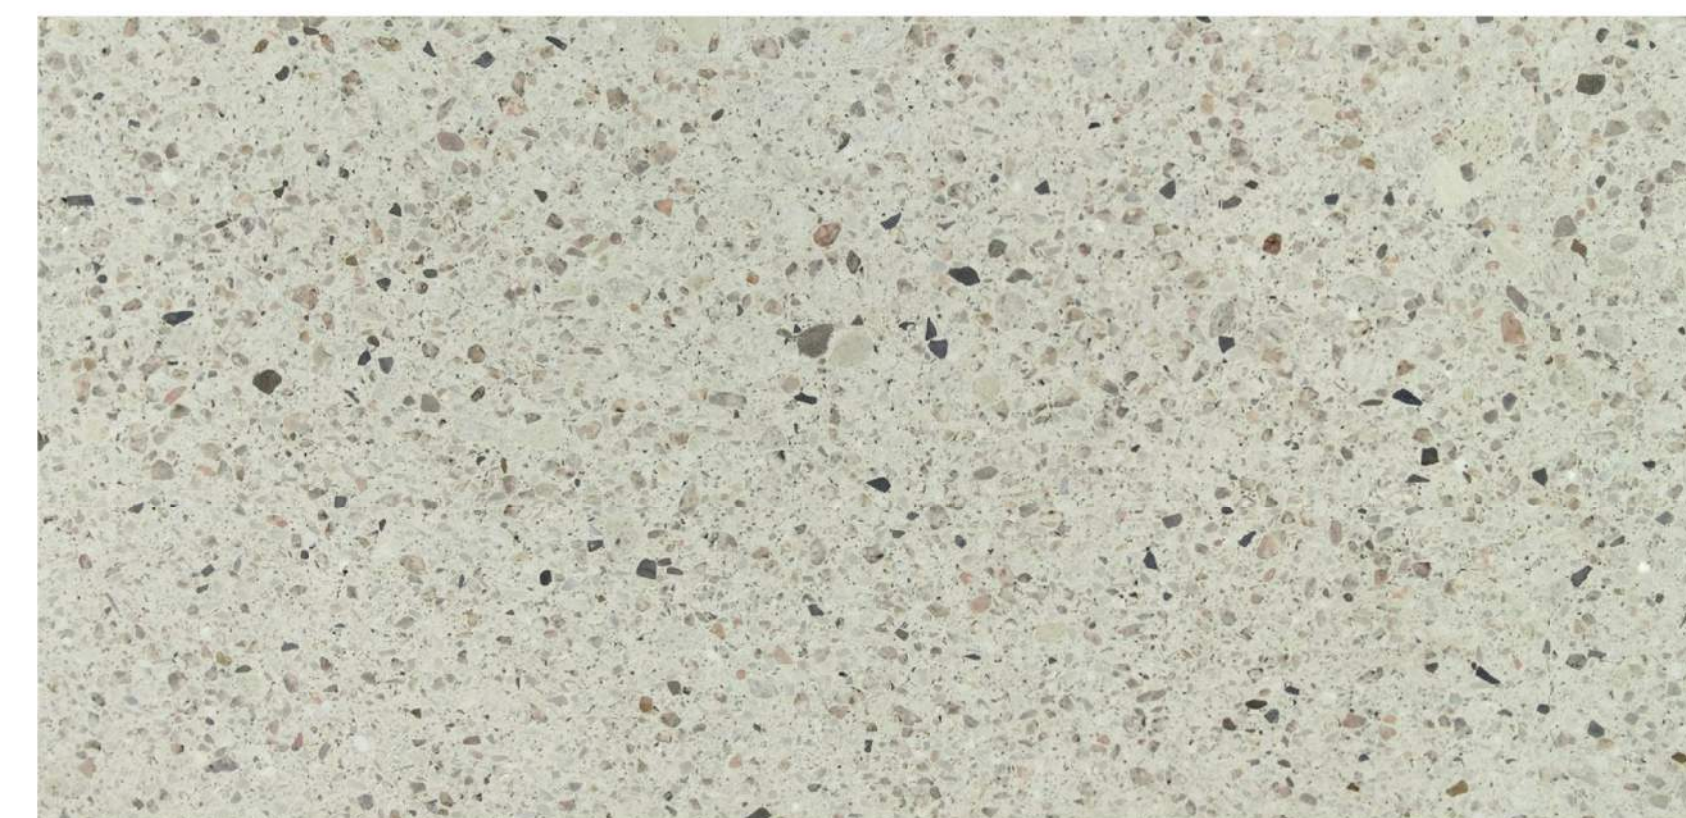

CMU - BURNISHED WHITE

NOT FOR CONSTRUCTION

POPE
ARCHITECTS

POPE ARCHITECTS, INC.
1295 BANDANA BLVD N, SUITE 200
ST. PAUL, MN 55108-2735
(651) 642-9200 | FAX (651) 642-1101
www.popearch.com



VA
U.S. Department
of Veterans Affairs

VA CLINIC
SHAKOPEE

MARYSTOWN RD.
SHAKOPEE, MN

EXTERIOR
ELEVATIONS,
EXTERIOR MATERIAL
FINISH SCHEDULE

Revisions and Remarks:	

Commission No.	72199-19192
Drawn by	Author
Checked by	Checker

SHEET

A3.1

0" 12" 1"
AS SHOWN SCALE
C:\Revit Projects\72199-19192 VA Clinic - Shakopee\R19_NEW Eric plan
190629\A3.1.dwg PLOT