



MARYSTOWN RD.
SHAKOPEE, MN

NOT FOR CONSTRUCTION

Issues and Remarks

Commission No: 72199-19192
Drawn by: Author
Checked by: Checker


SHEET

A2.1

TRUE SHEET SCALE

0' 1/2" 1"

C:\Revit Projects\72199-19192 VA Clinic - Shalcope(R19)_NEW Eric plan
1508/2019 4/30/20 PM

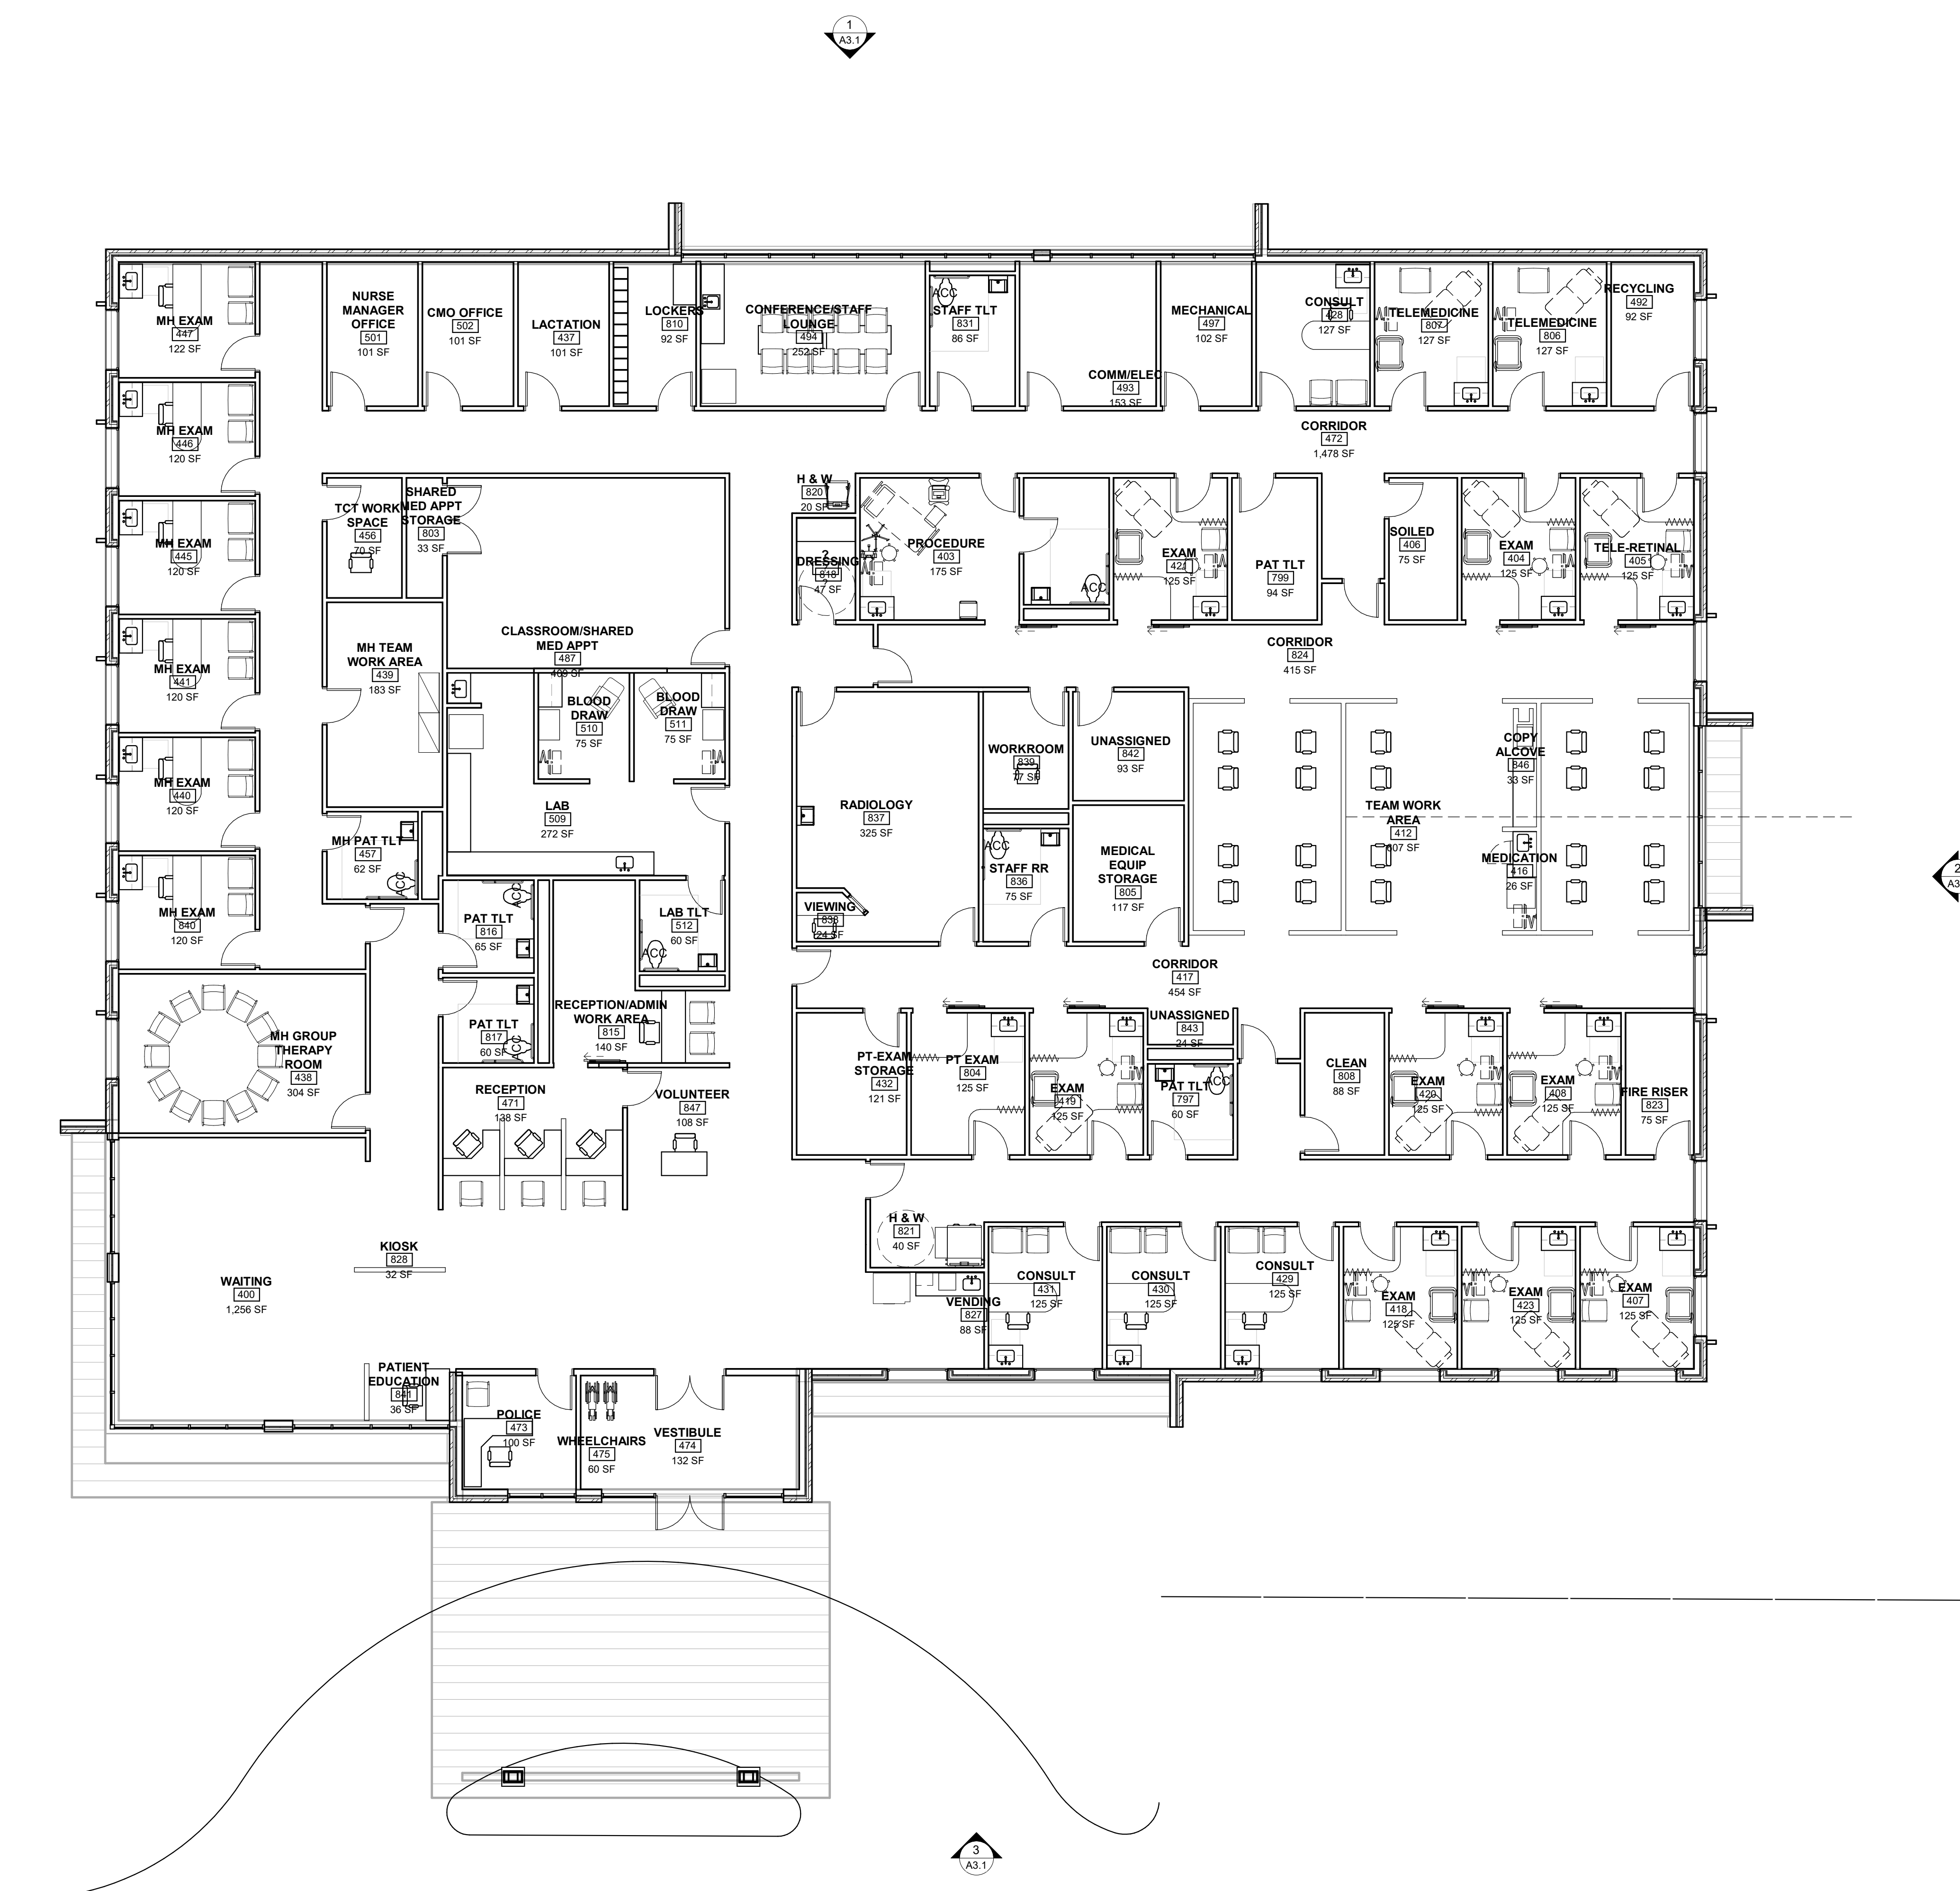

1
A2.1

FLOOR PLAN
1/8" = 1'-0"

