

MASONRY UNITS:

- 1 KANSAS BRICK & TILE: UTILITY SIZE
#530 FLASH FACE SET THIN BRICK
COURSING: THIRD BOND
- 2 CLOUD CERAMICS: UTILITY SIZE LIGHT IVORY THIN BRICK
COURSING: THIRD BOND
- 2A CLOUD CERAMICS: UTILITY SIZE LIGHT IVORY THIN BRICK
COURSING: SOLDIER
- 3 KANSAS BRICK & TILE: 4"x4"x12" UTILITY SIZE
#530 FLASH FACE SET
COURSING: THIRD BOND
- 4 CLOUD CERAMICS: 4"x4"x12" UTILITY SIZE LIGHT IVORY
COURSING: SOLDIER
- 5 ARISCRAFT THIN SET STONE

E.I.F.S. COLORS:

- 1 COLOR #1 LIGHT COLOR - SENERGY T-01-0806-421-1
PAREX USA = 55169
- 2 COLOR #2 DARK COLOR - SENERGY T-01-0709-421-2
PAREX USA = 55170

E.W.I.F.S. EXPANSION JOINTS: SAME LOCATION @ MASONRY JOINT
or AS NOTED ON DRAWINGS

GLASS & GLAZING:

- 1 VISION GLASS: 1" CLEAR ANNEALED INSULATED GLASS, LOW-E
#2 SURFACE
- 1A VISION GLASS: 1" CLEAR TEMPERED INSULATED GLASS, LOW-E
#2 SURFACE
- 2 SPANDREL GLASS: 1" ANNEALED INSULATED GLASS, SPANDREL
PAINT #4 SURFACE - VERIFY COLOR W/ ARCHITECT
- 2A SPANDREL GLASS: 1" TEMPERED INSULATED GLASS, SPANDREL
PAINT #4 SURFACE - VERIFY COLOR W/ ARCHITECT
- 3 VISION GLASS: 5/8" CLEAR TEMPERED INSULATED GLASS, LOW-E
#2 SURFACE

METAL PANELS AND TRIM:

- 1 STANDING SEAM METAL ROOF WITH SNOW GUARDS
COLOR: FIRESTONE "UNACLAD" SHERWOOD GREEN SR
- 2 PREFINISHED METAL CAP (MATCH DARK EIFS COLOR)
COLOR: FIRESTONE "UNACLAD" SIERRA TAN SR
- 3 OPEN FACED DOWNSPOUTS TO BE PREFINISHED METAL TO MATCH
COLOR OF DARK EIFS - FIRESTONE "UNACLAD" SIERRA TAN SR
- 4 (6) .040 ALUMINUM "FIRESTONE" ALMOND PANELS &
(1) .040 ALUMINUM "WRISCO" RED PANEL.
- 5 STANDING SEAM METAL ROOF WITH SNOW GUARDS
COLOR: "KYNAR 500 MANSARD BROWN"

GENERAL NOTES:

- ALL GLASS TO BE LOW E, CLEAR AS STATED:
- U-FACTOR = 0.29
- SHGC = 0.36
- SHADING COEFFICIENT = 0.42
- VISIBLE LIGHT TRANSMITTANCE = 61%


PARKING STRIPING TO BE PARKING LOT YELLOW w/ GLASS BEADS.

PAINT GAS PIPING TO MATCH ADJACENT BUILDING WALL COLORS




1 FRONT ELEVATION

SCALE: 3/16" = 1'-0"

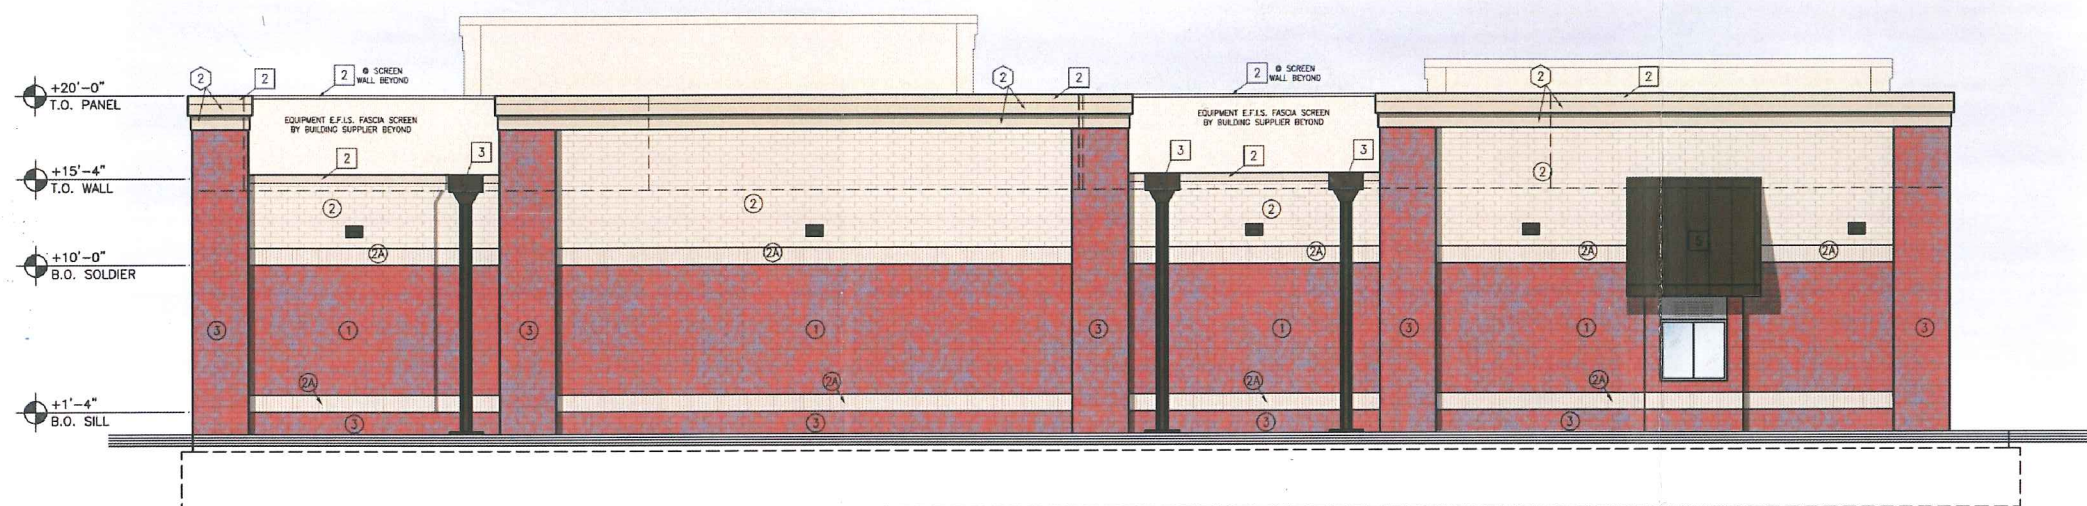


2 REAR ELEVATION

SCALE: 3/16" = 1'-0"

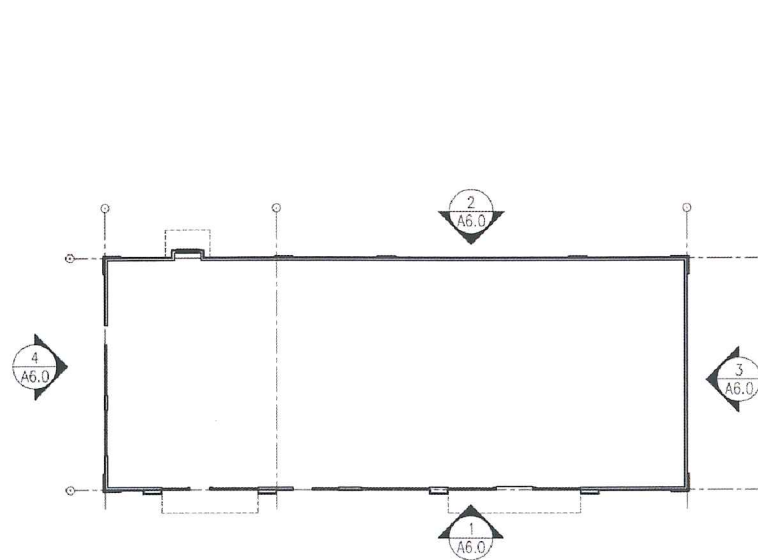

3 LEFT ELEVATION

SCALE: 3/16" = 1'-0"

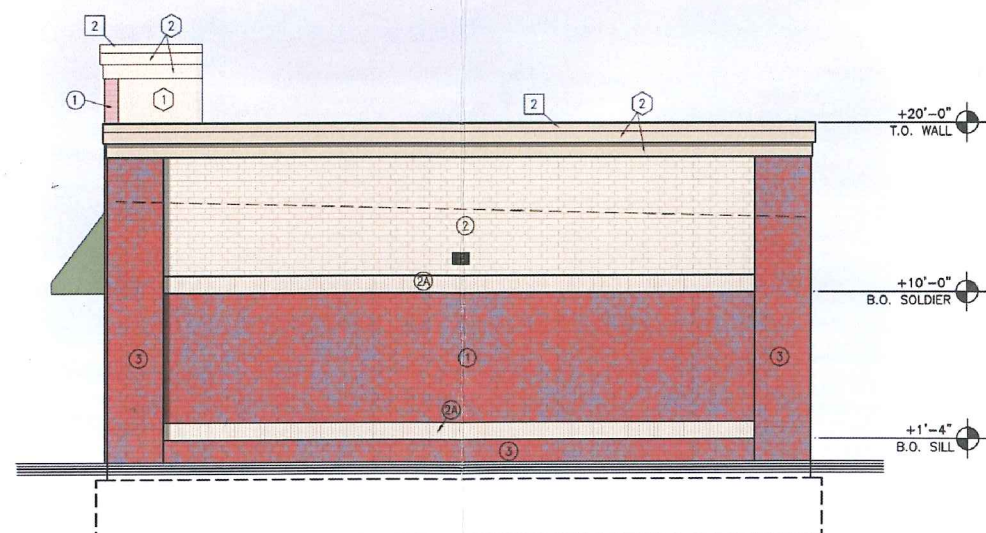

4 RIGHT ELEVATION

SCALE: 3/16" = 1'-0"

REVISION

DATE BY

LOCATION:
SHAKOPEE C-STORE

HY-VEE, INC.
5820 WESTOWN PARKWAY
WEST DES MOINES, IOWA 50266
TELEPHONE: (515) 267-2800
FAX: (515) 267-2835

Hy-Vee
EMPLOYEE OWNED



EXTERIOR
ELEVATIONS

DRAWN: DCW
SCALE: 3/16" = 1'-0"
SHEET: A3.0

DATE: June 2, 2016
JOB NUMBER:

A3.0