

MASONRY UNITS:

- 1 KANSAS BRICK & TILE: UTILITY SIZE
#530 FLASH FACE SET THIN BRICK
COURSING: 1/3 RUNNING BOND
- 2 CLOUD CERAMICS: UTILITY SIZE LIGHT IVORY THIN BRICK
COURSING: 1/3 RUNNING BOND
- 2A CLOUD CERAMICS: UTILITY SIZE LIGHT IVORY THIN BRICK
COURSING: SOLDIER
- 3 KANSAS BRICK & TILE: 4"x4"x12" UTILITY SIZE
#530 FLASH FACE SET
COURSING: 1/3 RUNNING BOND
- 4 CLOUD CERAMICS: 4"x4"x12" UTILITY SIZE LIGHT IVORY
COURSING: SOLDIER
- 5 ENDICOTT: MODULAR SIZE "MANGANESE IRONSPOT VELOUR" THIN BRICK
COURSING: 1/2 RUNNING BOND
GROUT: SANDED "WEB GRAY" EPOXY

E.I.F.S. COLORS:

- 1 COLOR #1 LIGHT COLOR - SENERGY T-01-0806-421-1
PAREX USA = 55169
- 2 COLOR #2 DARK COLOR - SENERGY T-01-0709-421-2
PAREX USA = 55170
- 3 COLOR #3 GRAY - MATCH FIRESTONE UNACLAD CHARCOAL COLOR
(SUBMIT SAMPLE TO ARCHITECT TO VERIFY COLOR)

E.W.I.F.S. EXPANSION JOINTS: SAME LOCATION @ MASONRY JOINT
OR AS NOTED ON DRAWINGS

GLASS & GLAZING:

- 1 VISION GLASS: 1" CLEAR ANNEALED INSULATED GLASS, LOW-E
#2 SURFACE
- 1A VISION GLASS: 1" CLEAR TEMPERED INSULATED GLASS, LOW-E
#2 SURFACE
- 2 SPANDREL GLASS: 1" ANNEALED INSULATED GLASS, SPANDREL
PAINT #4 SURFACE - VERIFY COLOR W/ ARCHITECT
- 2A SPANDREL GLASS: 1" TEMPERED INSULATED GLASS, SPANDREL
PAINT #4 SURFACE - VERIFY COLOR W/ ARCHITECT
- 3 VISION GLASS: 5/8" CLEAR TEMPERED INSULATED GLASS, LOW-E
#2 SURFACE

METAL PANELS AND TRIM:

- 1 MCLEROY METAL "MEDALLION-LCK 12" FLAT PAN" STANDING SEAM
METAL ROOF WITH S-5-U "BAR STYLE" SNOW GUARDS
COLOR: EVERGREEN
- ALTERNATE: FIRESTONE "UNACLAD" STANDING SEAM METAL ROOF WITH
S-5-U "BAR STYLE" SNOW GUARDS
COLOR: SHERWOOD GREEN SR
- 2 PREFINISHED METAL CAP TO MATCH DARK EIFS
COLOR: FIRESTONE "UNACLAD" SIERRA TAN SR
- 3 OPEN FACED DOWNSPOUTS TO BE PREFINISHED METAL TO MATCH
DARK EIFS COLOR: FIRESTONE "UNACLAD" SIERRA TAN SR.
PROVIDE 6"W x 2"H OPENING IN FACE OF COLLECTOR HEAD
WITH PREFINISHED HEMMED EDGES.
- 4 (6) .040 ALUMINUM "FIRESTONE" ALMOND PANELS &
(1) .040 ALUMINUM "WHISKEY" RED PANEL.
- 5 PREFINISHED METAL CAP
COLOR: FIRESTONE "UNACLAD" CHARCOAL GRAY

CANOPY/ENTRY:


- 1 ALUMINUM CANOPY STRUCTURE BY "DIVISION 8"
COLOR: MATCH FIRESTONE "UNACLAD" CHARCOAL GRAY
- 2 ALUMINUM CANOPY STRUCTURAL COLUMN BY "DIVISION 8"
COLOR: MATCH FIRESTONE "UNACLAD" CHARCOAL GRAY
- 3 HORIZONTAL CLADDING: "TRUGRAIN" BY WESTECH
6" x 1/2" FLAT SIDING BOARD - SFB006060
3" SQUARE PROFILE CORNER TRIM
COLOR: "C14 - SIAM"

GENERAL NOTES:

ALL GLASS TO BE LOW E, CLEAR AS STATED:
• U-FACTOR = 0.29
• SHGC = 0.36
• SHADING COEFFICIENT = 0.42
• VISIBLE LIGHT TRANSMITTANCE = 51%
• VISIBLE LIGHT REFLECTANCE: 11%
• TOTAL SOLAR TRANSMITTANCE 25%


ALUMINUM STOREFRONT SYSTEMS TO BE:
• EFCO SERIES 403(T) 2"x4 1/2" THERMAL STOREFRONT W/
SERIES D500 DOOR SYSTEM
• KAWNEER OR VISTAWALL EQUIVALENTS PERMITTED
• SYSTEM TO PROVIDE OVERALL SYSTEM U-FACTOR OF 0.36
AND DOOR ASSEMBLY U-FACTOR OF 0.77
• FINISH: CLEAR ANODIZED ALUMINUM

PAINT GAS PIPING TO MATCH ADJACENT BUILDING WALL COLORS

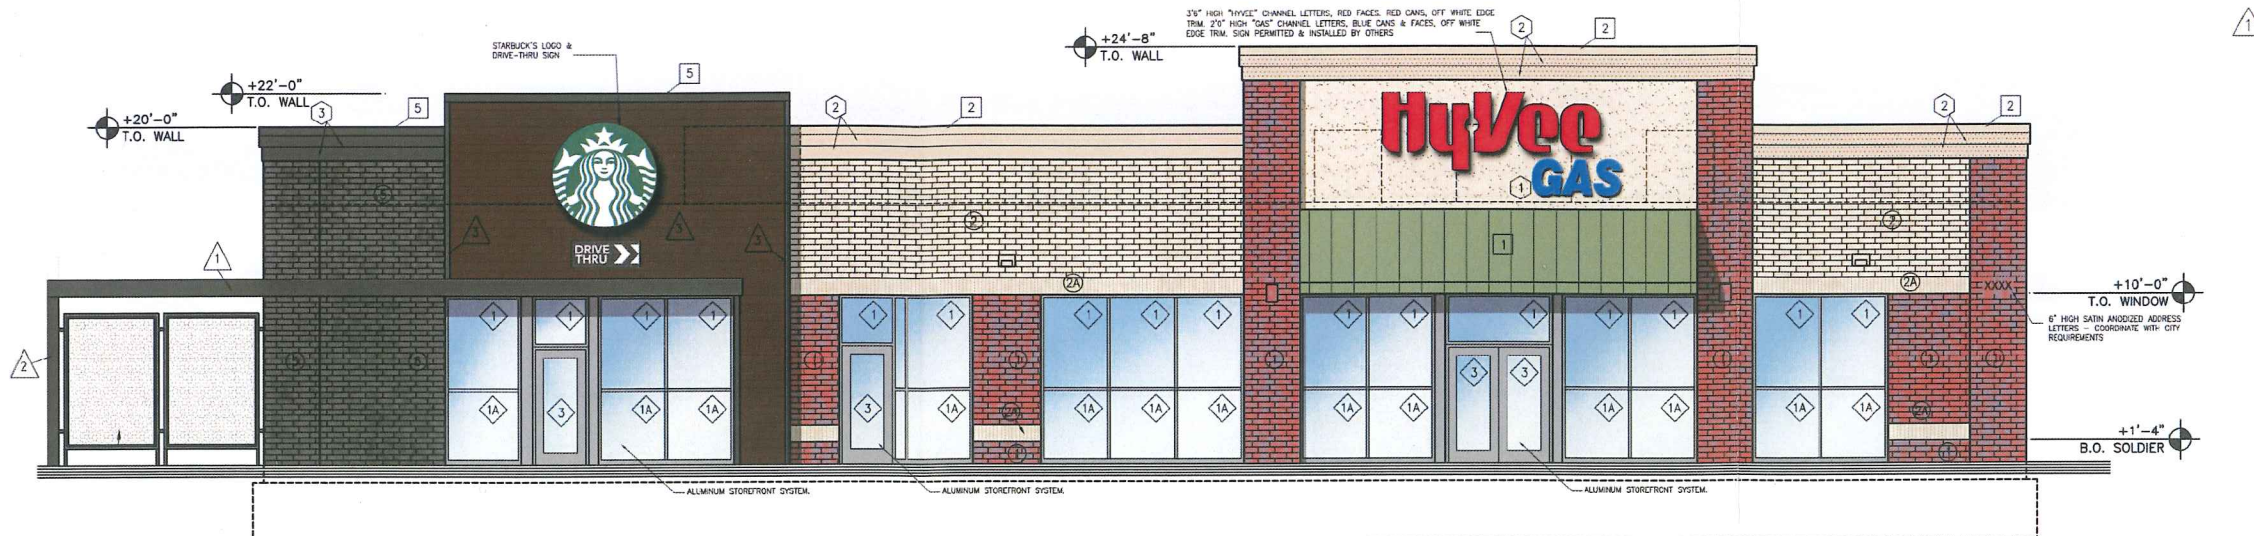


1 FRONT ELEVATION

SCALE: 3/16" = 1'-0"

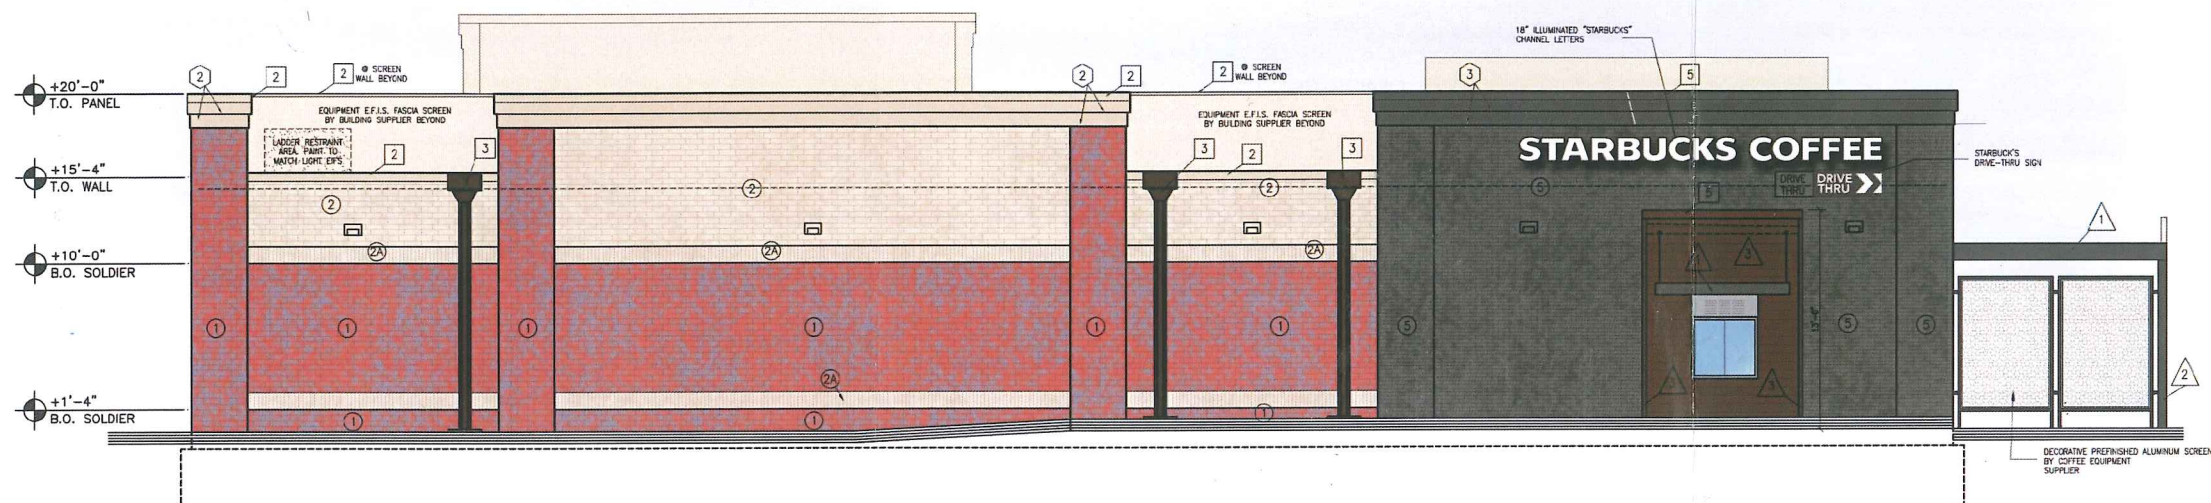


2 REAR ELEVATION

SCALE: 3/16" = 1'-0"

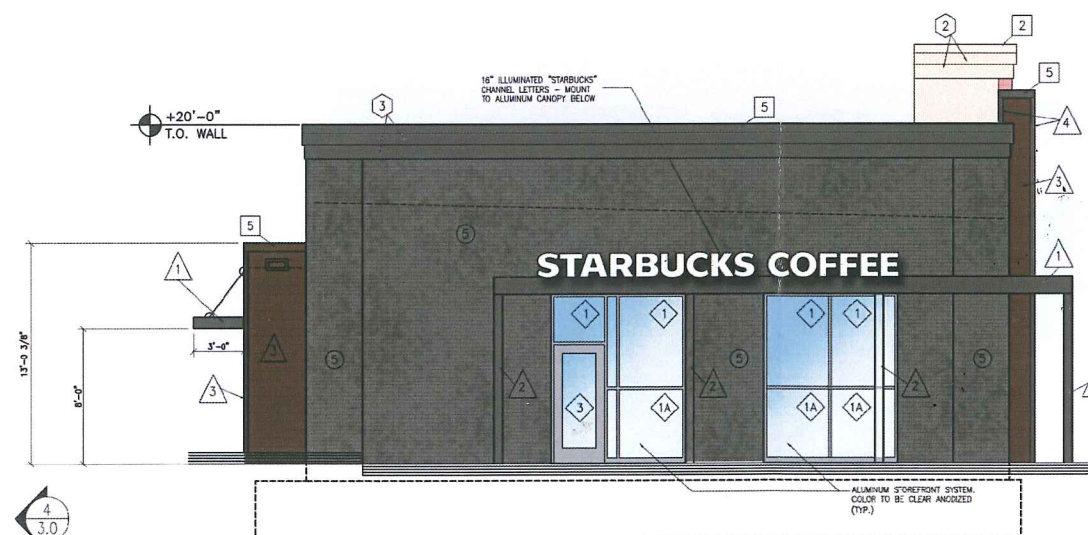

3 LEFT ELEVATION

SCALE: 3/16" = 1'-0"

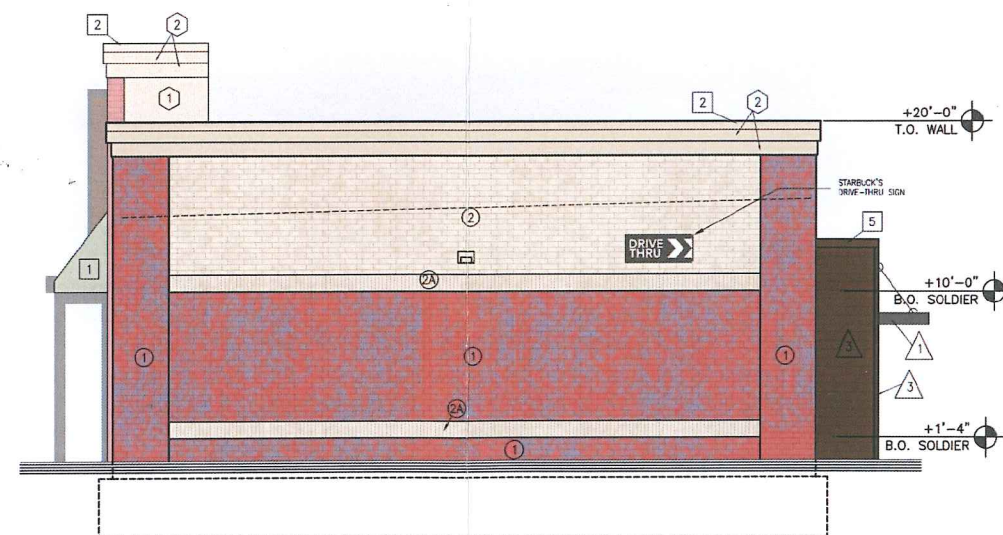

4 RIGHT ELEVATION

SCALE: 3/16" = 1'-0"

REVISION	DATE BY
AS#2	3/10/17 MB


I hereby certify that this technical submission was prepared by me or under my direct supervision and reasonable charge. I am a duly Licensed Architect under the laws of the State of Minnesota.

Andrew M. Reich
License Number: 51464
License Renewal date: June 30, 2018



LOCATION: SHAKOPEE, MN C-STORE

HY-VEE, INC.
5820 WESTOWN PARKWAY
WEST DES MOINES, IOWA 50266
TELEPHONE: (515) 267-2800
FAX: (515) 267-2935

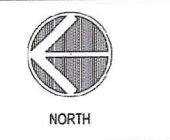

EXTERIOR ELEVATIONS

DRAWN: AMR	DATE: 03/28/2017
SCALE: 3/16" = 1'-0"	JOB NUMBER:
SHEET:	

A3.0