
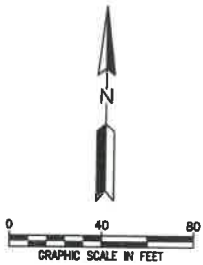


12/12/2019 4:18:54 PM

M:\7886 Canterbury\0005 - RV PARK\DESIGN\CA003 PlanSheet-C-101 SITE PLAN.dwg

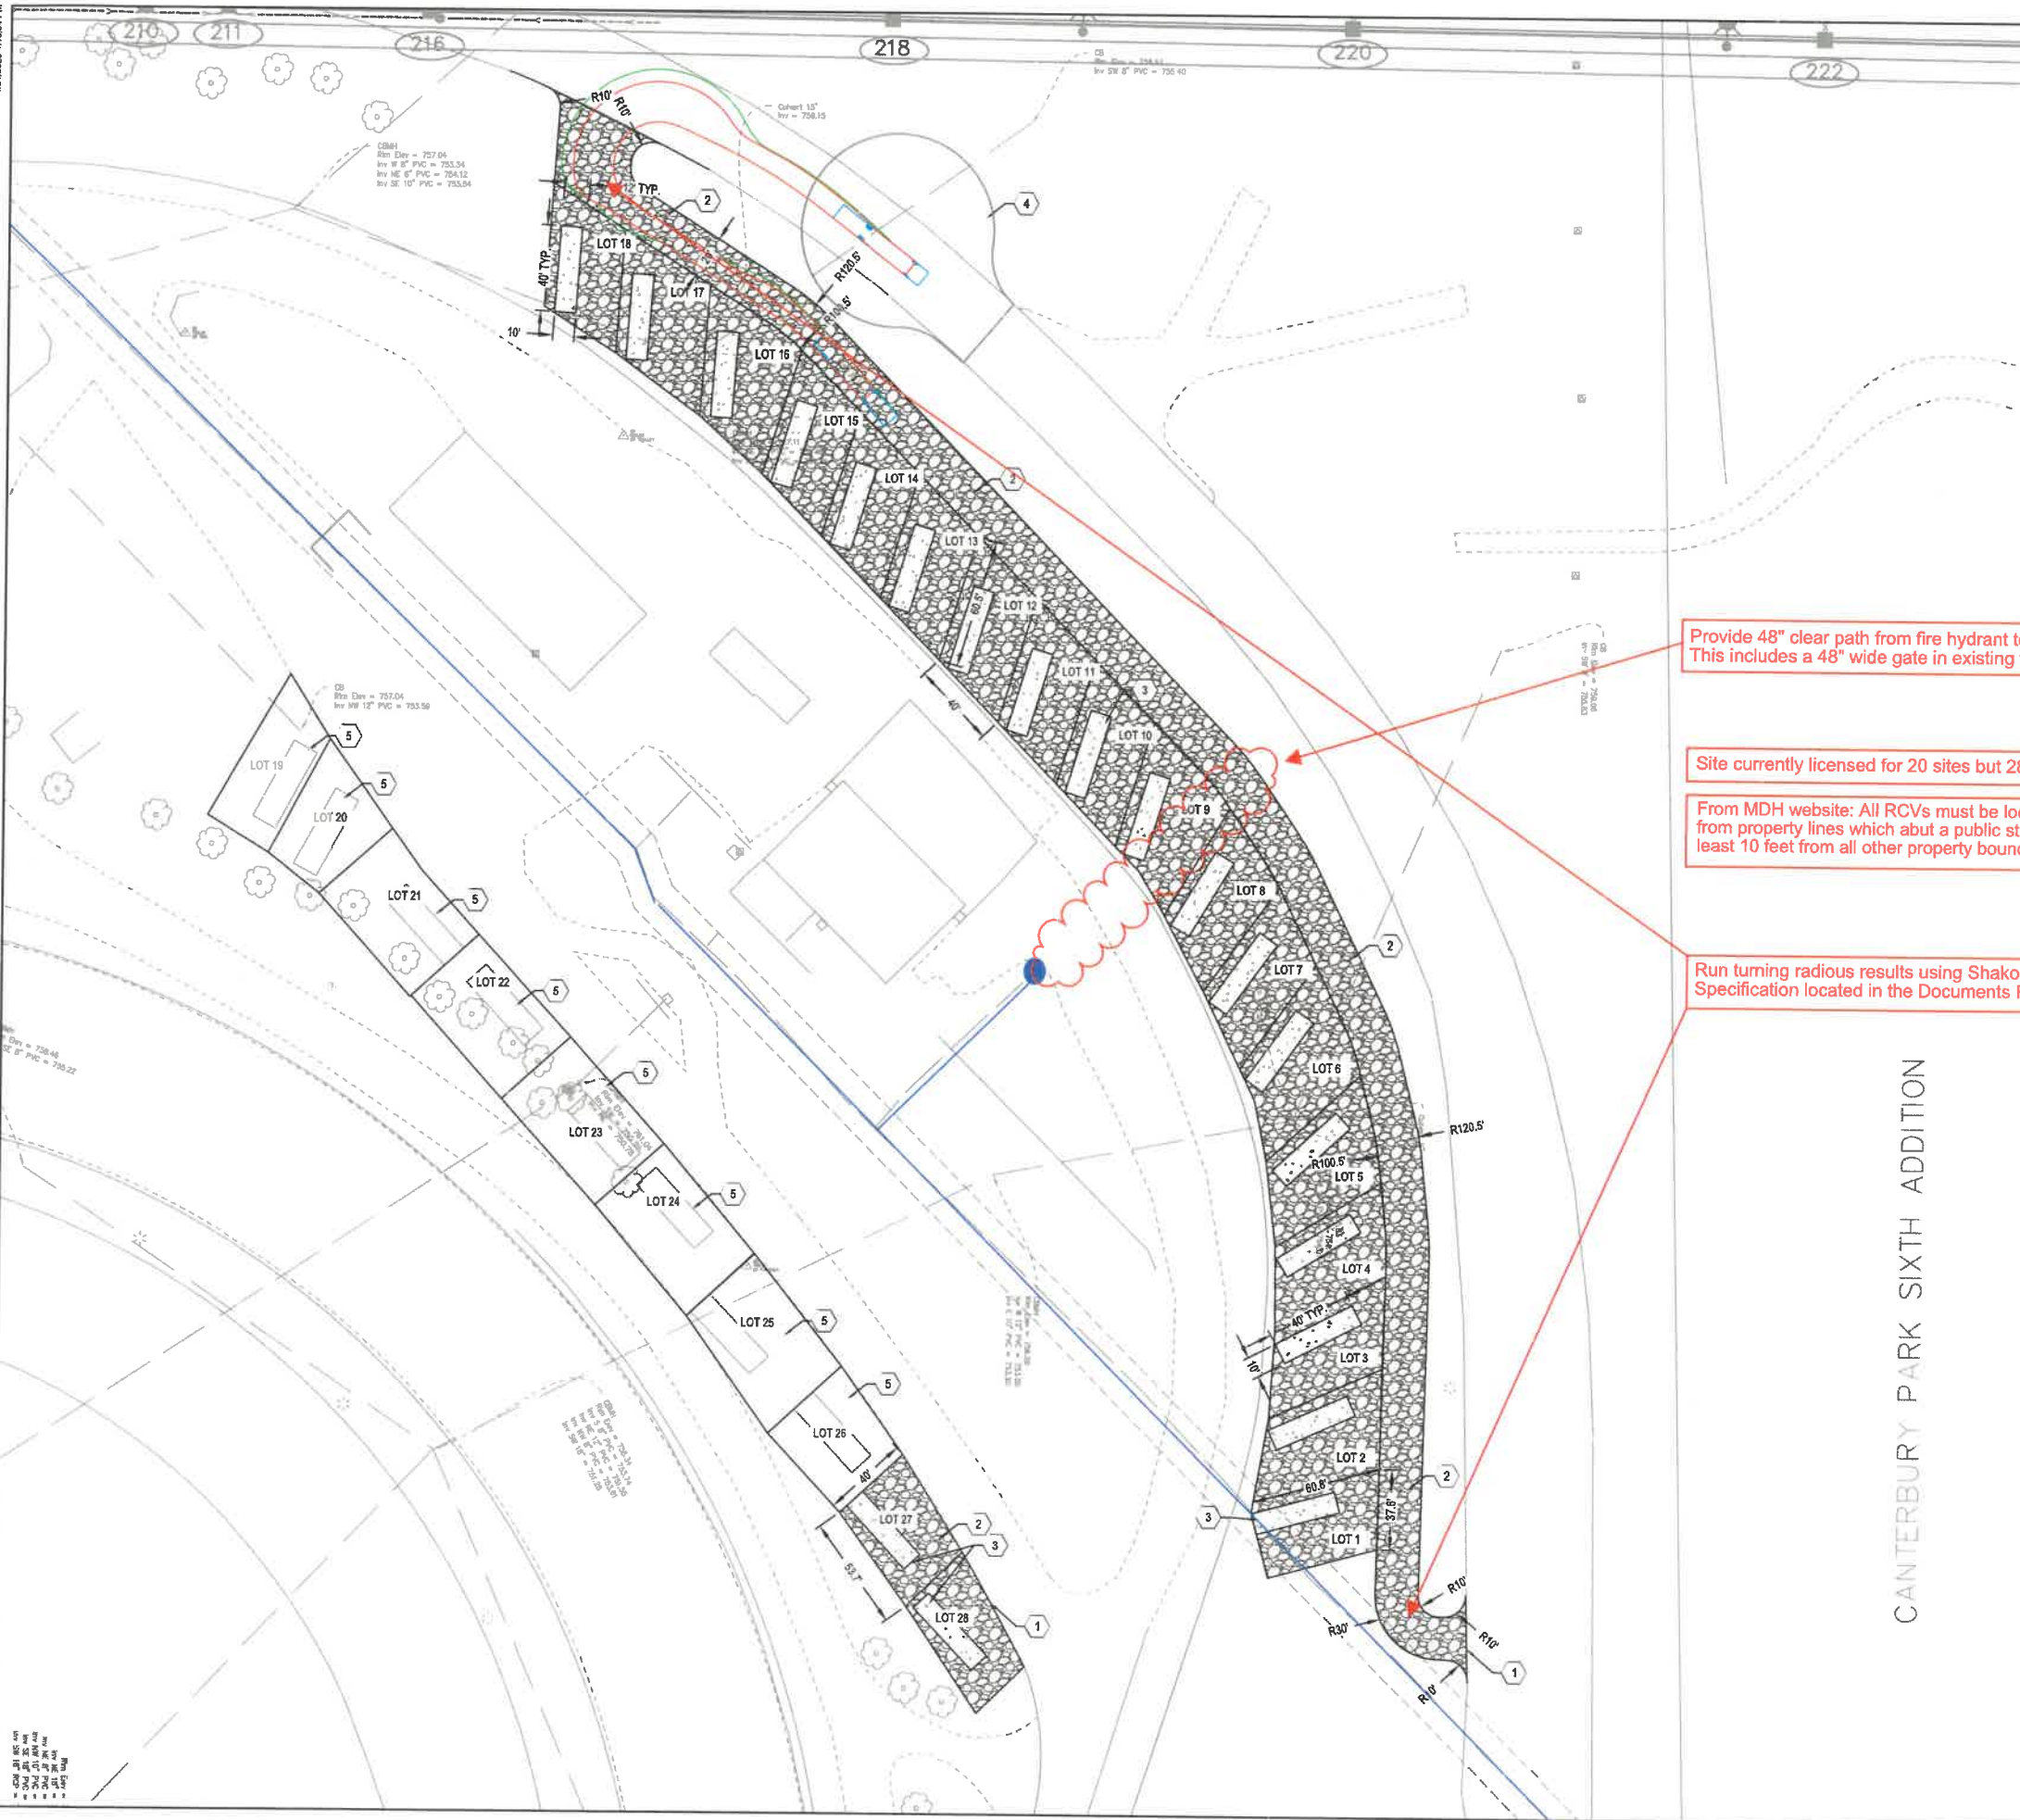

LEGEND

- PROPERTY BOUNDARY
- EXISTING EASEMENT LINE
- CONCRETE RV PAD
- GRAVEL SURFACING/SHOULDERING

NOTES

- SEE SHEET G-002 FOR ADDITIONAL PROJECT NOTES.
- MINIMUM LOT SIZE SHOWN = 2,025 SF
- MINIMUM LOT DIMENSIONS 40x50'
- RV PAD 40x10' (TYP.)

KEYNOTES

- MATCH EXISTING
- GRAVEL SURFACING (TYP.) - SEE DETAIL
- CONCRETE RV PAD (TYP.) - SEE DETAIL
- FUTURE CUL-DE-SAC BY OTHERS
- EXISTING LOT

Provide 48" clear path from fire hydrant to gravel access road. This includes a 48" wide gate in existing fence. (Fire)

Site currently licensed for 20 sites but 28 are shown. (Fire)

From MDH website: All RCVs must be located at least 25 feet from property lines which abut a public street or highway and at least 10 feet from all other property boundary lines. (Fire)

Run turning radius results using Shakopee Fire Apparatus Specification located in the Documents Folder. (Fire)

CANTEBURY PARK SIXTH ADDITION

WARNING:

THE CONTRACTOR SHALL BE RESPONSIBLE FOR CALLING FOR LOCATIONS OF ALL EXISTING UTILITIES. THEY SHALL COOPERATE WITH ALL UTILITY COMPANIES IN MAINTAINING THEIR SERVICE AND/OR RELOCATION OF LINES.

THE CONTRACTOR SHALL CONTACT GOPHER STATE ONE CALL AT 651-454-0002 AT LEAST 48 HOURS IN ADVANCE FOR THE LOCATIONS OF ALL UNDERGROUND WIRES, CABLES, CONDUITS, PIPES, MANHOLES, VALVES OR OTHER BURIED STRUCTURES BEFORE DIGGING. THE CONTRACTOR SHALL REPAIR OR REPLACE THE ABOVE WHEN DAMAGED DURING CONSTRUCTION AT NO COST TO THE OWNER.

CALL BEFORE YOU DIG

GOPHER STATE ONE CALL

TWIN CITY AREA: 651-454-0002
TOLL FREE 1-800-252-1166



Responsive partner.
Exceptional outcomes.
7500 OLSON MEMORIAL HWY
SUITE 300
GOLDEN VALLEY, MN 55427
PHONE: 763-252-6800
FAX: 952-831-1268
WWW.WENCK.COM

CLIENT:



CANTEBURY RV PARK

CITY OF SHAKOPEE
SCOTT COUNTY, MINNESOTA

PROJECT TITLE:

ISSUE NO.:

1

DESCRIPTION:

CITY SUBMITTAL

DATE:

01/31/2020

CERTIFICATION:

I HEREBY CERTIFY THAT THIS SPECIFICATION OR REPORT WAS PREPARED BY ME OR UNDER MY DIRECT SUPERVISION AND THAT I AM A DULY REGISTERED PROFESSIONAL ENGINEER UNDER THE LAWS OF THE STATE OF MINNESOTA.

PROJECT NO.:

7886-0006

DWN BY:

JTP

CHKD BY:

JRA

APPD BY:

DML

ISSUE DATE:

01/31/2020

ISSUE NO.:

1

SHEET TITLE:

SITE PLAN

SHEET NO.:

C-101