

Client:
Rainbow Child
Development Center
1732 Crooks Rd.
Troy, MI 48064

Project:
8245 Crossings Blvd,
Shakopee, MN 55379

Issued:
03.15.16 Site Plan Approval

Seed:

Note:
Do not scale drawings. This drawing is the sole property of retail design consultants llc and is a copyrighted document and is not to be used or reproduced without written consent.




Sheet Title:
First Floor Wall
Framing Plan

Scale:
3/16" = 1'-0"

Project Number:
62-002-17

Sheet Number:

A.100

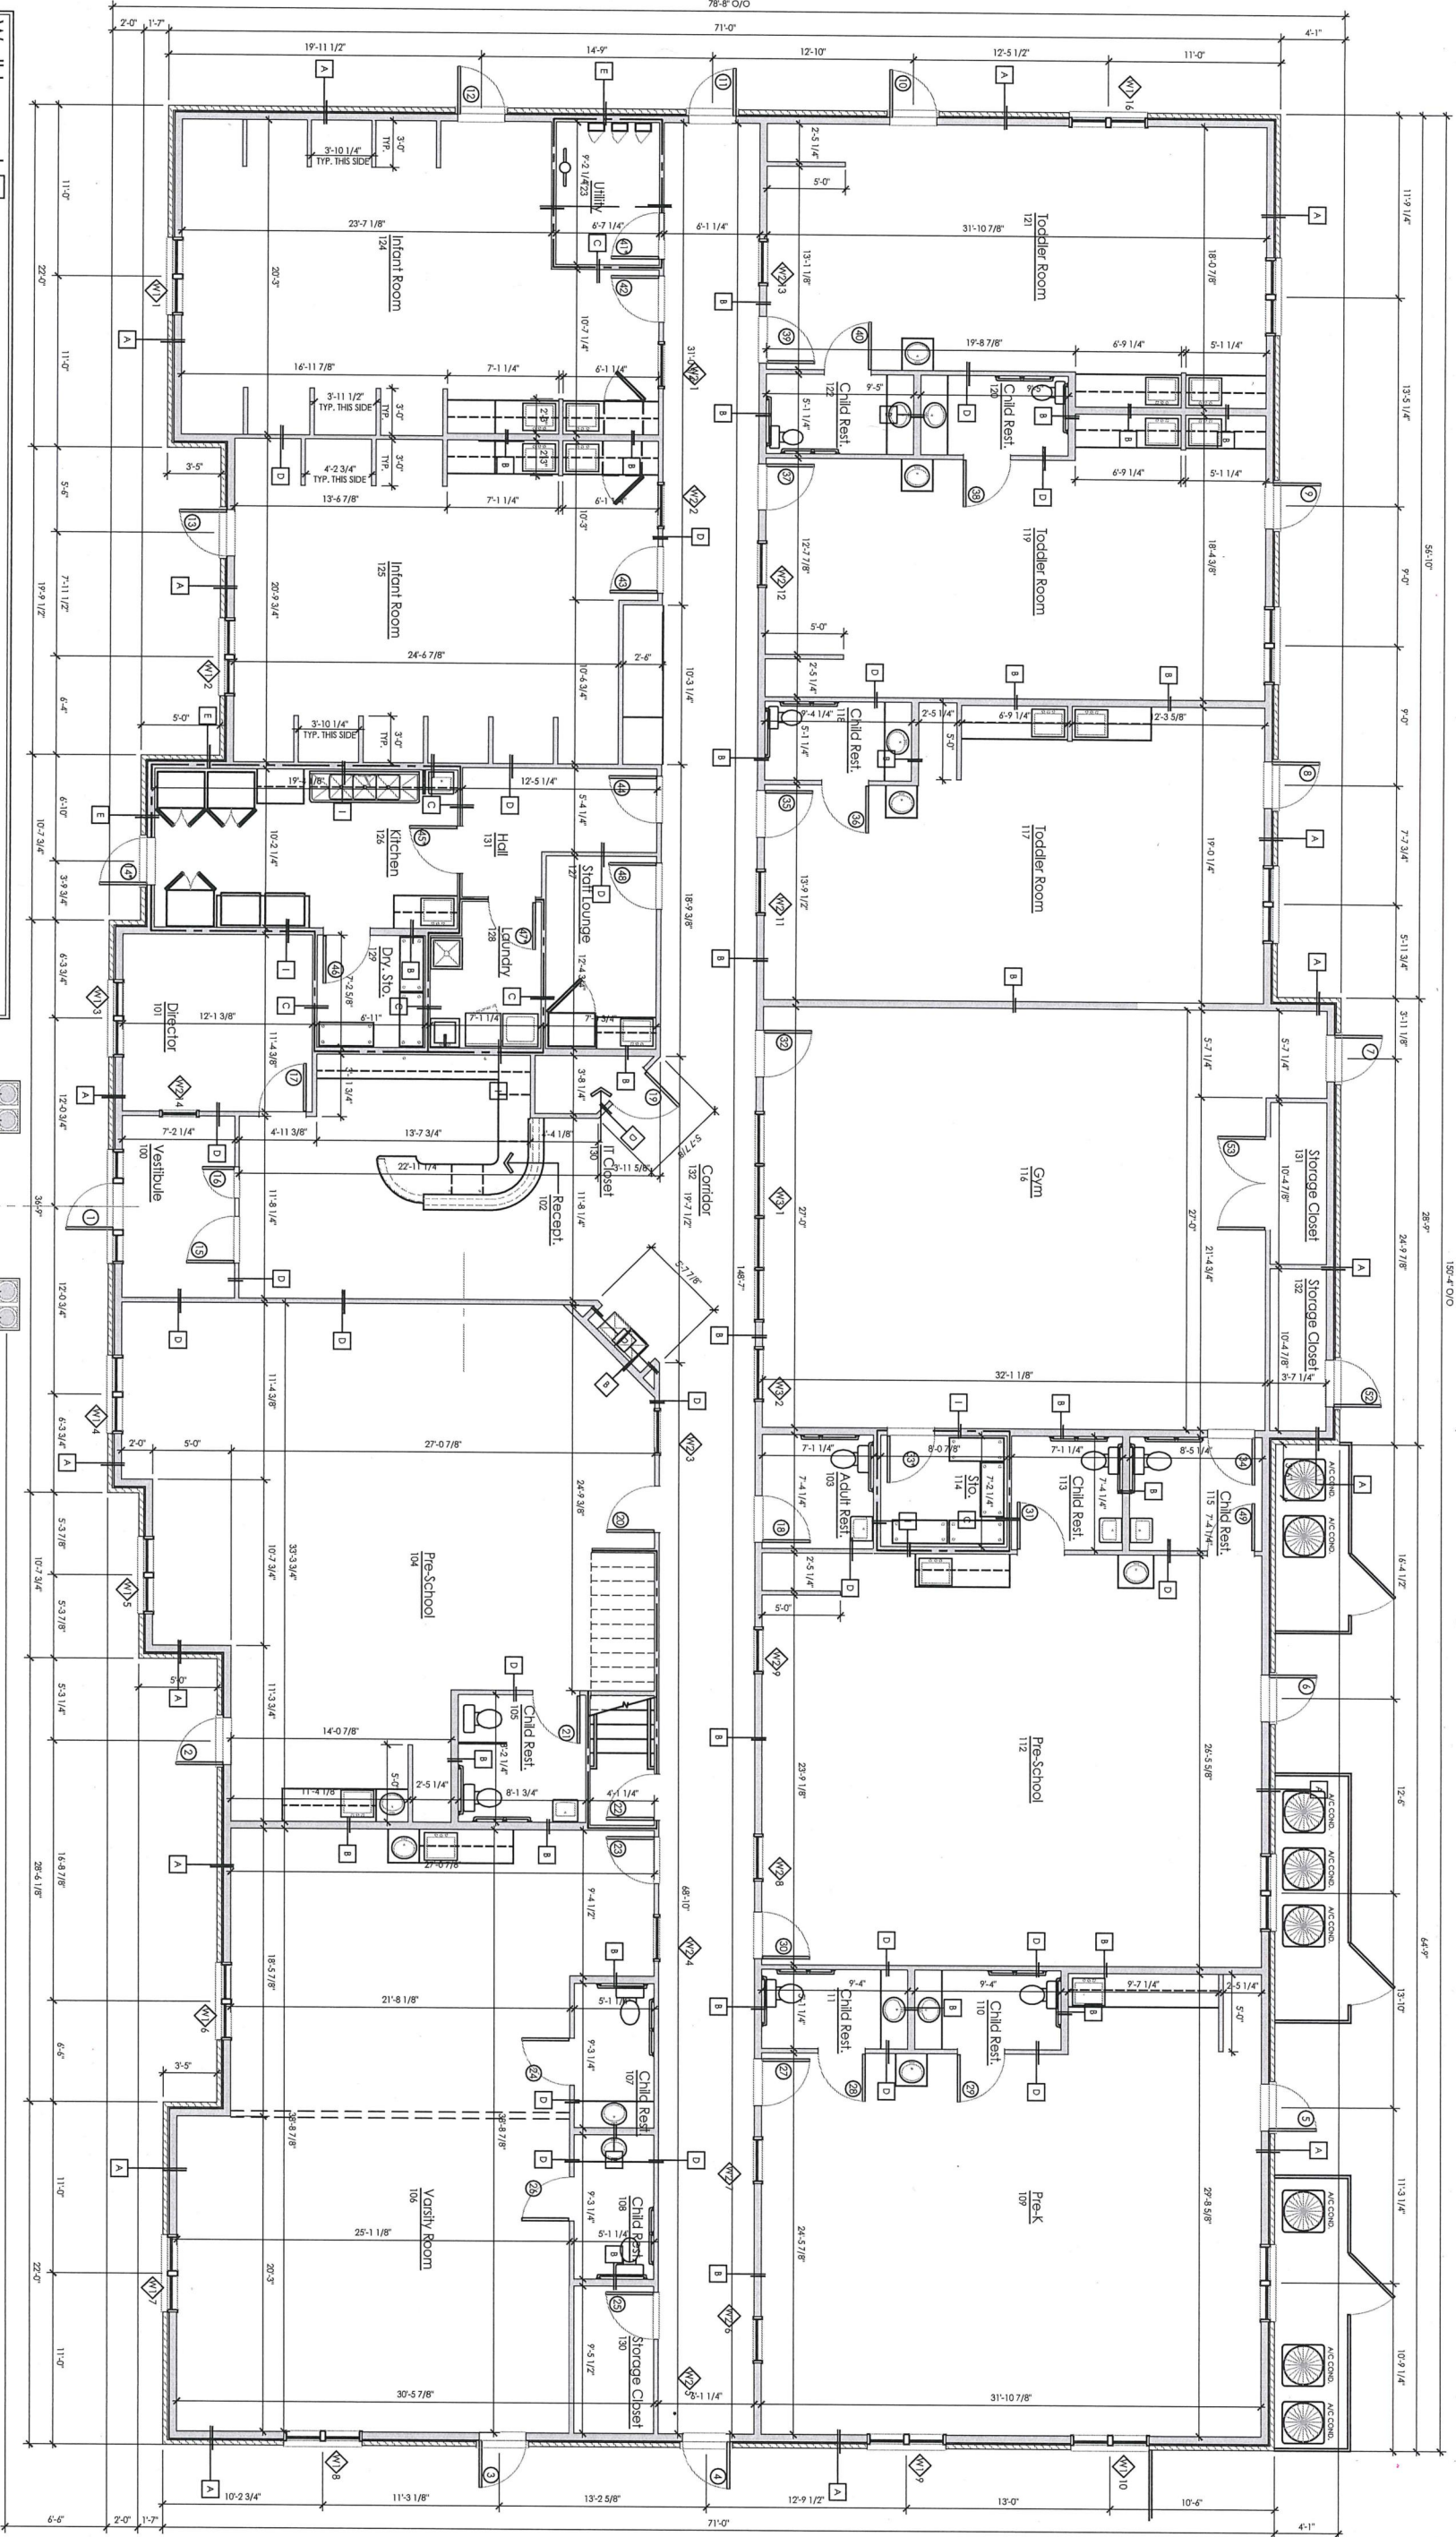

Wall Legend

A

B

C

D

E

F

G

H

I

Floorplan Height Notes:

1. ALL EXTERIOR WALLS ARE TO BE 8'-0" UNLESS OTHERWISE NOTED.

2. ALL INTERIOR WALLS ARE TO BE 8'-0" UNLESS OTHERWISE NOTED.

3. ALL PARTITION WALLS ARE TO BE 8'-0" UNLESS OTHERWISE NOTED.

4. ALL PARTITION WALLS ARE TO BE 8'-0" UNLESS OTHERWISE NOTED.

5. ALL PARTITION WALLS ARE TO BE 8'-0" UNLESS OTHERWISE NOTED.

6. ALL PARTITION WALLS ARE TO BE 8'-0" UNLESS OTHERWISE NOTED.

7. ALL PARTITION WALLS ARE TO BE 8'-0" UNLESS OTHERWISE NOTED.

8. ALL PARTITION WALLS ARE TO BE 8'-0" UNLESS OTHERWISE NOTED.

General Floor Plan Notes:

1. ALL EXTERIOR WALLS ARE TO BE 8'-0" UNLESS OTHERWISE NOTED.

2. ALL INTERIOR WALLS ARE TO BE 8'-0" UNLESS OTHERWISE NOTED.

3. ALL PARTITION WALLS ARE TO BE 8'-0" UNLESS OTHERWISE NOTED.

4. ALL PARTITION WALLS ARE TO BE 8'-0" UNLESS OTHERWISE NOTED.

5. ALL PARTITION WALLS ARE TO BE 8'-0" UNLESS OTHERWISE NOTED.

6. ALL PARTITION WALLS ARE TO BE 8'-0" UNLESS OTHERWISE NOTED.

7. ALL PARTITION WALLS ARE TO BE 8'-0" UNLESS OTHERWISE NOTED.

8. ALL PARTITION WALLS ARE TO BE 8'-0" UNLESS OTHERWISE NOTED.

Framing Plan Note:

ALL DIMENSIONS ON FRAMING PLANS ARE TAKEN FROM STUD TO STUD AND DO NOT INCORPORATE THE DRYWALL.