

Client:

Rainbow Child
Development Center
1732 Crooks Rd.
Troy, MI 48064

Project:

8245 Crossings Blvd,
Shkopee, MN 55379

Issued:

03.15.16 Site Plan Approval

Seal:

Note:

Do not scale drawings. This drawing is the sole property of retail design consultants llc and is a copyrighted document and is not to be used or reproduced without written consent.

Sheet Title:


**Exterior
Elevations**

Scale: As Noted

Project Number: 62-002-17

Sheet Number:

A.200

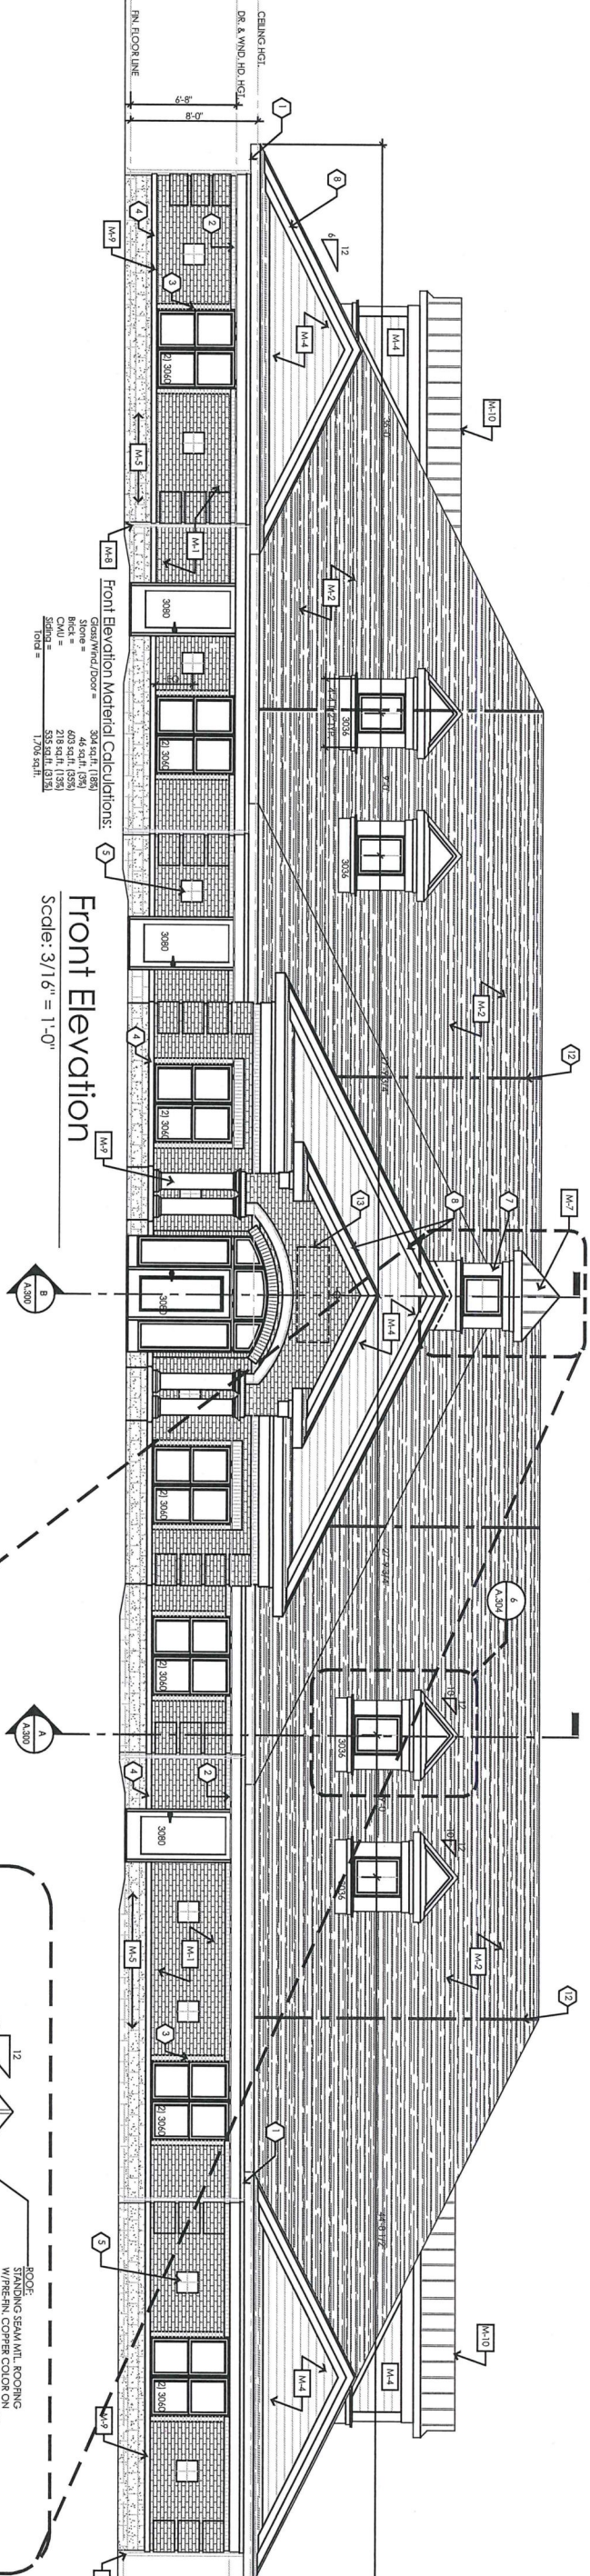

Front Elevation Material Calculations:
Gable/Wind Door = 304 sq. ft. (1.8%)
Slope = 46 sq. ft. (3%)
Brick = 603 sq. ft. (35%)
Siding = 518 sq. ft. (32%)
Total = 1,705 sq. ft.

Front Elevation
Scale: 3/16" = 1'-0"


Exterior Elevation Materials			
SYMBOL	ITEM	MANUFACTURER	MODEL
M-1	BRICK	BRAMPTON BRICK	CROSSBOWS SERIES
M-2	ASPHALT SHINGLES	GAF ROOFING	TIMBERLINE HD - LIFEWAVE SHINGLES
M-3	BREAK METAL TRIM	QUALITY EDGE	TRILINE EMPOWERS TRIM COIL
M-4	RIBBON CEMENT SING	JAMES HARDIE	SELECT CERAMIC LAY SING
M-5	SPRITFACE C.M.U.	AMERICAN CENTRED CONCRETE	SPRIT FACED
M-6	600 DECORATIVE TILES	DAL TILES	NATURAL LINES CERAMIC FLOORS & WALL
M-7	STANDING SEAM METAL ROOF	MCCREY METAL	INSTALOC STANDING SEAM SYSTEM
M-8	PRE-FIN ALUMINUM GUTTER	MANTIC HOME EXTERIORS	6" GUTTER COIL - 27 GAUGE
M-9	SOIL & WATER TABLE & COLUMNS	T.B.O.	CAST STONE
M-10	STANDING SEAM METAL ROOF	MCCREY METAL	INSTALOC STANDING SEAM SYSTEM

Keyed Elevation Notes:


1. TYPICAL EAVE - SEE DETAIL FOR MORE INFORMATION
2. BRICK SOLIDER COURSE (TYP)
3. BRICK ROWLOCK COURSE
4. SILL SLOPED TO ALLOW WATER RUNOFF WITH DRIP EDGE
5. (4) 600 DECORATIVE TILES PROVIDED AND INSTALLED BY CONTRACTOR - (SEE DETAIL #8 ON A.200) (TYP)
6. PRE-FINISHED BREAK METAL CAP
7. CUPOLA - SEE ENLARGED CUPOLA ELEVATION
8. 1X2 TRIM BTD ON 1X3 BACK BRD. WITH PRE-FINISHED ALUMINUM WRAP
9. 1/2" ALUM. PANEL (PAINT)
10. PRE-FINISHED ALUMINUM GUTTER AND DOWNPOUT - VERIFY CONNECTION DETAIL AND LOCATION WITH CIVIL ENGINEER
11. PROVIDE LOWERED CORNERS FOR MECHANICAL INTAKE (PER MECHANICAL DRAWINGS)
12. LINE OF DRAFT STOPPING
13. SOGAGE INSTALLED BY GC
14. LINE OF BUILDING BEYOND
15. STOPERONT WINDOW SYSTEM W/ OPAGUE GLASS & Limestone SILL
16. SINGLE-PLY 60 MIL. EPDM W/ PRE-FIN. METAL EDGE FLASHING W/ DRIP EDGE - INSTALL IN STRICT COMPLIANCE W/ MANUF. INSTALLATION SPECS.

GENERAL ELEVATION NOTES:

1. ALL TRIM EDGES (UNDO) WILL BE CLAD IN PRE-FIN. ALUM. - DETERMINE GAUGE PER RAINBOW CHILD CARE CENTER SPECS.
2. EXTERIOR BRICK IS TO BE STANDARD SIZE - COURSE OUT QUON CORNERS
3. EXTERIOR WINDOWS ARE ADJUSTED, THEY ARE OPERABLE AND HAVE SCREENS. SCREENS ARE TO BE 15 MESH OR BETTER.
4. DO NOT SCALE HATCHING. REFER TO BUILDING SECTIONS & WALL SECTIONS FOR PROPER CONSTRUCTION METHODS. A.200 - A.205

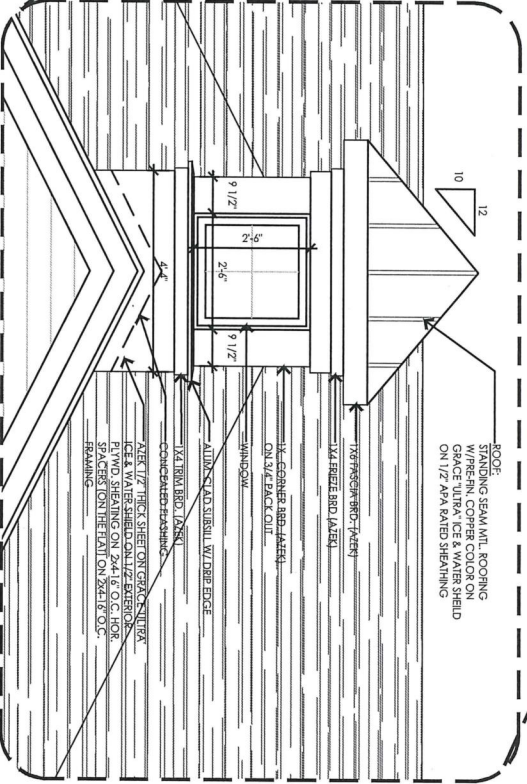

Enlarged Cupola Elevation
Scale: 1/2" = 1'-0"

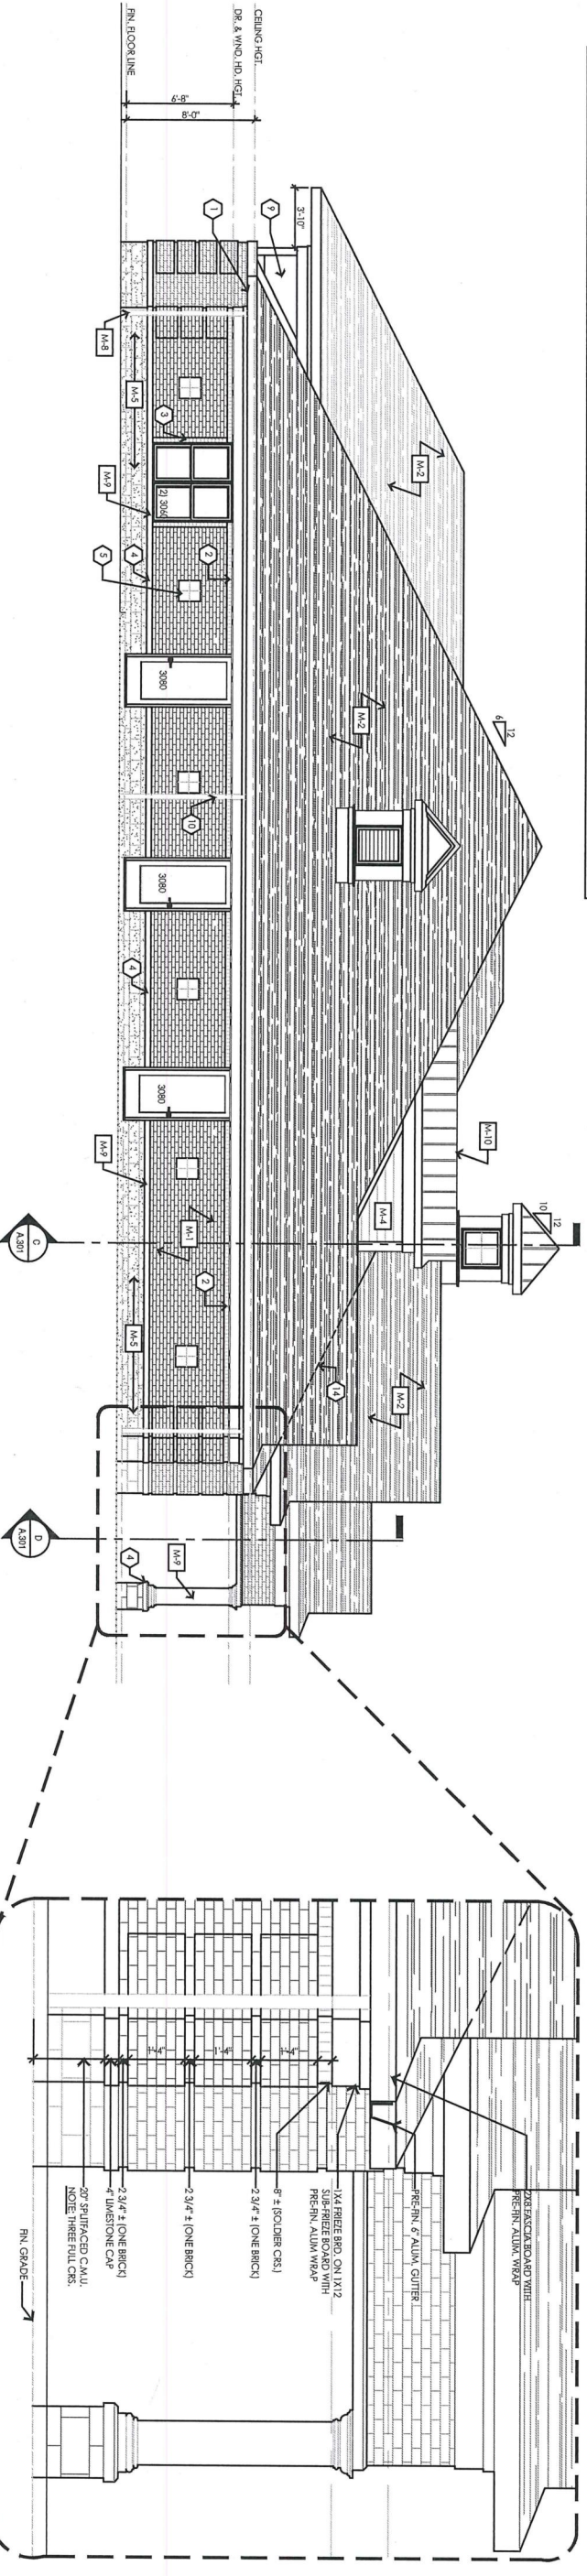

Left Elevation Material Calculations:

Gable/Wind Door = 91 sq. ft. (1.4%)
Slope = 23 sq. ft. (1.4%)
Brick = 489 sq. ft. (1.68%)
Siding = 102 sq. ft. (1.55%)
Total = 605 sq. ft.

Left Side Elevation
Scale: 3/16" = 1'-0"

Enlarged Elevation - Quoin Detail (Typ.)
Scale: 1/2" = 1'-0"

