

MN

C

GOVERNMENT
CENTER II - BID
PACKAGE #1

200 4th Avenue W
Shakopee, Minnesota 55379

182018a

SCOTT COUNTY
200 4th Avenue W
Shakopee, Minnesota 55379


Wold

WOLD ARCHITECTS
AND ENGINEERS
332 Minnesota Street, Suite W2000
Saint Paul, MN 55101

woldae.com | 651.227.7773

ANDERSON JOHNSON
ASSOCIATES,
INC. **AJA**

LANDSCAPE ARCHITECTURE • SITE PLANNING • CIVIL ENGINEERING
7550 KENNERLY AVENUE, SUITE 200 • MINNEAPOLIS, MN 55425
P&H/10/10/10/10

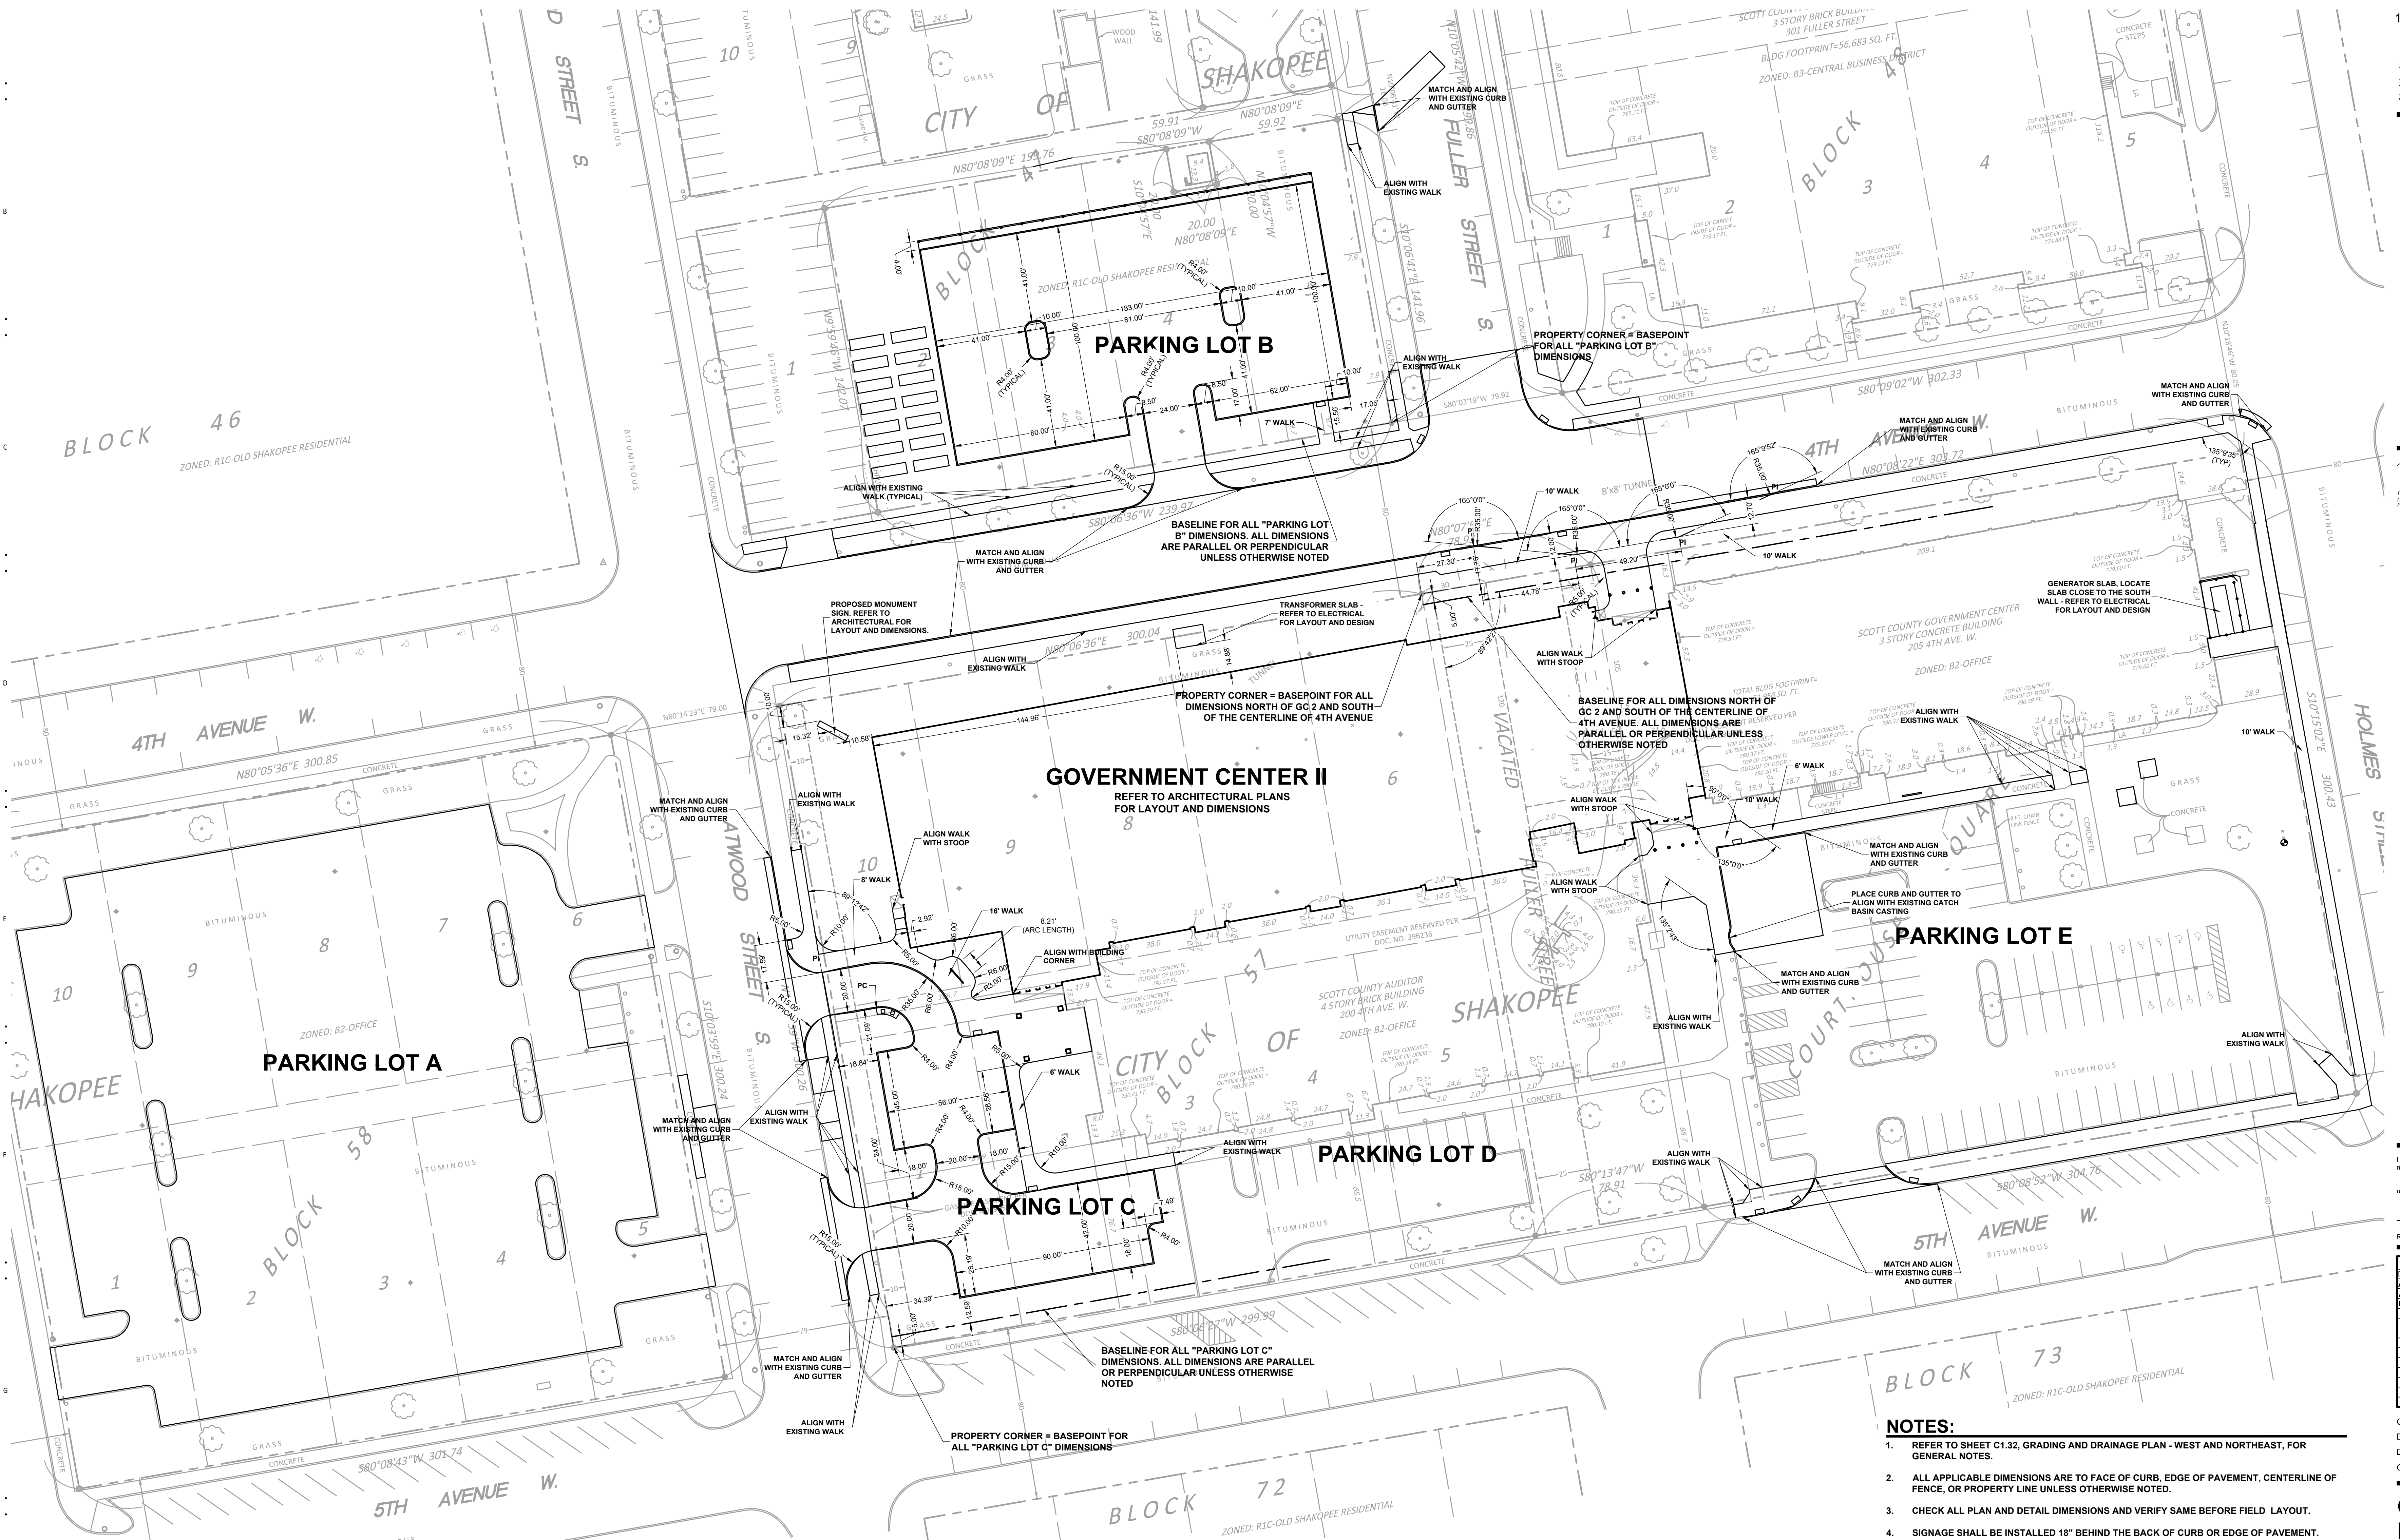

GEOMETRIC PLAN SOUTH
SCALE : 1" = 30'

NOTES:

- REFER TO SHEET C1.32, GRADING AND DRAINAGE PLAN - WEST AND NORTHEAST, FOR GENERAL NOTES.
- ALL APPLICABLE DIMENSIONS ARE TO FACE OF CURB, EDGE OF PAVEMENT, CENTERLINE OF FENCE, OR PROPERTY LINE UNLESS OTHERWISE NOTED.
- CHECK ALL PLAN AND DETAIL DIMENSIONS AND VERIFY SAME BEFORE FIELD LAYOUT.
- SIGNAGE SHALL BE INSTALLED 18" BEHIND THE BACK OF CURB OR EDGE OF PAVEMENT.

LEGEND

- BASELINE FOR DIMENSIONS
- PI POINT OF INTERSECTION
- PC POINT OF CURVATURE
- ⊠ BUILDING STOOP - REFER TO ARCHITECTURAL PLANS
- - - PROPERTY LINE

I hereby certify that this plan, specification or report was prepared by me or under my direct supervision and that I am a duly Licensed

PROFESSIONAL ENGINEER
under the laws of the State of MINNESOTA

DAVID A. REY
Registration Number: 40180 Date: 02/15/2019

Description	Revisions	Date	Num
ADDENDUM #1		02/22/2019	1
ADDENDUM #2		03/01/2019	2
PR #2		09/24/2019	3
PR #5		06/11/2019	4

Comm: 182018a
Date: 02/15/2019
Drawn: BJD
Check: DAR
North

GEOMETRIC
PLAN - SOUTH

Scale: 1" = 30'

C1.23