



7 TRASH ENCLOSURE ELEV.
3/16" = 1'-0" (ON 24x36 SHEET)




8 TRASH ENCLOSURE ELEV.
3/16" = 1'-0" (ON 24x36 SHEET)



9 TRASH ENCLOSURE ELEV.
3/16" = 1'-0" (ON 24x36 SHEET)




10 TRASH ENCLOSURE ELEV.
3/16" = 1'-0" (ON 24x36 SHEET)

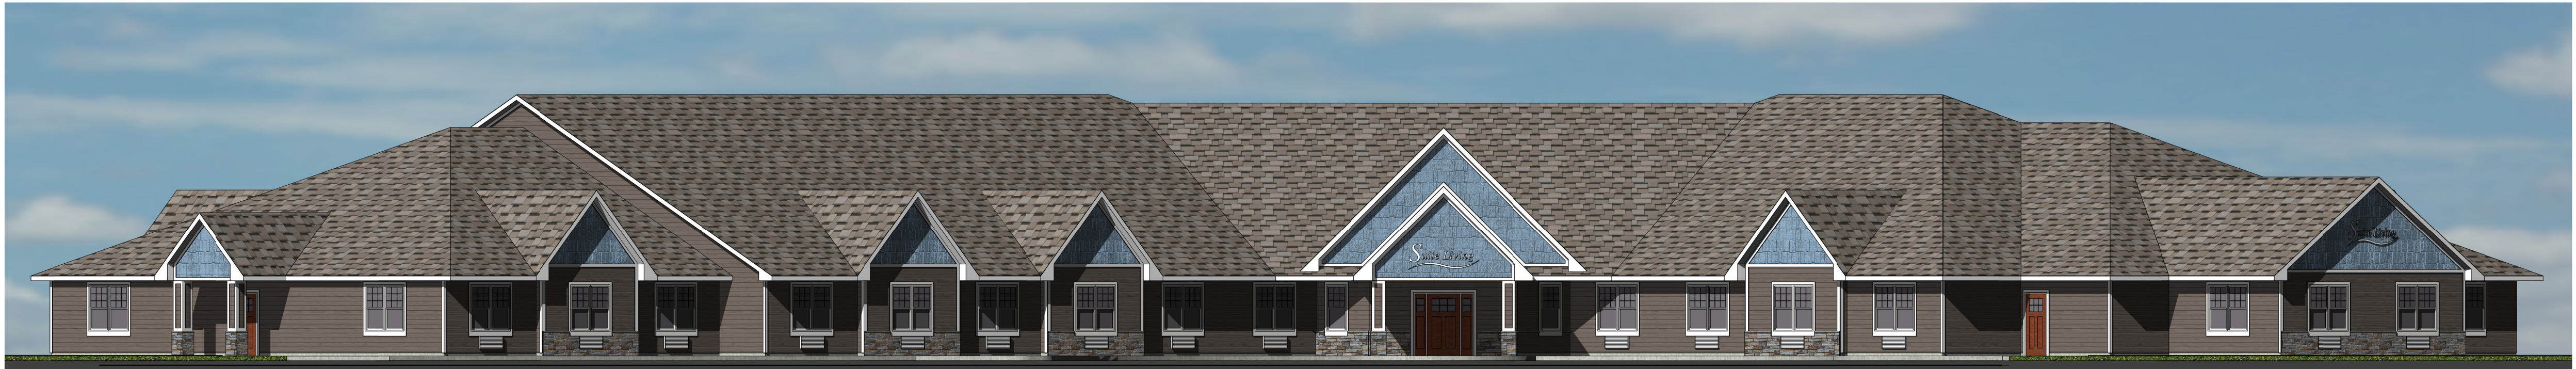


1 PROPOSED FRONT ELEVATION
3/32" = 1'-0" (ON 24x36 SHEET)



2 PROPOSED SIDE ELEVATION (MEMORY CARE)
3/32" = 1'-0" (ON 24x36 SHEET)

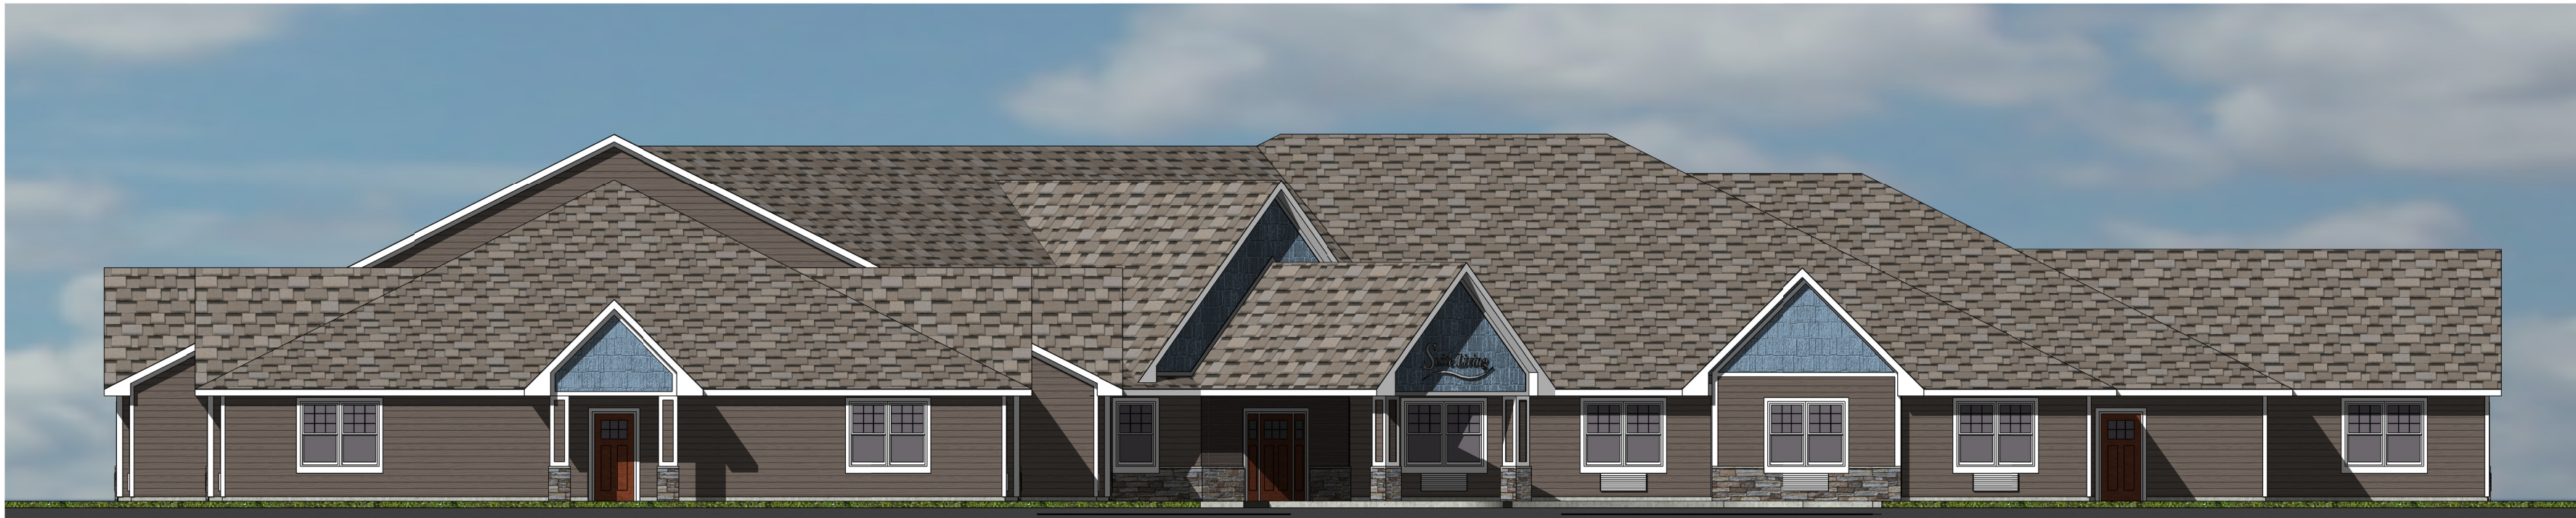

3 PROPOSED SIDE ELEVATION (ASSISTED LIVING)
3/32" = 1'-0" (ON 24x36 SHEET)

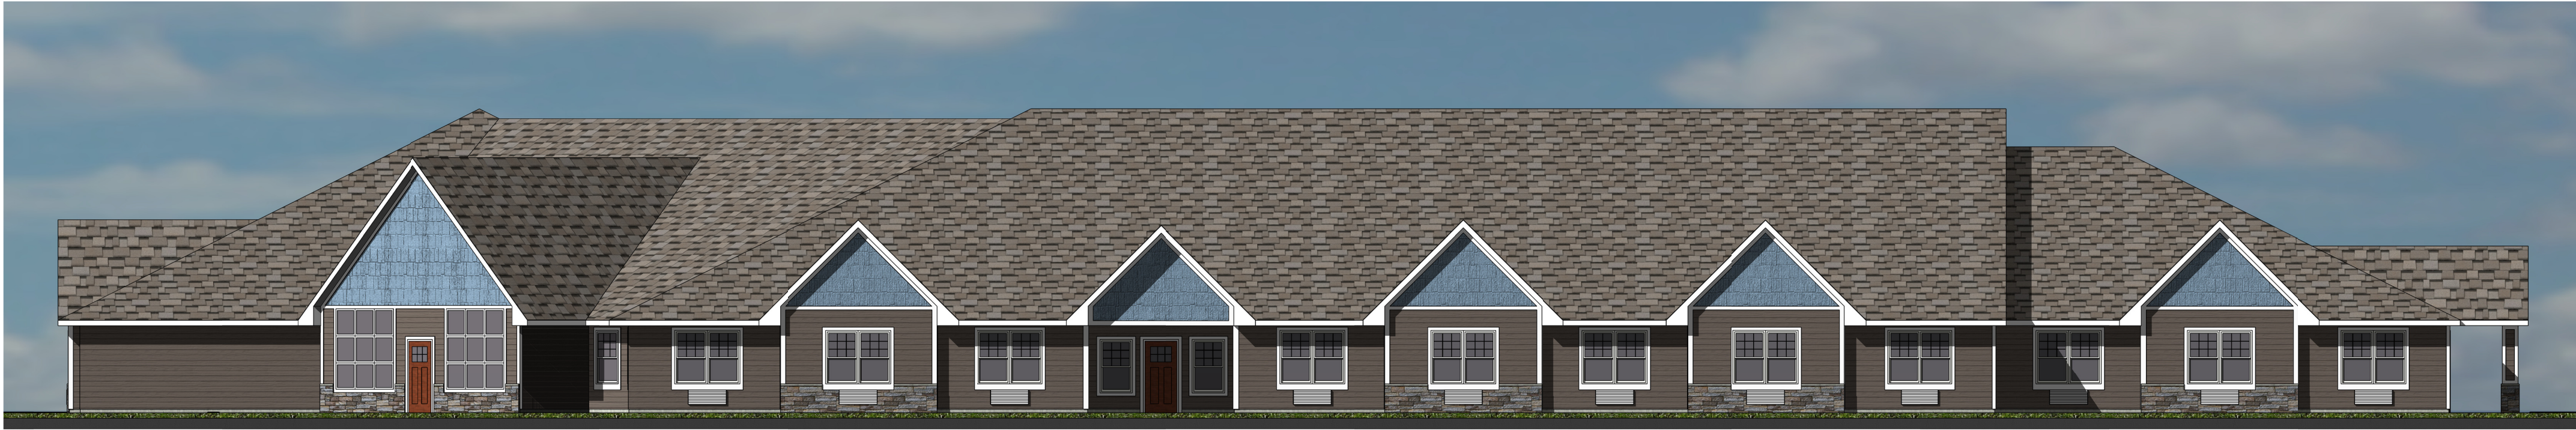

4 PROPOSED REAR ELEVATION (ASSISTED LIVING)
3/32" = 1'-0" (ON 24x36 SHEET)



6 PROPOSED REAR ELEVATION
3/32" = 1'-0" (ON 24x36 SHEET)



5 PROPOSED EAST ELEVATION
3/32" = 1'-0" (ON 24x36 SHEET)

Rosa Architectural Group Inc.

1084 Sterling Street
St. Paul, MN 55119
tel: 651-739-7988
fax: 651-739-3165

Suite Living

of Shakopee
Windermere Way
& Willow Circle
Shakopee, MN 55379

I HEREBY CERTIFY THAT THIS PLAN, SPECIFICATION, OR REPORT WAS PREPARED BY ME OR UNDER MY DIRECT SUPERVISION AND THAT I AM A DULY LICENSED PROFESSIONAL ENGINEER UNDER THE LAWS OF THE STATE OF MINNESOTA.

PRINT NAME: _____

SIGNED: _____

REG. NO. _____ DATE: _____

I HEREBY CERTIFY THAT THIS PLAN, SPECIFICATION, OR REPORT WAS PREPARED BY ME OR UNDER MY DIRECT SUPERVISION AND THAT I AM A DULY LICENSED ARCHITECT UNDER THE LAWS OF THE STATE OF MINNESOTA.

PRINT NAME: _____

SIGNED: _____

REG. NO. _____ DATE: _____

CITY SUBMITTAL NOT FOR CONSTRUCTION

PROJECT #: 22017
DATE: JULY 31, 2020
DRAWN BY: JL
CHECKED BY: RR
REVISIONS:

PROPOSED COLOR ELEVATIONS

SHEET

A4.1