




ELDER
ELEVATION A SLAB 3-CAR




ELDER
ELEVATION A SLAB

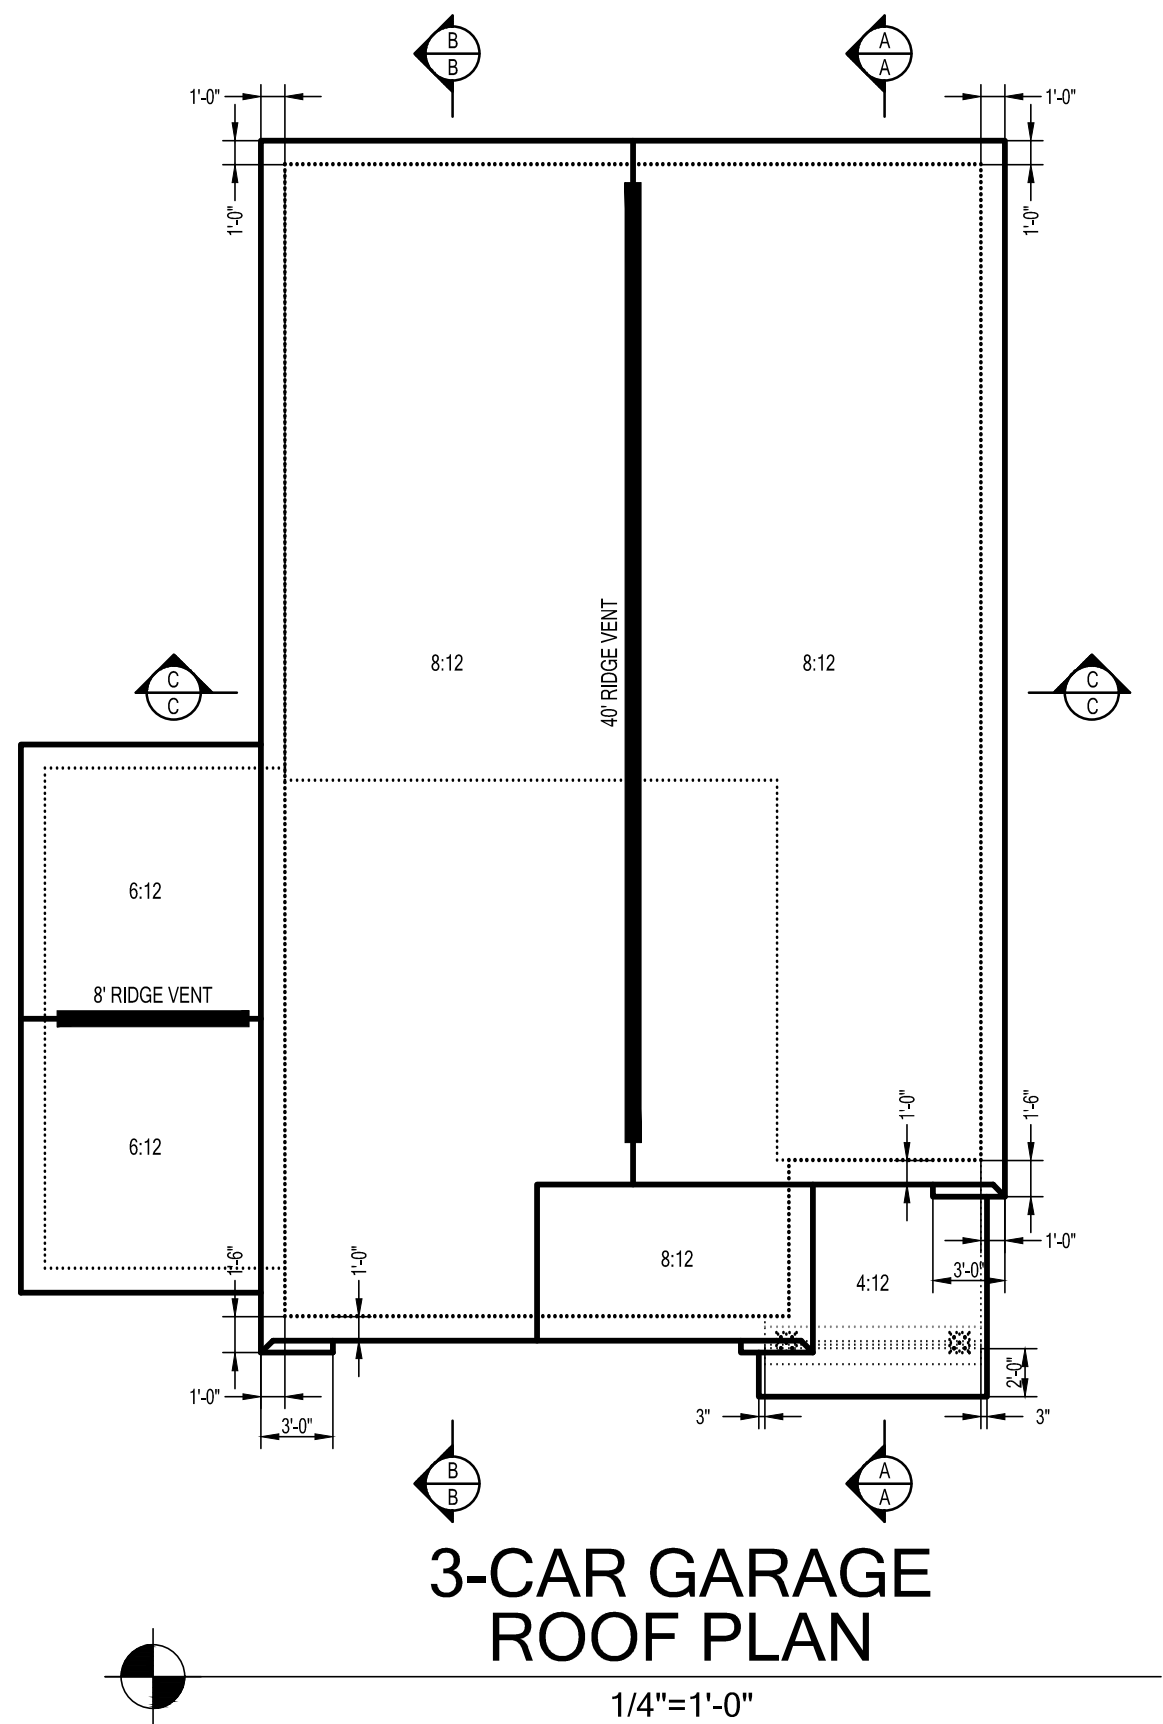


3-CAR GARAGE
ROOF PLAN

1/4"=1'-0"

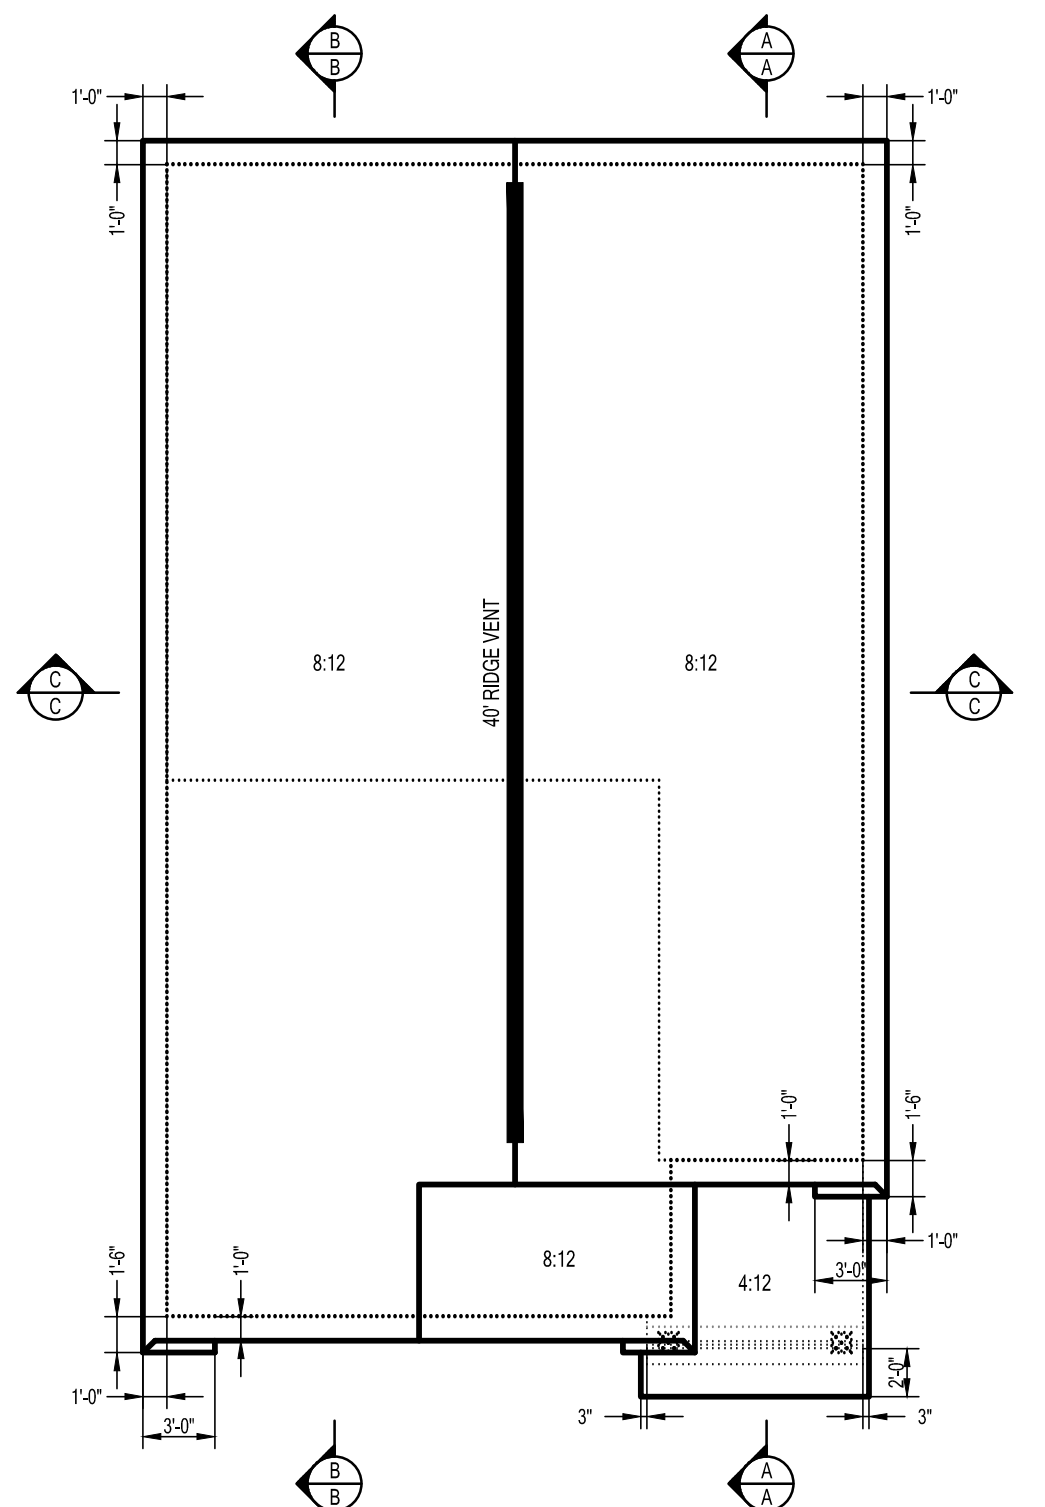


ROOF PLAN

1/4"=1'-0"

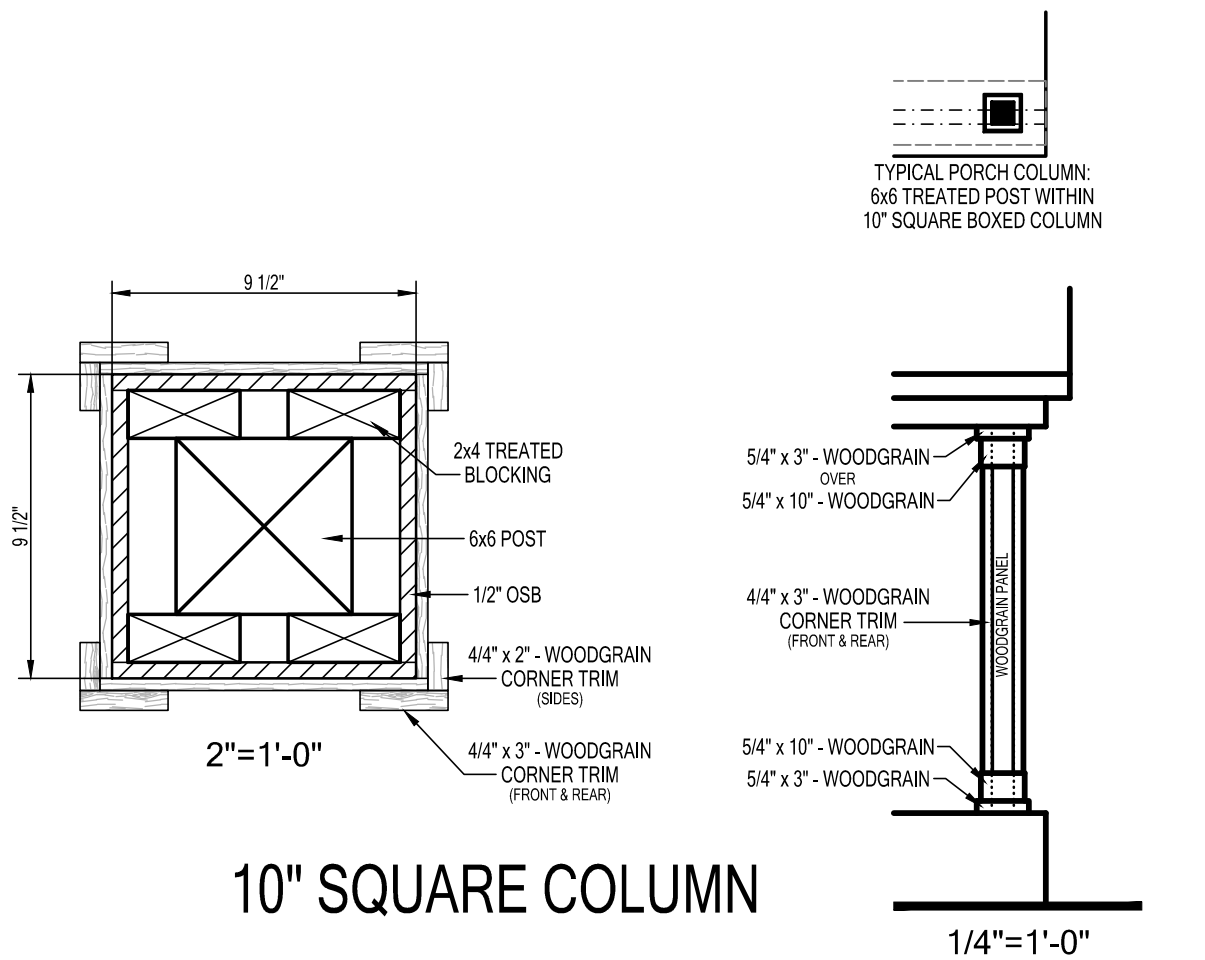


10" SQUARE COLUMN

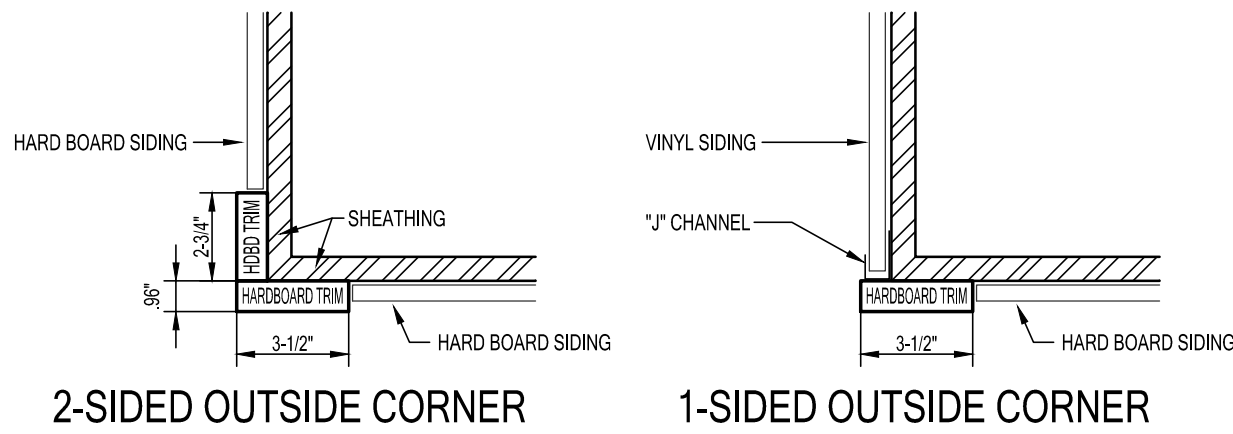


2-SIDED OUTSIDE CORNER

1-SIDED OUTSIDE CORNER

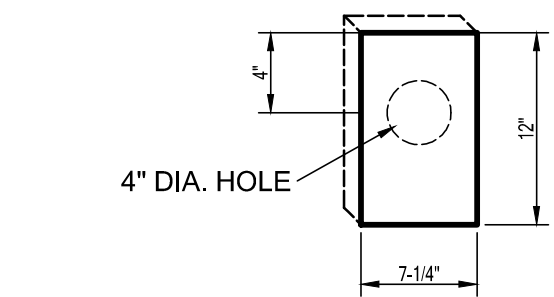

BLOCKING AT
LIGHT FIXTURES

1/2"=1'-0"

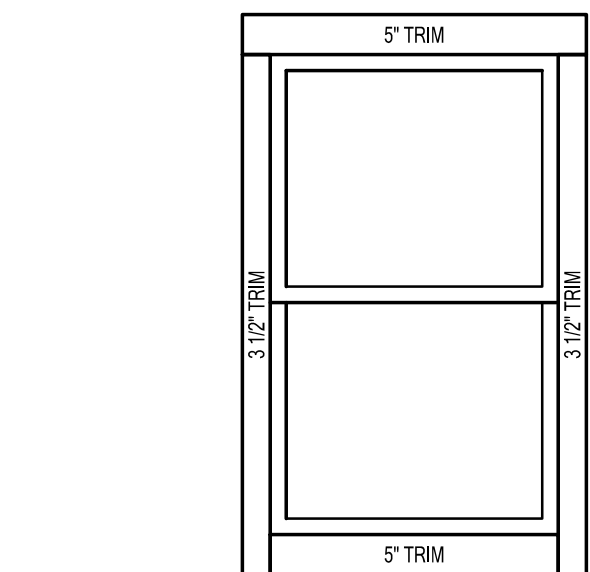


TYPICAL WDW & DOOR TRIM
AT FRONT ONLY

1/2"=1'-0"

SIDING LEGEND	
REF	PRODUCT
(A)	LAP SIDING "A"
(B)	LAP SIDING "B"
(C)	NOT USED
(D)	5" TRIM


ELDER - A
with Stone

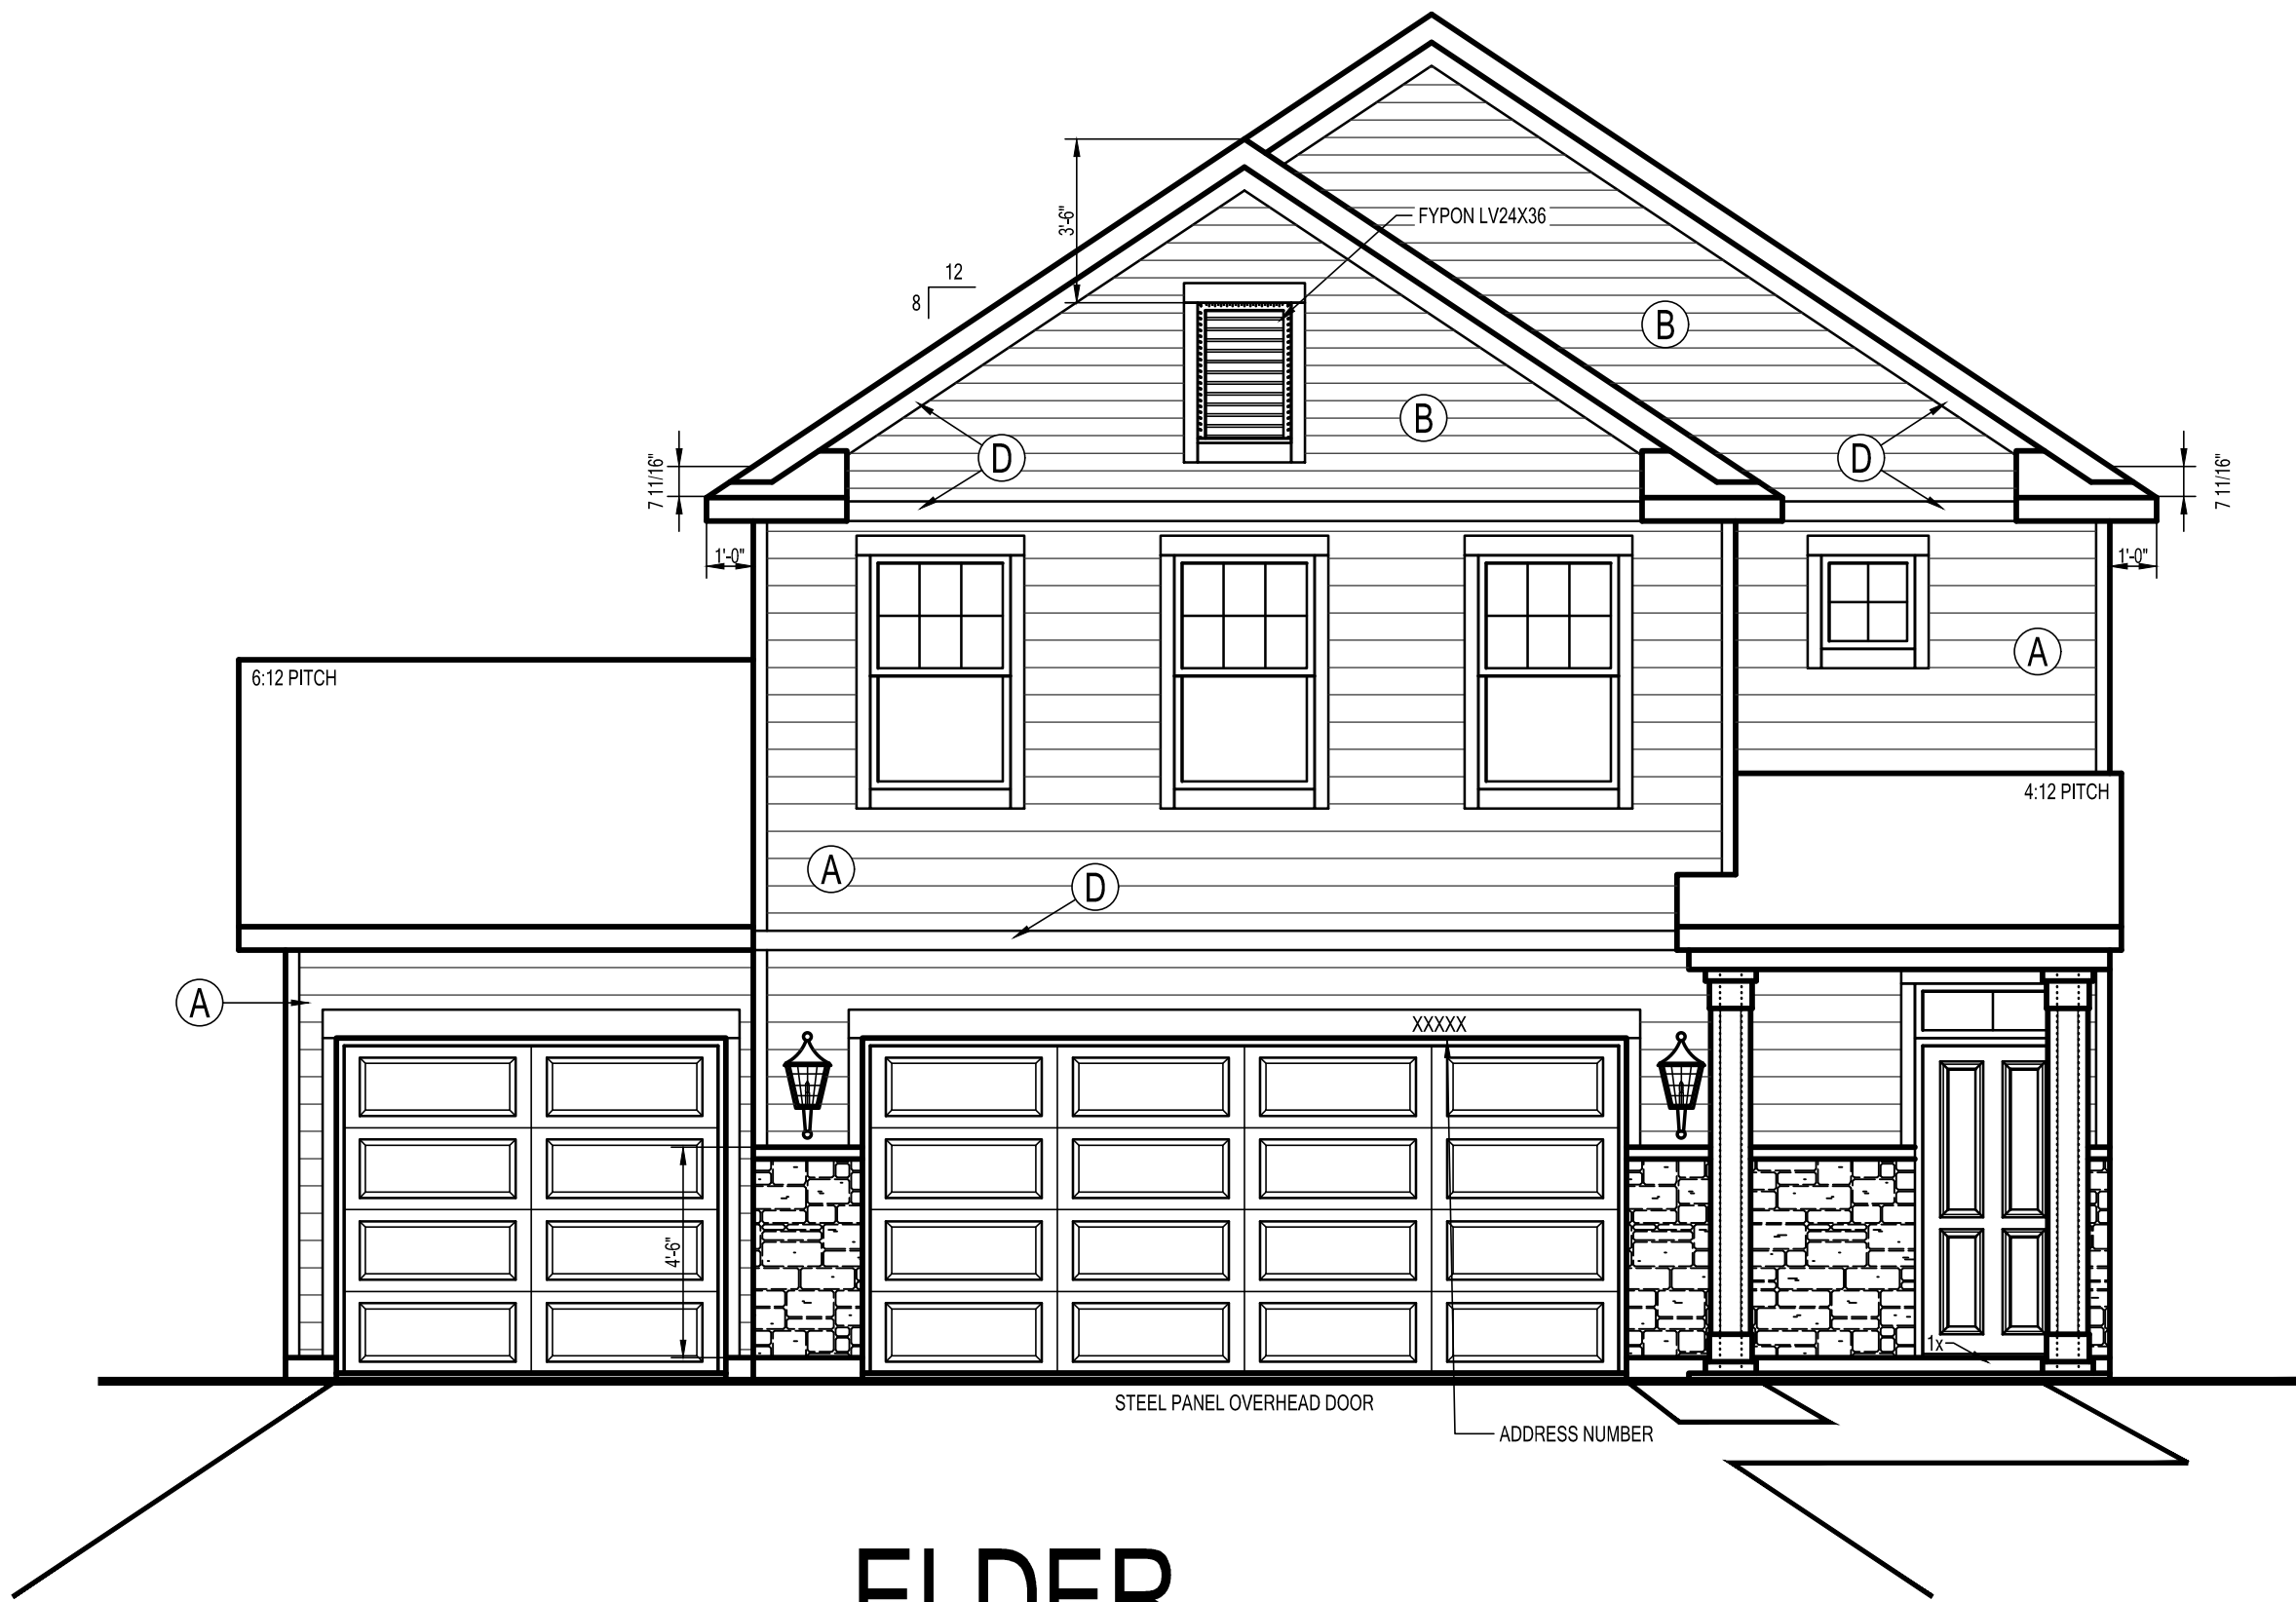

ELDER
ELEVATION A SLAB 3-CAR
OPTIONAL STONE




ELDER
ELEVATION A SLAB
OPTIONAL STONE
44 SF STONE COVERAGE (10.2%)

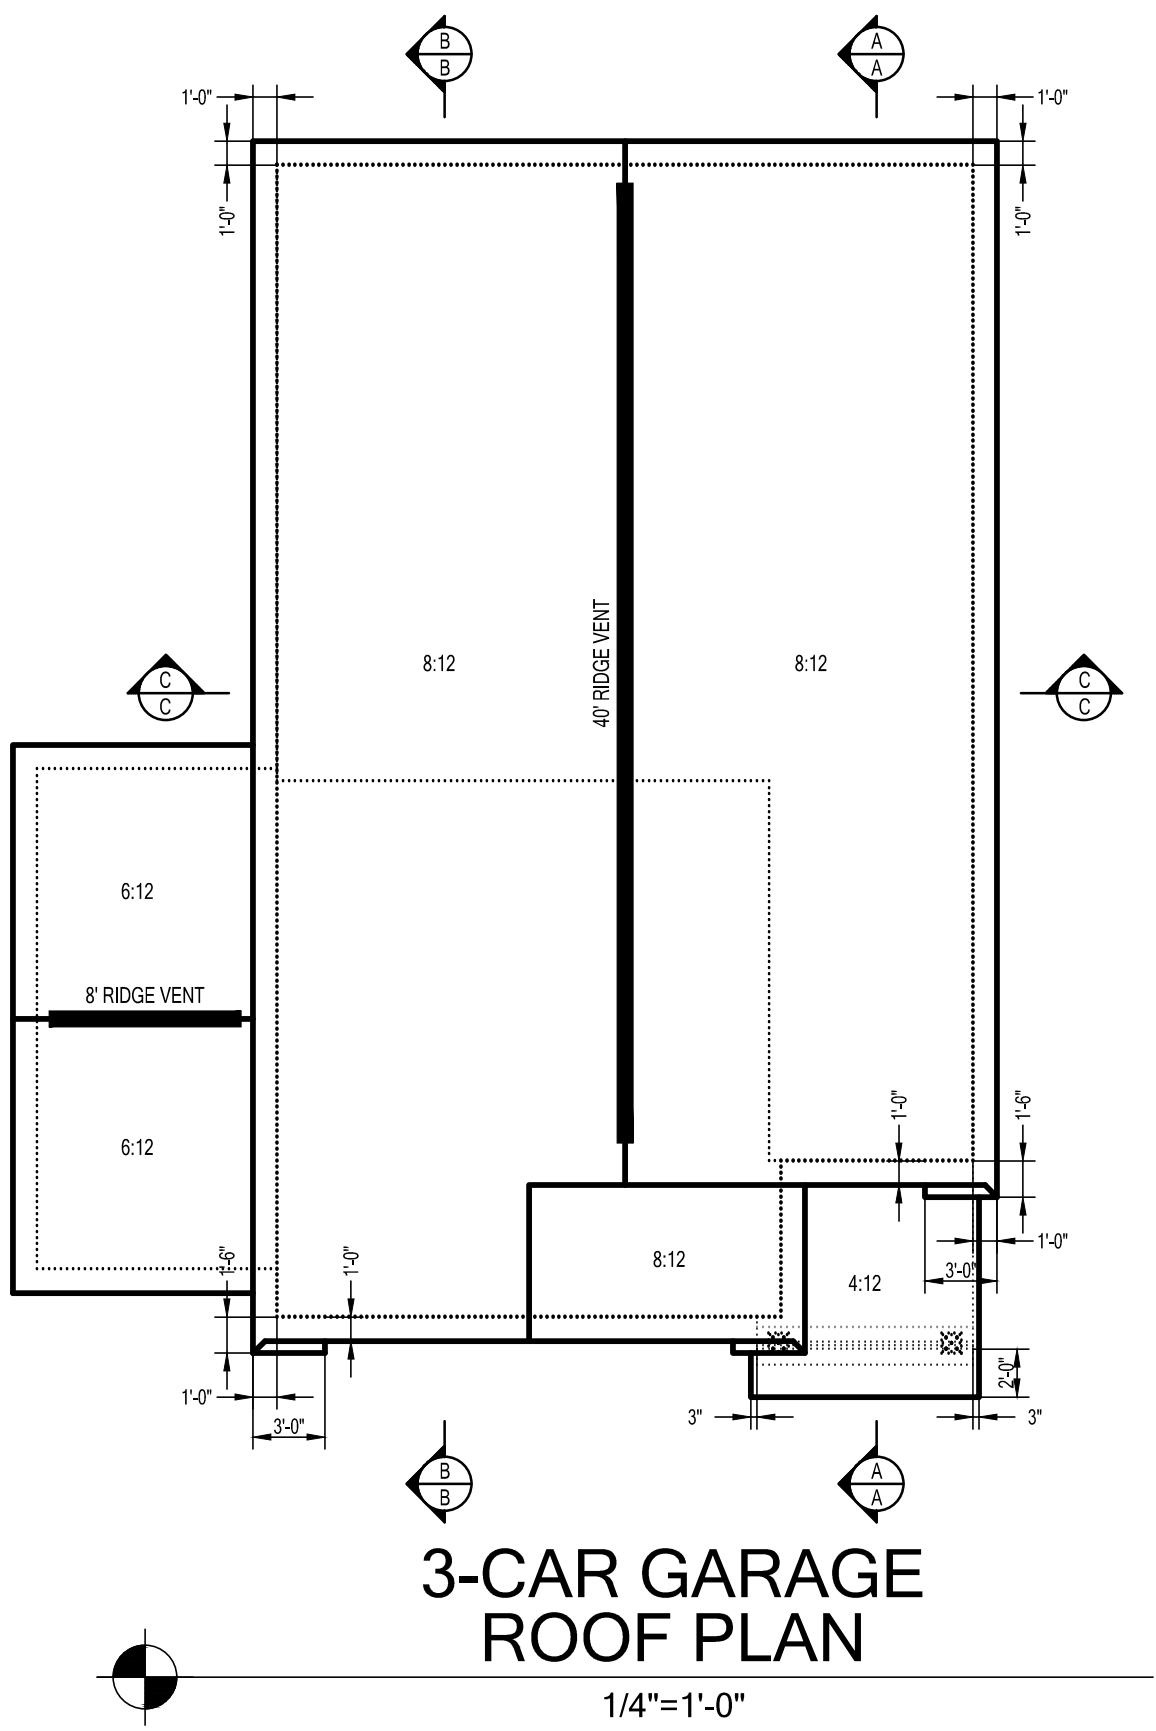


3-CAR GARAGE
ROOF PLAN

1/4"=1'-0"

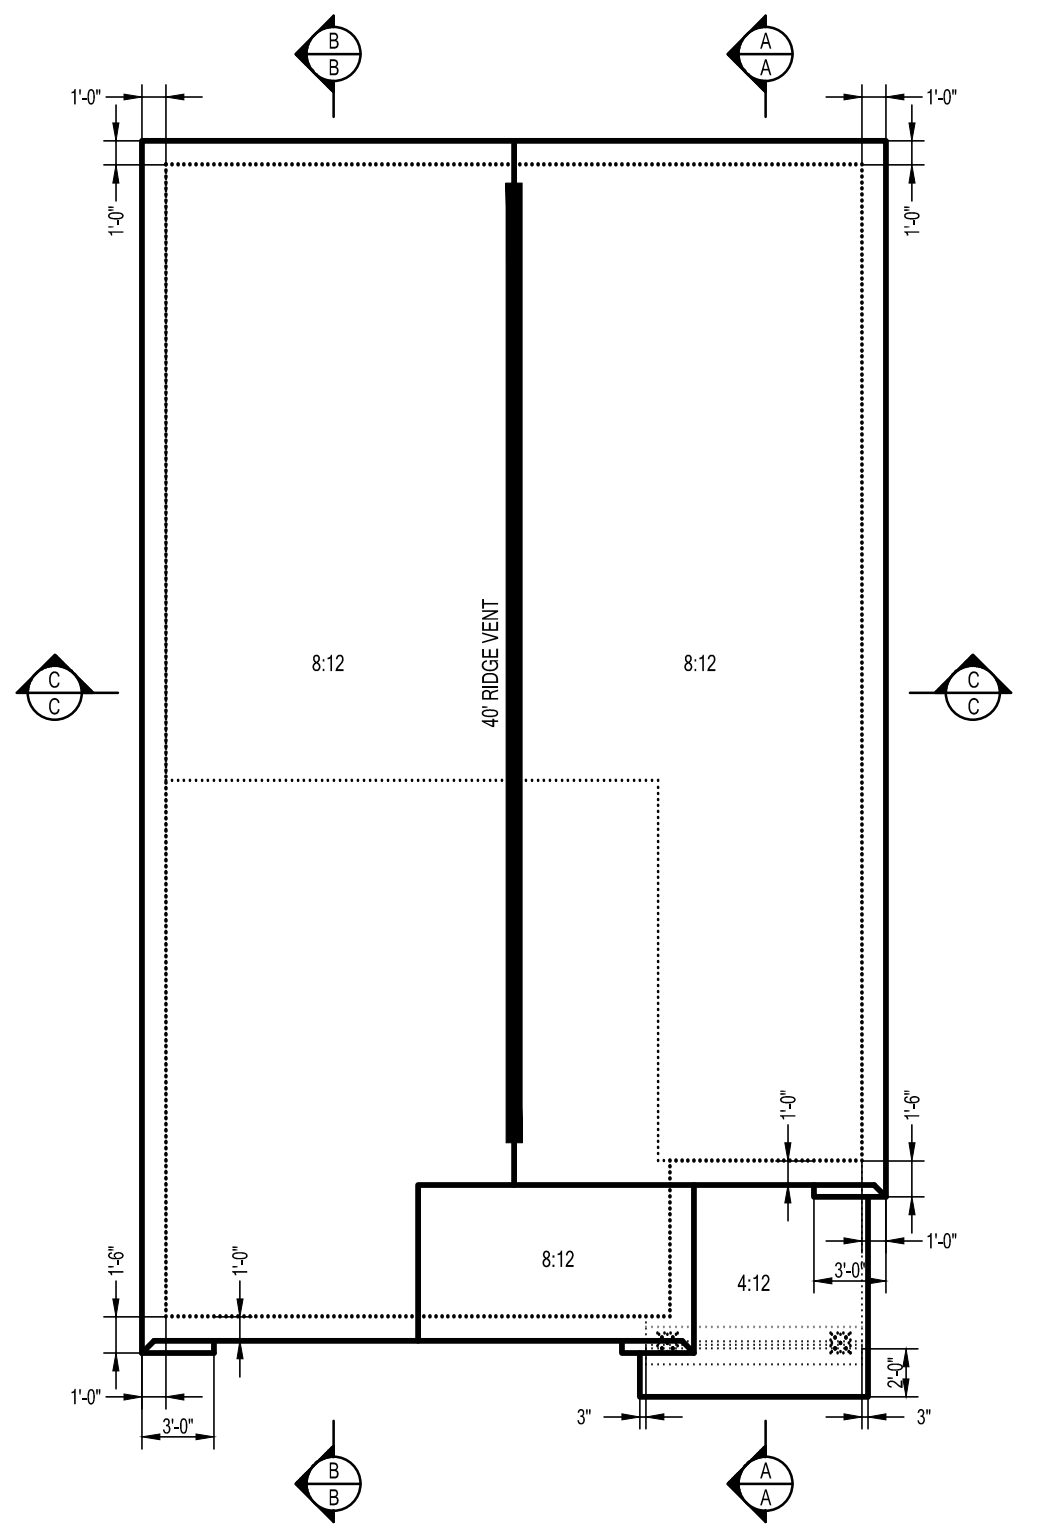


ROOF PLAN

1/4"=1'-0"

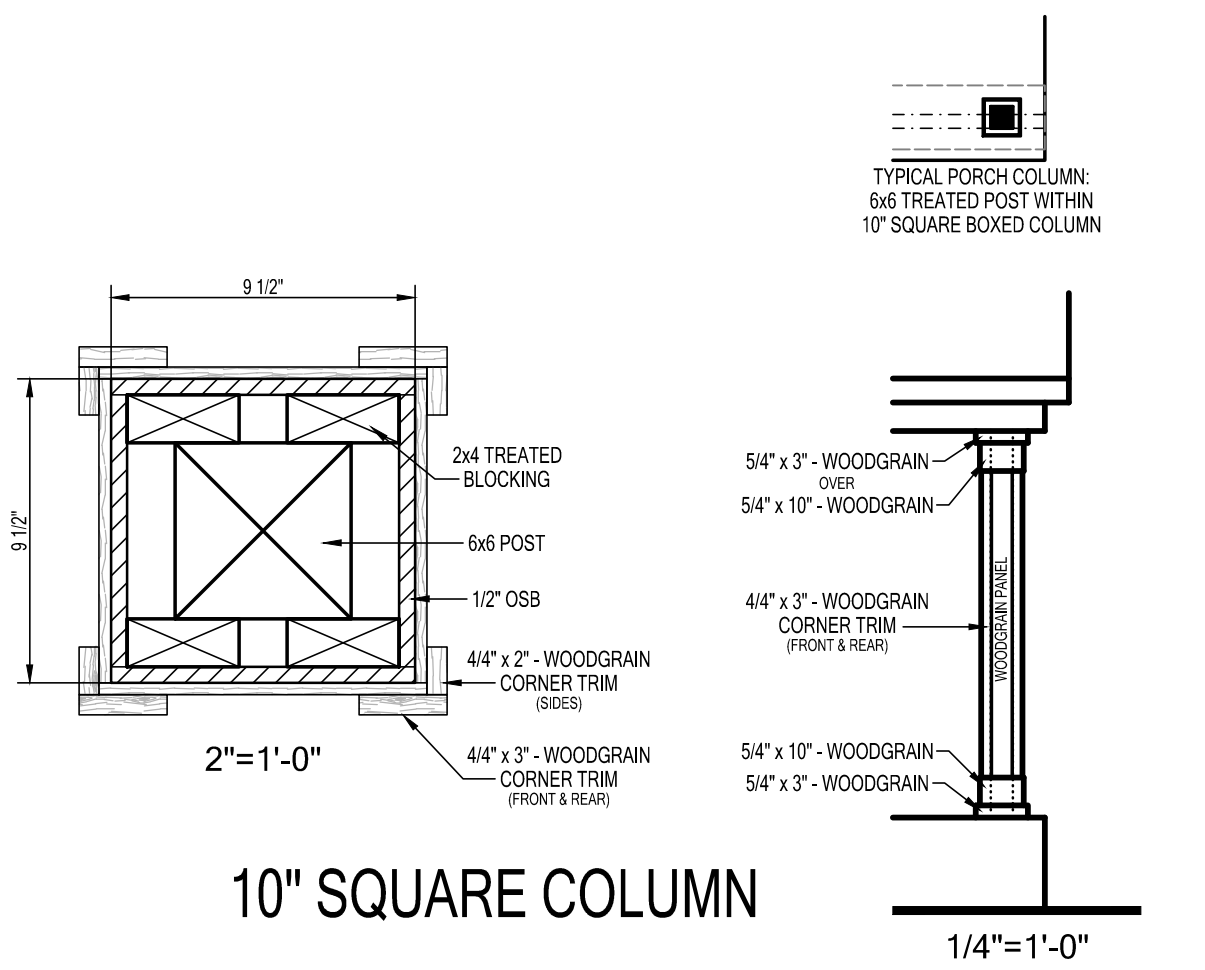


10" SQUARE COLUMN

1/4"=1'-0"

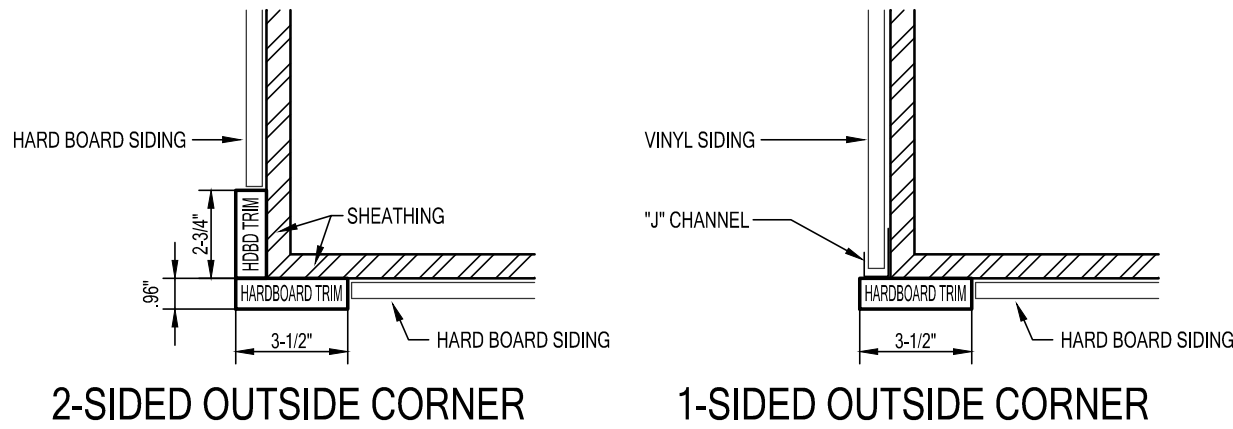


2-SIDED OUTSIDE CORNER

1-SIDED OUTSIDE CORNER

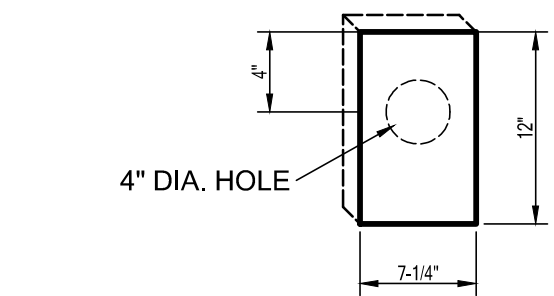

BLOCKING AT
LIGHT FIXTURES


1/2"=1'-0"

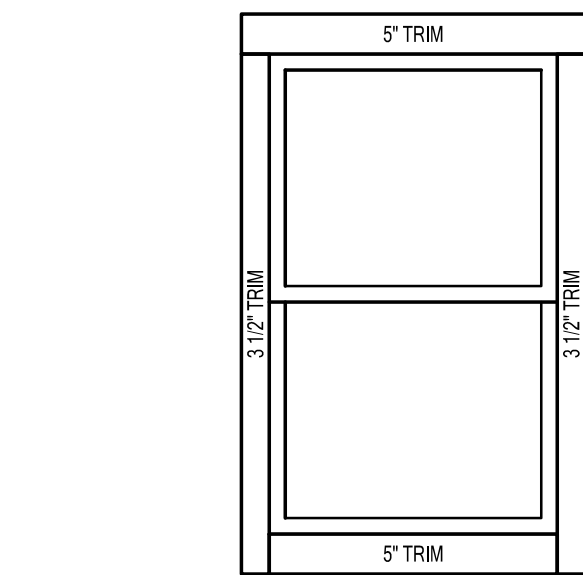

TYPICAL WDW & DOOR TRIM
AT FRONT ONLY

1/2"=1'-0"





SIDING LEGEND	
REF	PRODUCT
(A)	LAP SIDING "A"
(B)	LAP SIDING "B"
(C)	NOT USED
(D)	5" TRIM

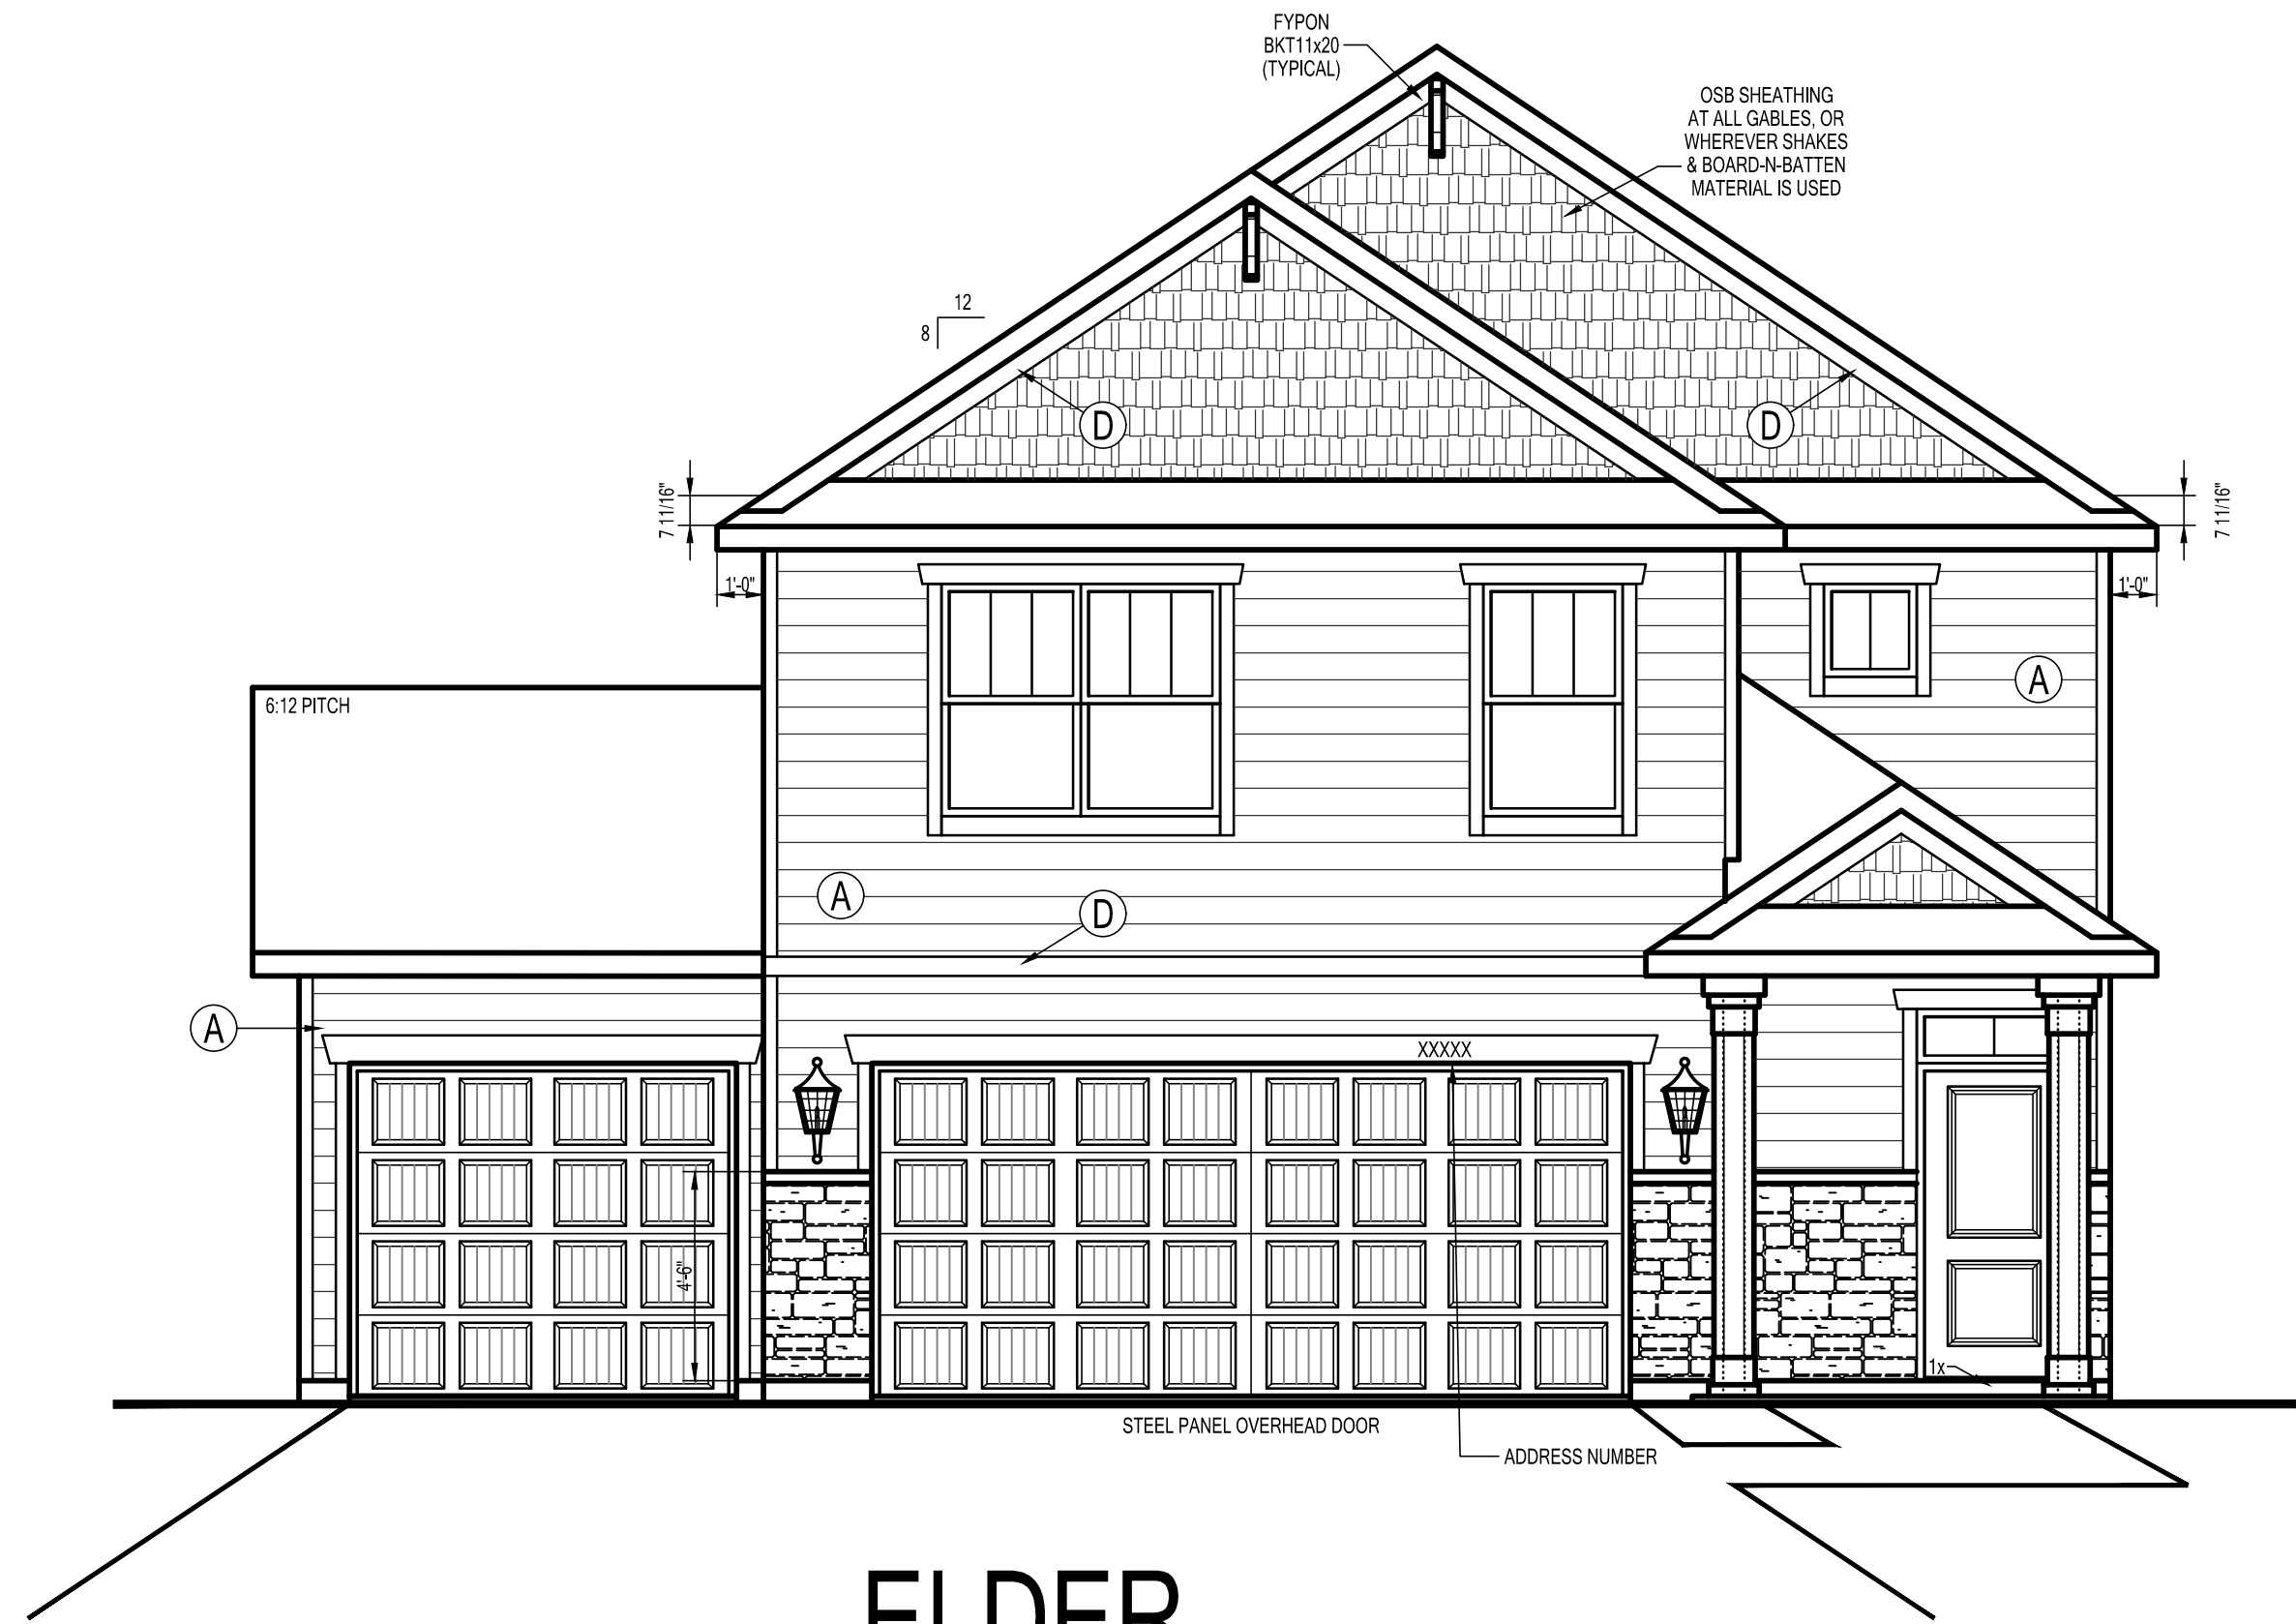

ELDER
ELEVATION B SLAB 3-CAR







ELDER
ELEVATION B SLAB

   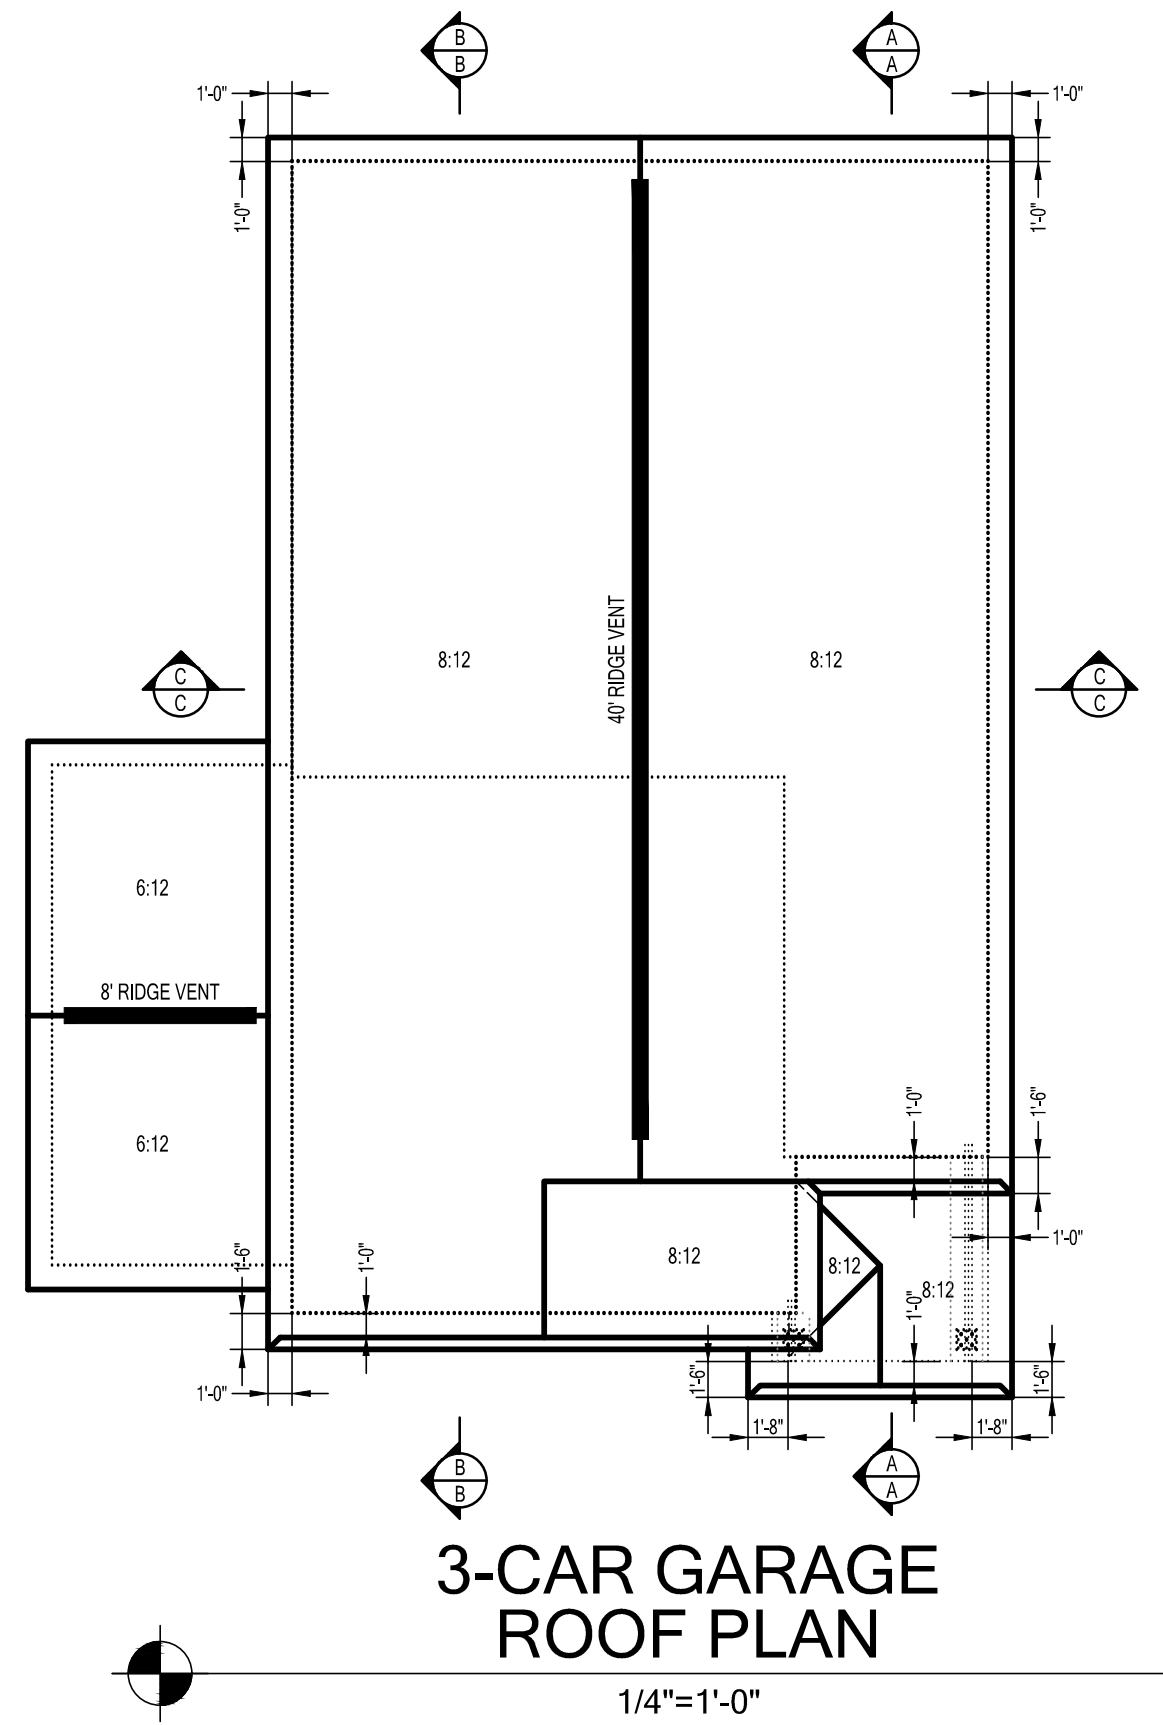


ROOF PLAN

1/4"=1'-0"

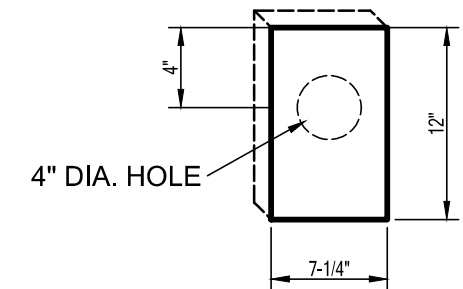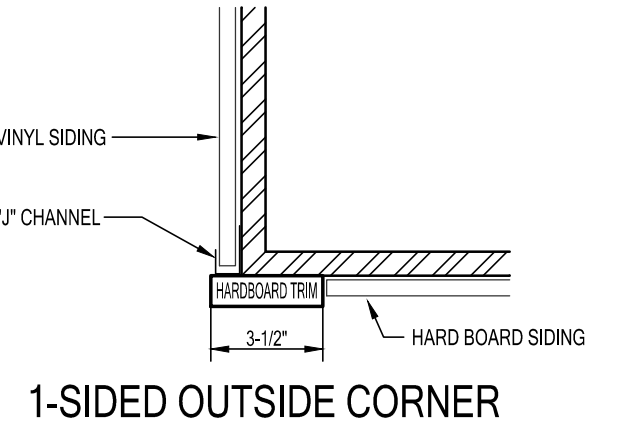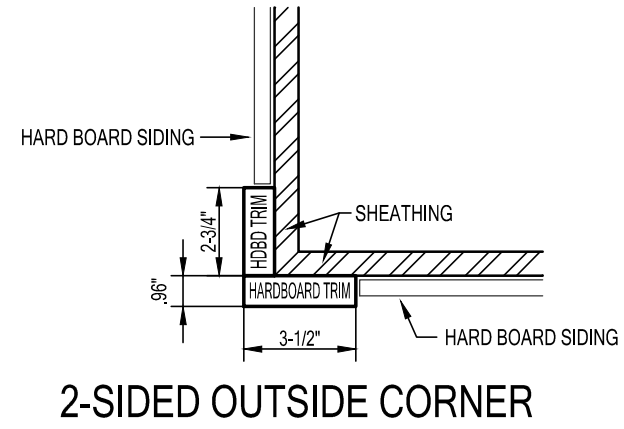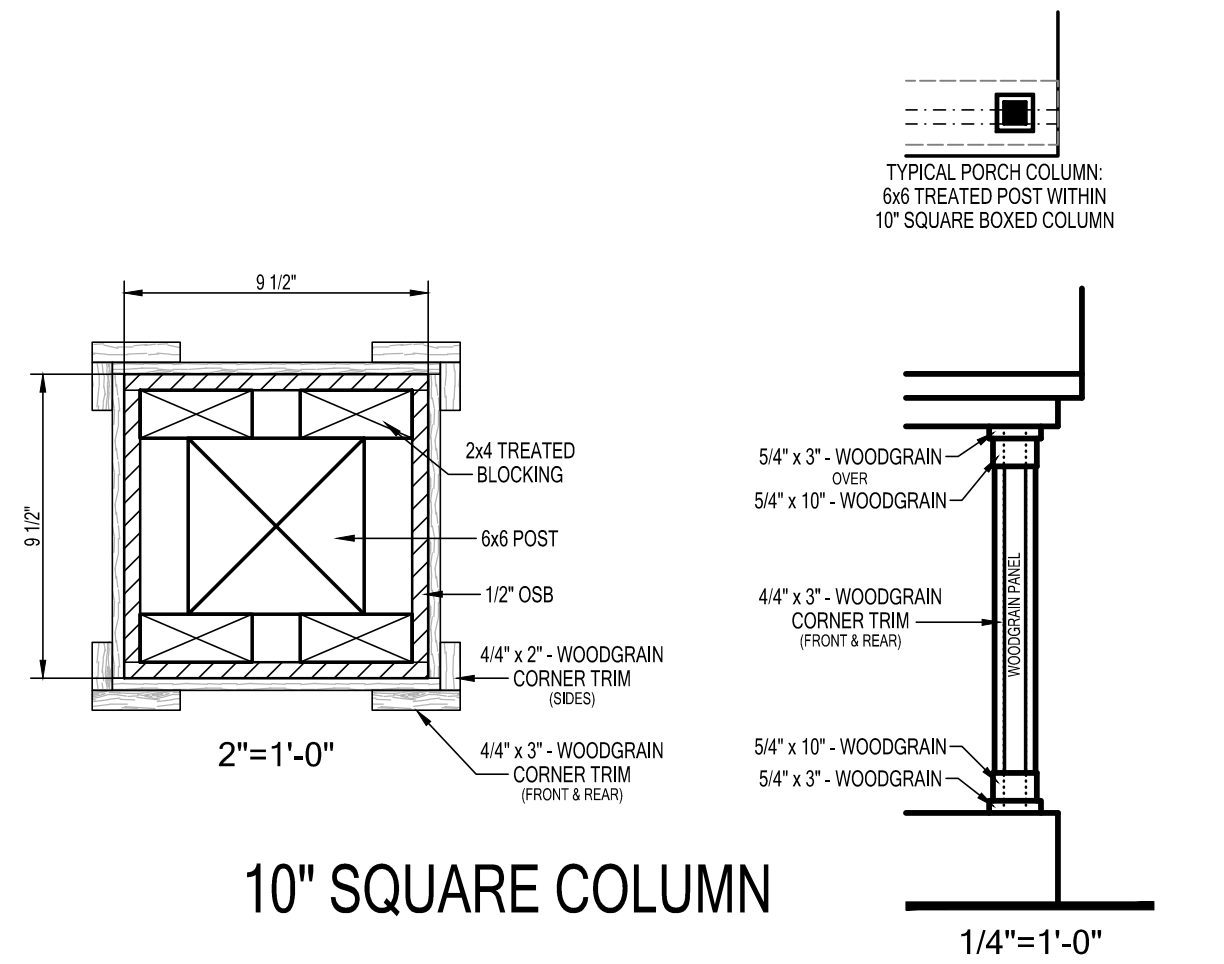

BLOCKING AT
LIGHT FIXTURES


1/2"=1'-0"

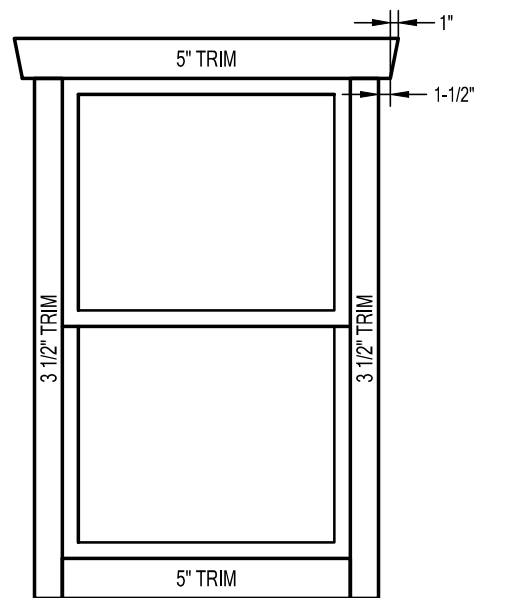

TYPICAL WDW & DOOR TRIM
AT FRONT ONLY

1/2"=1'-0"


SIDING LEGEND	
REF	PRODUCT
(A)	LAP SIDING "A"
(B)	LAP SIDING "B"
(C)	NOT USED
(D)	5" TRIM

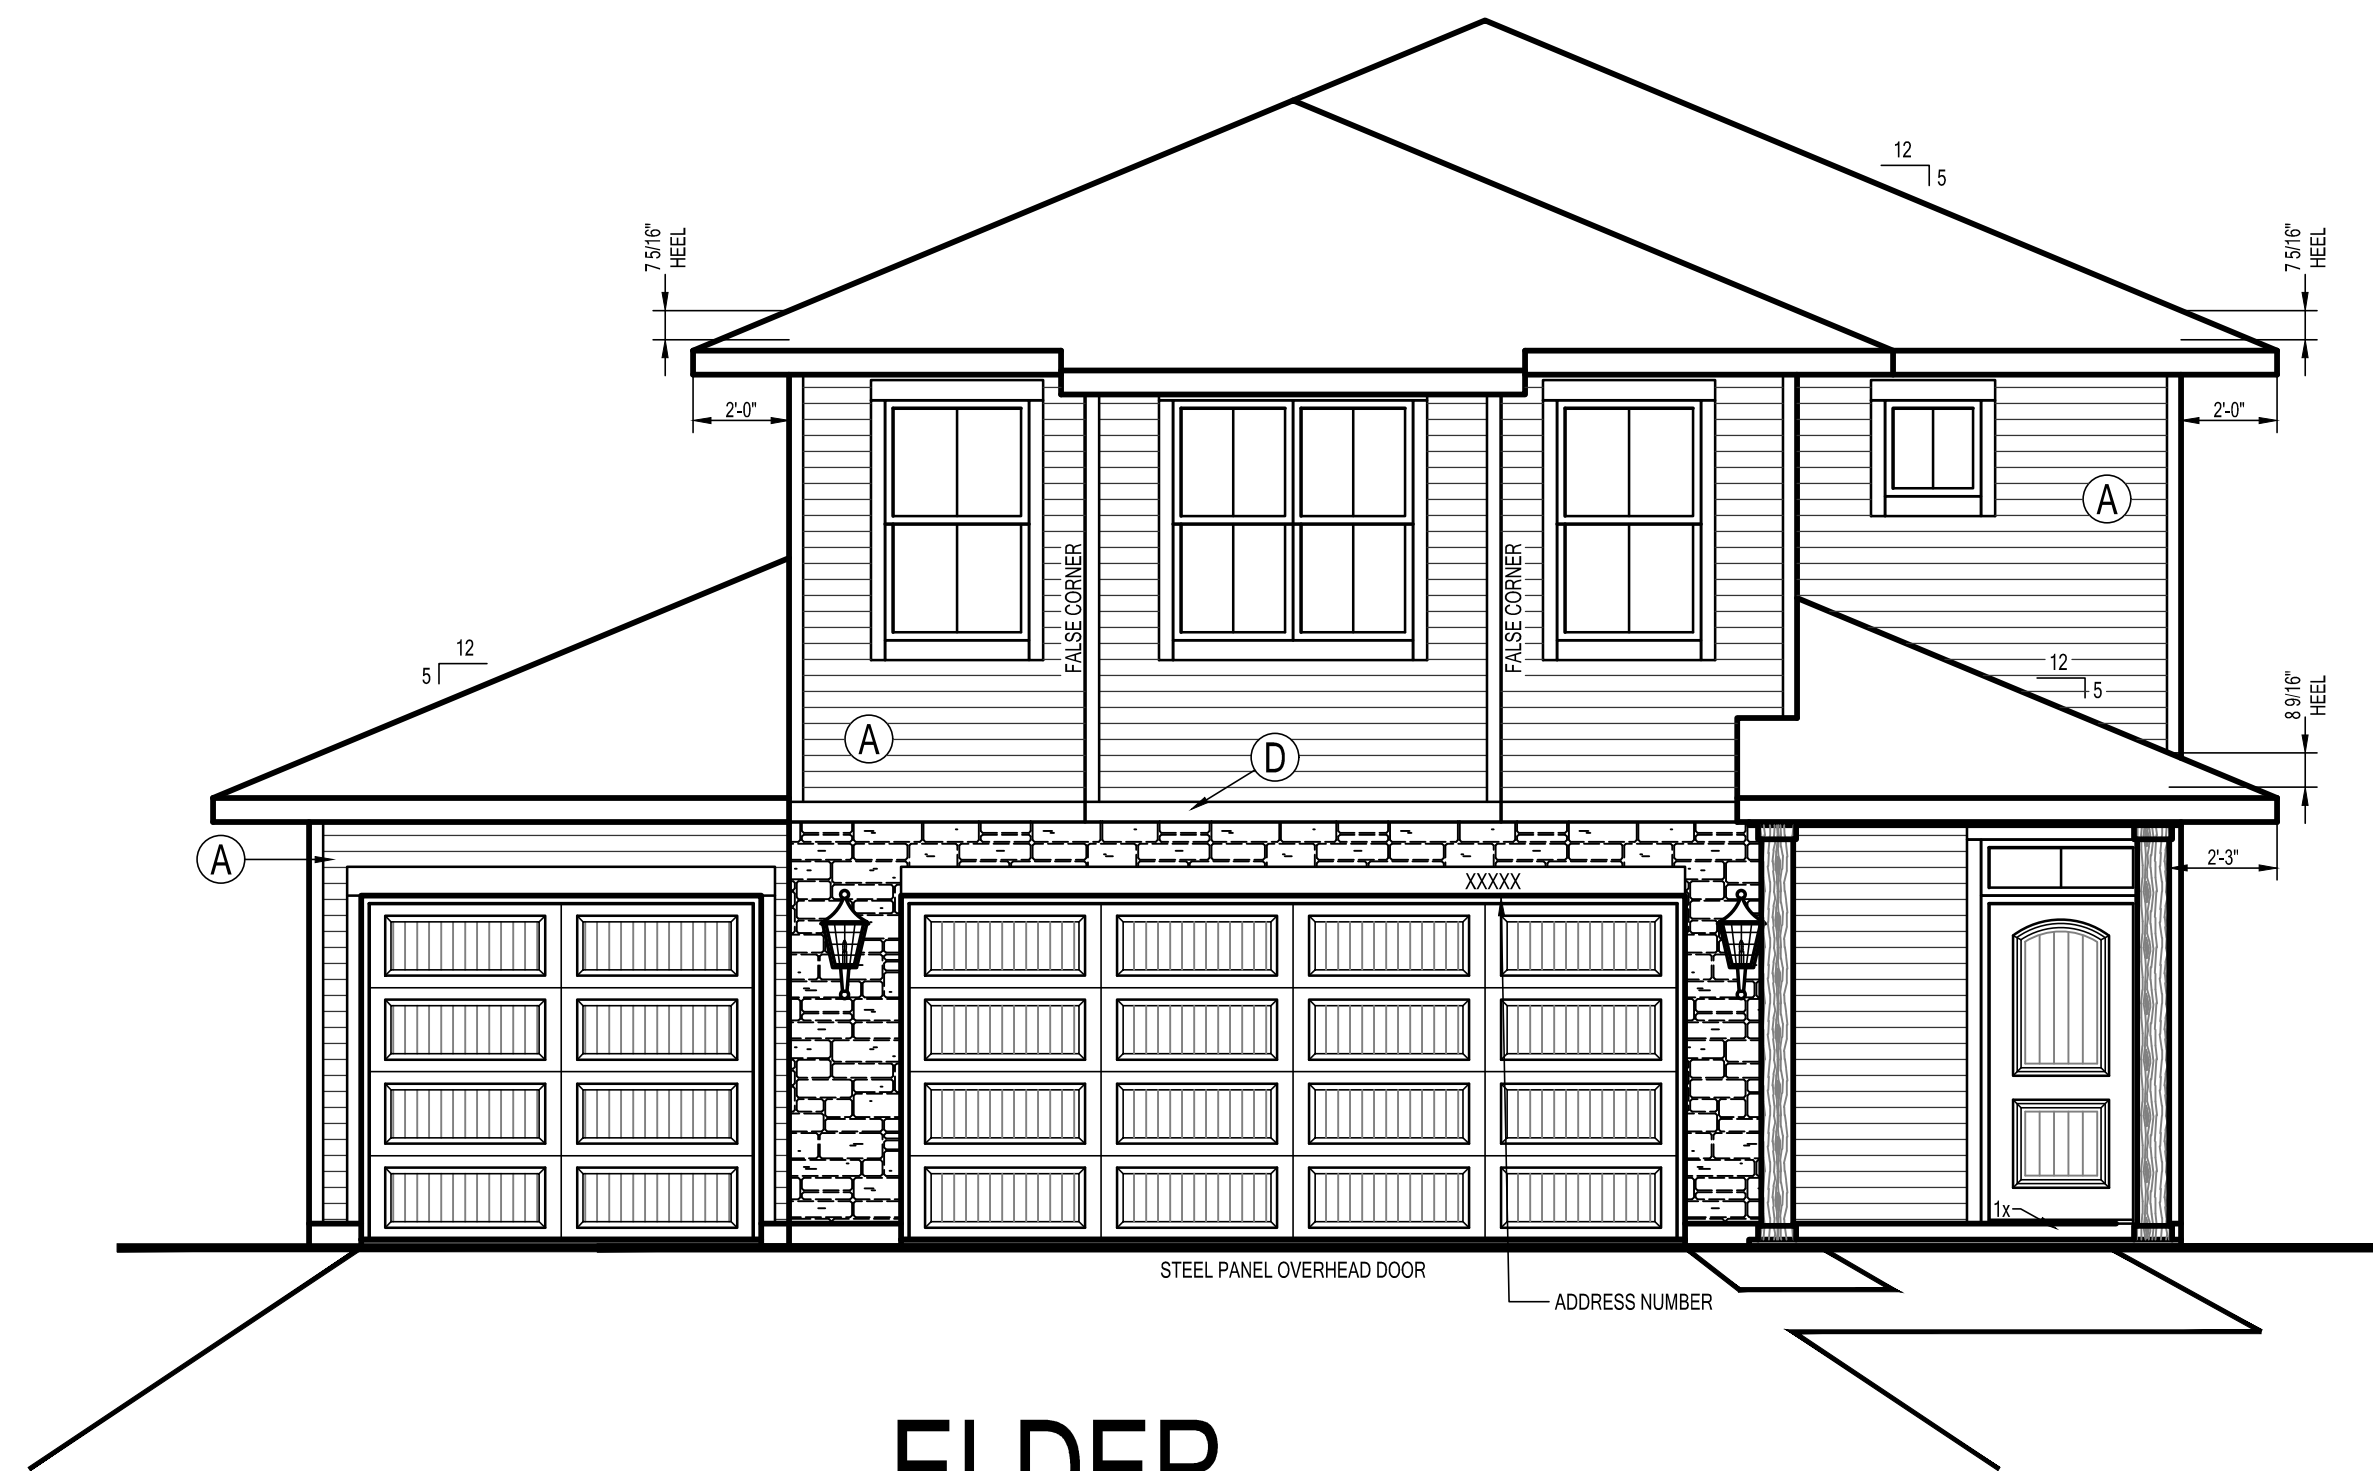

ELDER
ELEVATION C SLAB 3-CAR




ELDER
ELEVATION C SLAB

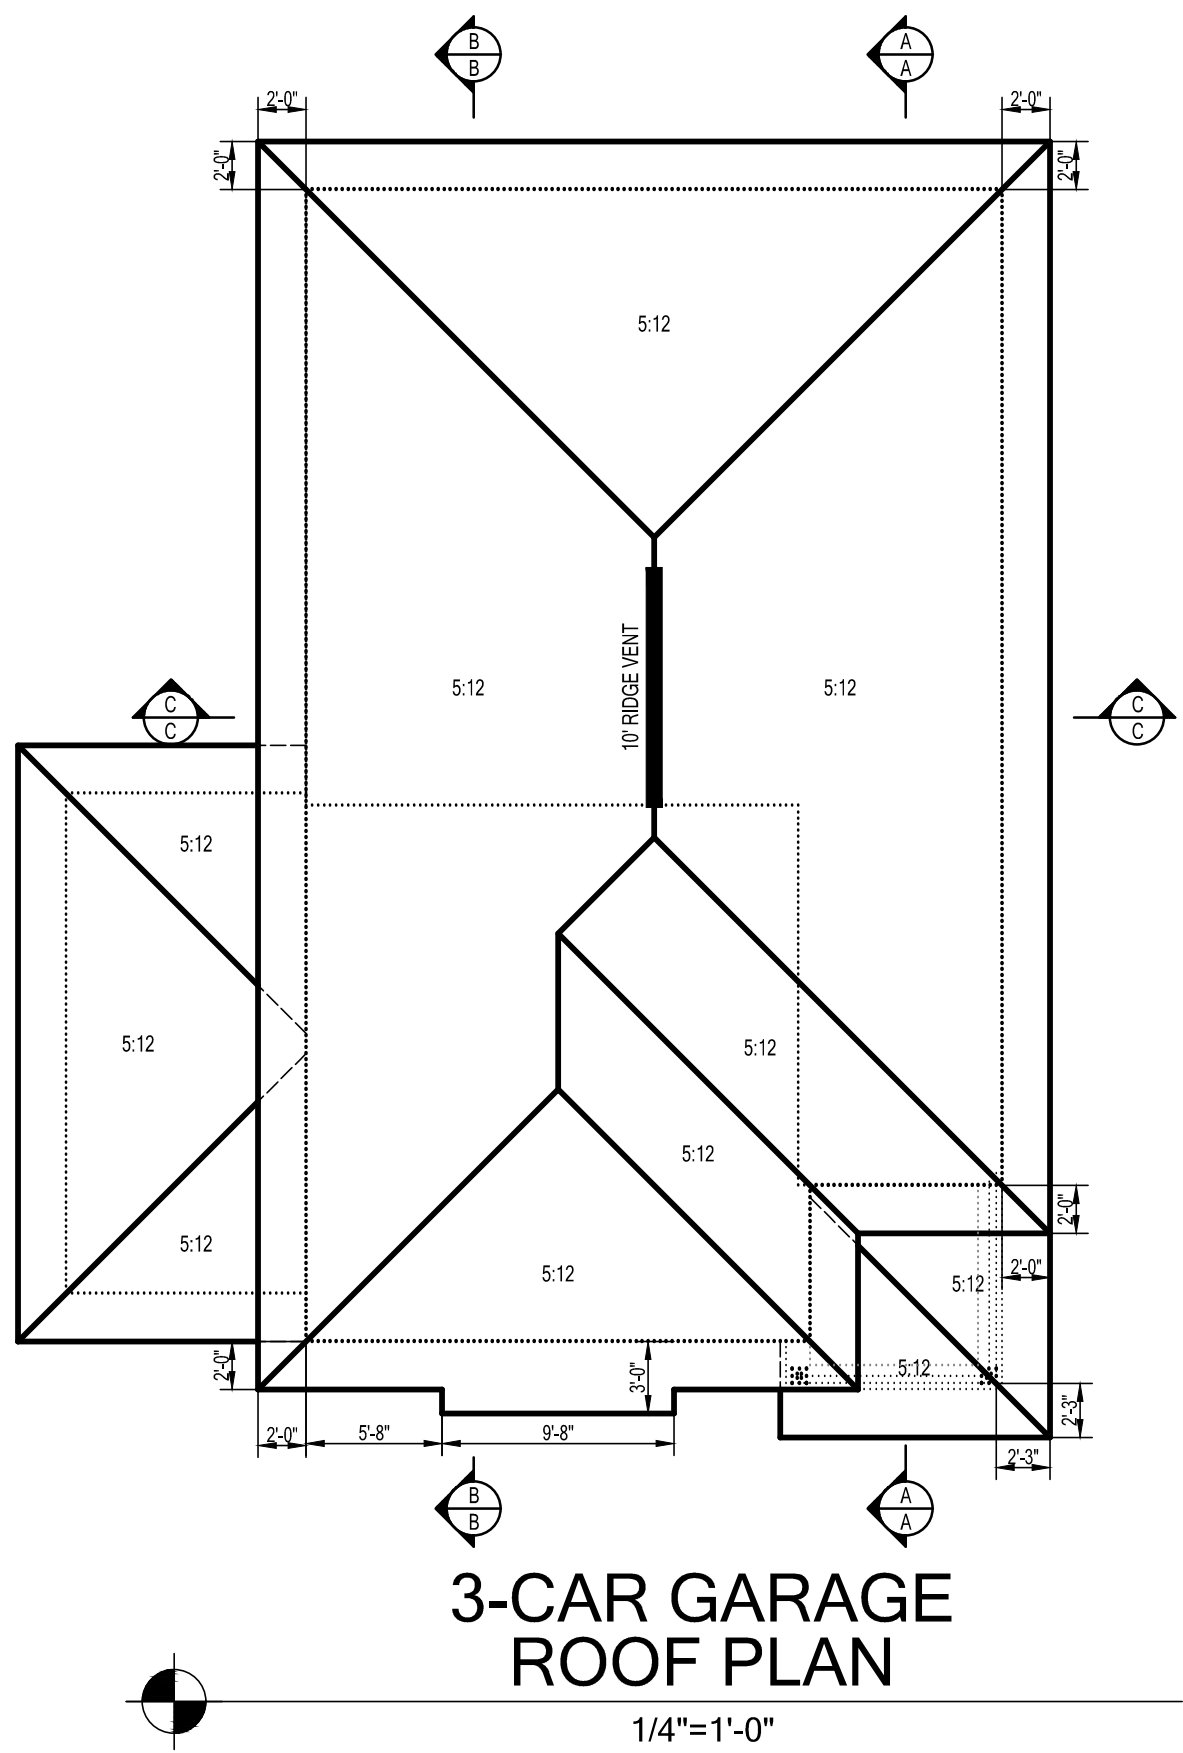


3-CAR GARAGE
ROOF PLAN

1/4"=1'-0"

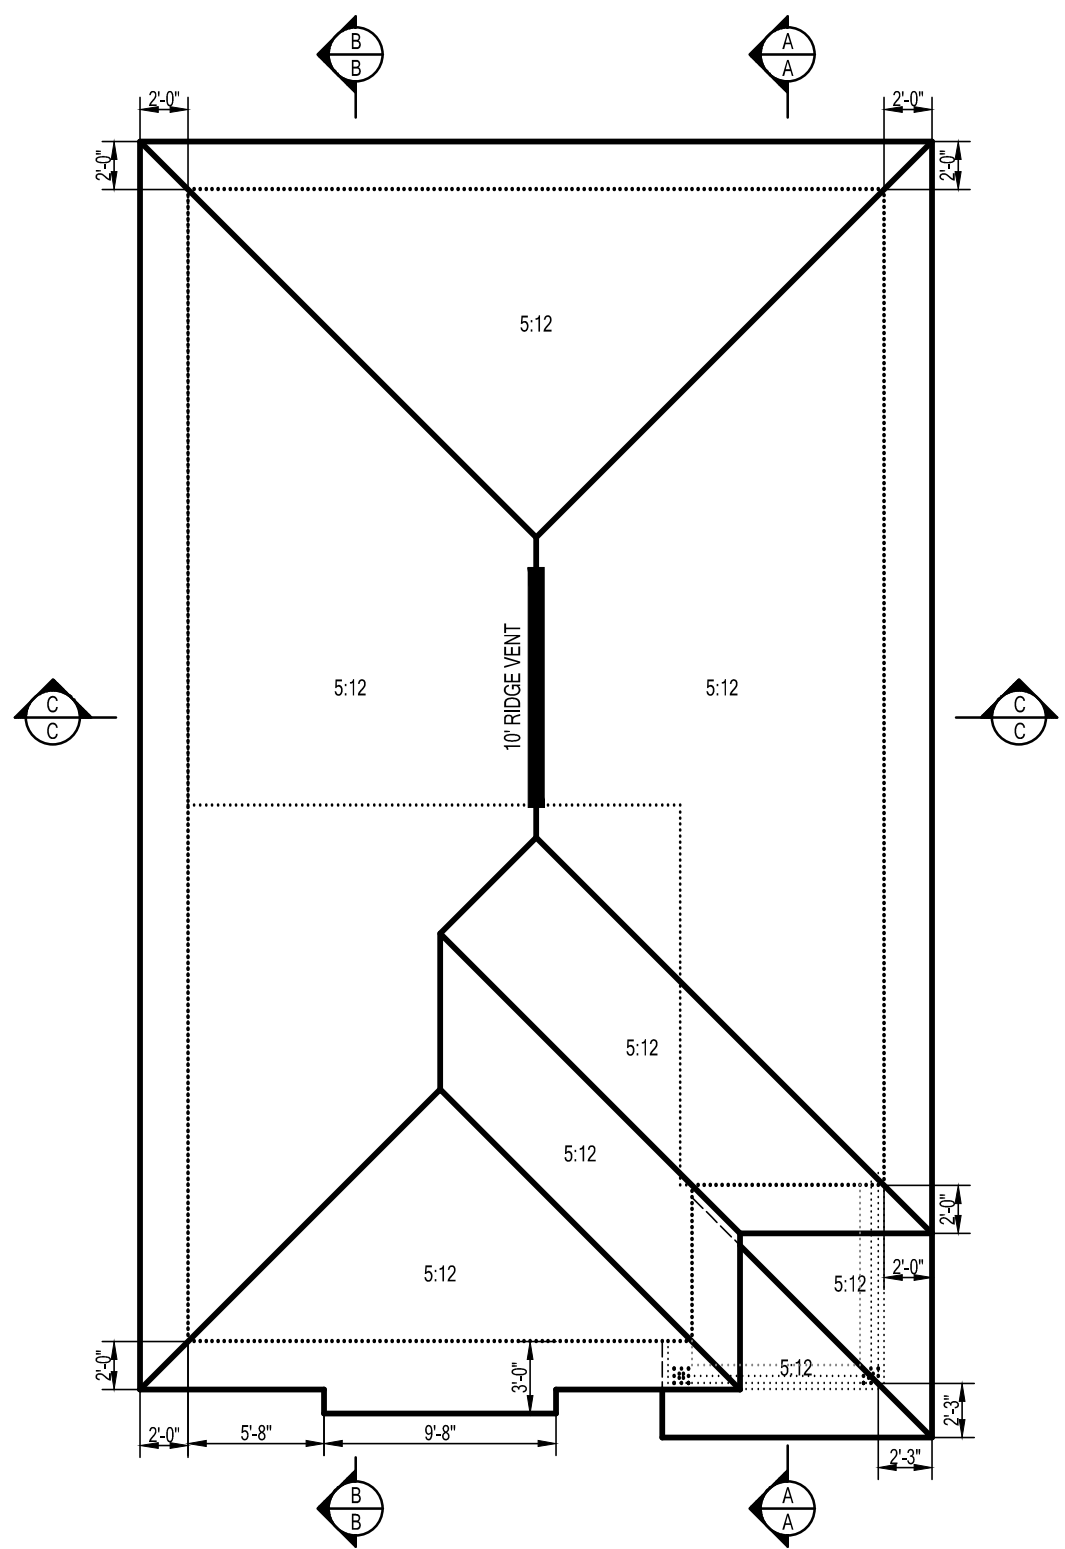


ROOF PLAN


1/4"=1'-0"

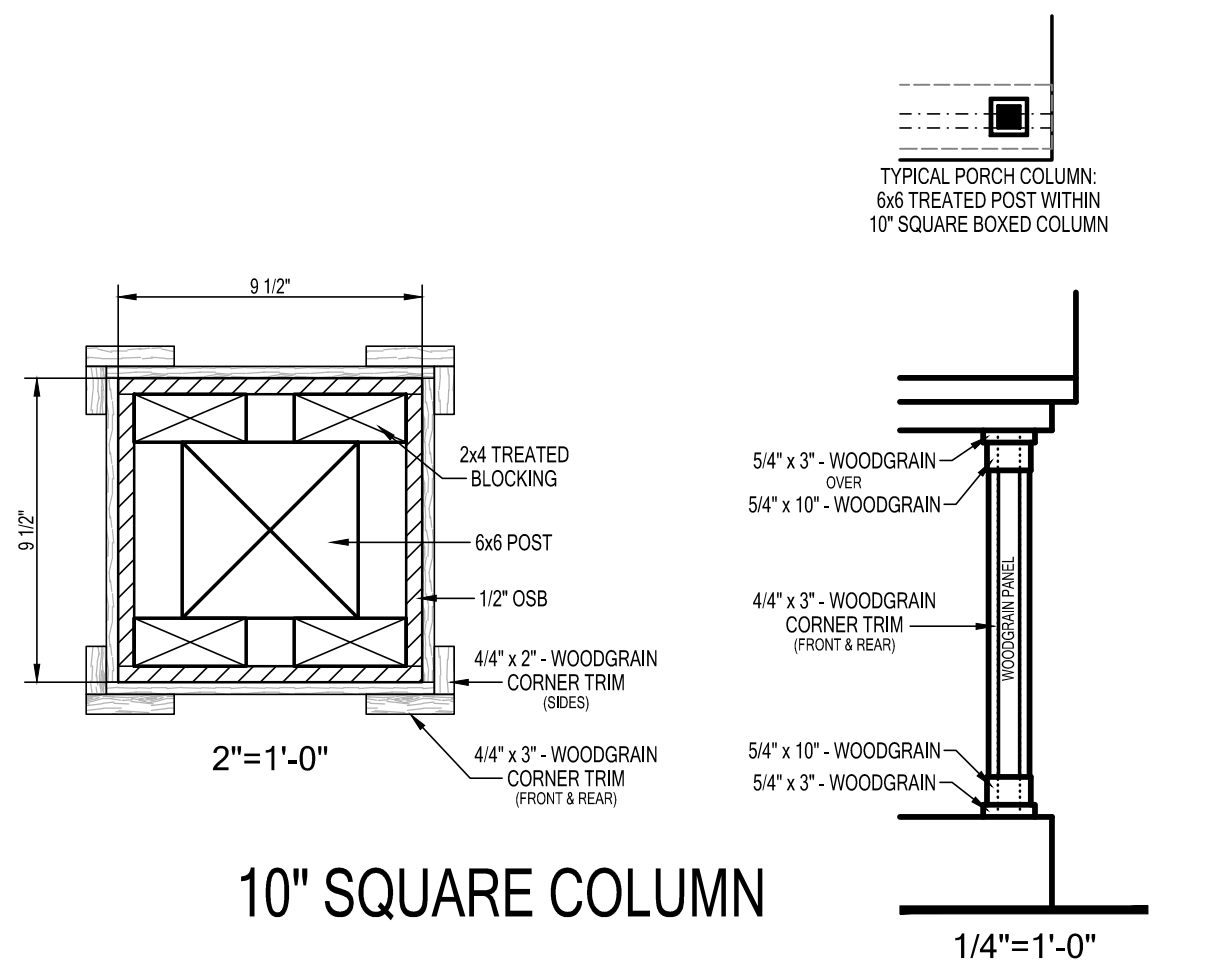


10" SQUARE COLUMN

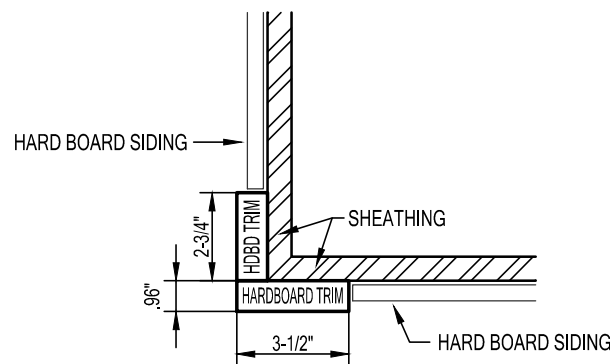

2-SIDED OUTSIDE CORNER

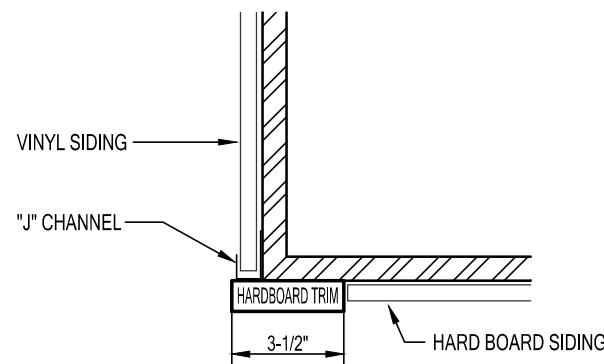


1-SIDED OUTSIDE CORNER

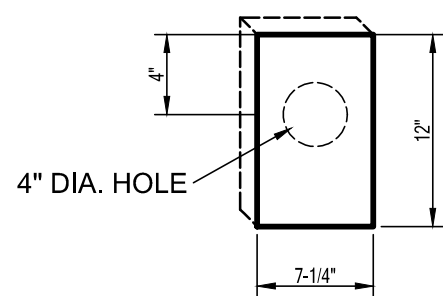

BLOCKING AT
LIGHT FIXTURES







1/2"=1'-0"

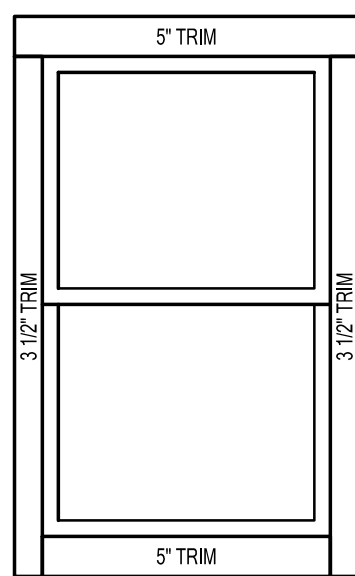


TYPICAL WDW & DOOR TRIM
AT FRONT ONLY

1/2"=1'-0"

SIDING LEGEND	
REF	PRODUCT
(A)	LAP SIDING "A"
(B)	LAP SIDING "B"
(C)	NOT USED
(D)	5" TRIM

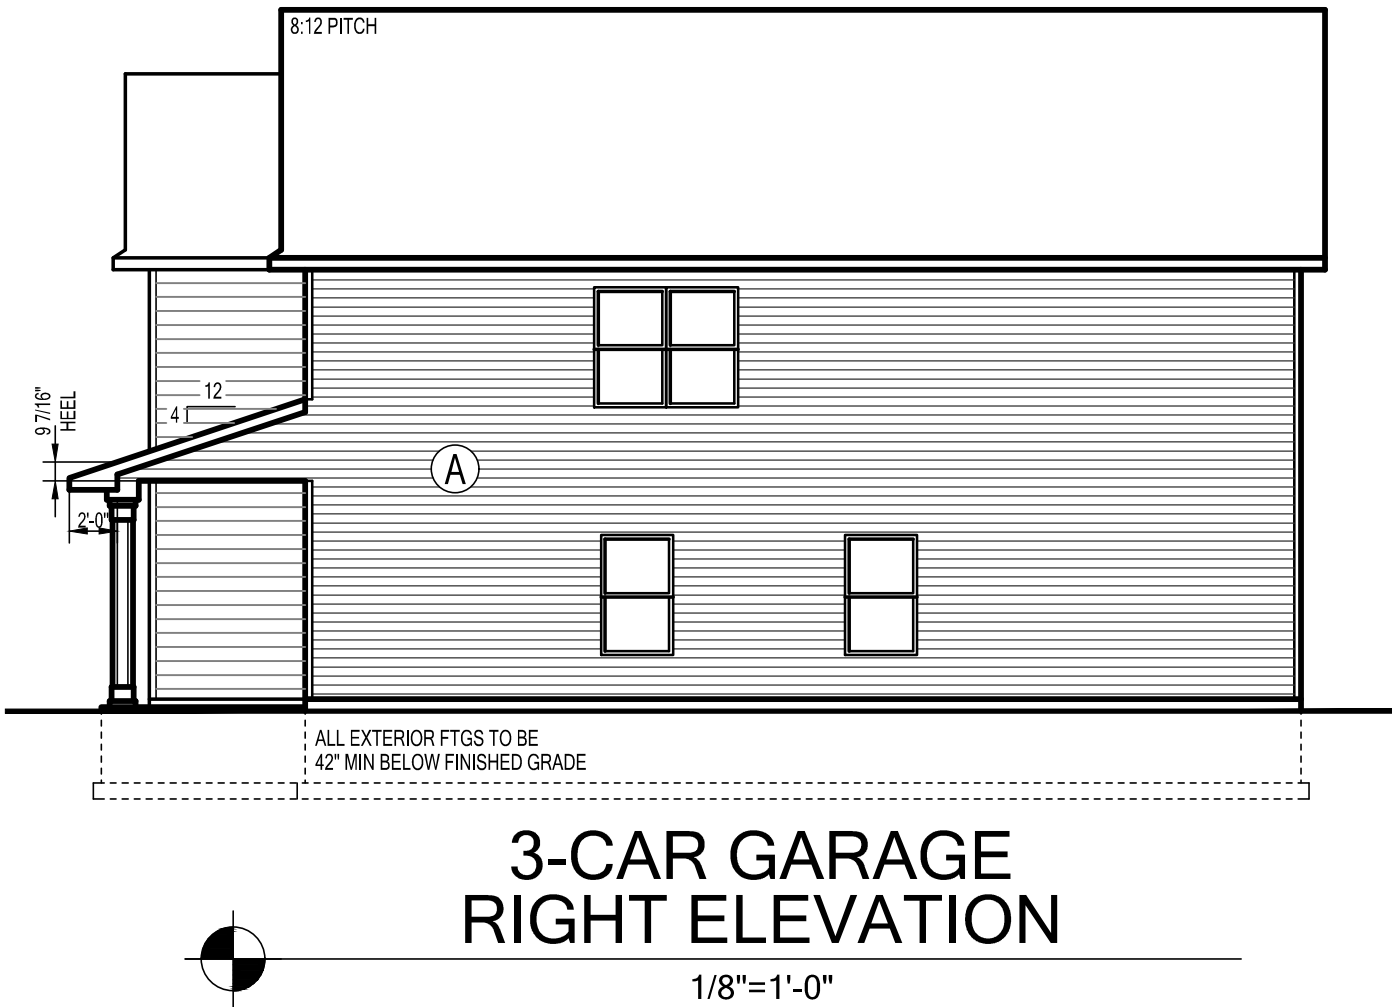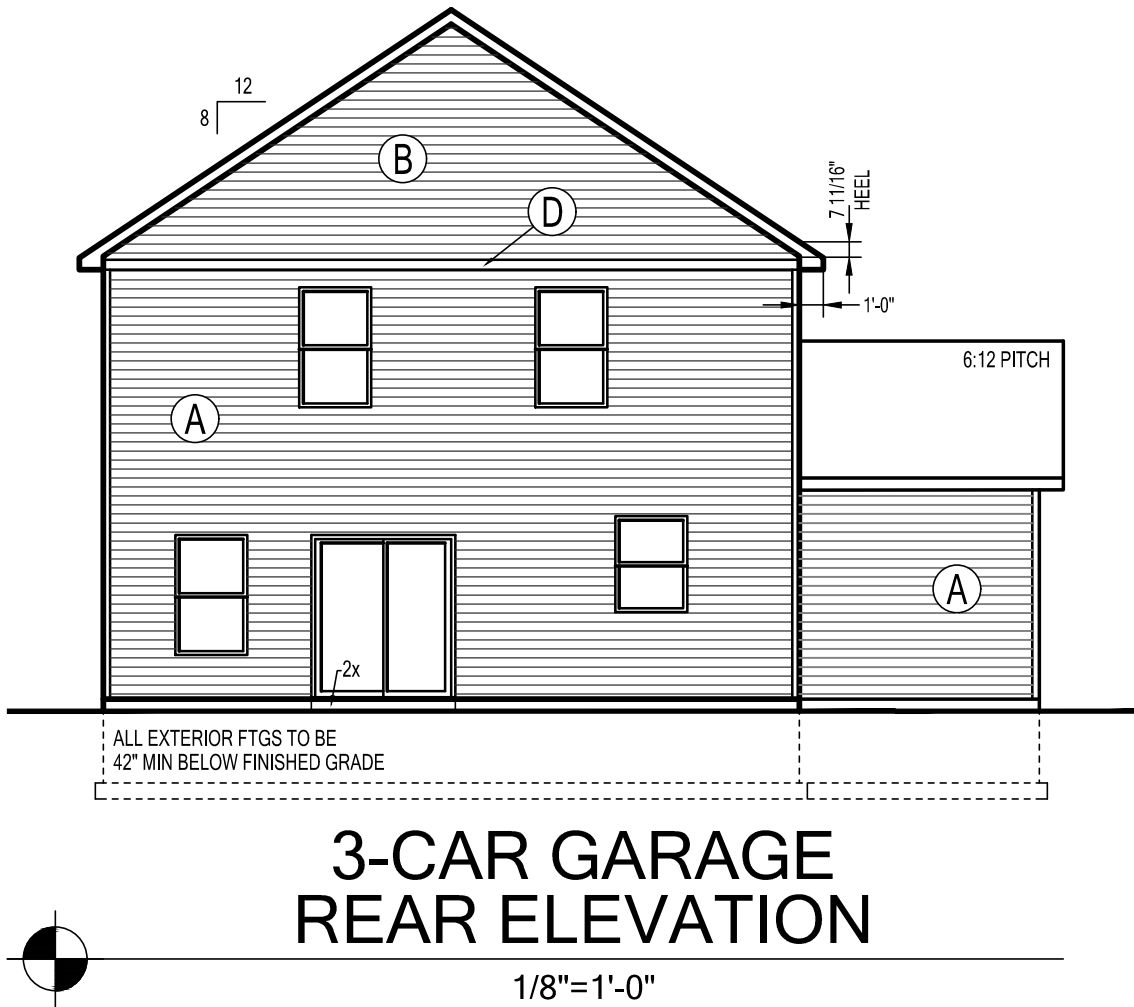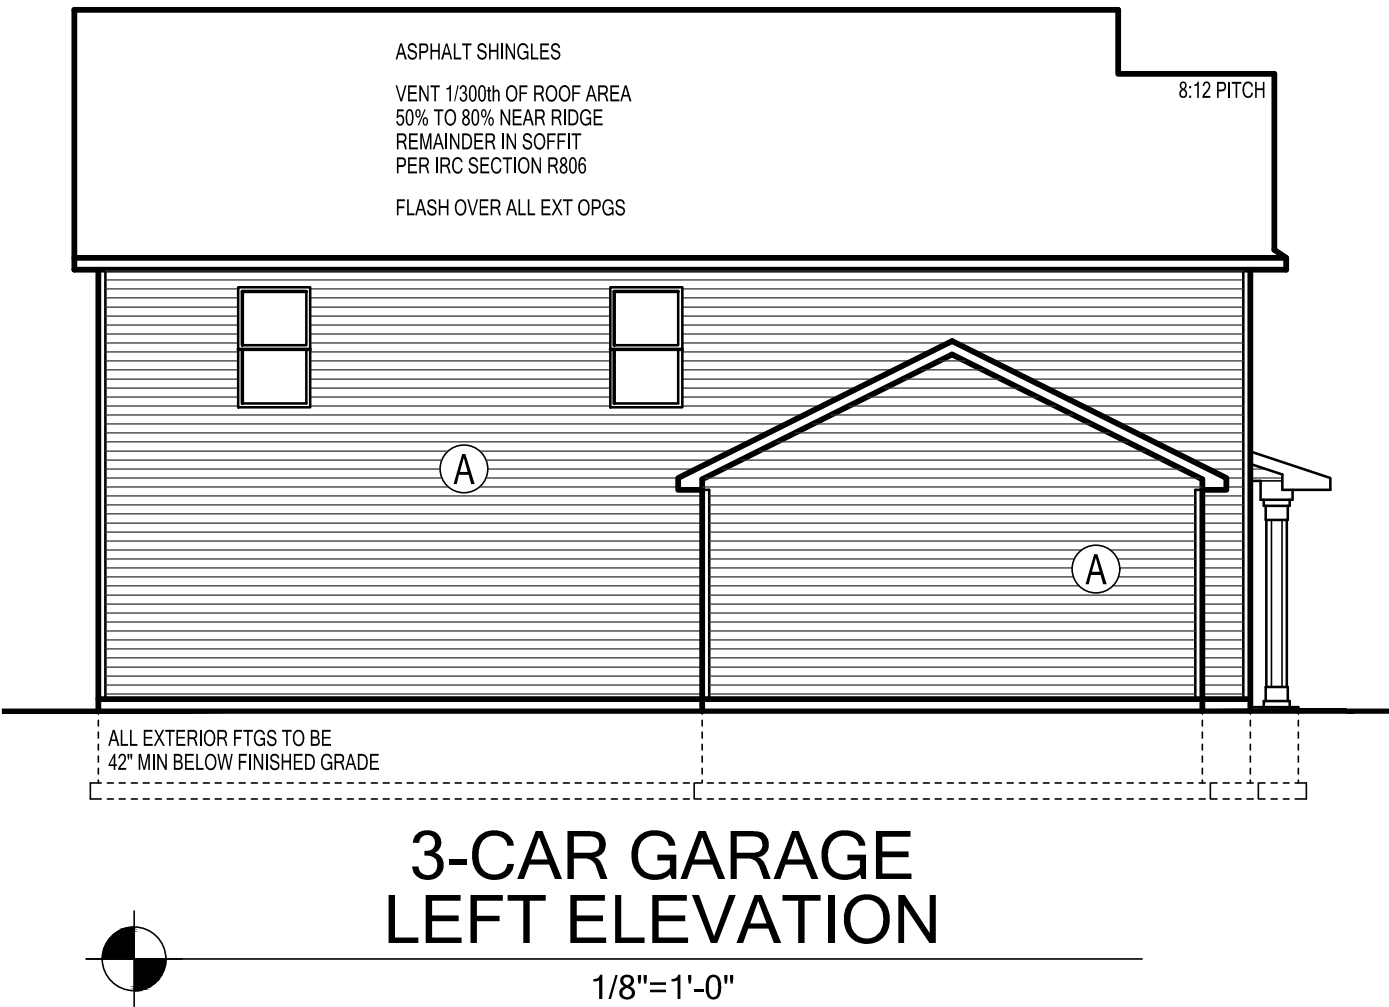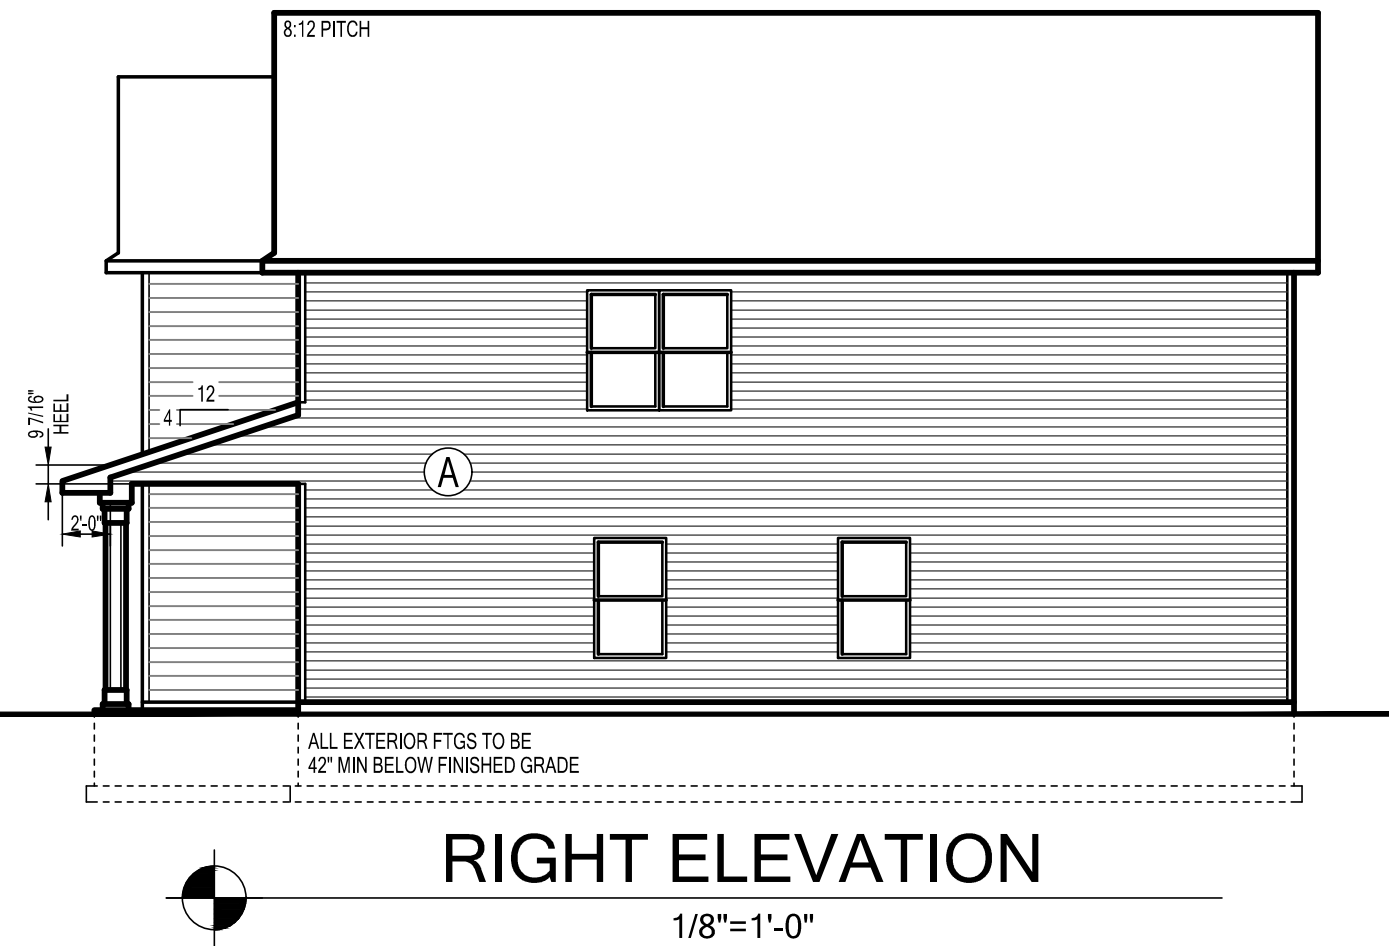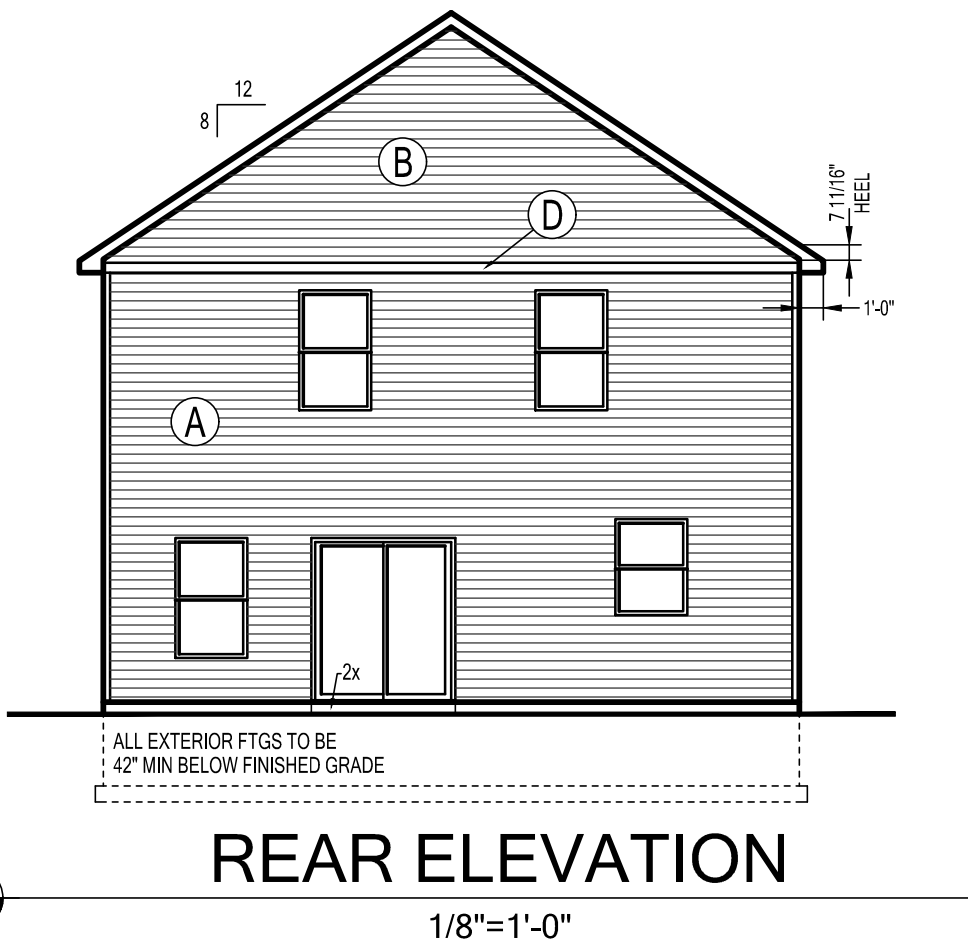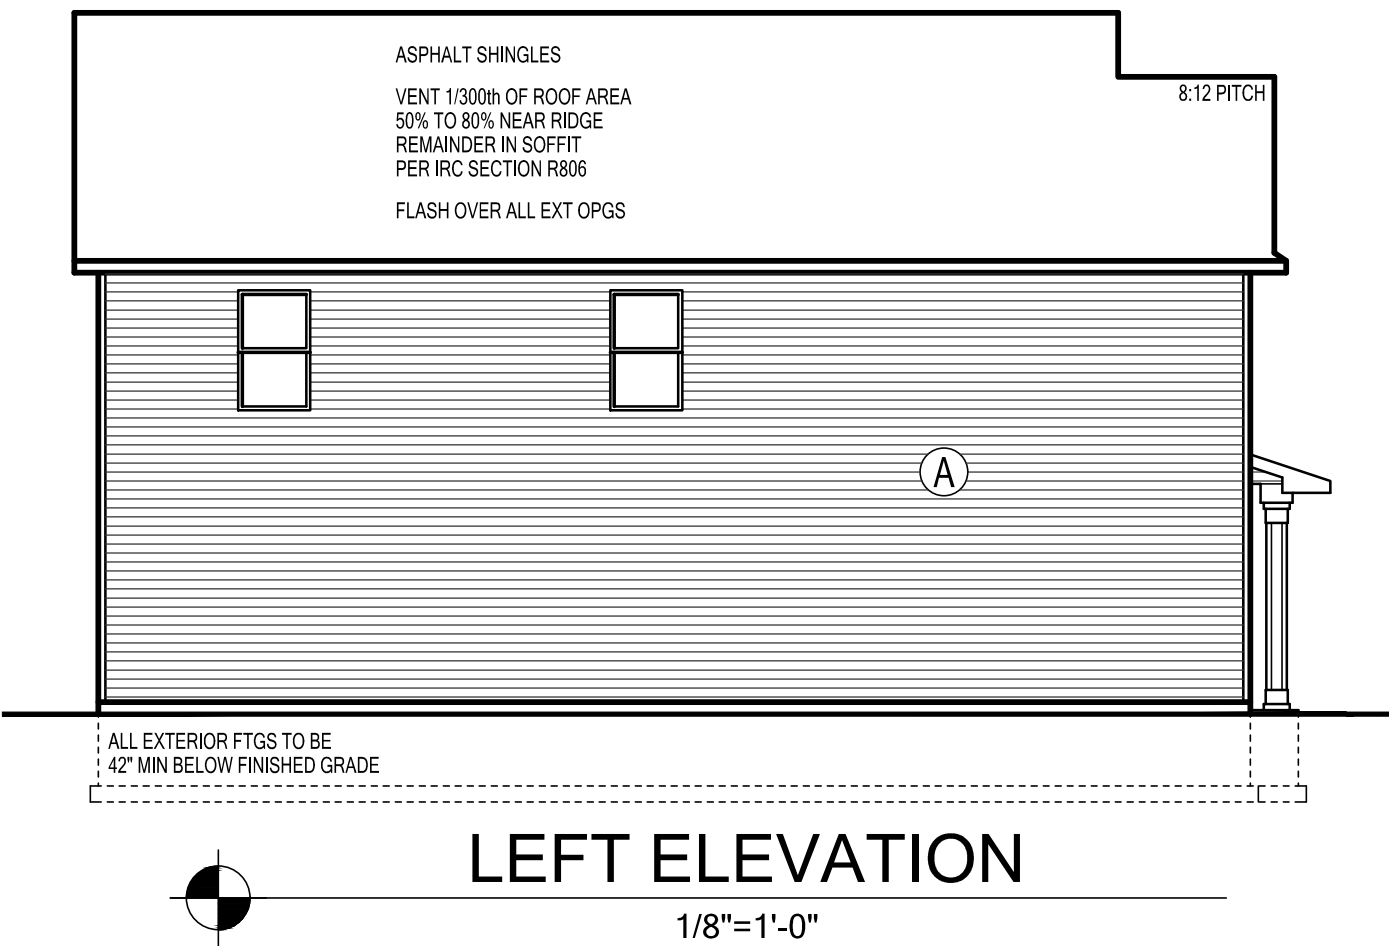


SIDING LEGEND	
REF	PRODUCT
(A)	LAP SIDING "A"
(B)	LAP SIDING "B"
(C)	NOT USED
(D)	5" TRIM

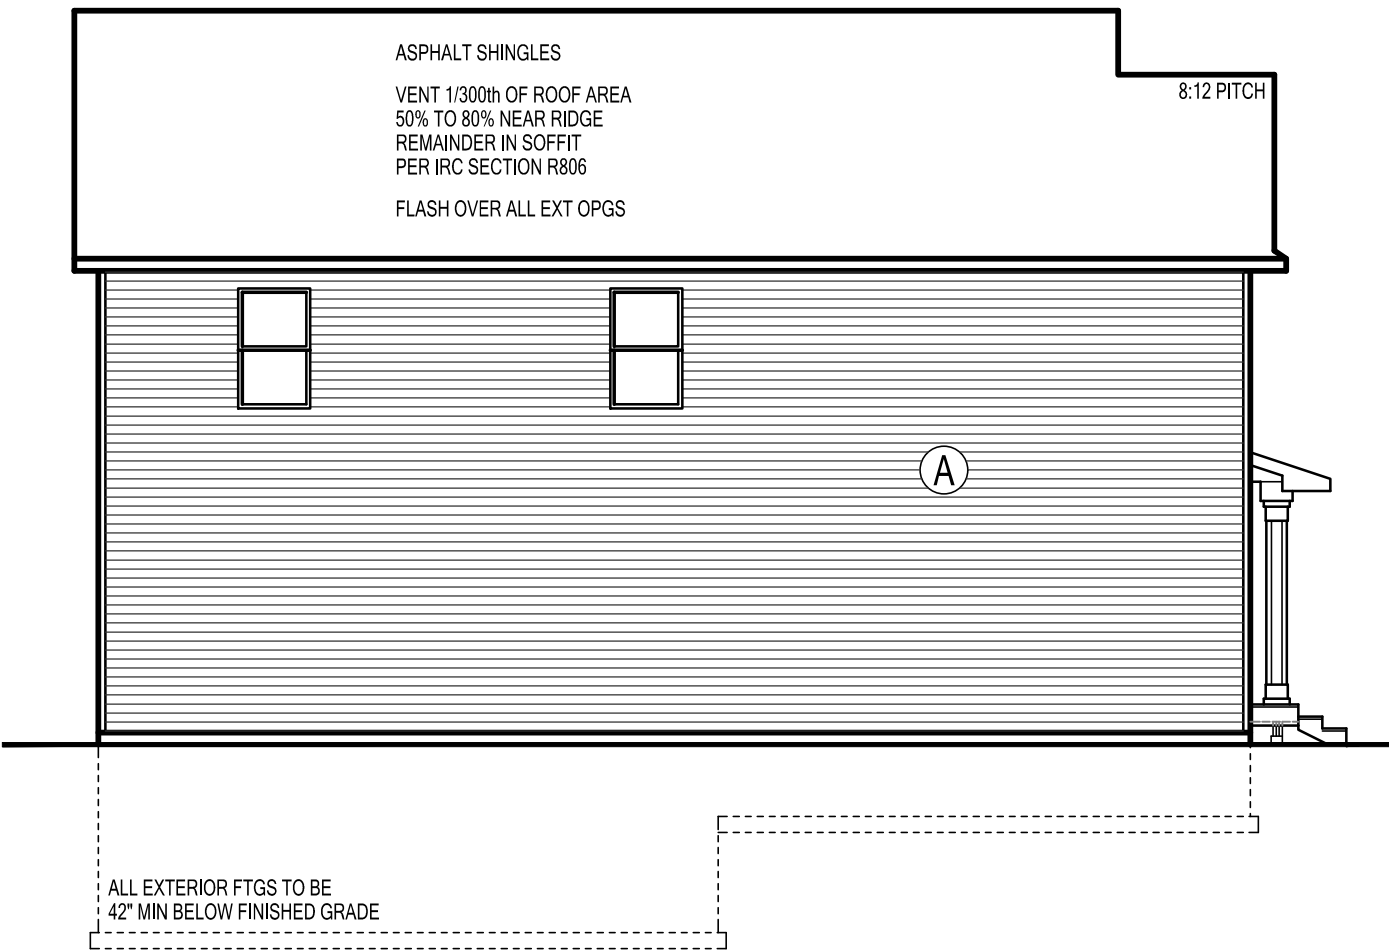


FULL BASEMENT
LEFT ELEVATION

1/8"=1'-0"

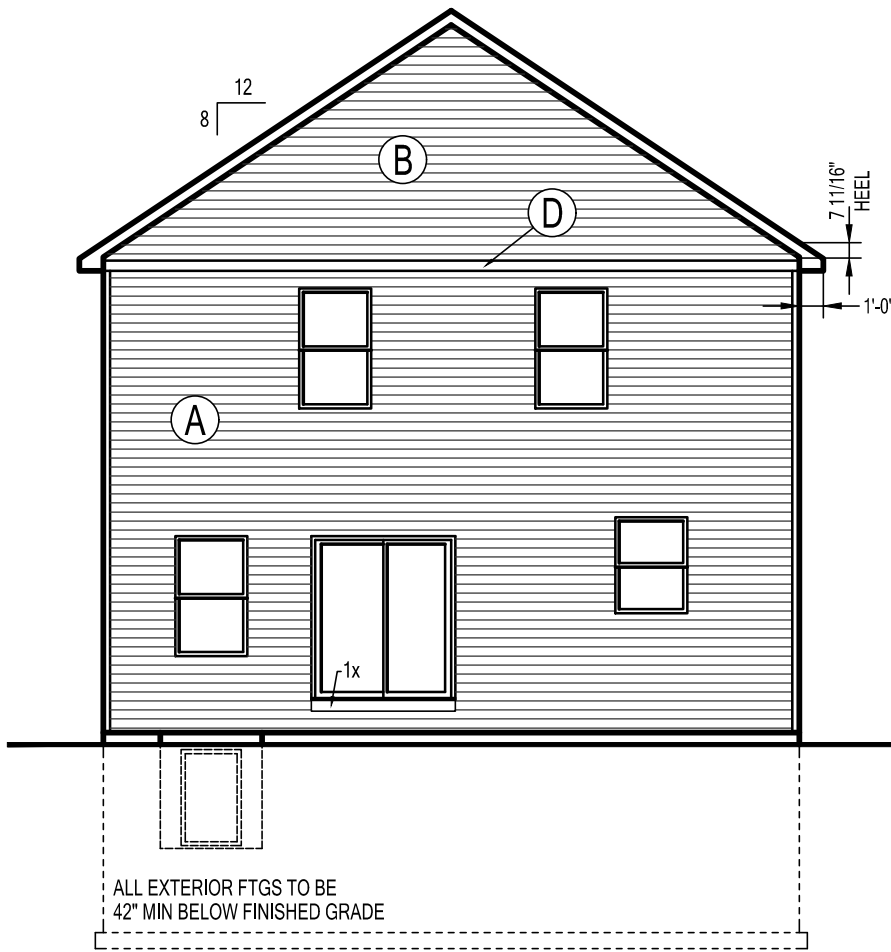

FULL BASEMENT
REAR ELEVATION


1/8"=1'-0"

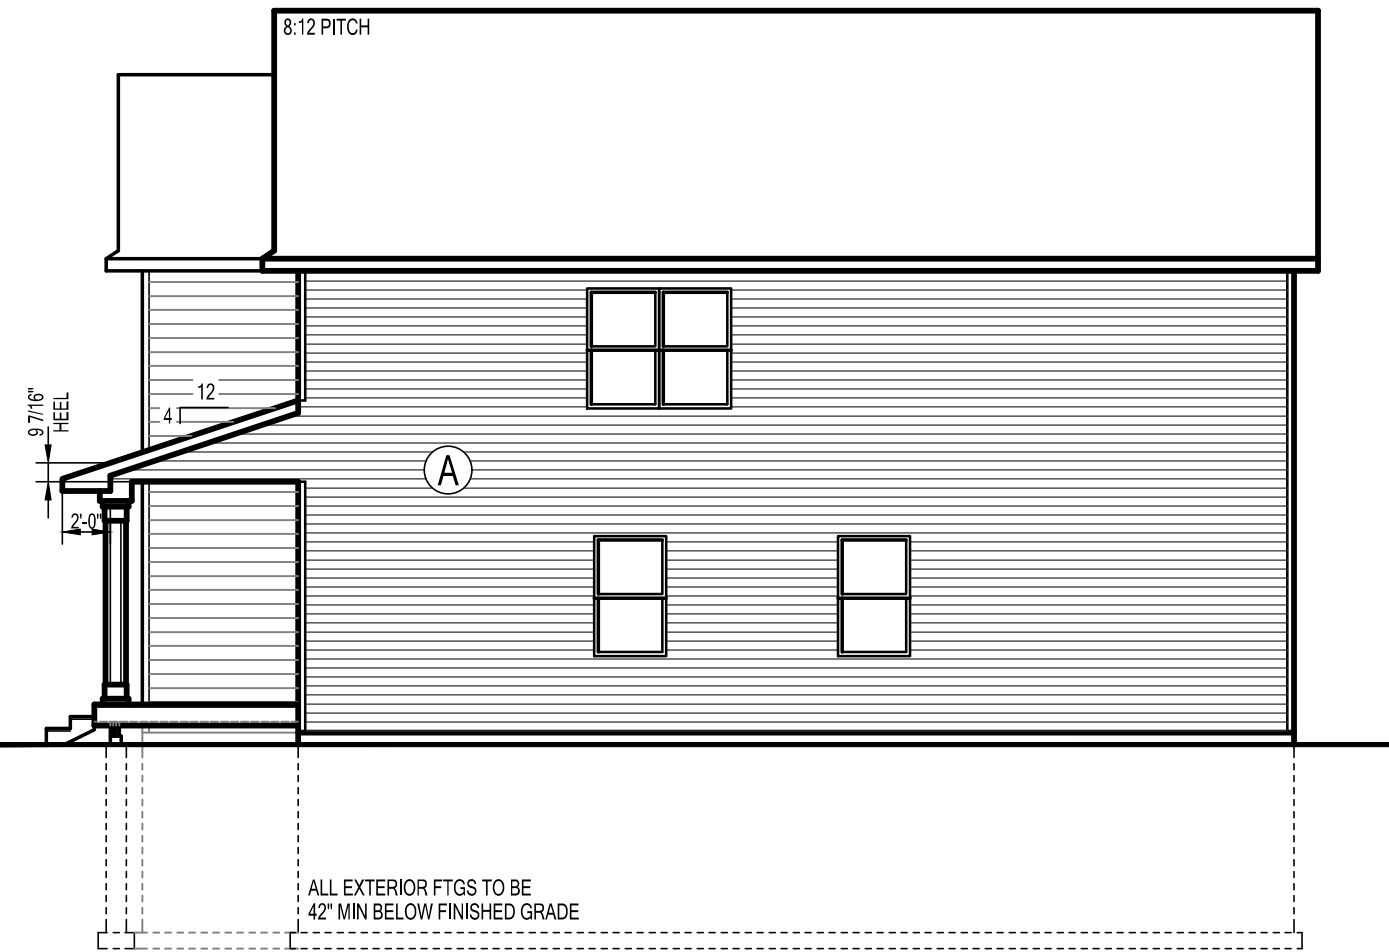

FULL BASEMENT
RIGHT ELEVATION


1/8"=1'-0"

FULL

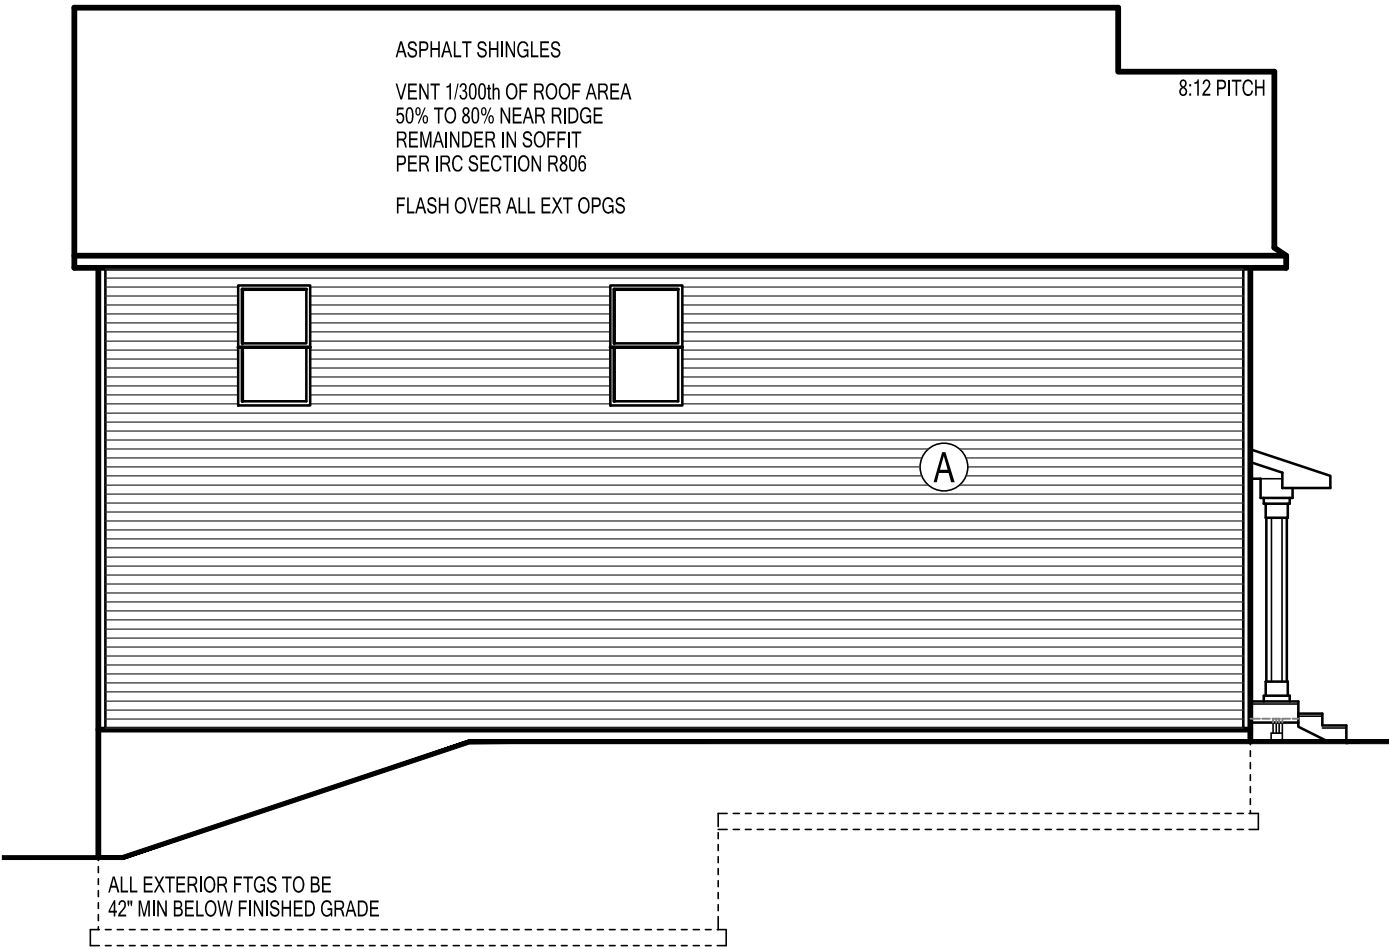


LOOKOUT BASEMENT
LEFT ELEVATION

1/8"=1'-0"

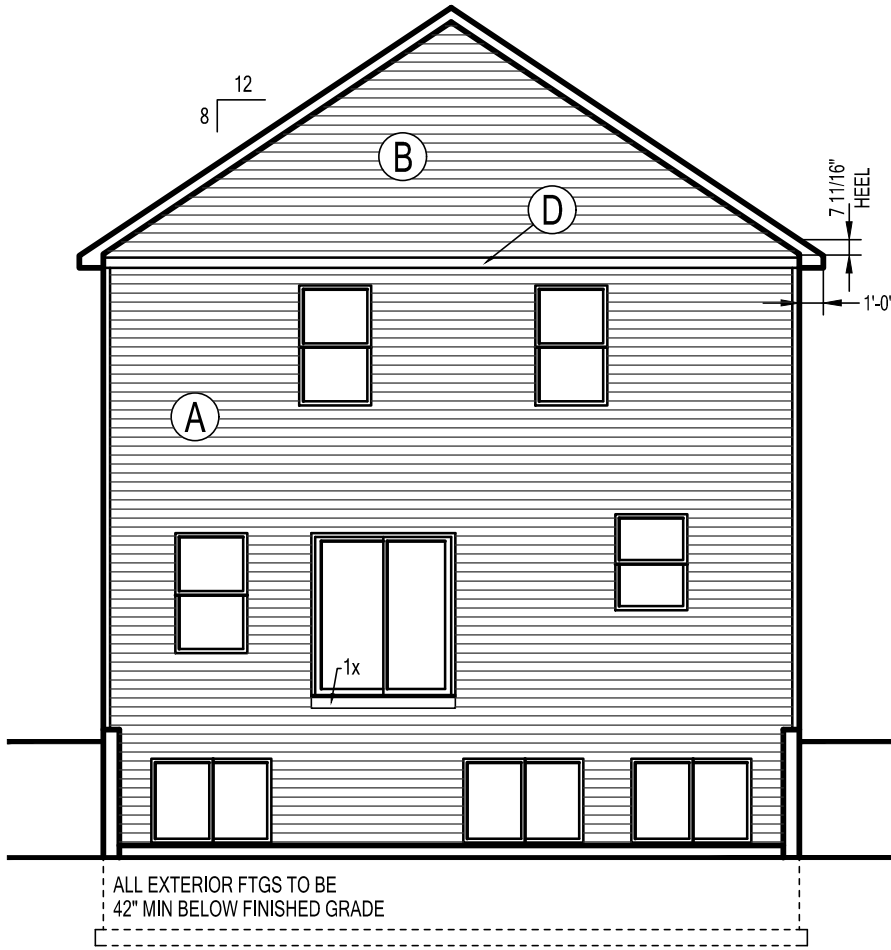

LOOKOUT BASEMENT
REAR ELEVATION


1/8"=1'-0"

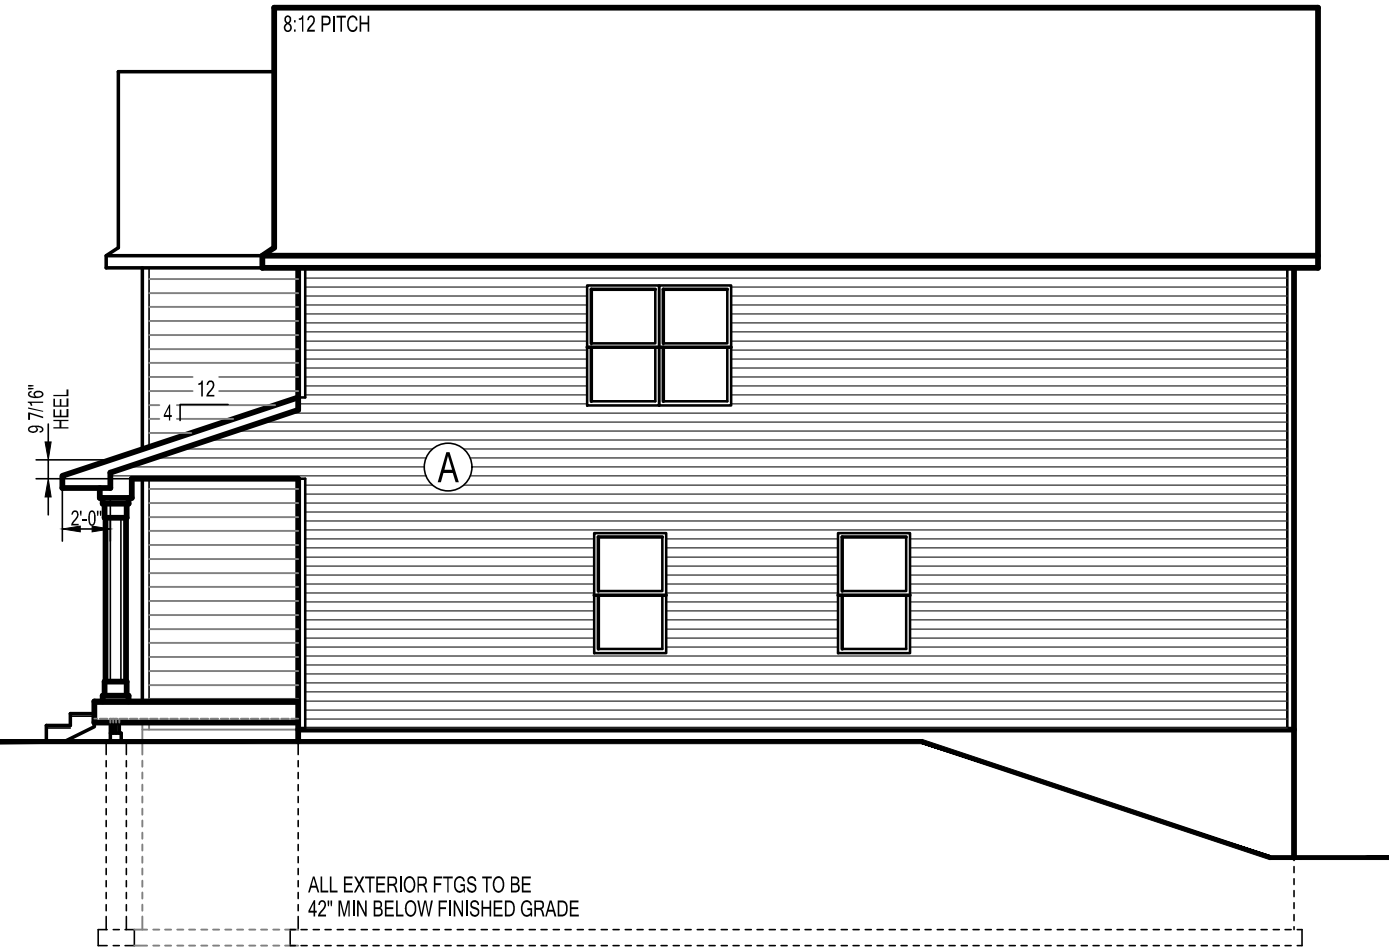

LOOKOUT BASEMENT
RIGHT ELEVATION


1/8"=1'-0"

LOOKOUT

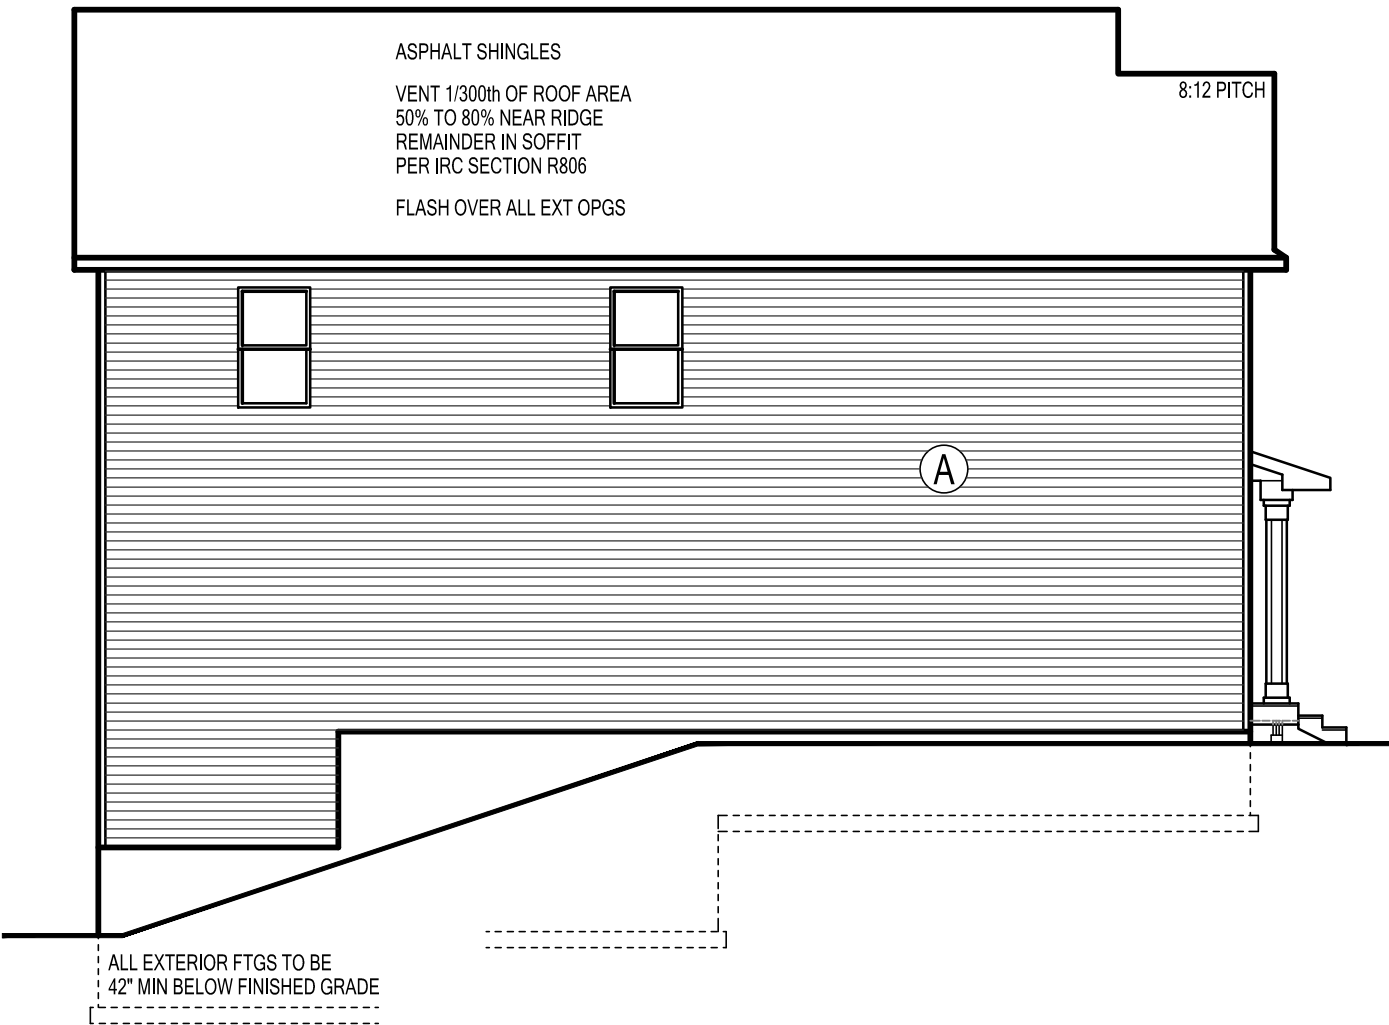


WALKOUT BASEMENT
LEFT ELEVATION

1/8"=1'-0"

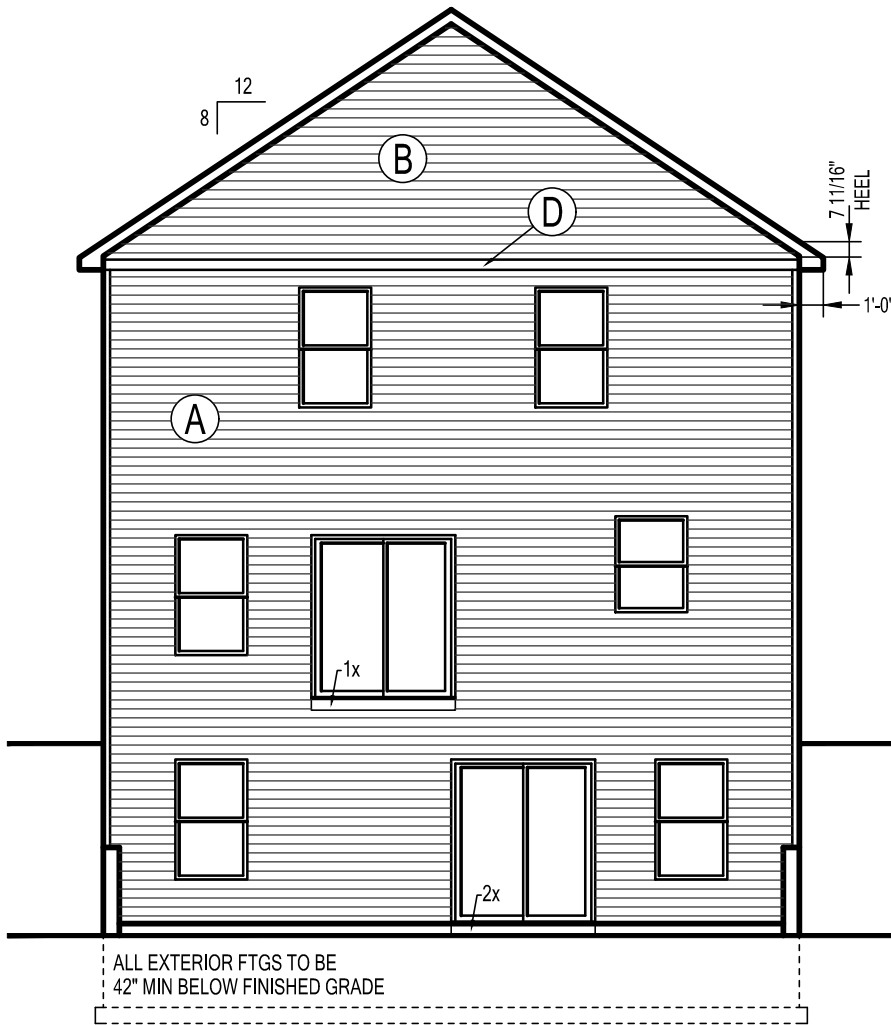

WALKOUT BASEMENT
REAR ELEVATION

1/8"=1'-0"

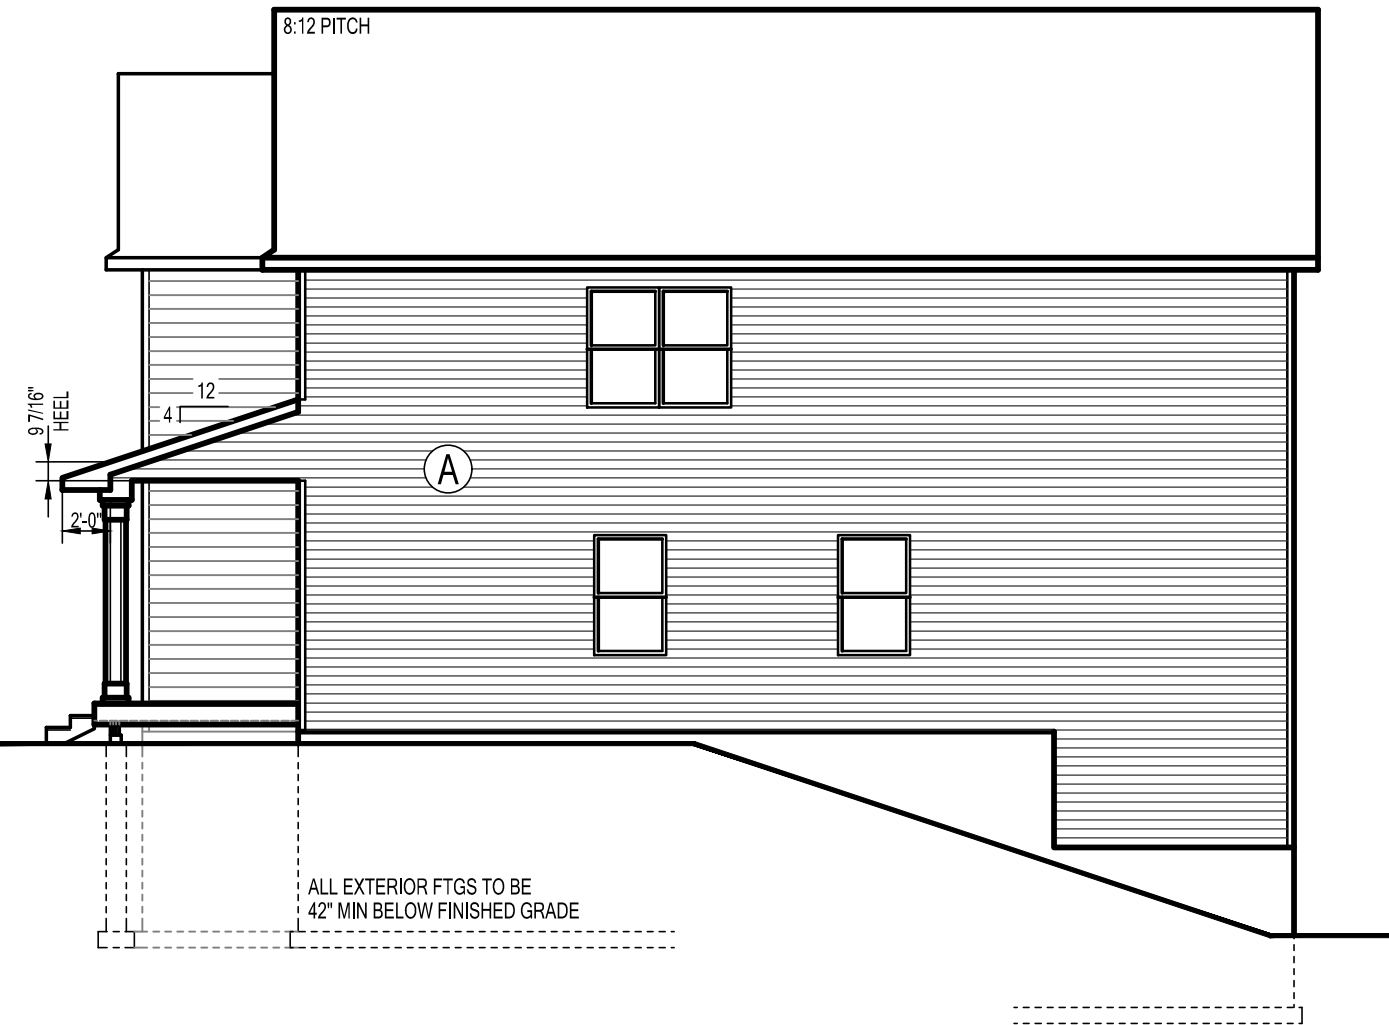


WALKOUT BASEMENT
RIGHT ELEVATION

1/8"=1'-0"


WALKOUT

SIDING LEGEND	
REF	PRODUCT
(A)	LAP SIDING "A"
(B)	LAP SIDING "B"
(C)	NOT USED
(D)	5" TRIM








1/8"=1'-0"

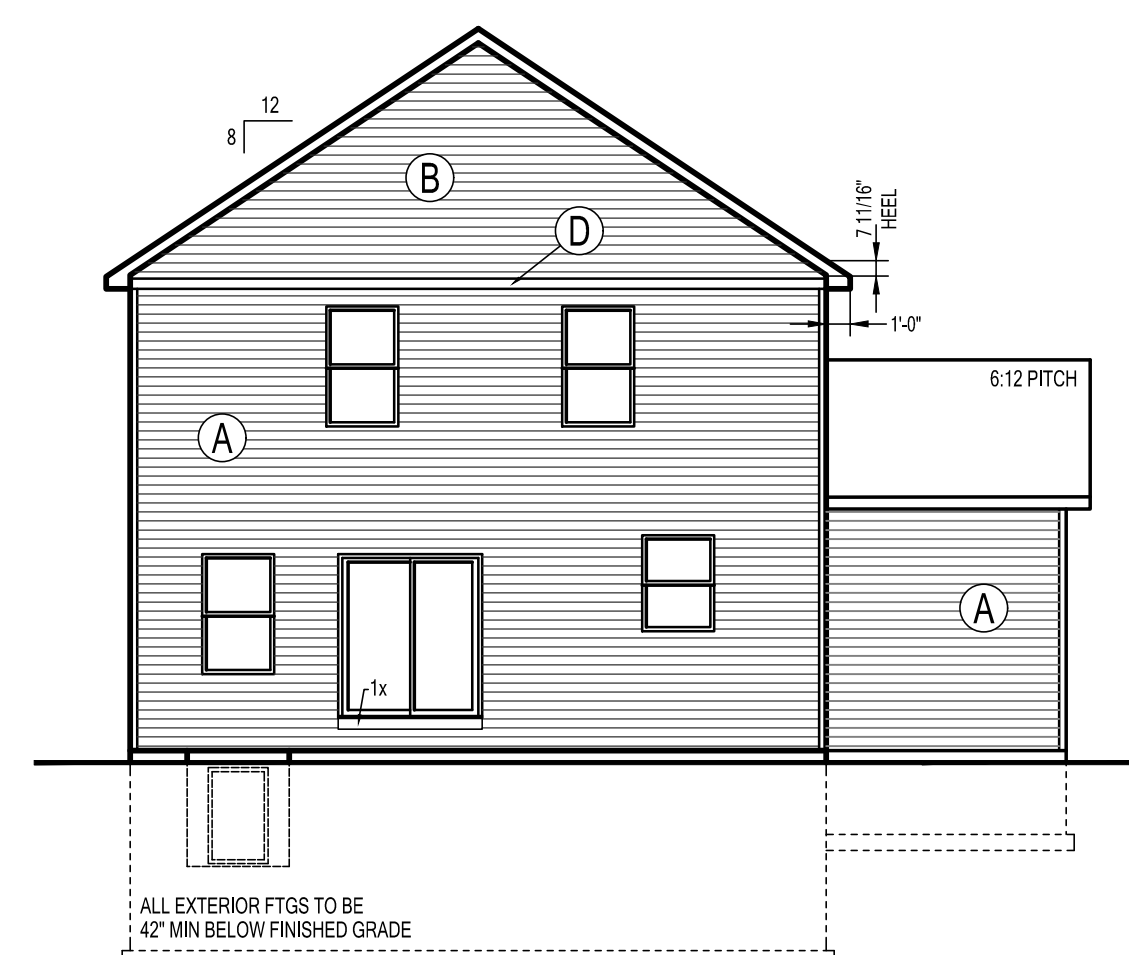

1/8"=1'-0"

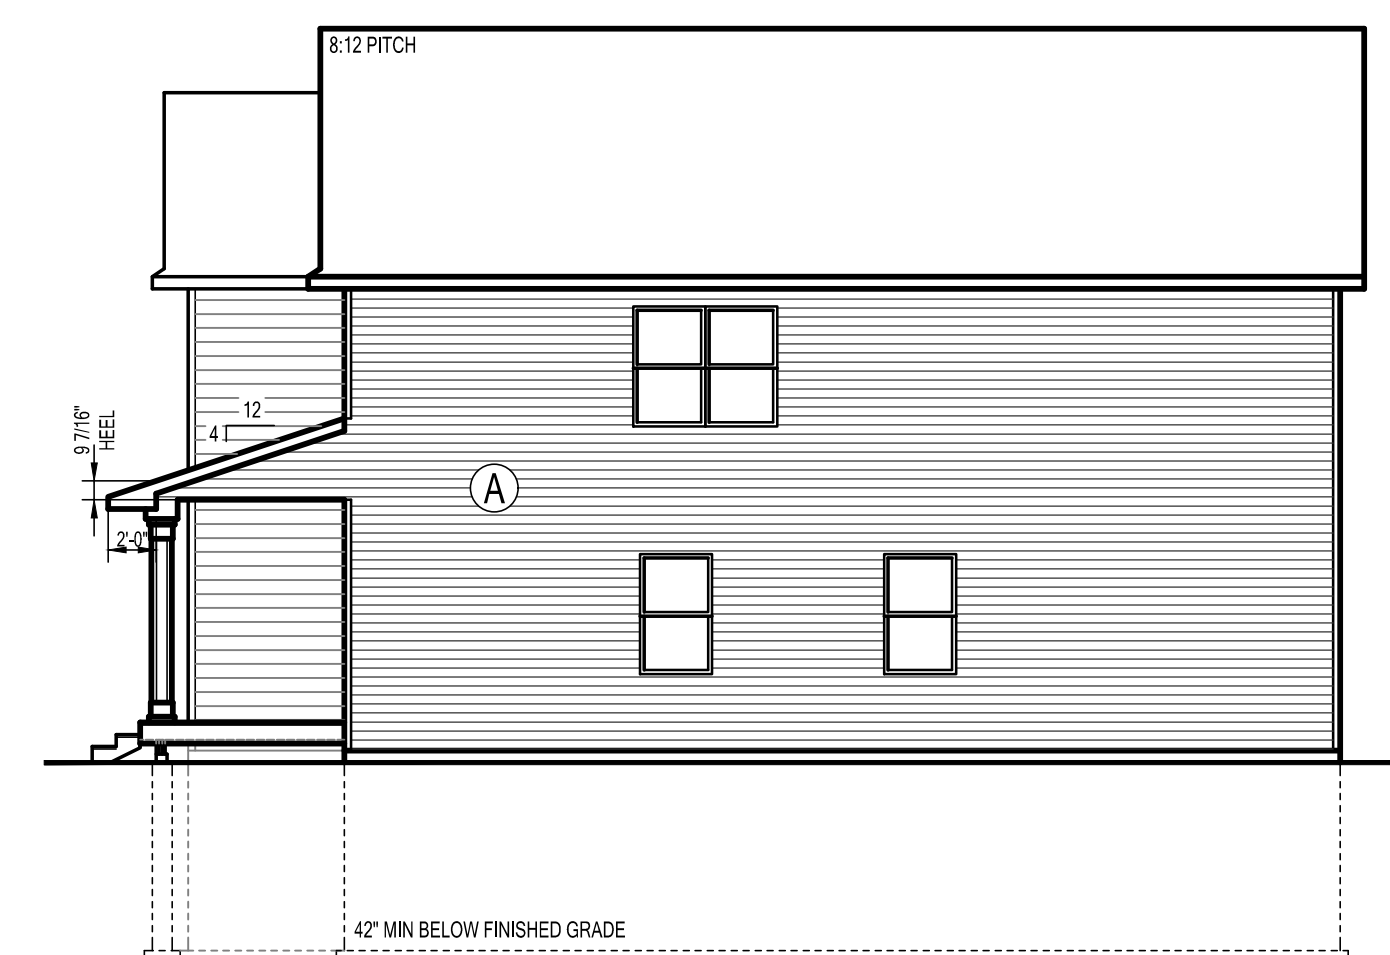

1/8"=1'-0"

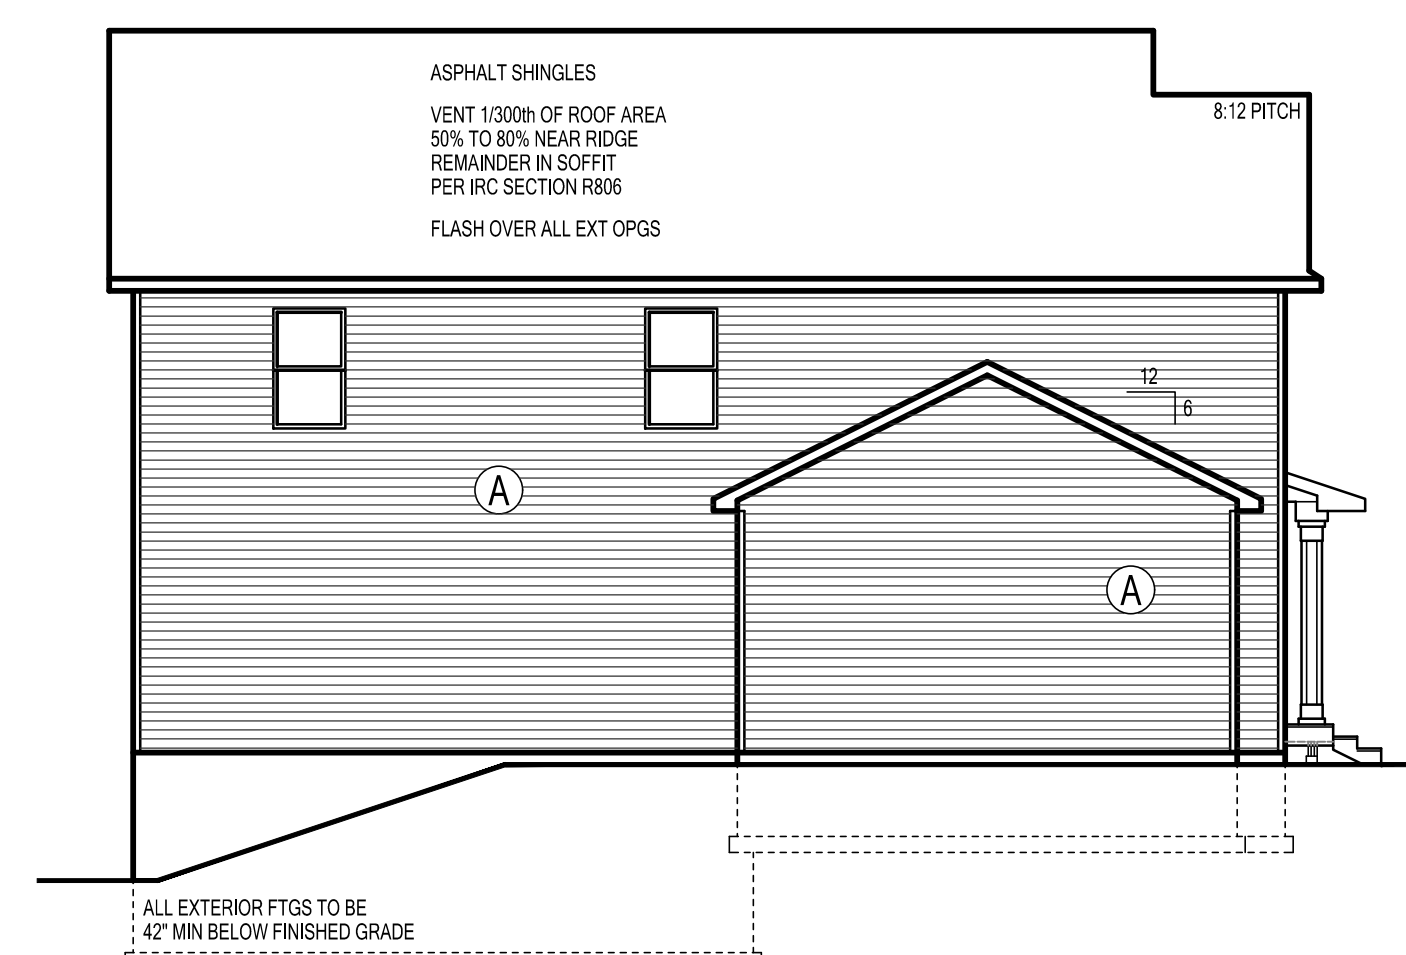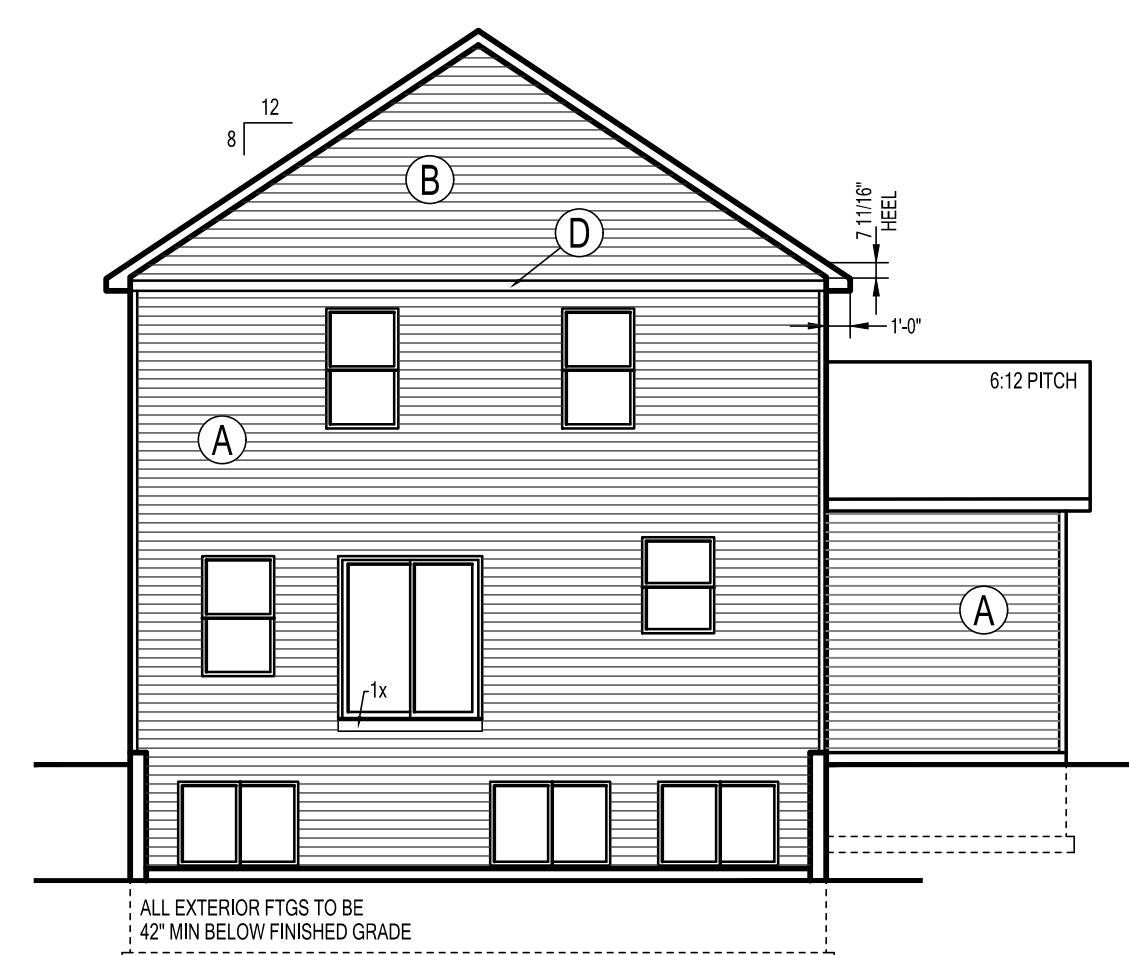 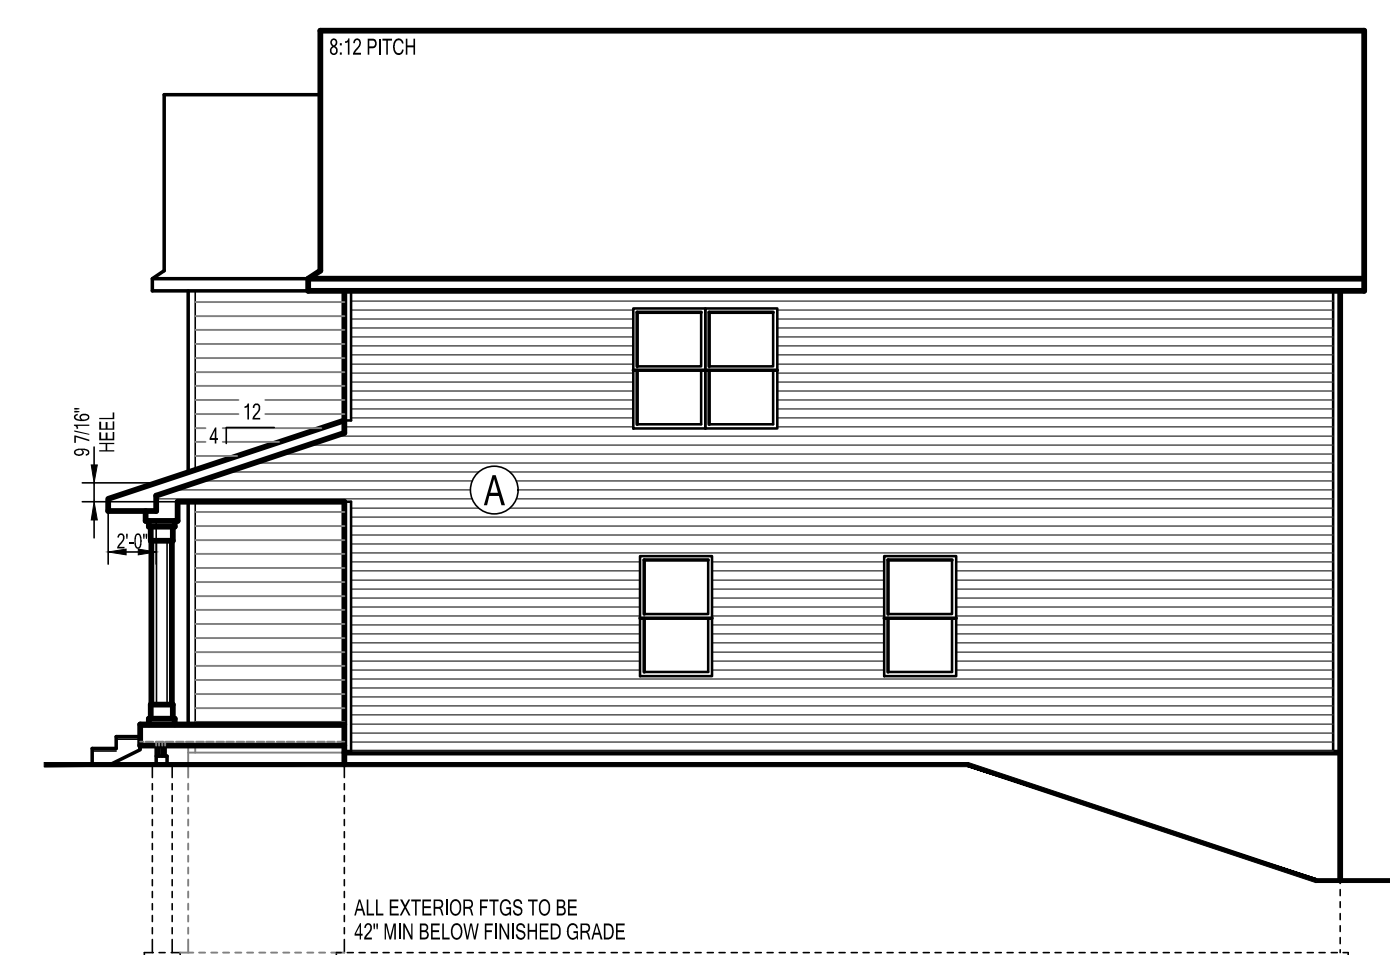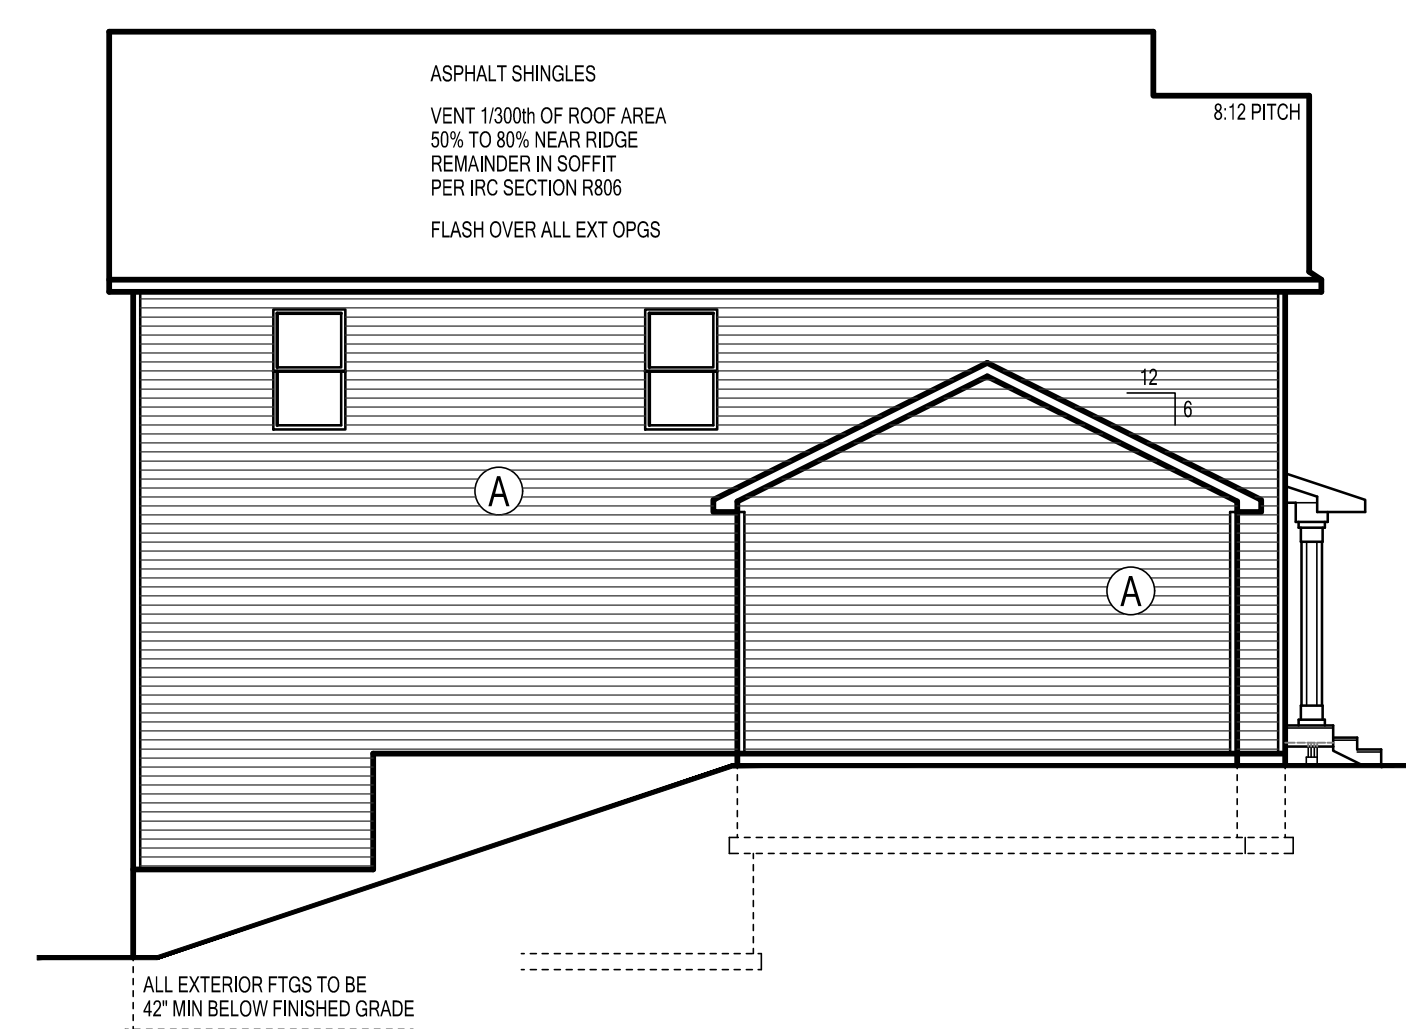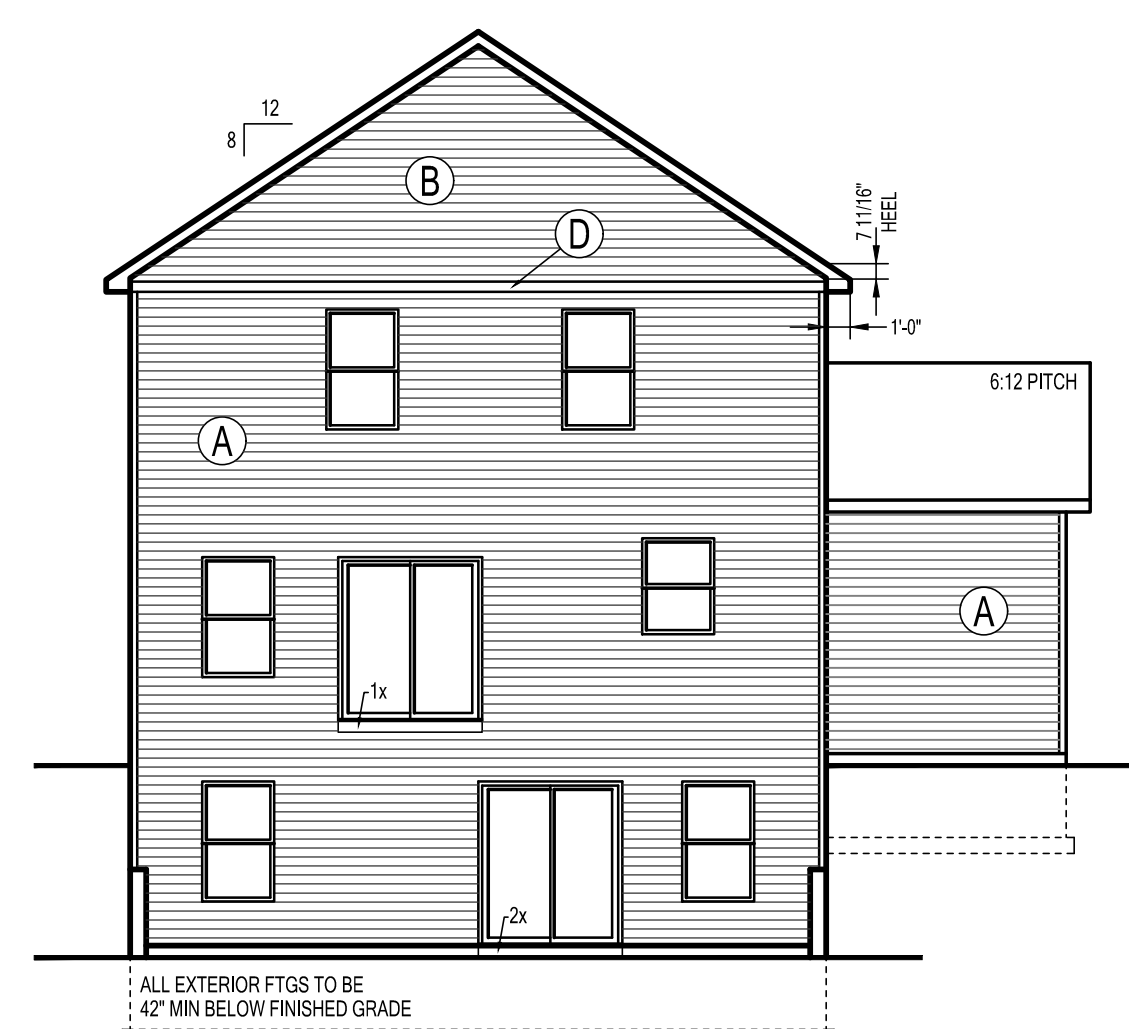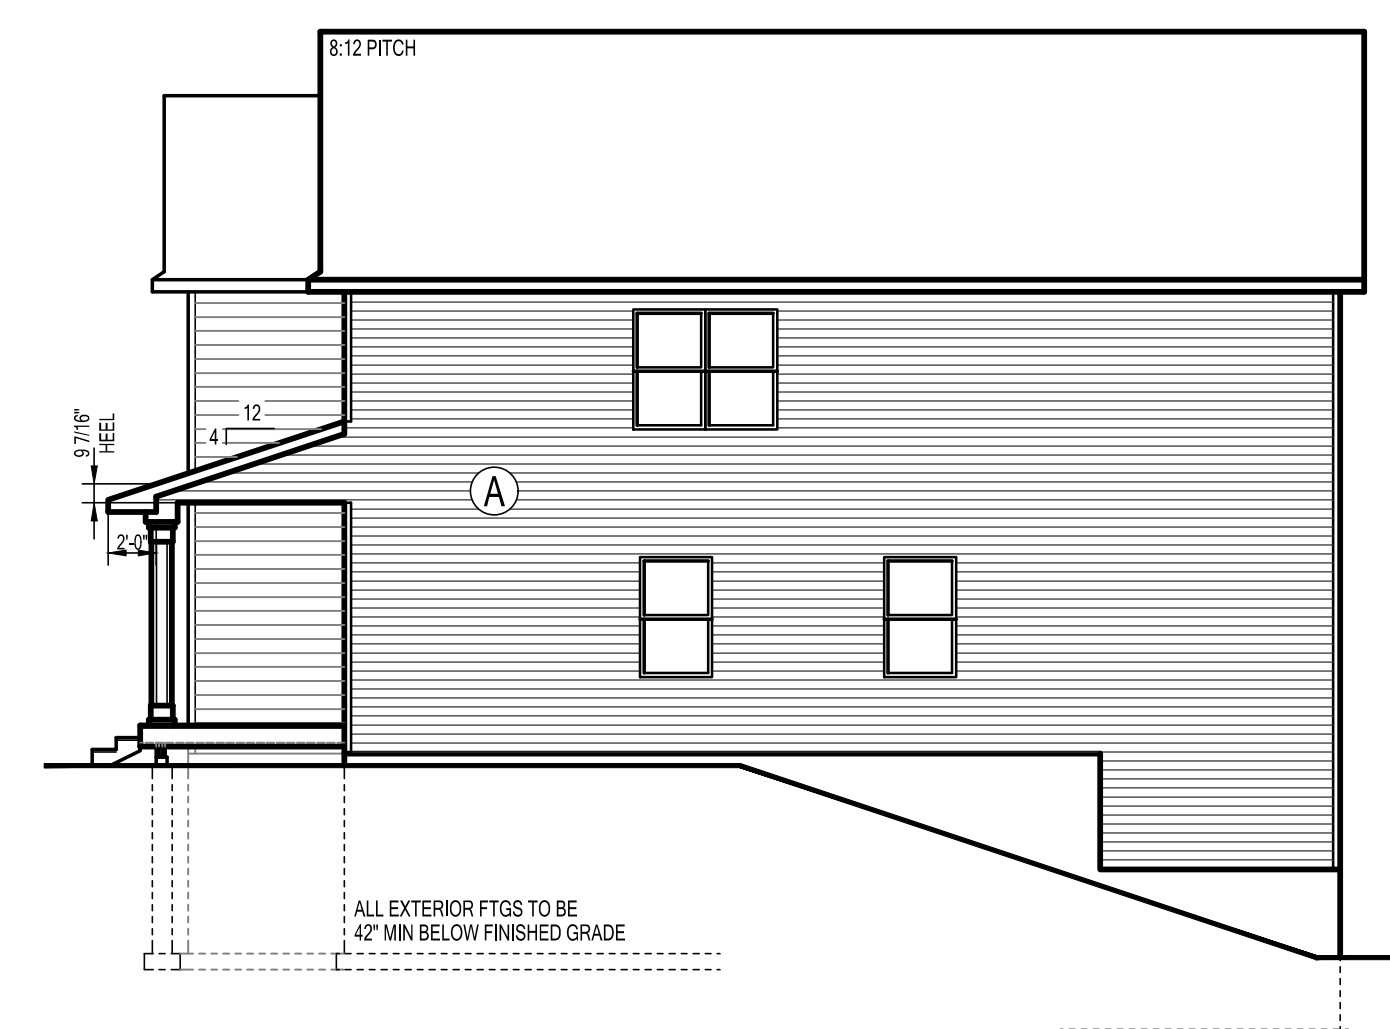
$$1/8'' = 1' - 0''$$

$$1/8"=1'-0"$$

$$1/8"=1'-0"$$

$$\frac{1}{8}'' = 1'-0''$$

$$\frac{1}{8}'' = 1'-0''$$

$$1/8"=1'-0"$$


3-CAR
GARAGE

SIDING LEGEND	
REF	PRODUCT
(A)	LAP SIDING "A"
(B)	LAP SIDING "B"
(C)	NOT USED
(D)	5" TRIM

ELDER X324-A-GL	2.1 /
DRAWN: 3-16-2020	