
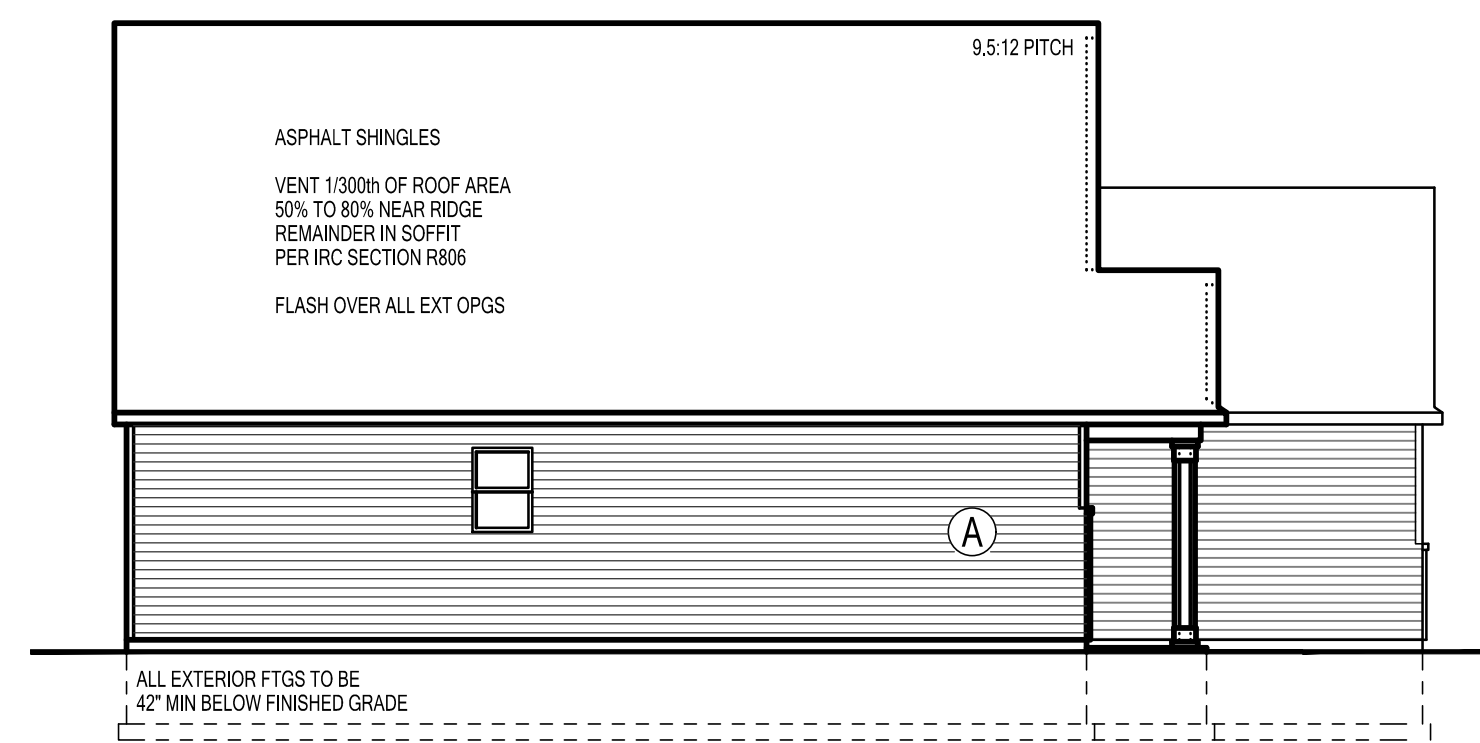


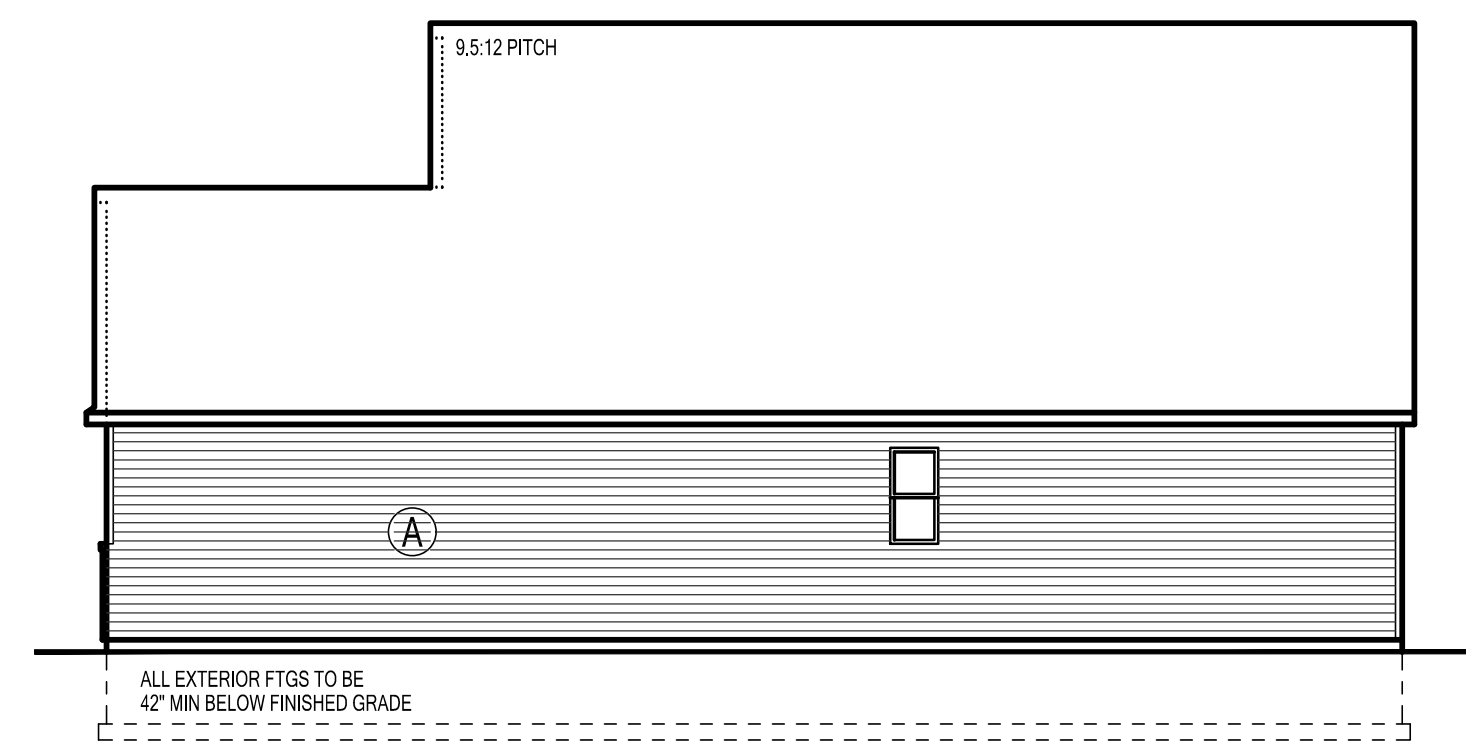


LEFT ELEVATION

$$1/8"=1'-0"$$


REAR ELEVATION

$$1/8"=1'-0"$$


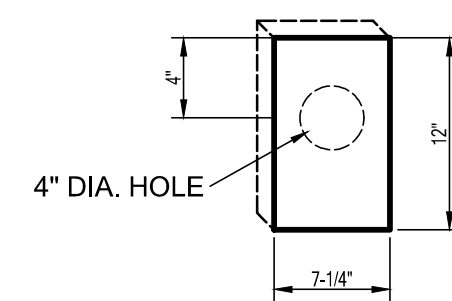
RIGHT ELEVATION
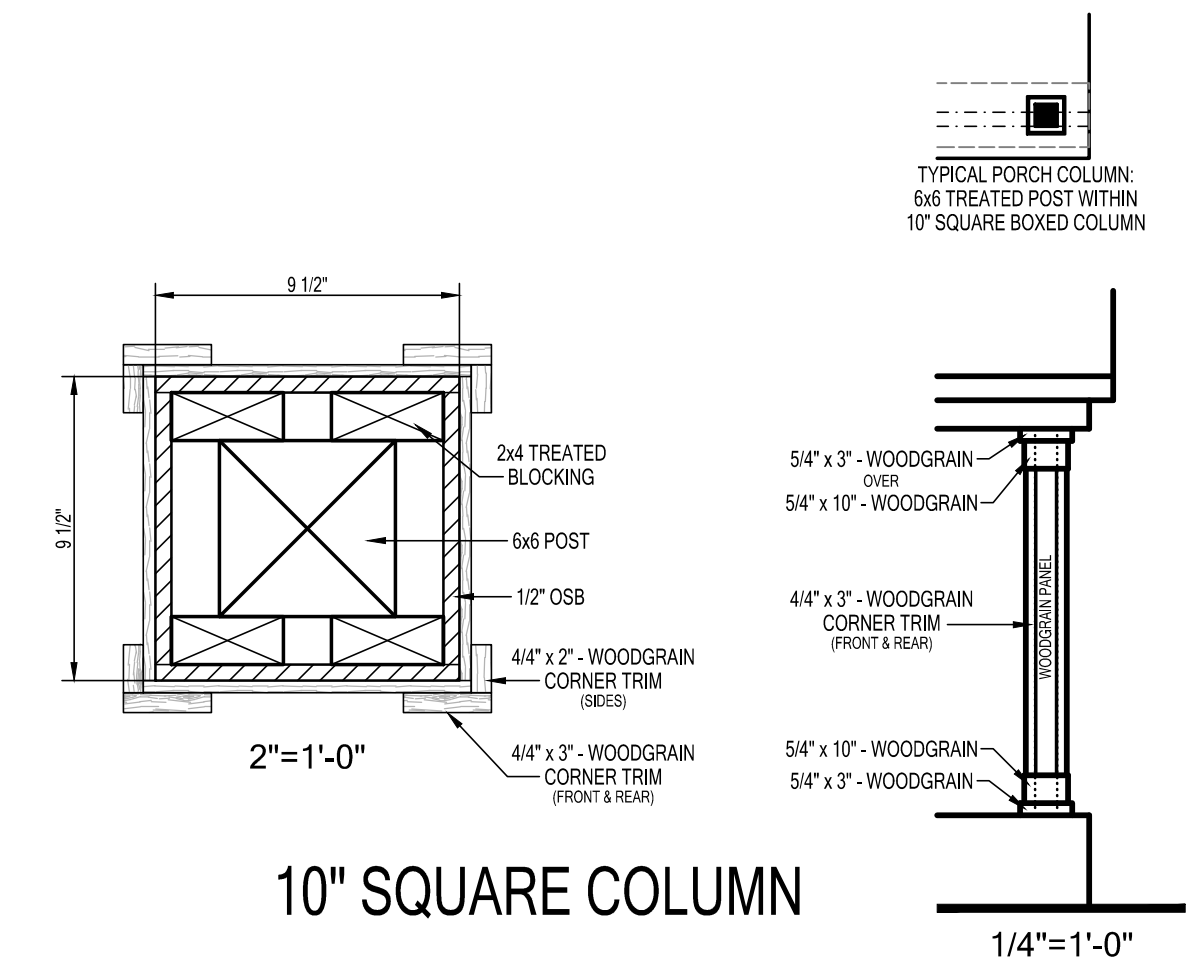
$$1/8'' = 1' - 0''$$


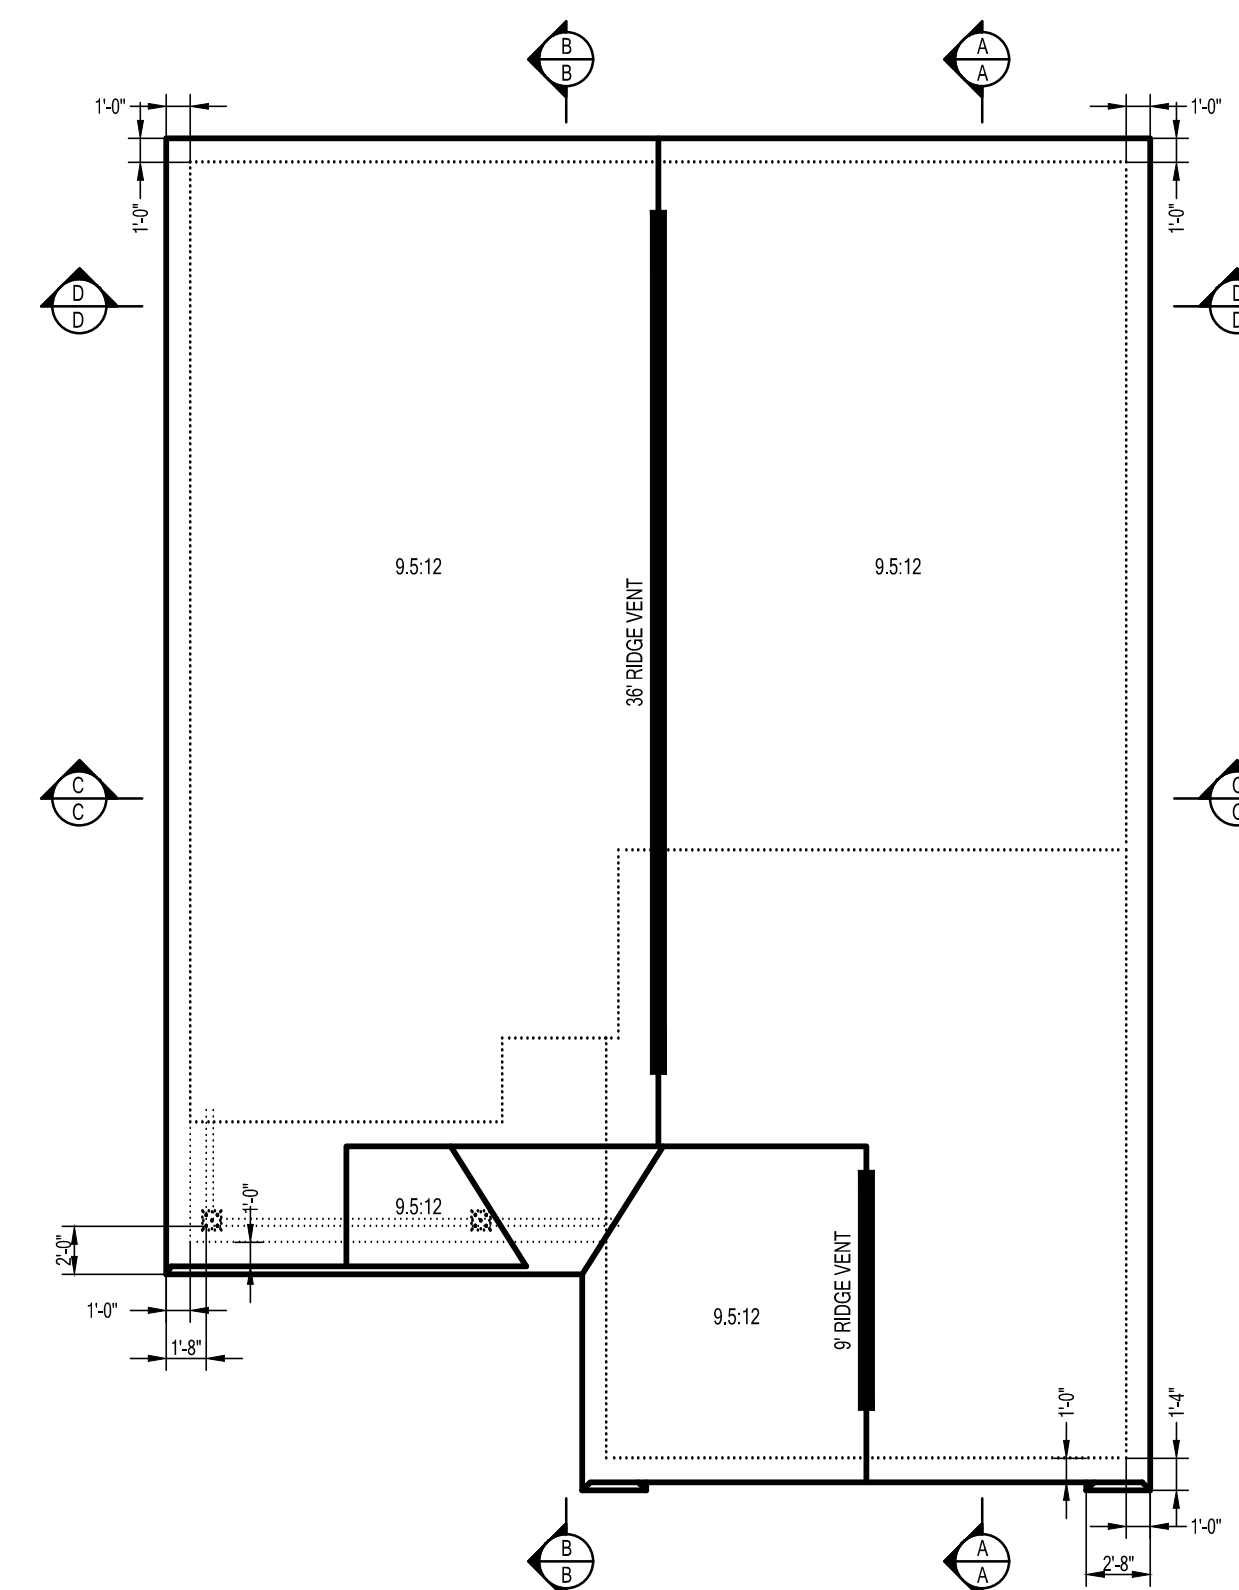
10" SQUARE COLUMN

$$1/4" = 1'-0"$$



441.9474 SQ. FT. TOTAL FACING  
71.8334 SQ. FT. STONE (16.25%)



## BLOCKING AT LIGHT FIXTURES

$$1/2"=1'-0"$$


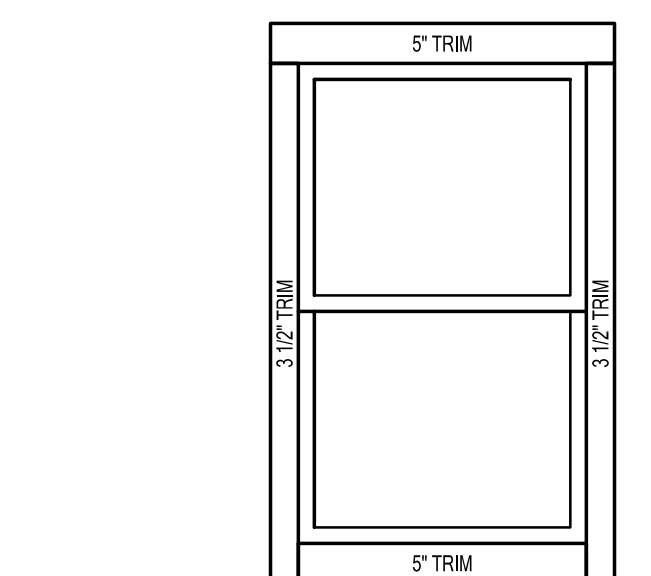
## ROOF PLAN
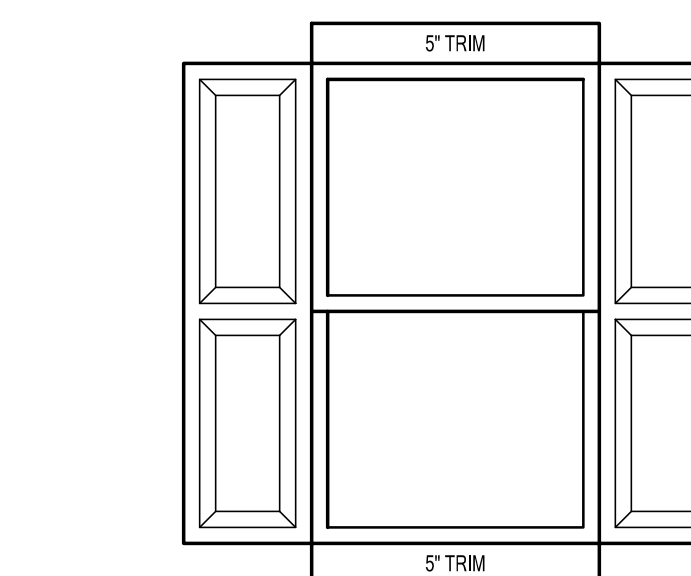
$$1/8"=1'-0"$$


TYPICAL WDW & DOOR TRIM  
AT SHUTTERS

---

1/2"=1'-0"












TYPICAL WDW & DOOR TRIM  
AT FRONT ONLY

1/2"=1'-0"

| SIDING LEGEND |                |
|---------------|----------------|
| REF           | PRODUCT        |
| (A)           | LAP SIDING "A" |
| (B)           | LAP SIDING "B" |
| (C)           | NOT USED       |
| (D)           | 5" TRIM        |


LEWIS - A  
with Upper Level

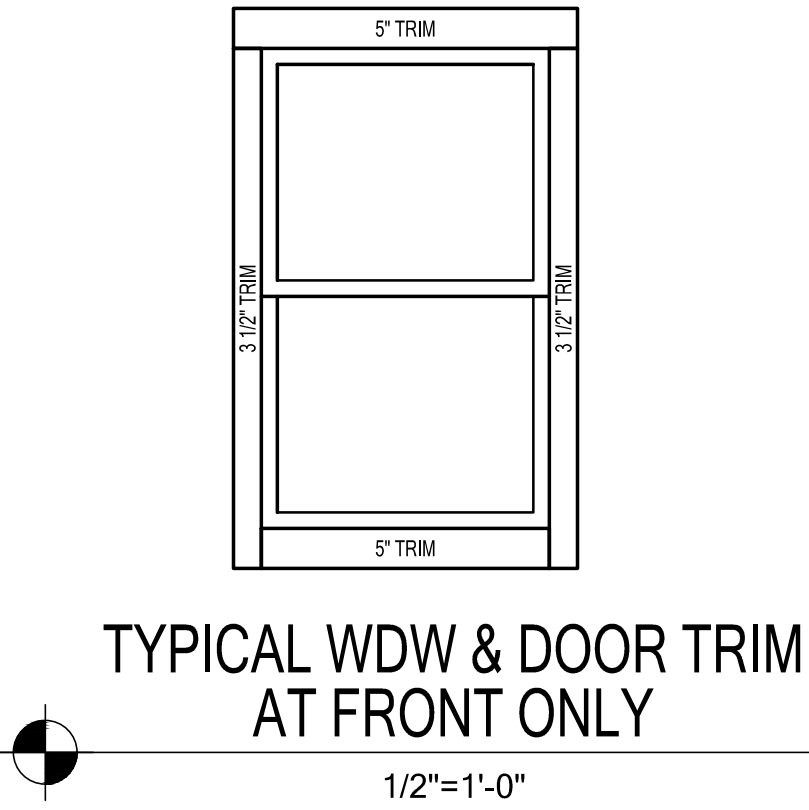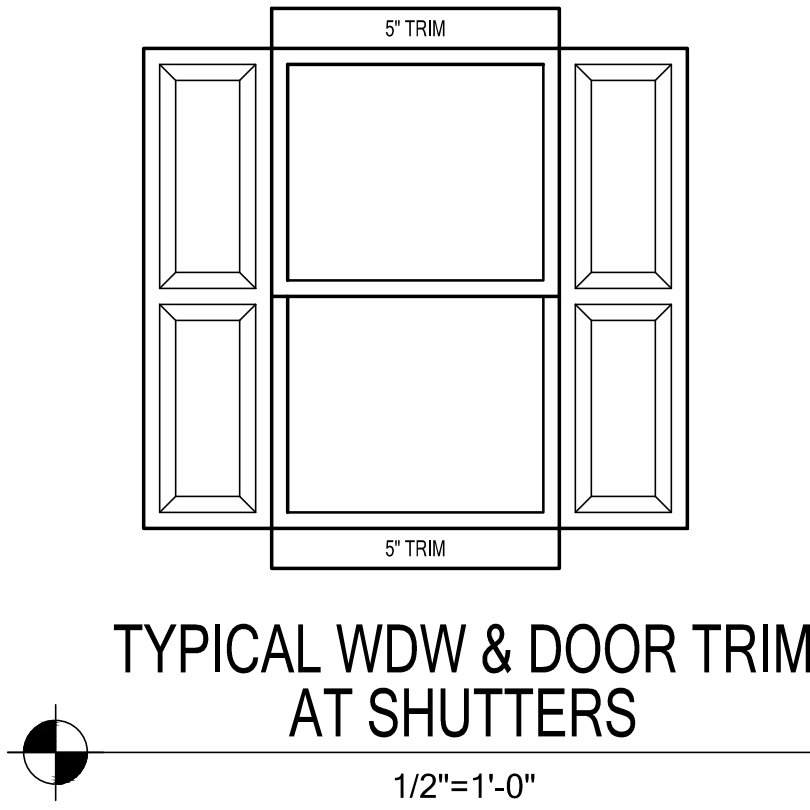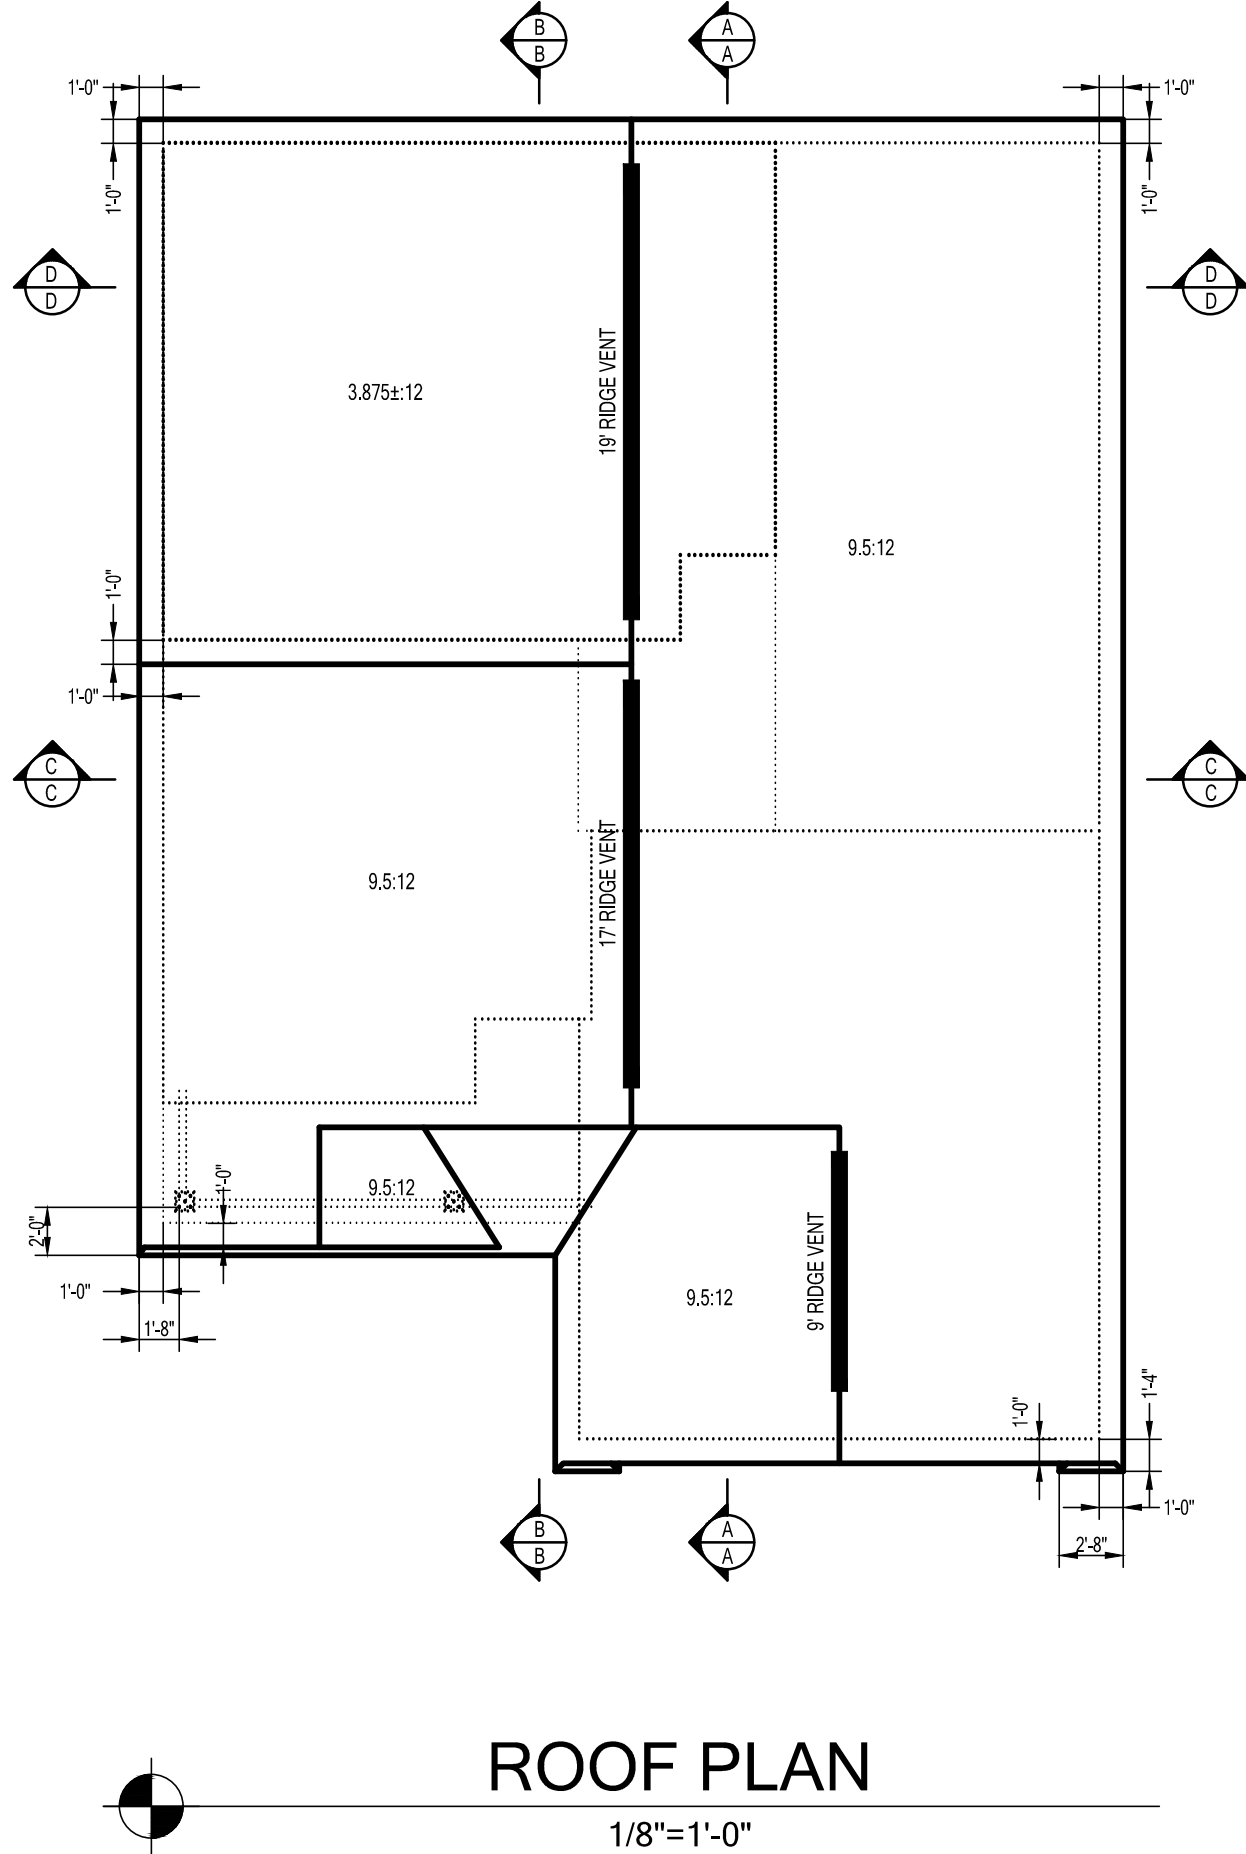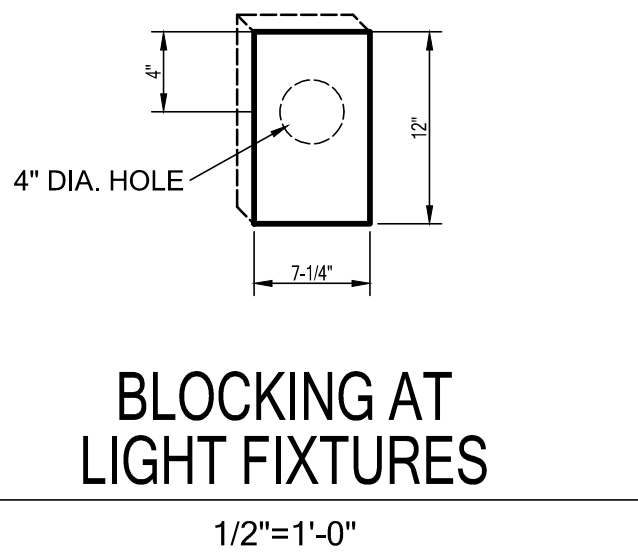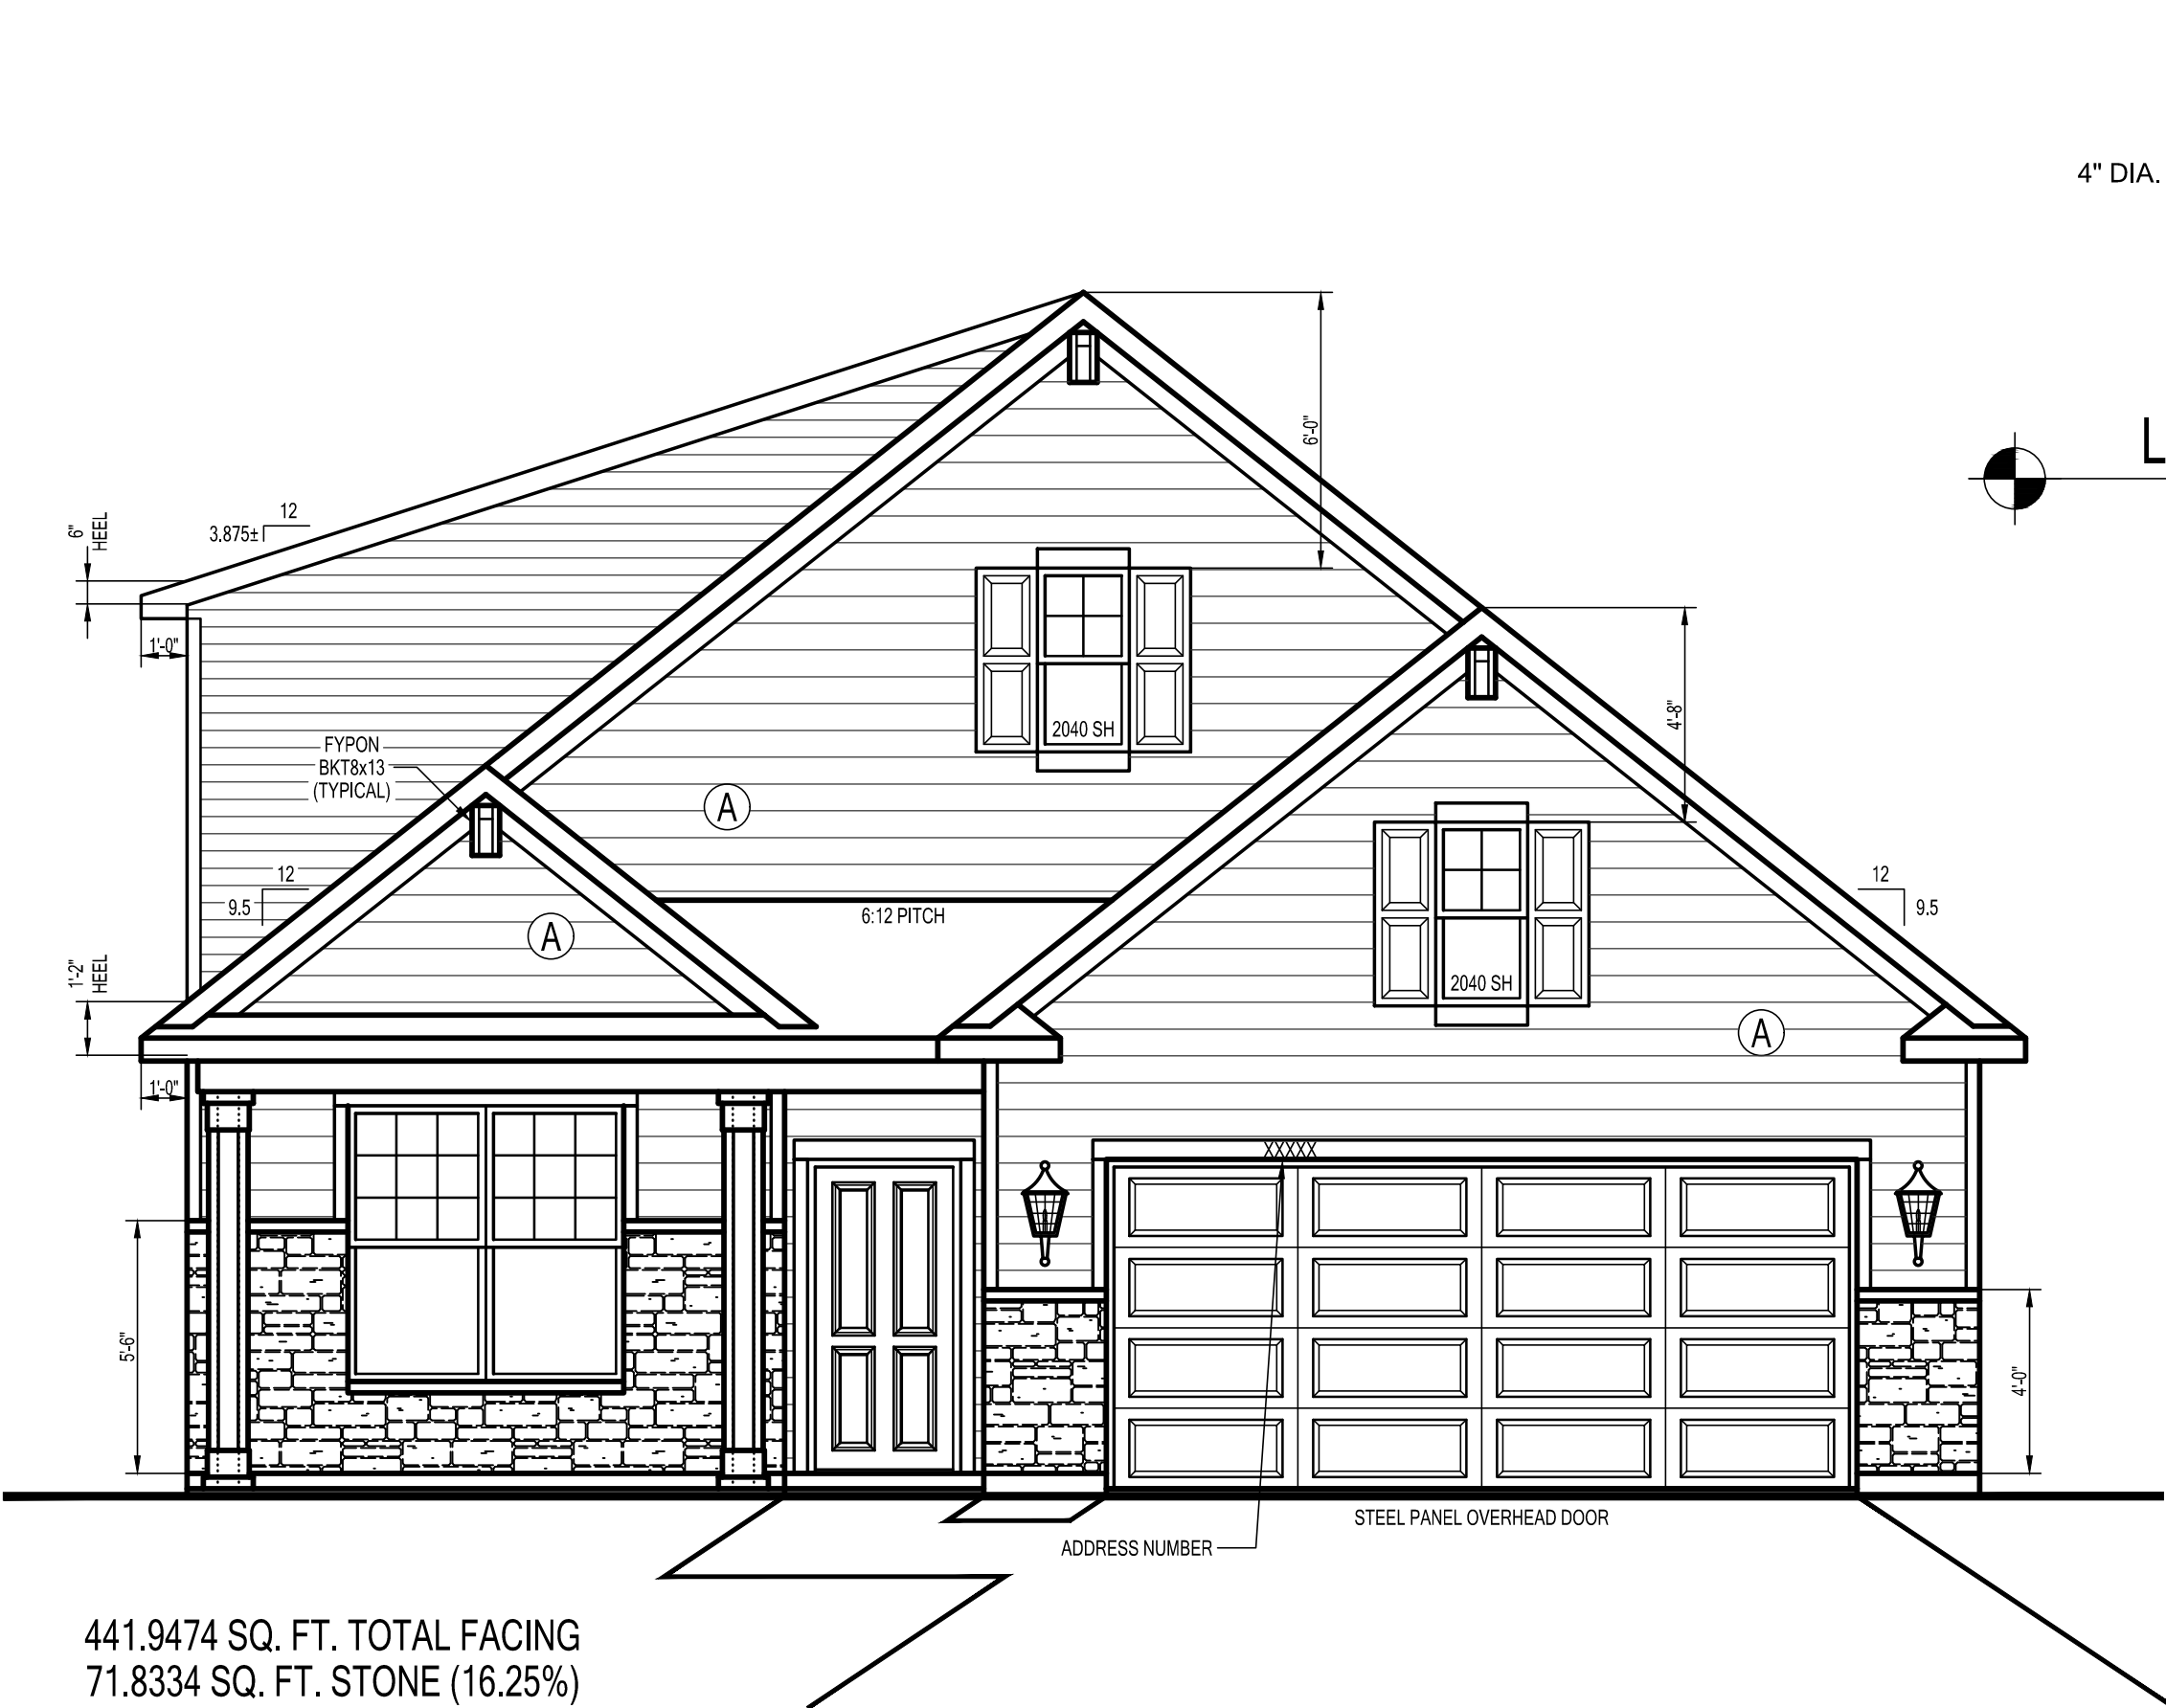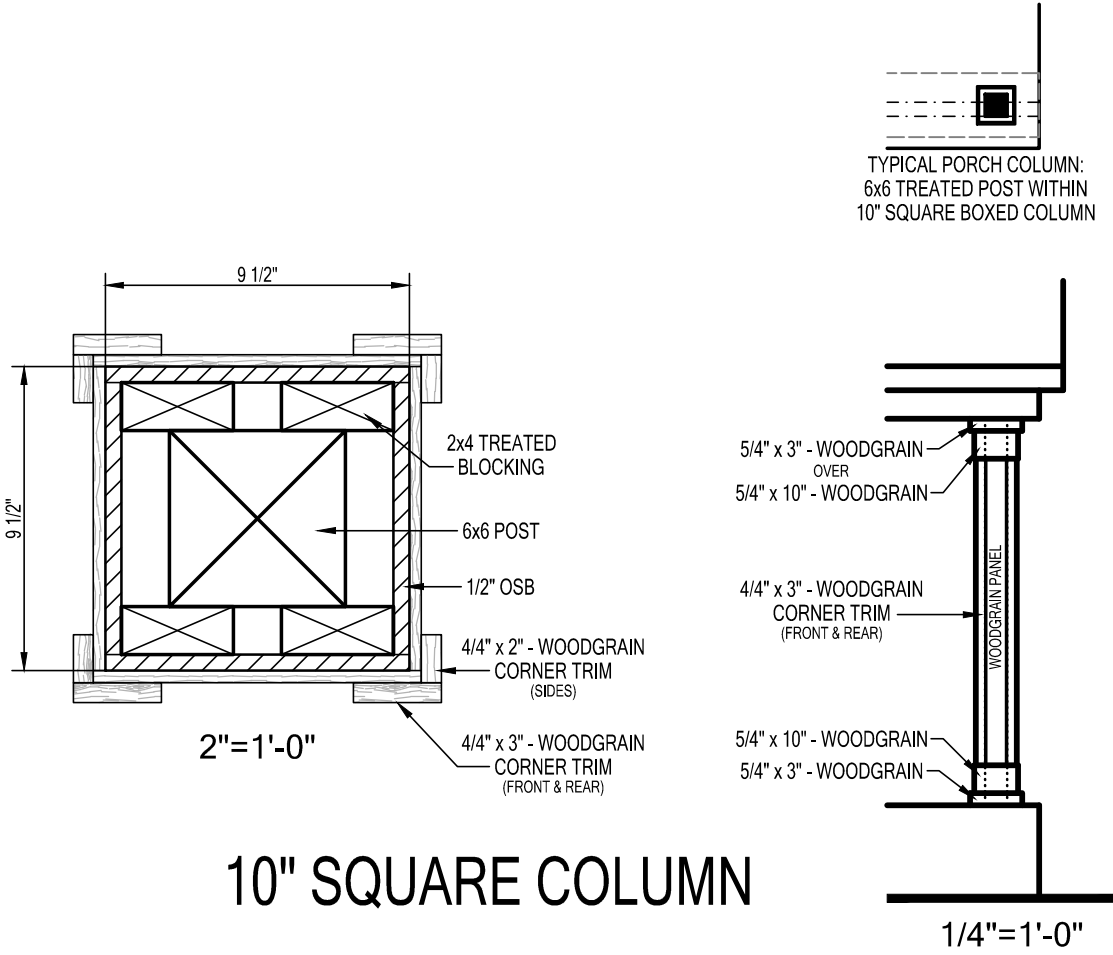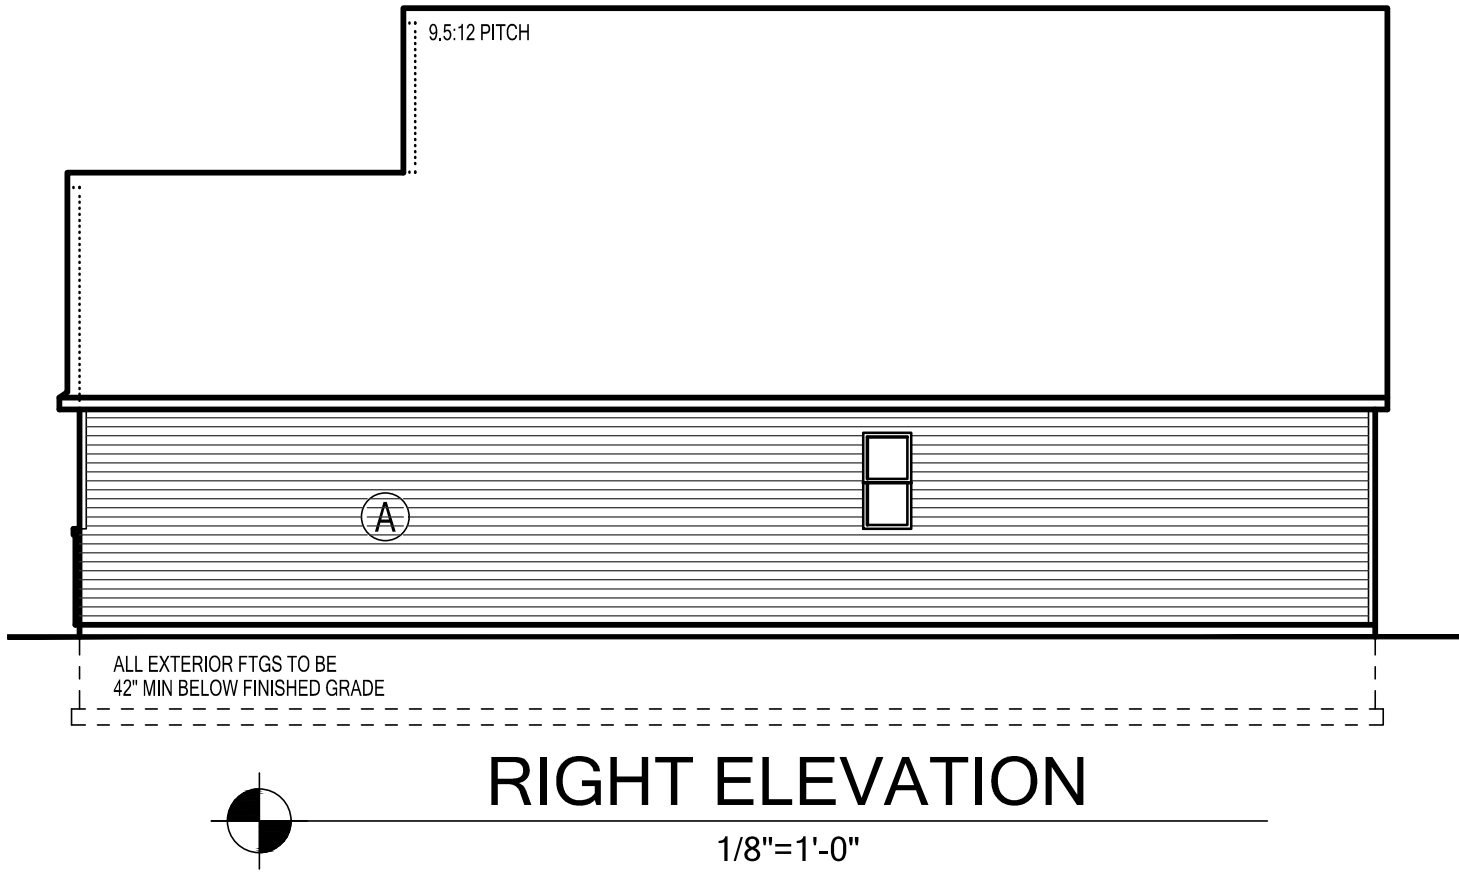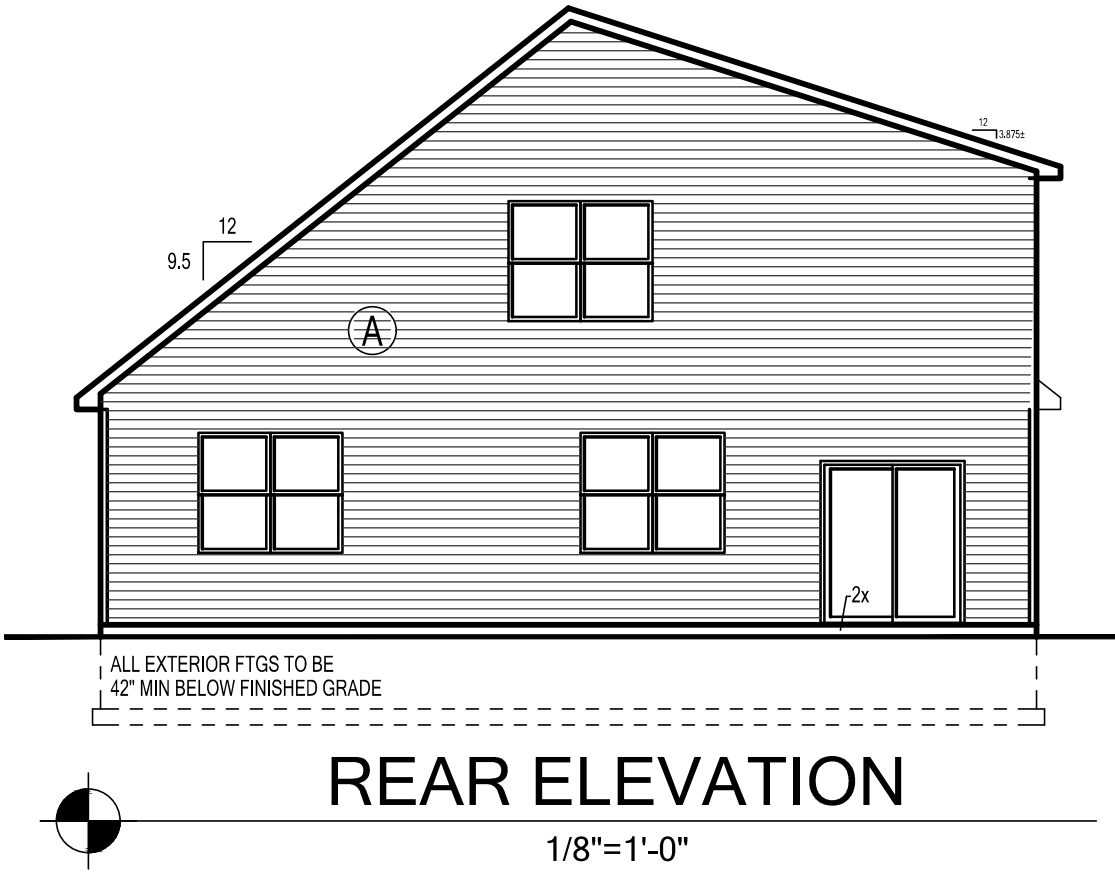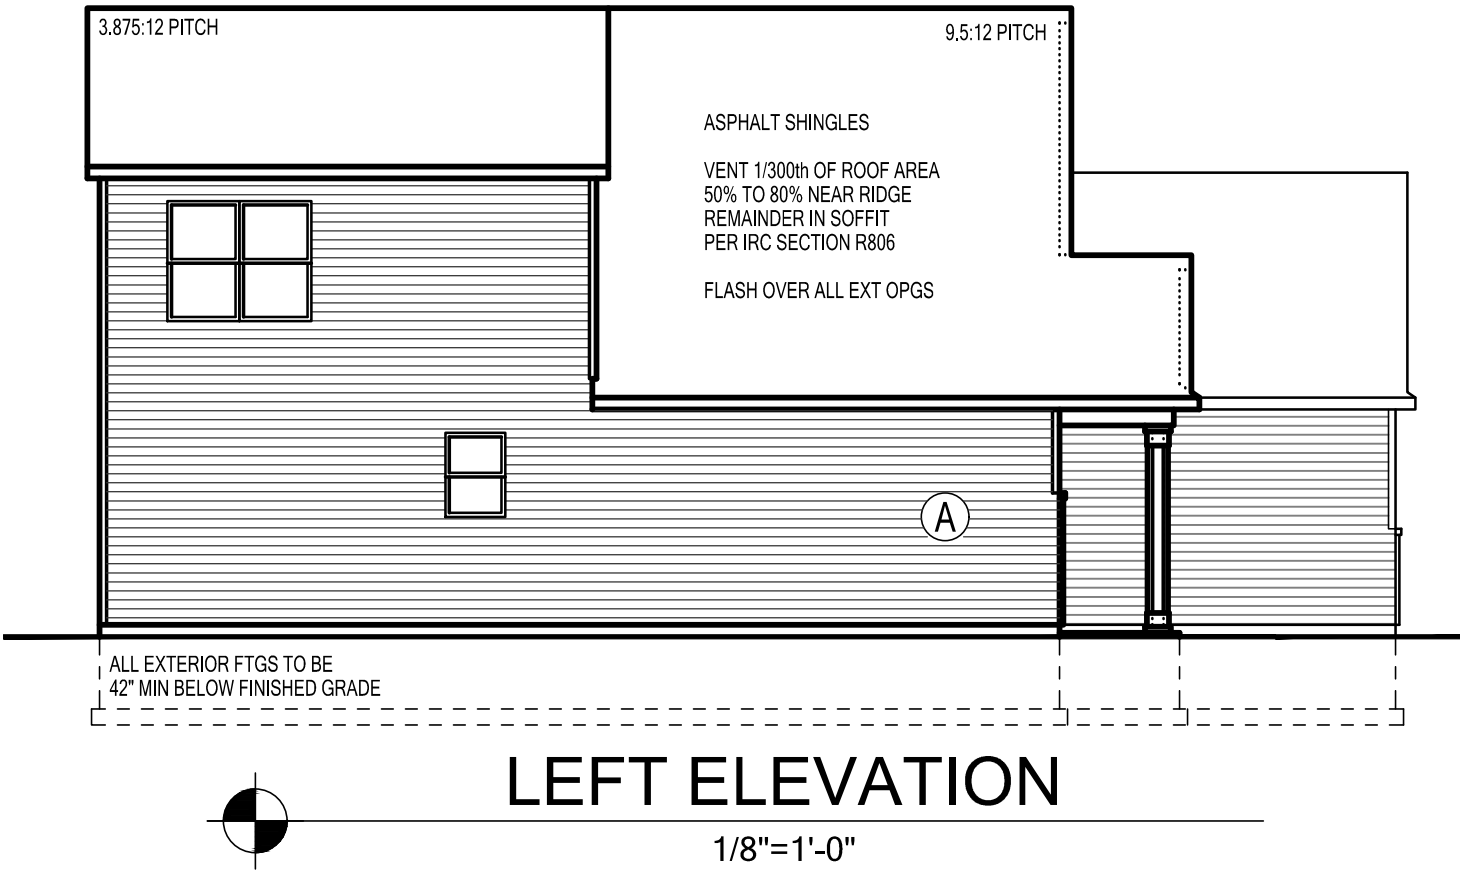

| SIDING LEGEND |                |
|---------------|----------------|
| REF           | PRODUCT        |
| (A)           | LAP SIDING "A" |
| (B)           | LAP SIDING "B" |
| (C)           | NOT USED       |
| (D)           | 5" TRIM        |

OPTIONAL  
UPPER LEVEL


**LEWIS - B**

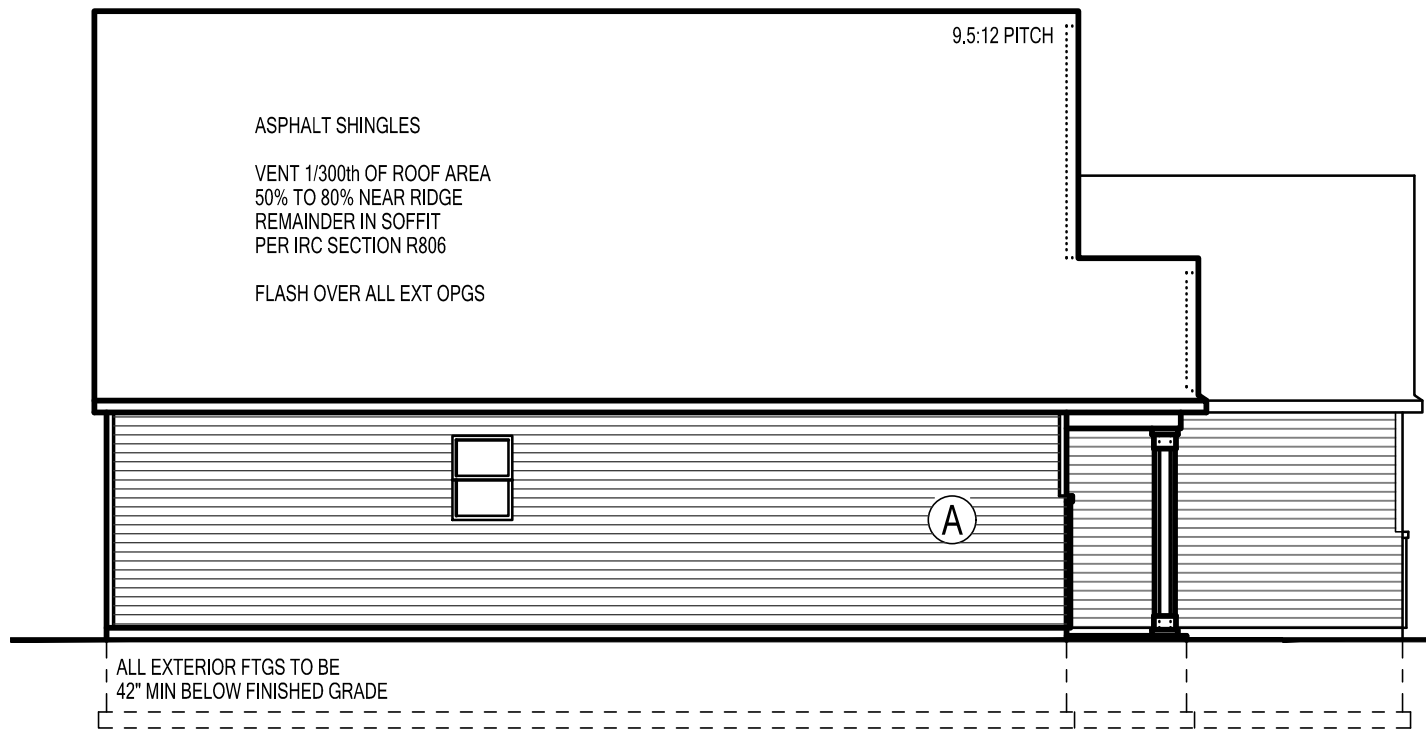


## LEFT ELEVATION

$$1/8'' = 1' - 0$$



## REAR ELEVATION
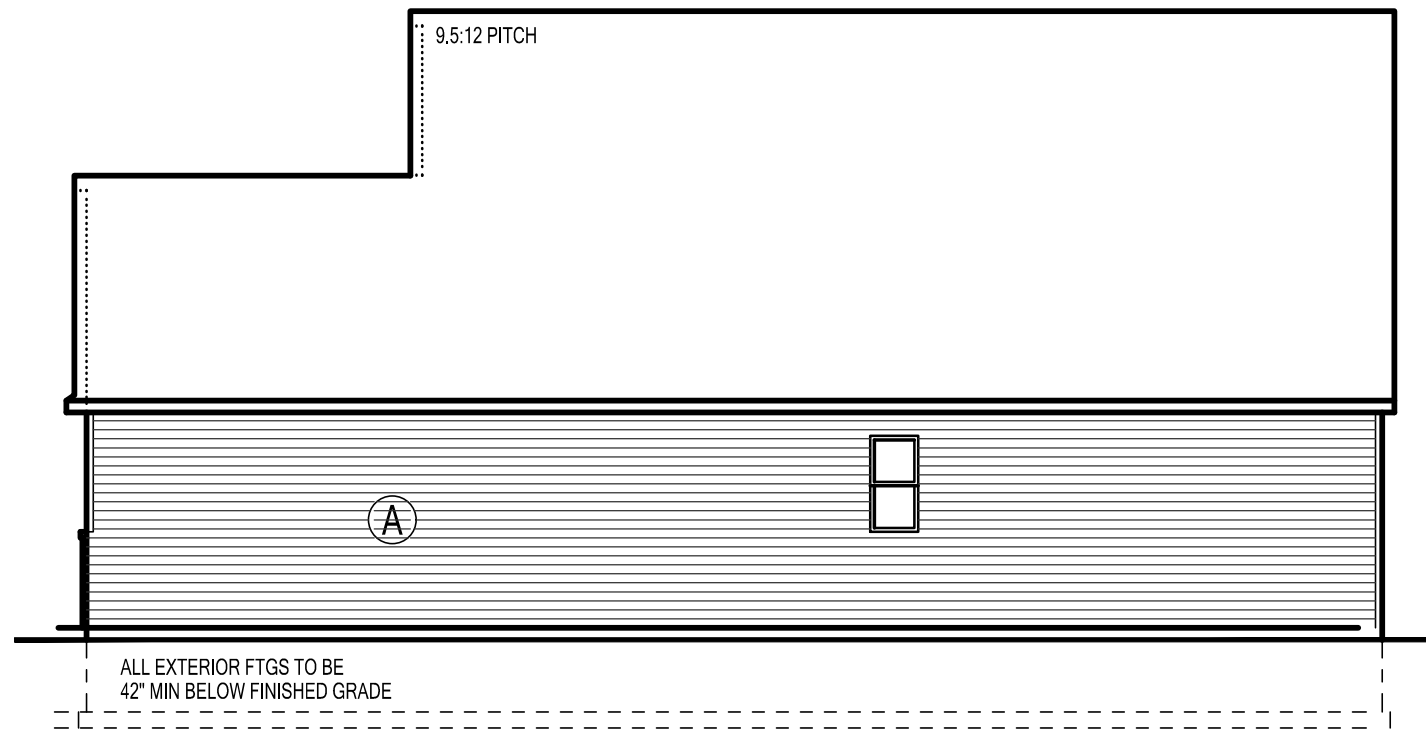
$$1/8" = 1' - 0$$


### RIGHT ELEVATION

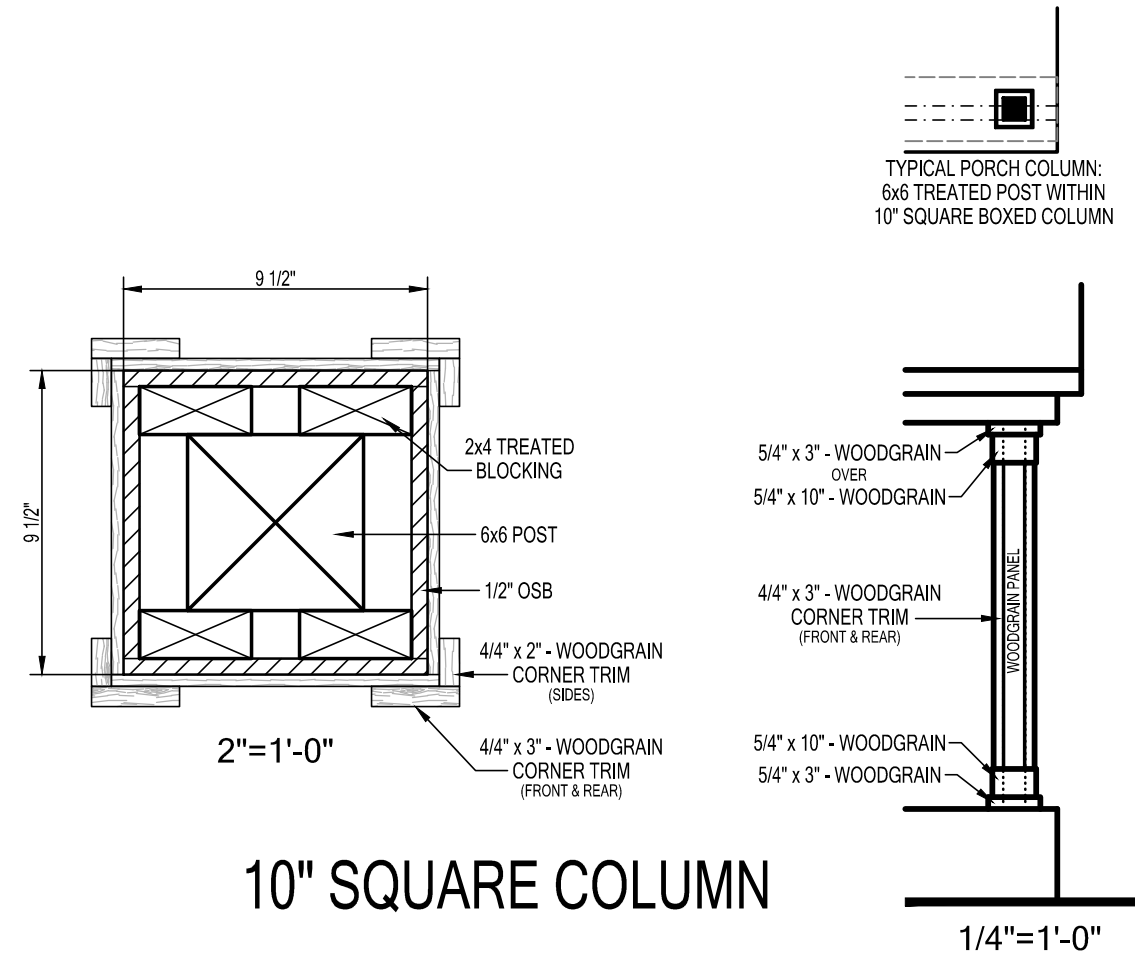
$$1/8"=1'-0"$$


## 10" SQUARE COLUMN

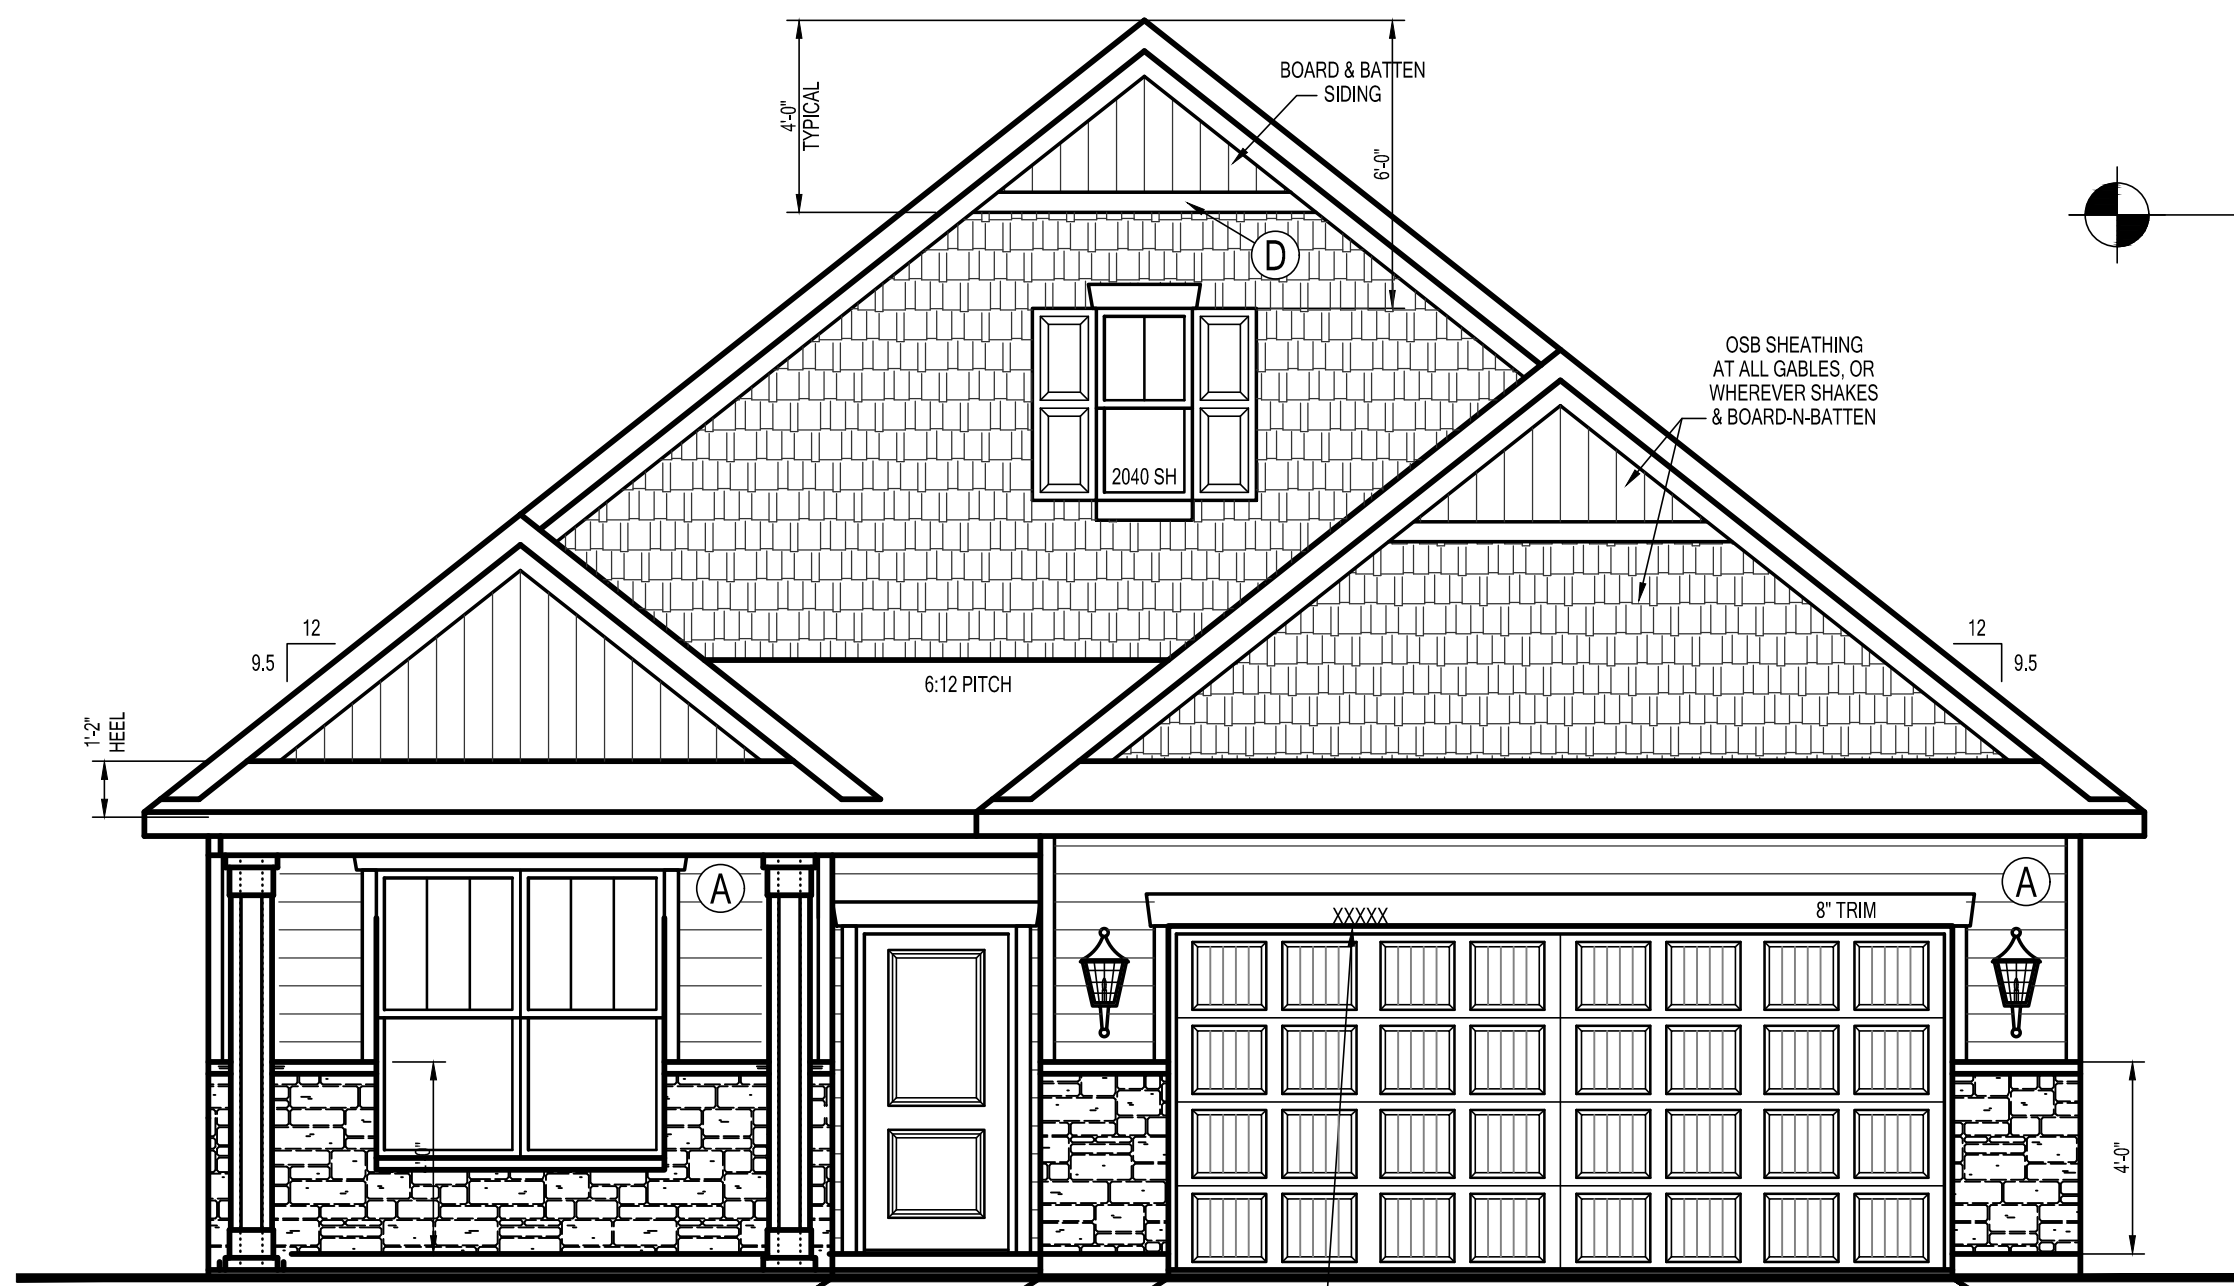


416 SQ. FT. TOTAL FACING  
63 SQ. FT. STONE (15.1%)


# NORTHERN CRAFTSMAN

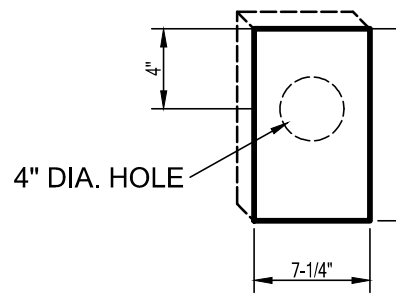


## BLOCKING AT LIGHT FIXTURES

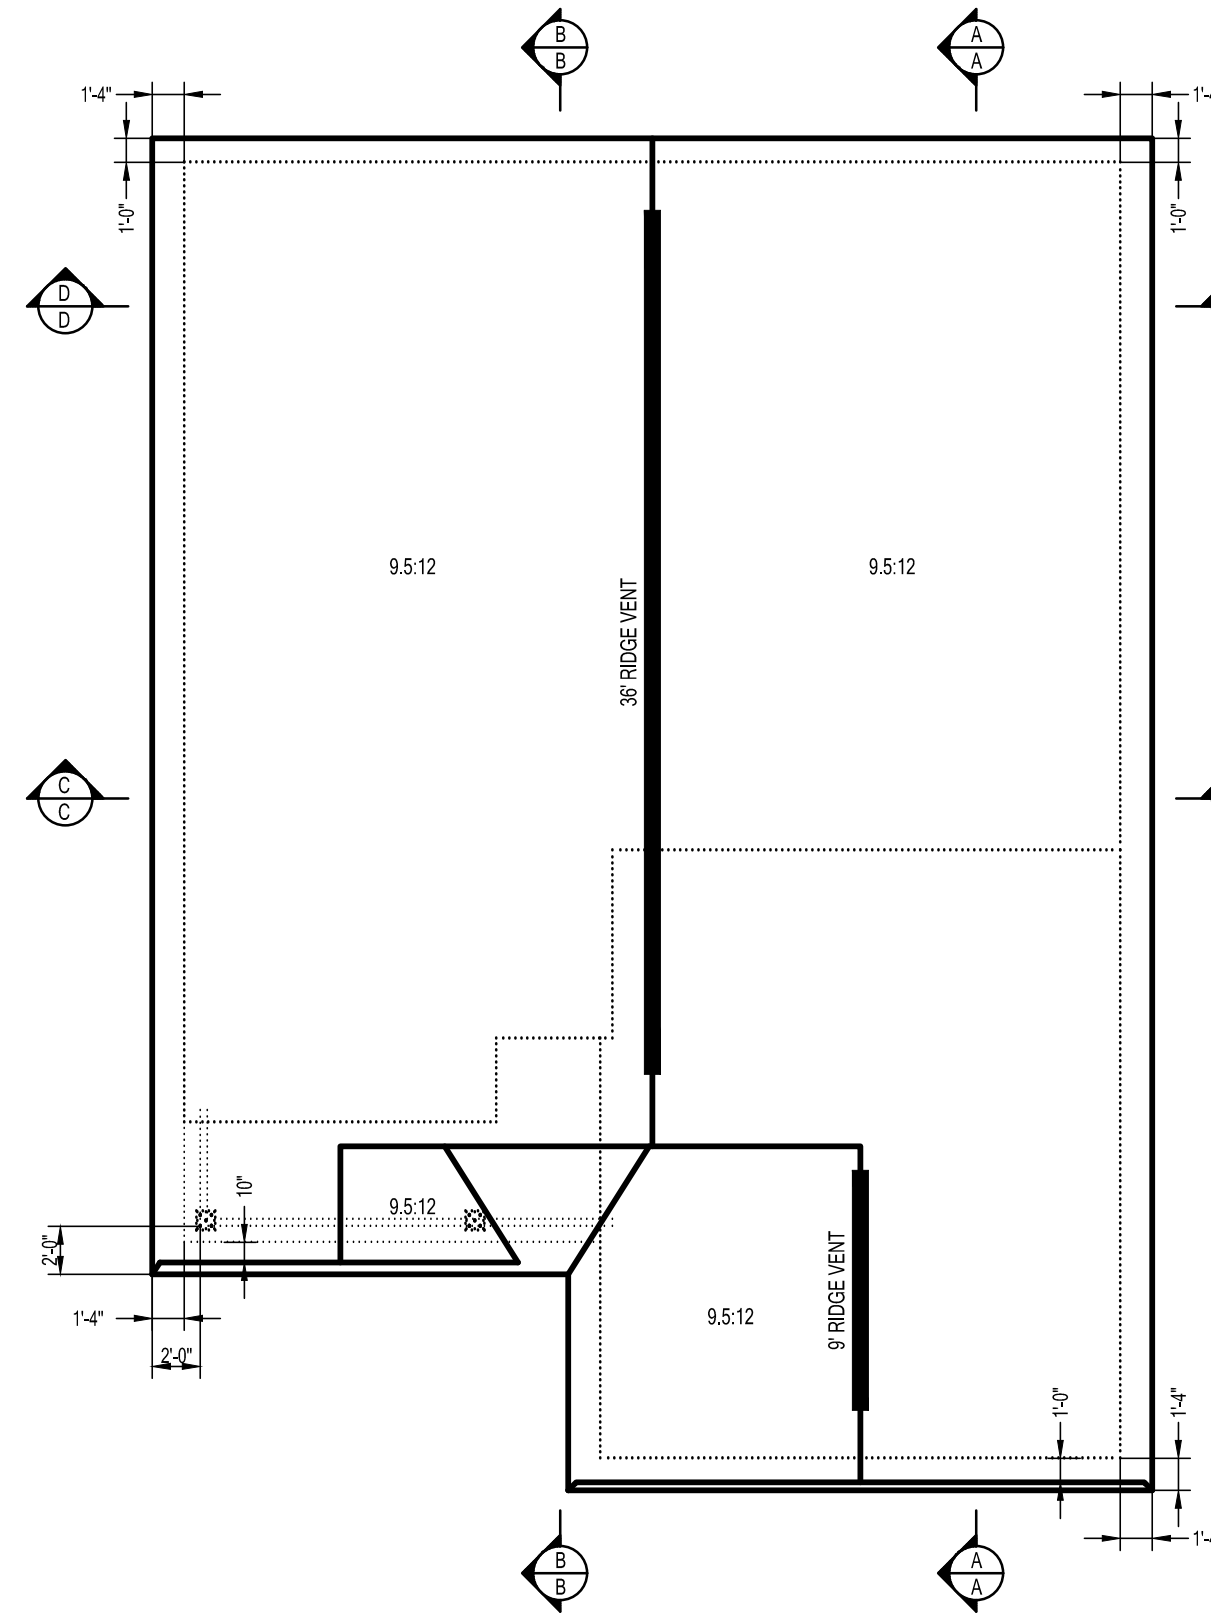 $1/2''=1'-0$ 

## ROOF PLAN
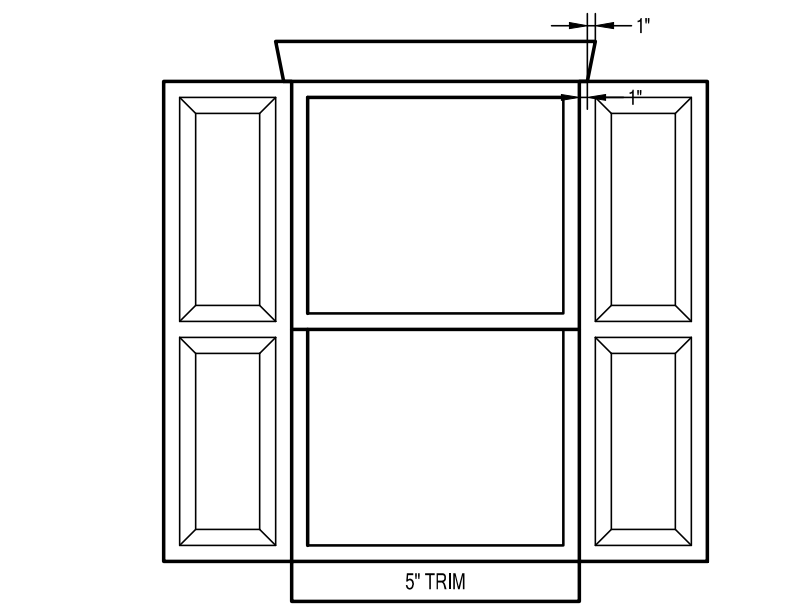
$$1/8" = 1' - 0"$$


## TYPICAL WDW & DOOR TRIM AT SHUTTERS









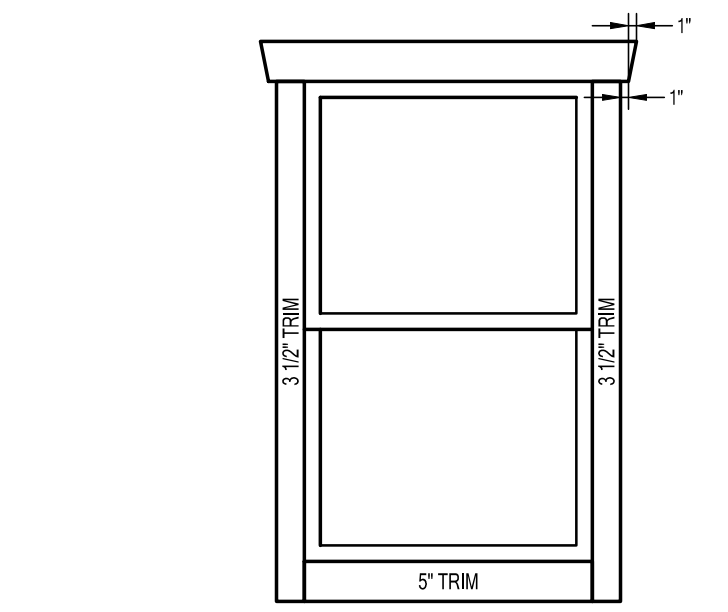
 $1/2"=1'-$ 

TYPICAL WDW & DOOR TRIM  
AT FRONT ONLY

$$1/2'' = 1' - 0$$

| SIDING LEGEND |                |
|---------------|----------------|
| REF           | PRODUCT        |
| (A)           | LAP SIDING "A" |
| (B)           | LAP SIDING "B" |
| (C)           | NOT USED       |
| (D)           | 5" TRIM        |

LEWIS - B  
with Upper Level

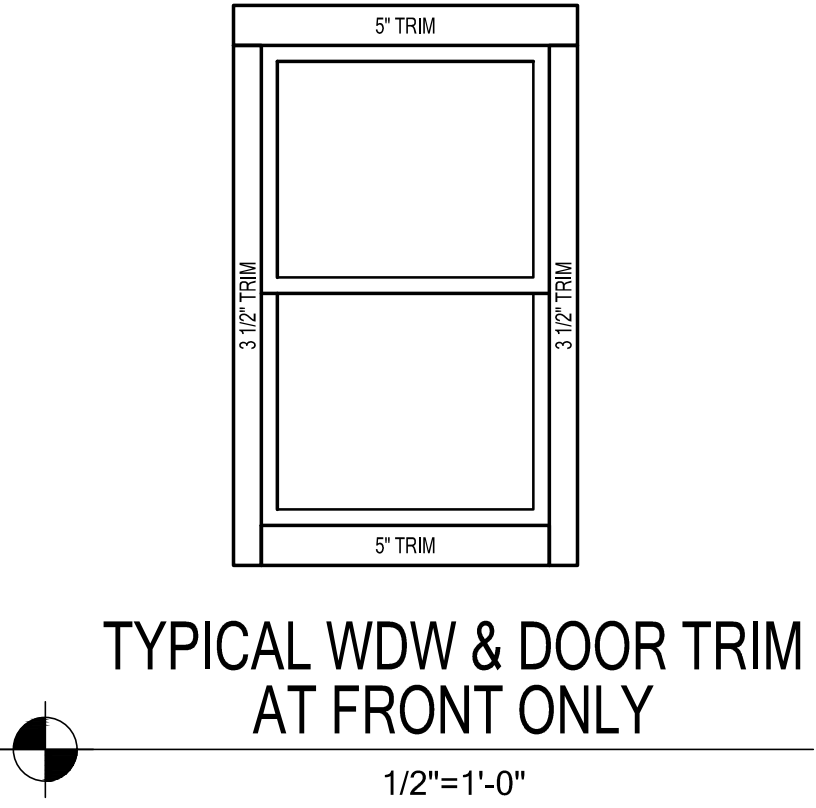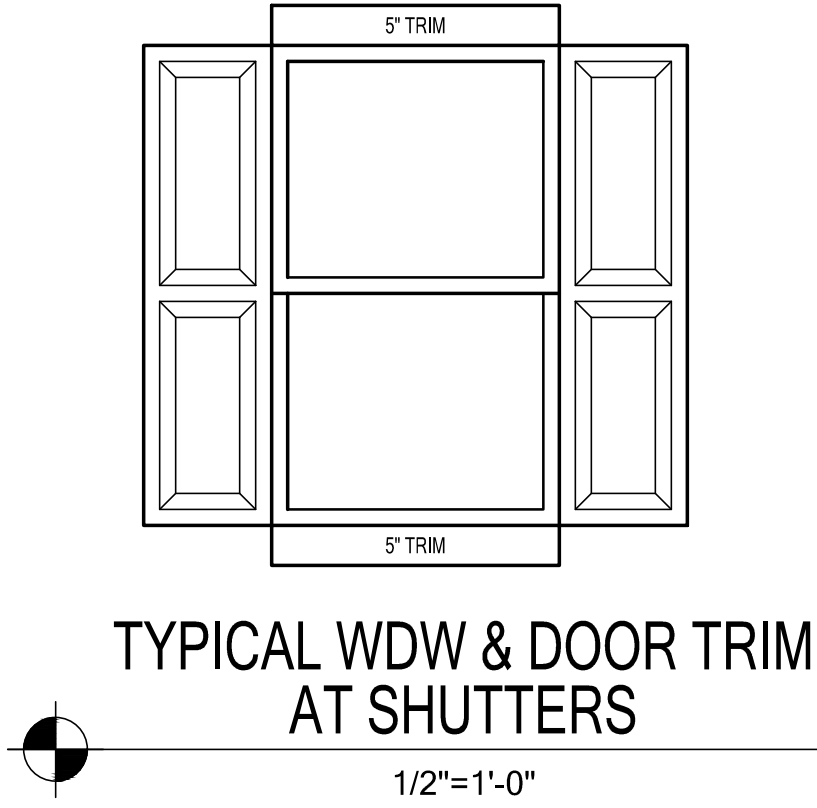
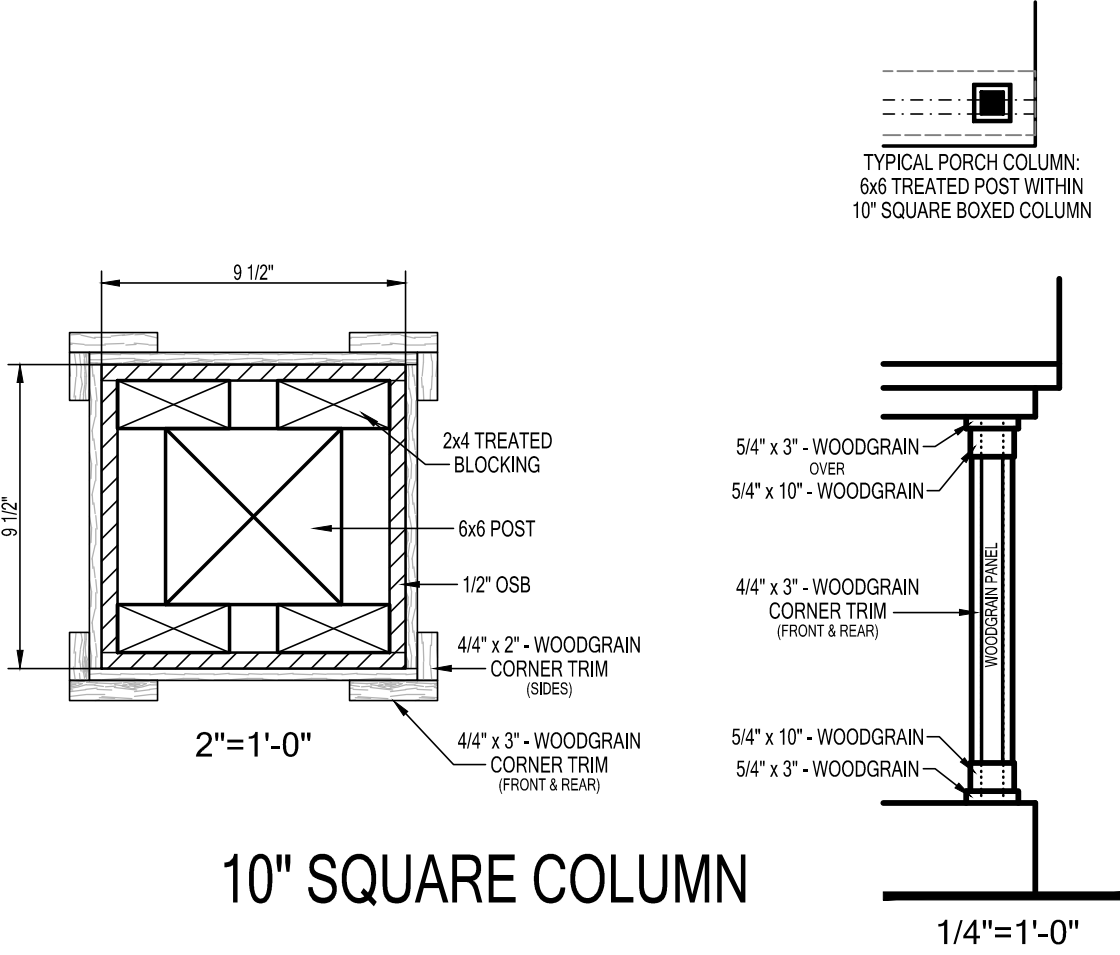
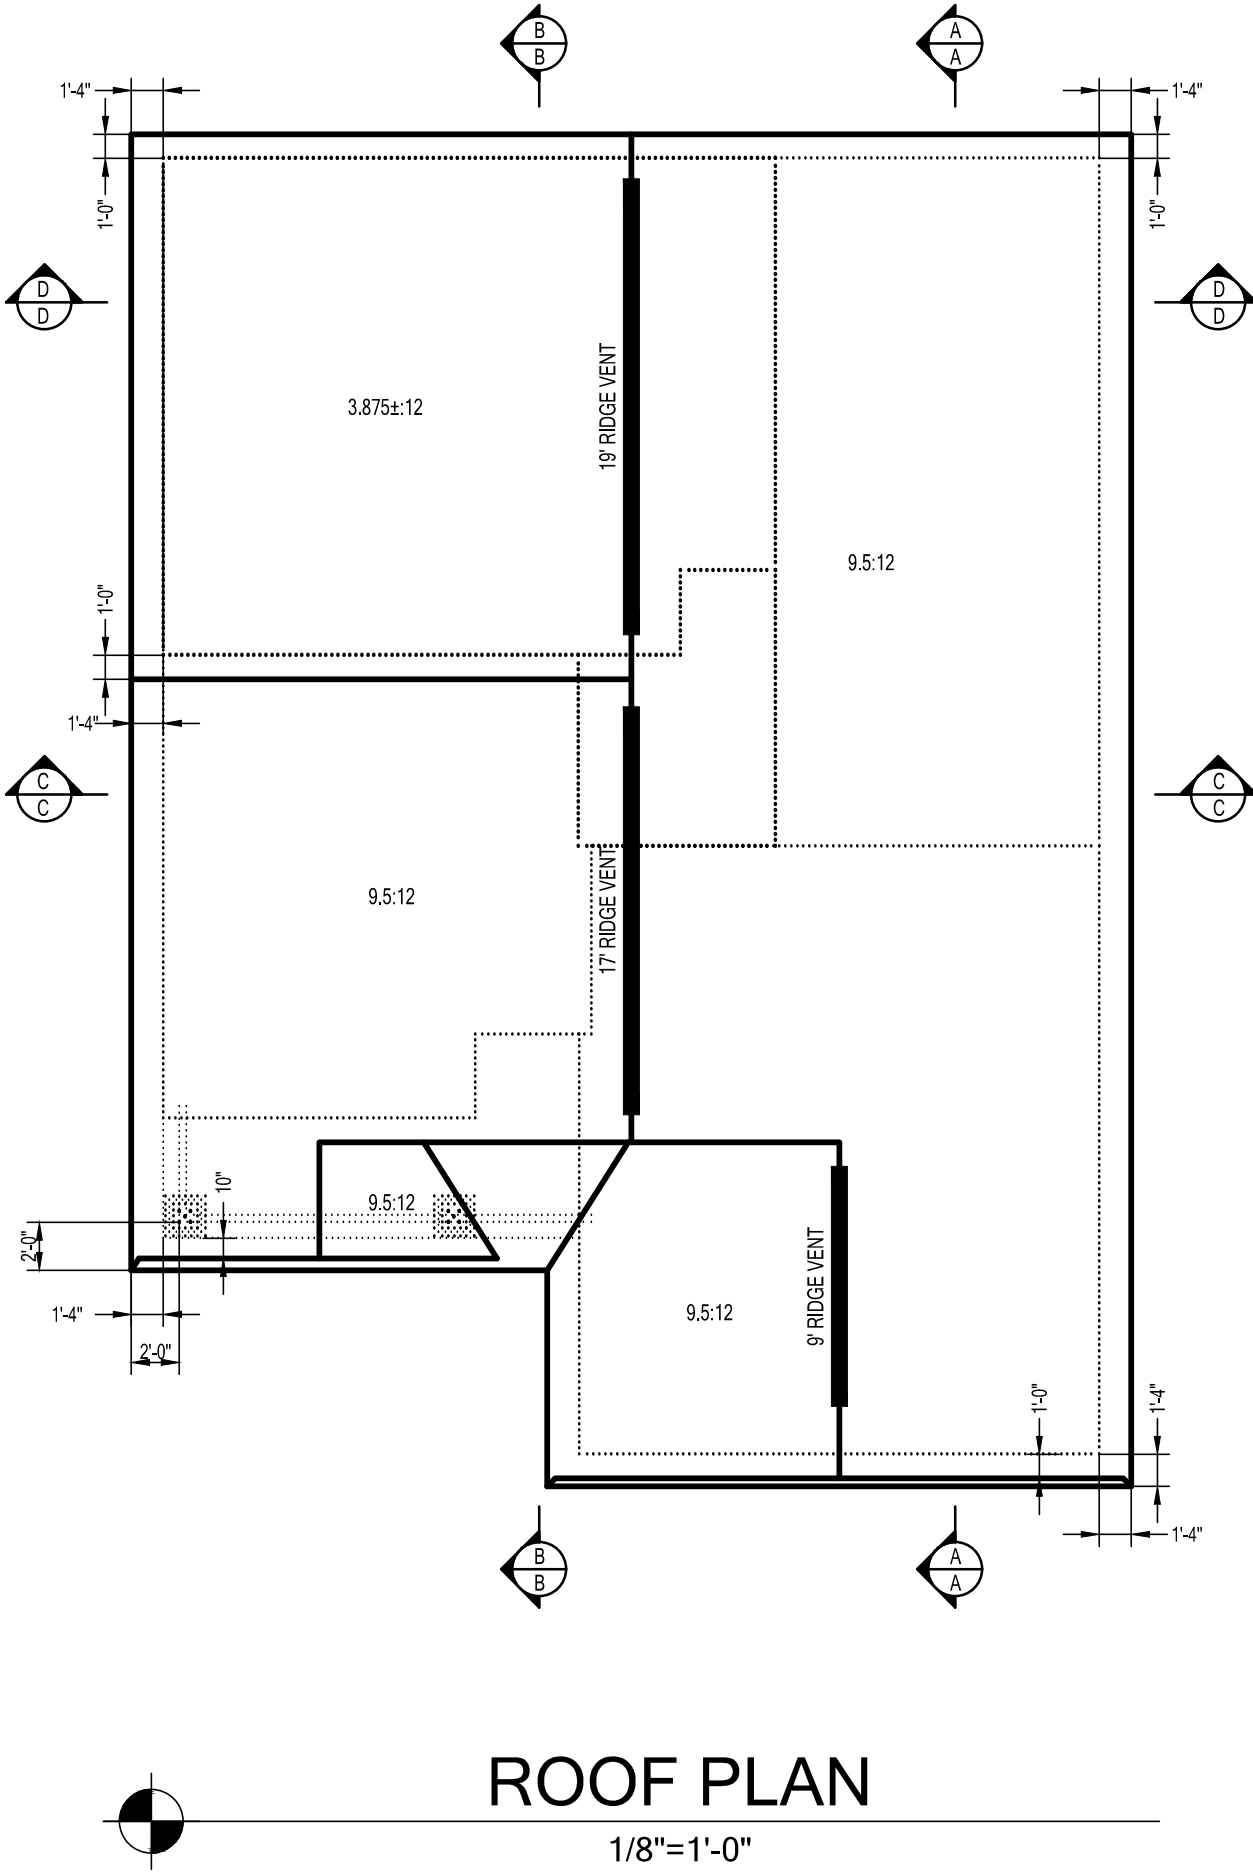
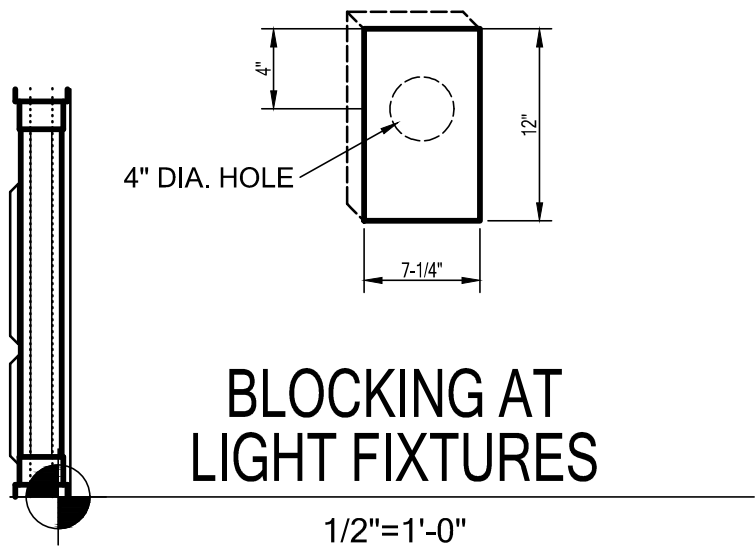
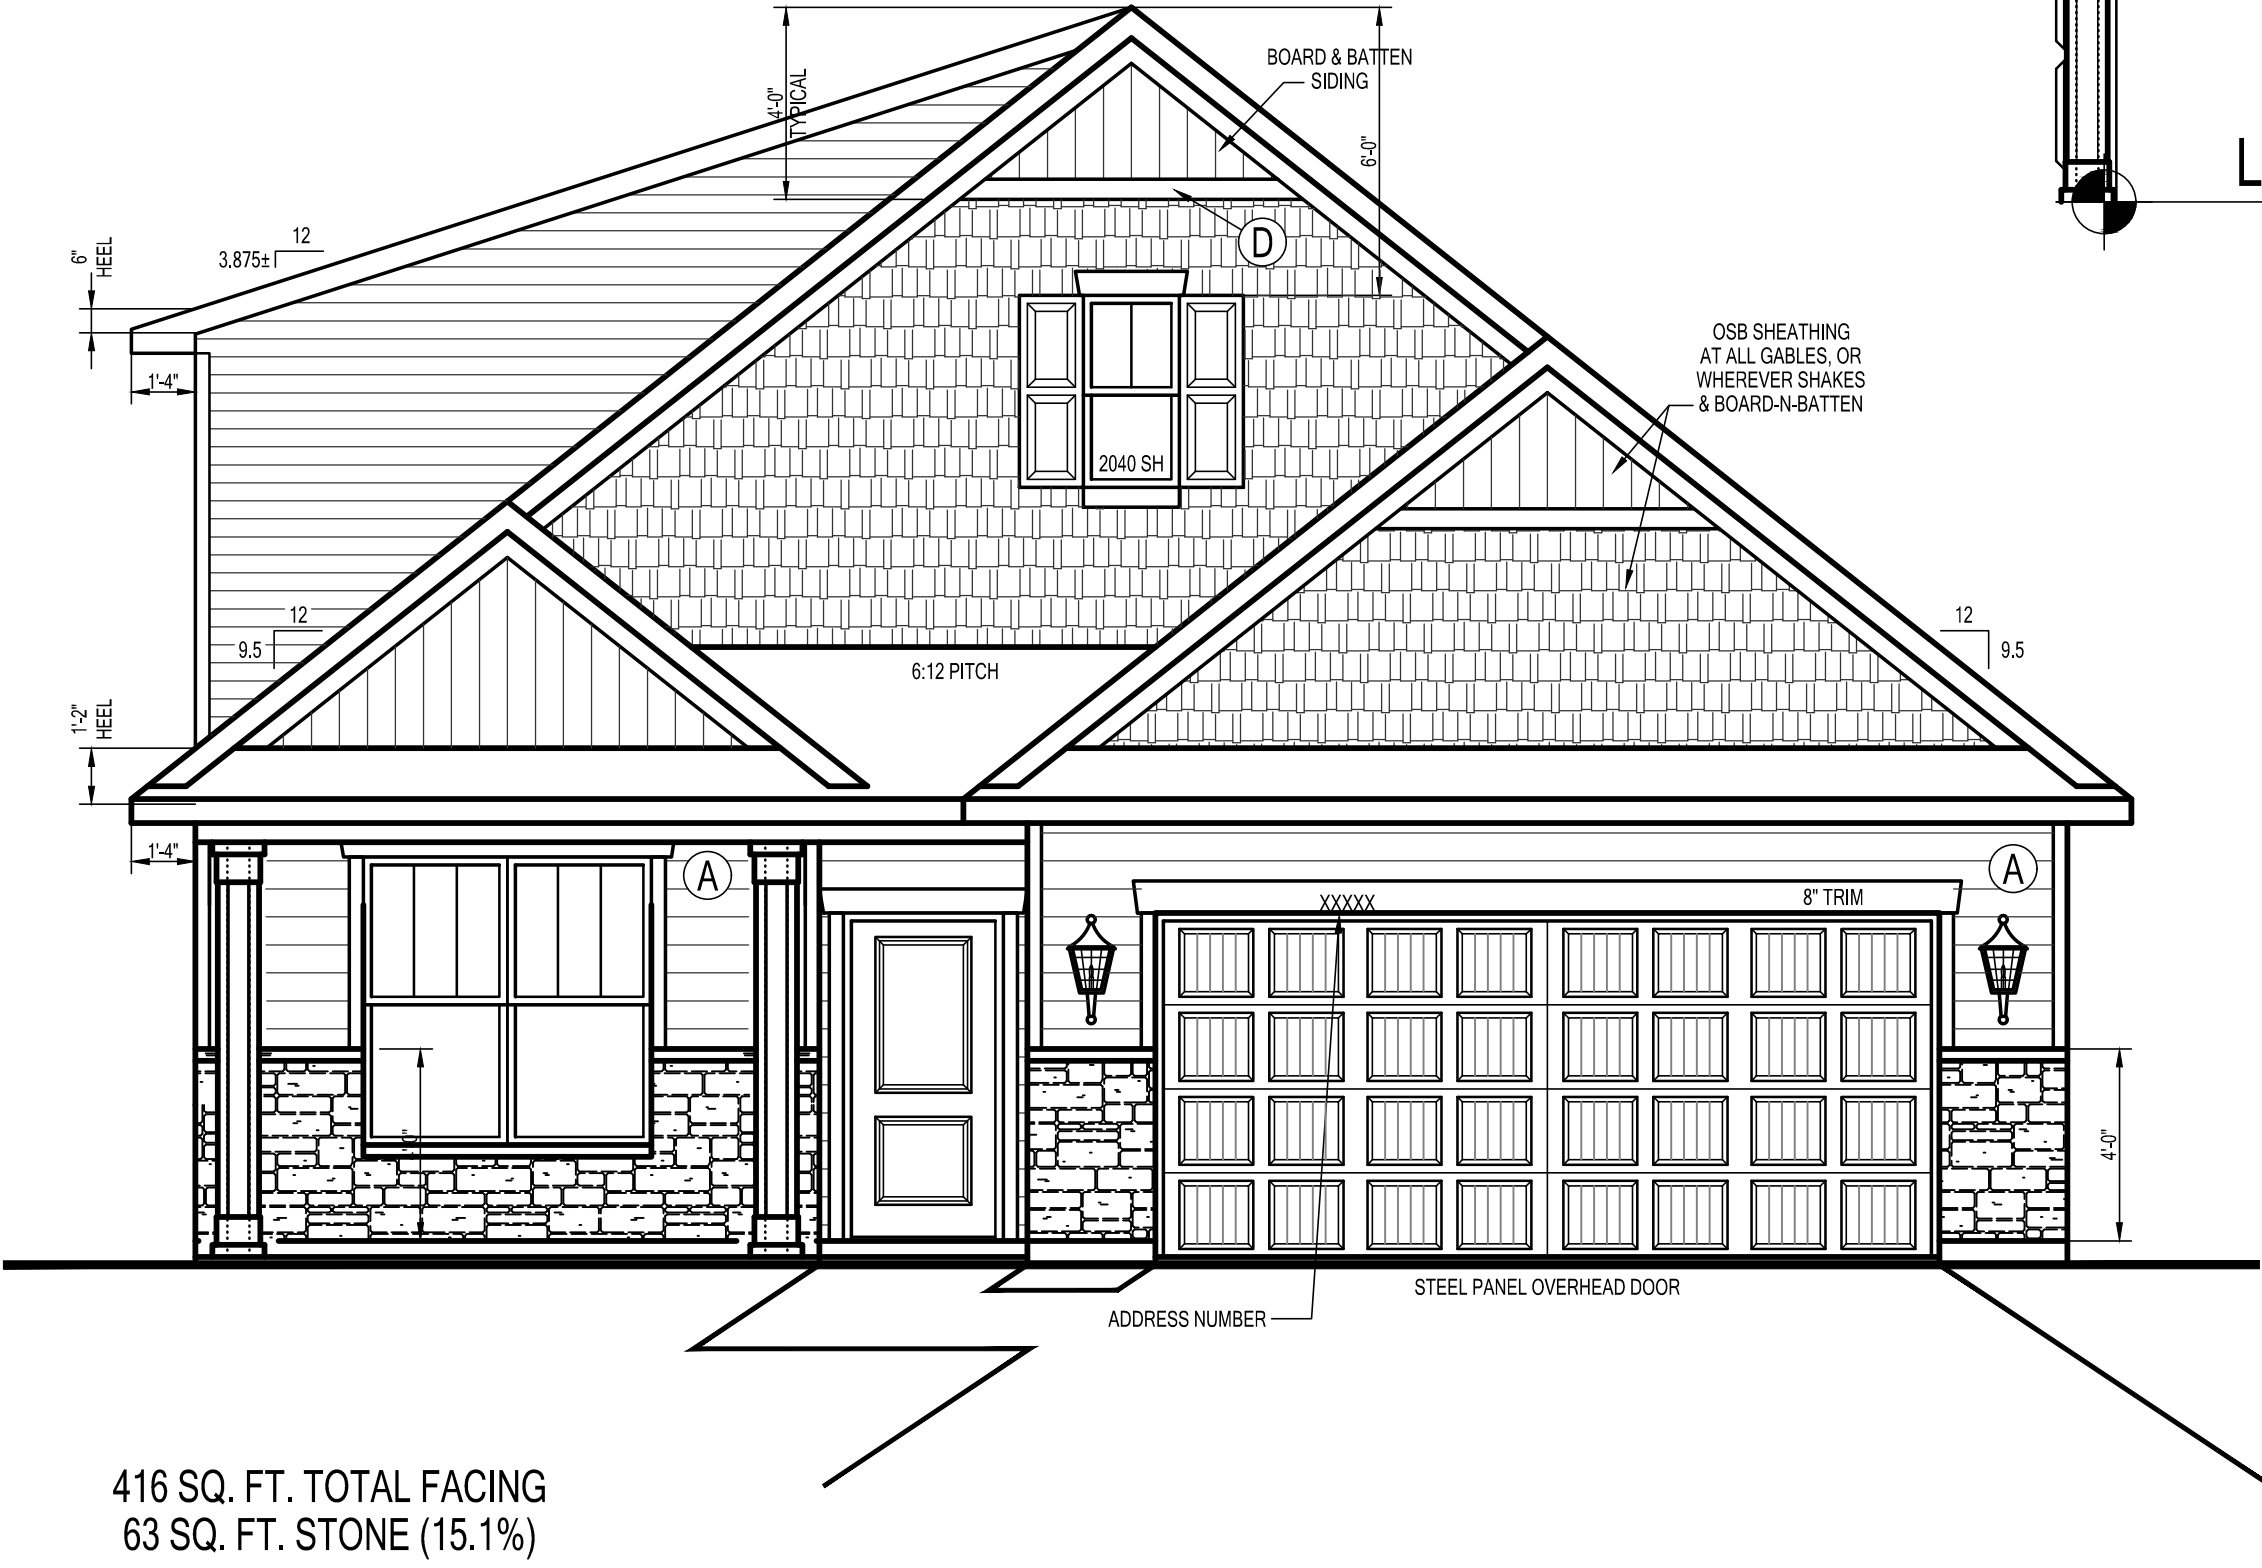
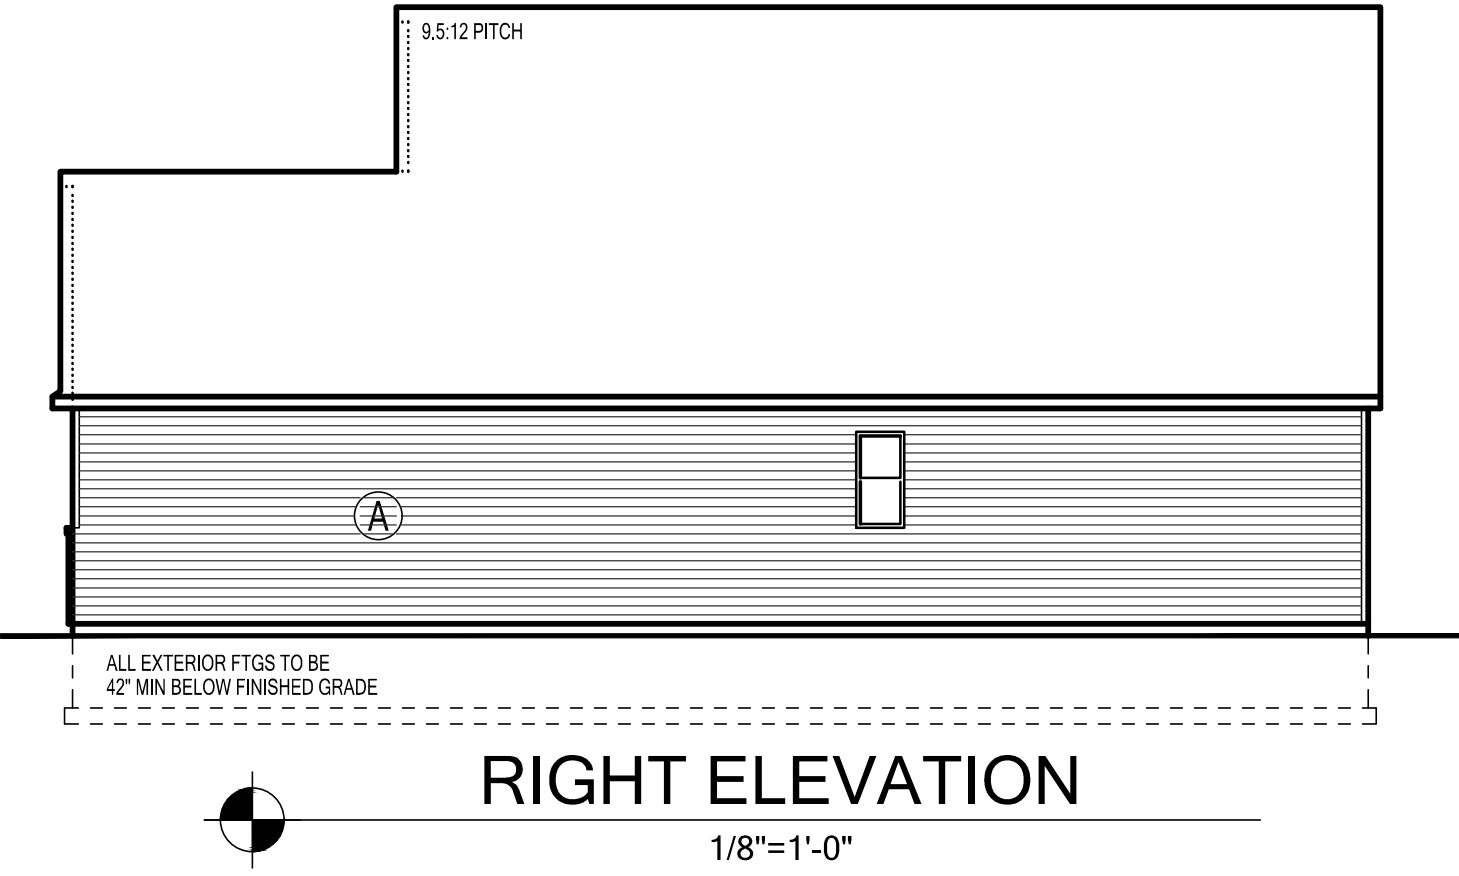
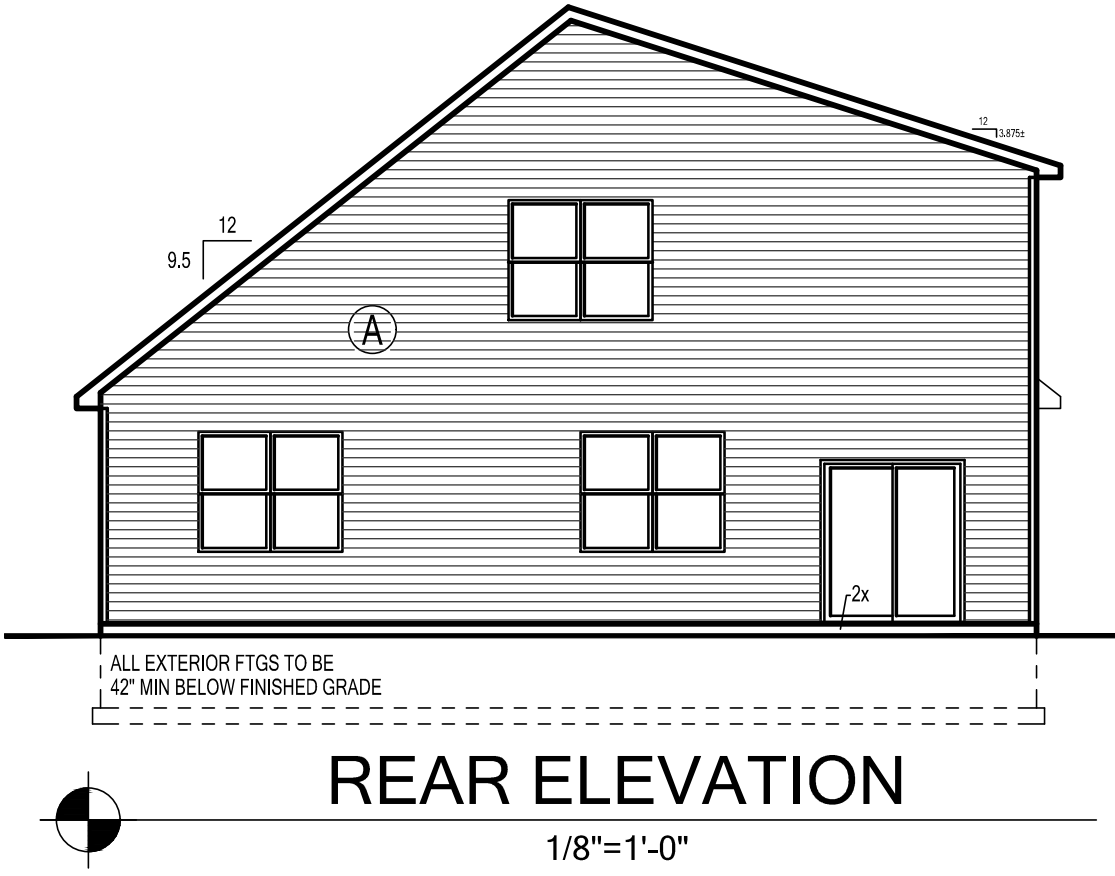
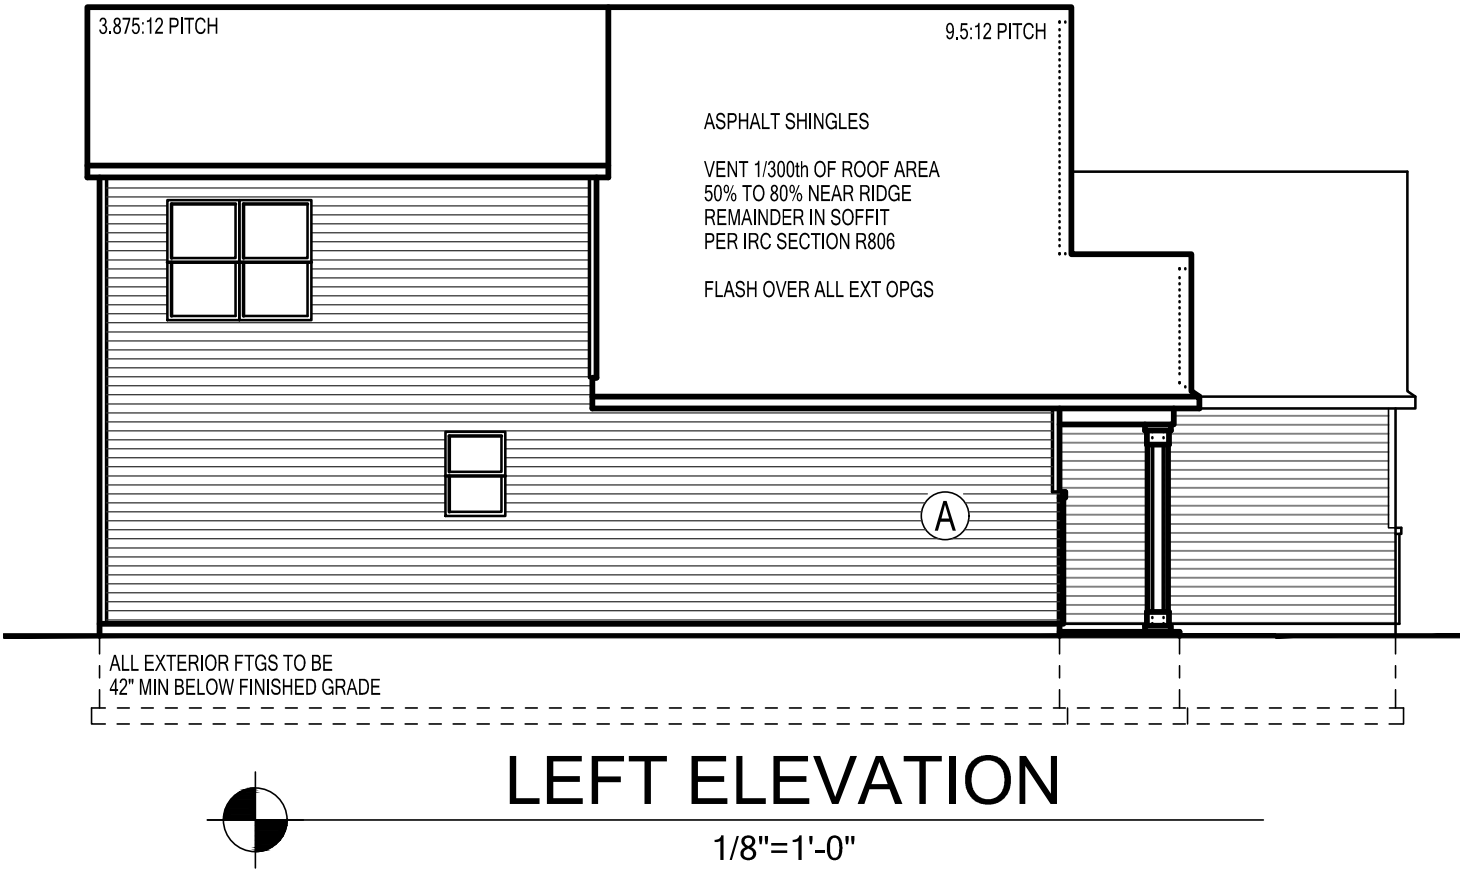


| SIDING LEGEND |                |
|---------------|----------------|
| REF           | PRODUCT        |
| (A)           | LAP SIDING "A" |
| (B)           | LAP SIDING "B" |
| (C)           | NOT USED       |
| (D)           | 5" TRIM        |

OPTIONAL  
UPPER LEVEL






LEWIS - C  
with Upper Level

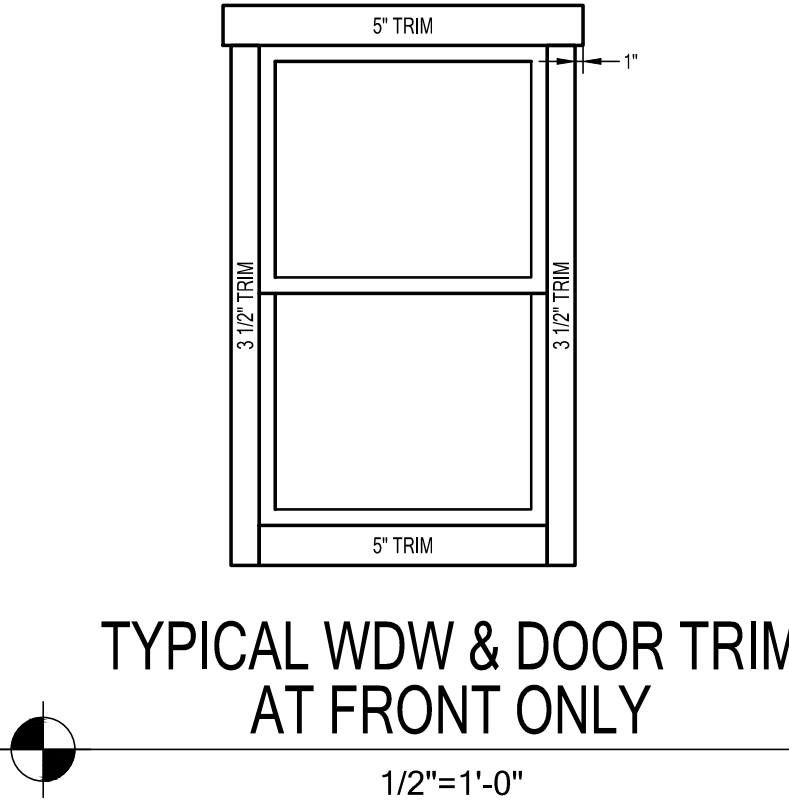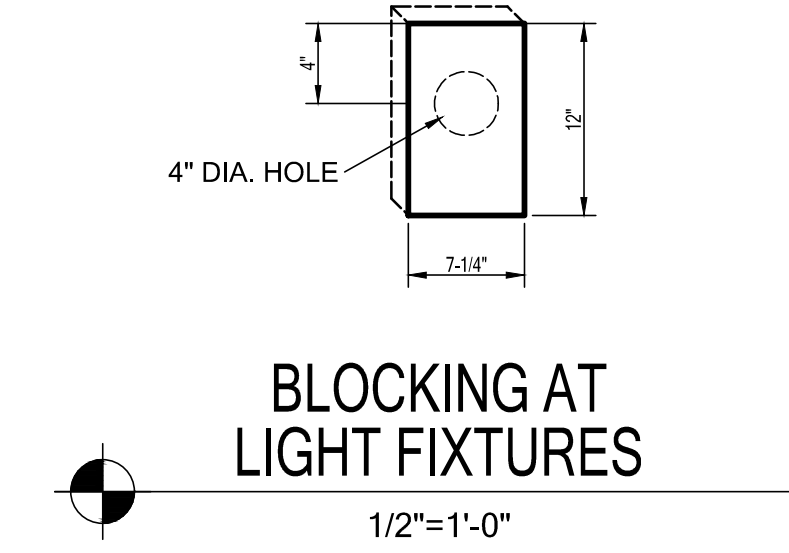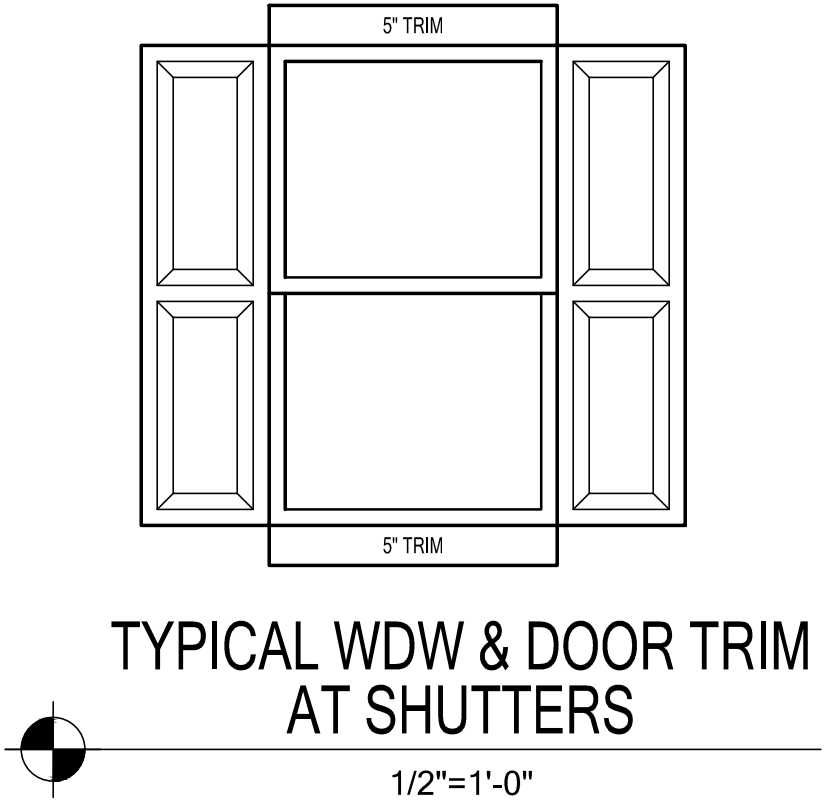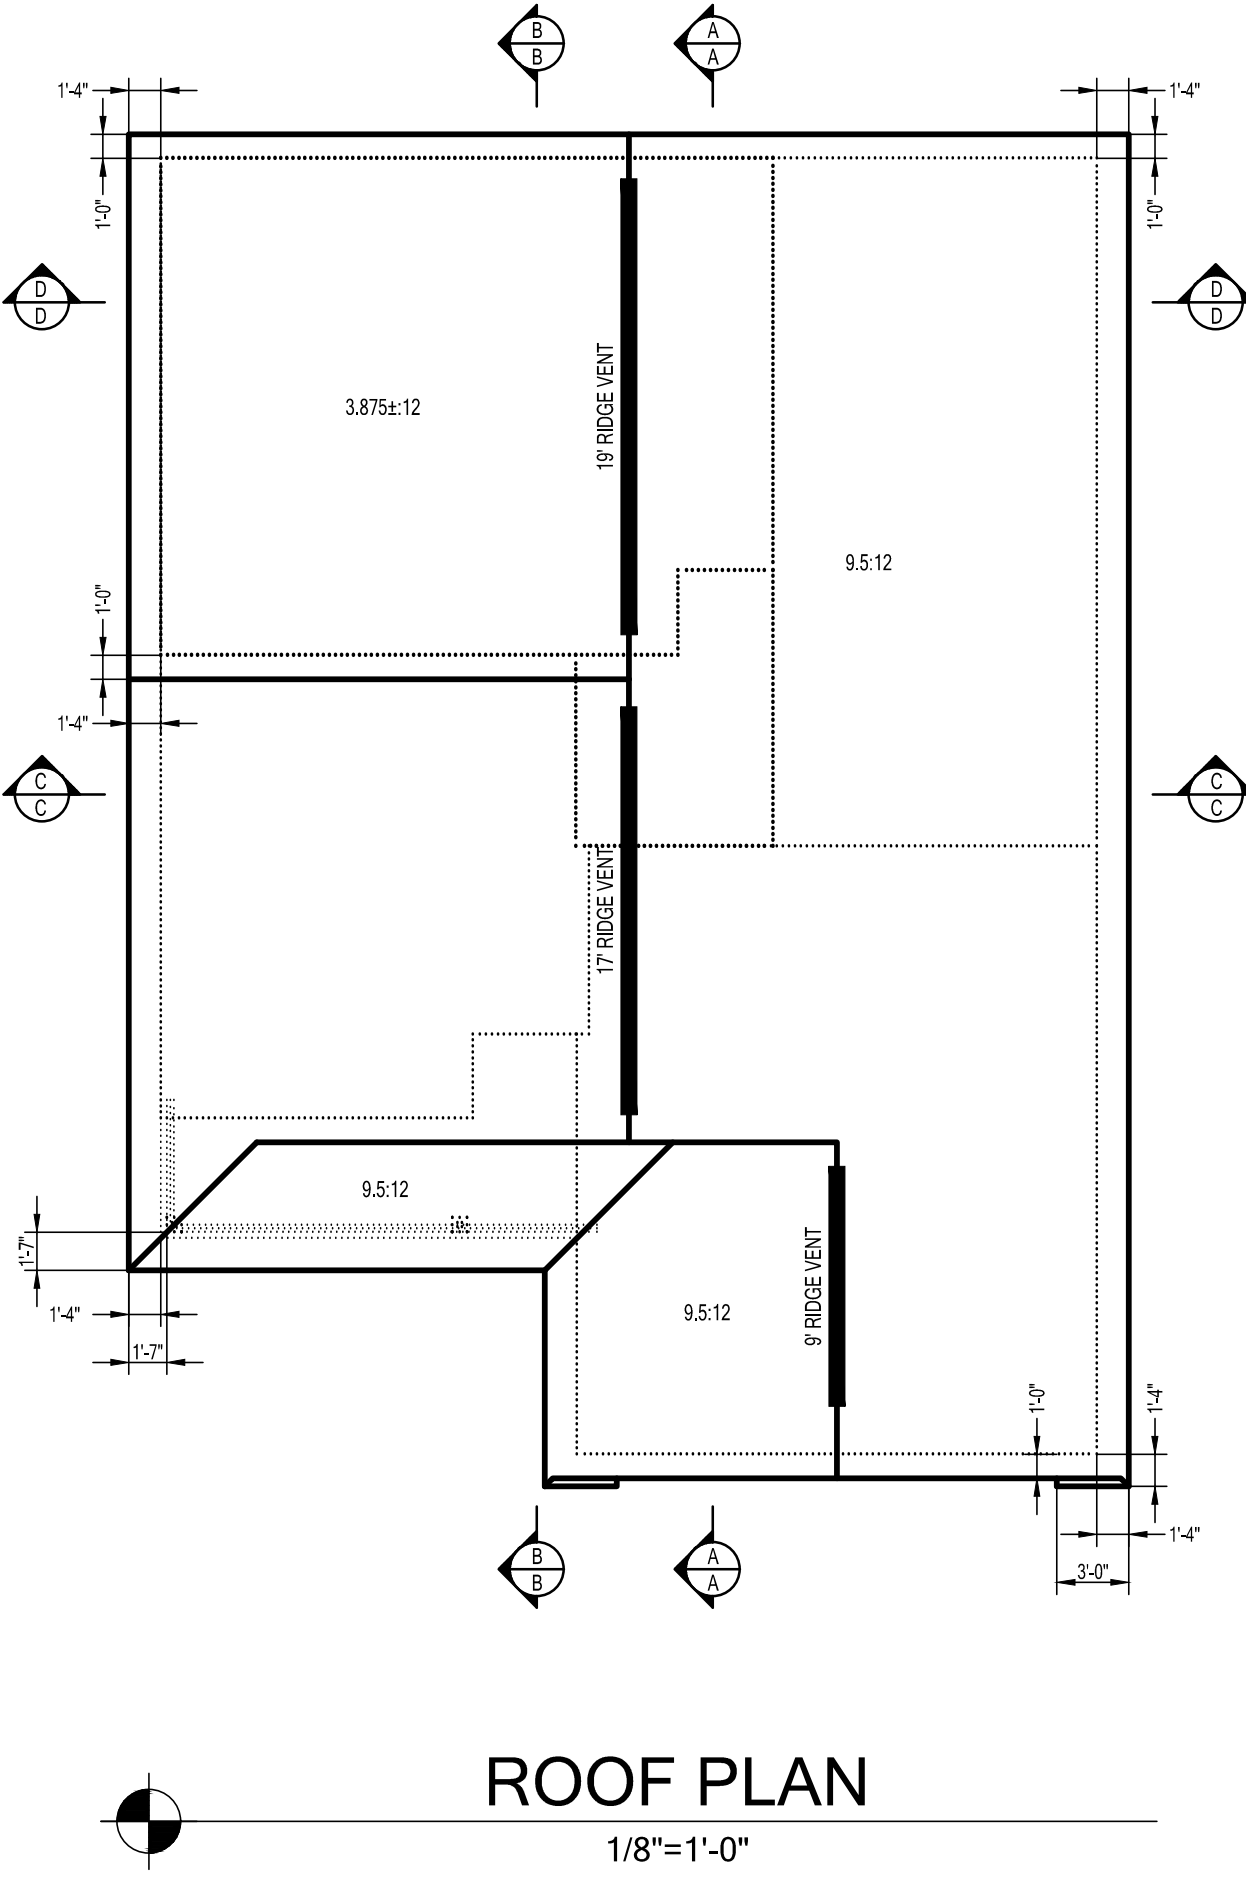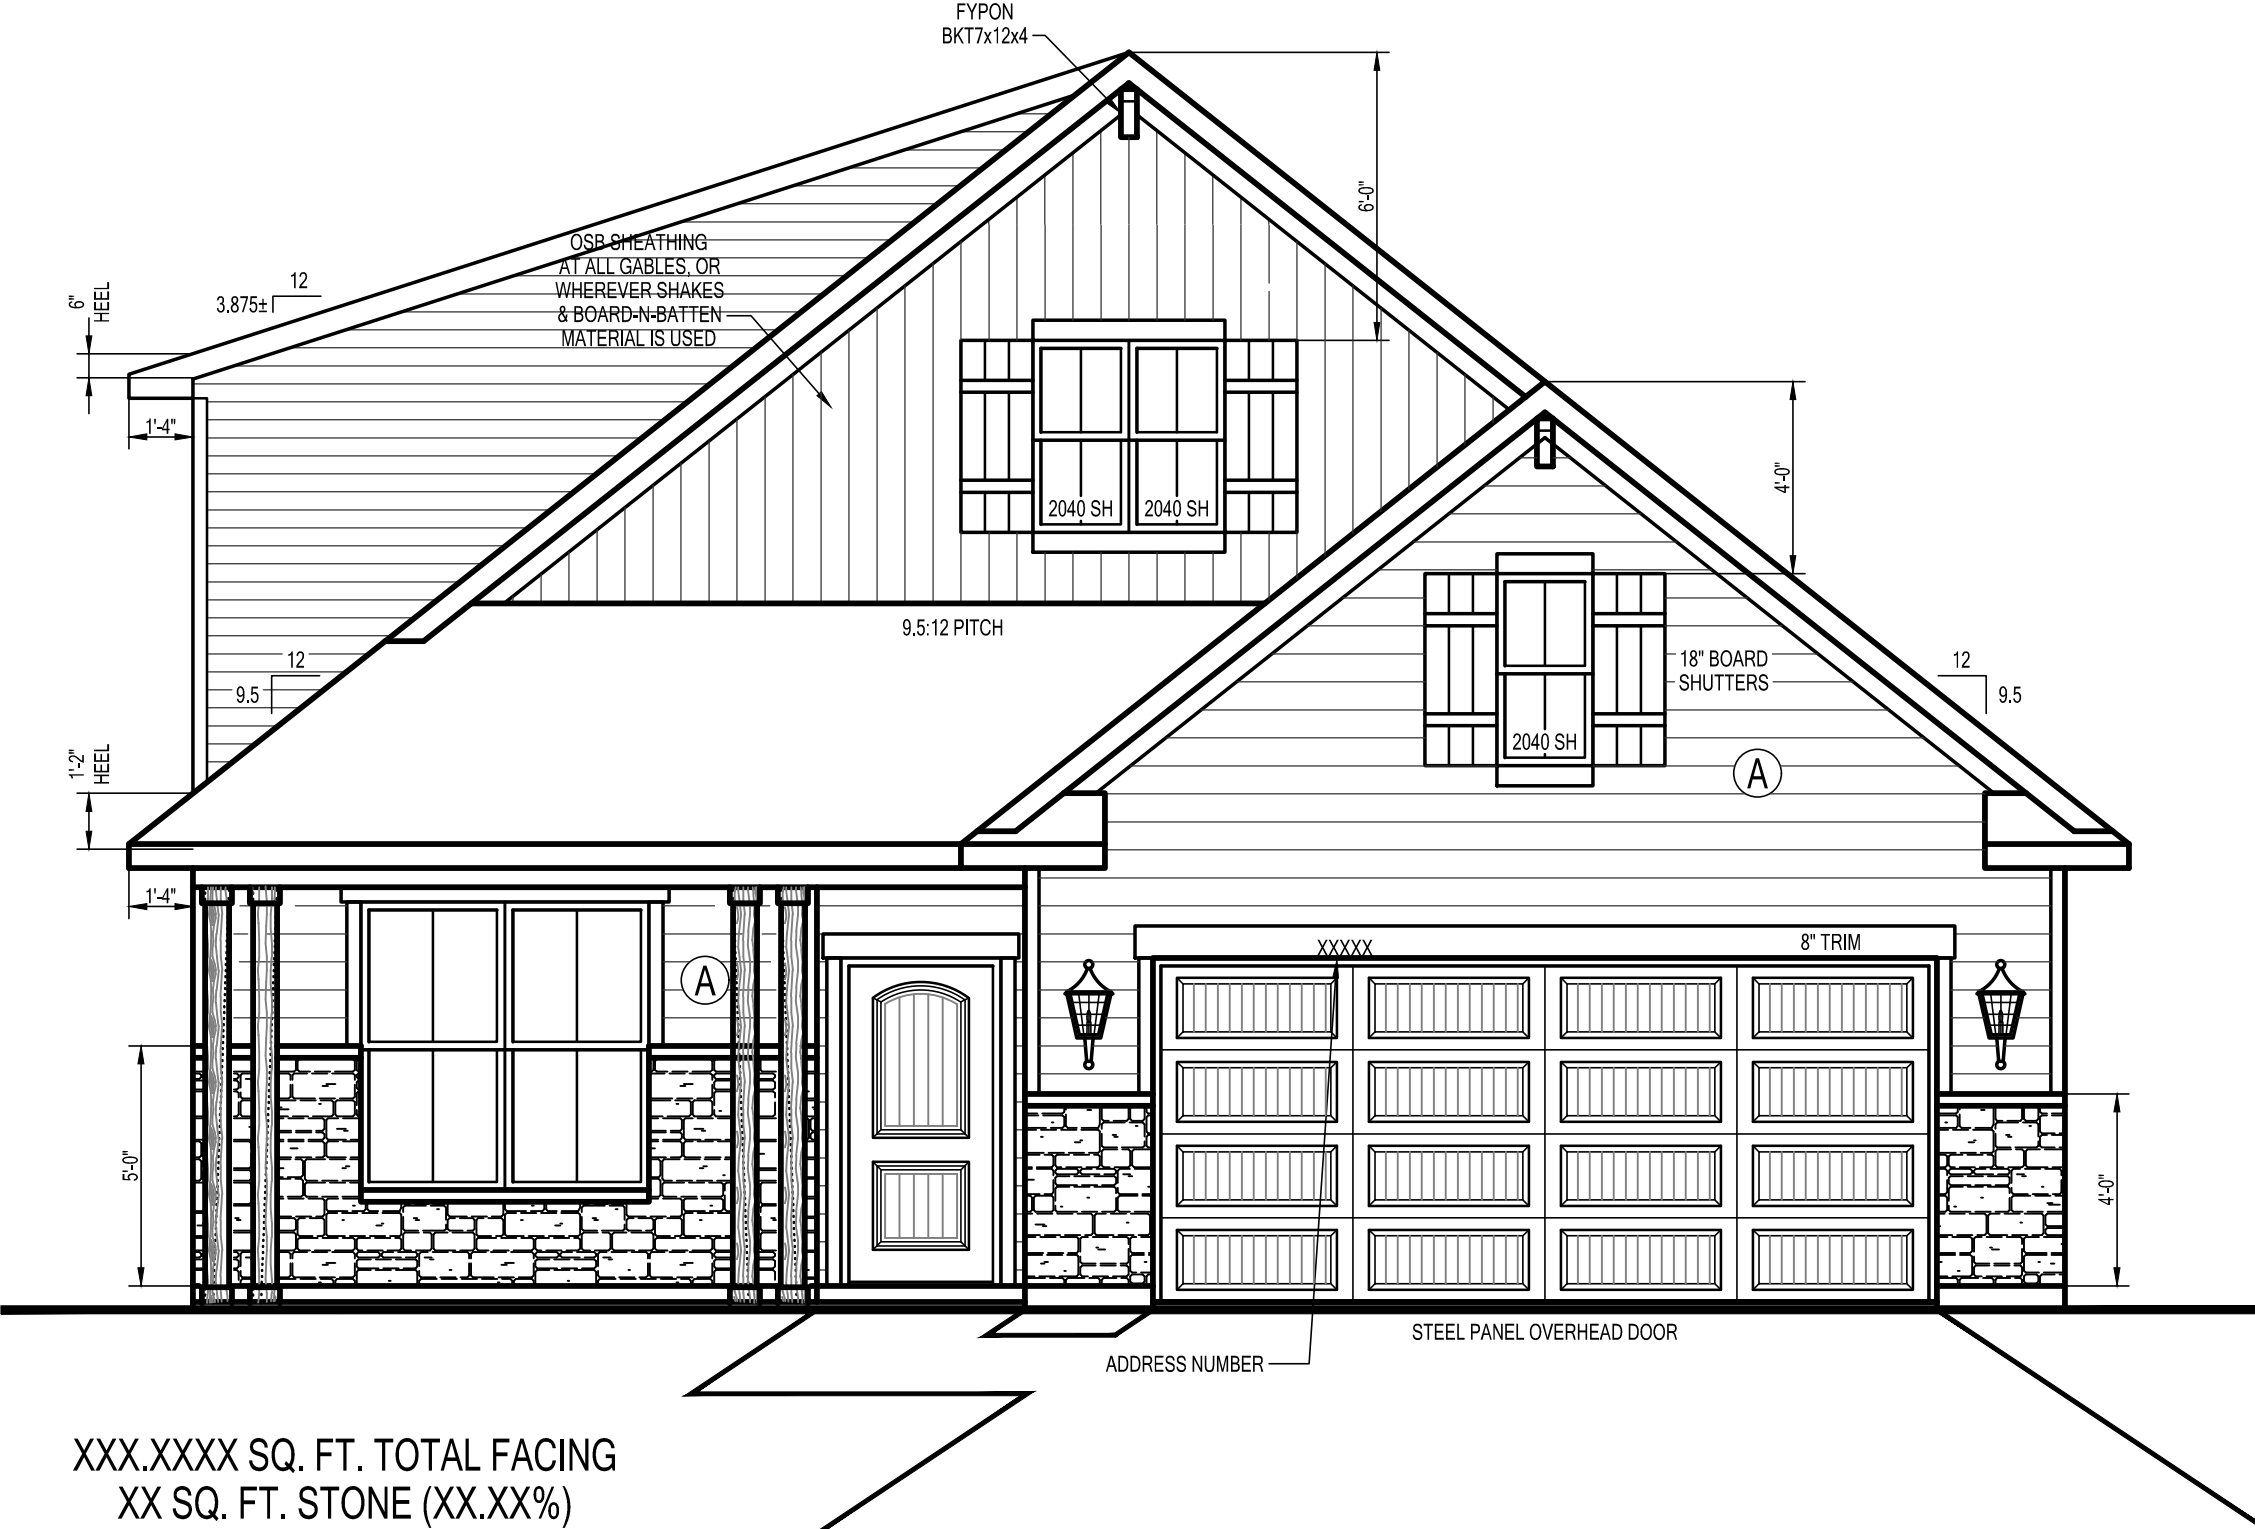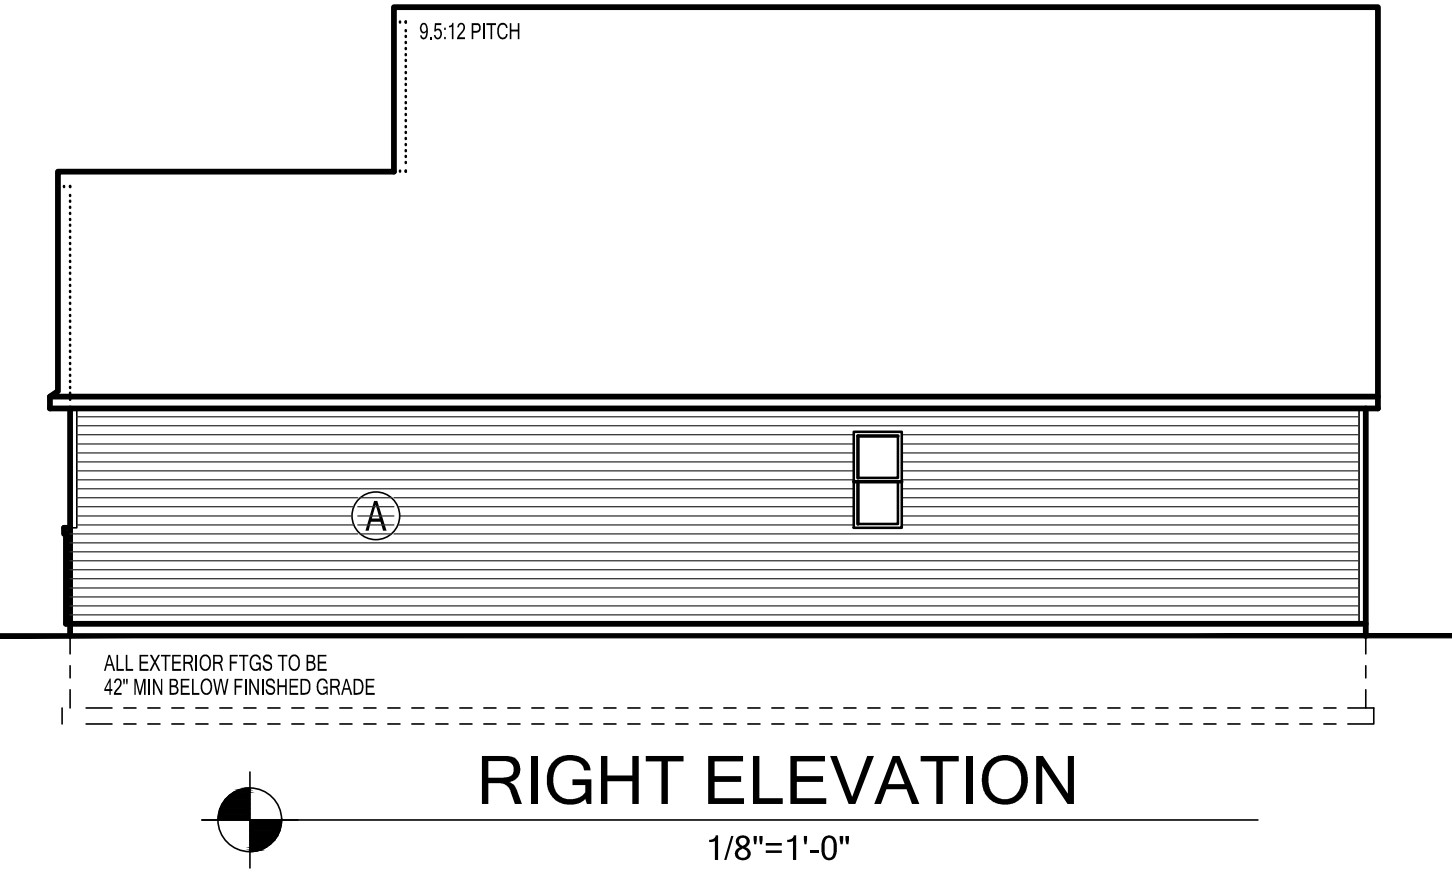
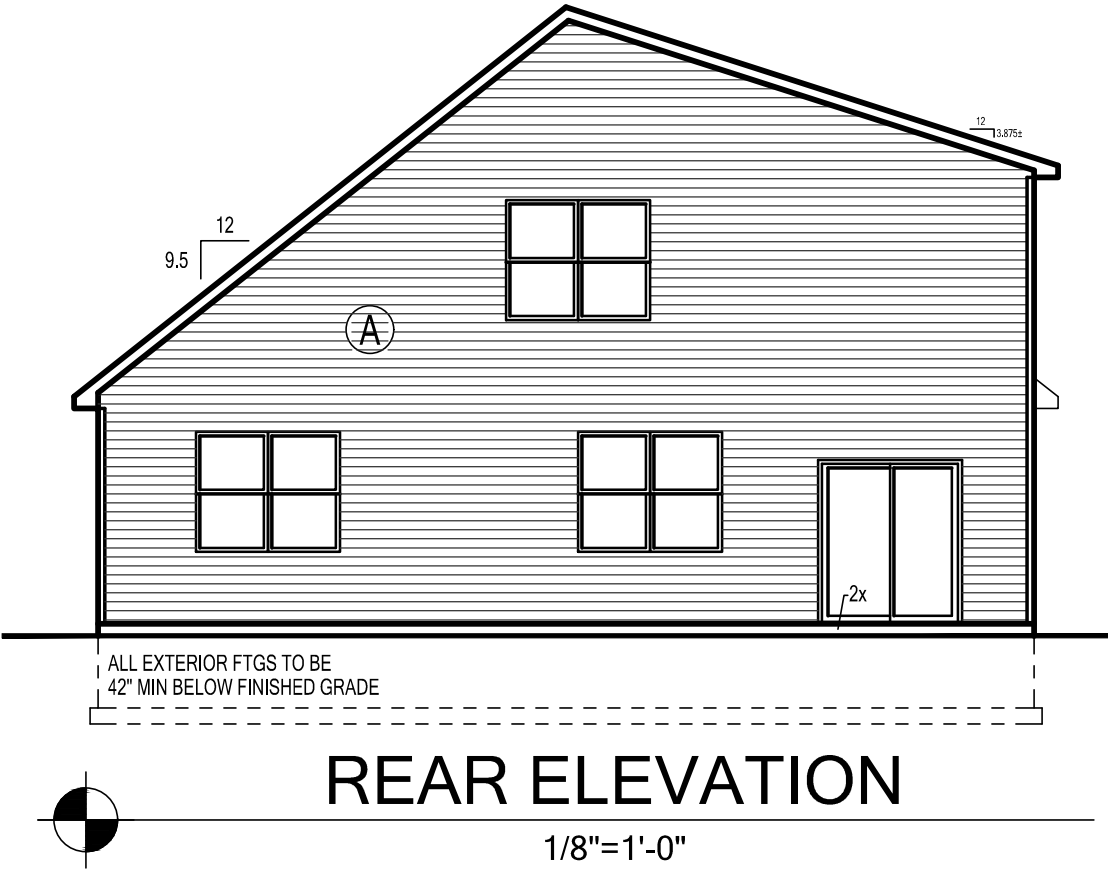
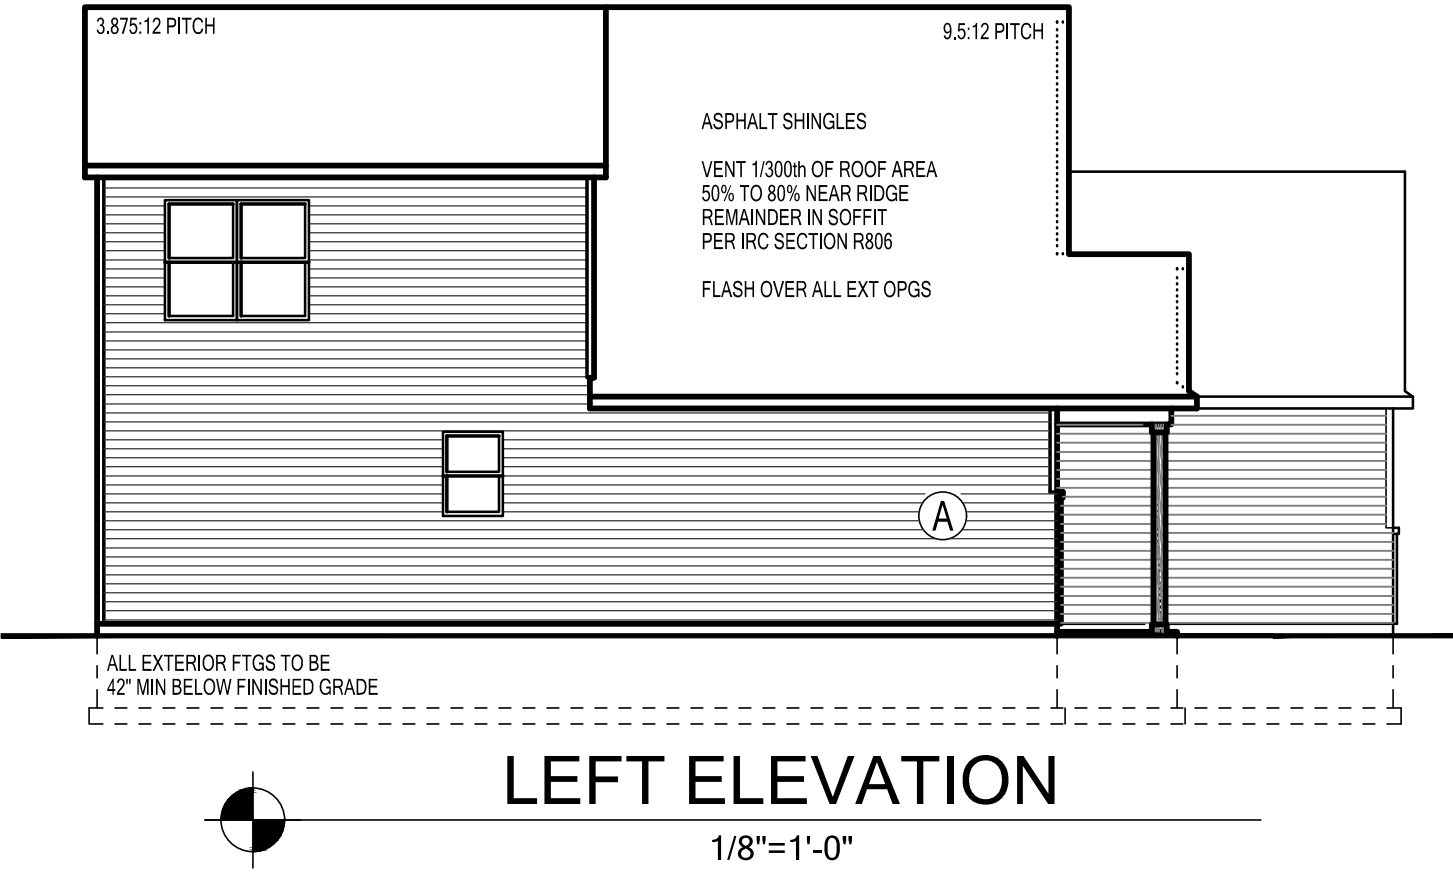


| SIDING LEGEND |                |
|---------------|----------------|
| REF           | PRODUCT        |
| (A)           | LAP SIDING "A" |
| (B)           | LAP SIDING "B" |
| (C)           | NOT USED       |
| (D)           | 5" TRIM        |




OPTIONAL  
UPPER LEVEL

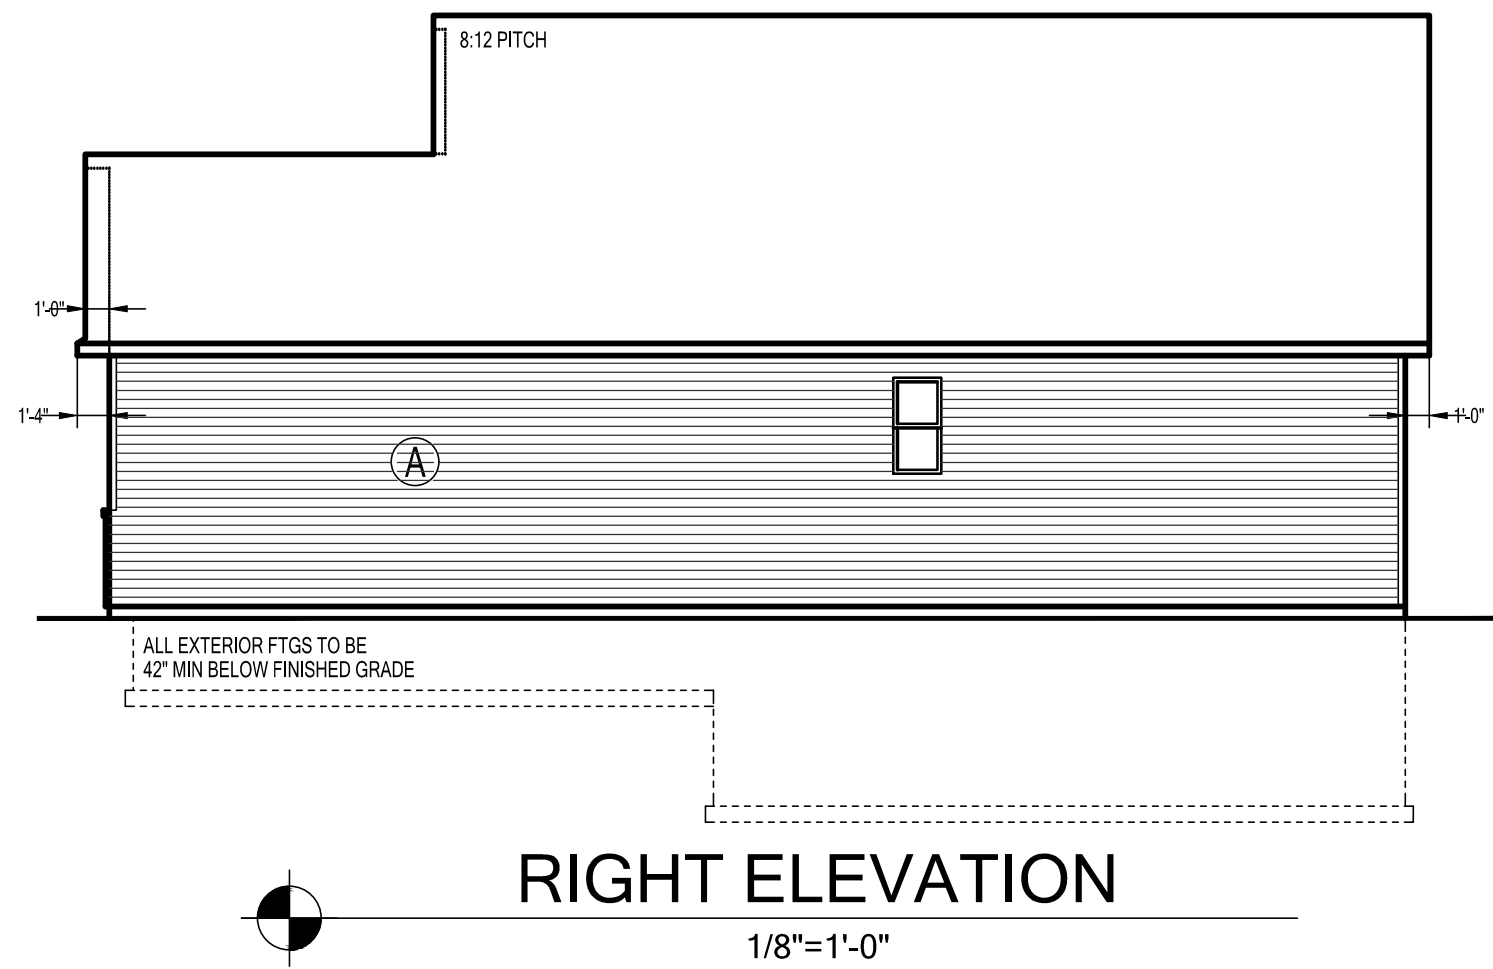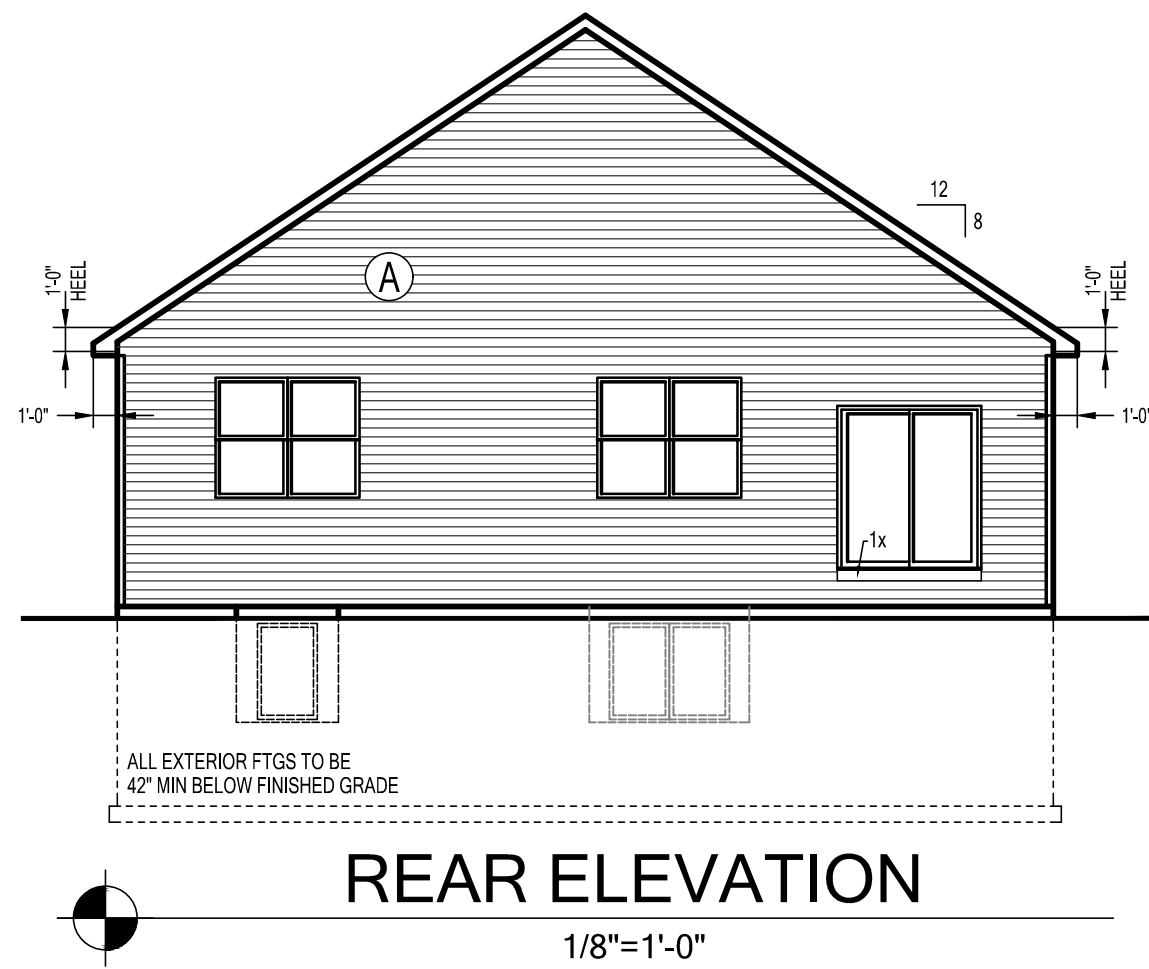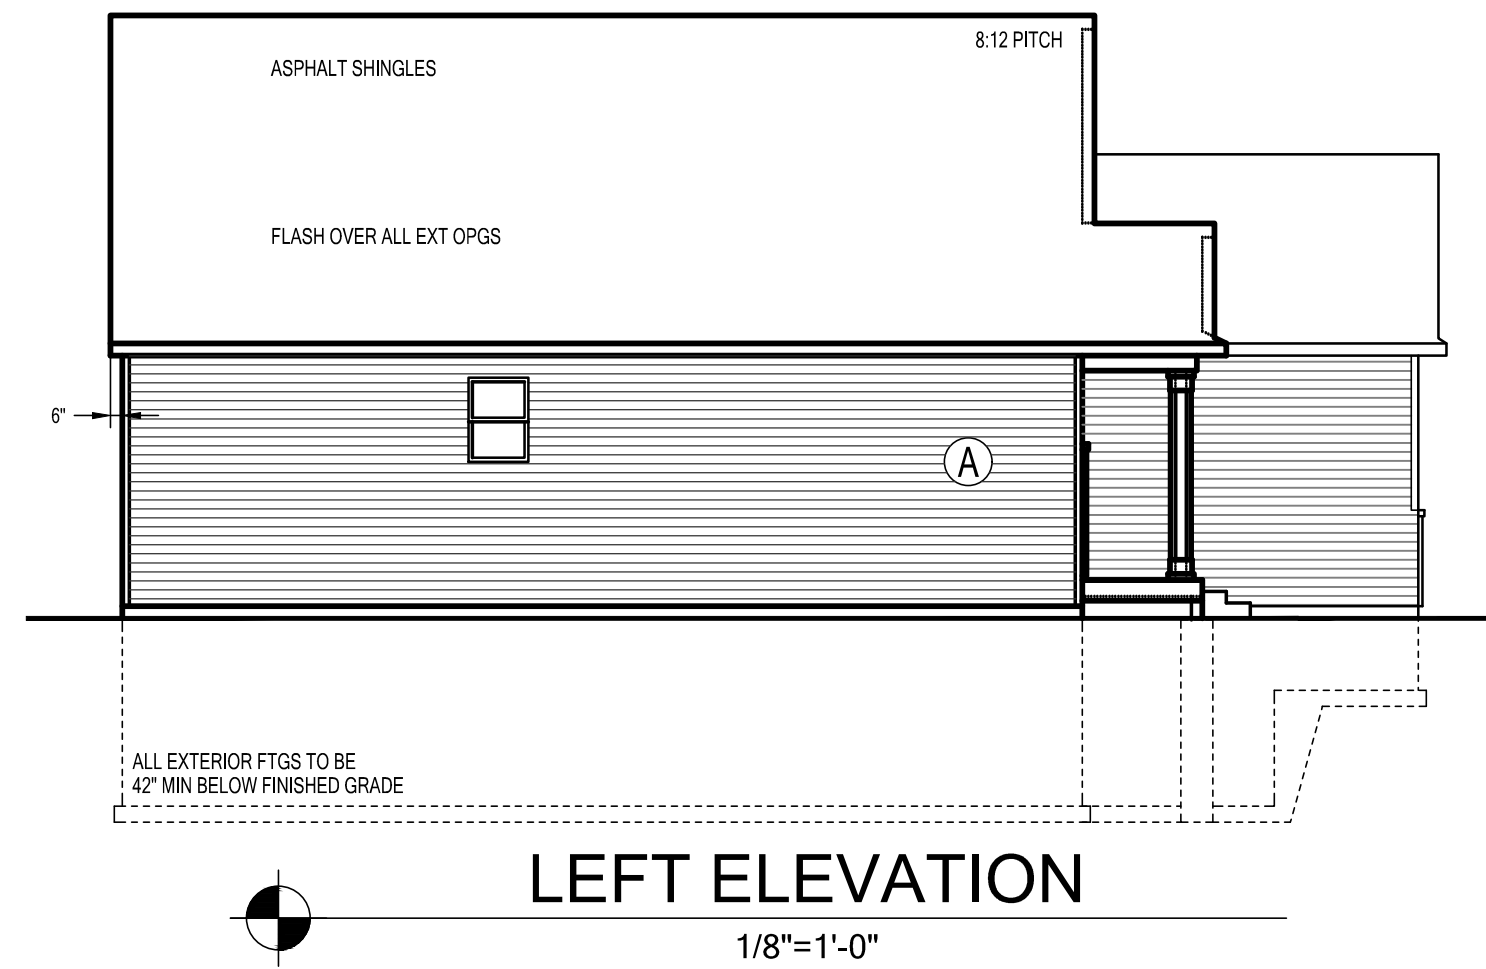

# FULL

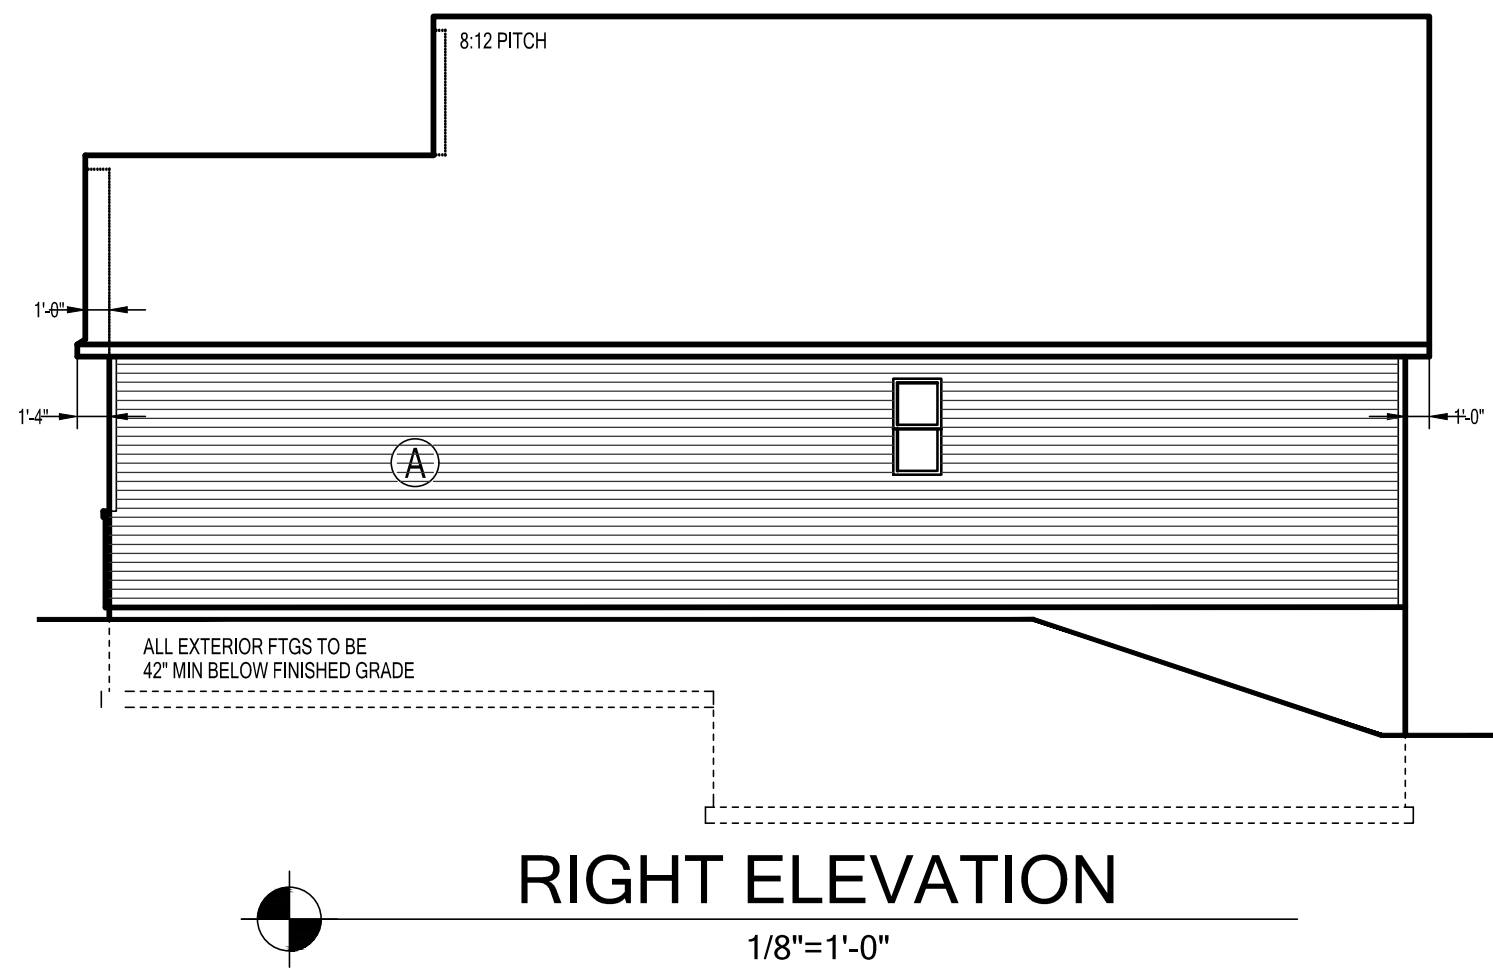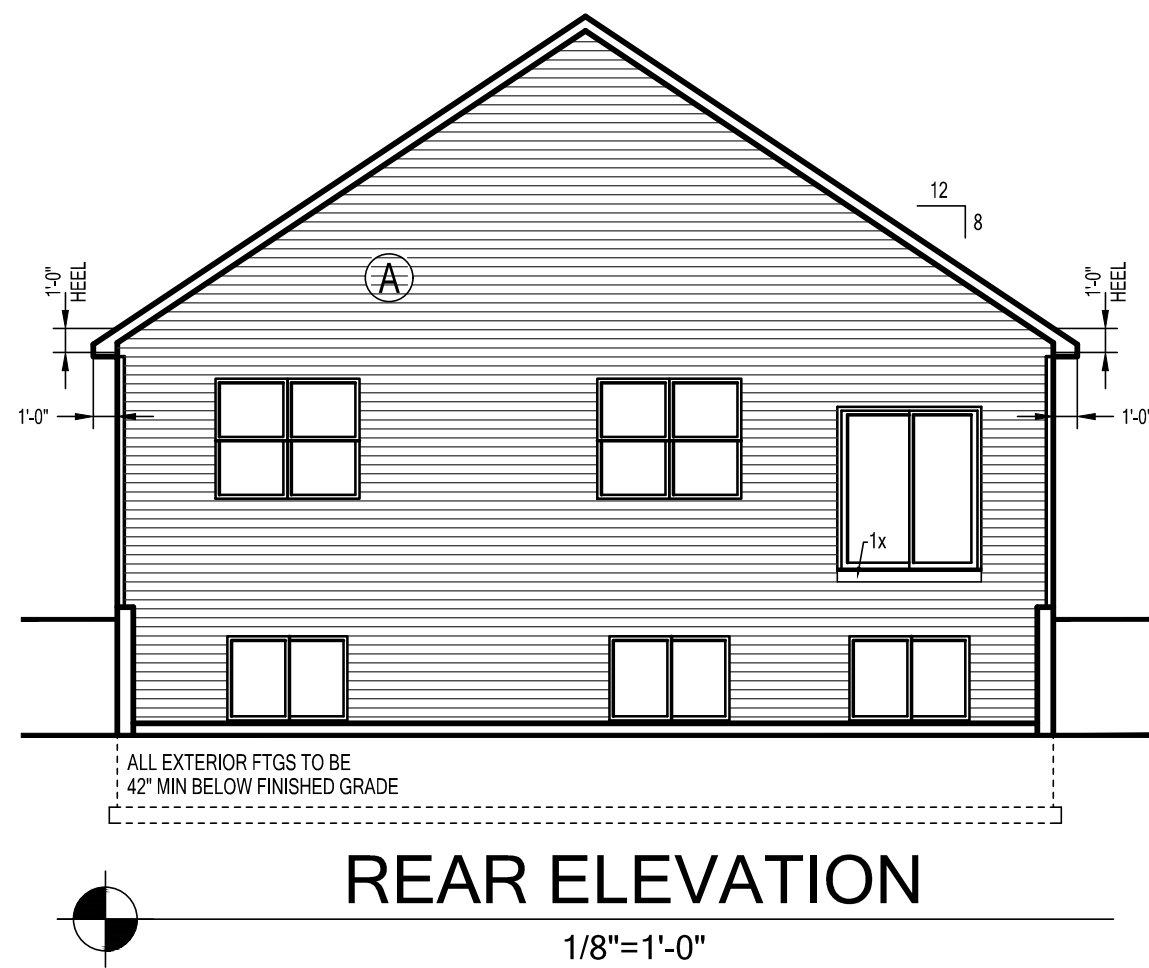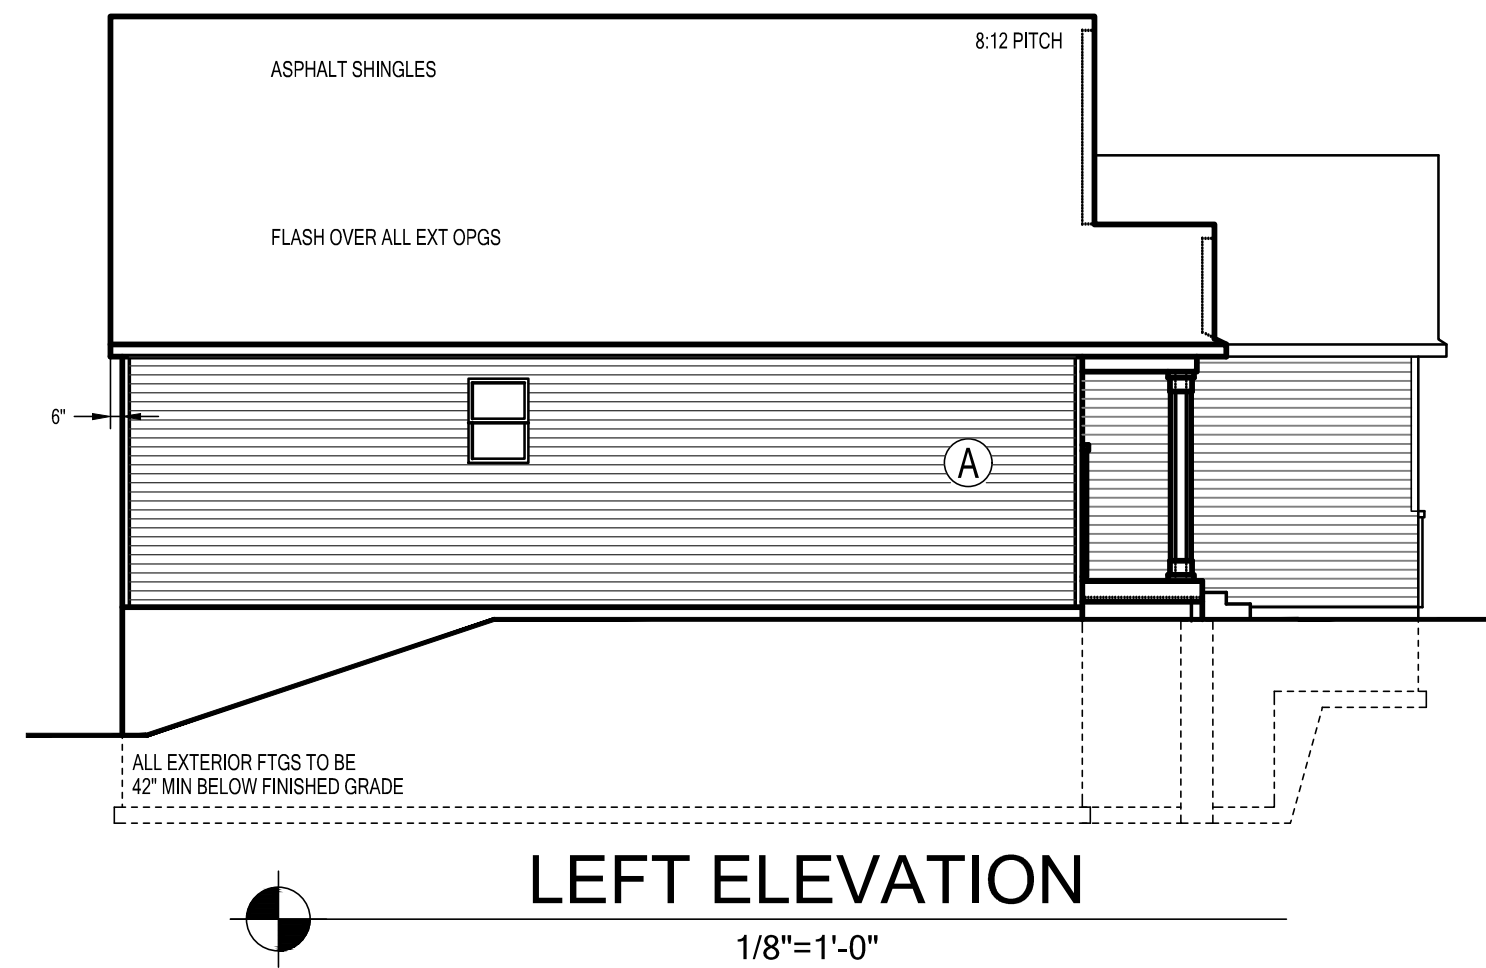

# LOOKOUT

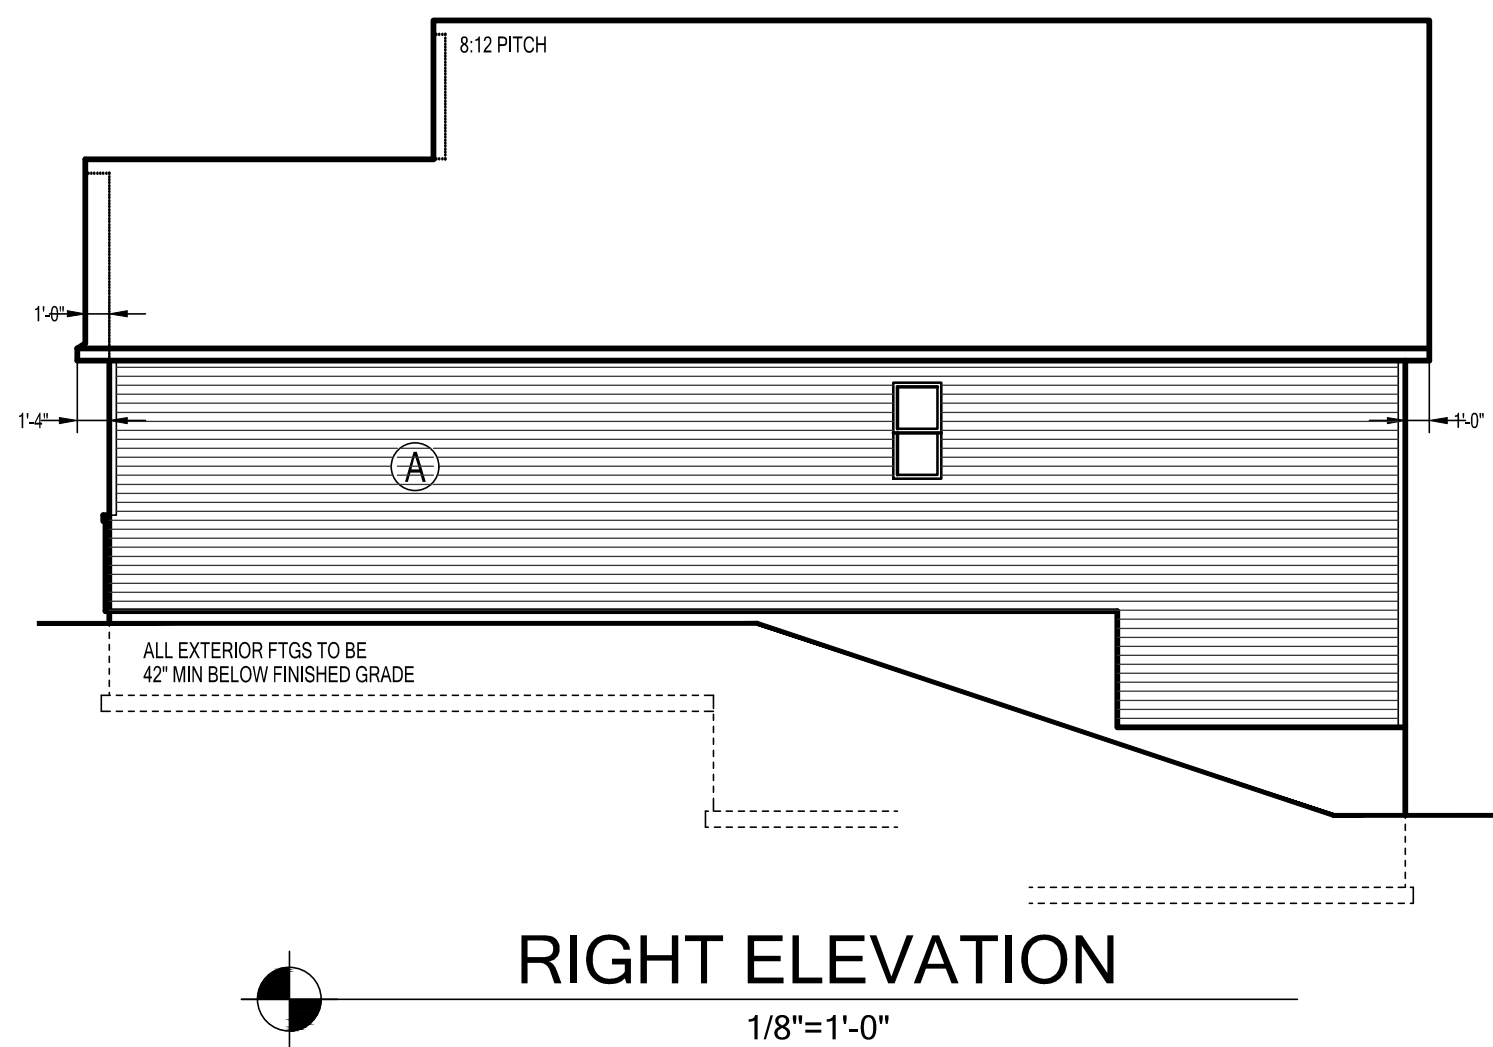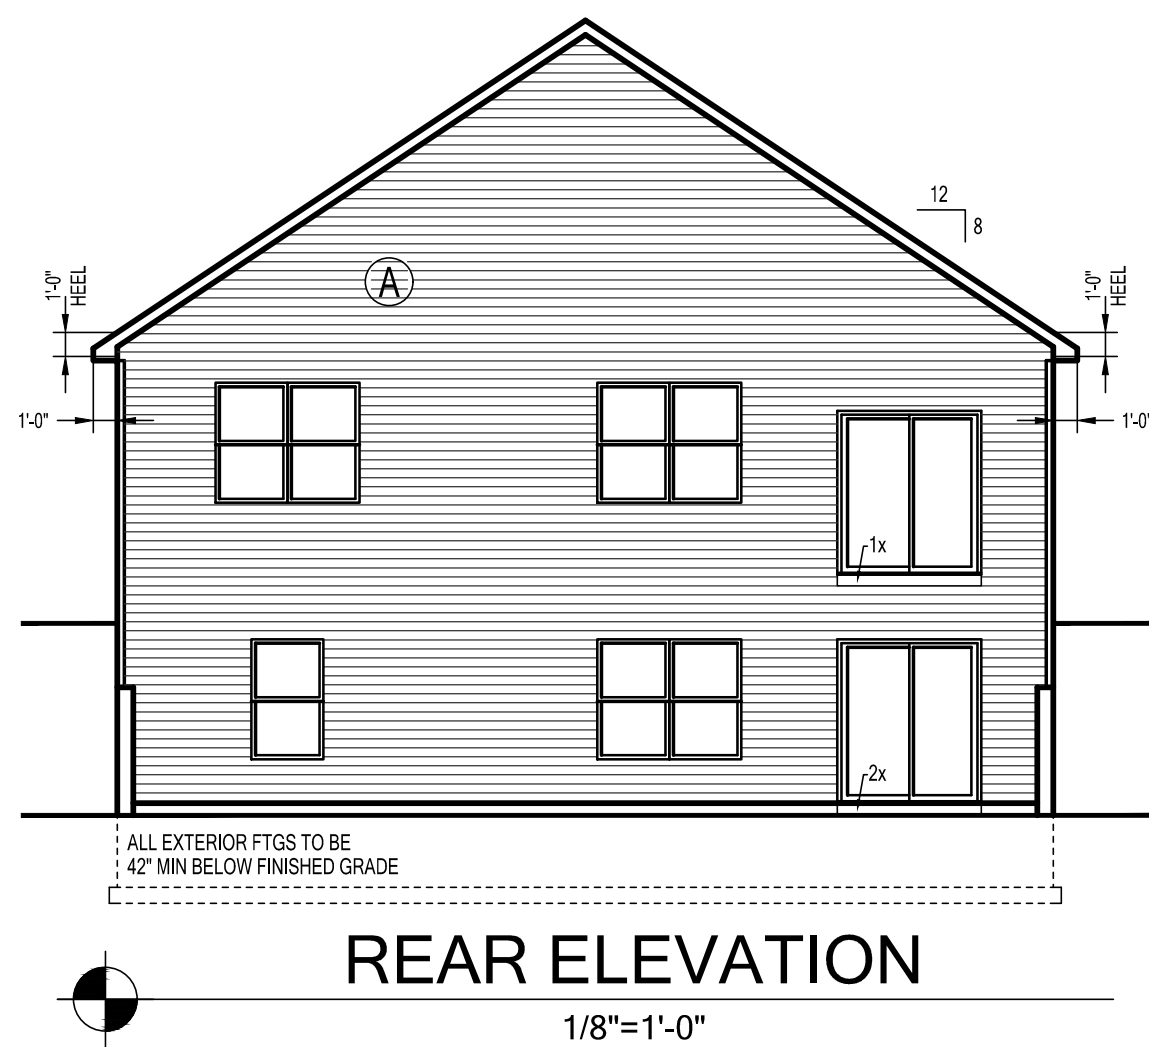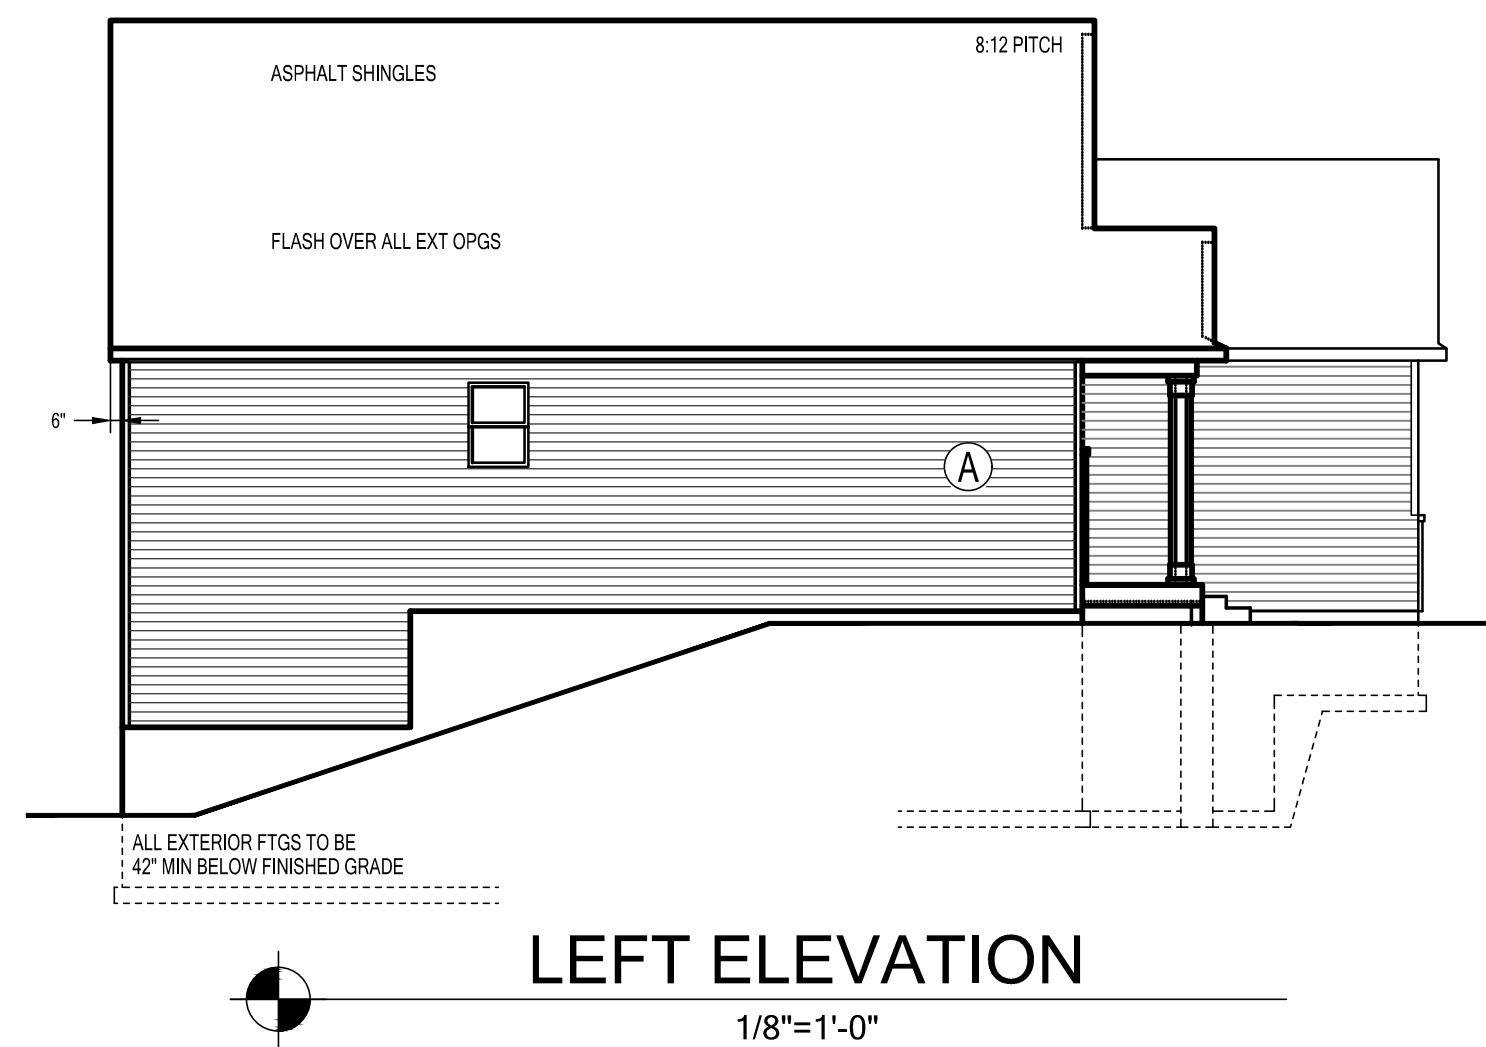

# WALKOUT

| SIDING LEGEND |                |
|---------------|----------------|
| REF           | PRODUCT        |
| (A)           | LAP SIDING "A" |
| (B)           | LAP SIDING "B" |
| (C)           | NOT USED       |
| (D)           | 5" TRIM        |

|                              |     |
|------------------------------|-----|
| x428-LEWIS-A-GR-BSMT         | 2.0 |
| DRAWN: 2-2-2019-AW           | X   |
| PCP757.763: 4-22-2020-LL     |     |
| REGION EXPRESS: 4-30-2020-LL |     |