
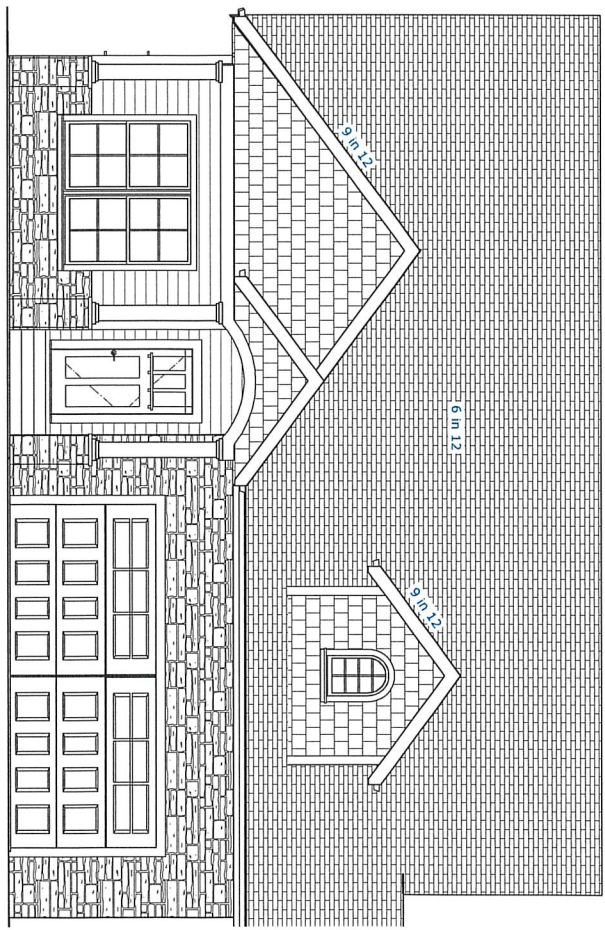
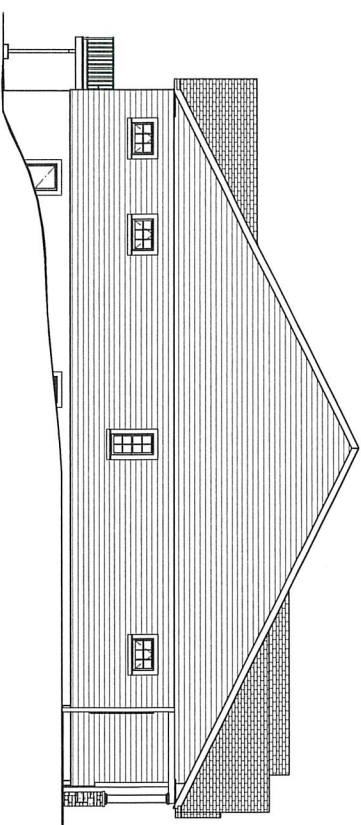
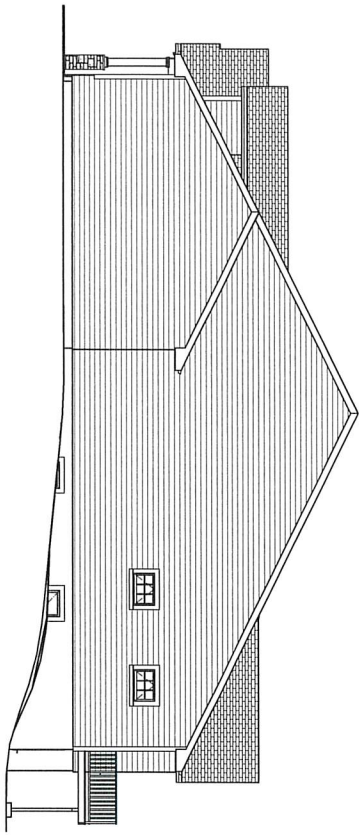
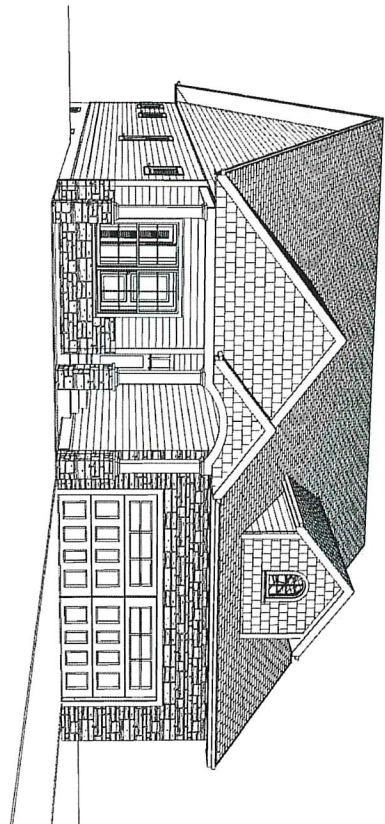


Window maximum U factor: .32
Window fall protection is required where the lowest part of the opening is located more than 72" above finished floor. Operable sections of windows shall not permit openings that allow passage of a 4" diameter sphere where such openings are located within 36" of the finished floor.

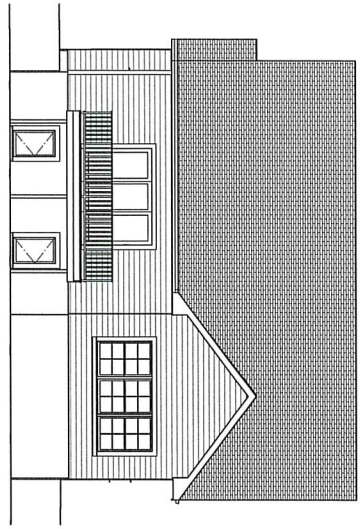

Siding Percentages:
Front Gable: 96 Sq Ft. (96 LP Shakes)
Front Window: 108 Sq Ft. (52 Stone- 56 Lap)
Front Door: 24 Sq Ft. (24 Lap)
Right of Door: 150 Sq Ft. (150 Lap)
Left of Door: 80 Sq Ft. (80 Lap)
Garage Front: 184 Sq Ft. (64 Stone, 120 Lap)
Dormer: 49 Sq Ft. (49 Shakes)
3 Pillars: 360 Sq Ft. (180 Stone, 180 LP)
Totals: 1051 Sq Ft.

LP Shake 145 Sq Ft. 14%
LP Lap 430 Sq Ft. 41%
Stone 145 Sq Ft. 28%
LP Pillars 180 Sq Ft. 17%
Sides and Back
= Vinyl }






A-3
SHEET:
1/4"=1'0"
SCALE:
3/9/2020
DATE:

PROJECT DESCRIPTION:
Sketch #1

SHEET TITLE:
Elevations

Orfield Drafting Services
3507 W 50th ST
Minneapolis, MN 55410
ods
ORFIELD DRAFTING SERVICES

Window maximum U factor: .32
Window fall protection is required where the lowest part of the opening is located more than 72" above finished floor. Operable sections of windows shall not permit openings that allow passage of a 4" diameter sphere where such openings are located within 36" of the finished floor.

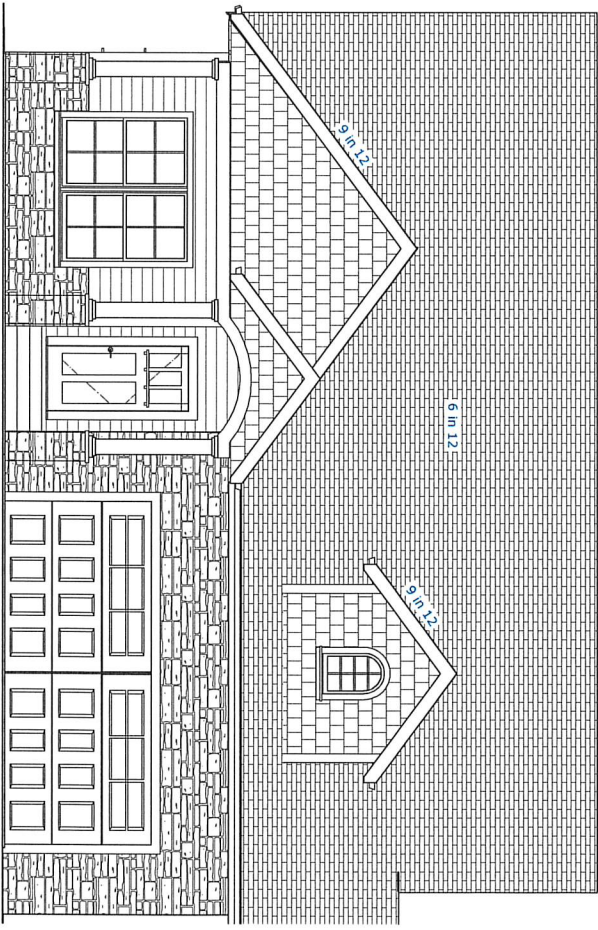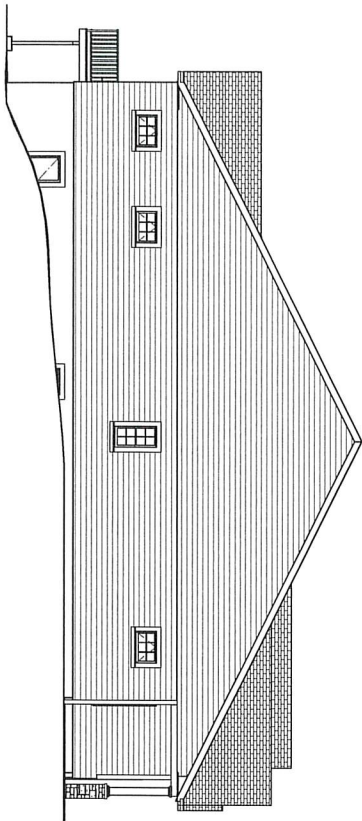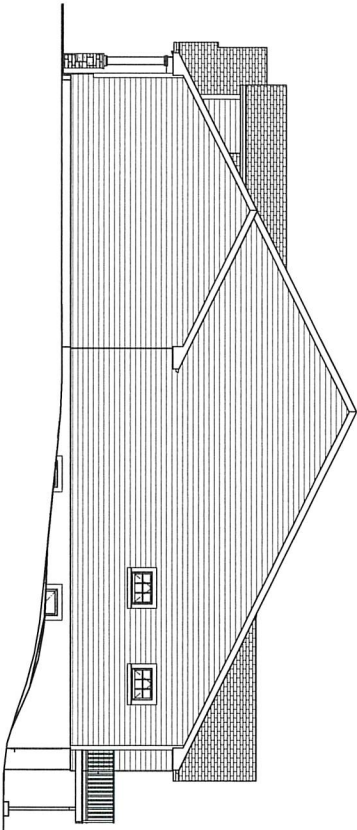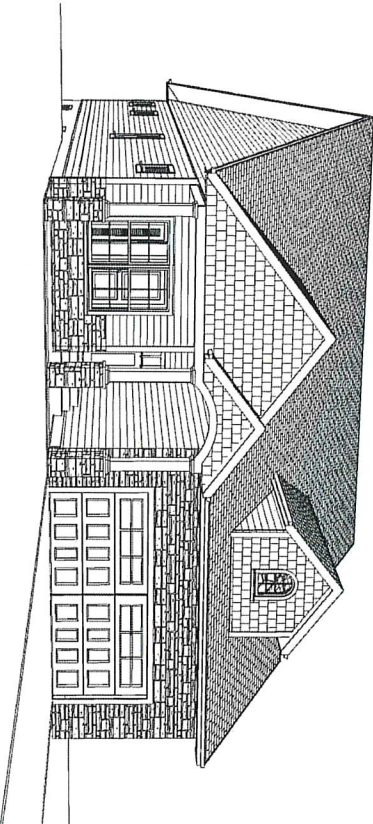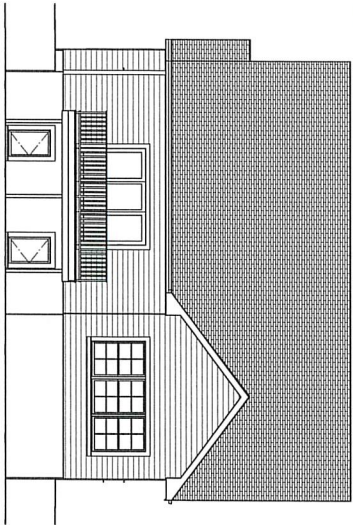

Sliding Percentages:
Front Gable: 96 Sq Ft. (96 LP Shakes)
Front Window: 108 Sq Ft. (52 Stone- 56 Lap)
Front Door: 24 Sq Ft. (24 LP)
Right of Door: 150 Sq Ft. (150 Lap)
Left of Door: 80 Sq Ft. (80 LP)
Garage Front: 184 Sq Ft. (64 Stone 120 Lap)
Dormer: 49 Sq Ft. (49 Shake)
3 Pillars: 360 Sq Ft. (180 Stone 180 LP)
Totals: 1051 Sq Ft.

LP Shake 145 Sq Ft. 14%
LP Lap 430 Sq Ft. 41%
Stone 145 Sq Ft. 29%
LP Pillars 180 Sq Ft. 17%
Sides and Back
= 1051 Sq Ft.

A-3

SHEET:

1/4" = 1'0"

SCALE:


3/9/2020

DATE:

PROJECT DESCRIPTION:
Sketch #1


SHEET TITLE:
Elevations

Orfield Drafting Services
3507 W 50th ST
Minneapolis, MN 55410

 

***** (2) 2x10 HDR UNO*****
Header spans up to 3'11" = 1 trimmers, 4'0" and bigger = 2 trimmers UNO

WINDOW SCHEDULE							
NUMBER	LABEL	QTY	FLOOR SIZE	WIDTH	HEIGHT	DESCRIPTION	
W01	2030FX	1	2	2030FX	24"	36"	FIXED GLASS-CT
W02	3020AW	5	1	3020AW	36"	24"	JAMMING
W03	6106AMU	1	1	6106AMU	82"	72"	MULLED UNIT
W04	10452MU	1	1	10452MU	124"	62"	MULLED UNIT
W05	2040DH	1	1	2040DH	24"	48"	DOUBLE HUNG
W06	2646SC	4	0	2646SC	30"	54"	SINGL CASEMENT-HR
W07	2640SC	2	0	2640SC	30"	48"	SINGL CASEMENT-HR

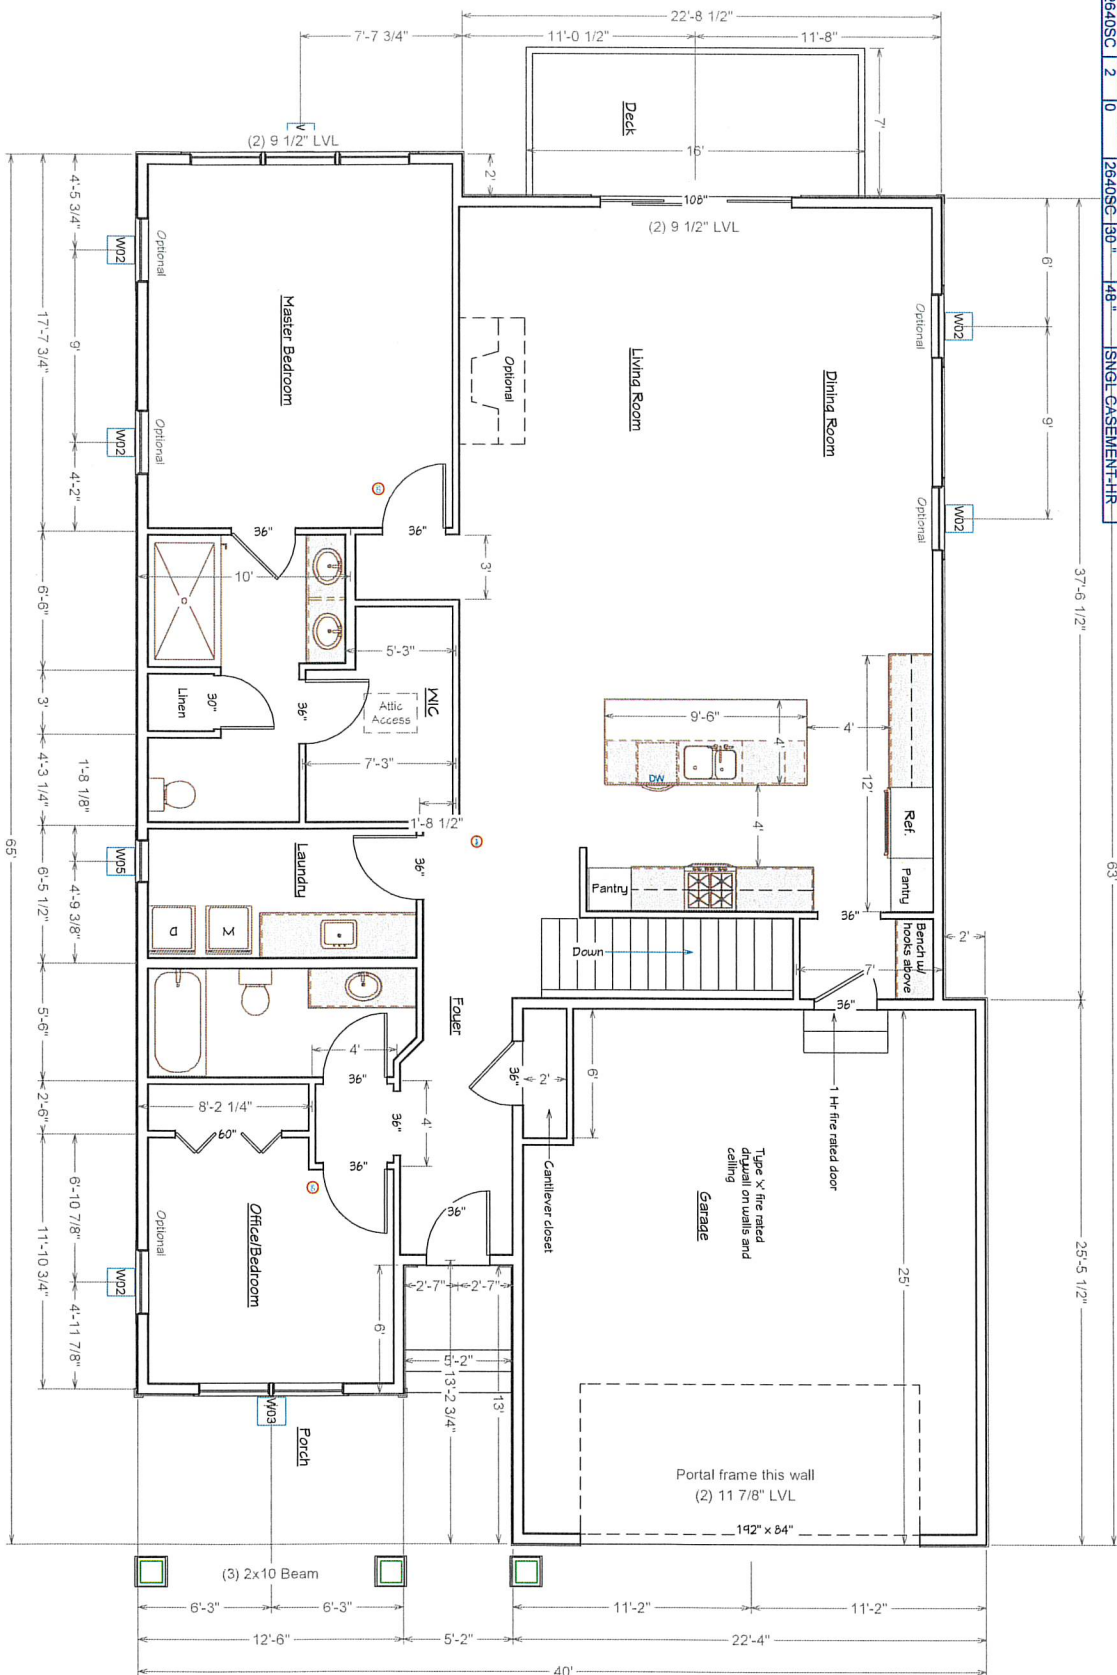

Main Floor Plan 1765 Sq Ft
Basement 1405 sq ft
Total Finished Sq Ft 3170 Sq Ft.

A-2

SHEET: 1/4" = 1'0"

SCALE: 3/9/2020

DATE:






PROJECT DESCRIPTION: Sketch #1

SHEET TITLE: Main Floor Plan

Orfield Drafting Services
3507 W 50th ST
Minneapolis, MN 55410

ORFIELD DRAFTING SERVICES

Window maximum U factor: .32
Window fall protection is required where the lowest part of the opening is located more than 72" above finished floor. Operable sections of windows shall not permit openings that allow passage of a 4" diameter sphere where such openings are located within 36" of the finished floor.

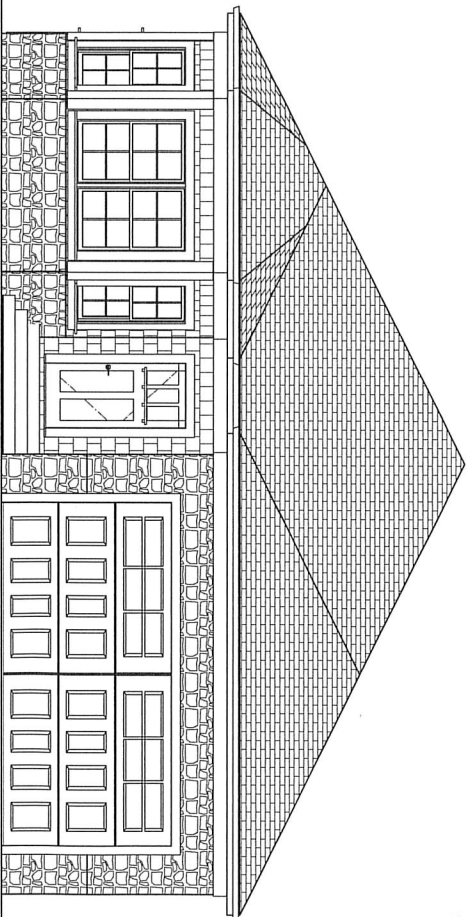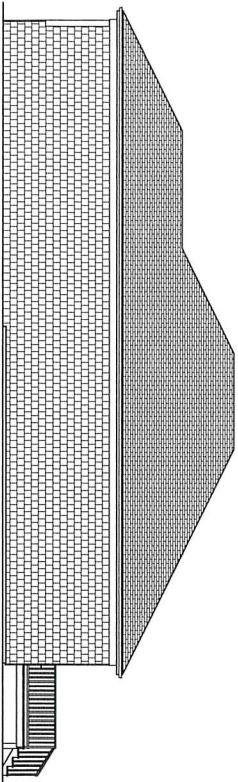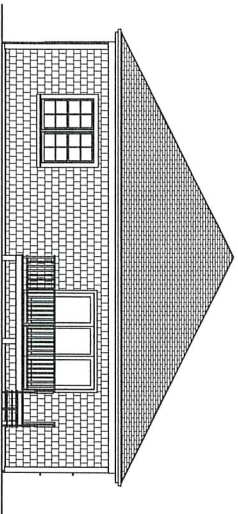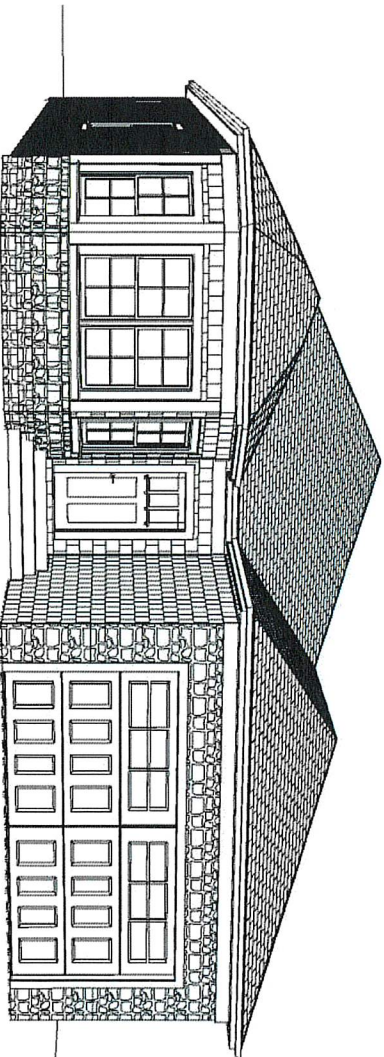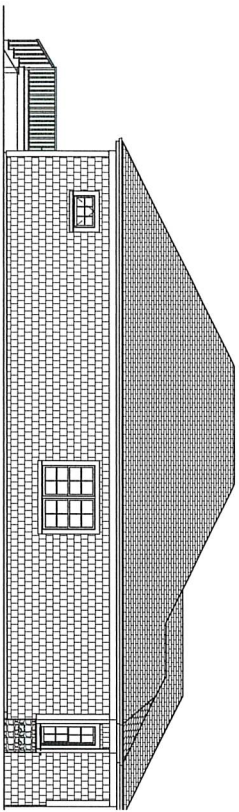


Brick as shown
LP Siding on Front
Vinyl Siding on Sides and Back

A-3	
SHEET:	
1/4"=1'0"	
SCALE:	
3/9/2020	
DATE:	
PROJECT DESCRIPTION: Sketch # 5 "The Chelsea"	
SHEET TITLE: Elevations	
Orfield Drafting Services 3507 W 50th ST Minneapolis, MN 55410	
ODS ORFIELD DRAFTING SERVICES	

***** (2) 2x10 HDR UNO*****
Header spans up to 3'11"=1 trimmers, 4'0" and bigger =2 trimmers UNO

WINDOW SCHEDULE						
NUMBER	LABEL	QTY	WIDTH	SIZE	HEIGHT	DESCRIPTION
W01	2646SC	3	0	2646SC	30"	54"
W02	2652DH	2	1	2652DH	30"	62"
W03	3020AW	1	1	3020AW	35"	24"
W04	3052DH	2	1	3052DH	35"	62"
W05	8058MU	1	1	6950	72"	60"
W06	9150MU	1	1	9150	109"	60"

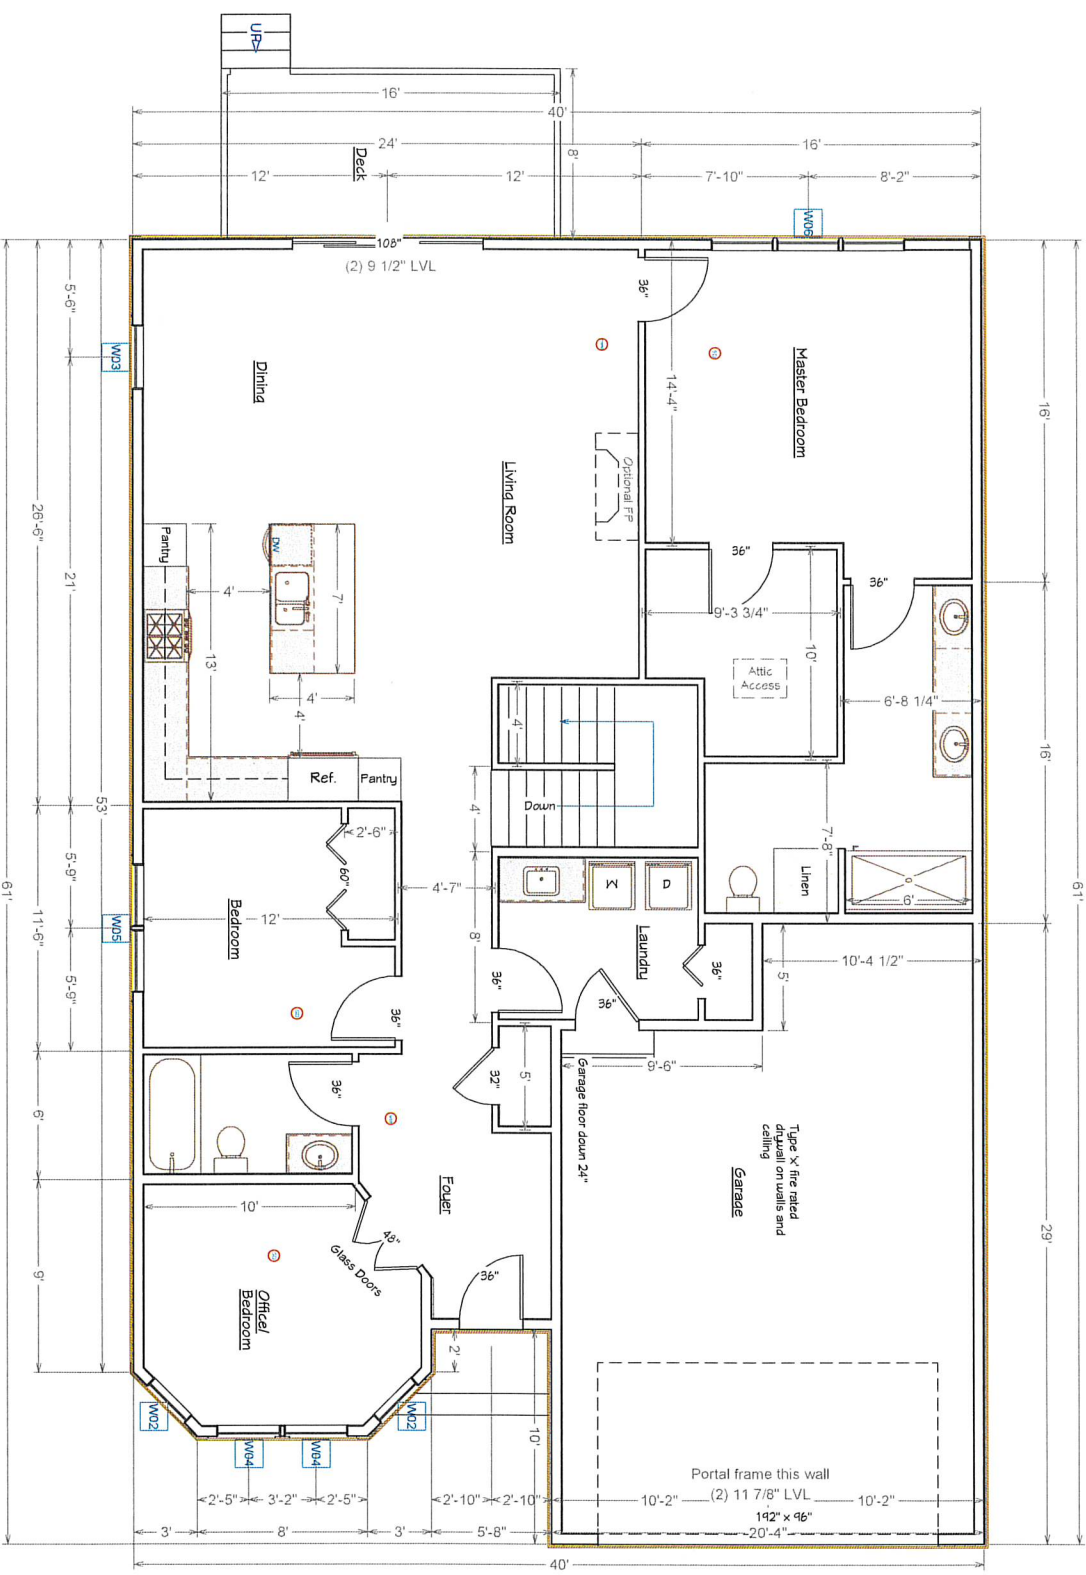

A-2

SHEET:

1/4"=1'0"

SCALE:

3/9/2020

DATE:

PROJECT DESCRIPTION:

Sketch #5

"The Chelsea"

SHEET TITLE:

Main Floor Plan

Orfield Drafting Services

3507 W 50th ST

Minneapolis, MN 55410

ods

ORFIELD DRAFTING SERVICES