


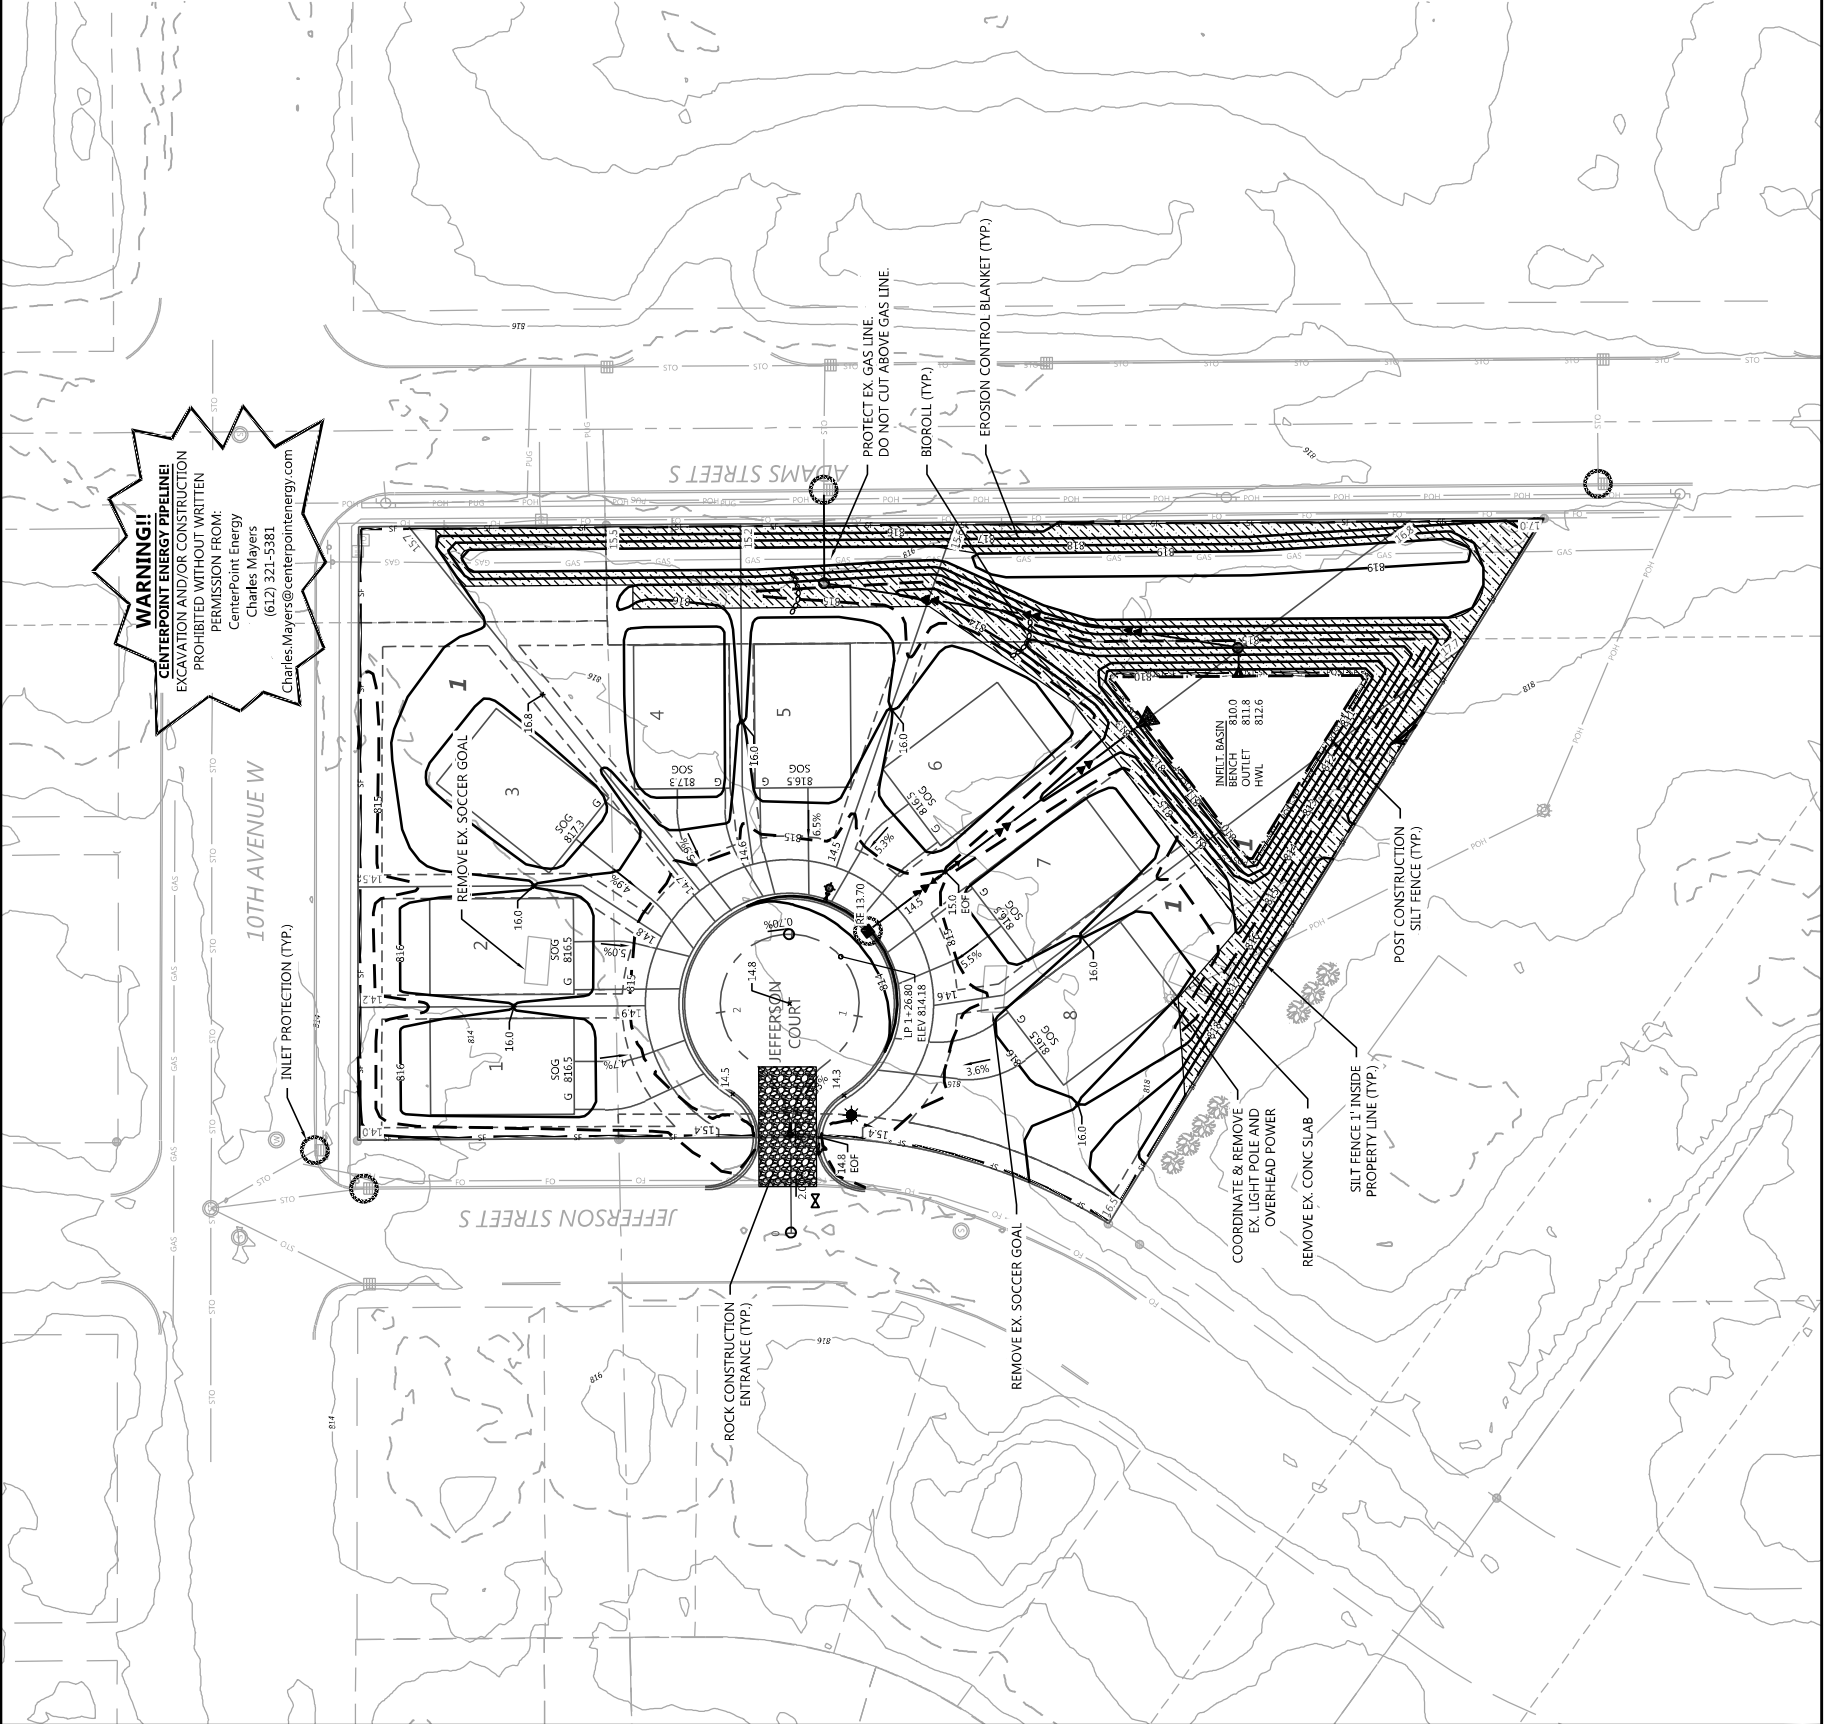

GRADING & EROSION CONTROL LEGEND

EXISTING	PROPOSED
50.19	50.19
50.19	50.19
DND

GRADING & DRAINAGE NOTES

- ALL CONTOURS AND SPOT ELEVATIONS ARE SHOWN TO FINISHED SURFACE/GUTTER GRADES UNLESS OTHERWISE NOTED.
- REFER TO THE SITE PLAN/RECORD PLAT FOR MOST CURRENT HORIZONTAL SITE DIMENSIONS AND LAYOUT.
- THE CONTRACTOR SHALL VERIFY THE LOCATION AND ELEVATION OF EXISTING UTILITIES AND TOPOGRAPHICAL FEATURES WITH THE OWNERS AND FIELD-VERIFY PRIOR TO CONSTRUCTION. THE CONTRACTOR SHALL IMMEDIATELY NOTIFY THE ENGINEER OF ANY DISCREPANCIES OR VARIATIONS FROM PLAN.
- ALL CONSTRUCTION SHALL CONFORM TO LOCAL RULES.
- POSITIVE DRAINAGE FROM THE SITE MUST BE PROVIDED AT ALL TIMES.

EROSION CONTROL NOTES

- ALL SILT FENCE AND OTHER EROSION CONTROL FEATURES SHALL BE IN-PLACE PRIOR TO ANY EXCAVATION/CONSTRUCTION AND SHALL BE MAINTAINED UNTIL VIABLE TURF OR GROUND COVER HAS BEEN ESTABLISHED. EXISTING SILT FENCE ON-SITE SHALL BE MAINTAINED AND OR REMOVED AND SHALL BE CONSIDERED INCIDENTAL TO THE GRADING CONTRACT. IT IS OF EXTREME IMPORTANCE TO BE AWARE OF CURRENT FIELD CONDITIONS WITH RESPECT TO EROSION CONTROL. TEMPORARY PONDING, DIKES, HAY BALES, ETC., REQUIRED BY THE CITY SHALL BE INCIDENTAL TO THE GRADING CONTRACT.
- ALL STREETS DISTURBED DURING WORKING HOURS MUST BE CLEANED AT THE END OF EACH WORKING DAY. A ROCK ENTRANCE TO THE SITE MUST BE PROVIDED ACCORDING TO DETAILS TO REDUCE TRACKING OF DIRT ONTO PUBLIC STREETS.
- REDUNDANT PERIMETER SEDIMENT CONTROLS ARE NECESSARY WHEN SOIL DISTURBANCE IS WITHIN 50 FEET OF SURFACE WATERS. REDUNDANT SEDIMENT CONTROLS COULD INCLUDE:
 - 3.1. TWO ROWS OF SILT FENCE (SEPARATED BY 8 FEET); OR
 - 3.2. SILT FENCE AND A TOPSOIL BERM (STABILIZE BERM WITH MULCH); OR
 - 3.3. SILT FENCE AND FIBER LOGS; OR
 - 3.4. TOPSOIL BERM AND FIBER LOGS (STABILIZE BERM WITH MULCH).
- REDUNDANT SEDIMENT CONTROLS MUST BE INSTALLED PRIOR TO DISTURBING WITHIN 50 FEET OF THE SURFACE WATER.

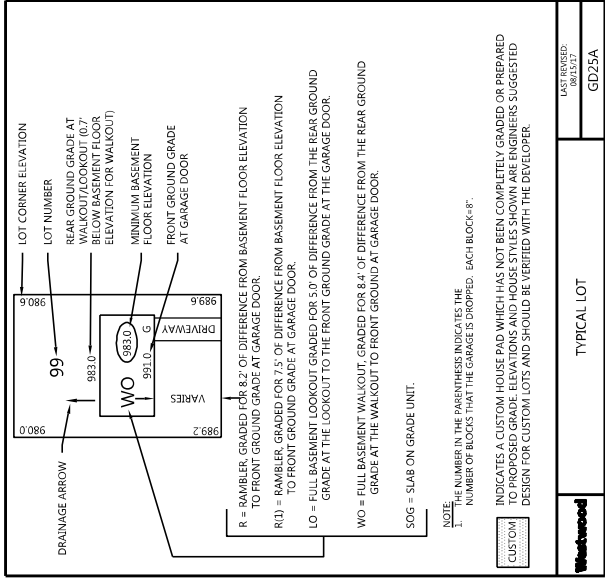

NOTE:
1. THE NUMBER IN THE PARENTHESIS INDICATES THE NUMBER OF BLOCKS THAT THE GARAGE IS DROPPED. EACH BLOCK IS:

INDICATES A CUSTOM HOUSE PAD WHICH HAS NOT BEEN COMPLETELY GRADED OR PREPARED FOR CONSTRUCTION. THE CUSTOMER SHALL BE RESPONSIBLE FOR THE NECESSARY DESIGN FOR CUSTOM LOTS AND SHOULD BE VERIFIED WITH THE DEVELOPER.

TYPICAL LOT

GD25A

GD25A

N



1" = 40'



NOT FOR CONSTRUCTION

DESIGNED:	CITY
CHECKED:	JHB
DRAWN:	CITY
HORIZONTAL SCALE:	###
VERTICAL SCALE:	## OR ##

INITIAL ISSUE: 12/15/20

REVISIONS:

PREPARED FOR:	

LINK CONSTRUCTION INC.

12756 N. SHANNON DR.
SHAKOPEE, MINNESOTA 55379

I HEREBY CERTIFY THAT THIS PLAN WAS PREPARED BY ME OR UNDER MY CLOSE PERSONAL SUPERVISION AND THAT I AM A DULY LICENSED PROFESSIONAL ENGINEER UNDER THE LAWS OF THE STATE OF MINNESOTA

JOHN H. BENDER

DATE: 12/15/20 LICENSE NO. 43358

JEFFERSON COURT

SHAKOPEE, MINNESOTA

Westwood

Phone (852) 937-5150
Fax (852) 937-5822
Toll Free (888) 937-5150
Westwood Professional Services, Inc.

(852) 937-5150 12701 Whitewater Drive, Suite #200
Minnetonka, MN 55343

westwoodps.com

SHEET NUMBER:

4

OF

9

PROJECT NUMBER: 0026488.00 DATE: 12/15/20

PRELIMINARY GRADING,
DRAINAGE & EROSION
CONTROL PLAN

Call 48 Hours before digging:
811 or call811.com
Common Ground Alliance