


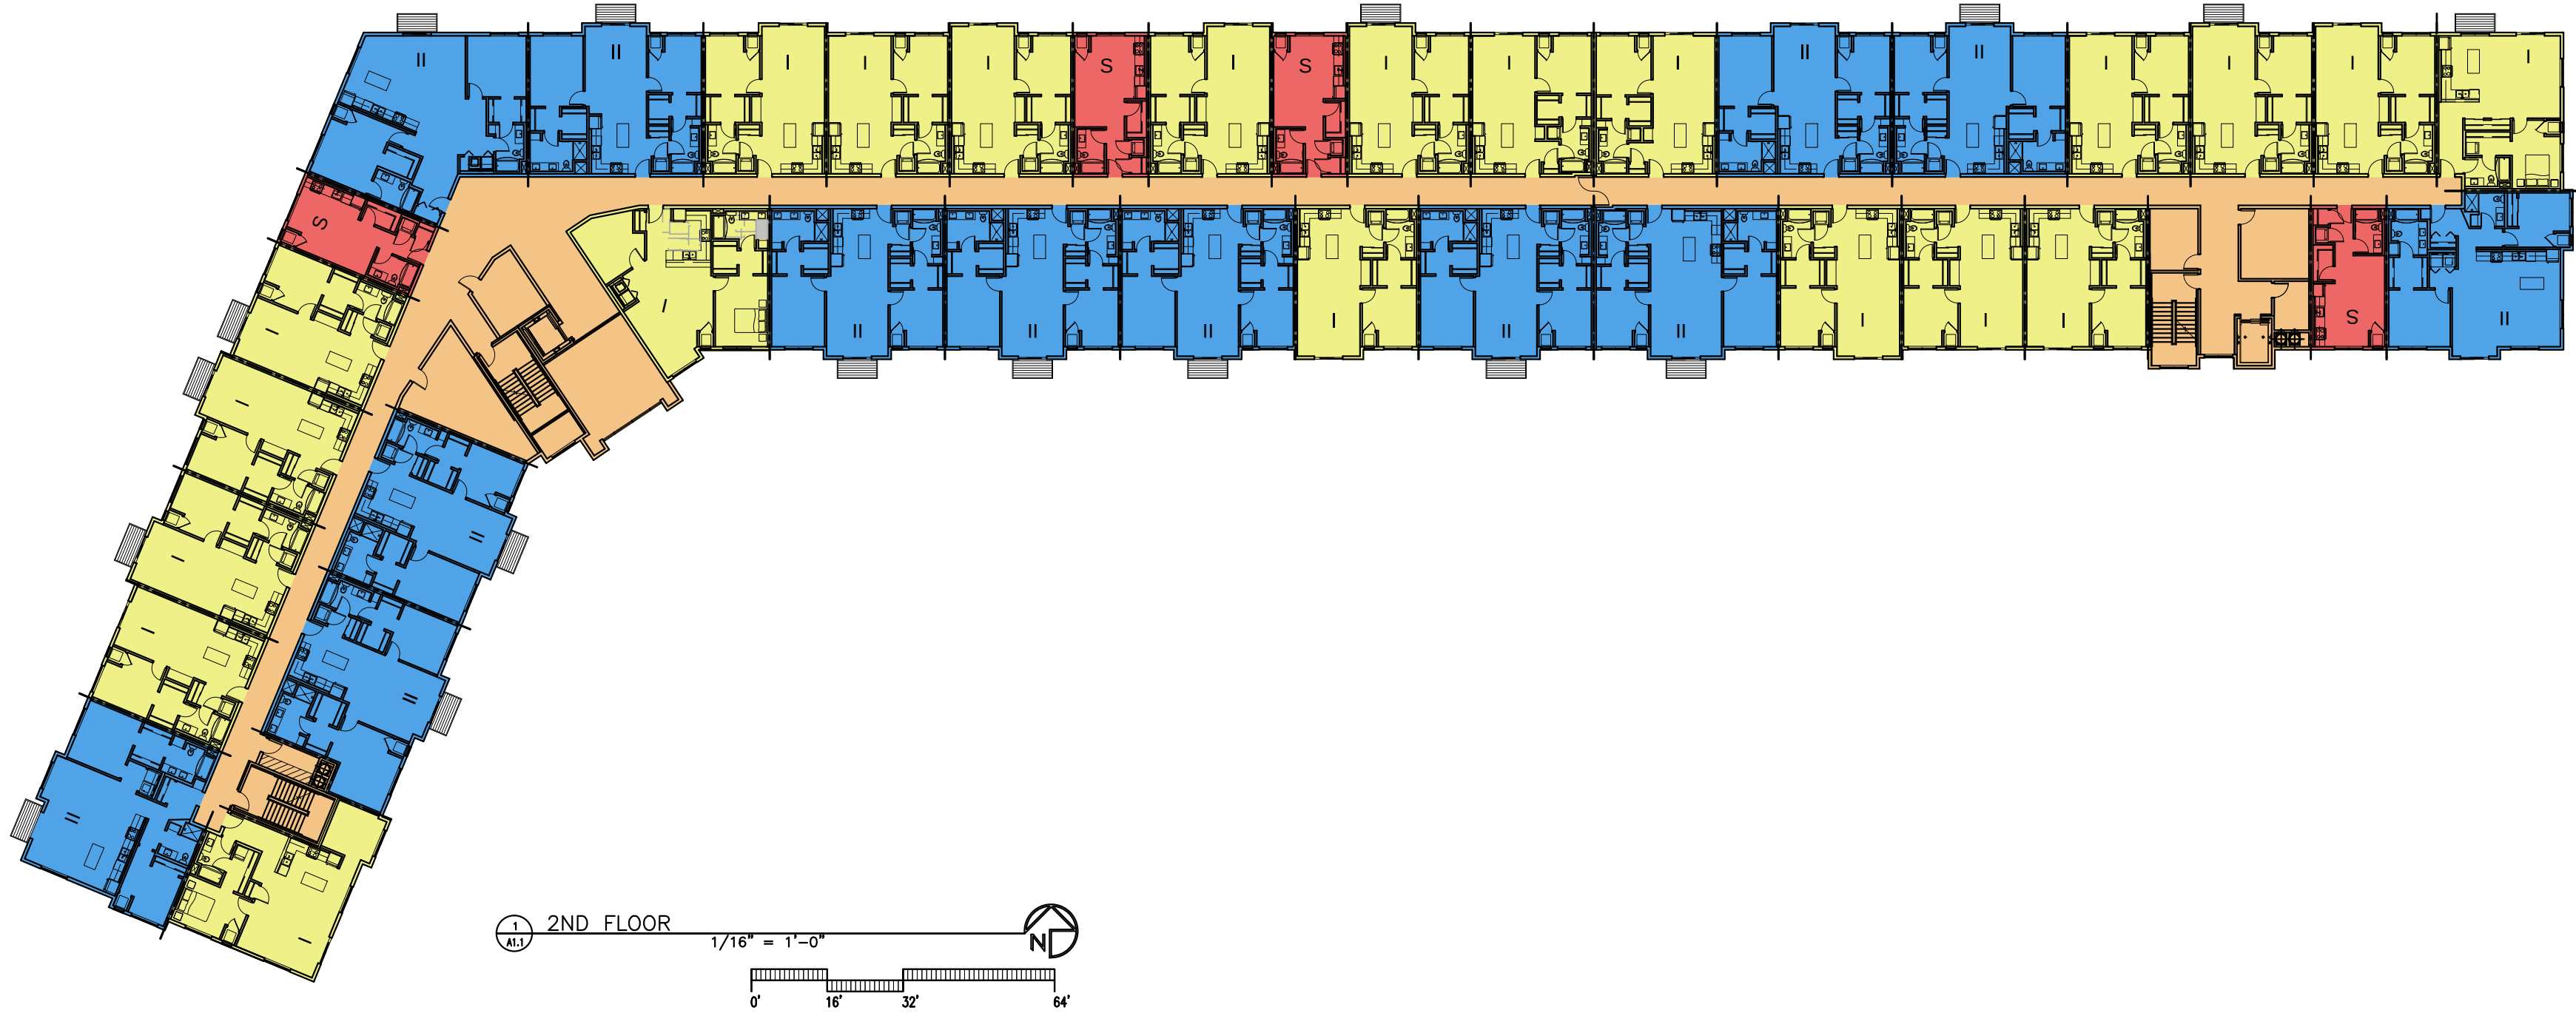

- ☒ PRELIMINARY/NOT FOR CONSTRUCTION
- ☐ PERMIT/BID SET
- ☐ CONSTRUCTION SET
- ☐ AS-BUILT SET
- ☐ NOT TO SCALE

REVISIONS		
	City Submittal	4.6.2017
	Unit Revision	4.25.2017

FLOOR PLANS

DATE
4.6.2017

A1.1

PROJECT NO.
16050

PROPOSED NEW BUILDING

WEST VIERLING ACRES APARTMENTS

SHAKOPEE, MN

© 2017
AMCON CONST. CO.
All rights reserved.
THIS DOCUMENT IS AN
INSTRUMENT OF SERVICE
OF AMCON CONSTRUCTION
AND IS NOT TO BE
USED OR REPRODUCED
WITHOUT PRIOR WRITTEN
CONSENT.
DRAWN BY: _____

CERTIFICATION
I, _____, CERTIFY THAT THIS
DESIGN OR REPORT WAS
PREPARED BY ME OR UNDER MY
DIRECT SUPERVISION AND I AM A
DULY LICENSED ARCHITECT UNDER
THE LAWS OF THE STATE OF
MINNESOTA.
Mark R. Huan, AIA # 20501
DATE _____