


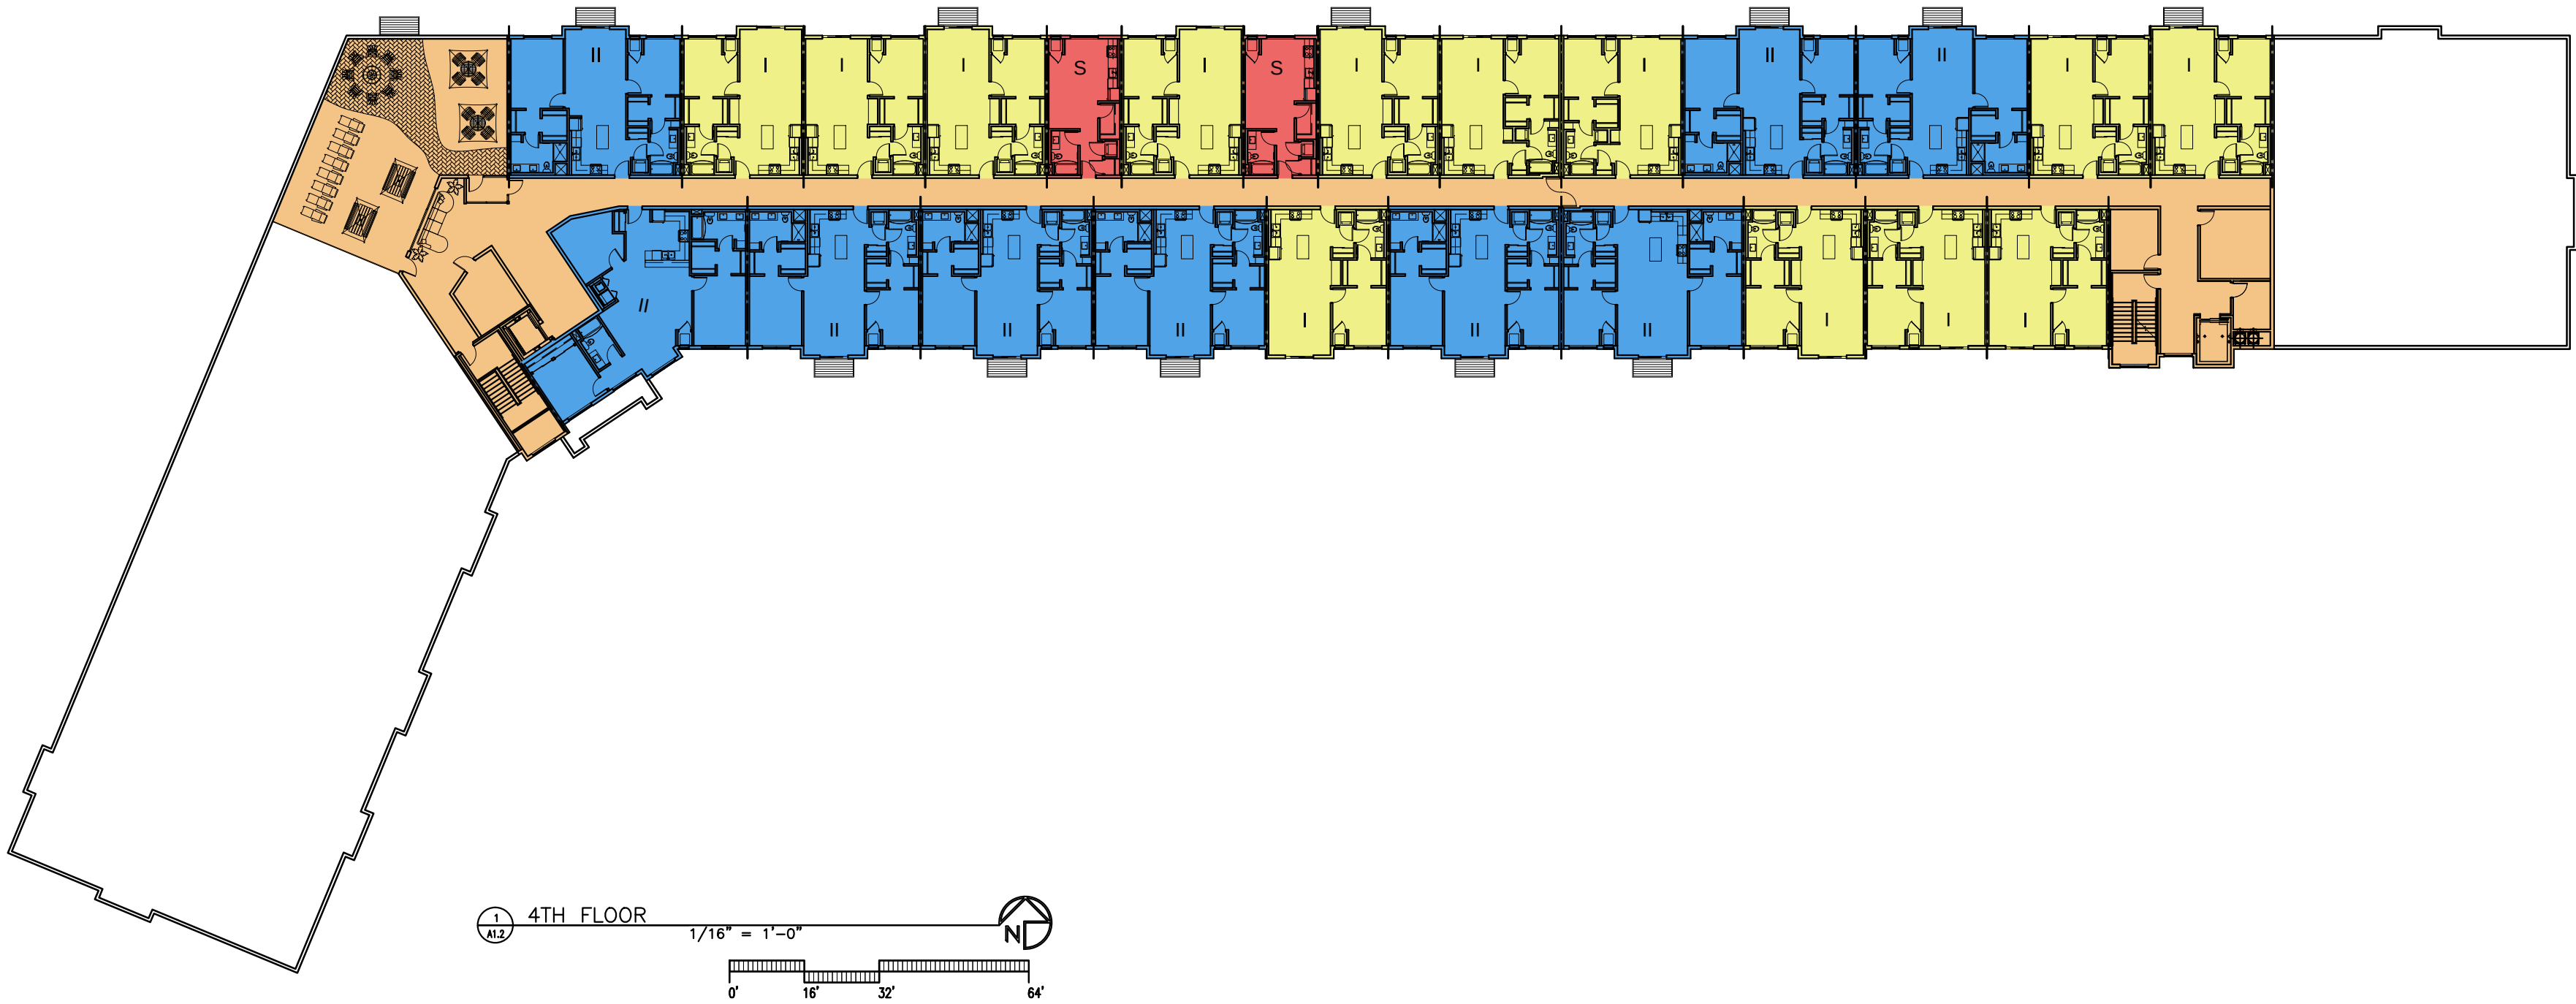

- ☒ PRELIMINARY/NOT FOR CONSTRUCTION
- ☐ PERMIT/BID SET
- ☐ CONSTRUCTION SET
- ☐ AS-BUILT SET
- ☐ NOT TO SCALE

FLOOR PLANS

DATE  
4.6.2017

**A1.2**

PROJECT NO.  
16050

| REVISIONS |                |           |
|-----------|----------------|-----------|
| △         | City Submittal | 4.6.2017  |
| △         | Unit Revision  | 4.25.2017 |
| △         |                |           |
| △         |                |           |
PROPOSED NEW BUILDING

WEST VIERLING ACRES APARTMENTS

SHAKOPEE, MN

© 2017  
AMCON CONST. CO.  
All rights reserved.  
THIS DOCUMENT IS AN  
INSTRUMENT OF SERVICE  
OF AMCON CONSTRUCTION  
OF A MINNESOTA ARCHITECT  
WITHOUT PRIOR WRITTEN  
CONSENT.

DRAWN BY: \_\_\_\_\_

CERTIFICATION  
I, **Mark R. Huus, AIA**,  
REGISTERED ARCHITECT,  
PREPARED BY ME OR UNDER MY  
DIRECT SUPERVISION AND IN  
DIRECT CONSTRUCTION UNDER  
THE LAWS OF THE STATE OF  
MINNESOTA.

Mark R. Huus, AIA # 20501

DATE \_\_\_\_\_

**AMCON**  
DESIGN/BUILD | CONSTRUCTION MANAGEMENT | GENERAL CONTRACTING

5565 BLAINE AVENUE  
INVER GROVE HEIGHTS, MINNESOTA 55076  
PHONE: 651.379.9090 FAX: 651.379.9091