

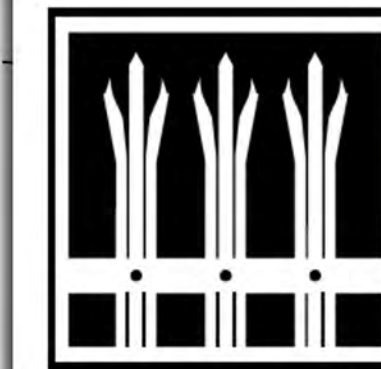



Plotted: 05/18/2017 8:25 AM W:\2013\13177\CADD DATA\CVL\13177C-MASTER

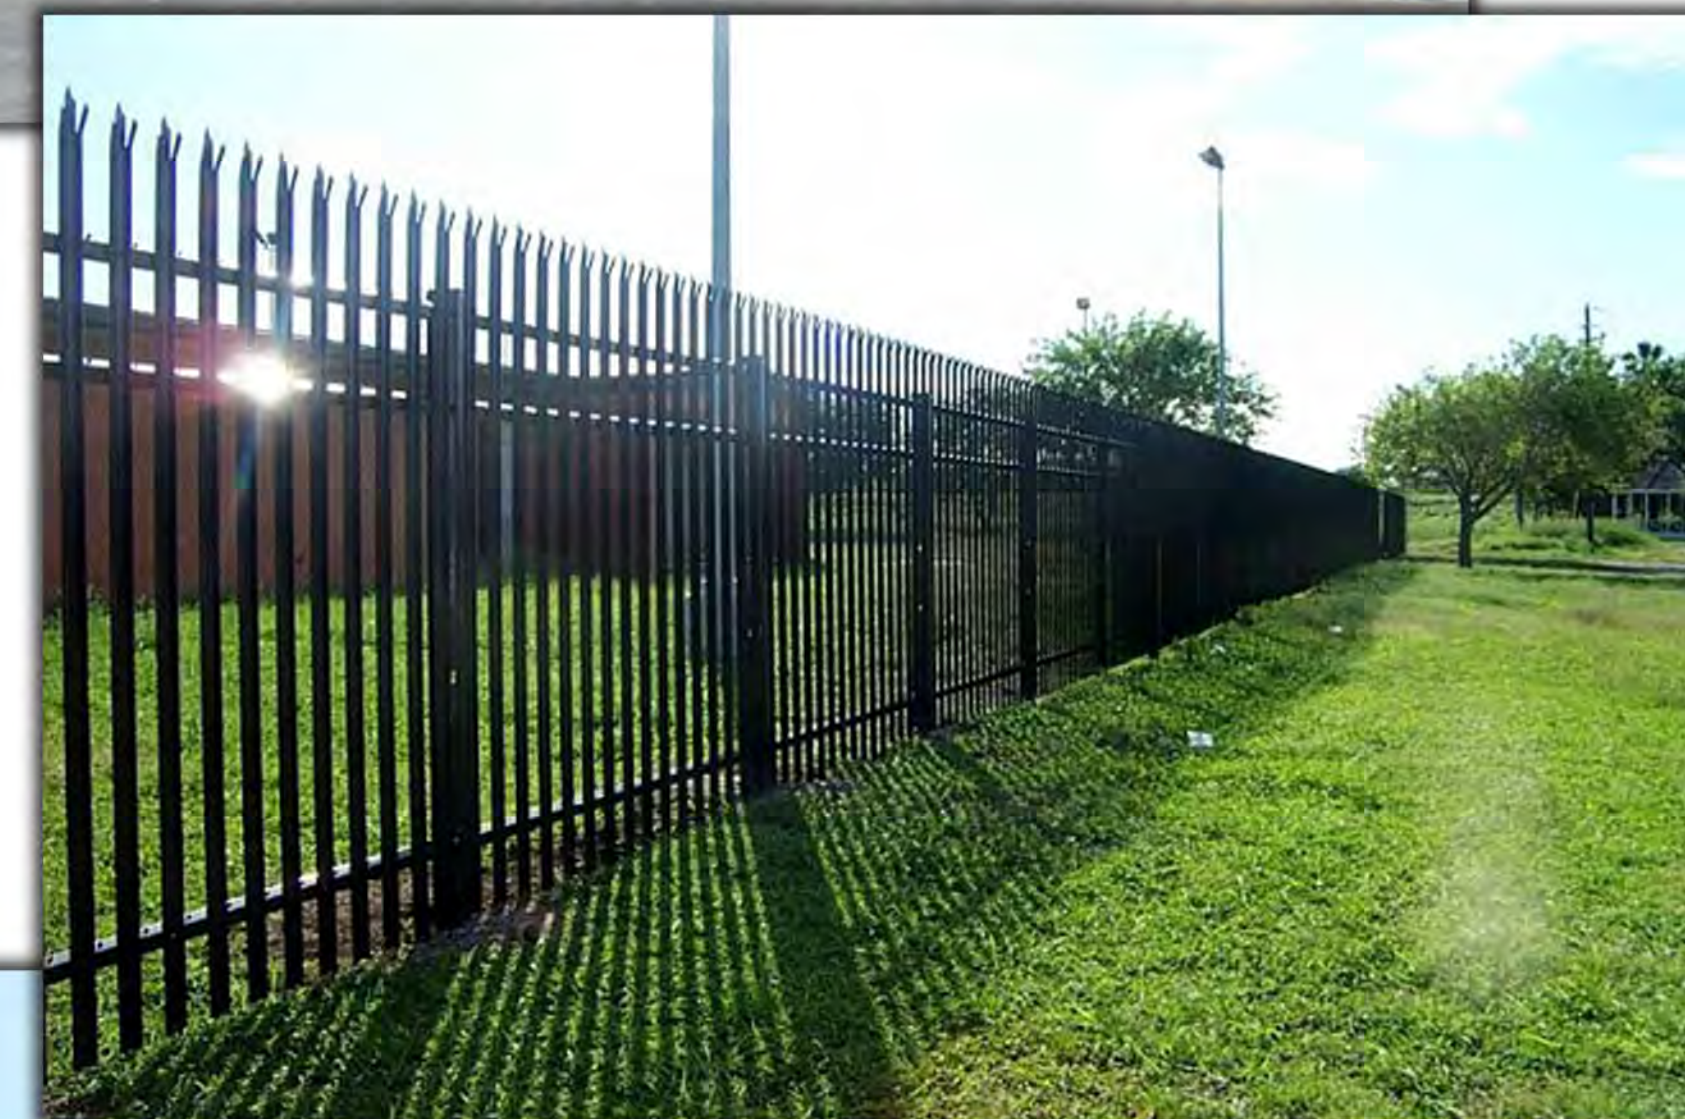

TRIDENT™

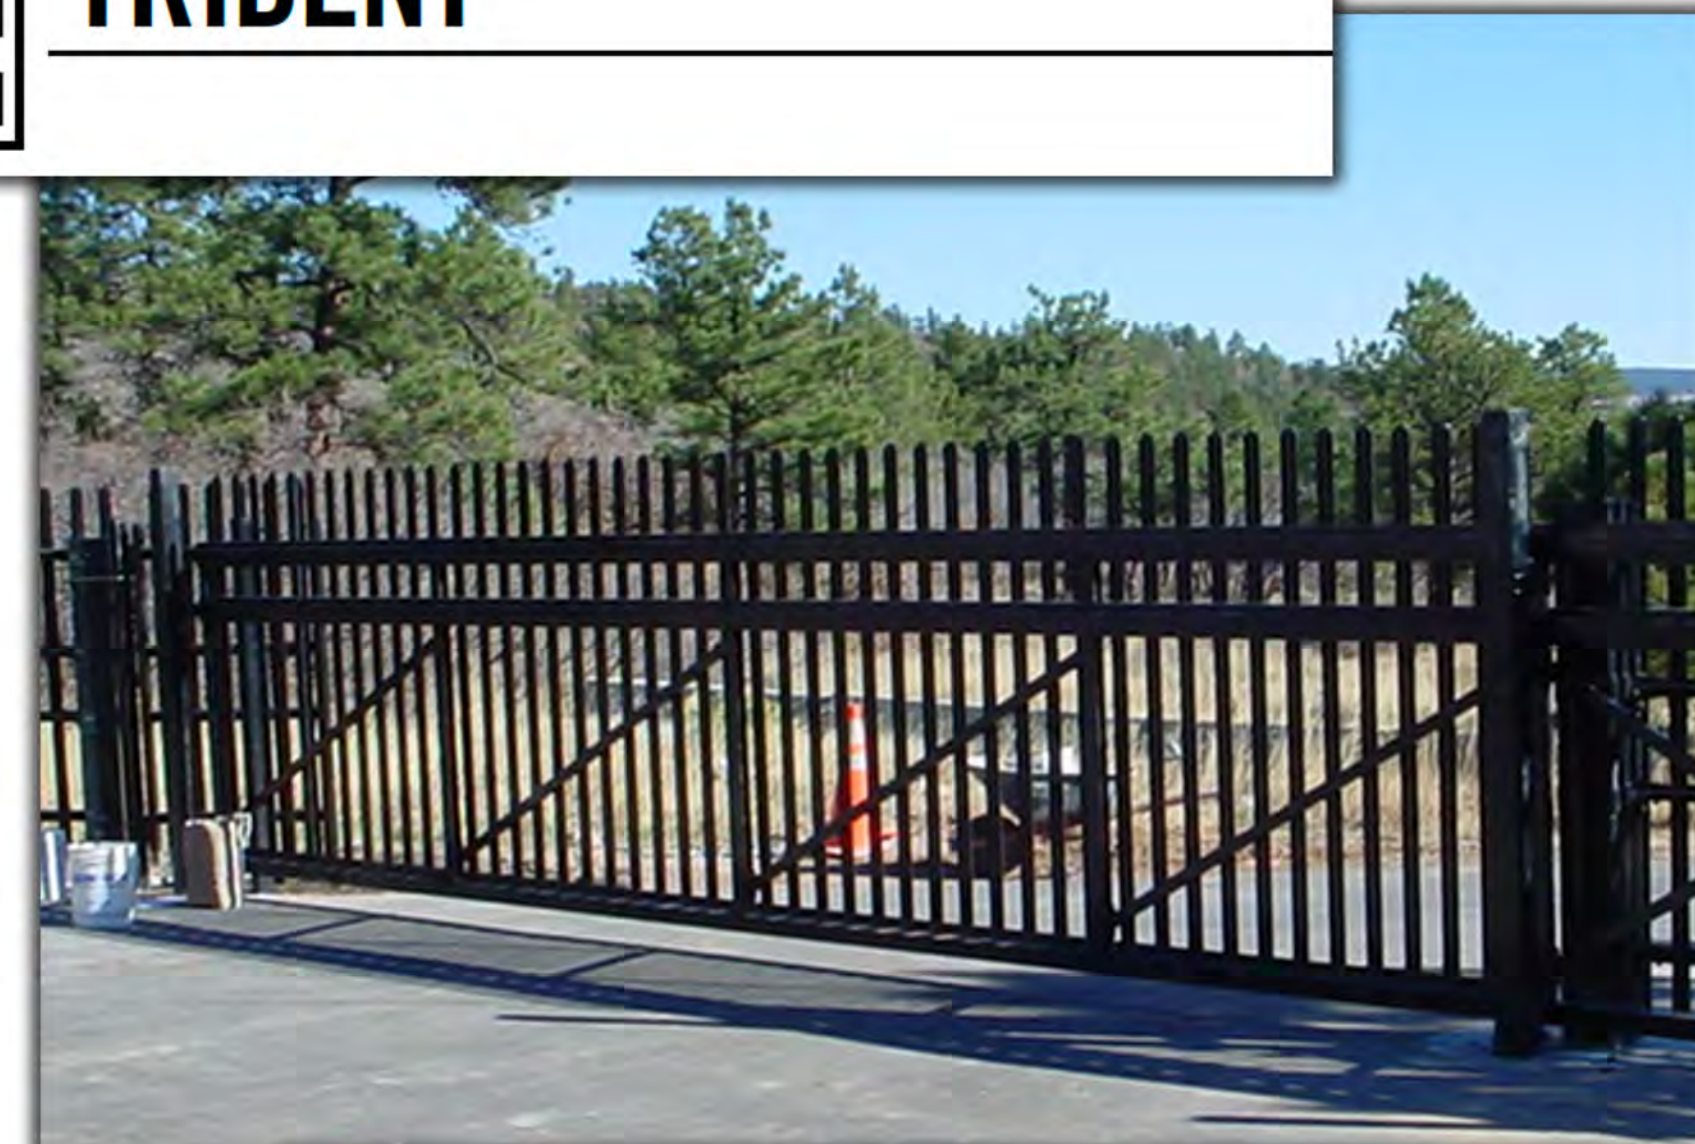

CALL BEFORE YOU DIG!
Gopher State One Call
TWIN CITY AREA: 651-454-0002
TOLL FREE: 1-800-252-1166

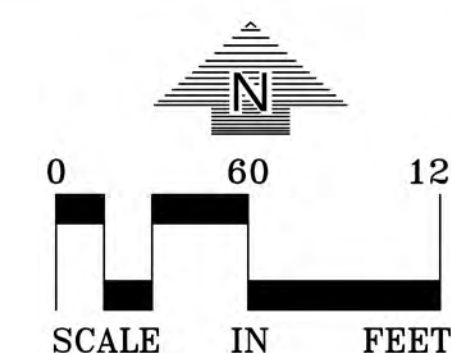

CenturyLink
Security Fence

MP2 - SHAKOPEE, MN

COMPASS
DATA CENTERS

4450 DEAN LAKES BLVD.
SHAKOPEE, MINNESOTA 55379

LOUCKS

PLANNING
CIVIL ENGINEERING
LAND SURVEYING
LANDSCAPE ARCHITECTURE
ENVIRONMENTAL

7200 Hemlock Lane, Suite 300
Maple Grove, MN 55369
763.424.5505
www.loucksin.com

CADD QUALIFICATION

CADD files prepared by the Consultant for this project are instruments of the Consultant's professional services for use solely with respect to this project. These CADD files shall not be used on other projects, for additions to this project, or for completion of this project by others without written approval by the Consultant. With the Consultant's approval, others may be permitted to obtain copies of the CADD drawing files for information and reference only. All intentional or unintentional revisions, additions, or deletions to these CADD files shall be made at the full risk of that party making such revisions, additions or deletions and that party shall hold harmless and indemnify the Consultant from any & all responsibilities, claims, and liabilities.

SUBMITTAL/REVISIONS

05/01/17	CLIENT REVIEW
05/18/17	CUP APPLICATION

PROFESSIONAL SIGNATURE

I hereby certify that this plan, specification or report was prepared by me or under my direct supervision and that I am a duly licensed professional engineer in the State of Minnesota.

Michael J. St. Martin - PE
License No. 24440
Date N/A

QUALITY CONTROL

Loucks Project No.	13177.0C
Project Lead	CDL
Drawn By	CDL
Checked By	MJS
Review Date	05/01/17

SHEET INDEX

C2-1	SITE PLAN
C8-1	DETAILS
C8-2	FENCE SPECIFICATIONS
1 of 1	LAND SURVEY

PRELIMINARY
SITE PLAN

C2-1