



Floor Plan Keynotes	
A1	RECESSED FLOOR SLAB FOR RESILIENT FLOORING - COORDINATE WITH FLOORING SUPPLIER FOR EXACT RECESS DEPTH
A2	REFER TO FOOD SERVICE DRAWINGS FOR EQUIPMENT LAYOUT AND SPECIFICATIONS
A3	VINYL PICKET FENCE

Partition Types	
1. THE FOLLOWING PARTITION TYPES ARE BASED ON A DEFLECTION OF L/240 AND THE USE OF 25 GA. METAL STUDS SPACED 24" O.C. UNLESS NOTED OTHERWISE 2. MOISTURE RESISTANT GWB TO BE USED AT ALL TOILET, SINK & SHOWER AREAS 3. INTERIOR SOUND INSULATED PARTITIONS SHALL HAVE FINISHED JOINTS FOR THE FULL HEIGHT OF THE PARTITION. PROVIDE ACOUSTICAL SEALANT AT THE TOP AND BOTTOM OF THE PARTITION.	
Type 1	PARTITION FROM FLOOR SLAB TO ROOF/FLOOR DECK ABOVE
Fire Rating:	5/8" GWB
Fire Test:	4 7/8" 5 Nom 3 5/8" MTL. STUDS @ 24" O.C.
Sound Test:	5/8" GWB ACOUSTICAL BATT INSULATION
Type 2	PARTITION FROM FLOOR SLAB TO ROOF/FLOOR DECK ABOVE
Fire Rating:	5/8" GWB
Fire Test:	7 1/4" 7 Nom 6" MTL. STUDS @ 24" O.C.
Sound Test:	5/8" GWB ACOUSTICAL BATT INSULATION
Type 3	WALL FURRING FROM FLOOR SLAB TO ROOF/FLOOR DECK ABOVE
Fire Rating:	5/8" GWB
Fire Test:	8" 3 5/8" MTL. STUDS @ 24" O.C.
Sound Test:	EXTERIOR WALL FRAMING ACOUSTICAL BATT INSULATION
Type 4	PARTITION FROM FLOOR SLAB TO 4'-0" AFF
Fire Rating:	5/8" GWB
Fire Test:	4 7/8" 5 Nom 3 5/8" MTL. STUDS @ 24" O.C.
Sound Test:	5/8" GWB

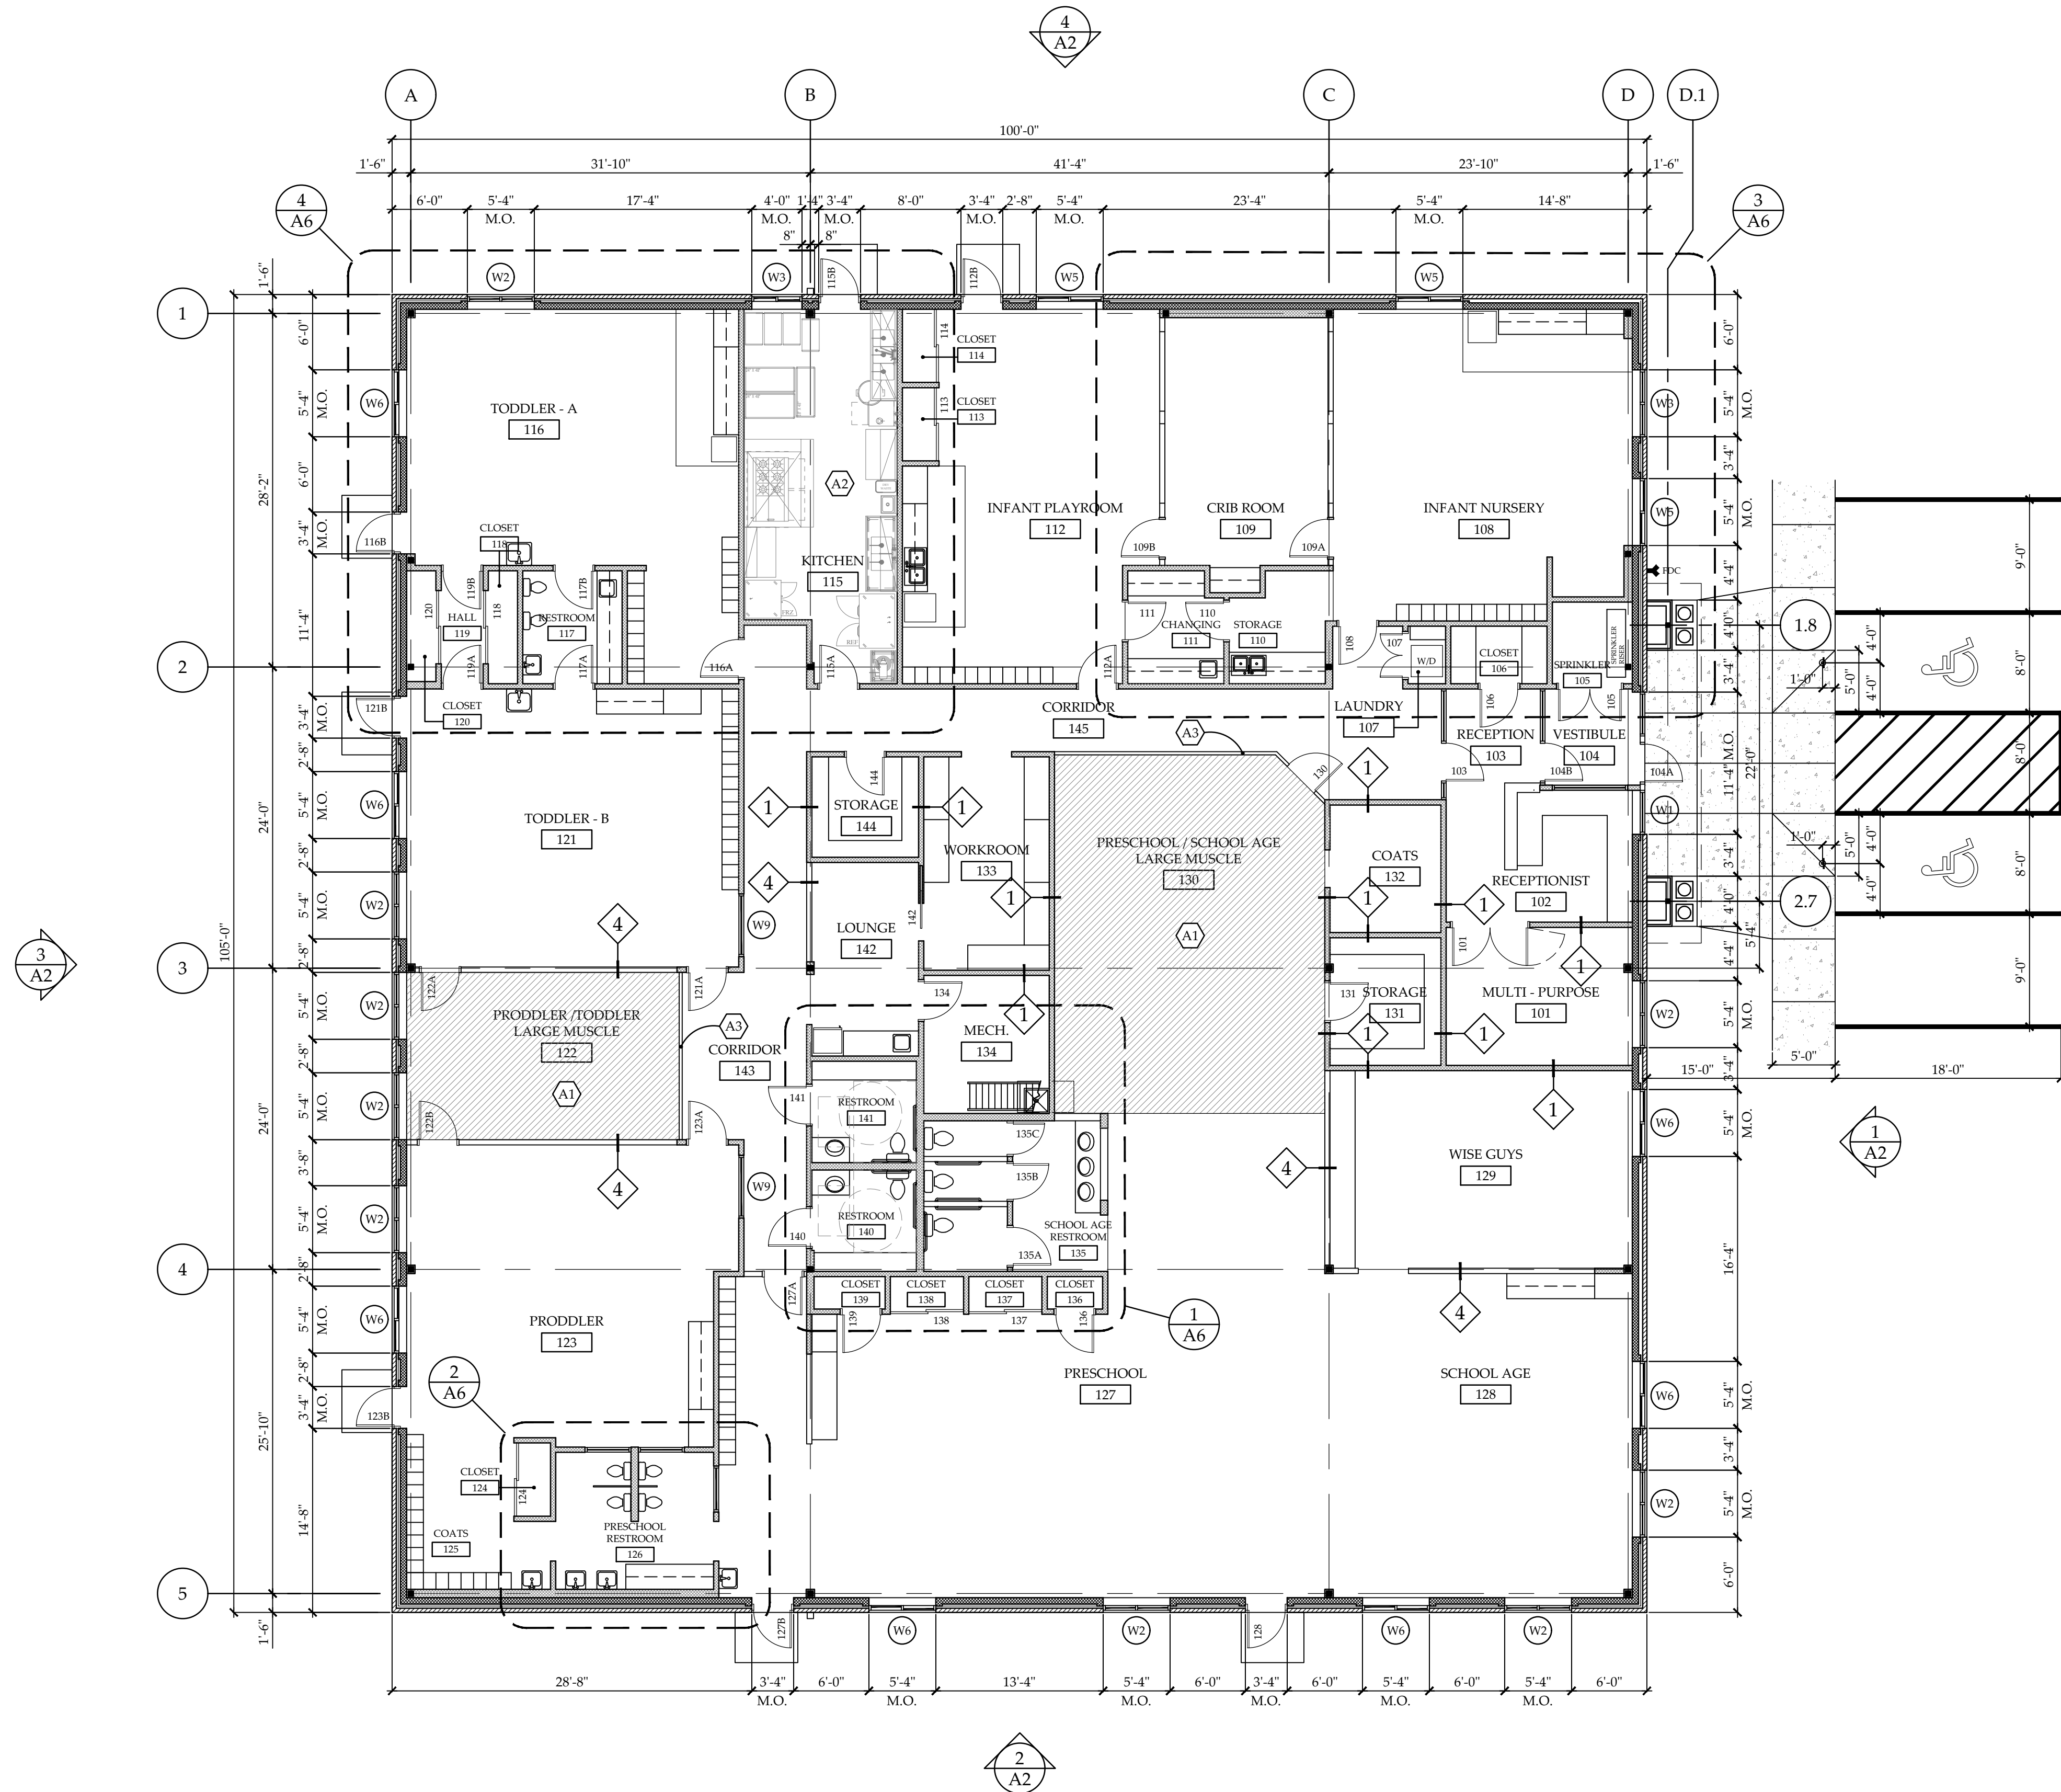

FLOOR PLAN

1/8" = 1'-0"

 


Michael Monn Architects
7933 GRINNELL WAY
LAKEVILLE, MN 55044-9060
P (612) 247-5406
E mike@michaelmonnarchitects.com

© 2017 Michael Monn Architects
All rights reserved.

This document is an instrument of service and is the property of Michael Monn Architects, and may not be used or copied without prior written consent.

Certification
I hereby certify that this plan, specification or report was prepared by me or under my direct supervision and that I am a duly licensed Architect under the laws of the State of Minnesota.

 
Michael J. Monn Registration. No.: 21772



Revisions
1
2
3
4
5
6
Project Number 17102
Date 2017-06-19 Issue for Permit
Project Ladybug Childcare
Shakopee, Minnesota
Sheet Title Floor Plan
Sheet Number A1